

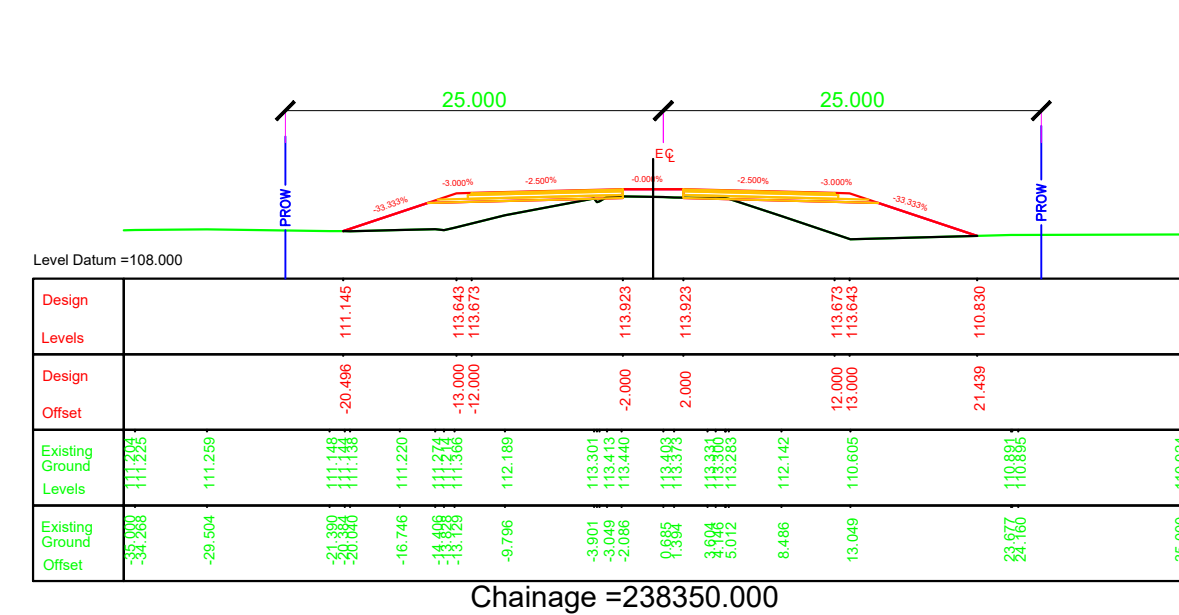
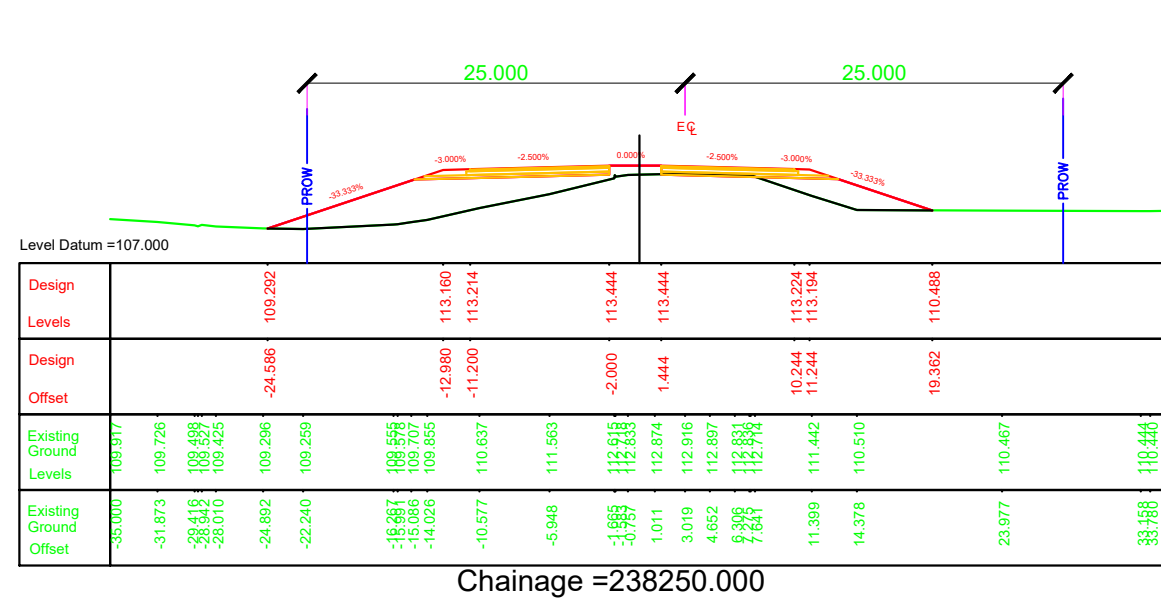
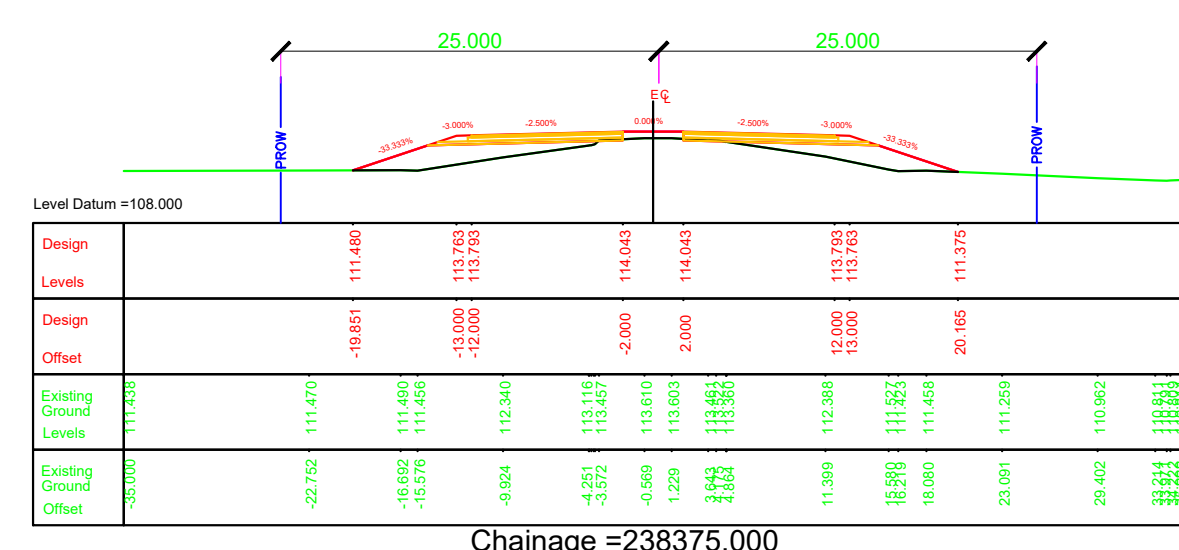
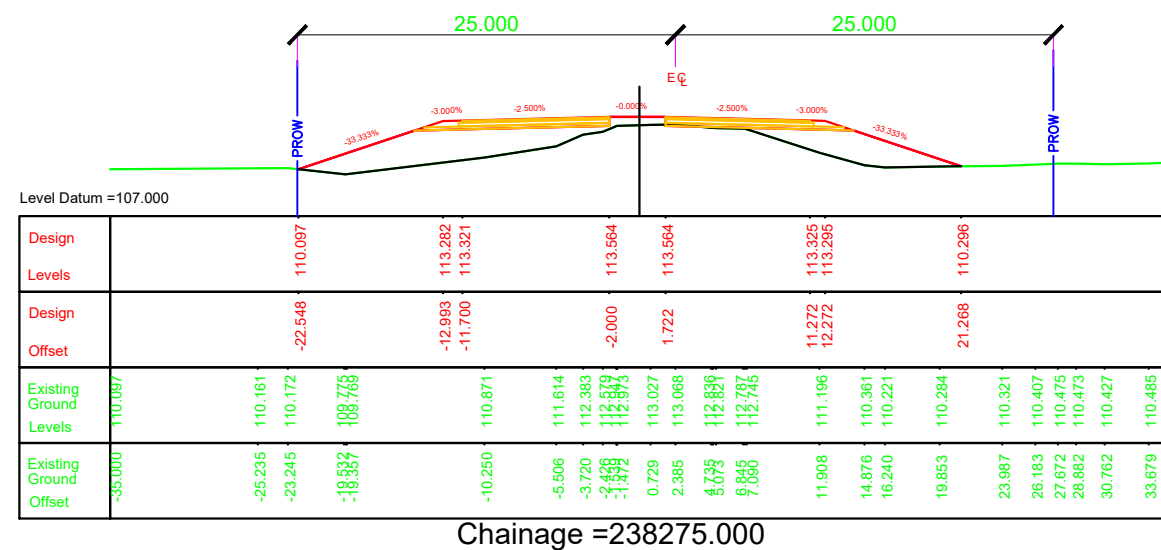
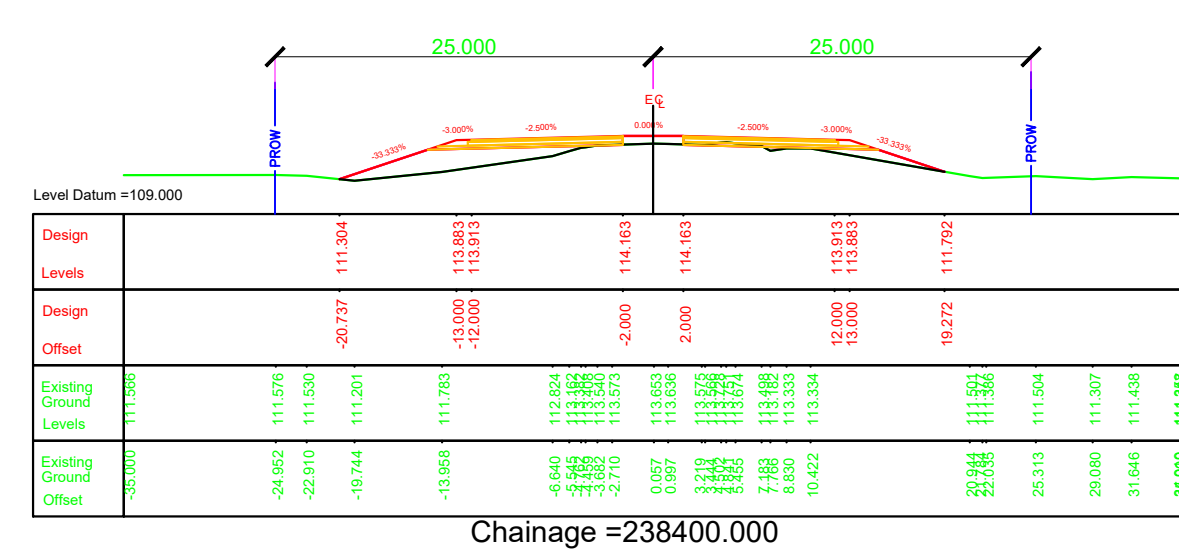
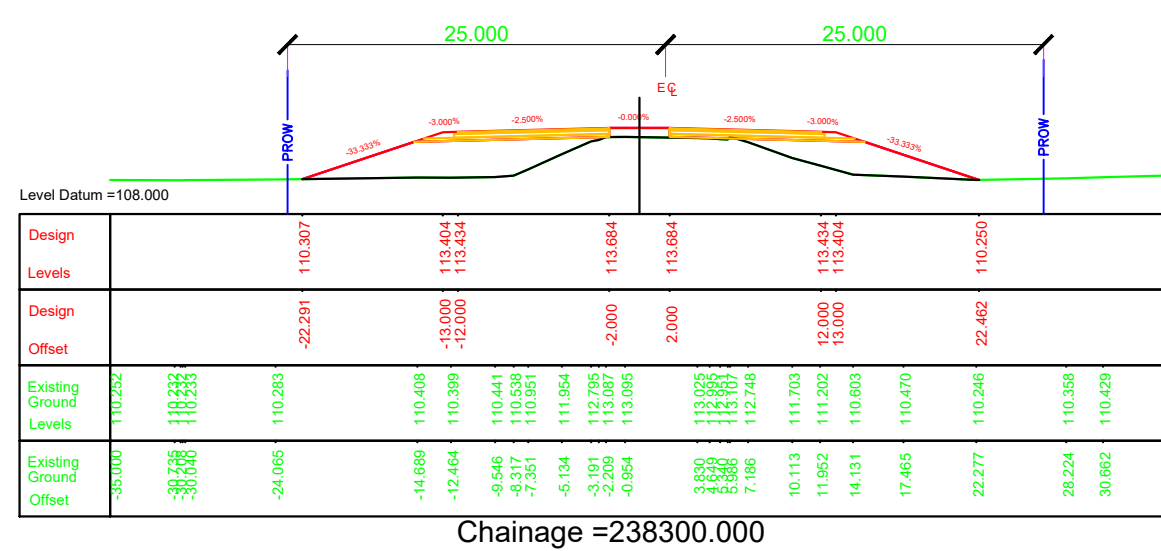
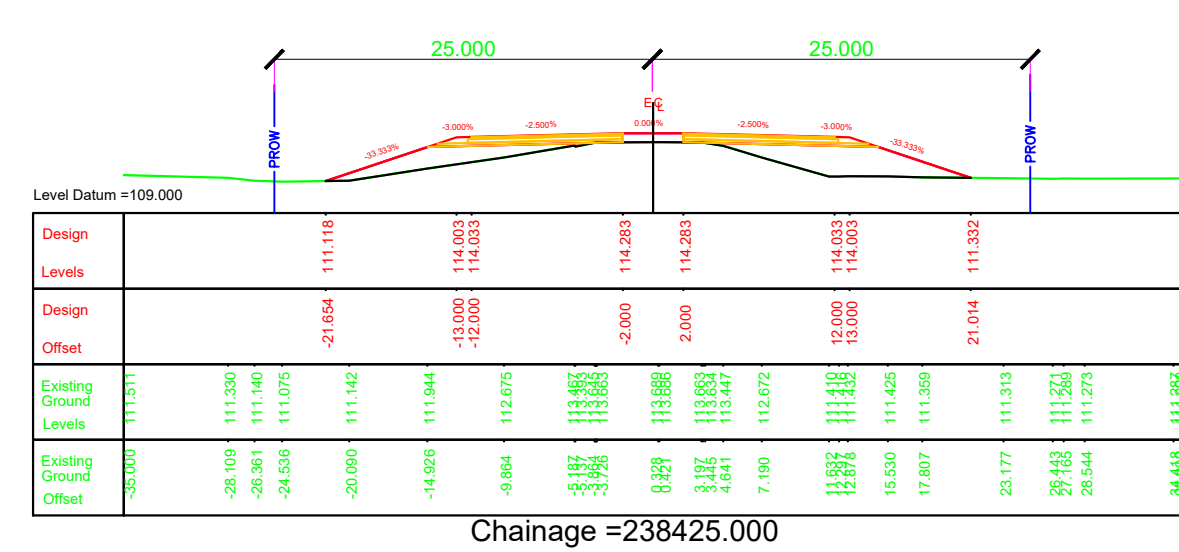
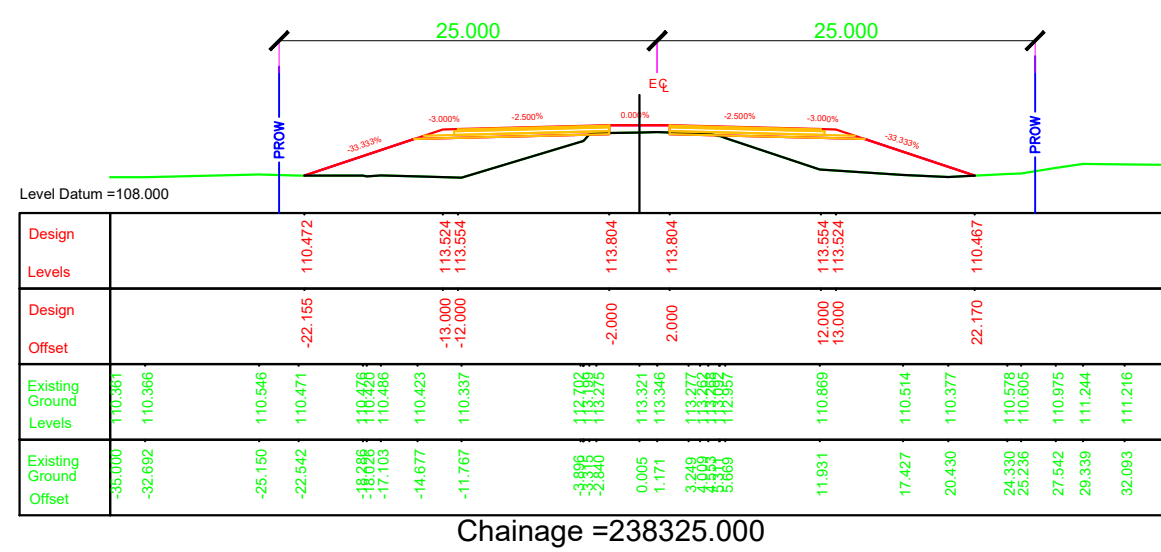
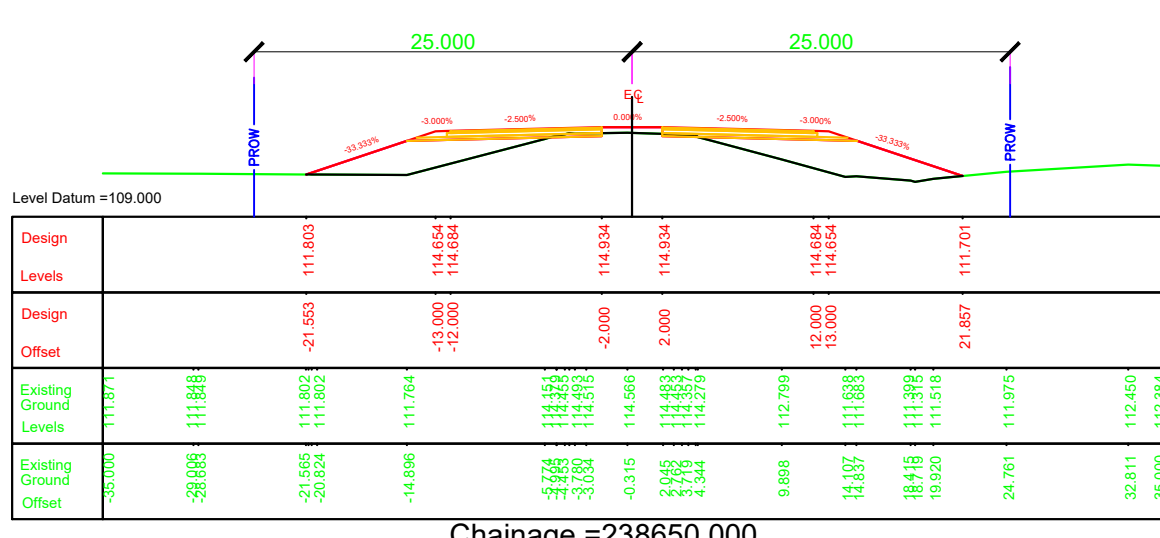
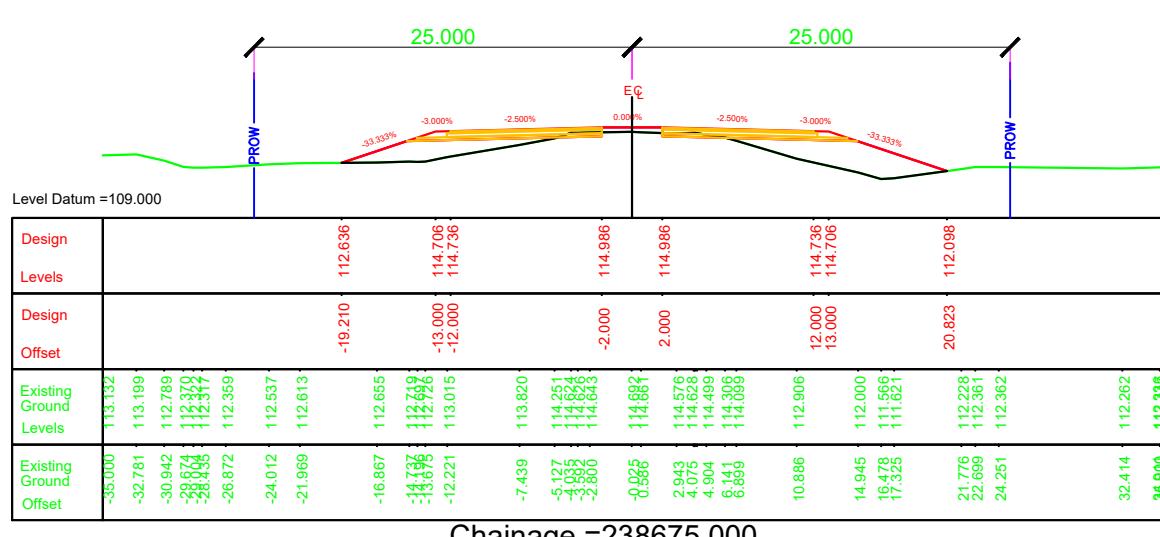






Sheet No.

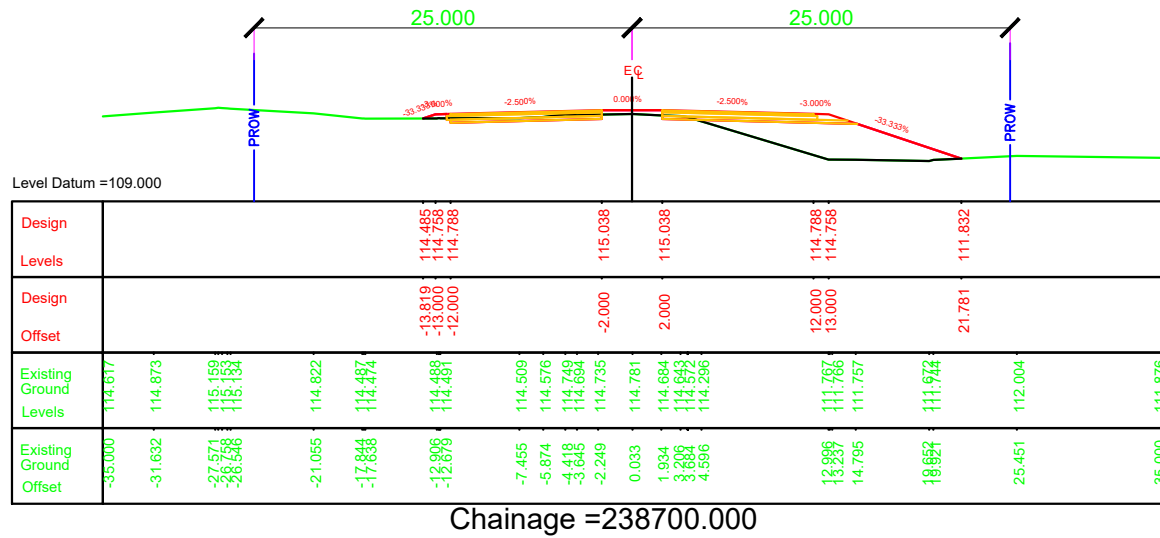


EMPLOYER	PROJECT	DESIGN CONSULTANTS			Mr.		Drawing Name	Scale:	Date:
 Government of Nepal Ministry of Physical Infrastructure and Transport Department of Roads Development Cooperation Implementation Division	Strategic Road Connectivity & Trade Improvement Project (SRCTIP) Detailed Design of Upgradation of Kamala-Dhalkebar-Pathlaiya Road Section (130 KM) of Mahendra Highway and Bridges	Joint Venture of		Designed By	Pushkar Poudel		RUNNING CROSS SECTION	1:500	JUNE 2023
		 EPTISA Servicios De Ingenieria Madrid, Spain	 STUP Consultants Private Limited Kolkatta, India	Checked By	Mr. T.V.Rajeev				Reference Drawings
		In Association With		Approved By	Mr. Harikrishna Bhavsar		1.PLAN AND PROFILE DRAWINGS. 2.TYPICAL CROSS SECTIONS	Km 238+150 to Km 238+425	KDP/DDR/HIGHWAY/RCS- 04

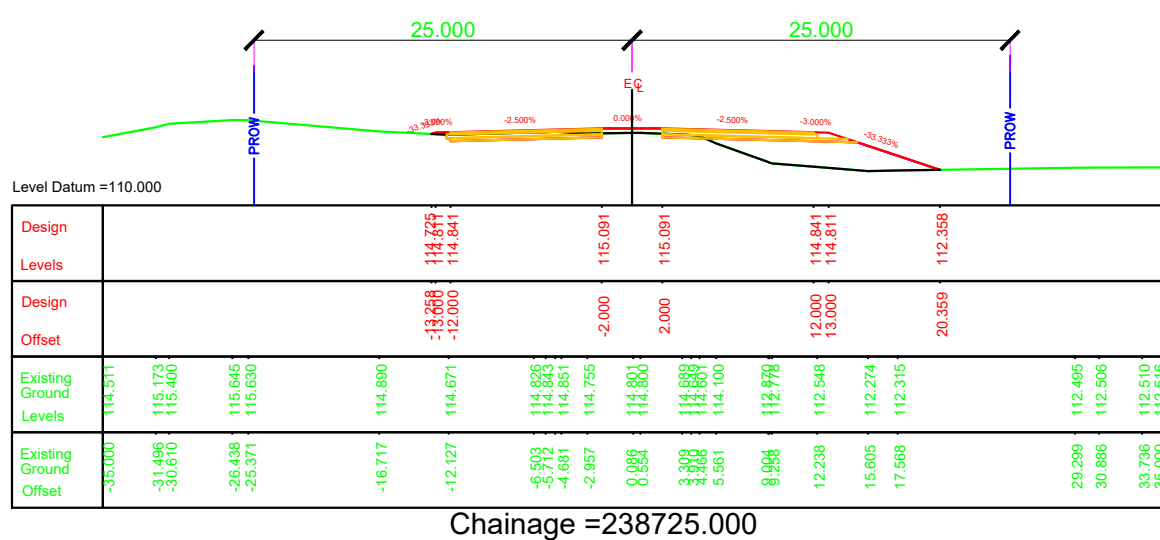


EMPLOYER	PROJECT	DESIGN CONSULTANTS			Designed By	Mr. 	Drawing Name	Scale: 1:500	Date: JUNE 2023	
 Government of Nepal Ministry of Physical Infrastructure and Transport Department of Roads Development Cooperation Implementation Division	Strategic Road Connectivity & Trade Improvement Project (SRCTIP) Detailed Design of Upgradation of Kamala-Dhalkebar-Pathlaiya Road Section (130 KM) of Mahendra Highway and Bridges	Joint Venture of				Mr. 			RUNNING CROSS SECTION	
		 EPTISA Servicios De Ingeniera Madrid, Spain	 STUP Consultants Private Limited Kolkatta, India			Checked By	Mr. 	Reference Drawings		
		In Association With Udaya Consultancy, Geocom International, Sundar Kriti Consultant and Rays Consultant Private Limited					Approved By	Mr. 	1.PLAN AND PROFILE DRAWINGS. 2.TYPICAL CROSS SECTIONS	Km 238+450 to Km 238+725

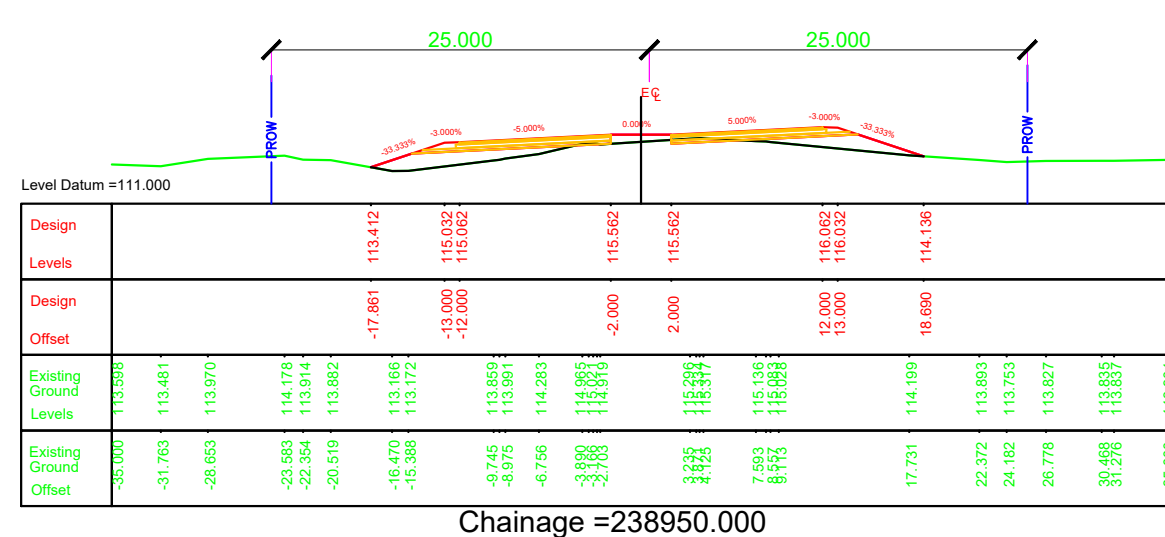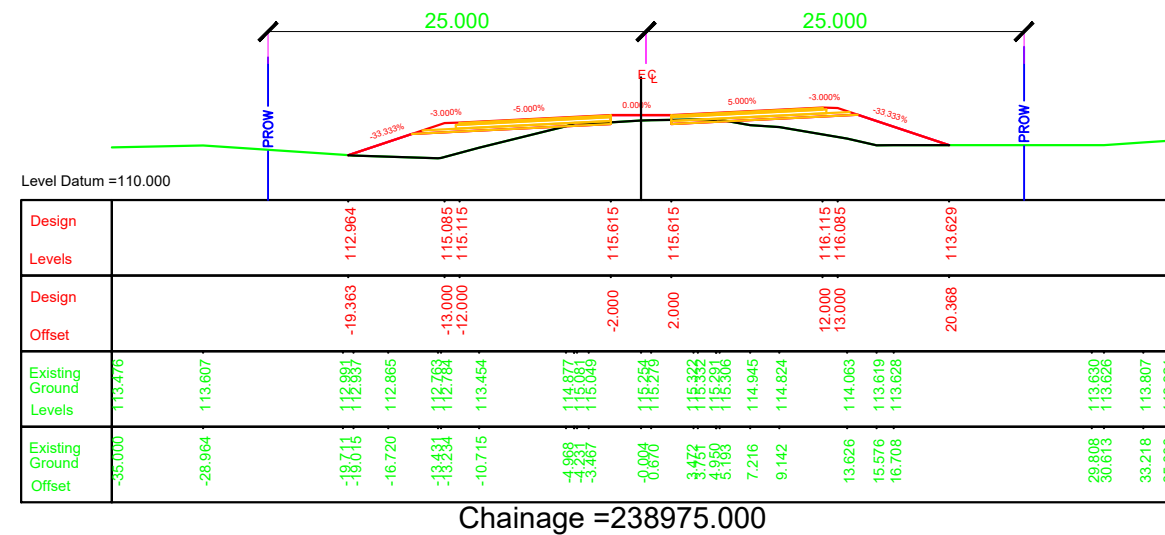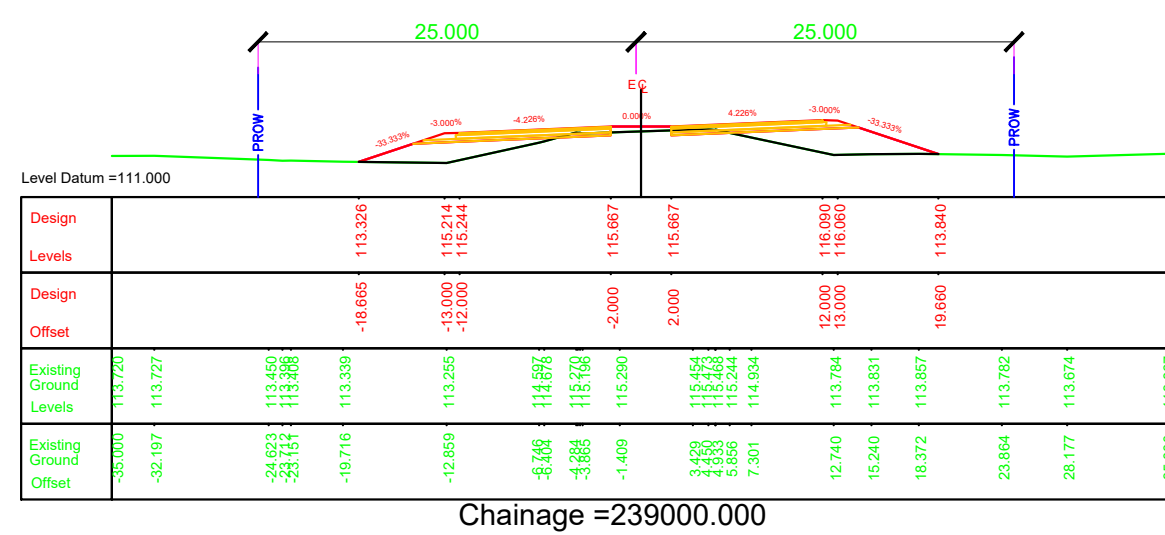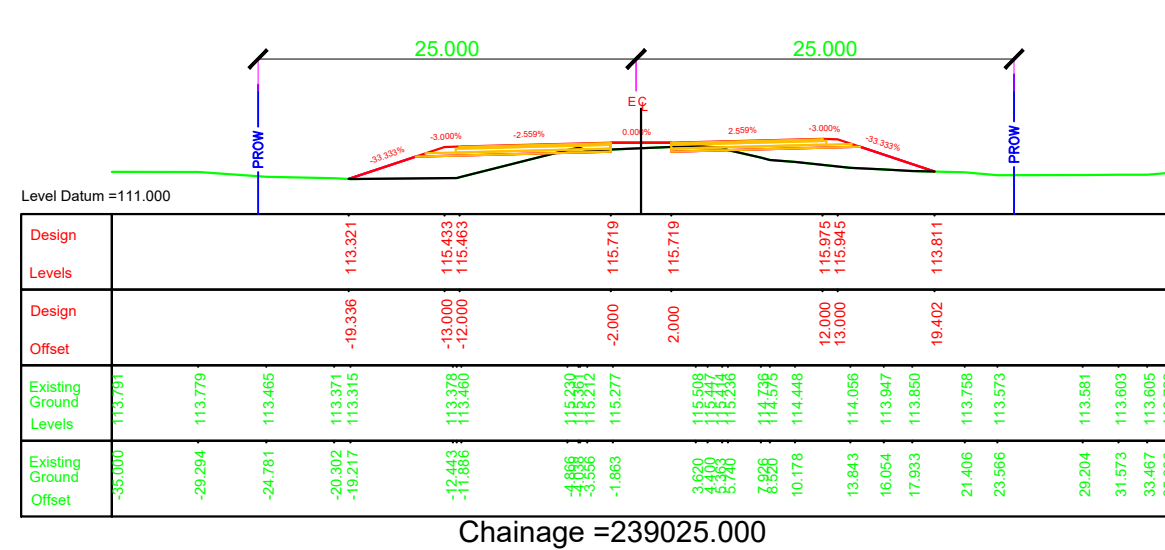


EMPLOYER		PROJECT		DESIGN CONSULTANTS			Drawing Name		Scale:	Date:		
 Government of Nepal Ministry of Physical Infrastructure and Transport Department of Roads Development Cooperation Implementation Division		Strategic Road Connectivity & Trade Improvement Project (SRCTIP) Detailed Design of Upgradation of Kamala-Dhalkebar-Pathlaiya Road Section (130 KM) of Mahendra Highway and Bridges		Joint Venture of			Designed By	Mr. Pushkar Poudel	 Signature	RUNNING CROSS SECTION	1:500	JUNE 2023
				 EPTISA Servicios De Ingenieria Madrid, Spain	 STUP Consultants Private Limited Kolkatta, India		Checked By	Mr. T.V.Rajeev	 Signature			
				In Association With Udaya Consultancy, Geocom International, Sundar Kriti Consultant and Rays Consultant Private Limited			Approved By	Mr. Harikrishna Bhavsar	 Signature	Reference Drawings 1.PLAN AND PROFILE DRAWINGS. 2.TYPICAL CROSS SECTIONS	Chainage: Km 238+750 to Km 239+025	Drawing No. KDP/DDR/HIGHWAY/RCS- 06 Sheet No.

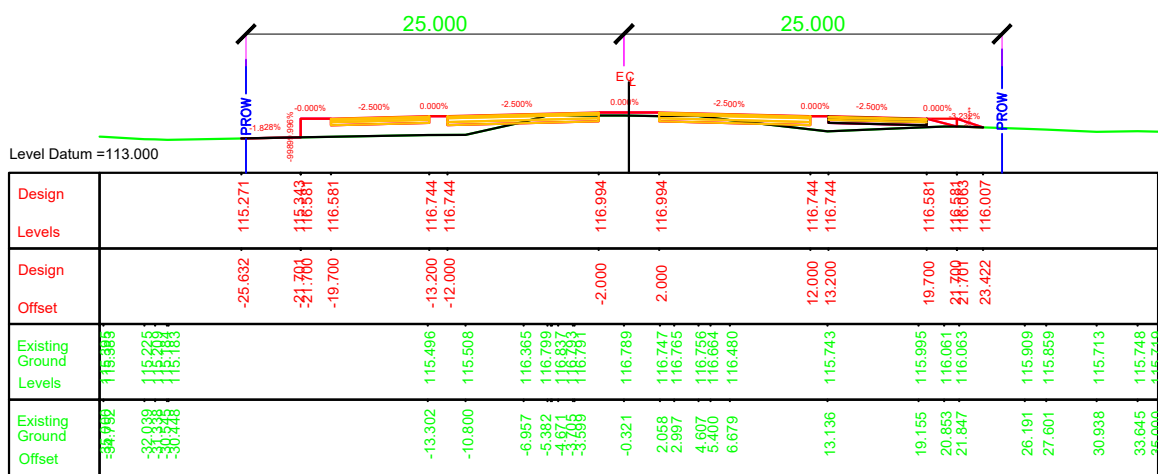


Chainage =239400.000

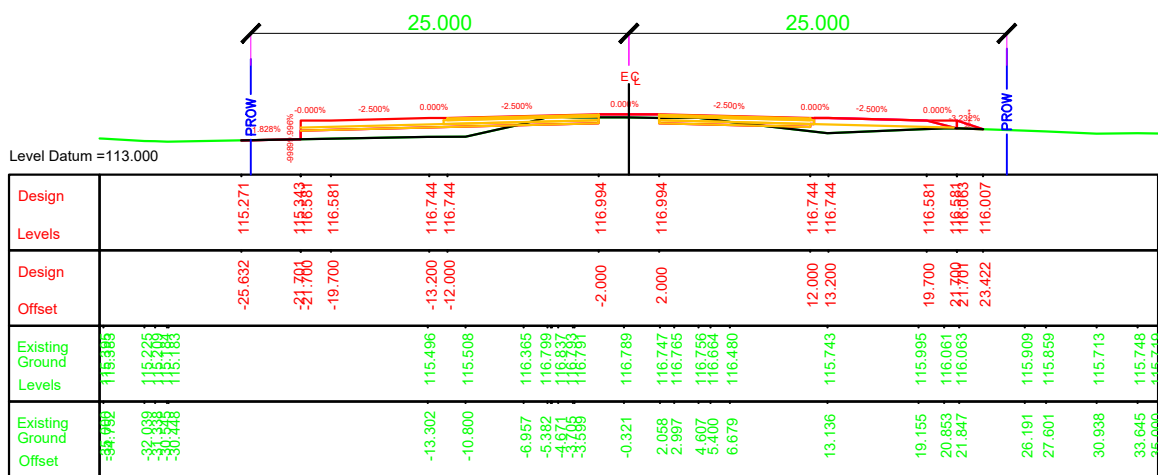


Chainage =239400.000

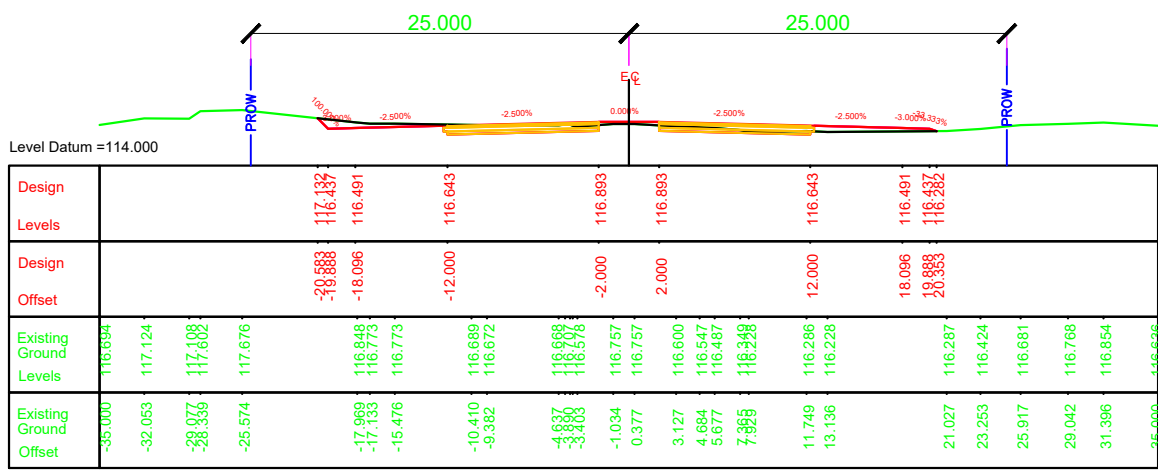


Chainage =239375.000

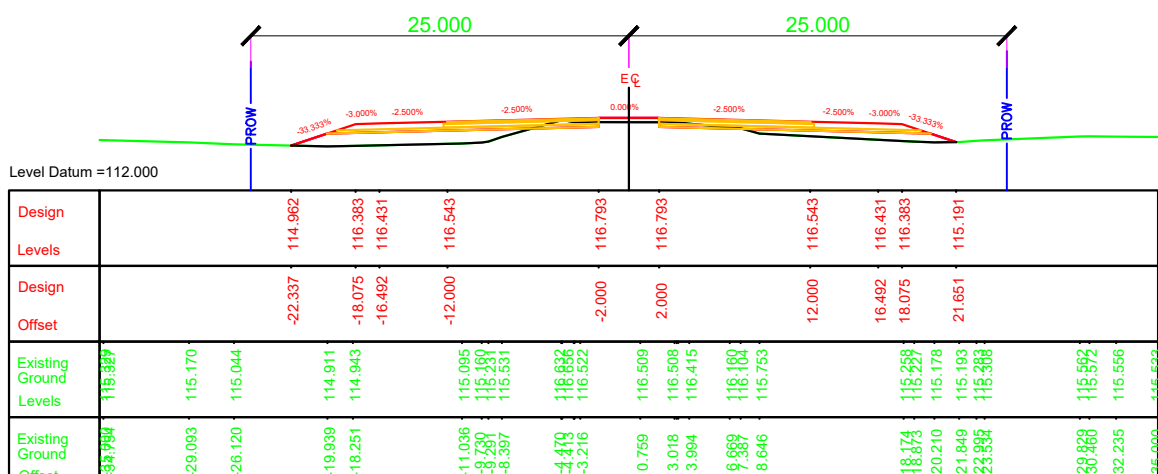


Chainage =239350.000

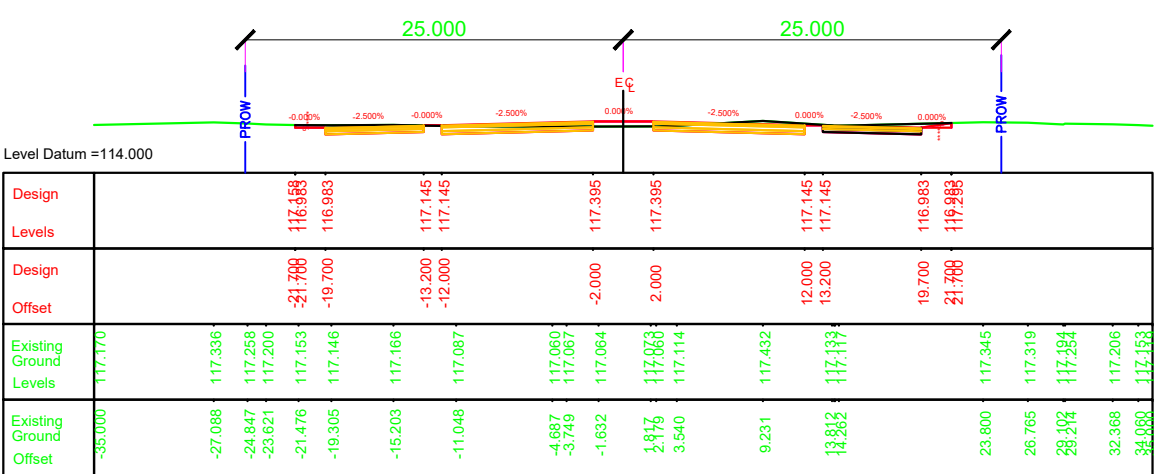


Chainage =239500.000

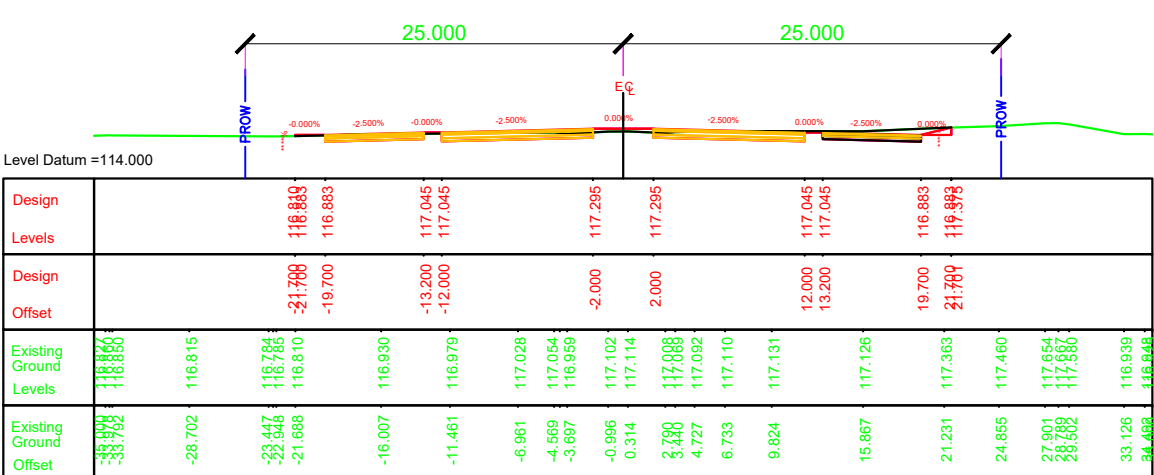


Chainage =239475.000

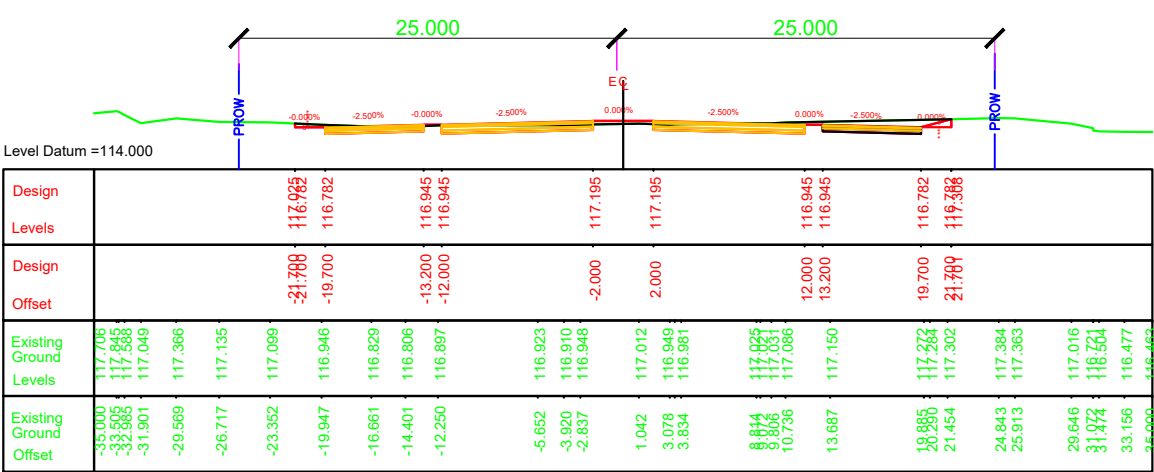


Chainage =239450.000

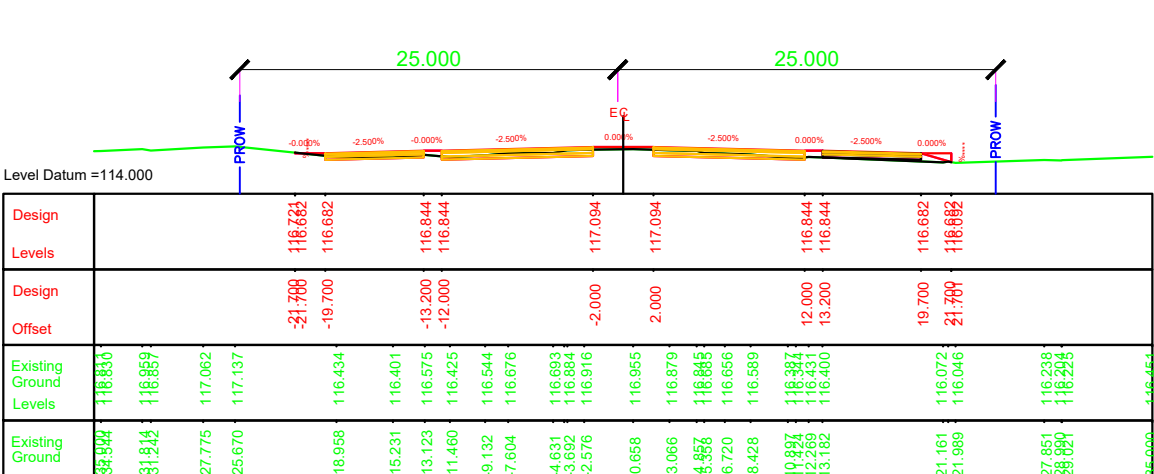


Chainage =239425.000

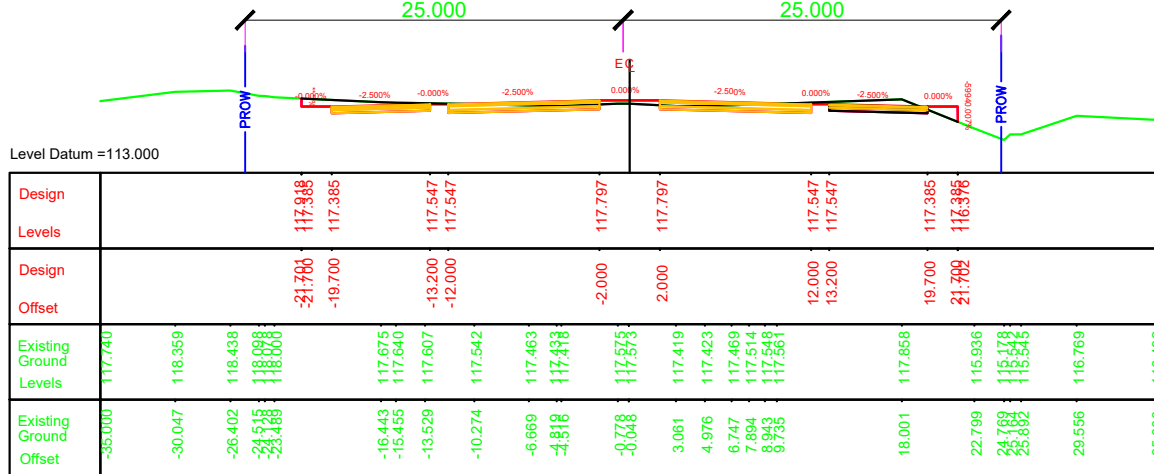


Chainage =239600.000

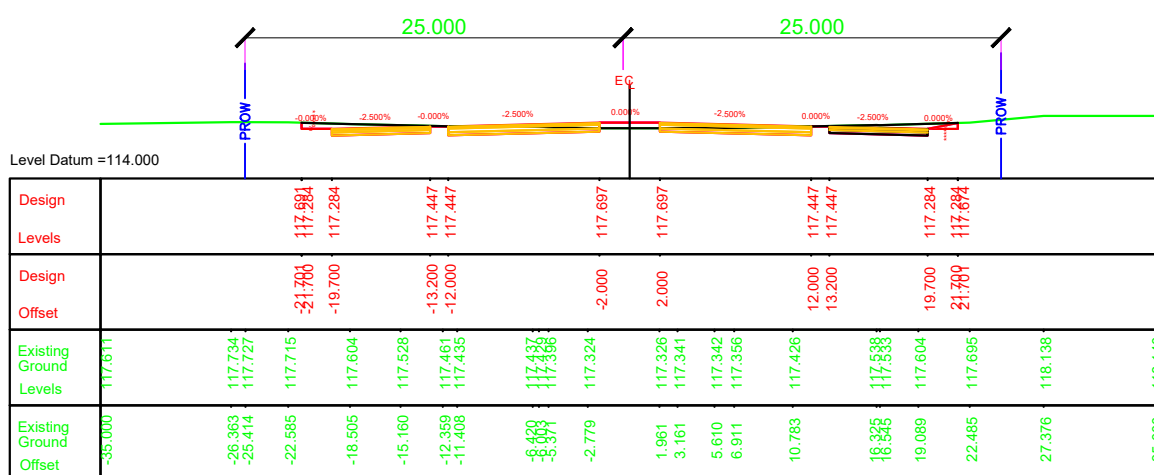

Chainage =239575.000

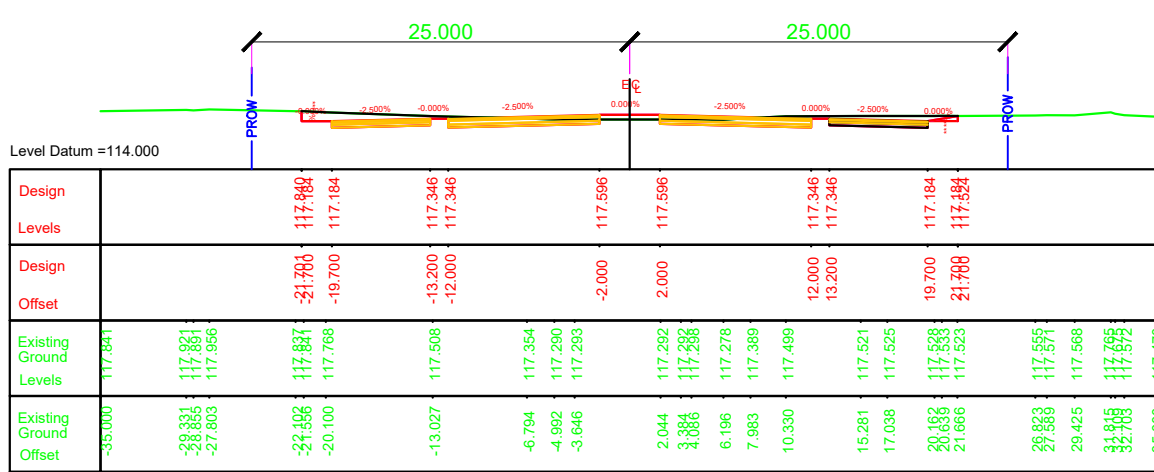

Chainage =239550.000




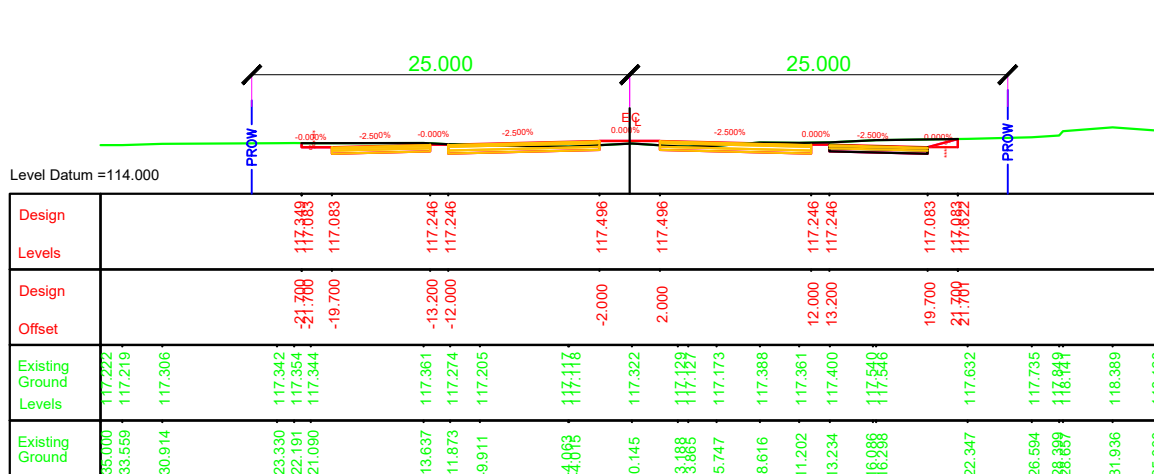



Chainage =239525.000

NOTES:


1. ALL DIMENSIONS, CHAINAGES AND LEVEL SHOWN IN THE DRAWING ARE IN METERS UNLESS OTHERWISE INDICATED.
2. ROW SHOWN IN THE DRAWING IS CONSIDERED w.r.t EXISTING ROAD.
3. THE REQUIREMENT OF RETAINING WALL BEYOND ROW SHALL BE ASCERTAINED AT SITE AFTER SITE SET OUT.

EMPLOYER	PROJECT	DESIGN CONSULTANTS	Designed By	Checked By	Approved By	Drawing Name	Scale:	Date:
Government of Nepal Ministry of Physical Infrastructure and Transport Department of Roads Development Cooperation Implementation Division	Strategic Road Connectivity & Trade Improvement Project (SRCTIP) Detailed Design of Upgradation of Kamala-Dhalkebar-Pathlaiya Road Section (130 KM) of Mahendra Highway and Bridges	EPTISA Servicios De Ingenieria Madrid, Spain STUP Consultants Private Limited Kolkatta, India In Association With Udaya Consultancy, Geocom International, Sundar Kriti Consultant and Rays Consultant Private Limited	Mr. Pushkar Poudel Nec.No. 6146	Mr. T.V.Rajeev Nec.No.	Mr. Harikrishna Bhavsar Nec.No.	RUNNING CROSS SECTION Reference Drawings 1.PLAN AND PROFILE DRAWINGS. 2.TYPICAL CROSS SECTIONS	1:500 Chainage: Km 239+350 to Km 239+600	JUNE 2023 Drawing No. KDP/DDR/HIGHWAY/RCS- 08 Sheet No.

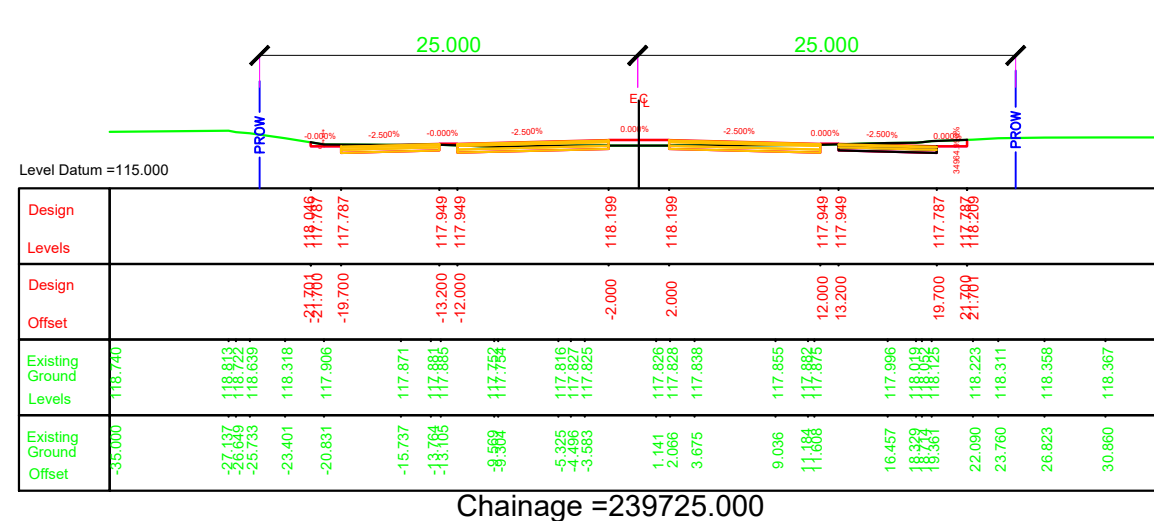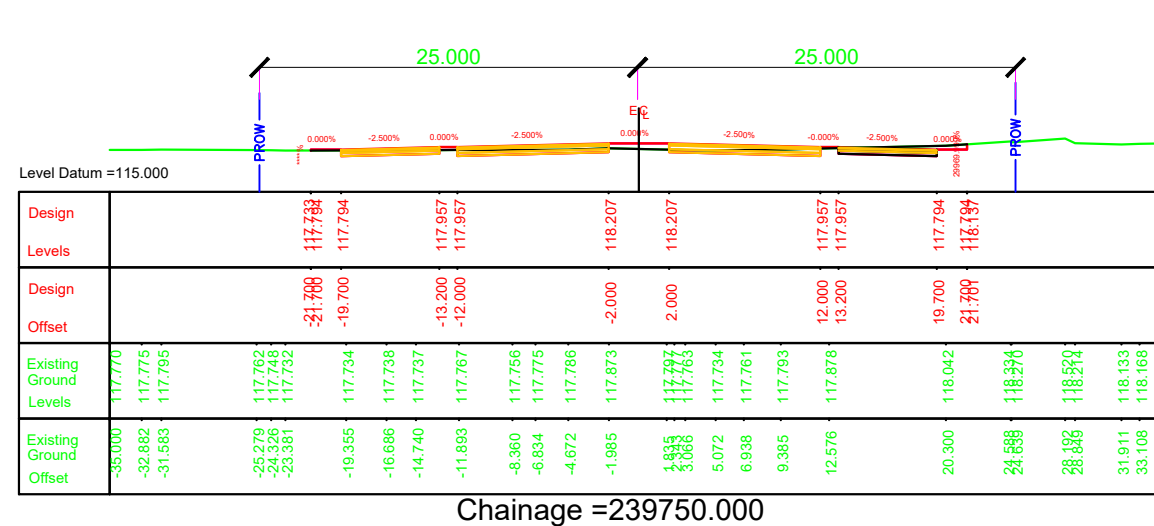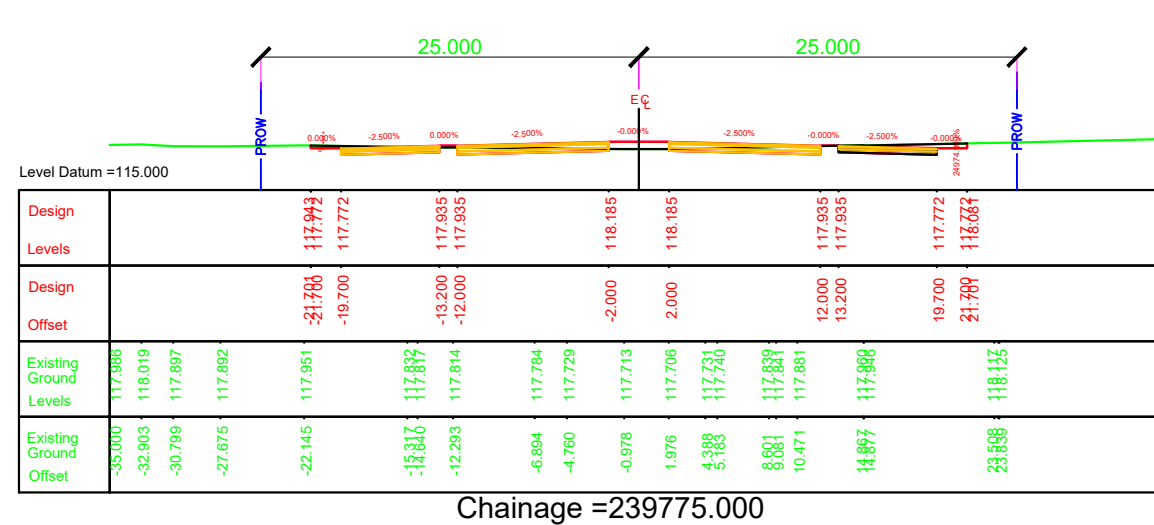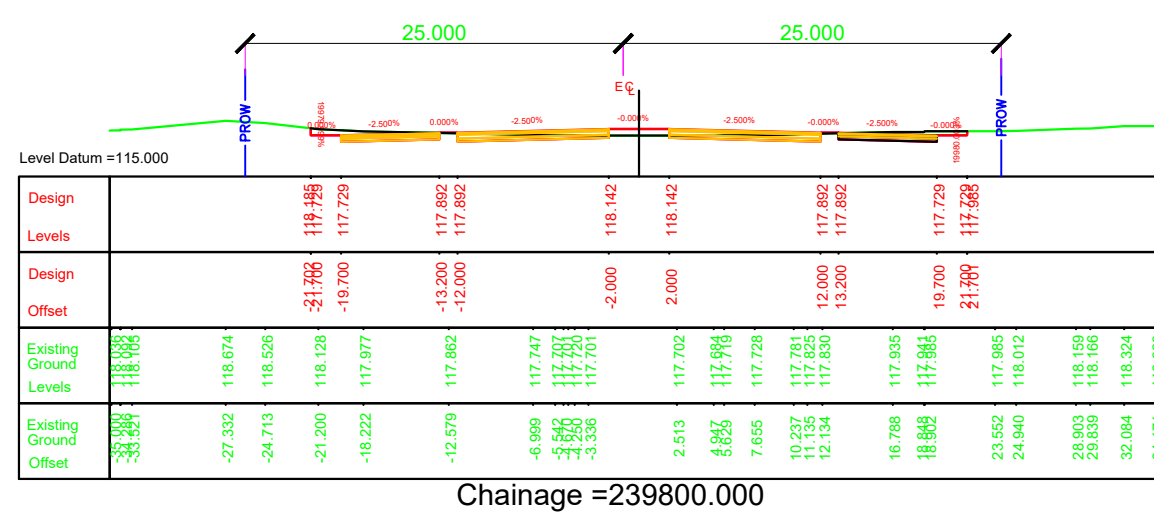


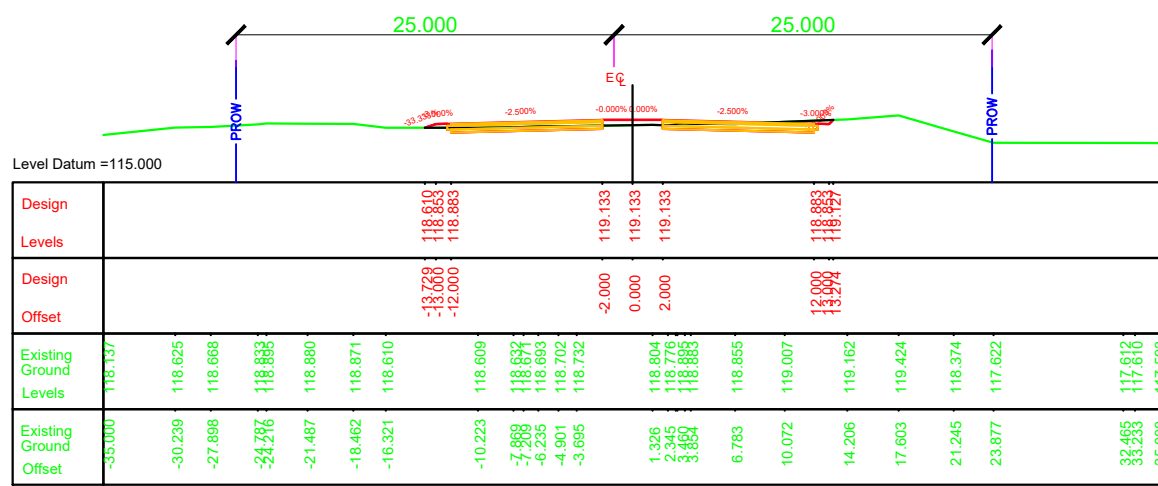


Chainage =240275.000

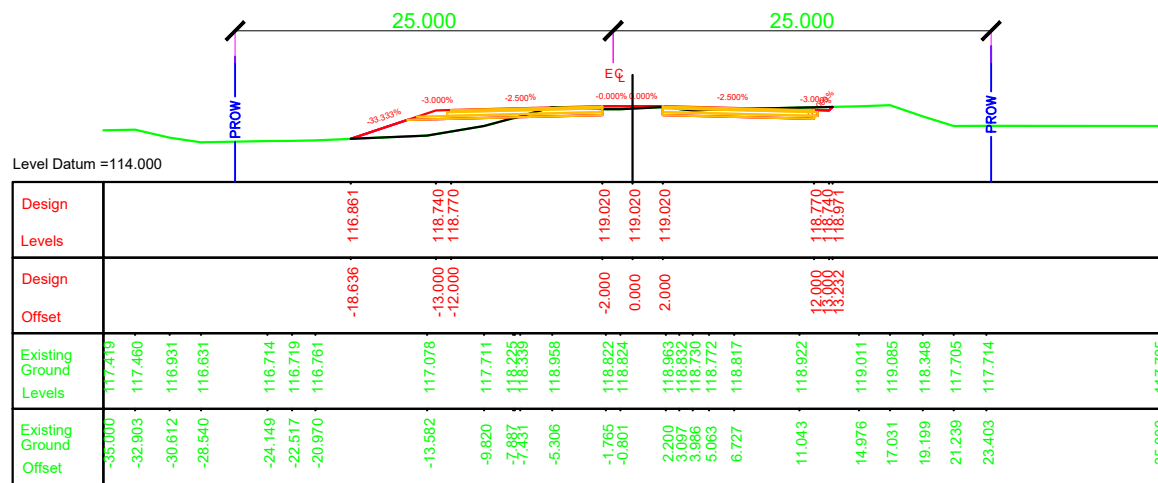


Chainage =240250.000

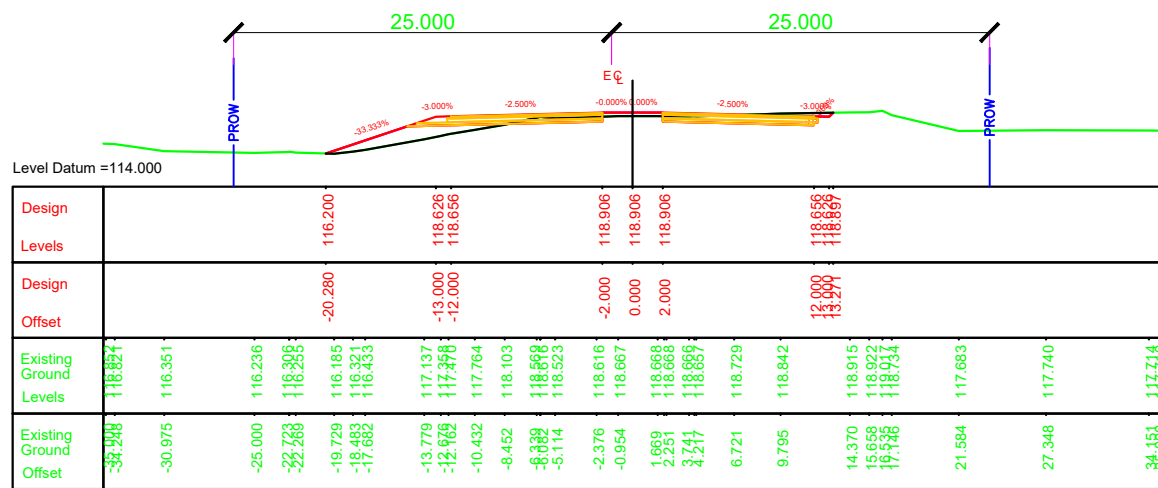


Chainage =240225.000

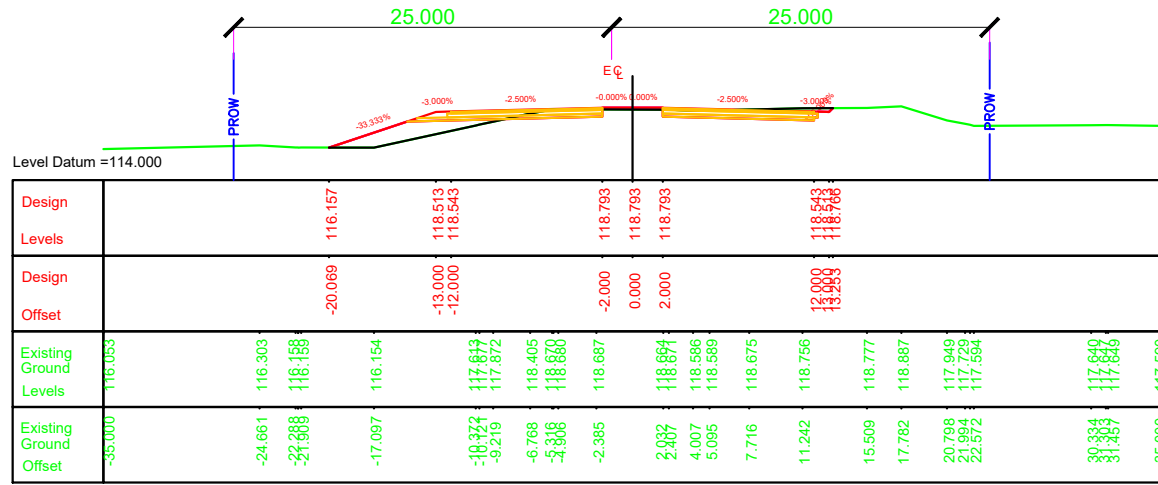


Chainage =240200.000

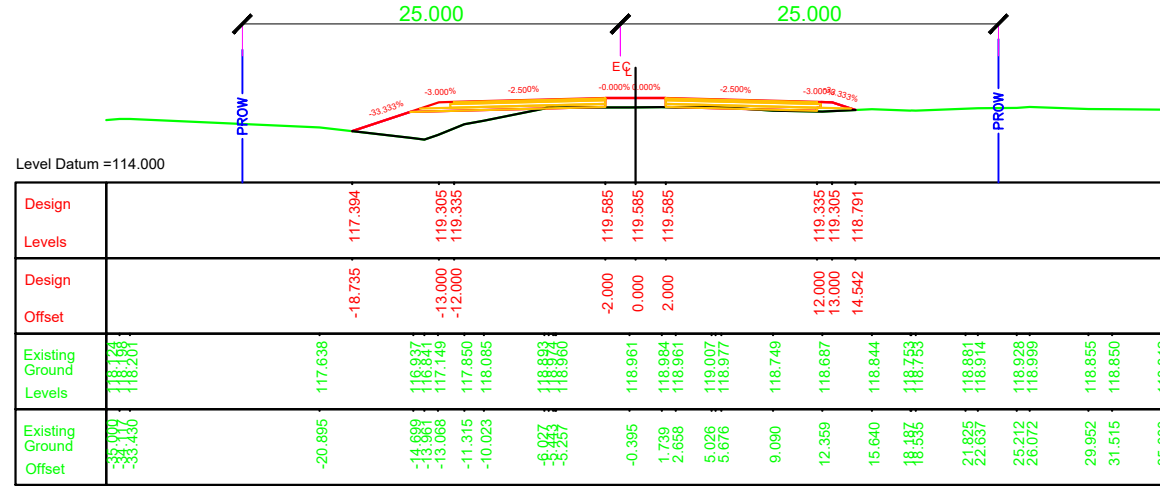


Chainage =240375.000

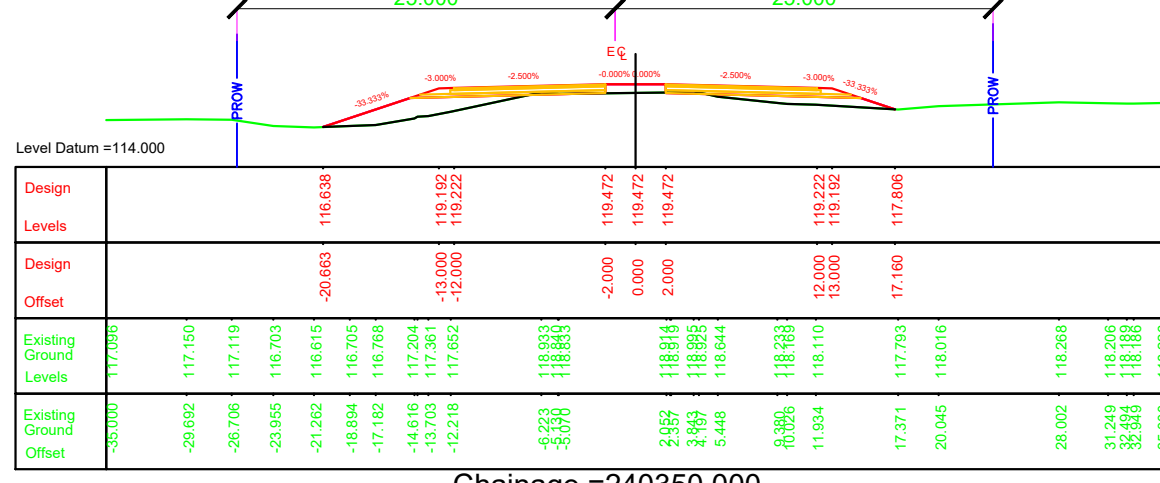


Chainage =240350.000

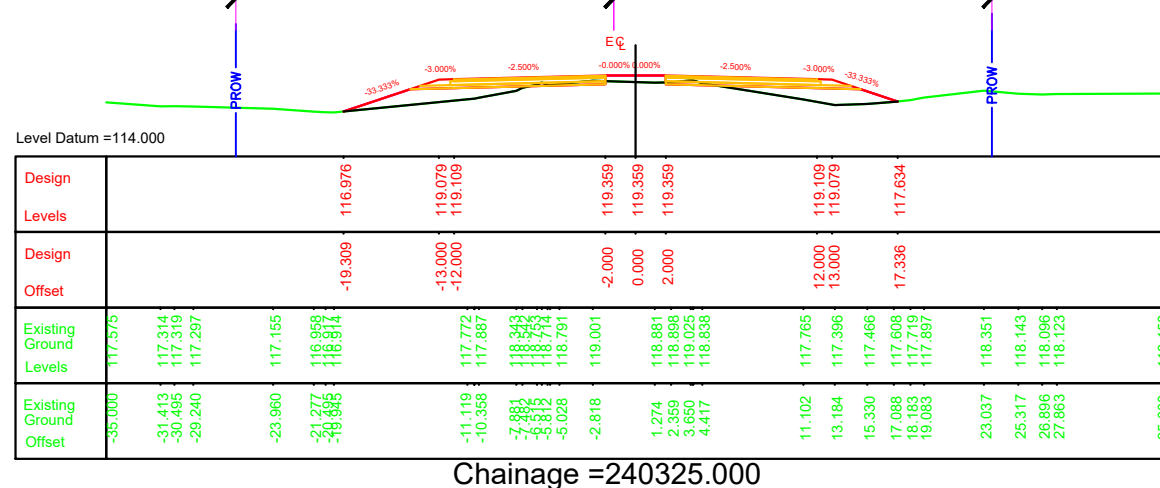


Chainage =240325.000



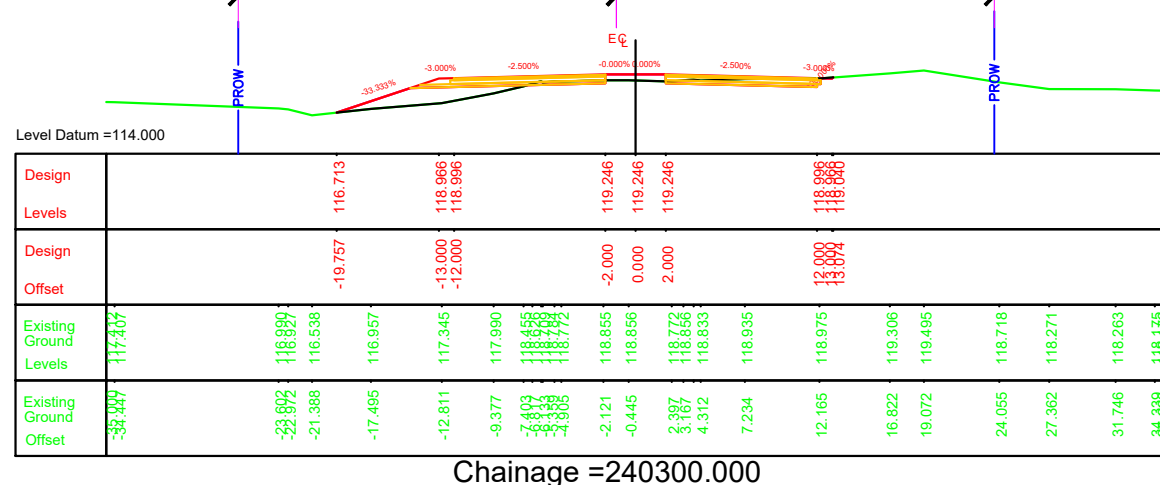


Chainage =240300.000

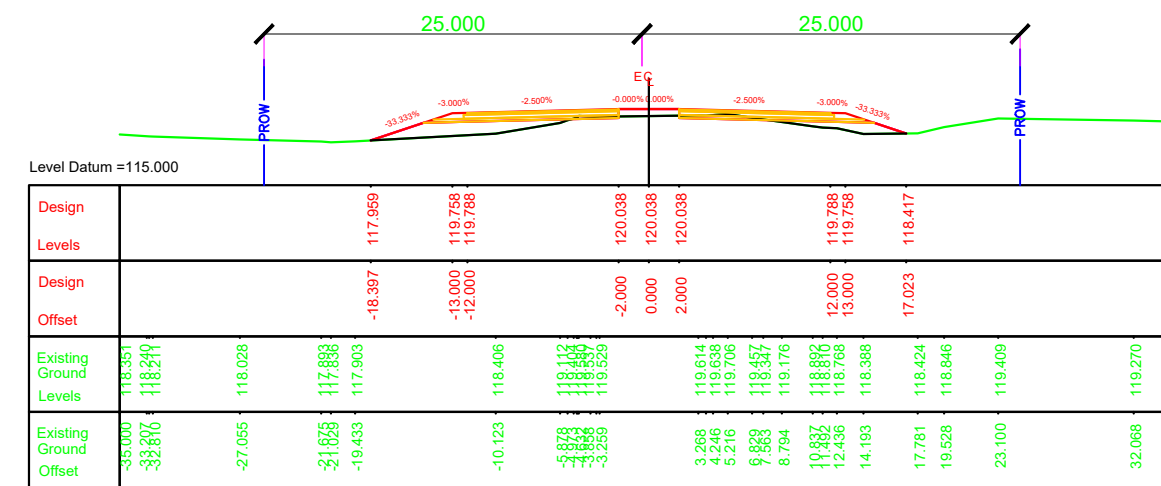


Chainage =240475.000

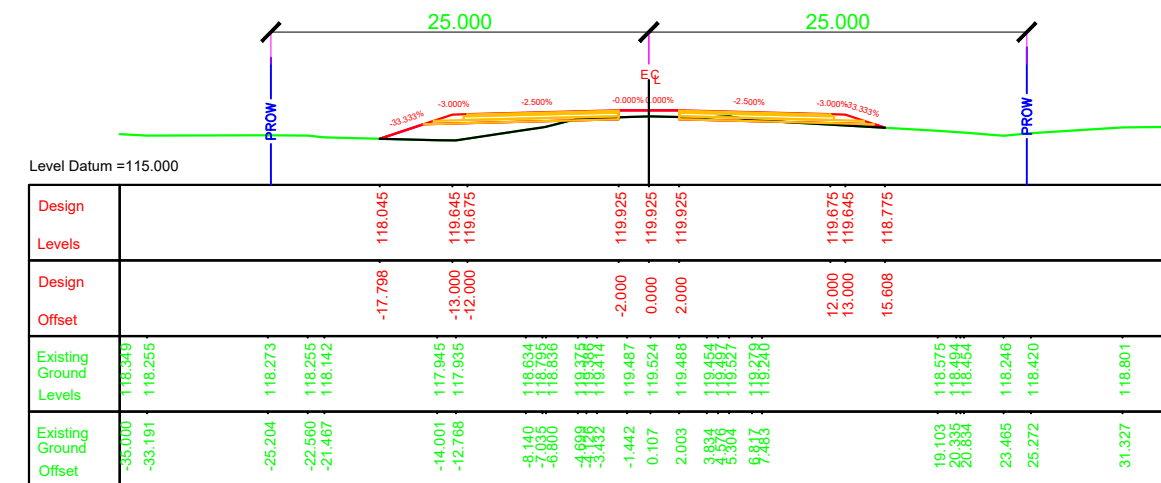


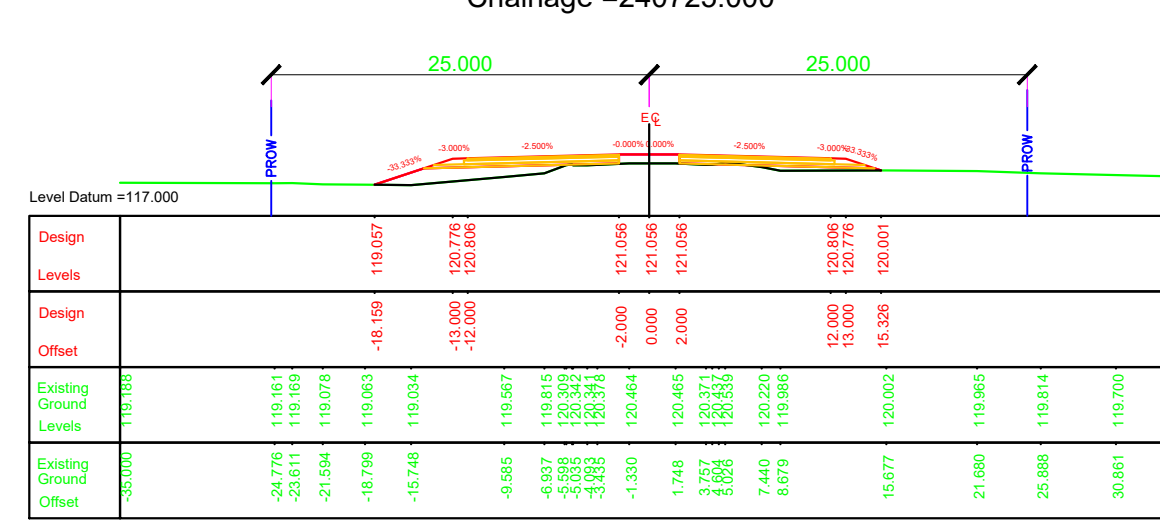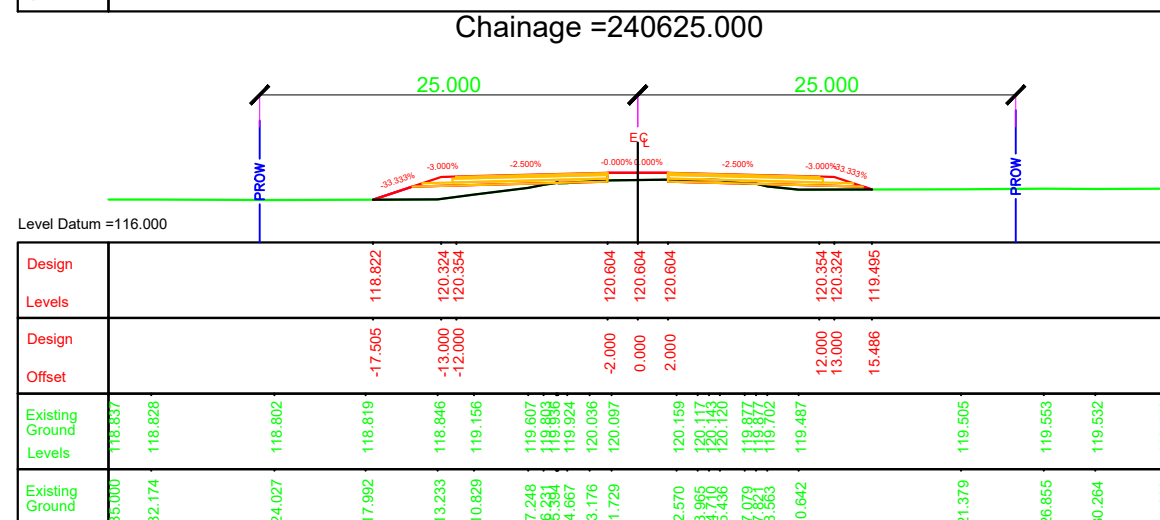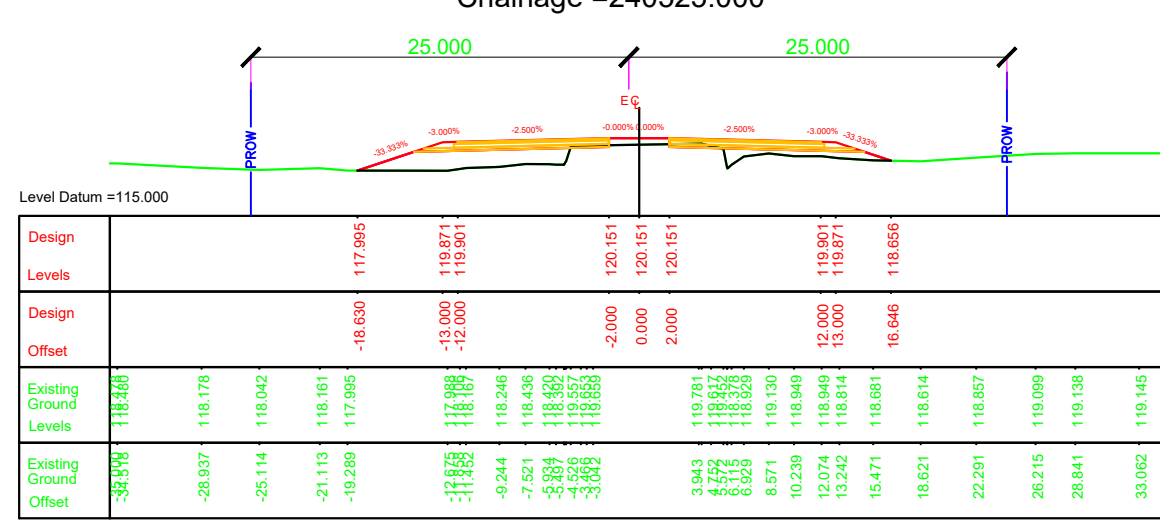


EMPLOYER		PROJECT		DESIGN CONSULTANTS				Mr.		Drawing Name	Scale:	Date:
	Government of Nepal Ministry of Physical Infrastructure and Transport Department of Roads Development Cooperation Implementation Division	Strategic Road Connectivity & Trade Improvement Project (SRCTIP) Detailed Design of Upgradation of Kamala-Dhalkebar-Pathlaiya Road Section (130 KM) of Mahendra Highway and Bridges	Joint Venture of			Designed By	Pushkar Poudel		RUNNING CROSS SECTION	1:500	JUNE 2023	
			 EPTISA Servicios De Ingenieria Madrid, Spain	 STUP Consultants Private Limited Kolkatta, India								
			In Association With Udaya Consultancy, Geocom International, Sundar Kriti Consultant and Rays Consultant Private Limited			Checked By	T.V.Rajeev		Reference Drawings 1.PLAN AND PROFILE DRAWINGS. 2.TYPICAL CROSS SECTIONS	Chainage: Km 240+500 to Km 240+775	KDP/DDR/HIGHWAY/RCS-12	Sheet No.
					Approved By	Harikrishna Bhavsar						

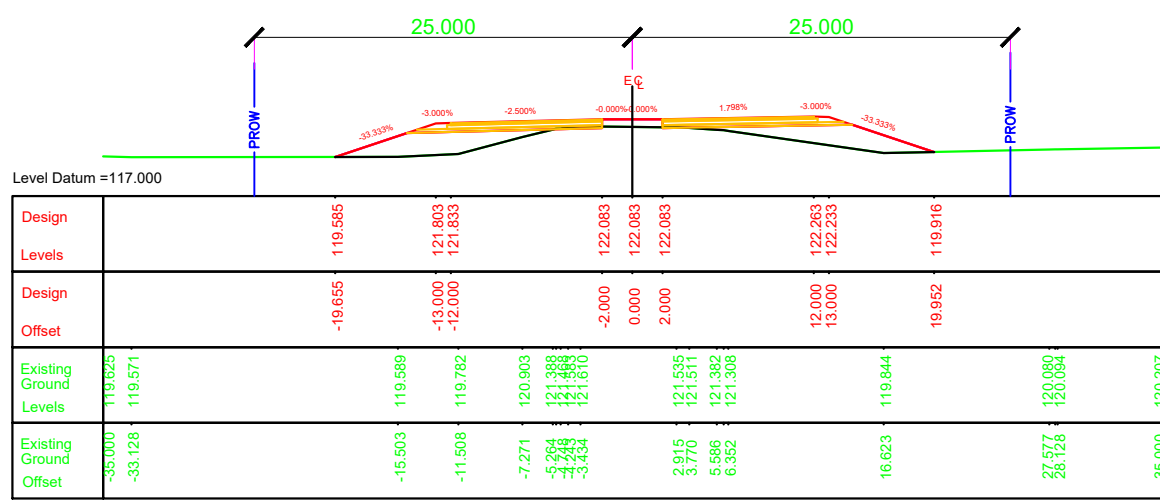


Chainage =240875.000

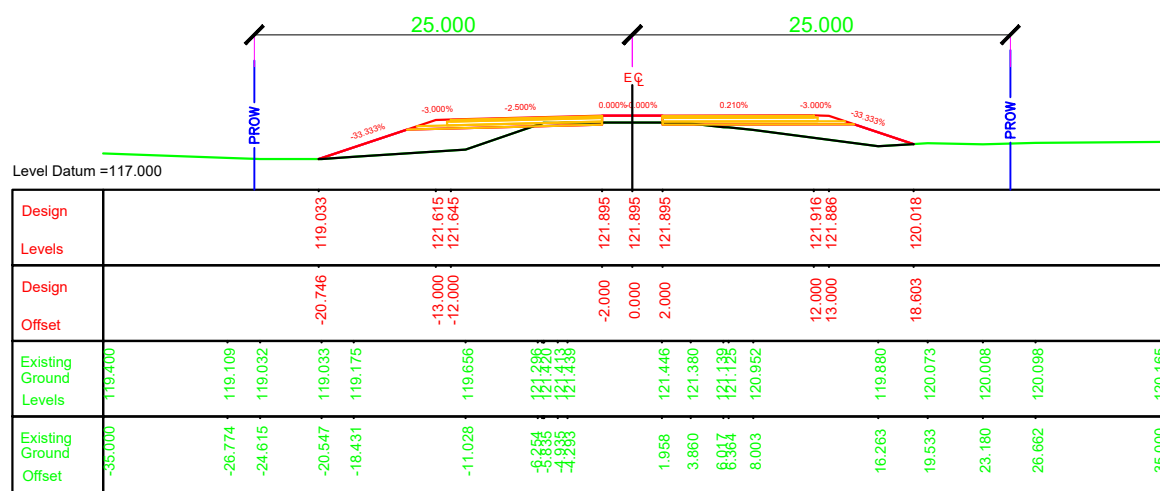


Chainage =240850.000

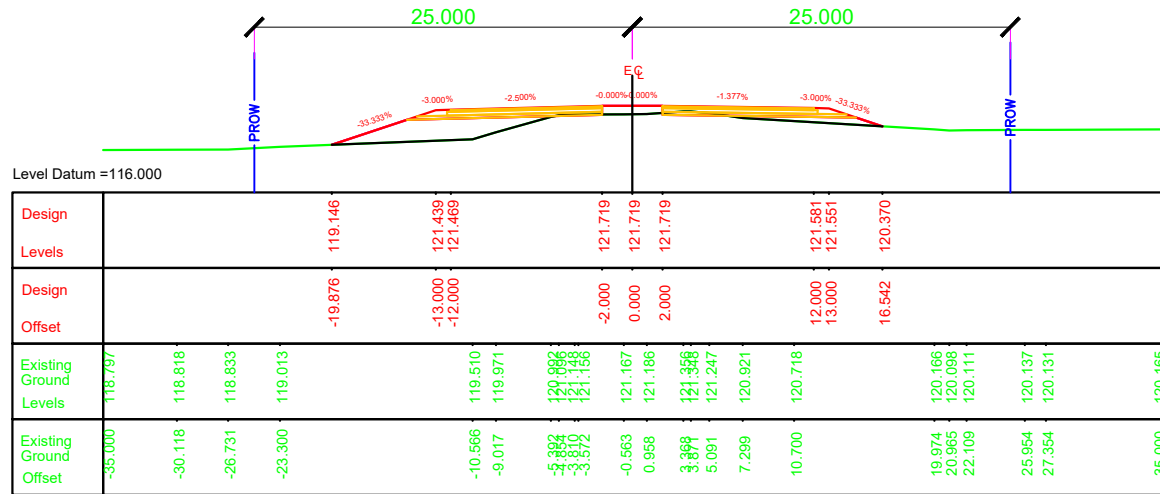


Chainage =240825.000

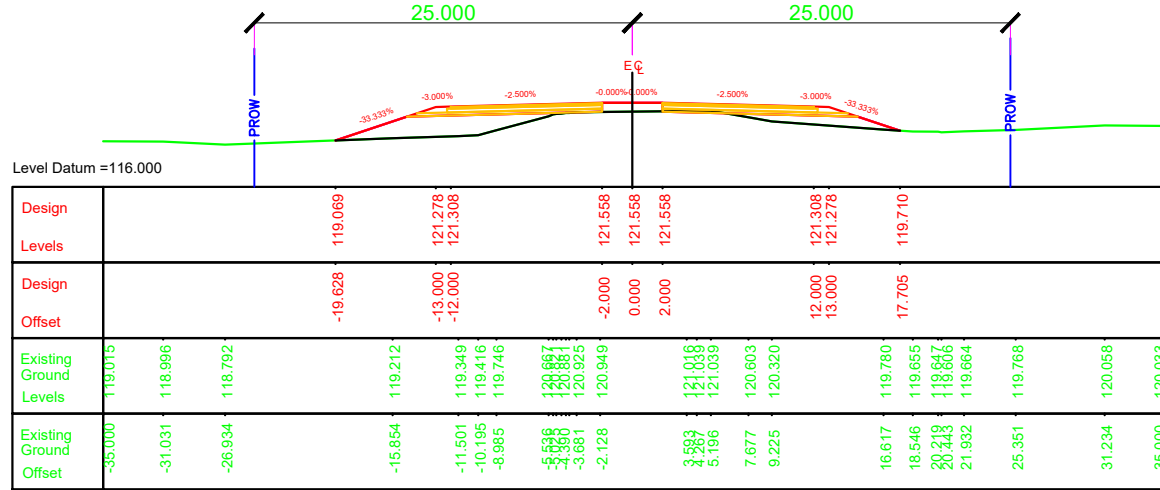


Chainage =240800.000

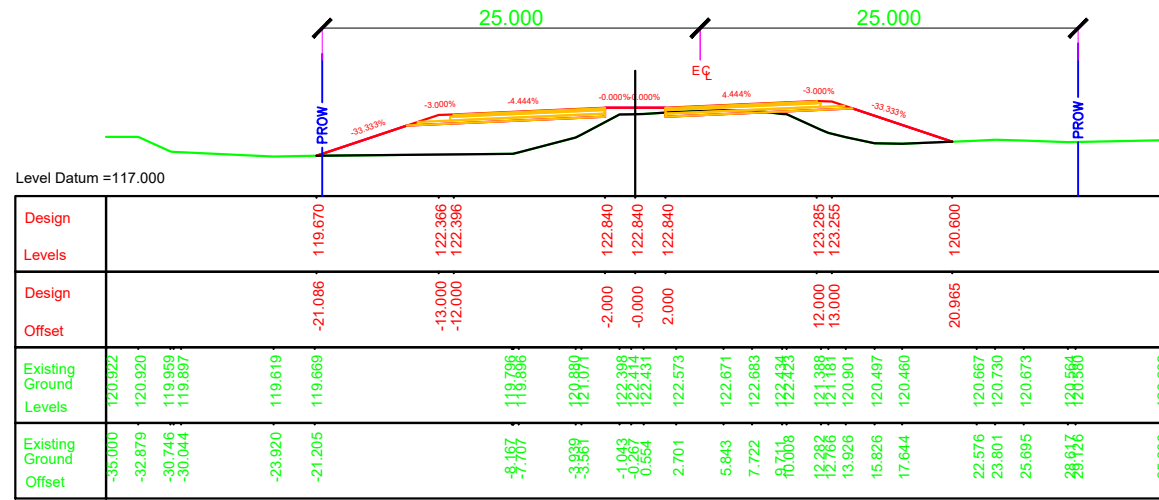


Chainage =240975.000

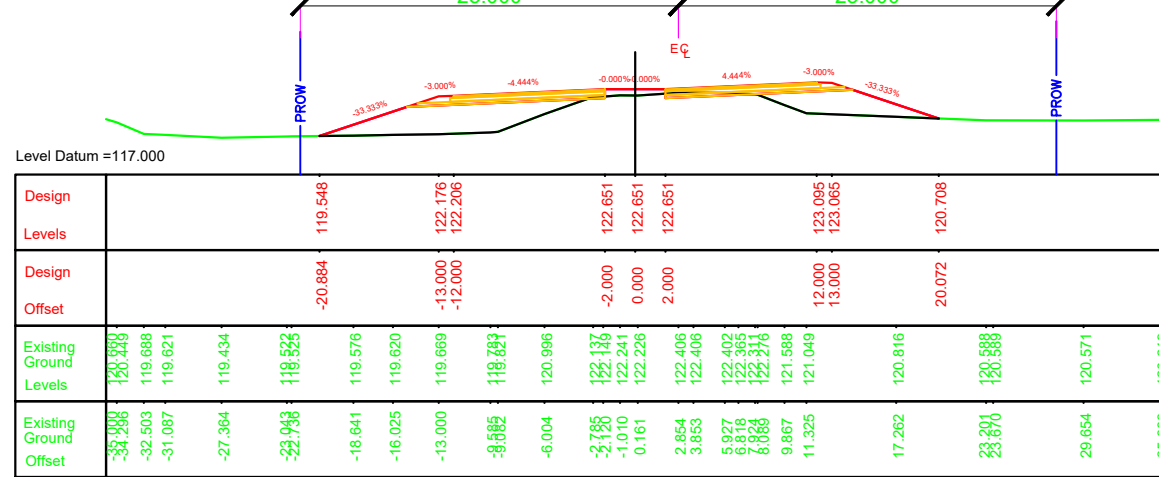


Chainage =240950.000

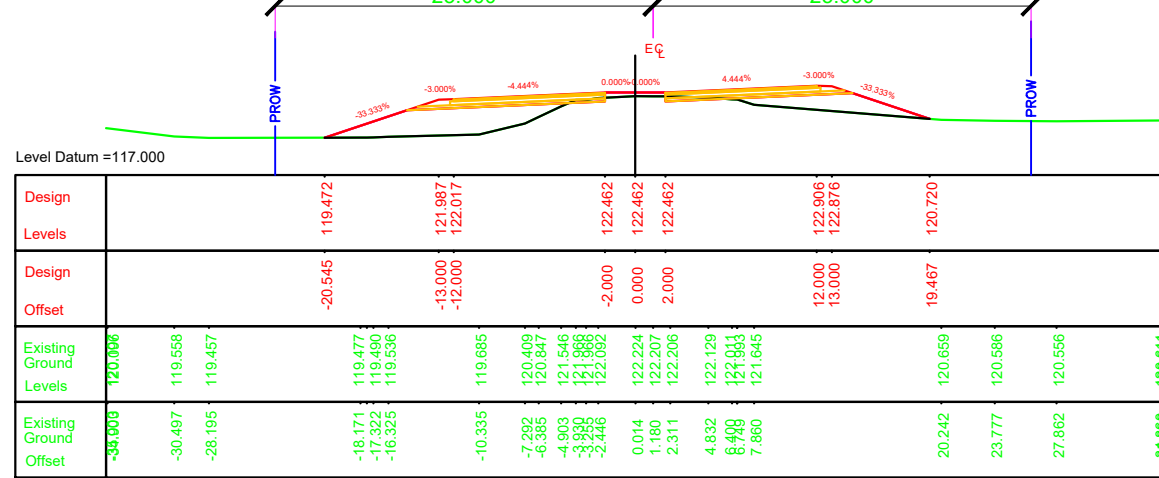


Chainage =240925.000

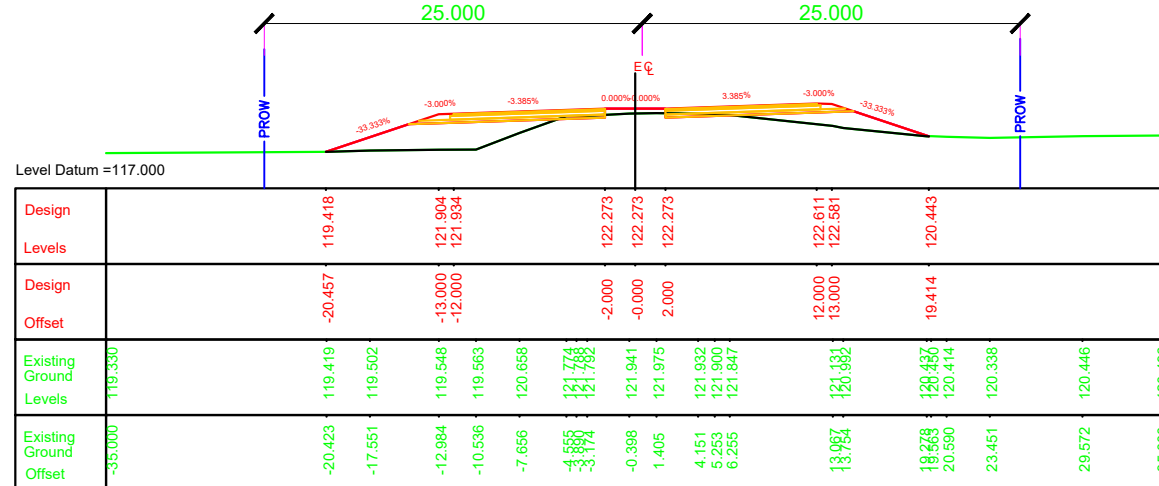


Chainage =240900.000

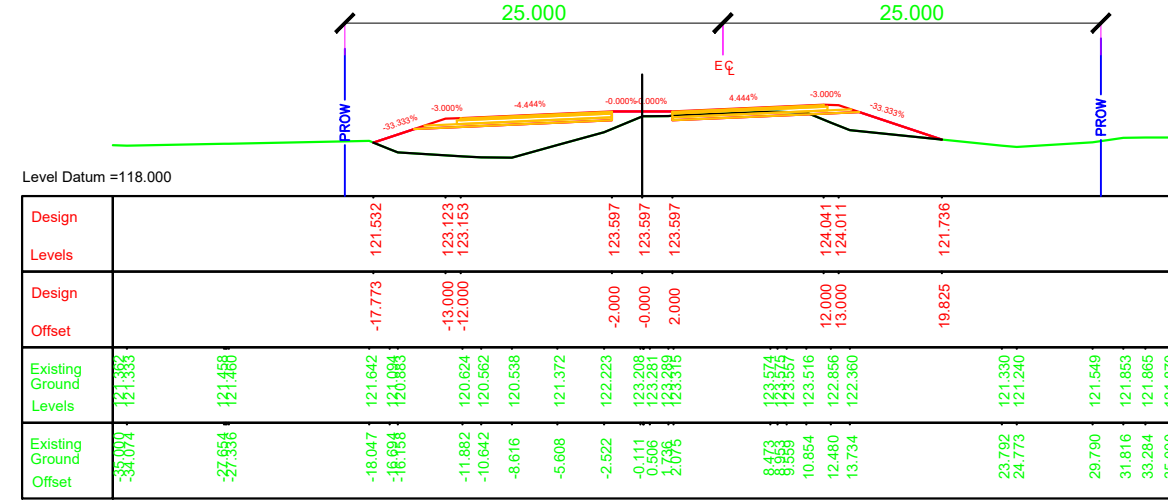


Chainage =241075.000

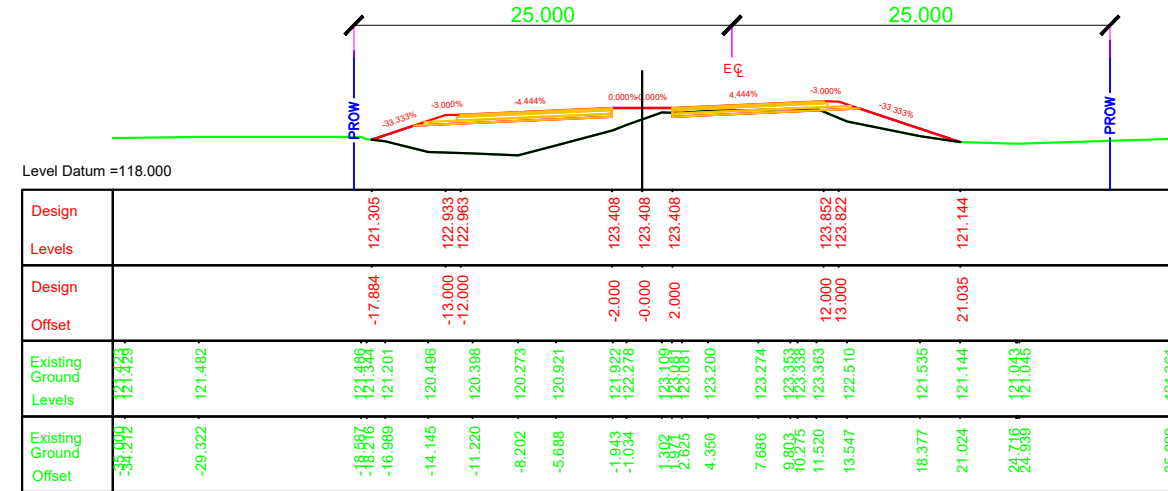

Chainage =241050.000

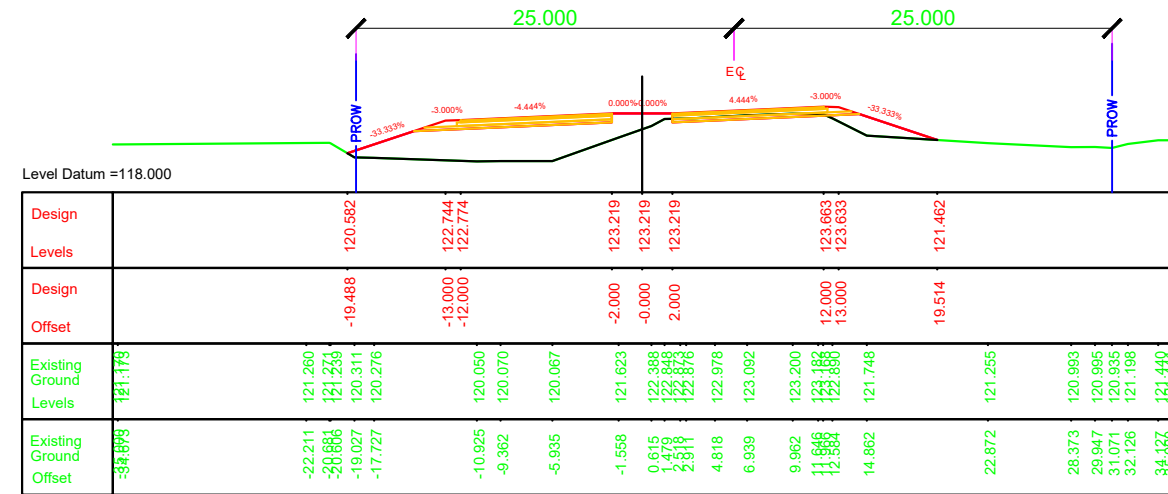



Chainage =241025.000



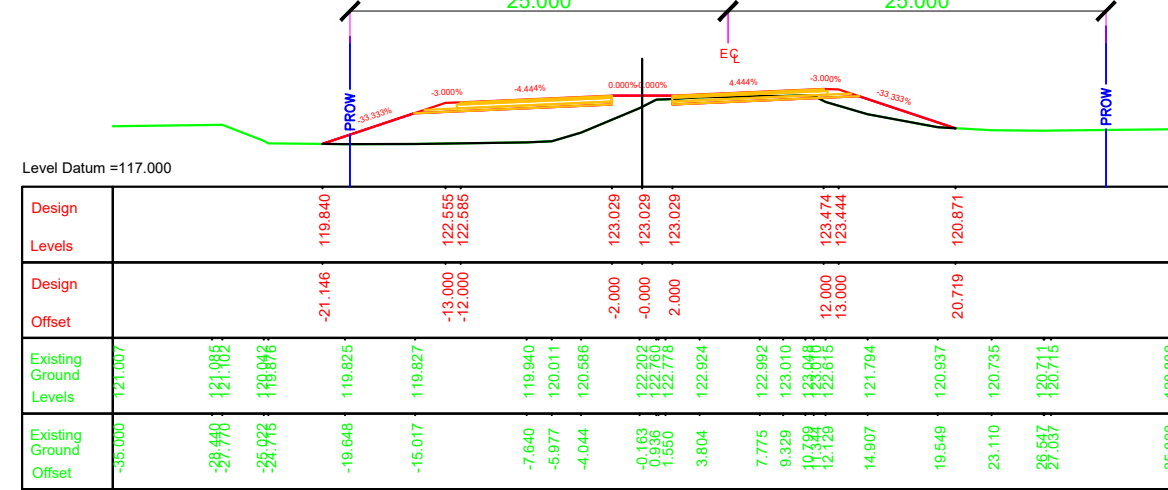


Chainage =241000.000


NOTES:













1. ALL DIMENSIONS, CHAINAGES AND LEVEL SHOWN IN THE DRAWING ARE IN METERS UNLESS OTHERWISE INDICATED.
2. ROW SHOWN IN THE DRAWING IS CONSIDERED w.r.t EXISTING ROAD.
3. THE REQUIREMENT OF RETAINING WALL BEYOND ROW SHALL BE ASCERTAINED AT SITE AFTER SITE SET OUT.

  EMPLOYER		PROJECT		DESIGN CONSULTANTS			Mr.		Drawing Name	Scale:	Date:
	Government of Nepal Ministry of Physical Infrastructure and Transport Department of Roads Development Cooperation Implementation Division	Strategic Road Connectivity & Trade Improvement Project (SRCTIP) Detailed Design of Upgradation of Kamala-Dhalkebar-Pathlaiya Road Section (130 KM) of Mahendra Highway and Bridges	Joint Venture of			Designed By	Pushkar Poudel		RUNNING CROSS SECTION	1:500	JUNE 2023
			 EPTISA Servicios De Ingeniera Madrid, Spain	 STUP Consultants Private Limited Kolkatta, India		Mr.					
					Checked By	T.V.Rajeev		Reference Drawings	Chainage:		
			In Association With Udaya Consultancy, Geocom International, Sundar Kriti Consultant and Rays Consultant Private Limited			Mr.		1.PLAN AND PROFILE DRAWINGS. 2.TYPICAL CROSS SECTIONS	Km 240+800 to Km 241+075		
						Approved By	Harikrishna Bhavsar				
							Mr.				
							Nec.No.				
							Nec.No.				

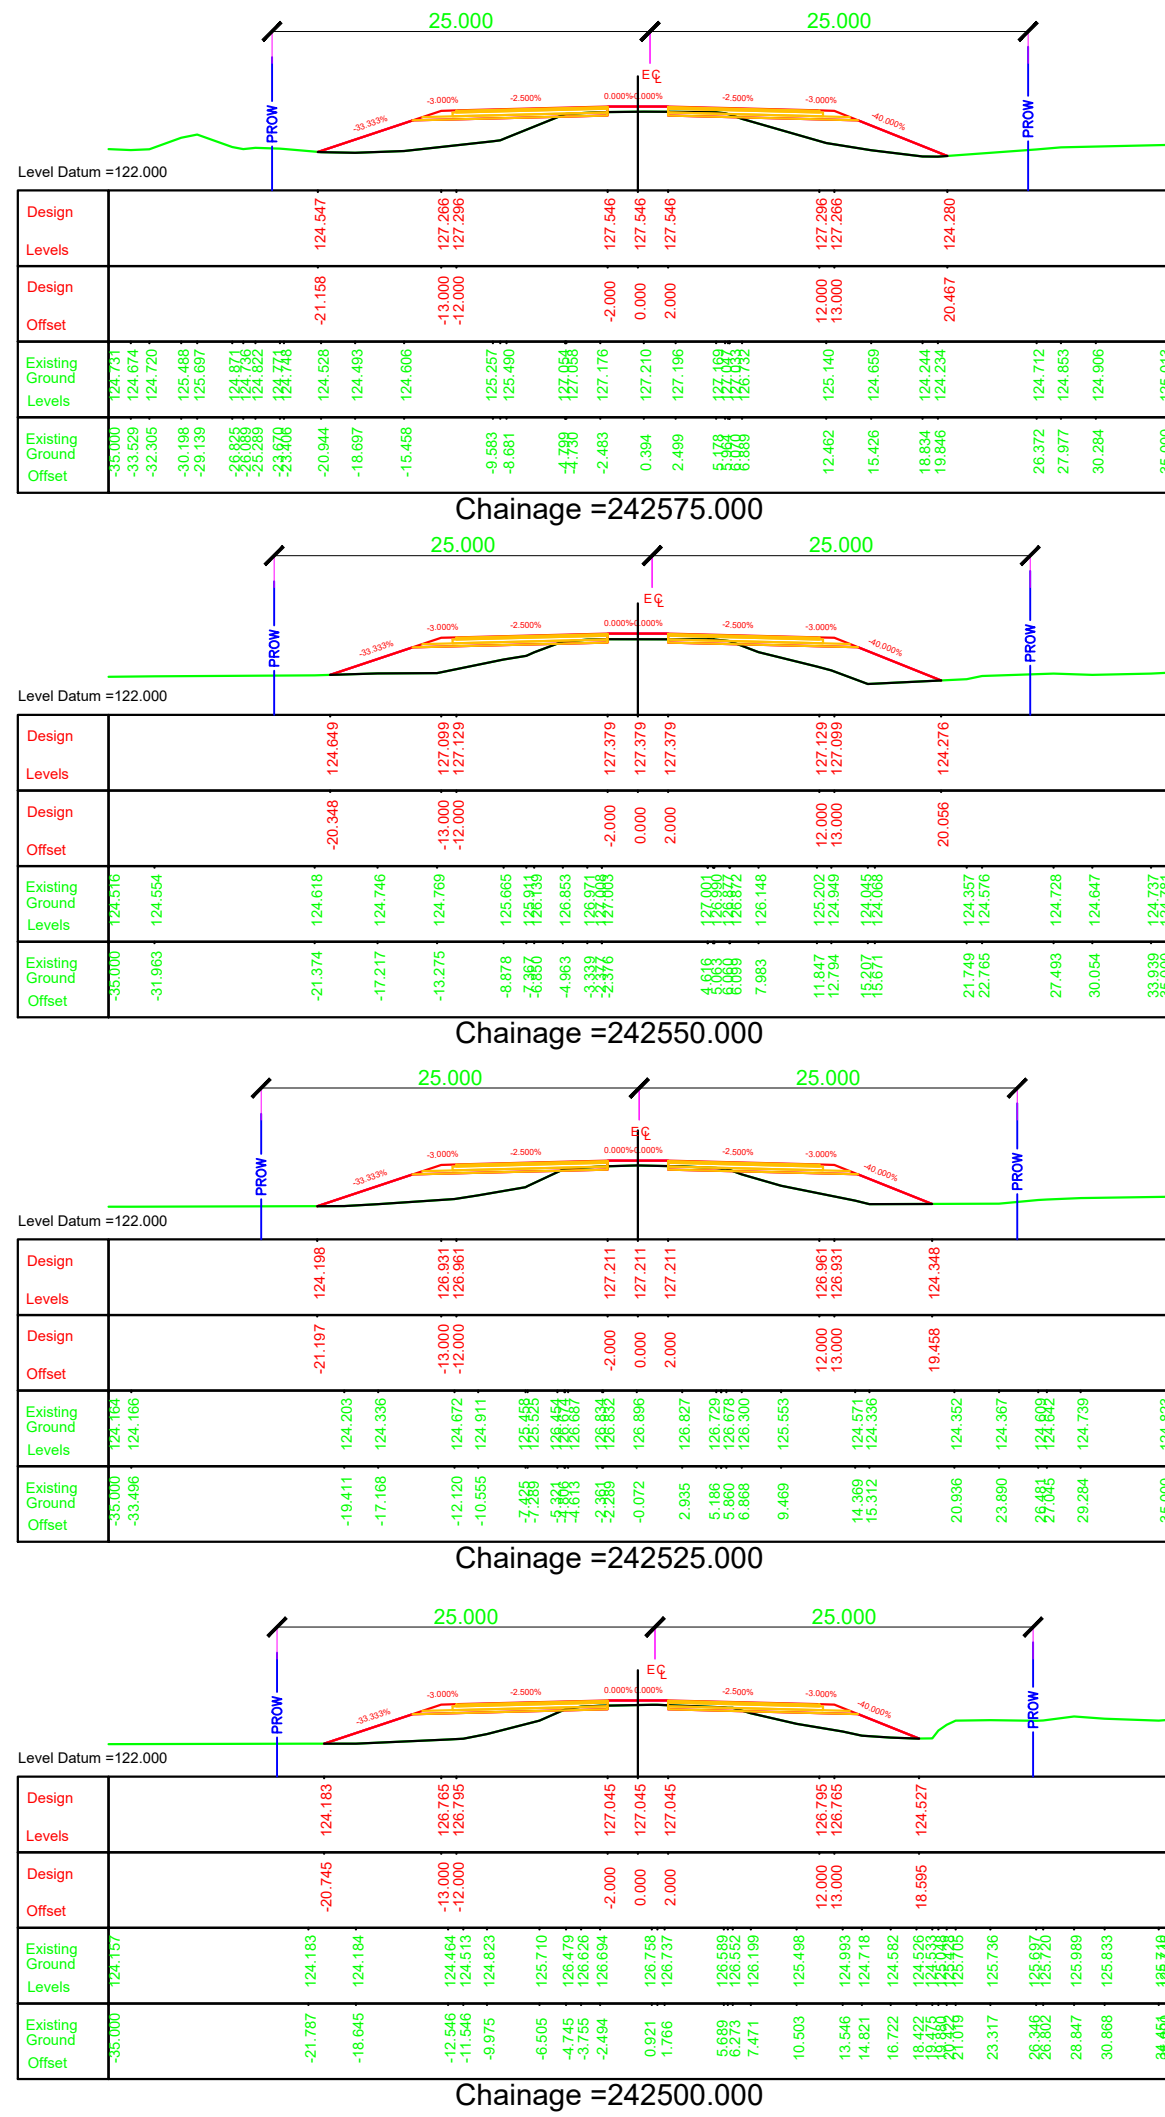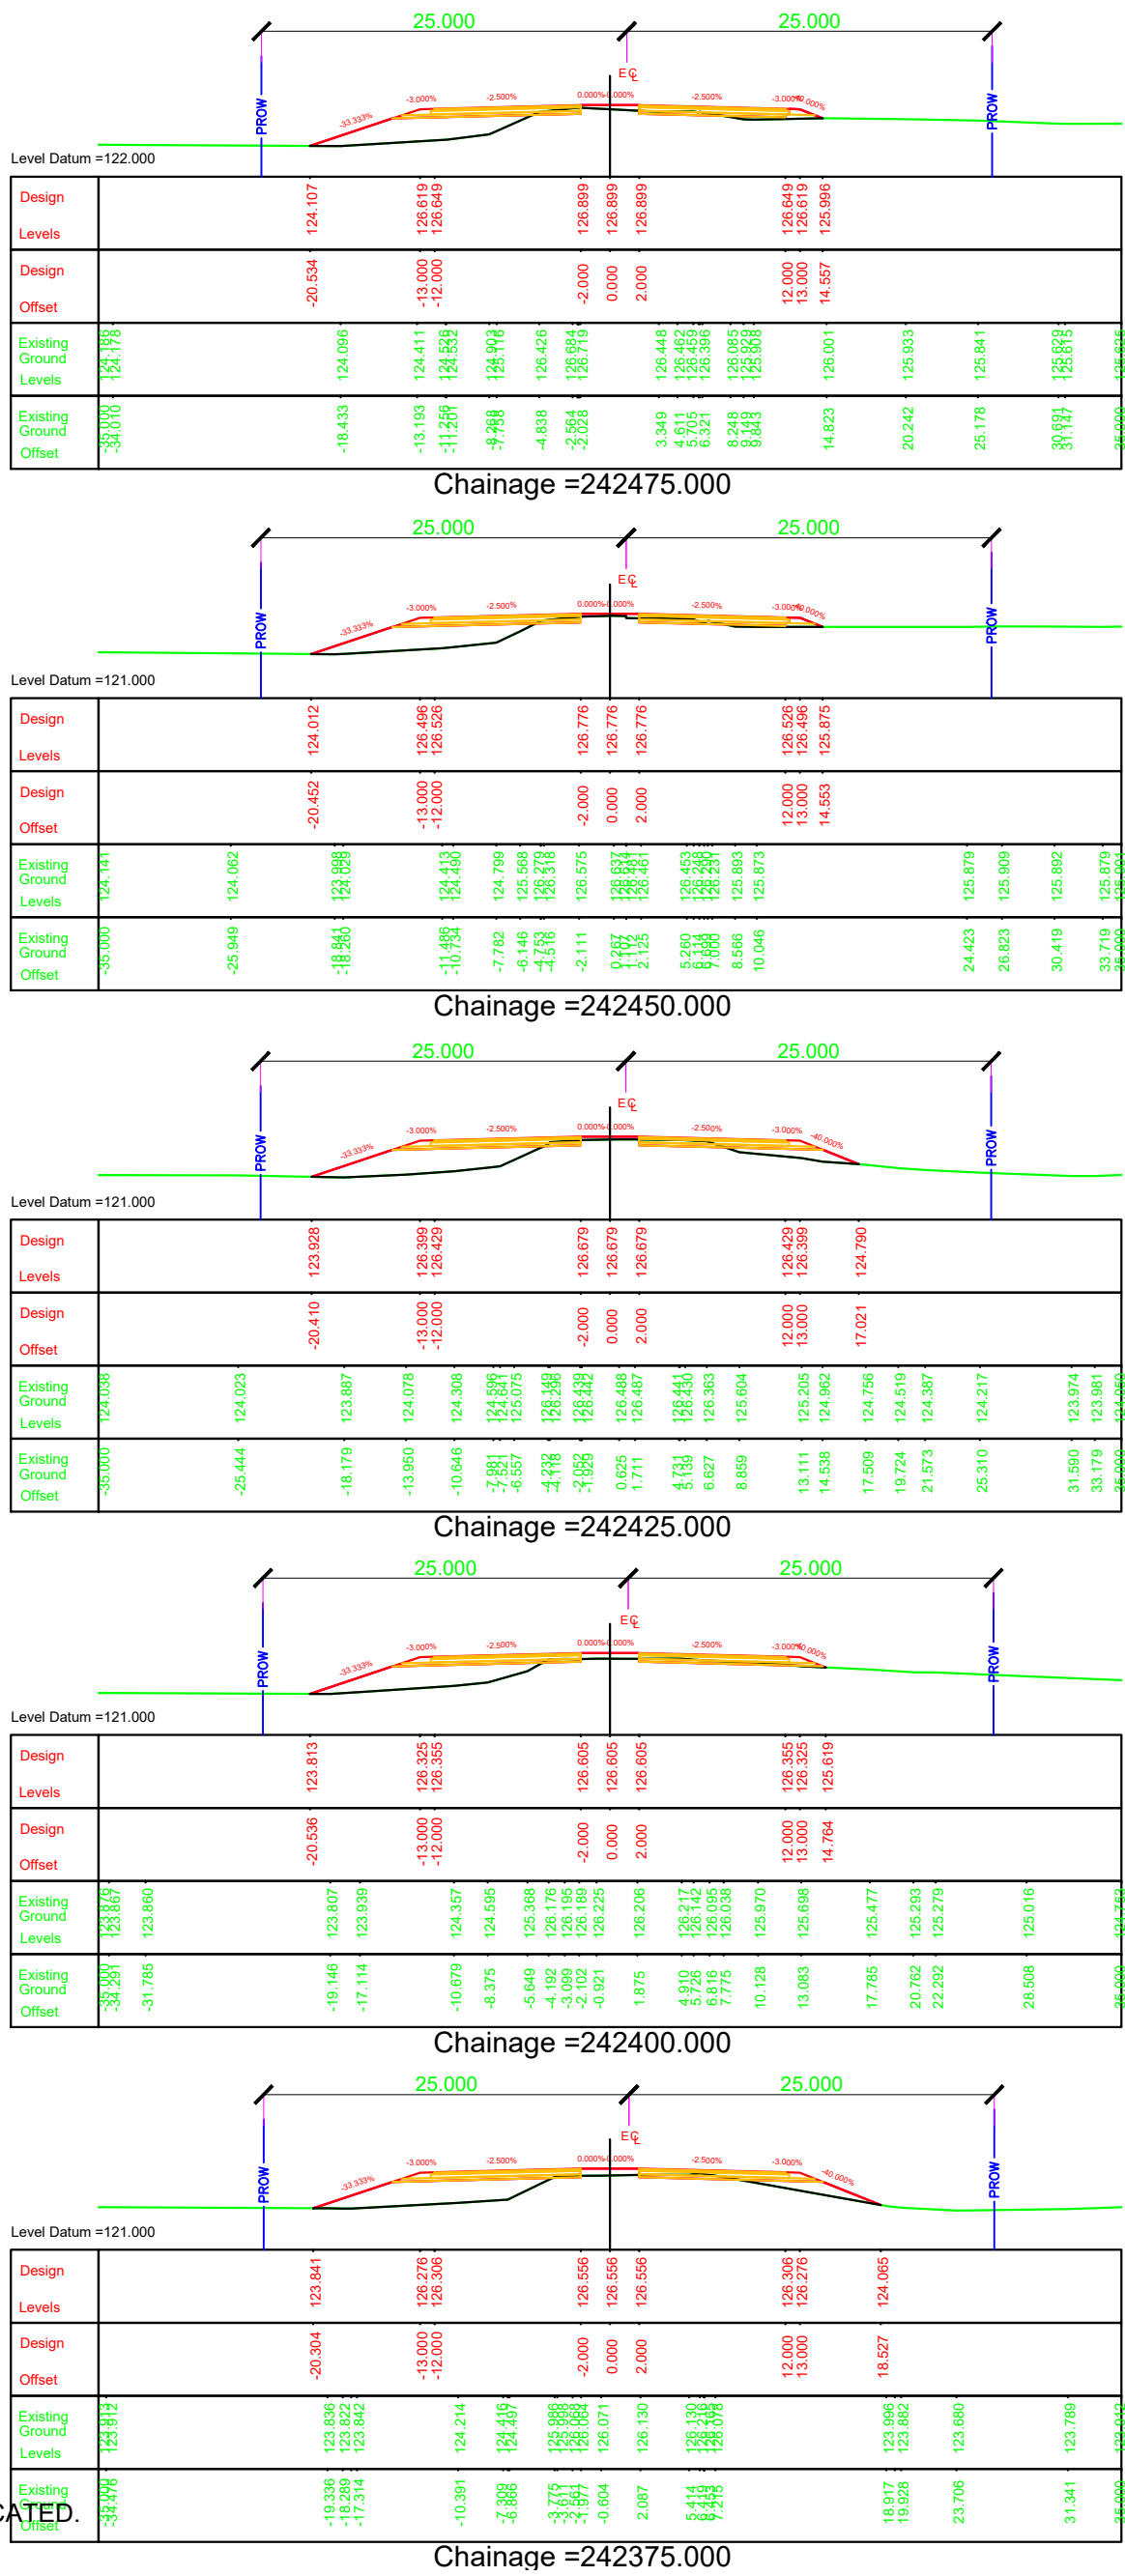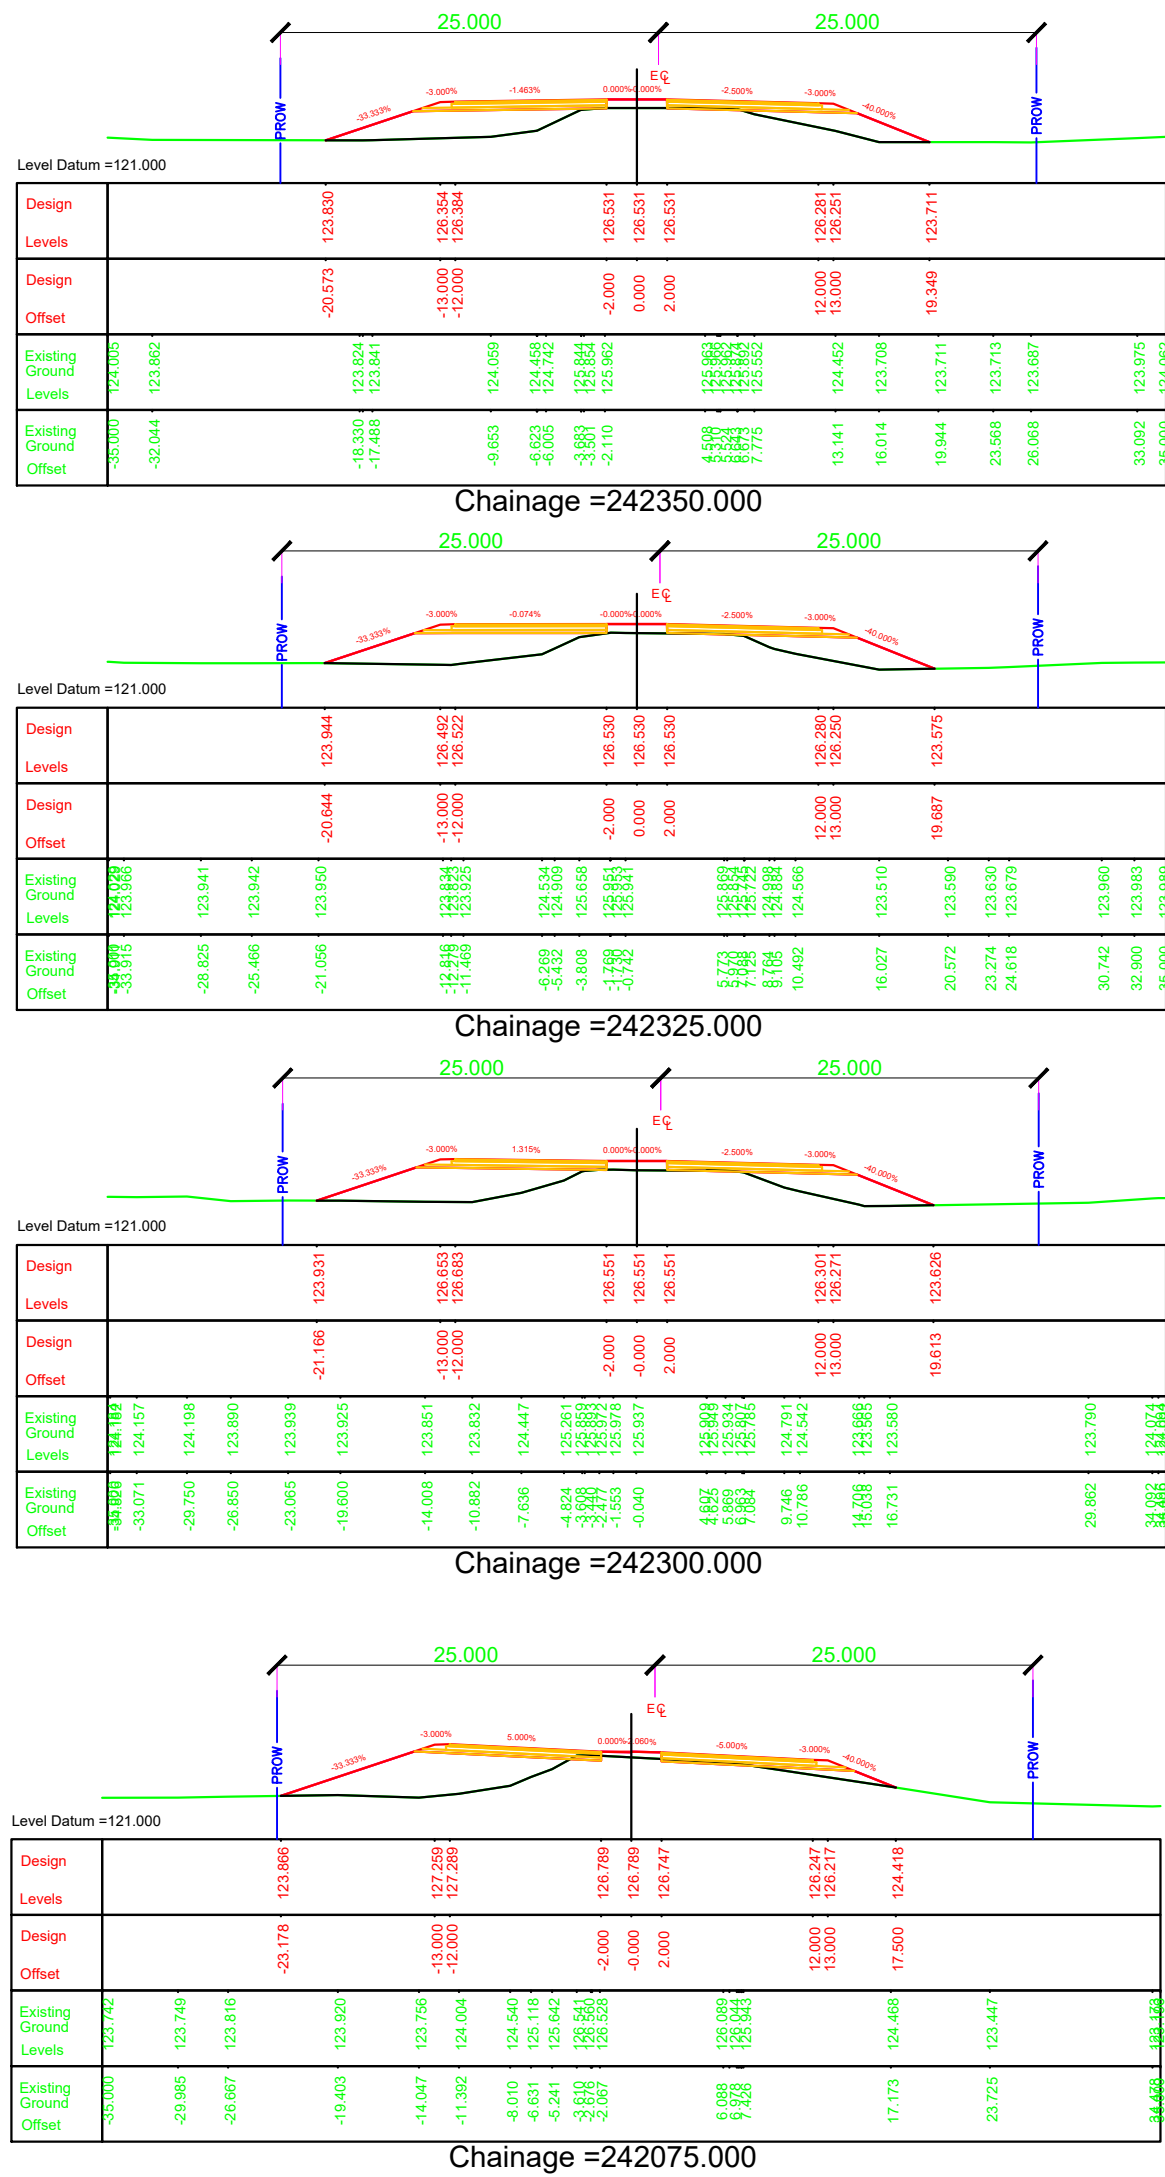

- NOTES:
1. ALL DIMENSIONS, CHAINAGES AND LEVEL SHOWN IN THE DRAWING ARE IN METERS UNLESS OTHERWISE INDICATED.
 2. ROW SHOWN IN THE DRAWING IS CONSIDERED w.r.t EXISTING ROAD.
 3. THE REQUIREMENT OF RETAINING WALL BEYOND ROW SHALL BE ASCERTAINED AT SITE AFTER SITE SET OUT.

 
EMPLOYER		PROJECT		DESIGN CONSULTANTS		Designed By	Mr.		Drawing Name	Scale: 1:500	Date: JUNE 2023
	Government of Nepal Ministry of Physical Infrastructure and Transport Department of Roads Development Cooperation Implementation Division	Strategic Road Connectivity & Trade Improvement Project (SRCTIP) Detailed Design of Upgradation of Kamala-Dhalkebar-Pathlaiya Road Section (130 KM) of Mahendra Highway and Bridges	Joint Venture of		Nec.No.		Signature				
			 EPTISA Servicios De Ingenieria Madrid, Spain	 STUP Consultants Private Limited Kolkatta, India	Mr.						
				In Association With Udaya Consultancy, Geocom International, Sundar Kriti Consultant and Rays Consultant Private Limited		Checked By	Mr.	Signature	Reference Drawings 1.PLAN AND PROFILE DRAWINGS. 2.TYPICAL CROSS SECTIONS	Chainage: Km 242+075 to Km 242+575	Drawing No. KDP/DDR/HIGHWAY/RCS-16
						Approved By	Mr.	Signature			Sheet No.

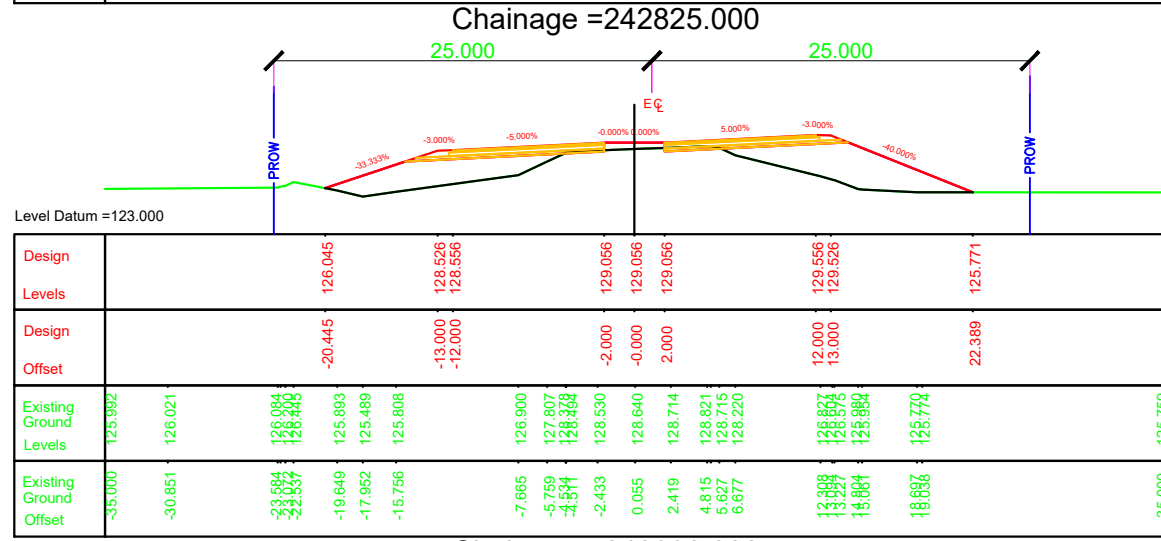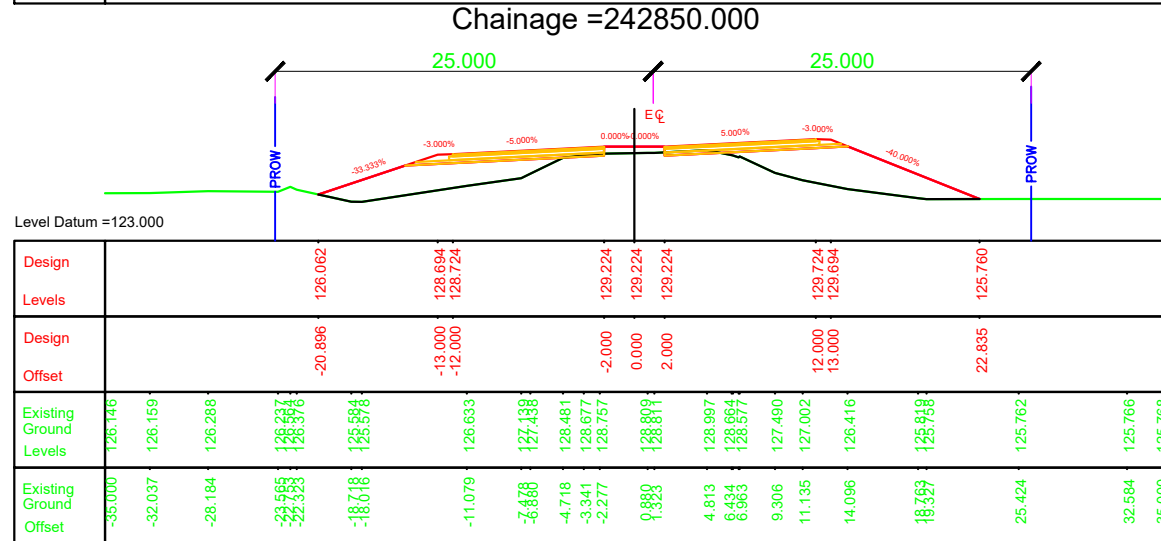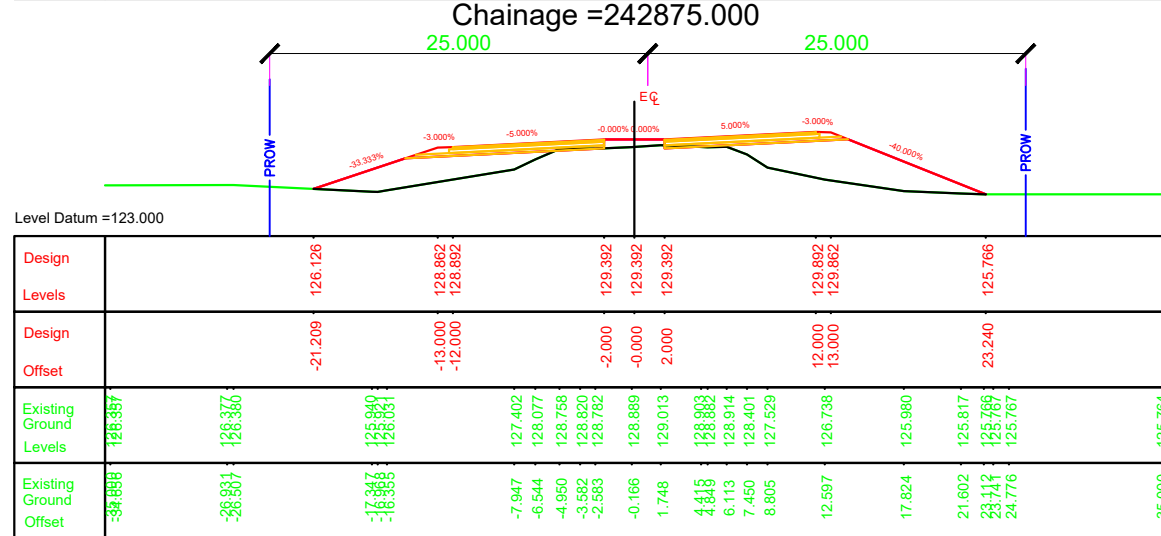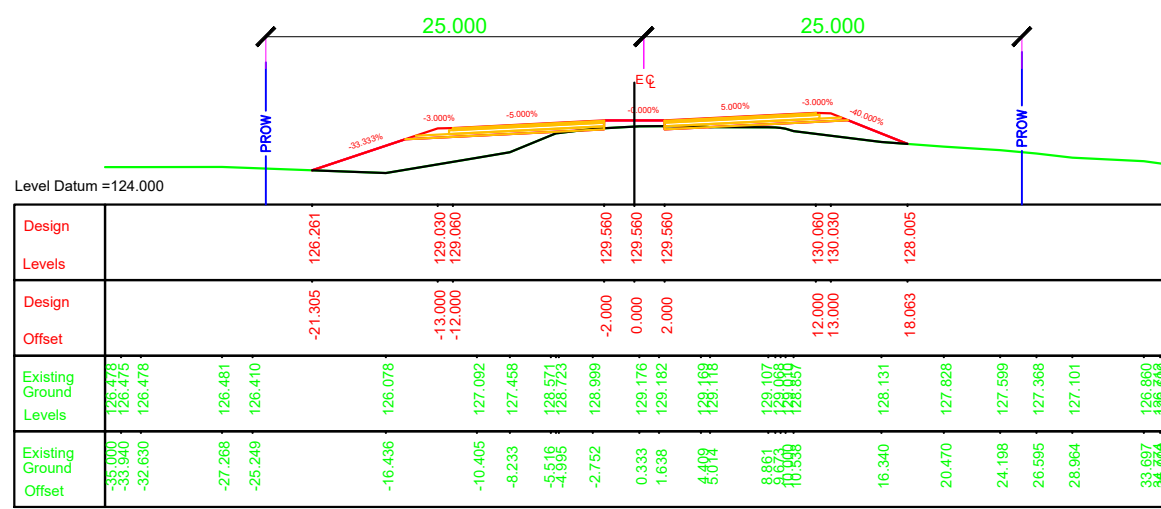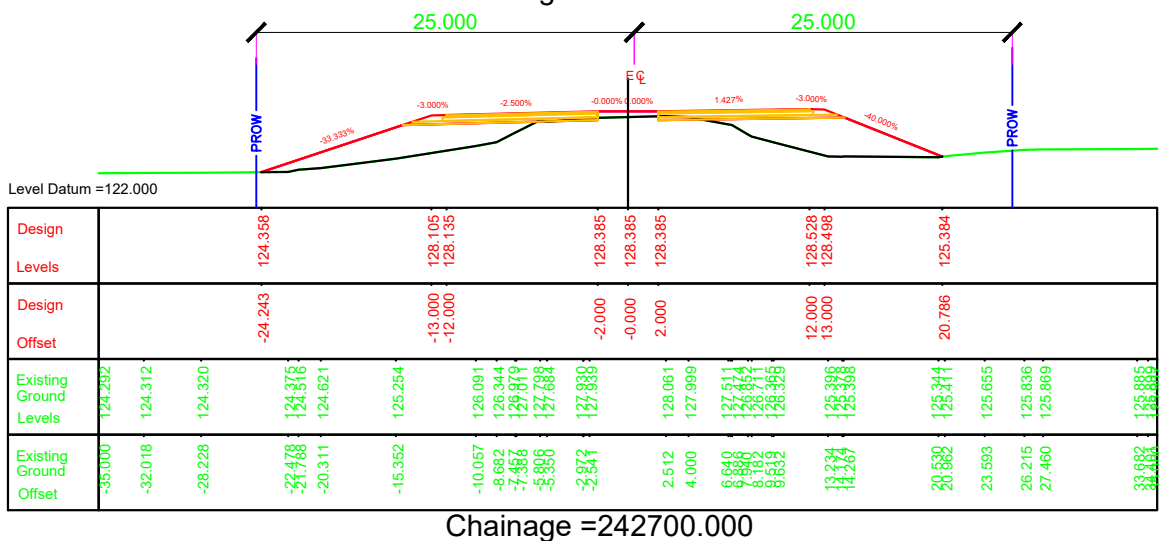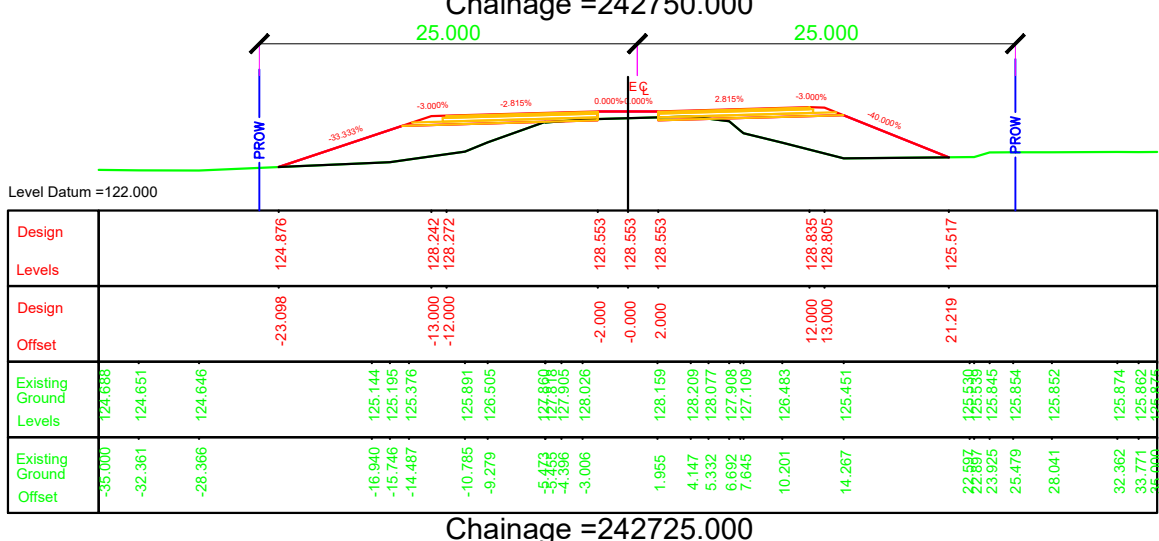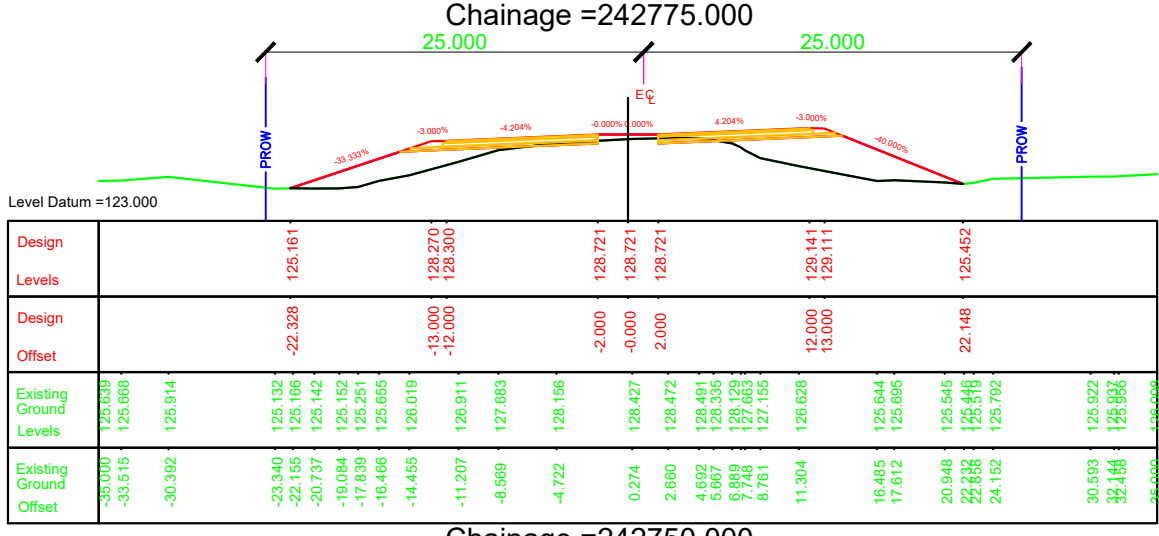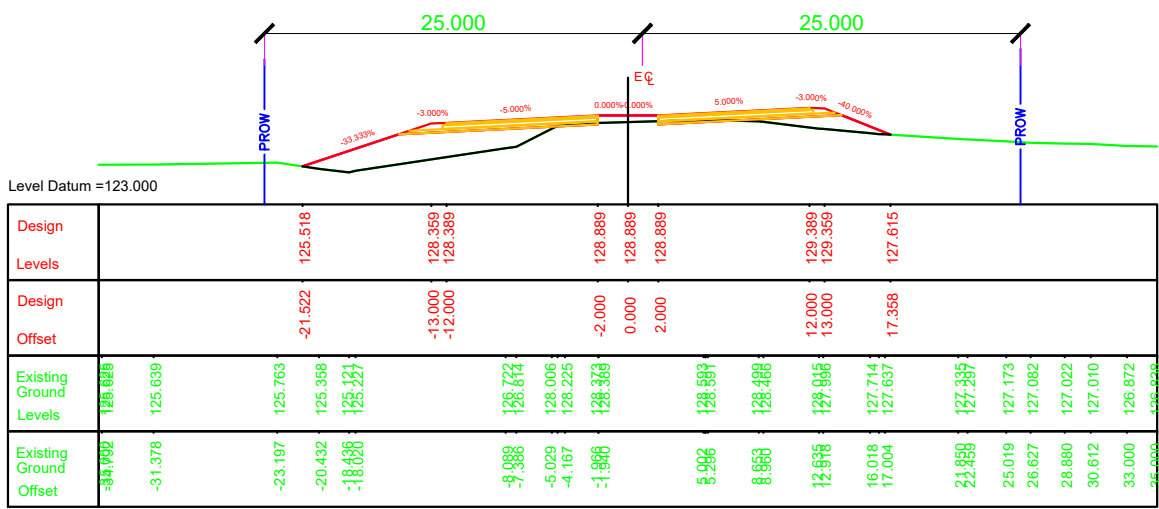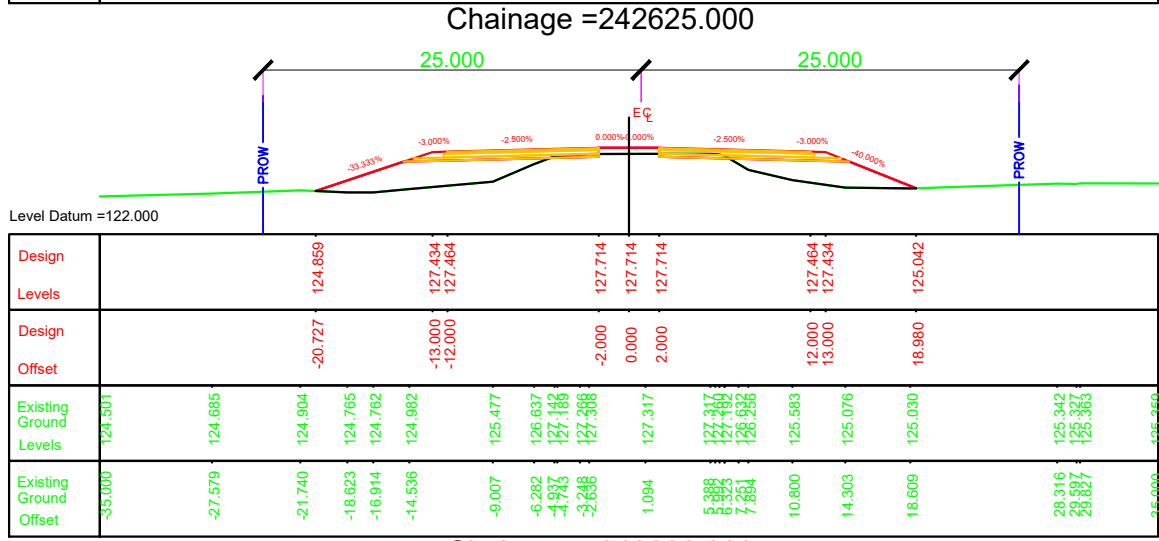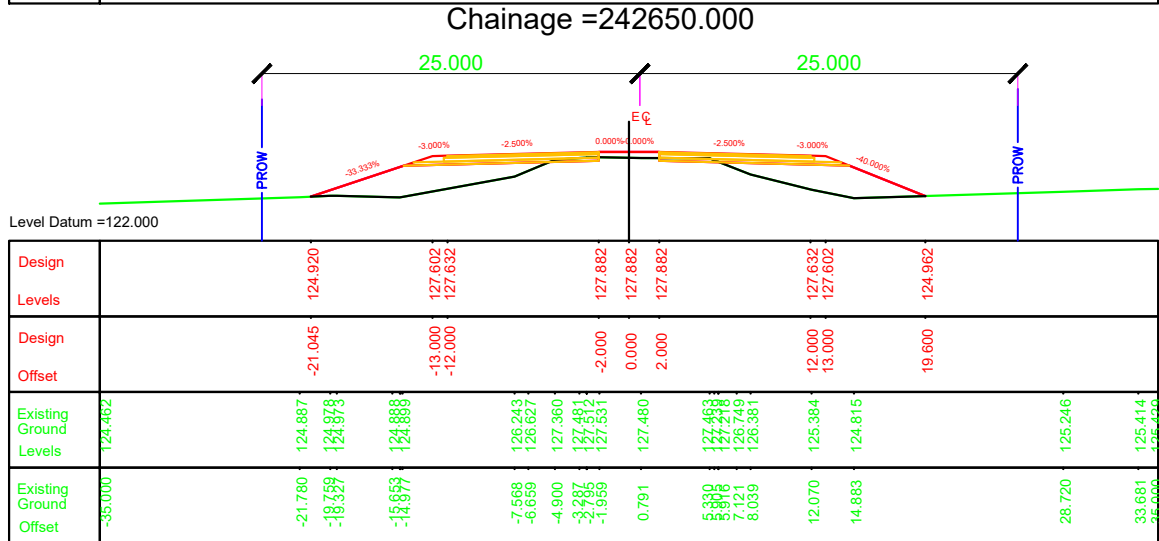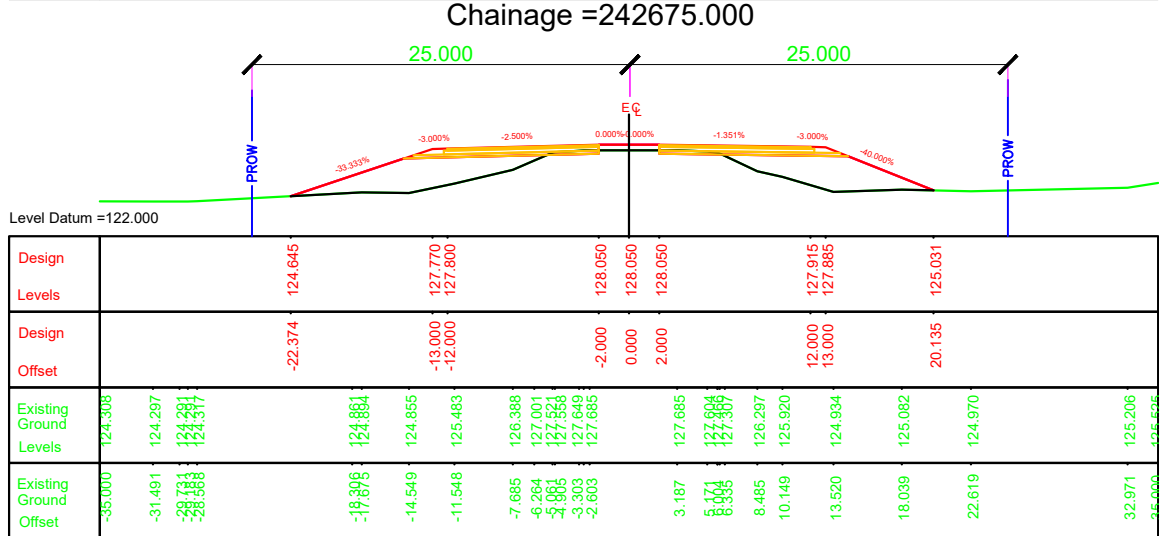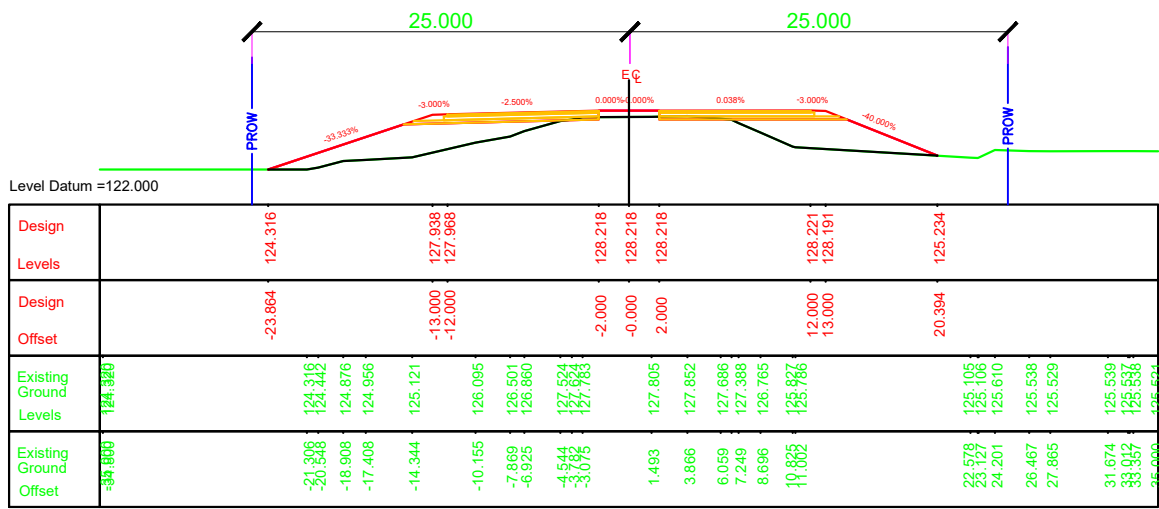


NOTES:

1. ALL DIMENSIONS, CHAINAGES AND LEVEL SHOWN IN THE DRAWING ARE IN METERS UNLESS OTHERWISE INDICATED.
2. ROW SHOWN IN THE DRAWING IS CONSIDERED w.r.t EXISTING ROAD.
3. THE REQUIREMENT OF RETAINING WALL BEYOND ROW SHALL BE ASCERTAINED AT SITE AFTER SITE SET OUT.


EMPLOYER	PROJECT	DESIGN CONSULTANTS	Designed By	Checked By	Approved By	Drawing Name	Scale:	Date:
 Government of Nepal Ministry of Physical Infrastructure and Transport Department of Roads Development Cooperation Implementation Division	Strategic Road Connectivity & Trade Improvement Project (SRCTIP) Detailed Design of Upgradation of Kamala-Dhalkebar-Pathlaiya Road Section (130 KM) of Mahendra Highway and Bridges	 EPTISA Servicios De Ingenieria Madrid, Spain  STUP Consultants Private Limited Kolkatta, India In Association With Udaya Consultancy, Geocom International, Sundar Kriti Consultant and Rays Consultant Private Limited	Mr. Pushkar Poudel Nec.No. 6146	Mr. T.V.Rajeev Nec.No. 6147	Mr. Harikrishna Bhavsar Nec.No. 6148	RUNNING CROSS SECTION	1:500	JUNE 2023
			Signature	Signature	Signature	Reference Drawings 1.PLAN AND PROFILE DRAWINGS. 2.TYPICAL CROSS SECTIONS	Chainage: Km 242+600 to Km 242+875	Drawing No. KDP/DDR/HIGHWAY/RCS- 17
								Sheet No.

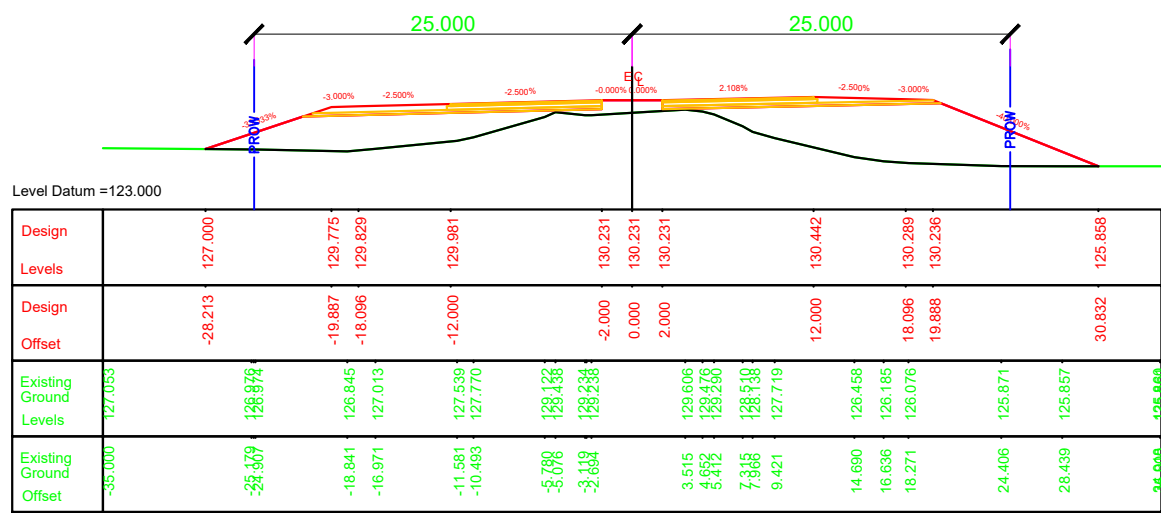


Chainage = 242975.000

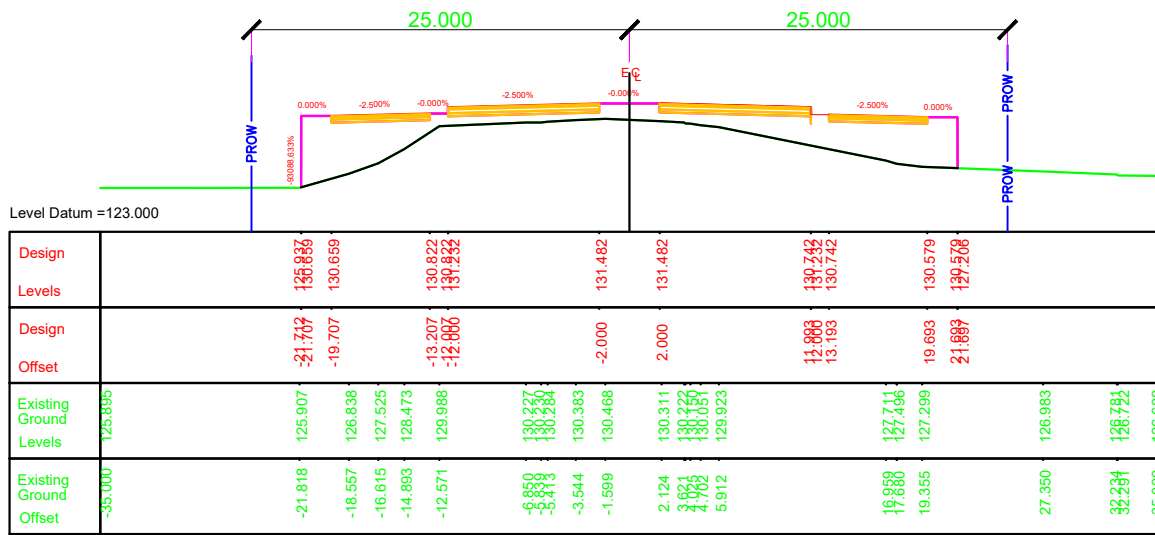


Chainage = 243075.000

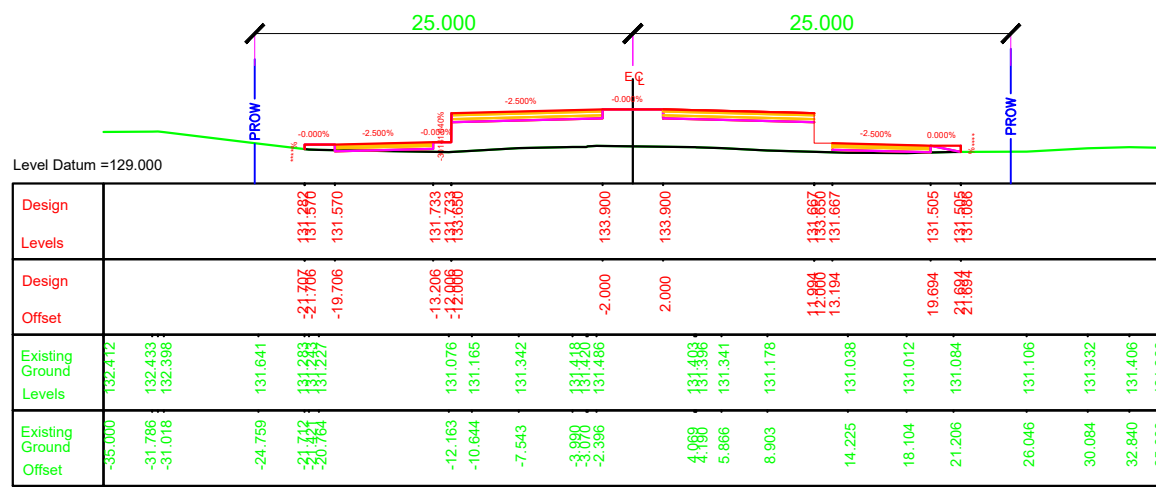


Chainage = 243175.000

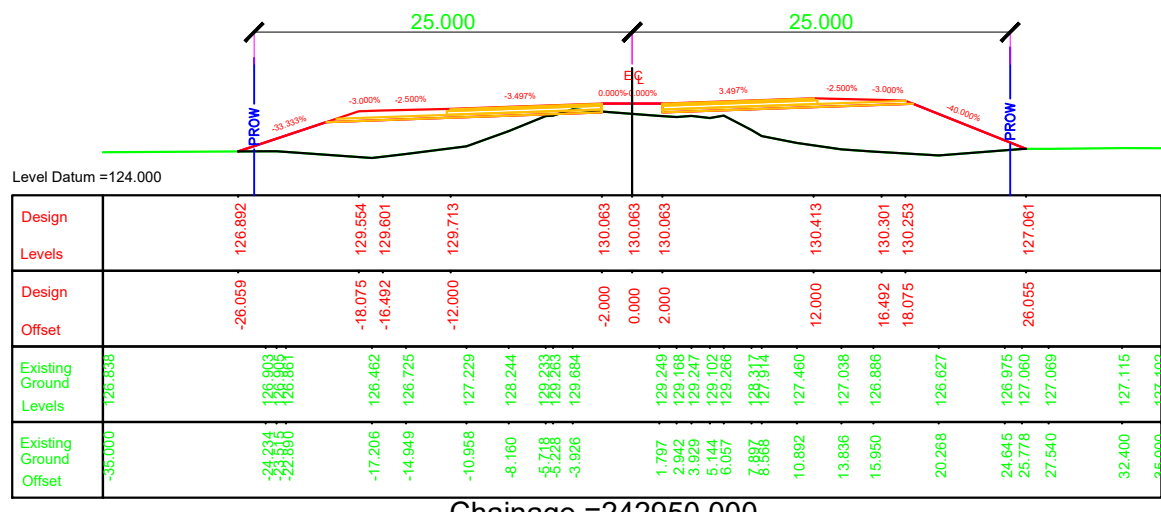


Chainage = 242950.000

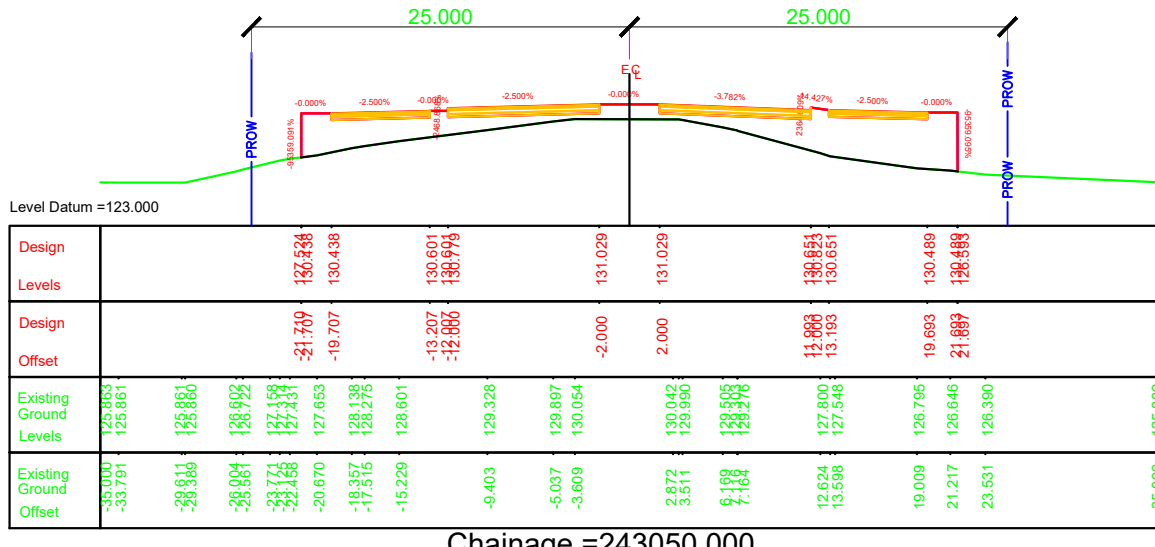


Chainage = 243050.000

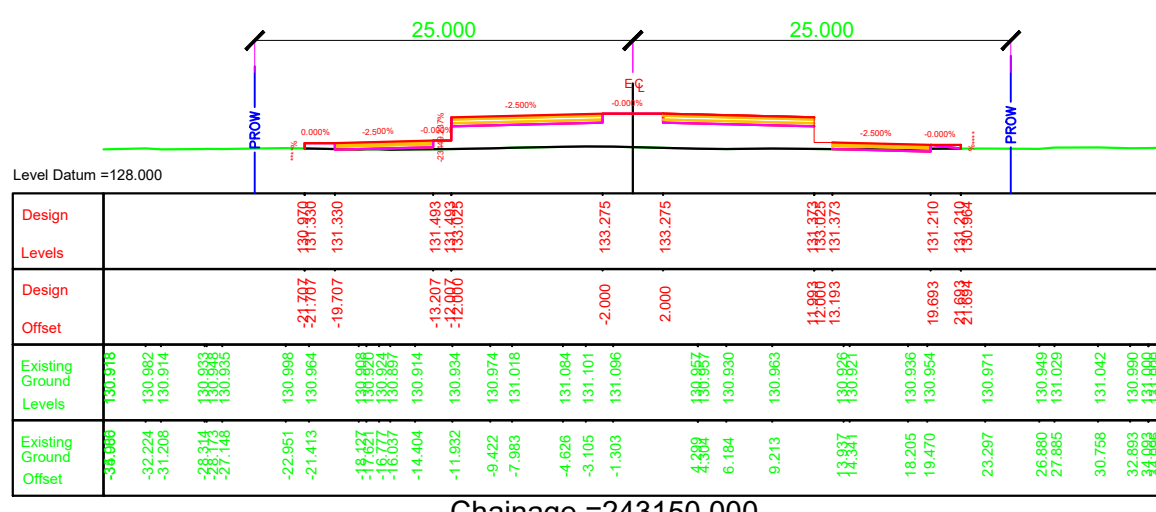


Chainage = 243150.000

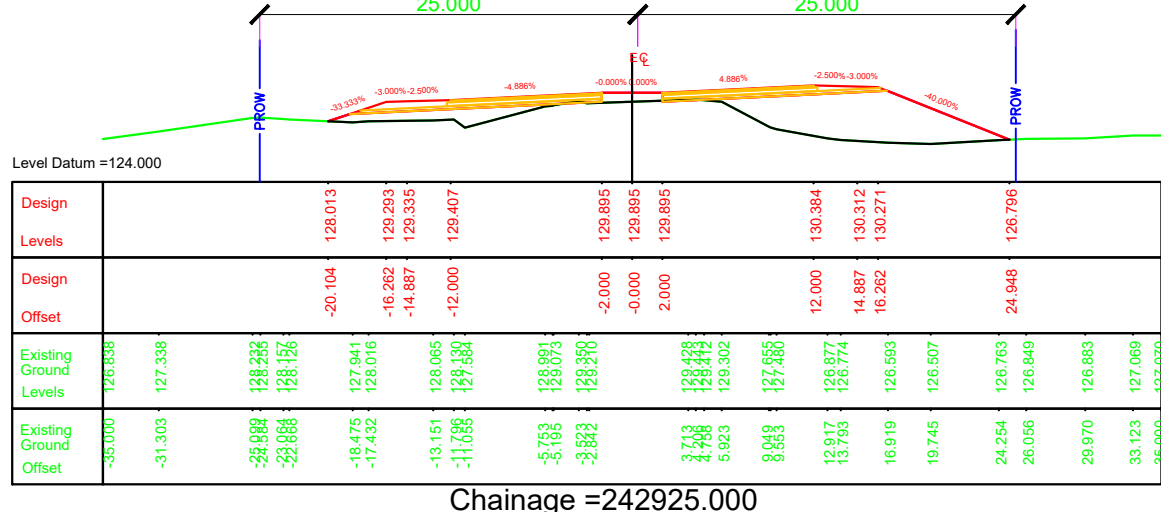


Chainage = 242925.000

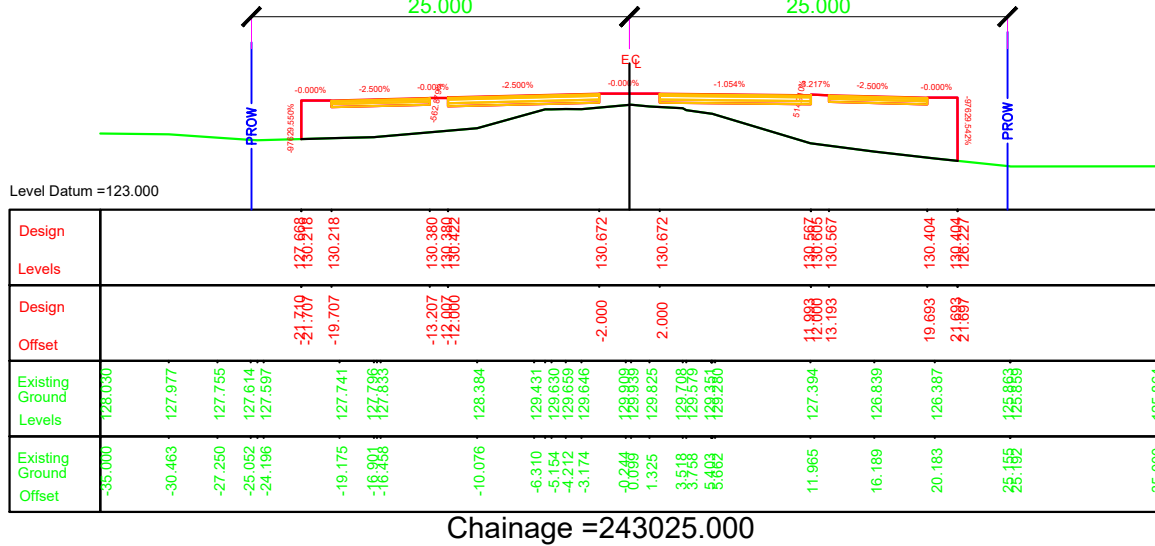


Chainage = 243025.000

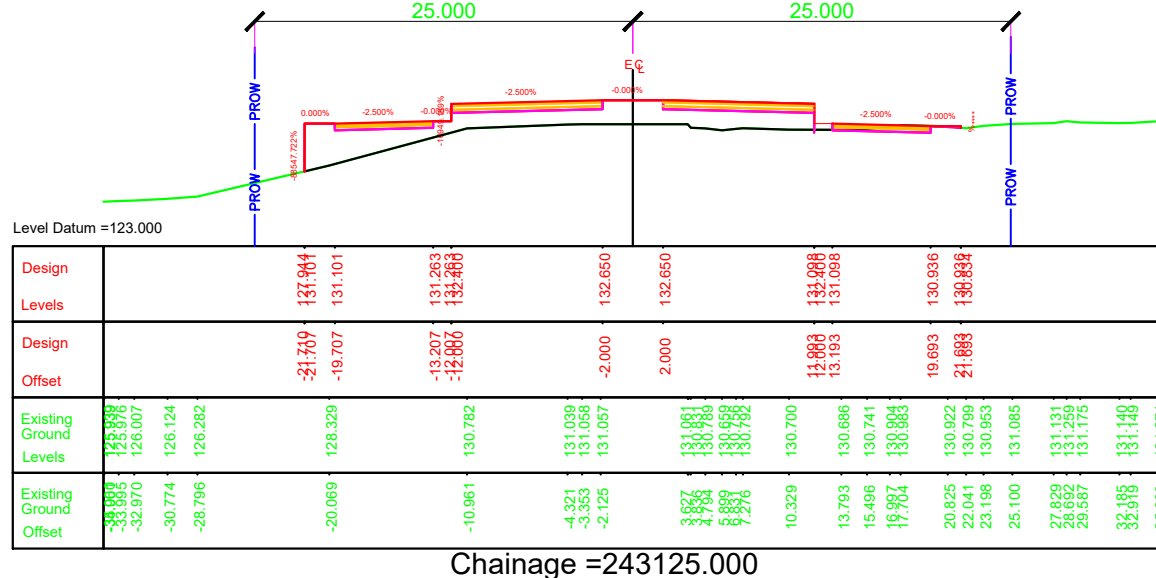


Chainage = 243125.000

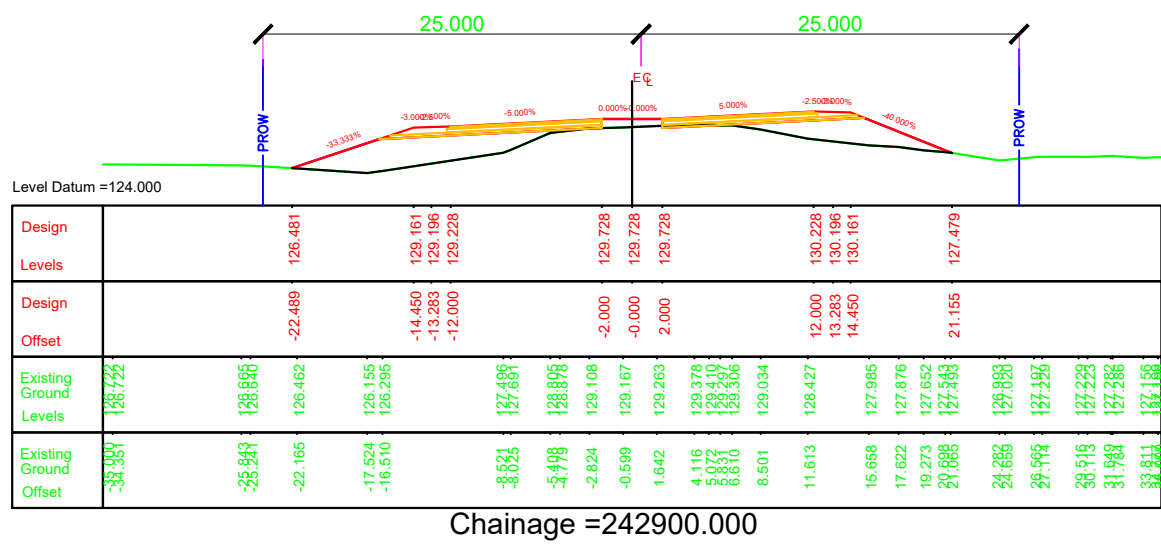

Chainage = 242900.000

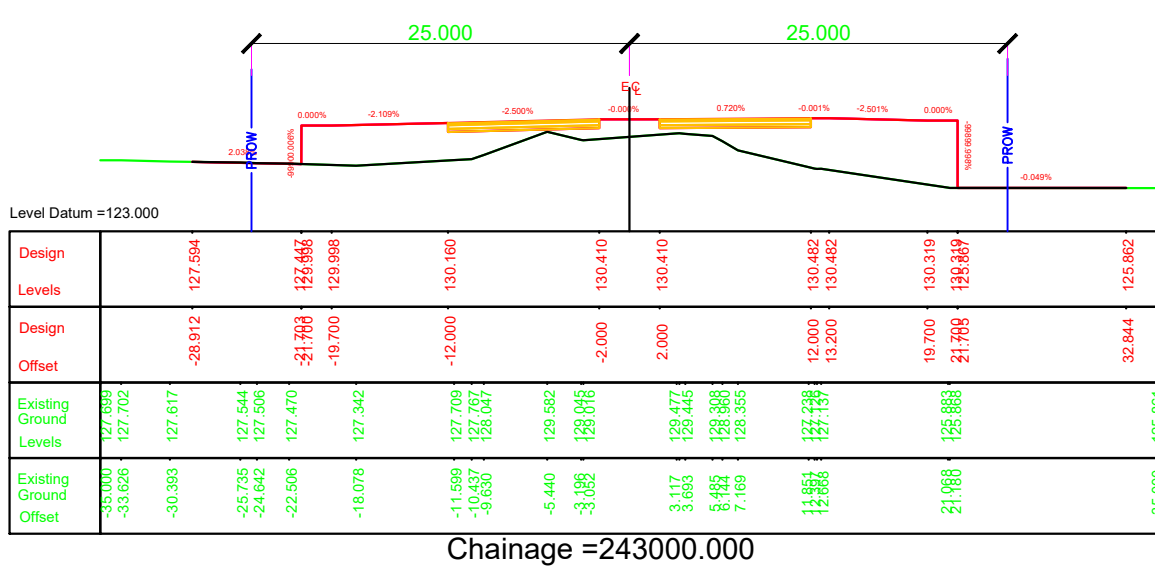




Chainage = 243000.000


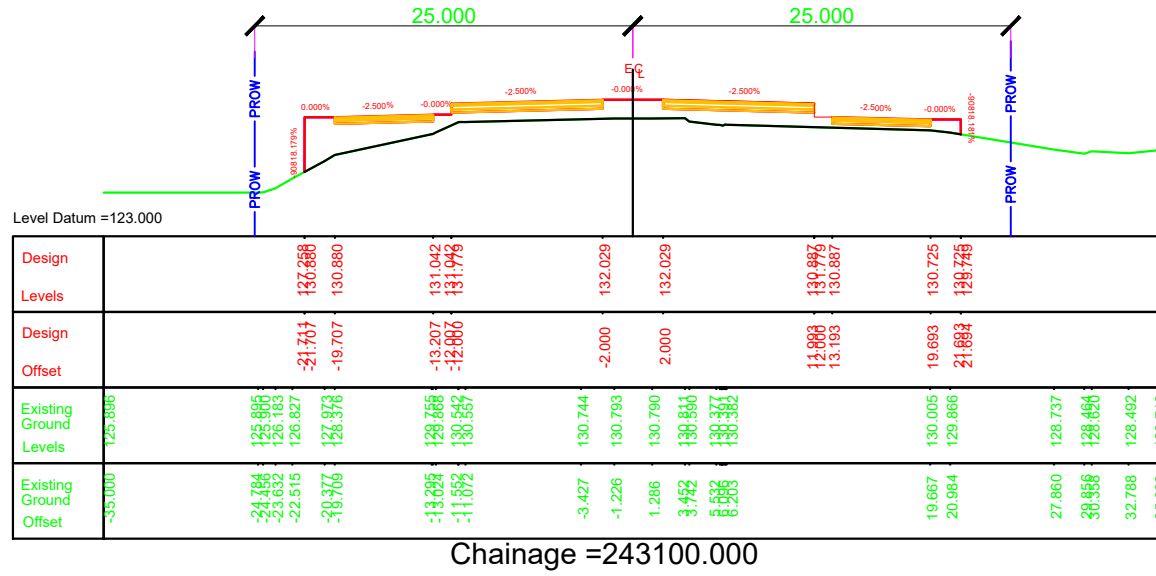


Chainage = 243100.000













- NOTES:
1. ALL DIMENSIONS, CHAINAGES AND LEVEL SHOWN IN THE DRAWING ARE IN METERS UNLESS OTHERWISE INDICATED.
 2. ROW SHOWN IN THE DRAWING IS CONSIDERED w.r.t EXISTING ROAD.
 3. THE REQUIREMENT OF RETAINING WALL BEYOND ROW SHALL BE ASCERTAINED AT SITE AFTER SITE SET OUT.

EMPLOYER		PROJECT		DESIGN CONSULTANTS		Designed By	Mr. Pushkar Poudel Nec.No. 6146		Drawing Name	Scale: 1:500	Date: JUNE 2023
 Government of Nepal Ministry of Physical Infrastructure and Transport Department of Roads Development Cooperation Implementation Division	Strategic Road Connectivity & Trade Improvement Project (SRCTIP) Detailed Design of Upgradation of Kamala-Dhalkebar-Pathlaiya Road Section (130 KM) of Mahendra Highway and Bridges	 EPTISA Servicios De Ingenieria Madrid, Spain	 STUP Consultants Private Limited Kolkatta, India	Checked By	Mr. T.V.Rajeev Nec.No. 6146						
					Approved By	Mr. Harikrishna Bhavsar Nec.No. 6146					
		In Association With Udaya Consultancy, Geocom International, Sundar Kriti Consultant and Rays Consultant Private Limited				Reference Drawings 1.PLAN AND PROFILE DRAWINGS. 2.TYPICAL CROSS SECTIONS			Chainage: Km 242+900 to Km 243+175		Drawing No. KDP/DDR/HIGHWAY/RCS- 18
										Sheet No.	

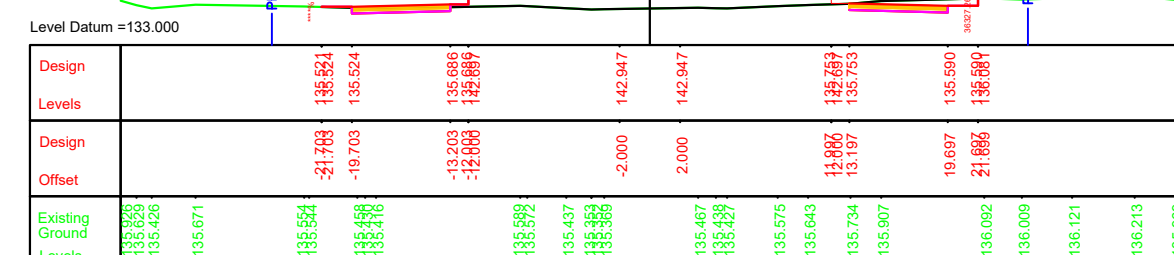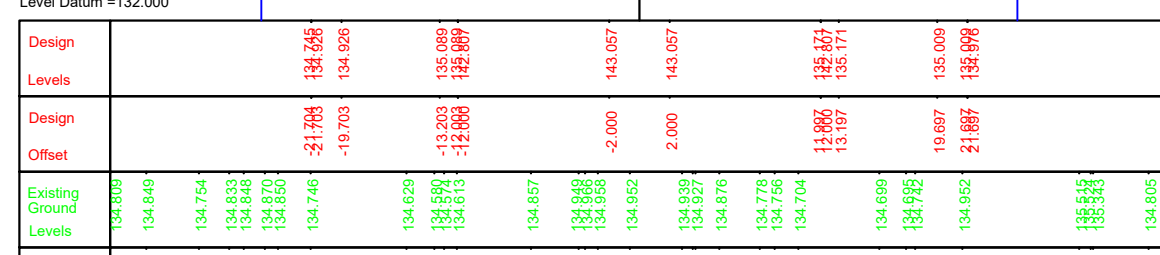
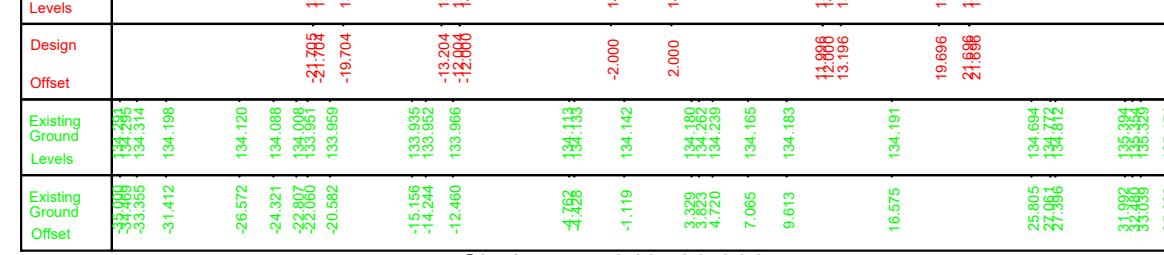










 
 
- | EMPLOYER | PROJECT | DESIGN CONSULTANTS | | | Mr. | Drawing Name | Scale: | Date: |
|---|---|--|---|-------------|--|--|-----------------------------|--|
|  <p>Government of Nepal
Ministry of Physical Infrastructure and Transport
Department of Roads
Development Cooperation Implementation Division</p> | <p>Strategic Road Connectivity & Trade Improvement Project (SRCTIP)</p> <p>Detailed Design of Upgradation of Kamala-Dhalkebar-Pathlaiya Road Section (130 KM) of Mahendra Highway and Bridges</p> | Joint Venture of | | Designed By | Pushkar Poudel
Nec. No. 6146
Signature | RUNNING CROSS SECTION | 1:500 | JUNE 2023 |
| | |  EPTISA Servicios De Ingeniera
Madrid, Spain |  STUP Consultants Private Limited
Kolkatta, India | Checked By | T.V.Rajeev
Nec.No.
Signature | | | Reference Drawings |
| | | In Association With
Udaya Consultancy, Geocom International, Sundar Kriti Consultant and Rays Consultant Private Limited | | Approved By | Mr.
Harikrishna Bhavsar
Nec.No.
Signature | 1.PLAN AND PROFILE DRAWINGS.
2.TYPICAL CROSS SECTIONS | Km 243+500 to
Km 243+775 | KDP/DDR/HIGHWAY/RCS- 20

Sheet No. |

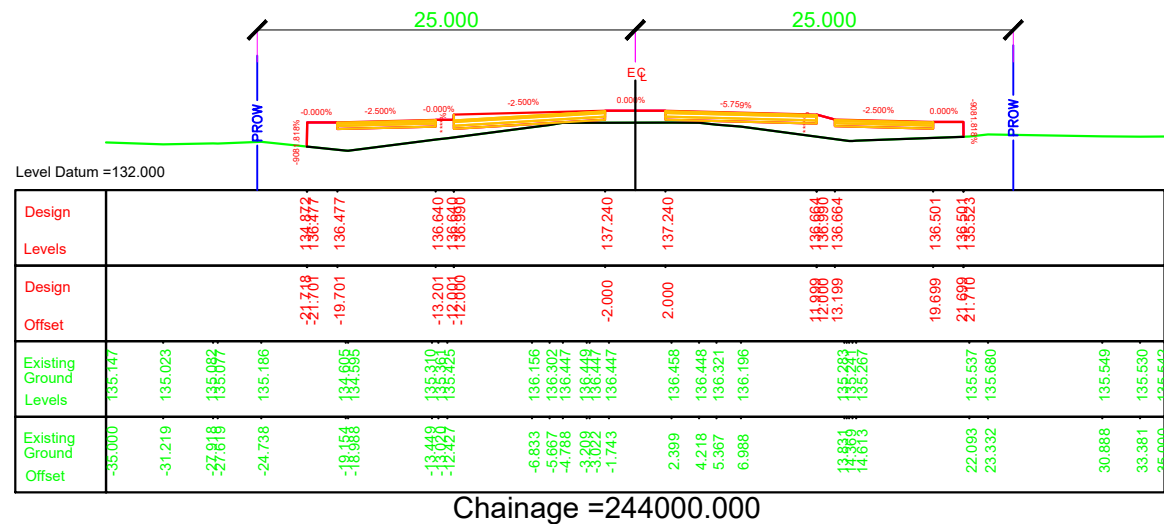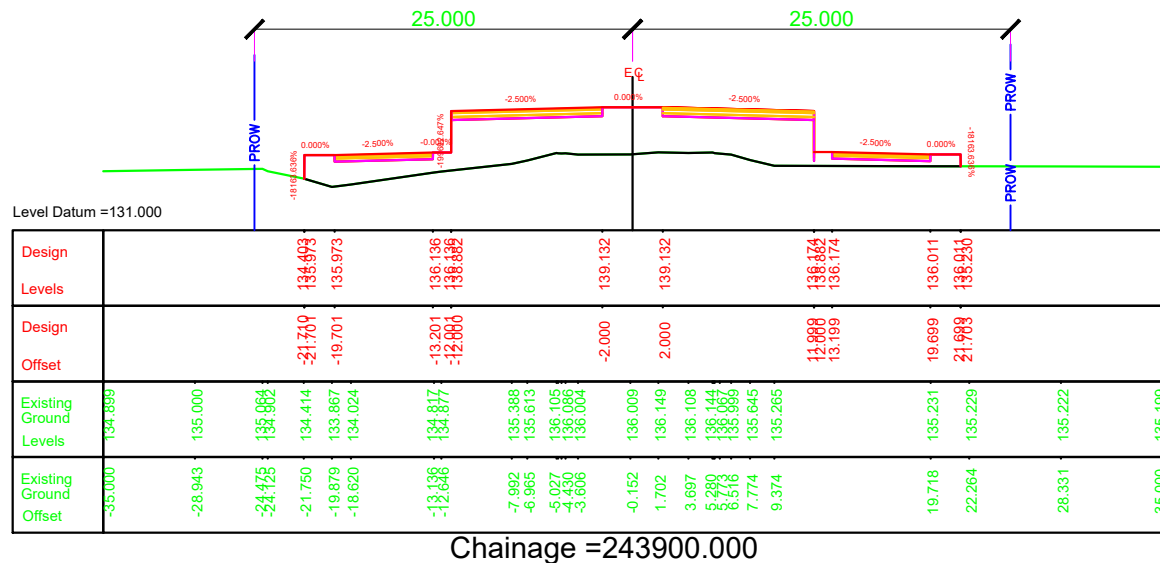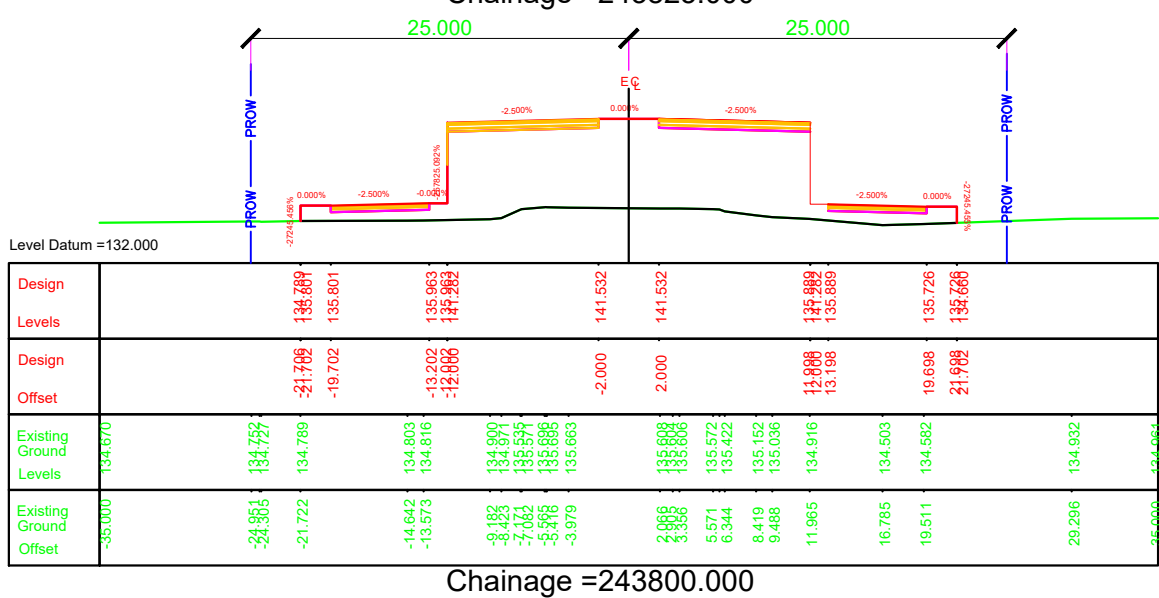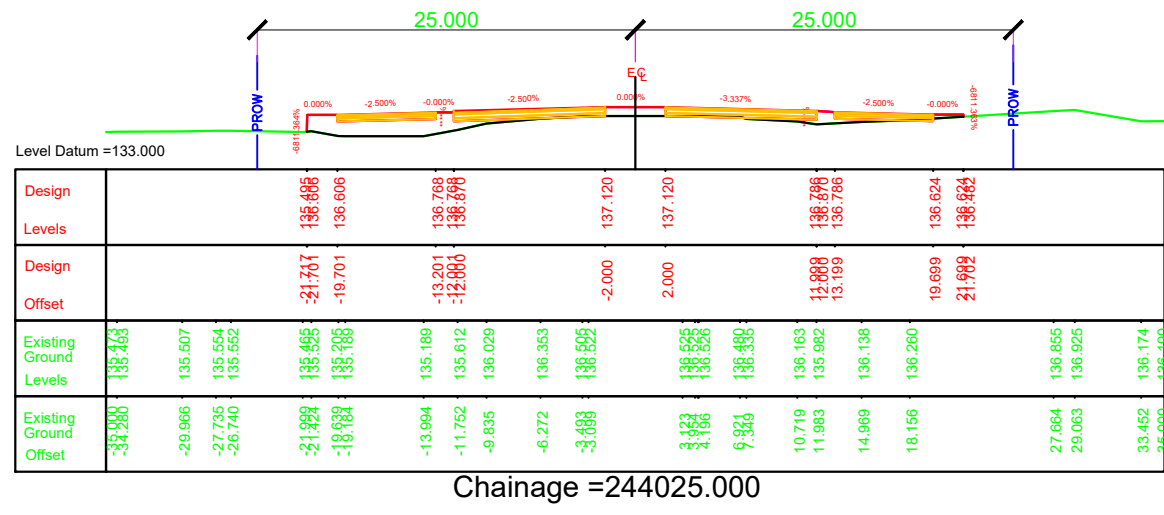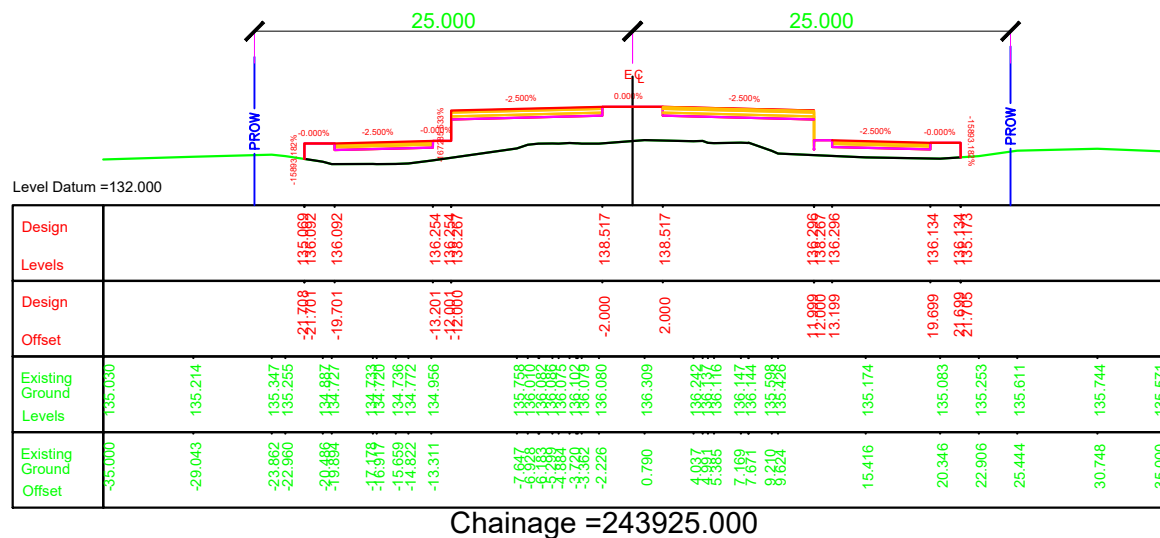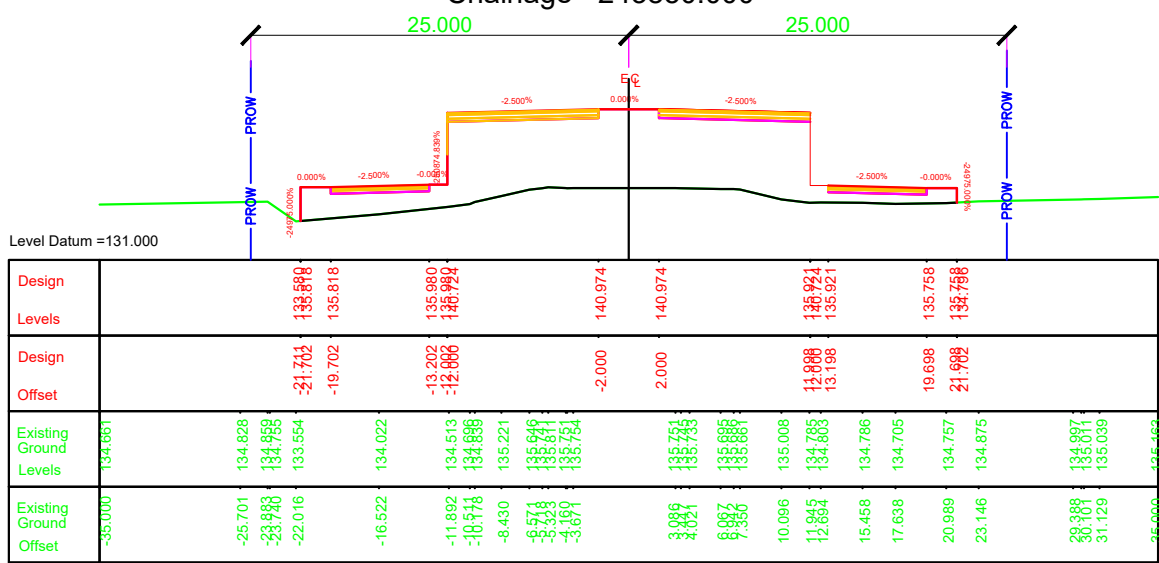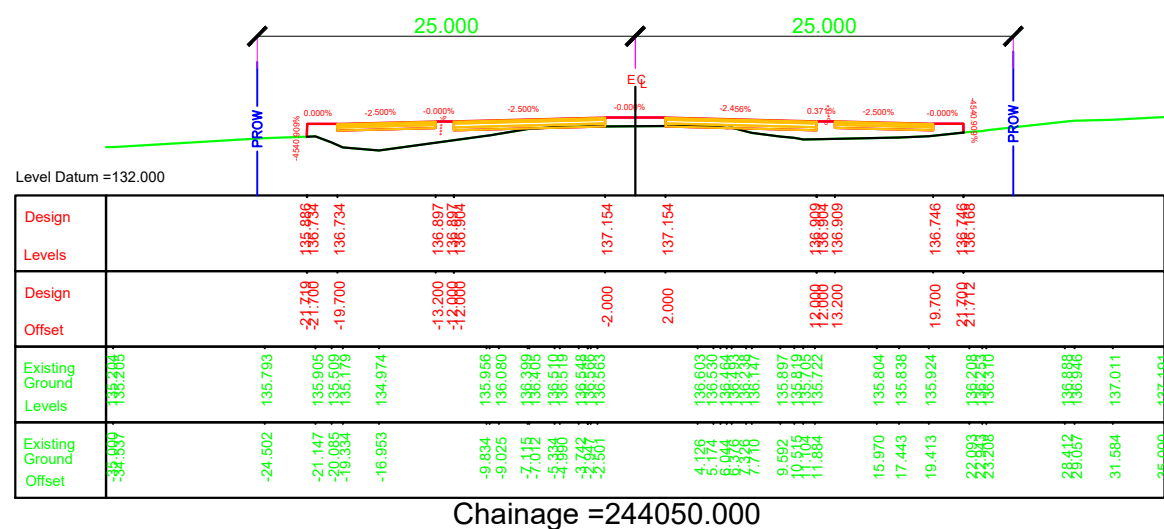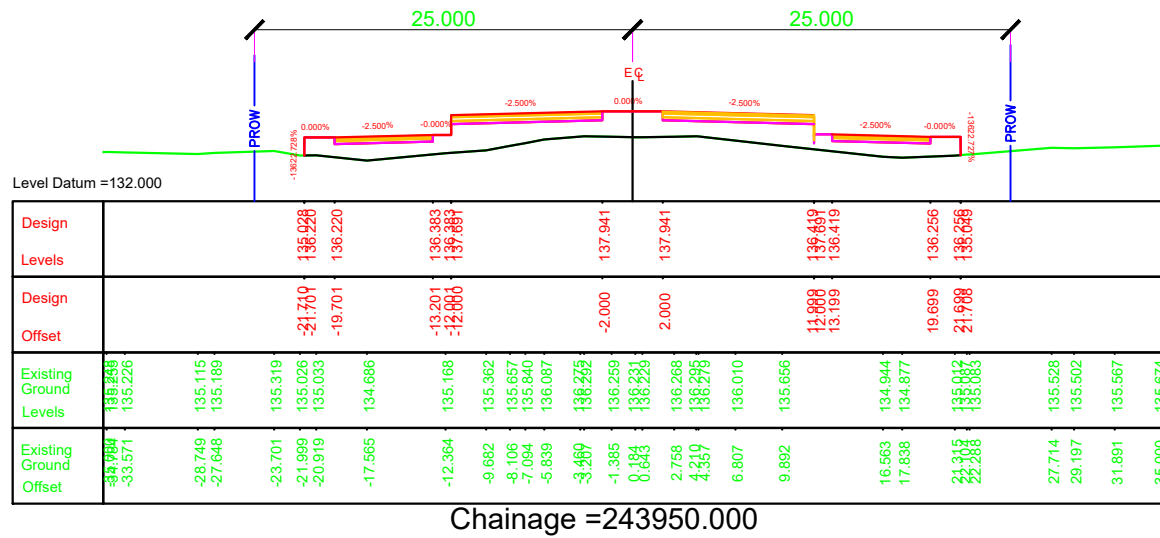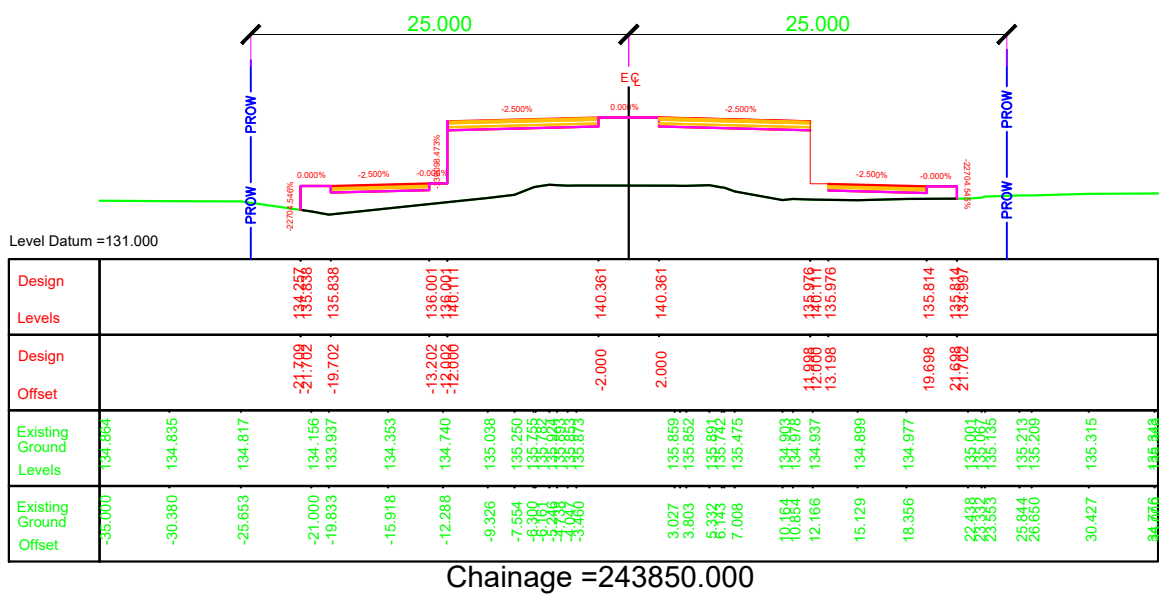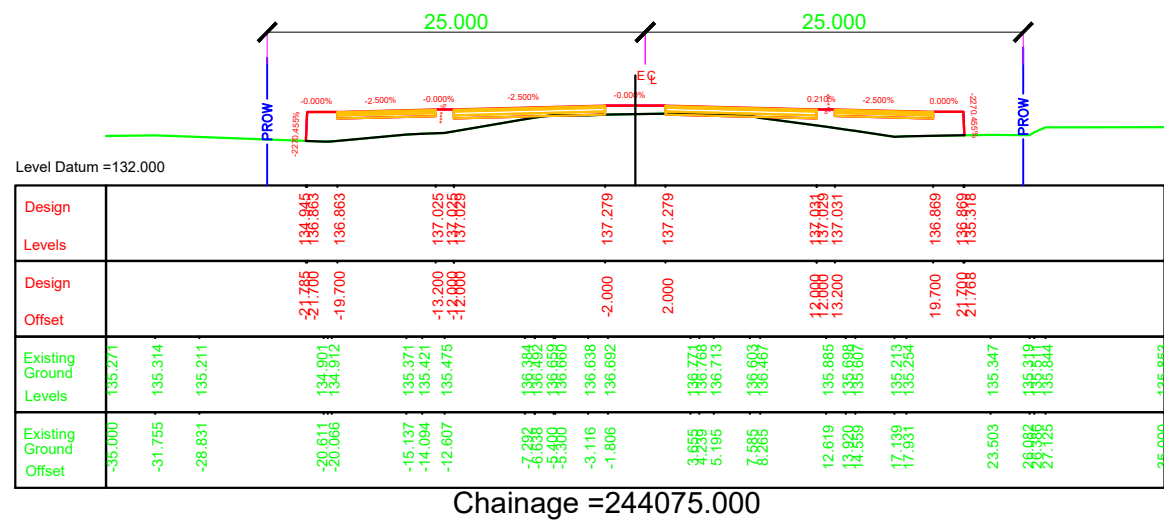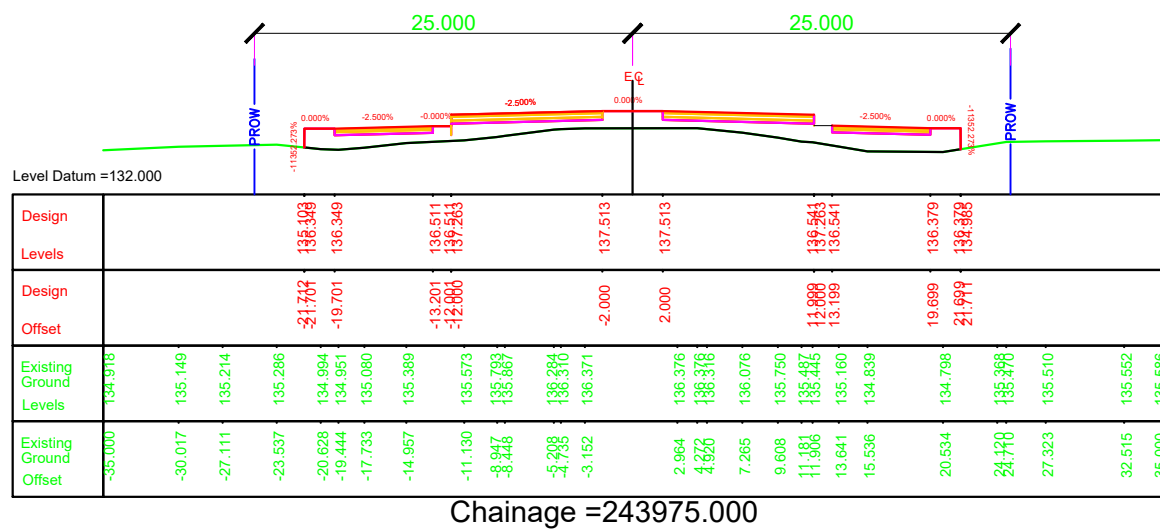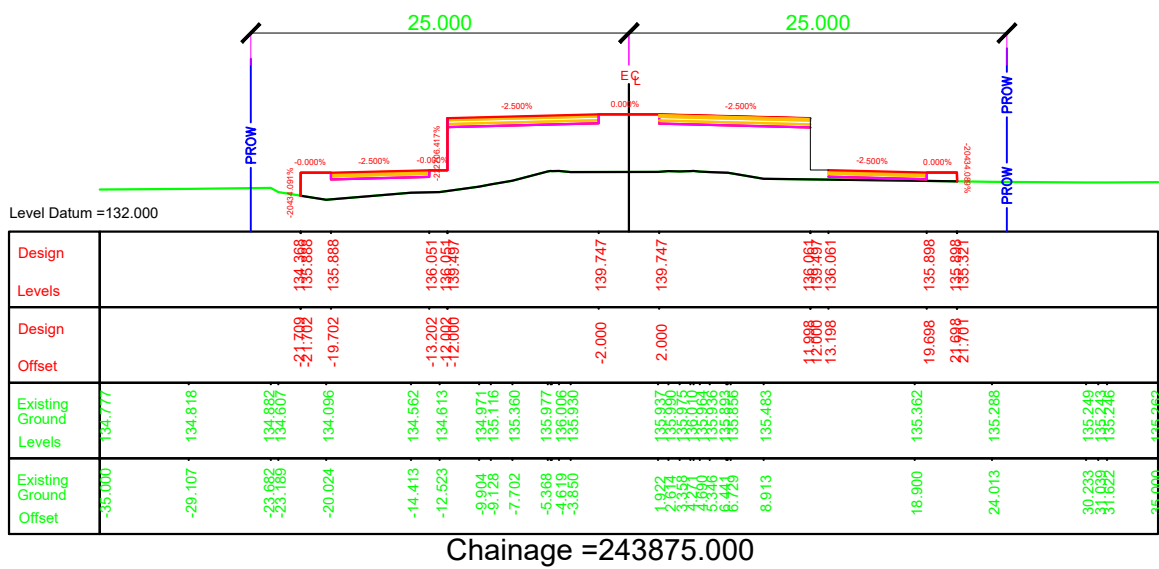


- NOTES:
1. ALL DIMENSIONS, CHAINAGES AND LEVEL SHOWN IN THE DRAWING ARE IN METERS UNLESS OTHERWISE INDICATED.
 2. ROW SHOWN IN THE DRAWING IS CONSIDERED w.r.t EXISTING ROAD.
 3. THE REQUIREMENT OF RETAINING WALL BEYOND ROW SHALL BE ASCERTAINED AT SITE AFTER SITE SET OUT.

  EMPLOYER		PROJECT		DESIGN CONSULTANTS		Designed By	Mr.	Drawing Name	Scale:	Date:
	Government of Nepal Ministry of Physical Infrastructure and Transport Department of Roads Development Cooperation Implementation Division	Strategic Road Connectivity & Trade Improvement Project (SRCTIP) Detailed Design of Upgradation of Kamala-Dhalkebar-Pathlaiya Road Section (130 KM) of Mahendra Highway and Bridges	Joint Venture of		Pushkar Poudel					
			 EPTISA Servicios De Ingeniera Madrid, Spain	 STUP Consultants Private Limited Kolkatta, India	Mr. T.V.Rajeev		Reference Drawings 1.PLAN AND PROFILE DRAWINGS. 2.TYPICAL CROSS SECTIONS	Chainage: Km 243+800 to Km 244+075	Drawing No. KDP/DDR/HIGHWAY/RCS- 21	
			In Association With Udaya Consultancy, Geocom International, Sundar Kriti Consultant and Rays Consultant Private Limited		Mr. Harikrishna Bhavsar					Sheet No.
								Mr. Harikrishna Bhavsar		

          


3. THE REQUIREMENT OF RETAINING WALL BEYOND ROW SHALL BE ASCERTAINED AT SITE AFTER SITE SET OUT.


EMPLOYER		PROJECT		DESIGN CONSULTANTS			Mr.		Drawing Name	Scale:	Date:
 Government of Nepal Ministry of Physical Infrastructure and Transport Department of Roads Development Cooperation Implementation Division	Strategic Road Connectivity & Trade Improvement Project (SRCTIP) Detailed Design of Upgradation of Kamala-Dhalkebar-Pathlaiya Road Section (130 KM) of Mahendra Highway and Bridges	Joint Venture of		Designed By	Pushkar Poudel		RUNNING CROSS SECTION	1:500		JUNE 2023	
		 EPTISA Servicios De Ingeniera Madrid, Spain	 STUP Consultants Private Limited Kolkatta, India		Nec.No. 6146	Signature					
				Checked By	T.V.Rajeev		Reference Drawings	Chainage:	KDP/DDR/HIGHWAY/RCS- 22		
		In Association With Udaya Consultancy, Geocom International, Sundar Kriti Consultant and Rays Consultant Private Limited		Approved By	Mr.		1.PLAN AND PROFILE DRAWINGS. 2.TYPICAL CROSS SECTIONS	Km 244+100 to Km 244+375	Sheet No.		
					Nec.No.						
					Nec.No.	Signature					

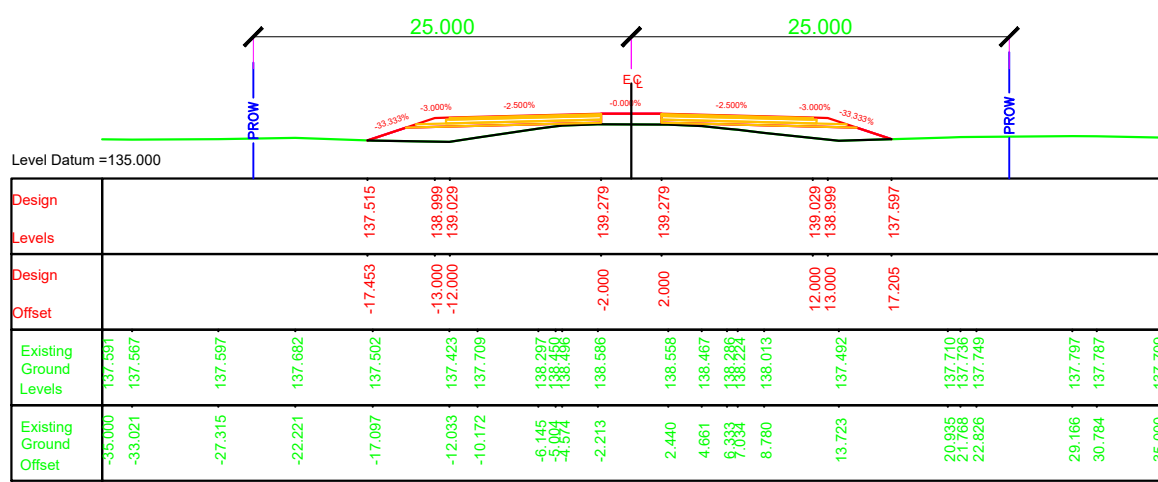


Chainage = 244475.000

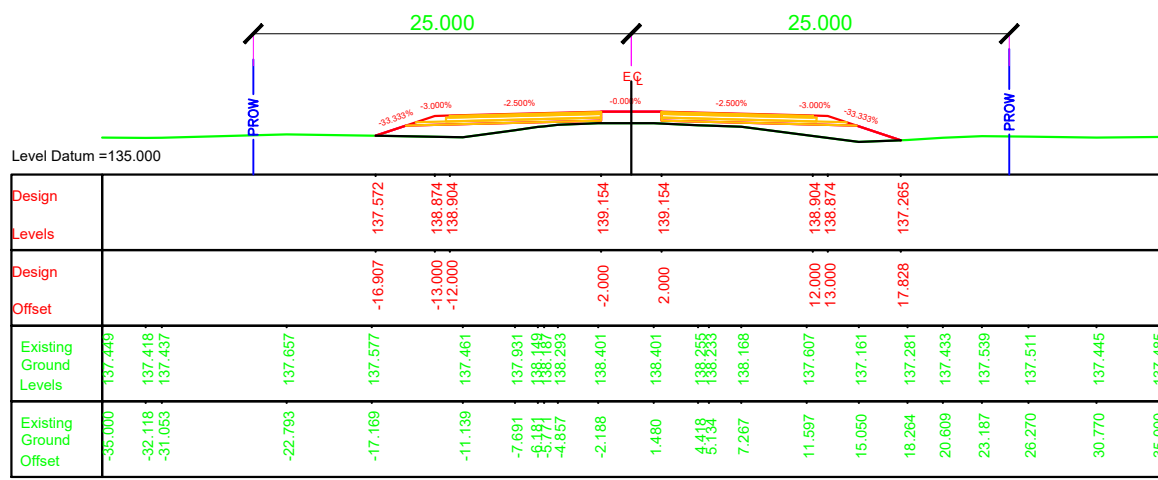


Chainage = 244450.000

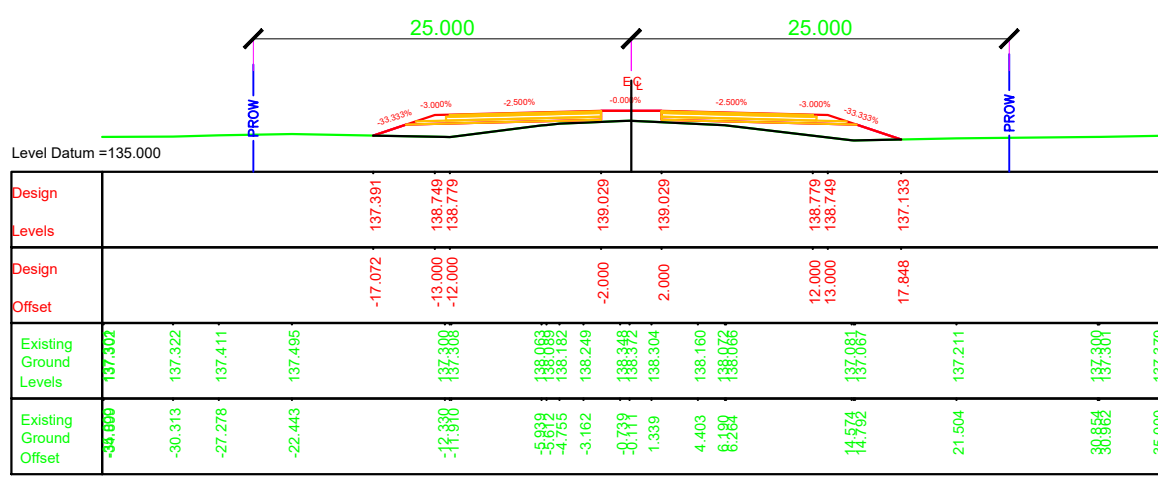


Chainage = 244425.000

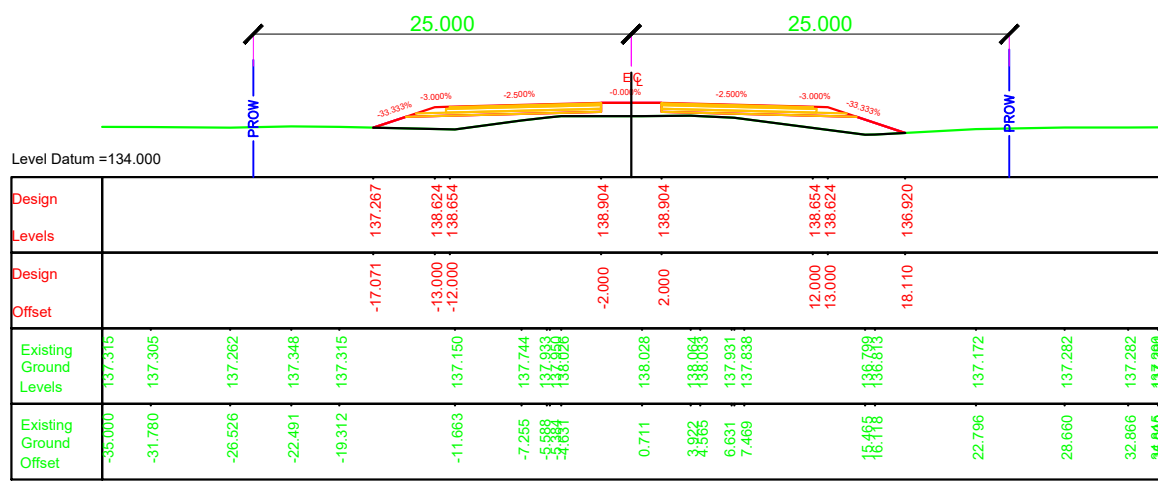


Chainage = 244400.000

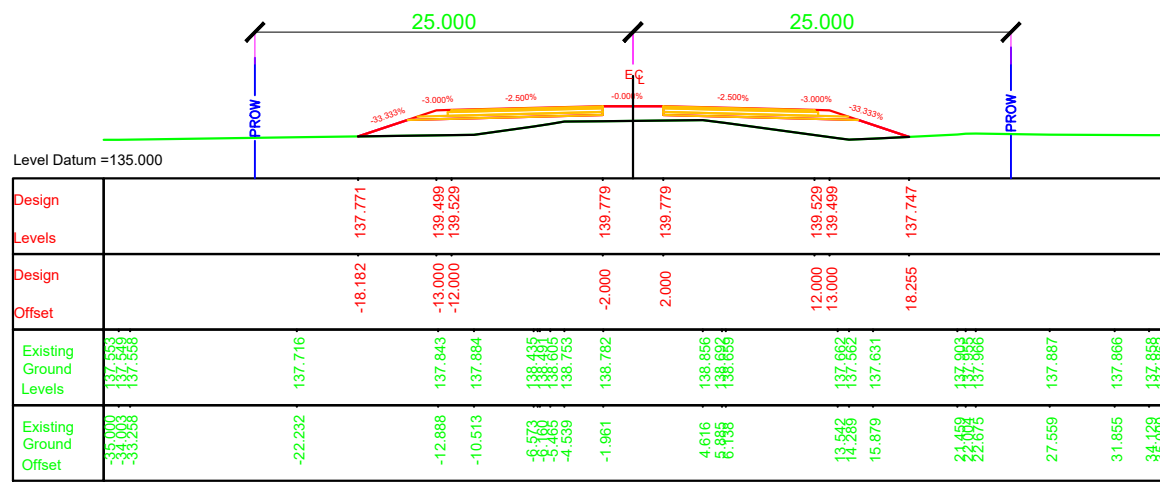


Chainage = 244575.000

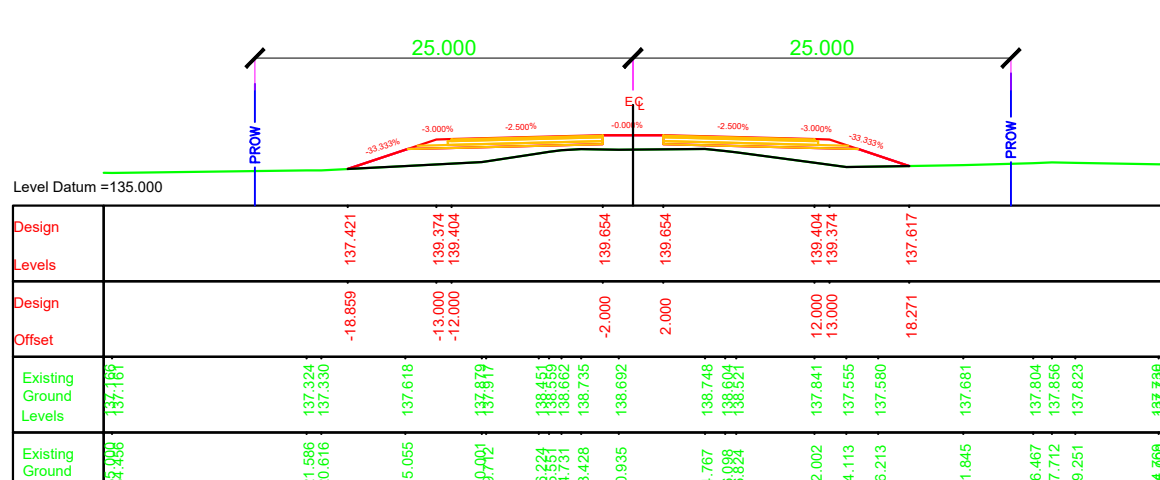


Chainage = 244550.000

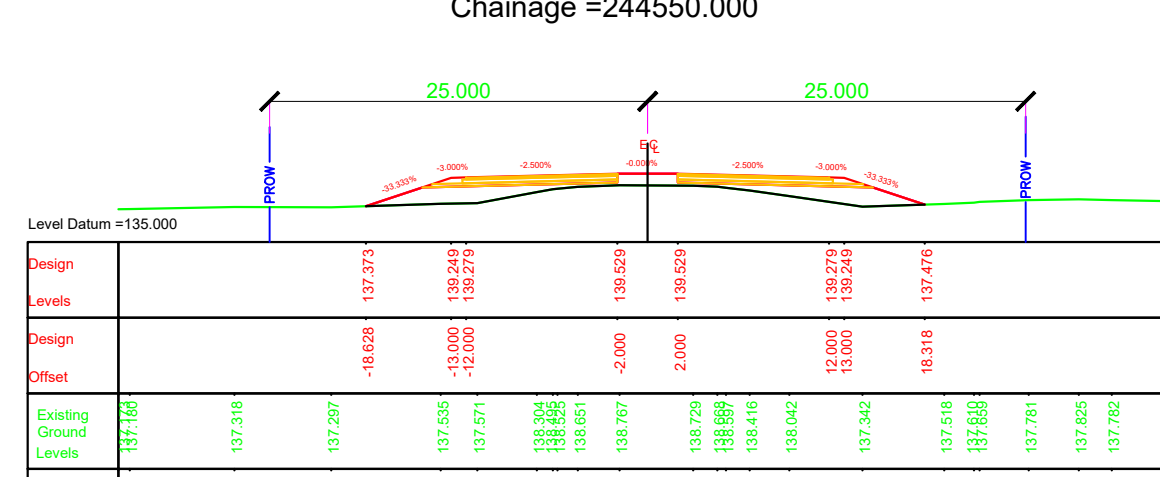


Chainage = 244525.000

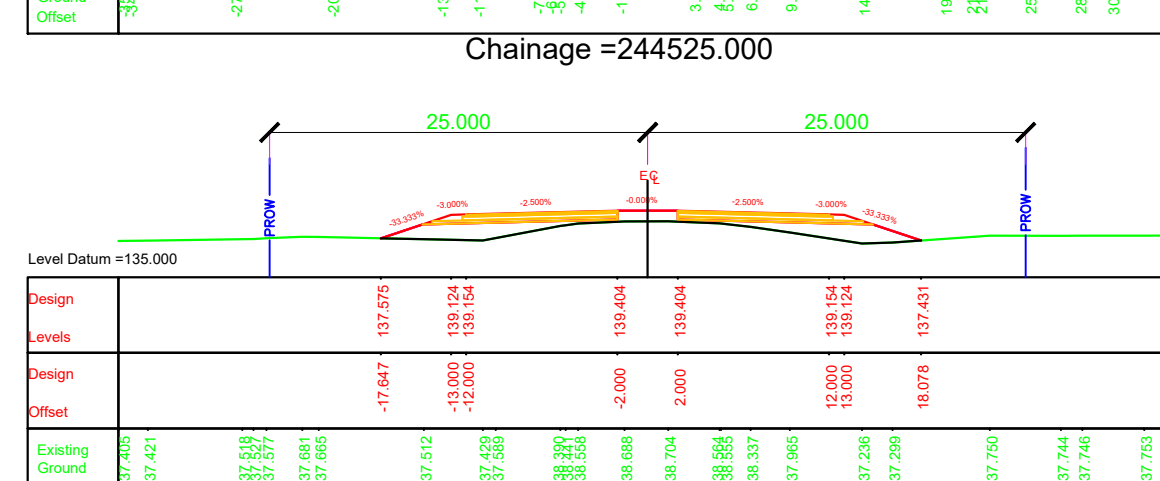


Chainage = 244500.000

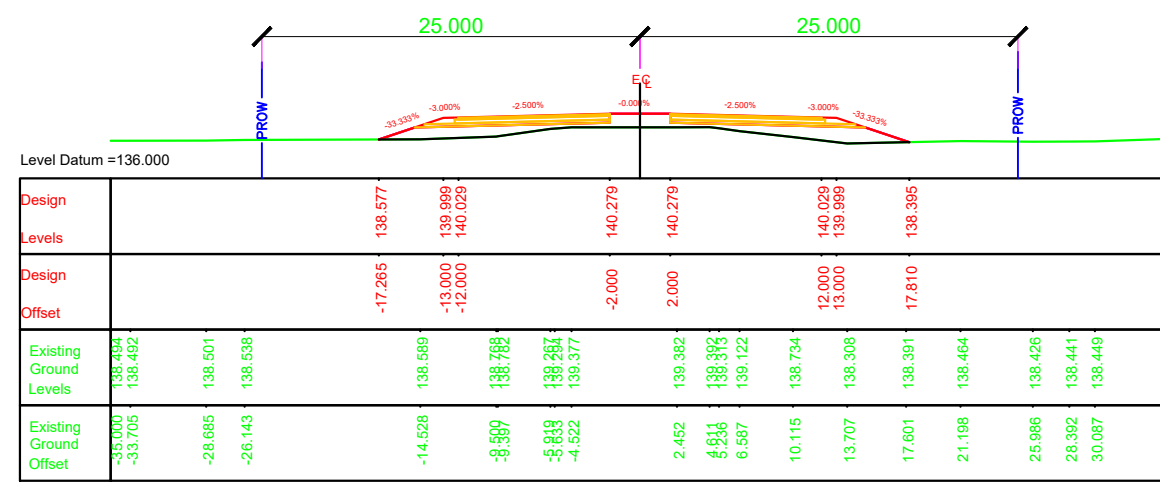


Chainage = 244675.000

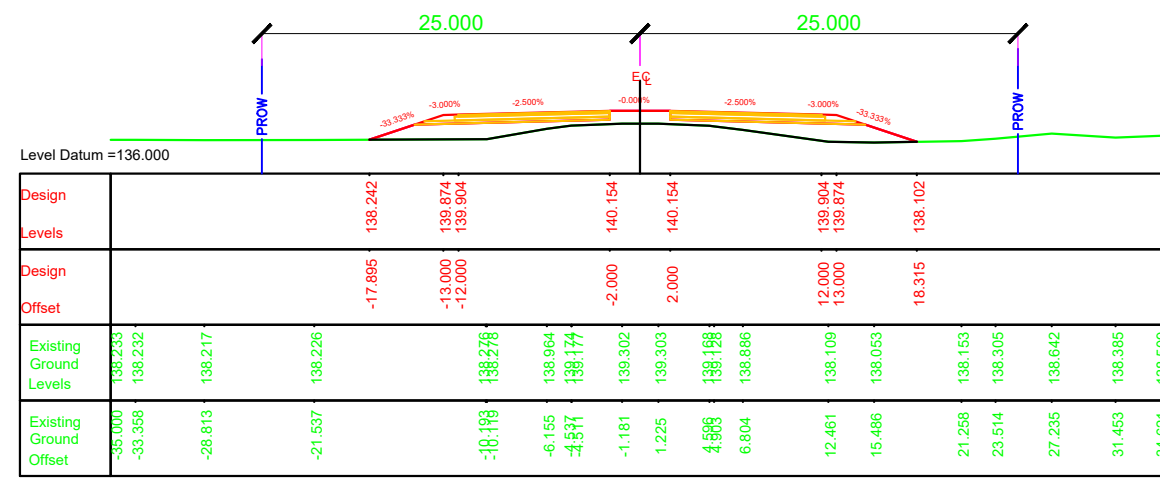

Chainage = 244650.000

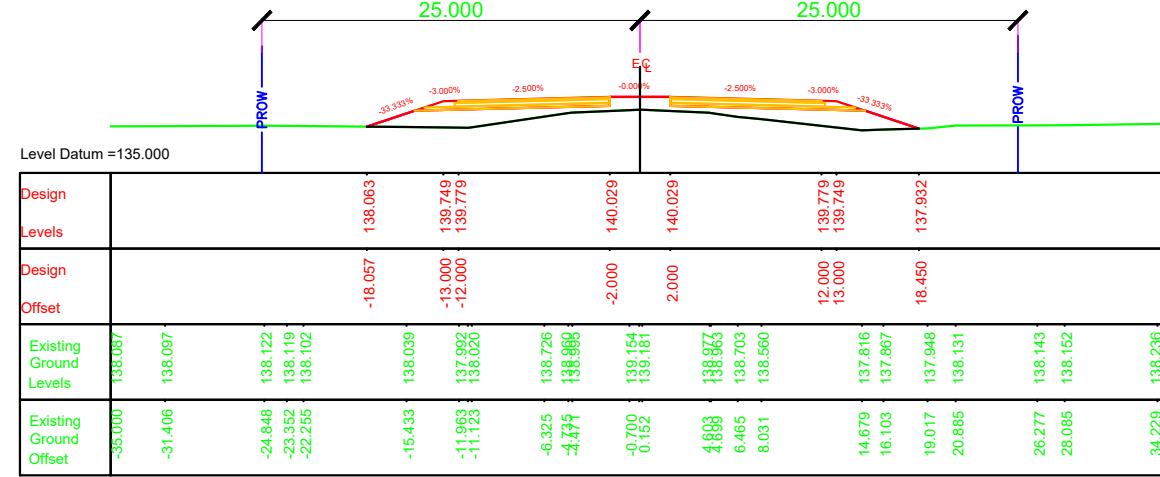

Chainage = 244625.000



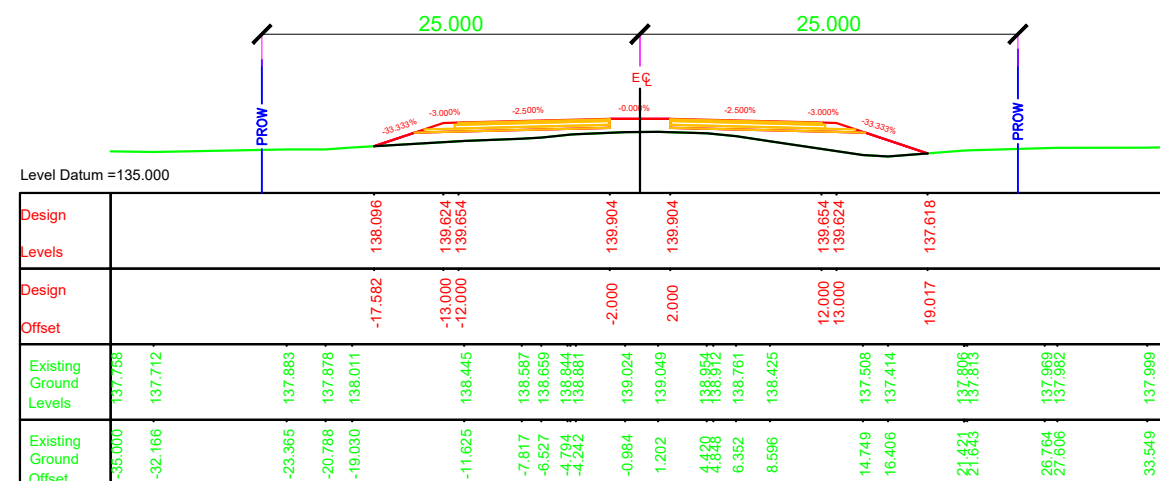


Chainage = 244600.000

NOTES:




1. ALL DIMENSIONS, CHAINAGES AND LEVEL SHOWN IN THE DRAWING ARE IN METERS UNLESS OTHERWISE INDICATED.
2. ROW SHOWN IN THE DRAWING IS CONSIDERED w.r.t EXISTING ROAD.
3. THE REQUIREMENT OF RETAINING WALL BEYOND ROW SHALL BE ASCERTAINED AT SITE AFTER SITE SET OUT.

EMPLOYER	PROJECT	DESIGN CONSULTANTS	Designed By	Checked By	Approved By	Drawing Name	Scale:	Date:
 Government of Nepal Ministry of Physical Infrastructure and Transport Department of Roads Development Cooperation Implementation Division	Strategic Road Connectivity & Trade Improvement Project (SRCTIP) Detailed Design of Upgradation of Kamala-Dhalkebar-Pathlaiya Road Section (130 KM) of Mahendra Highway and Bridges	 EPTISA Servicios De Ingeniera Madrid, Spain  STUP Consultants Private Limited Kolkatta, India In Association With Udaya Consultancy, Geocom International, Sundar Kriti Consultant and Rays Consultant Private Limited	Mr. Pushkar Poudel Nec.No. 6146 Signature Mr. T.V.Rajeev Nec.No. Signature Mr. Harikrishna Bhavsar Nec.No. Signature	RUNNING CROSS SECTION	1:500	JUNE 2023
						Reference Drawings 1.PLAN AND PROFILE DRAWINGS. 2.TYPICAL CROSS SECTIONS	Chainage: Km 244+400 to Km 244+675	Drawing No. KDP/DDR/HIGHWAY/RCS- 23 Sheet No.

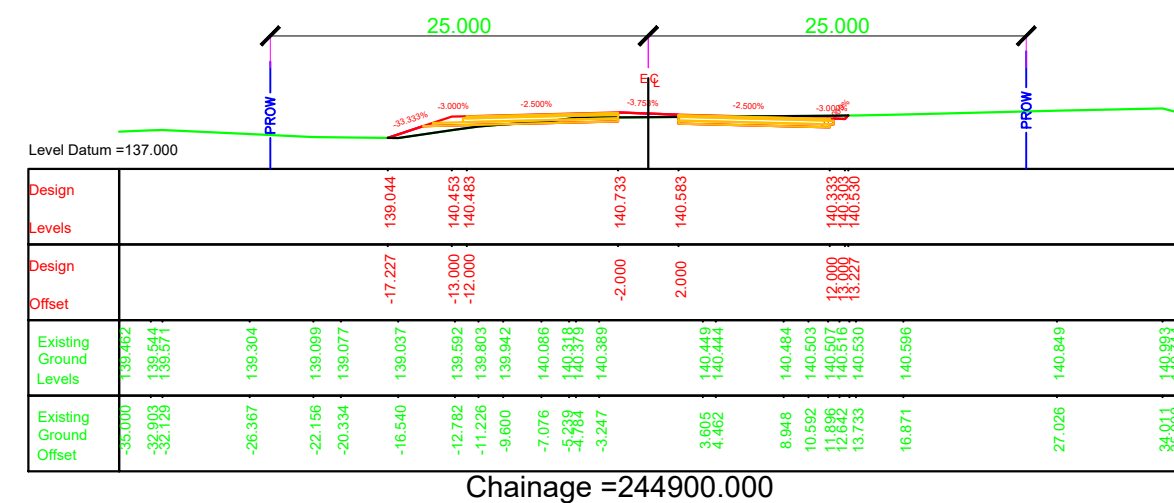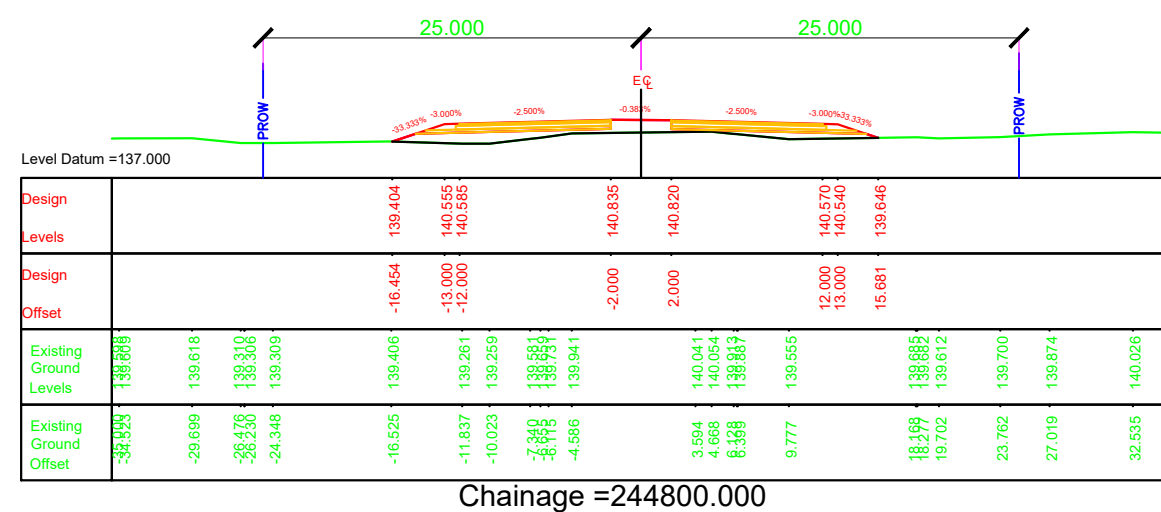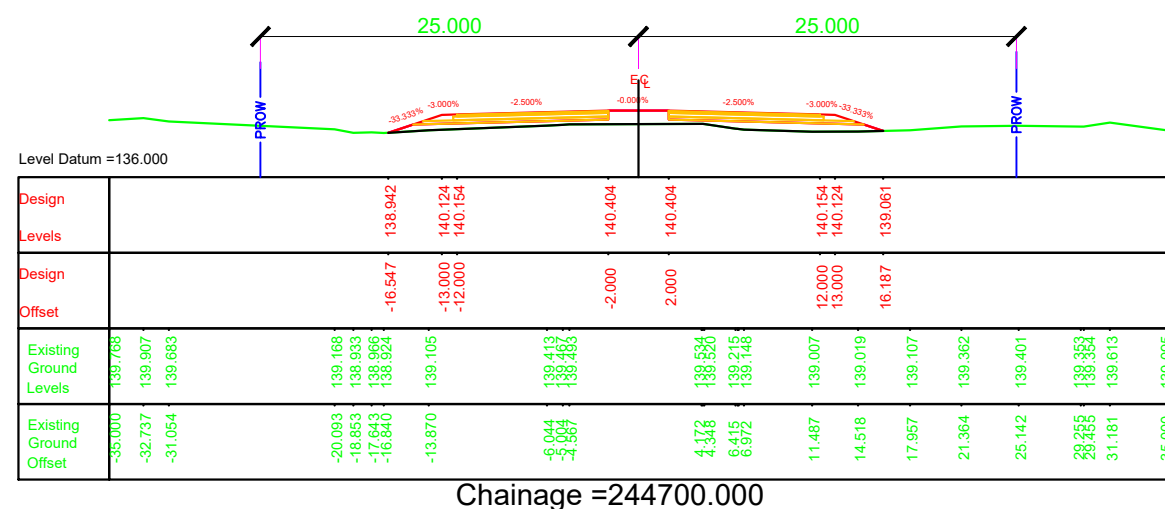



- | EMPLOYER | PROJECT | DESIGN CONSULTANTS | | | Mr. | Drawing Name | Scale: | Date: | |
|---|---|---|---|-------------|--|--|------------------------------------|--|--|
|  <p>Government of Nepal
Ministry of Physical Infrastructure and Transport
Department of Roads
Development Cooperation Implementation Division</p> | <p>Strategic Road Connectivity & Trade Improvement Project (SRCTIP)</p> <p>Detailed Design of Upgradation of Kamala-Dhalkebar-Pathlaiya Road Section (130 KM) of Mahendra Highway and Bridges</p> | Joint Venture of | | Designed By | Pushkar Poudel
Nec. No. 6146
Mr. | 
Signature | RUNNING CROSS SECTION

1:500 | JUNE 2023 | |
| | |  EPTISA Servicios De Ingeniera
Madrid, Spain | 
STUP Consultants Private Limited
Kolkatta, India | Checked By | T.V.Rajeev
Nec.No.
Mr. | | | 
Signature | Reference Drawings
1.PLAN AND PROFILE DRAWINGS.
2.TYPICAL CROSS SECTIONS |
| | | In Association With
Udaya Consultancy, Geocom International, Sundar Kriti Consultant and Rays Consultant Private Limited | | Approved By | Harikrishna Bhavsar
Nec.No.
Mr. | 
Signature | | Sheet No. | |










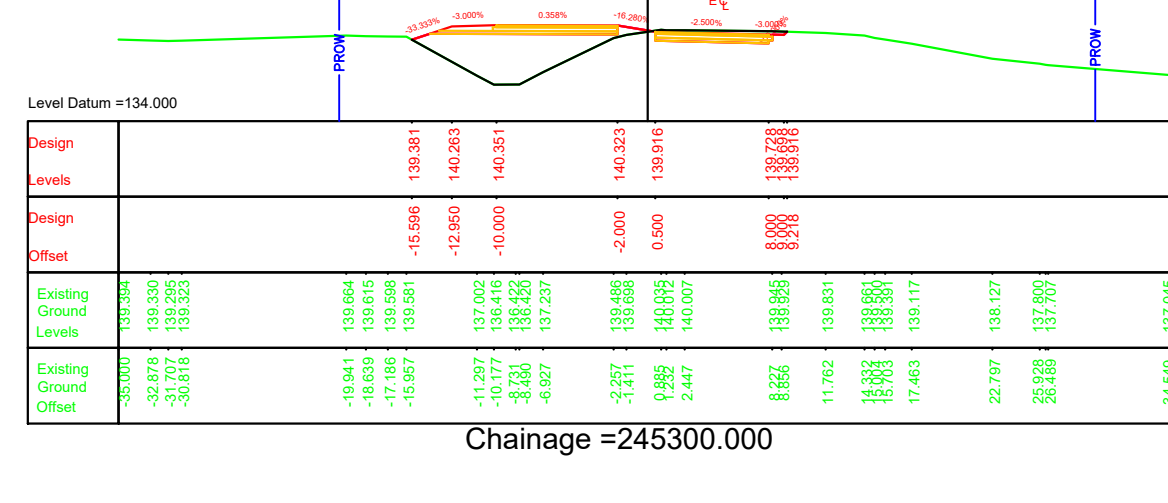
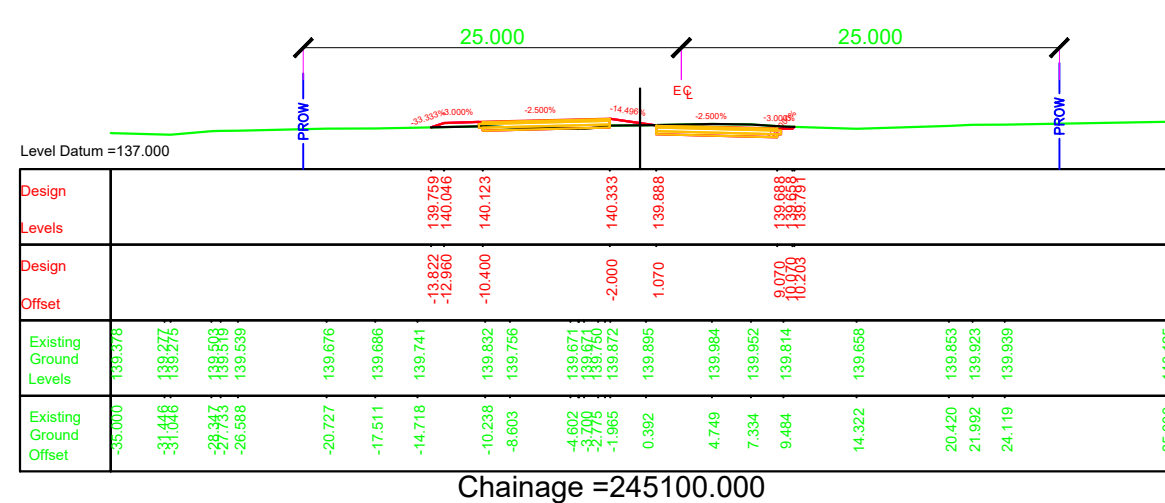
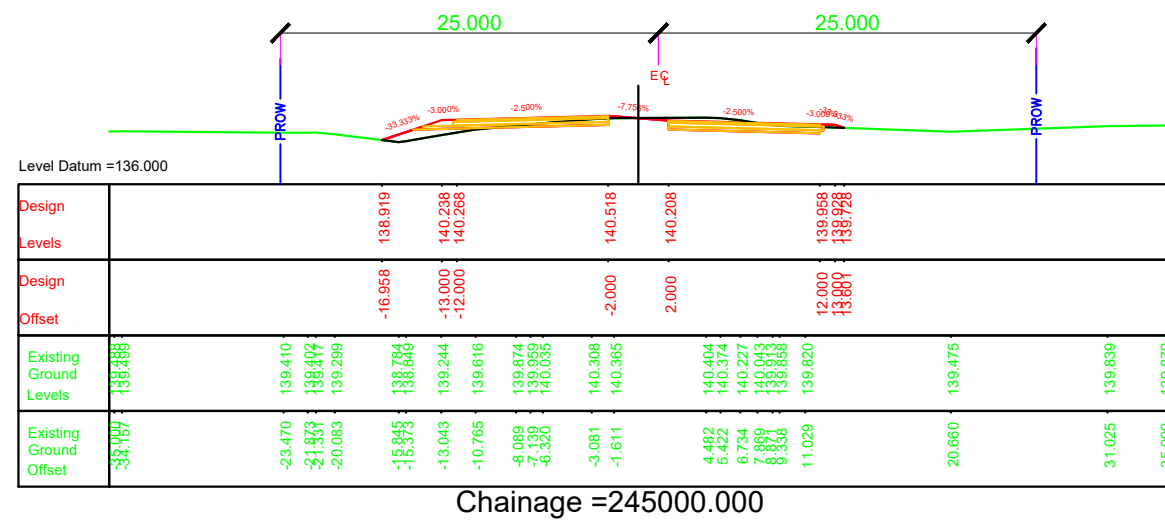


- Chainage =245+175 to Chainage = 245+275 Bridge Location

EMPLOYER	PROJECT	DESIGN CONSULTANTS			Mr.	Drawing Name	Scale:	Date:	
 Government of Nepal Ministry of Physical Infrastructure and Transport Department of Roads Development Cooperation Implementation Division	Strategic Road Connectivity & Trade Improvement Project (SRCTIP) Detailed Design of Upgradation of Kamala-Dhalkebar-Pathlaiya Road Section (130 KM) of Mahendra Highway and Bridges	Joint Venture of		Designed By	Pushkar Poudel Nec.No. 6146	 Signature	RUNNING CROSS SECTION	1:500	JUNE 2023
		 EPTISA Servicios De Ingenieria Madrid, Spain	 STUP Consultants Private Limited Kolkatta, India	Checked By	T.V.Rajeev Nec.No.				 Signature
		In Association With Udaya Consultancy, Geocom International, Sundar Kriti Consultant and Rays Consultant Private Limited		Approved By	Harikrishna Bhavsar Nec.No.	 Signature	1.PLAN AND PROFILE DRAWINGS. 2.TYPICAL CROSS SECTIONS	Km 245+000 to Km 245+375	KDP/DDR/HIGHWAY/RCS- 25
									Sheet No.











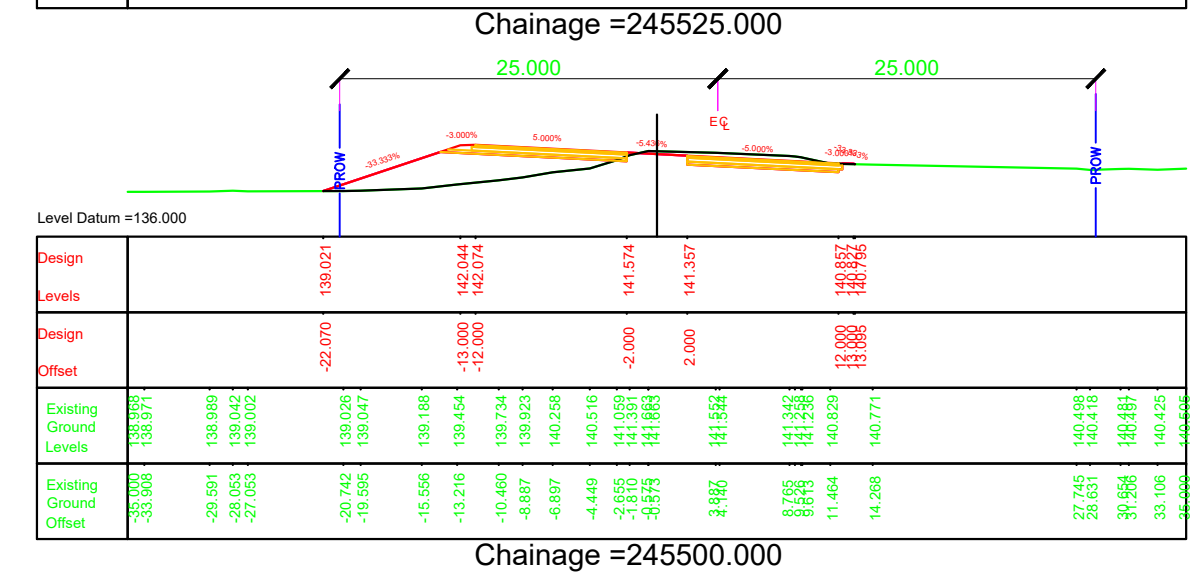
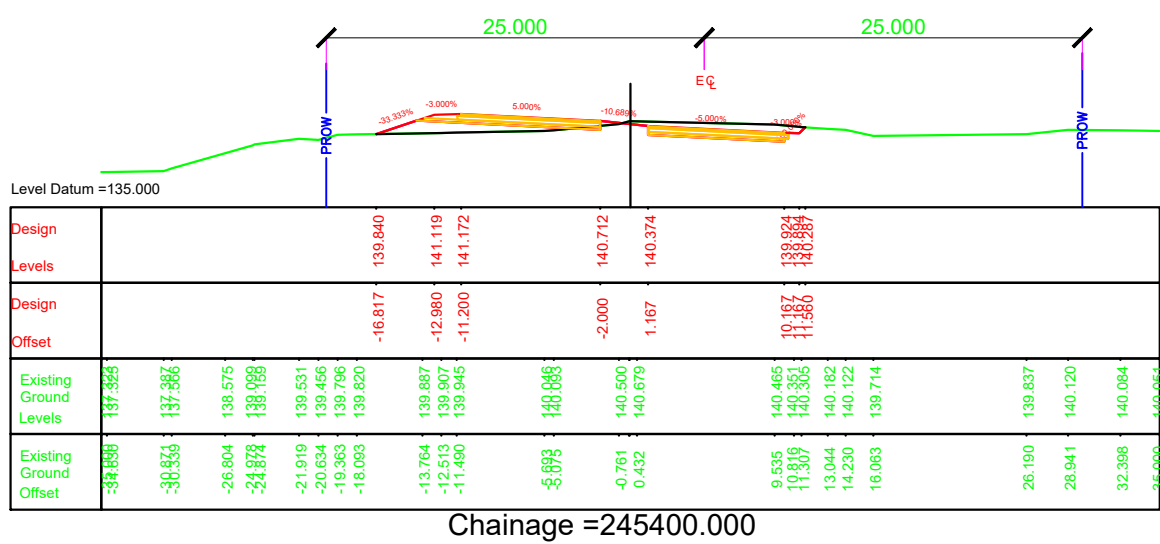


EMPLOYER	PROJECT	DESIGN CONSULTANTS		Mr.	Drawing Name	Scale:	Date:		
 Government of Nepal Ministry of Physical Infrastructure and Transport Department of Roads Development Cooperation Implementation Division	Strategic Road Connectivity & Trade Improvement Project (SRCTIP) Detailed Design of Upgradation of Kamala-Dhalkebar-Pathlaiya Road Section (130 KM) of Mahendra Highway and Bridges	Joint Venture of	Designed By	Pushkar Poudel	RUNNING CROSS SECTION	1:500	JUNE 2023		
			Nec.No. 6146	Signature					
		 EPTISA Servicios De Ingenieria Madrid, Spain	Checked By	T.V. Rajeev	Signature	Reference Drawings 1.PLAN AND PROFILE DRAWINGS. 2.TYPICAL CROSS SECTIONS	Chainage: Km 245+400 to Km 245+575	KDP/DDR/HIGHWAY/RCS- 26	
		 STUP Consultants Private Limited Kolkatta, India		Approved By	Mr.			Signature	Sheet No.
		In Association With Udaya Consultancy, Geocom International, Sundar Kriti Consultant and Rays Consultant Private Limited		Harikrishna Bhavsar	Nec.No.				

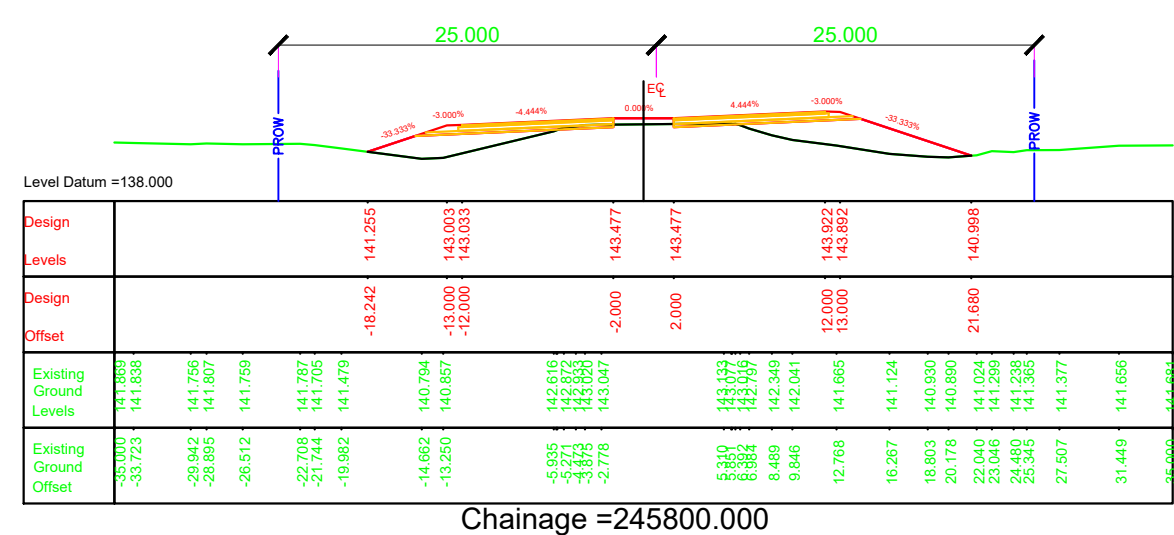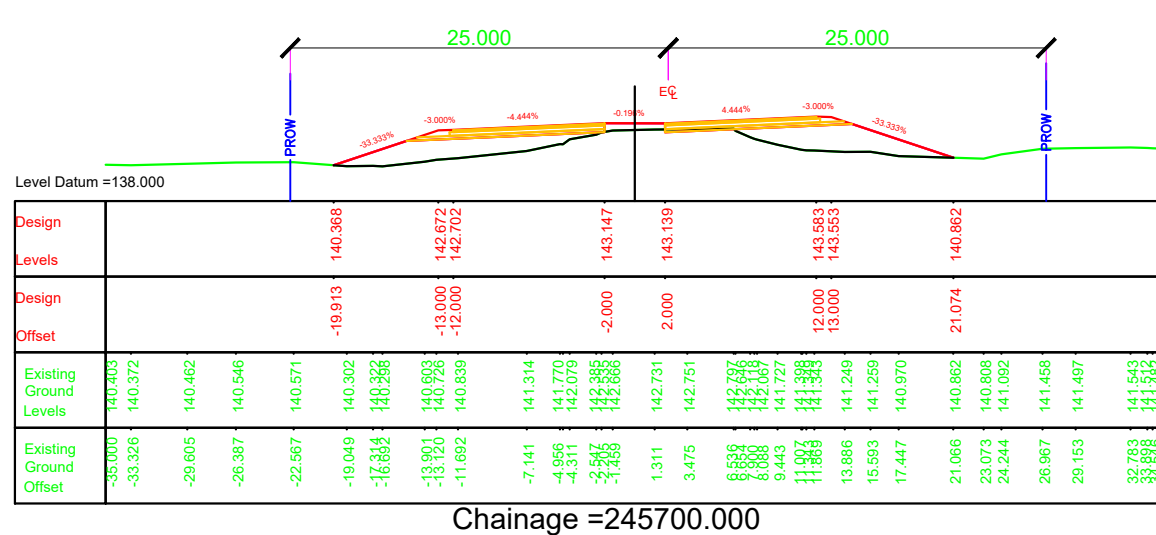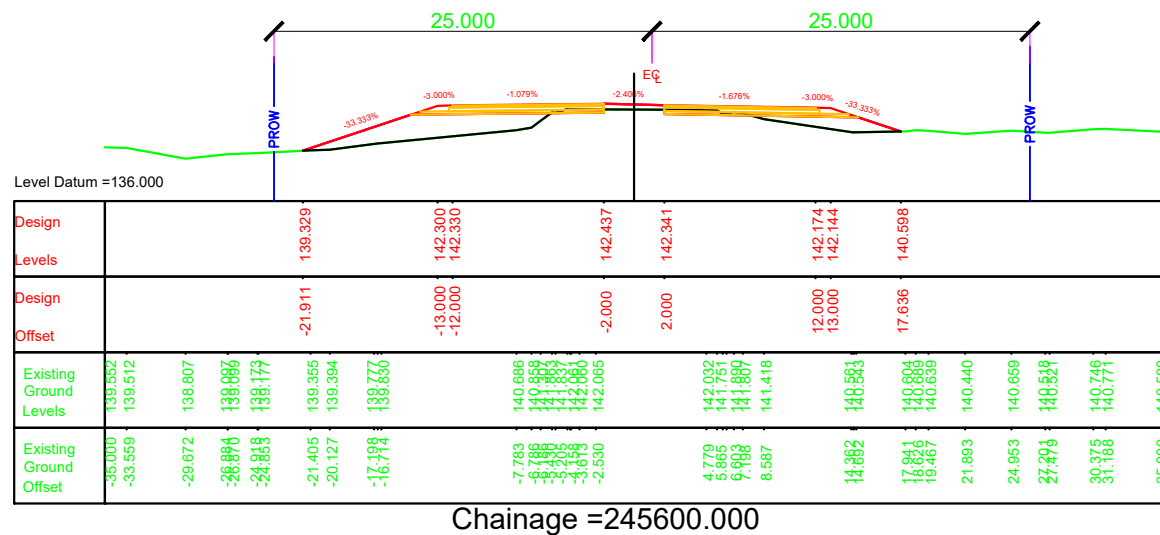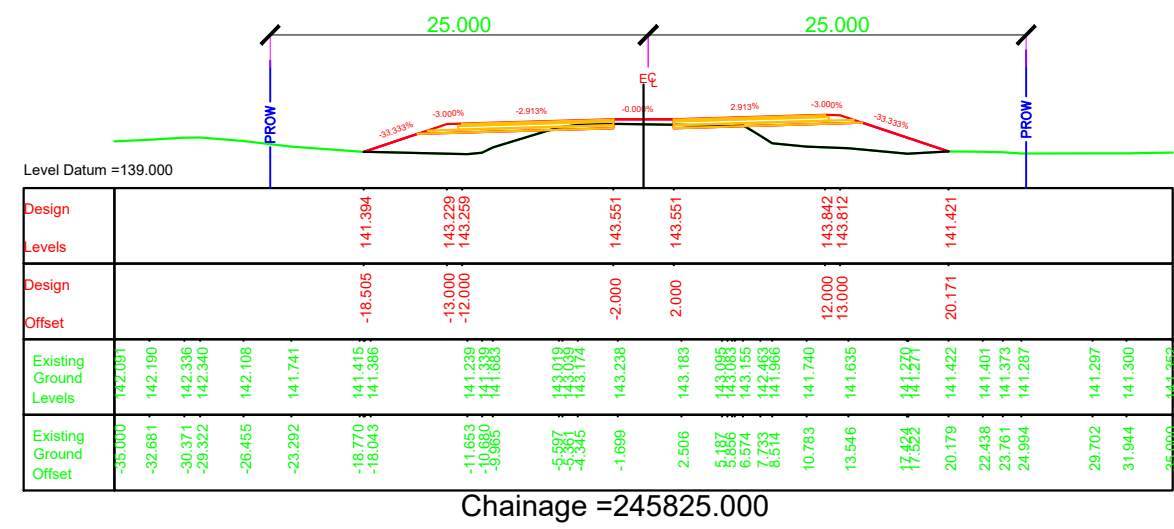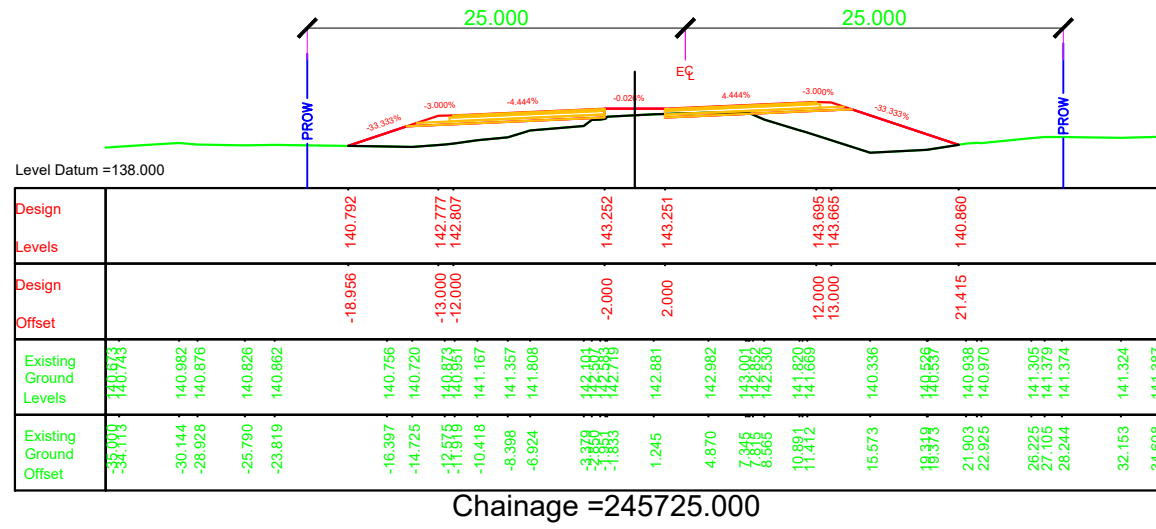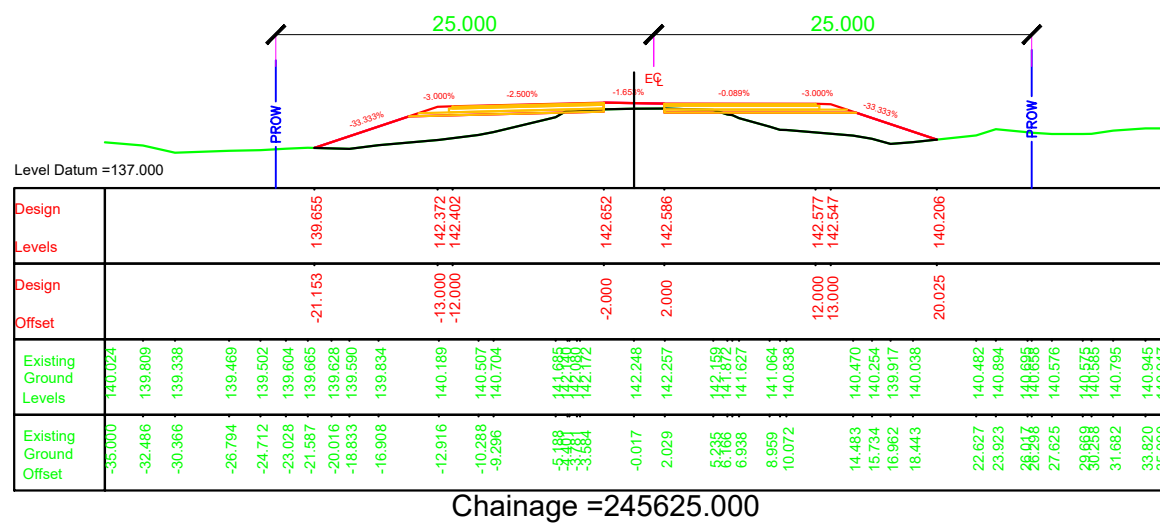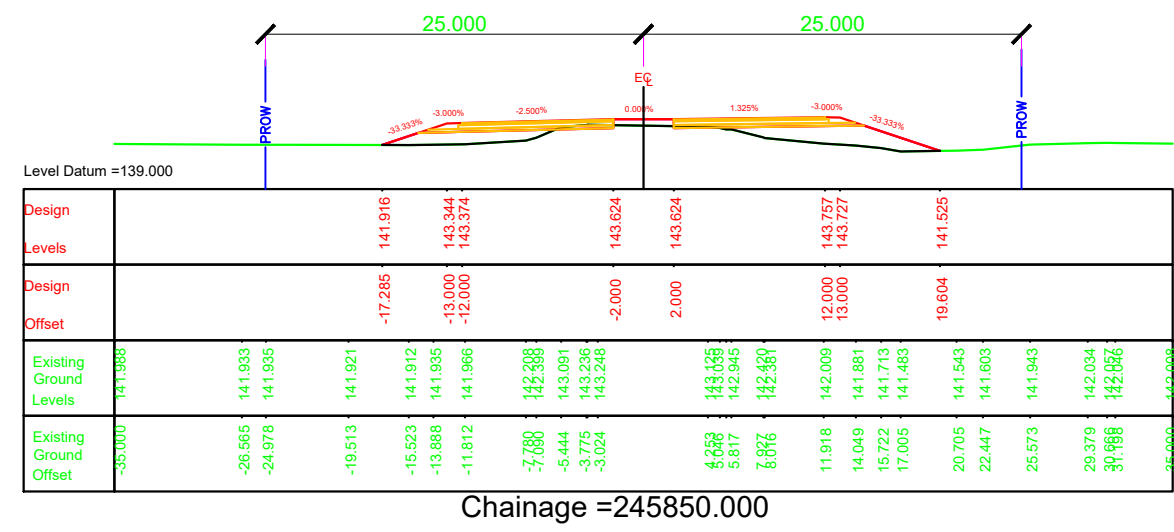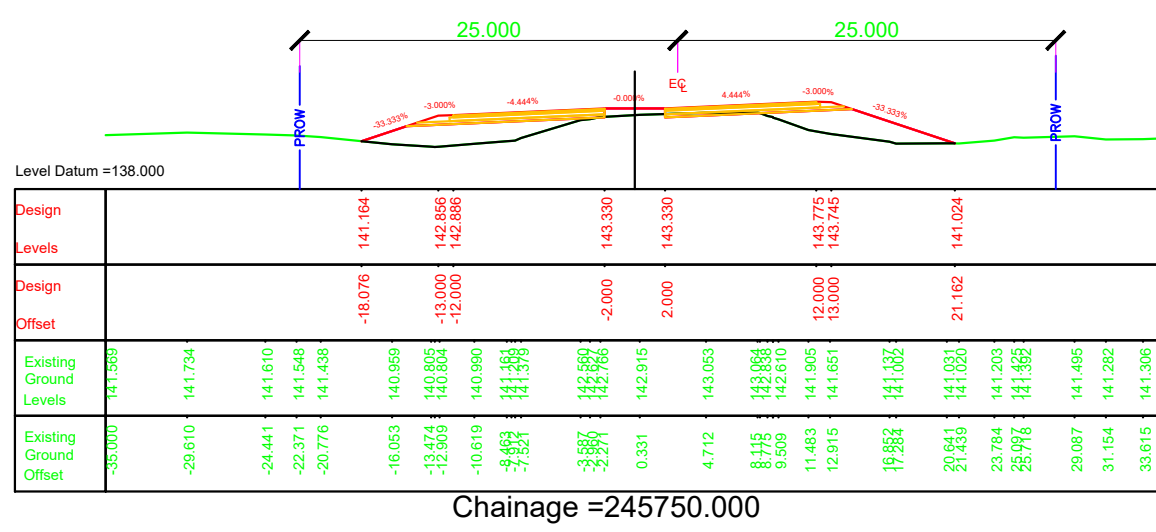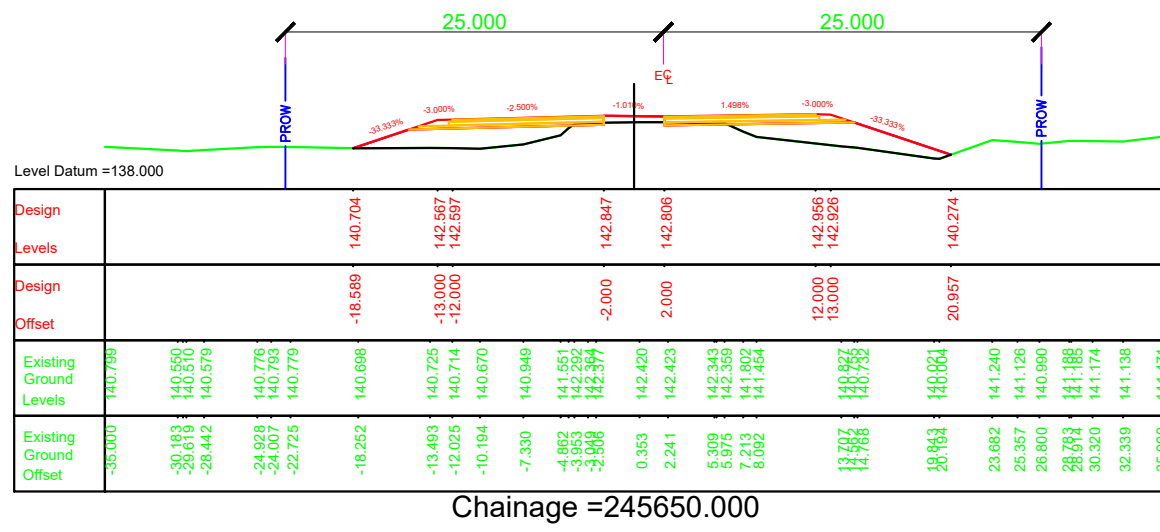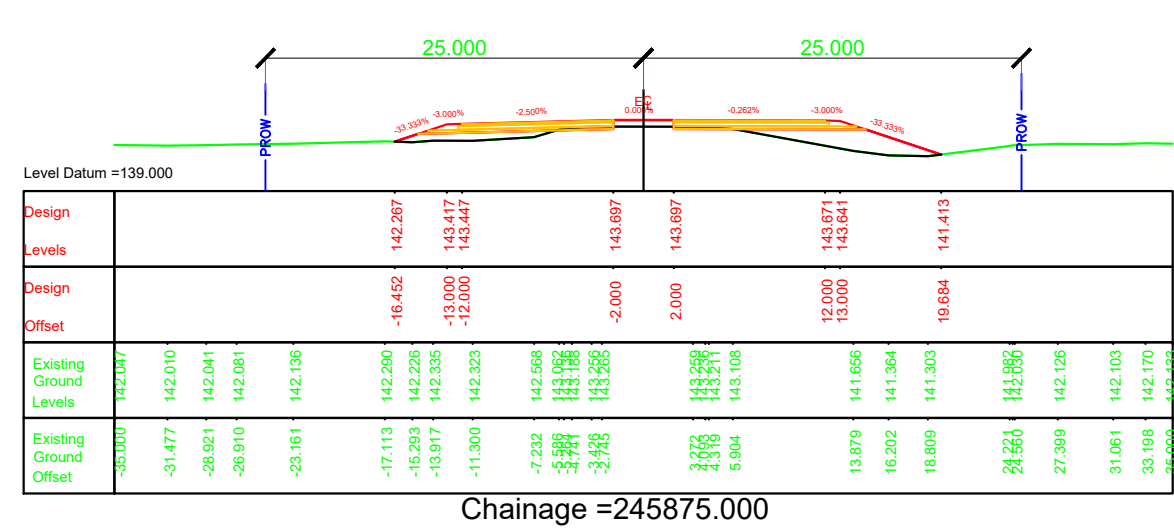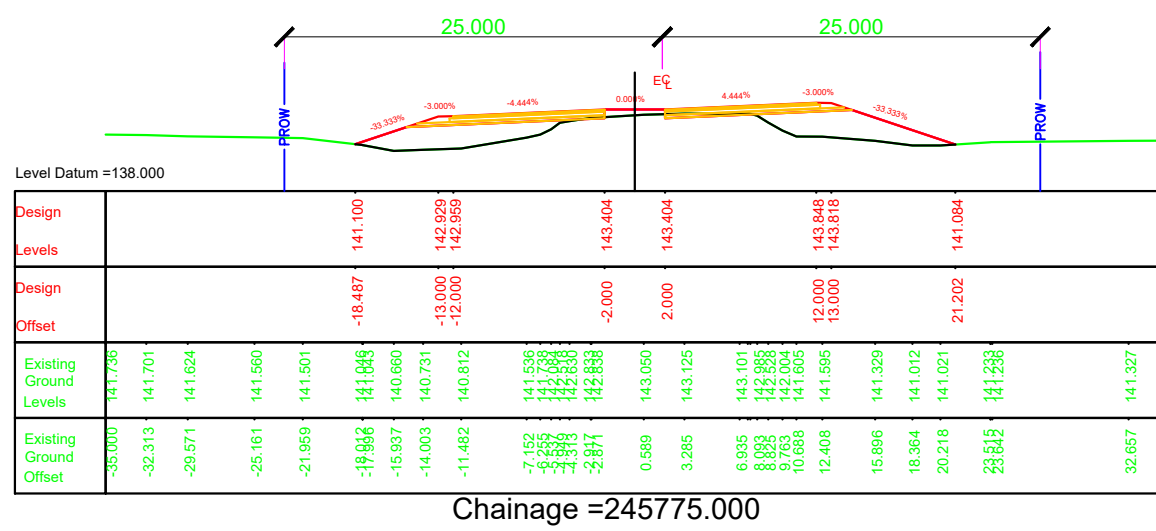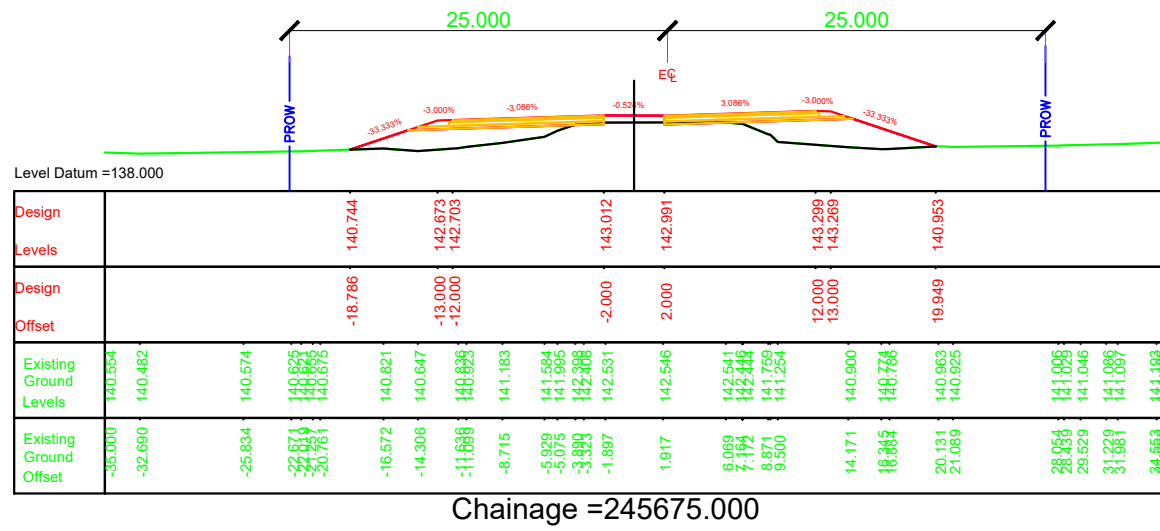





- NOTES:
1. ALL DIMENSIONS, CHAINAGES AND LEVEL SHOWN IN THE DRAWING ARE IN METERS UNLESS OTHERWISE INDICATED.
 2. ROW SHOWN IN THE DRAWING IS CONSIDERED w.r.t EXISTING ROAD.
 3. THE REQUIREMENT OF RETAINING WALL BEYOND ROW SHALL BE ASCERTAINED AT SITE AFTER SITE SET OUT.

EMPLOYER		PROJECT		DESIGN CONSULTANTS		Designed By	Mr. Pushkar Poudel Nec.No. 6146		Drawing Name	Scale: 1:500	Date: JUNE 2023
		Joint Venture of					Mr. T.V.Rajeev Nec.No. 6146				
	Government of Nepal Ministry of Physical Infrastructure and Transport Department of Roads Development Cooperation Implementation Division	Strategic Road Connectivity & Trade Improvement Project (SRCTIP) Detailed Design of Upgradation of Kamala-Dhalkebar-Pathlaiya Road Section (130 KM) of Mahendra Highway and Bridges	 EPTISA Servicios De Ingeniera Madrid, Spain	 STUP Consultants Private Limited Kolkatta, India	Checked By	Mr. T.V.Rajeev Nec.No. 6146		RUNNING CROSS SECTION	Reference Drawings 1.PLAN AND PROFILE DRAWINGS. 2.TYPICAL CROSS SECTIONS	Chainage: Km 245+600 to Km 245+875	Drawing No.
											In Association With Udaya Consultancy, Geocom International, Sundar Kriti Consultant and Rays Consultant Private Limited
											Sheet No.

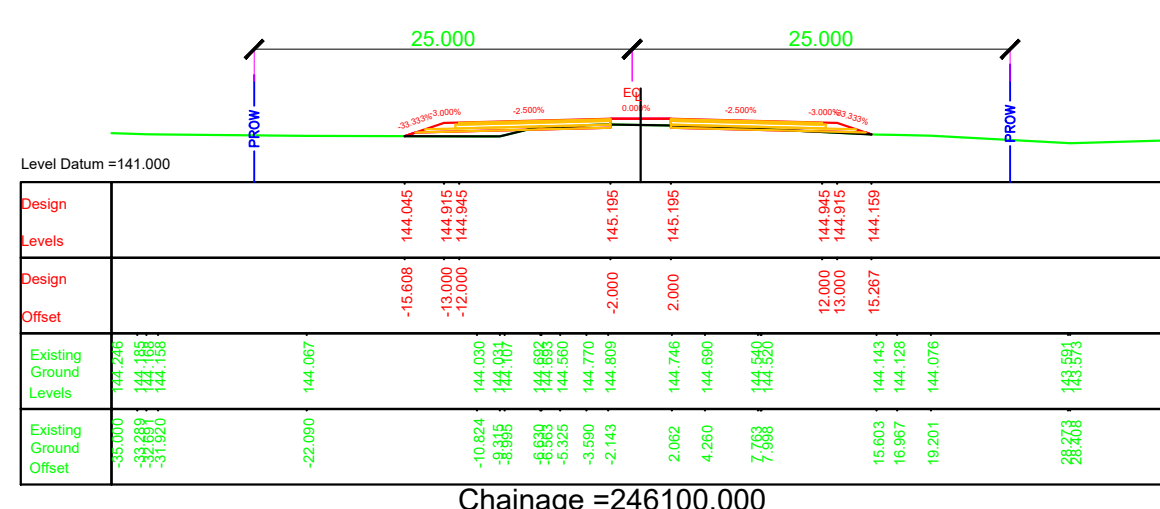
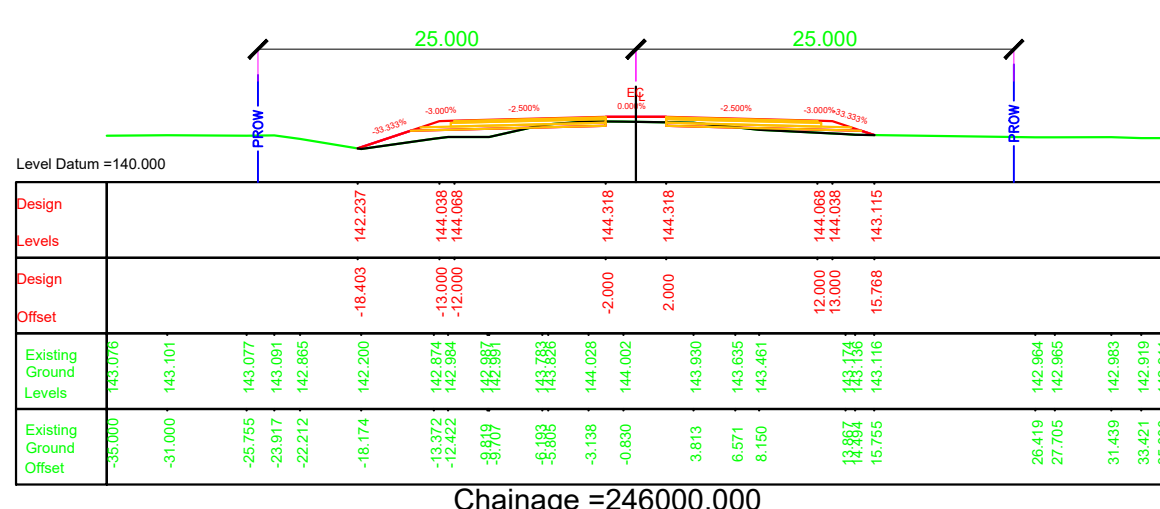
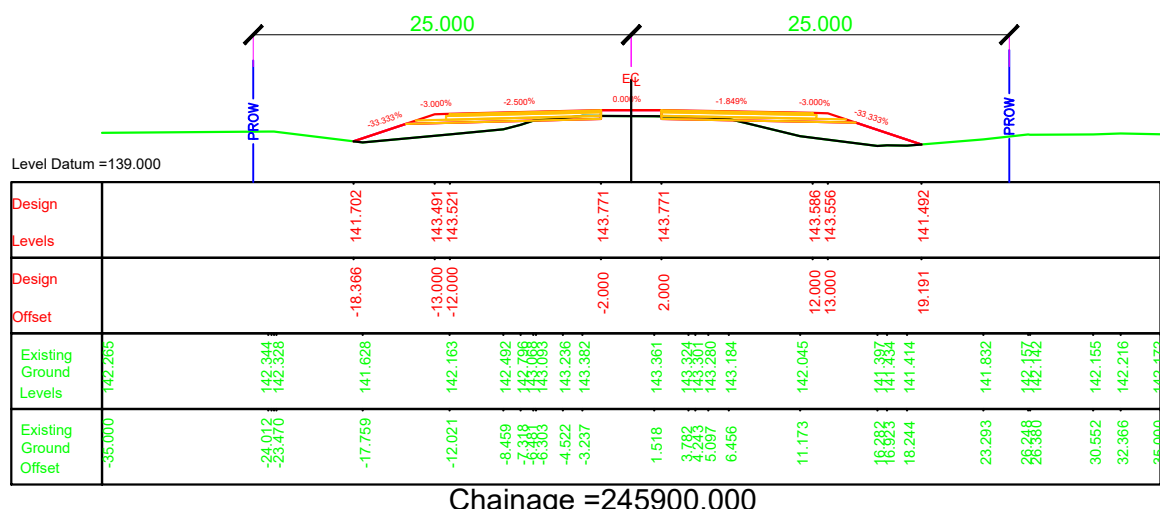
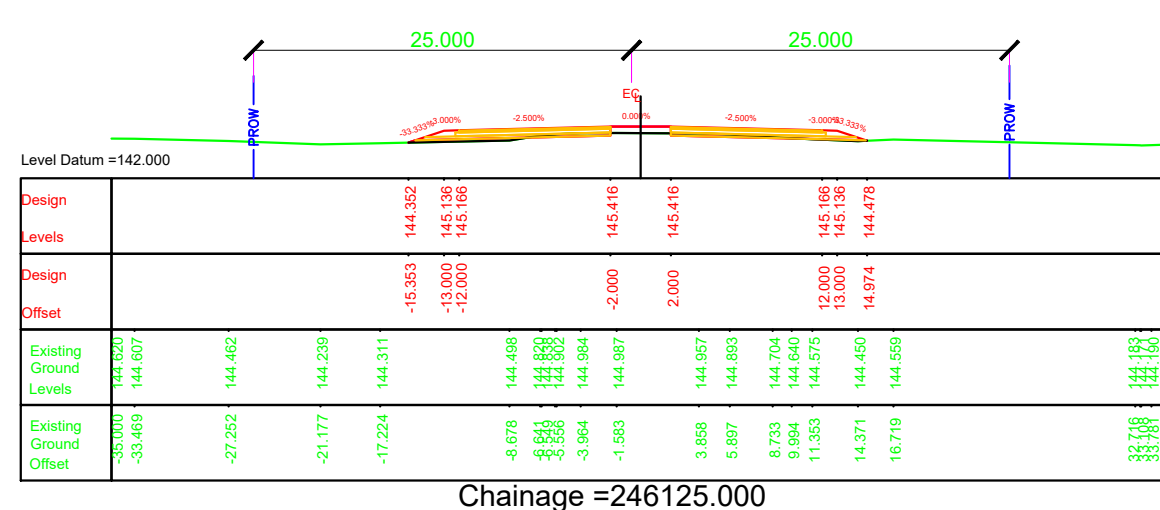
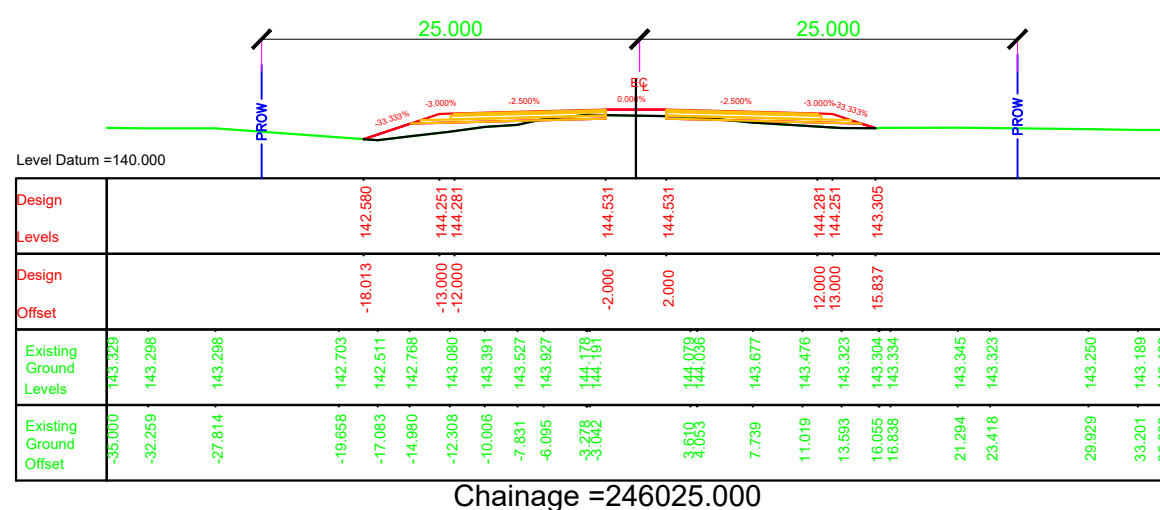
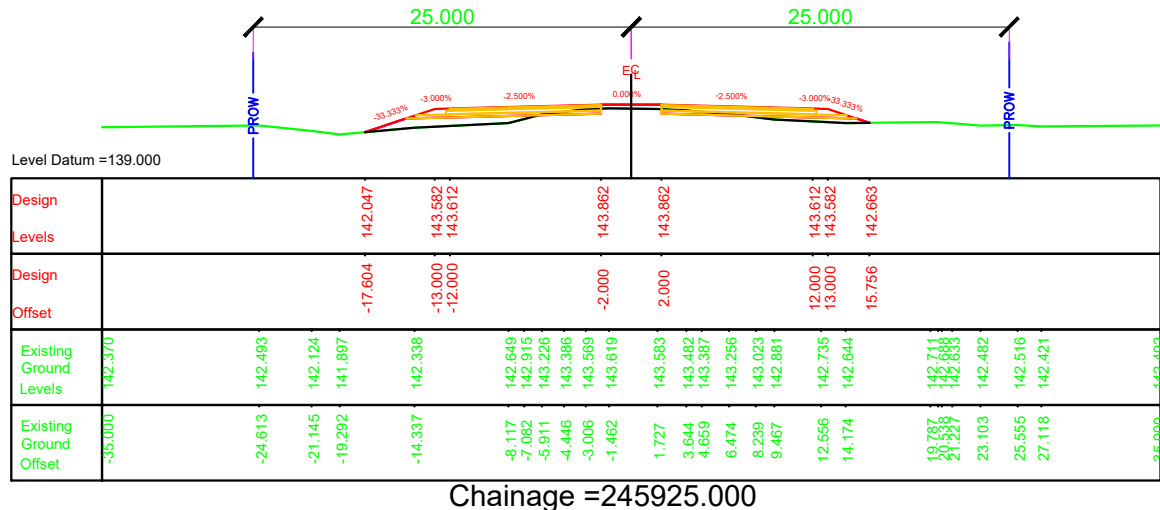
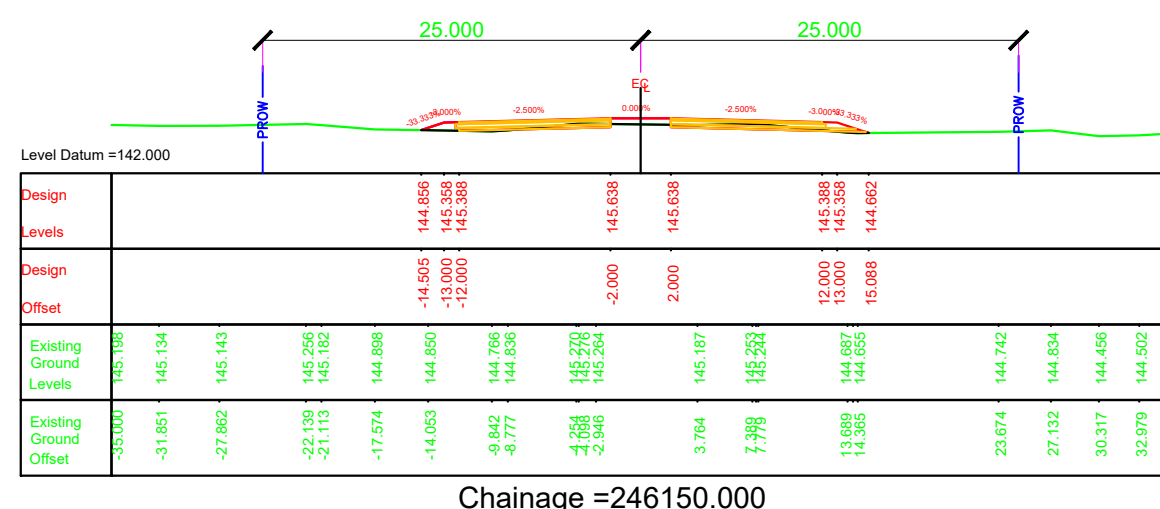
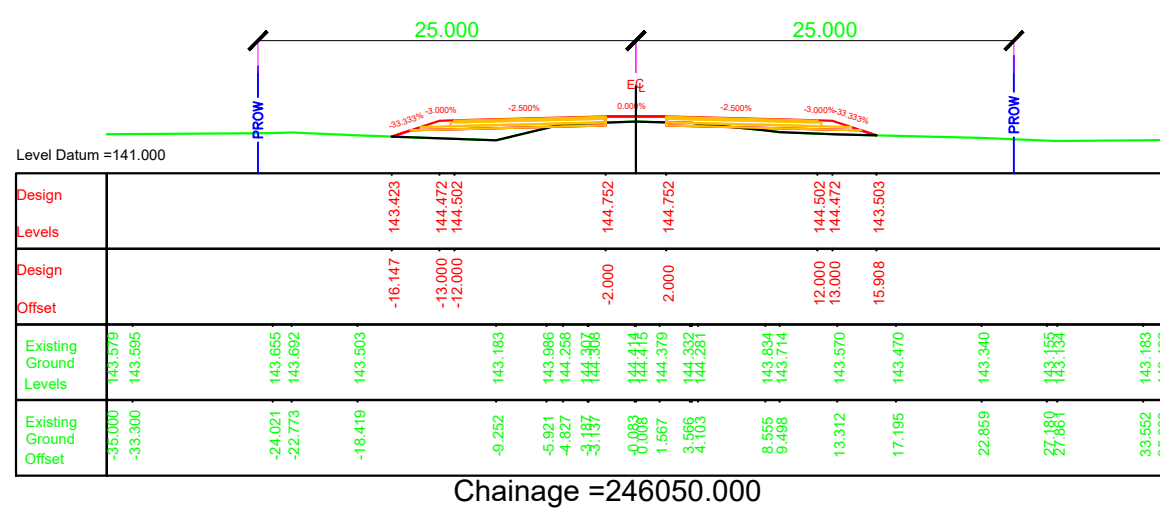
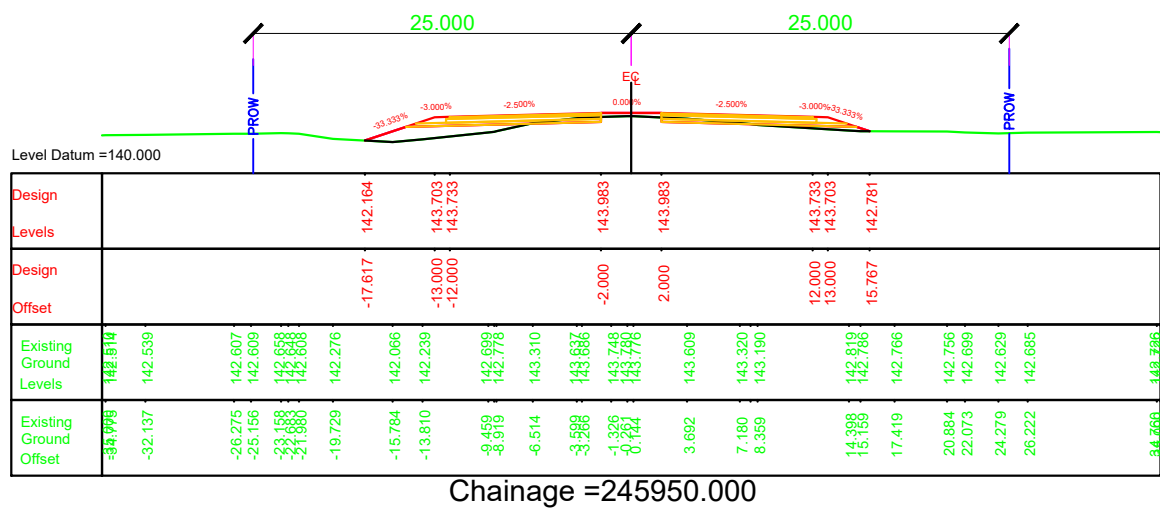
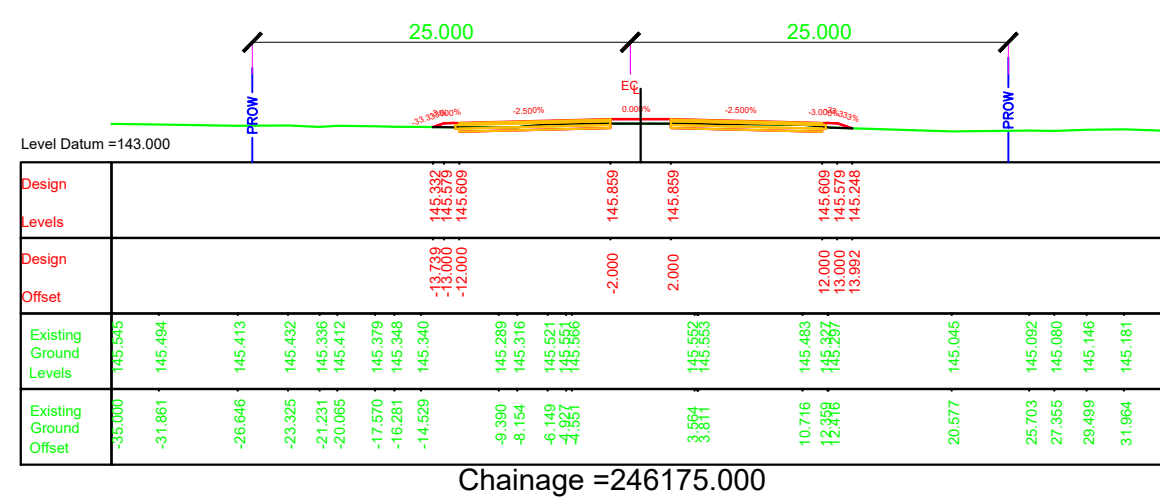
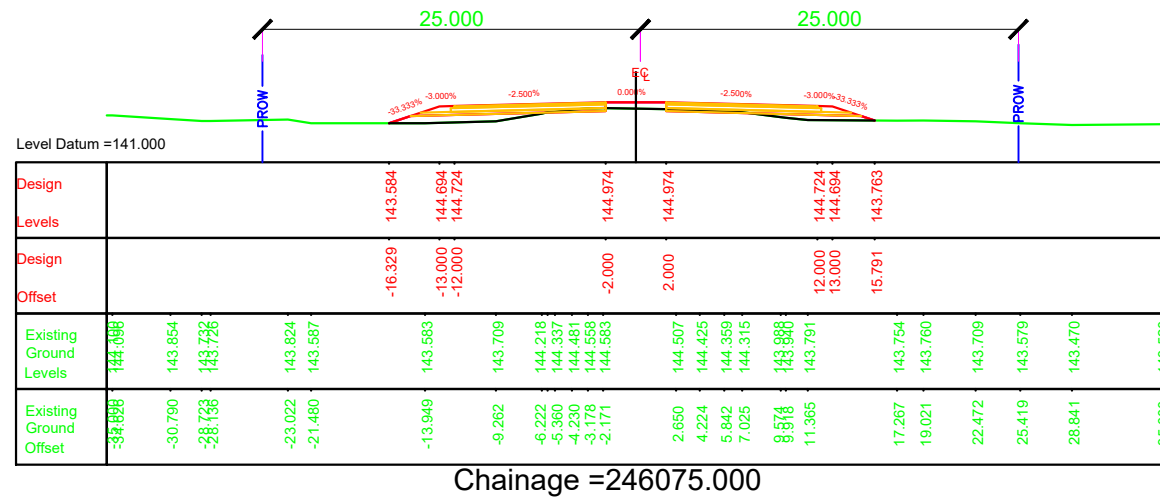
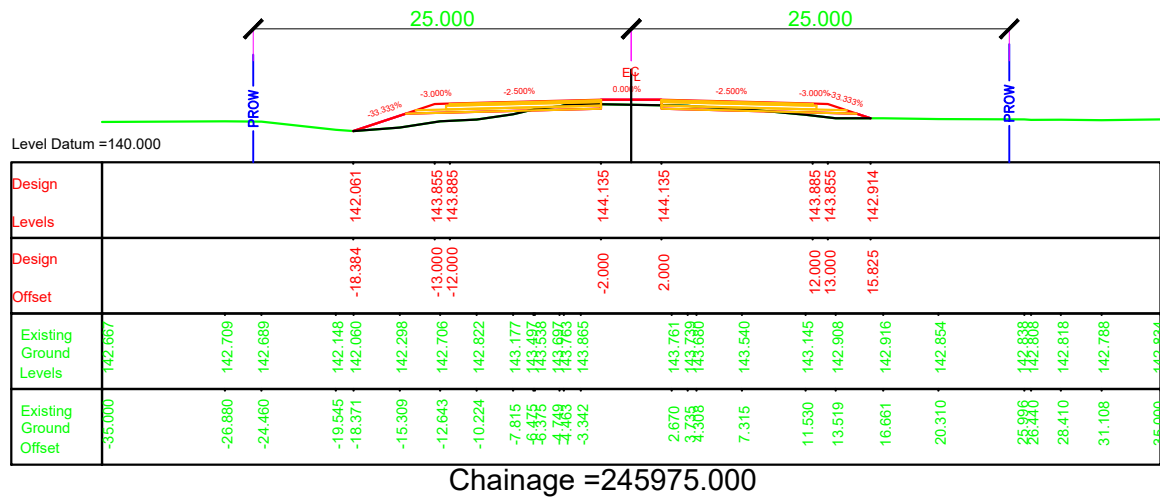


- NOTES:
1. ALL DIMENSIONS, CHAINAGES AND LEVEL SHOWN IN THE DRAWING ARE IN METERS UNLESS OTHERWISE INDICATED.
 2. ROW SHOWN IN THE DRAWING IS CONSIDERED w.r.t EXISTING ROAD.
 3. THE REQUIREMENT OF RETAINING WALL BEYOND ROW SHALL BE ASCERTAINED AT SITE AFTER SITE SET OUT.

EMPLOYER		PROJECT		DESIGN CONSULTANTS		Designed By	Mr. Pushkar Poudel Nec.No. 6146 Signature	Drawing Name	Scale: 1:500	Date: JUNE 2023	
				Joint Venture of							Checked By
	Government of Nepal Ministry of Physical Infrastructure and Transport Department of Roads Development Cooperation Implementation Division	Strategic Road Connectivity & Trade Improvement Project (SRCTIP) Detailed Design of Upgradation of Kamala-Dhalkebar-Pathlaiya Road Section (130 KM) of Mahendra Highway and Bridges	 EPTISA Servicios De Ingenieria Madrid, Spain	 STUP Consultants Private Limited Kolkatta, India	In Association With Udaya Consultancy, Geocom International, Sundar Kriti Consultant and Rays Consultant Private Limited		Approved By	Mr. Harikrishna Bhavsar Nec.No. 6148 Signature			

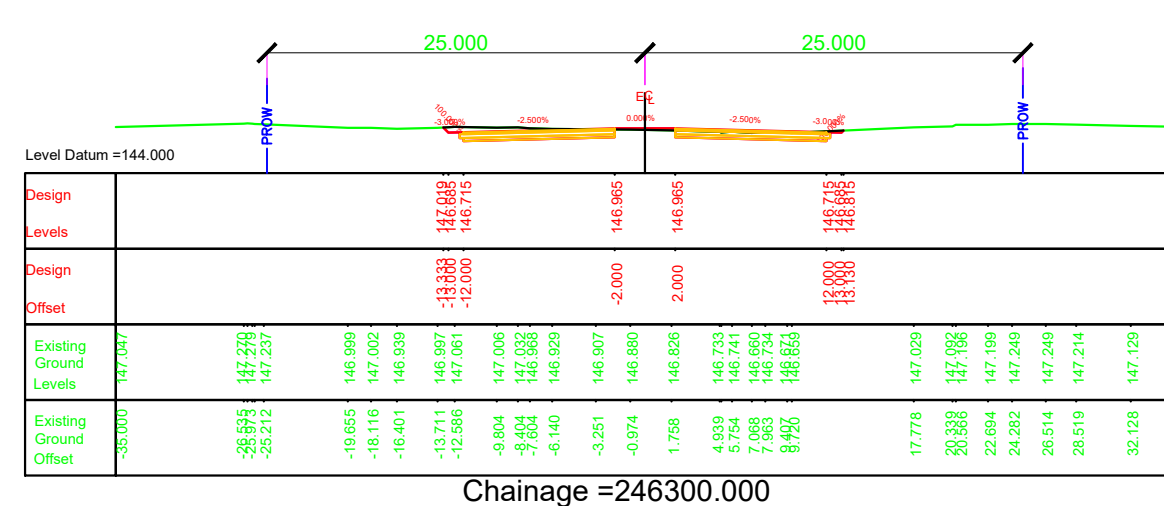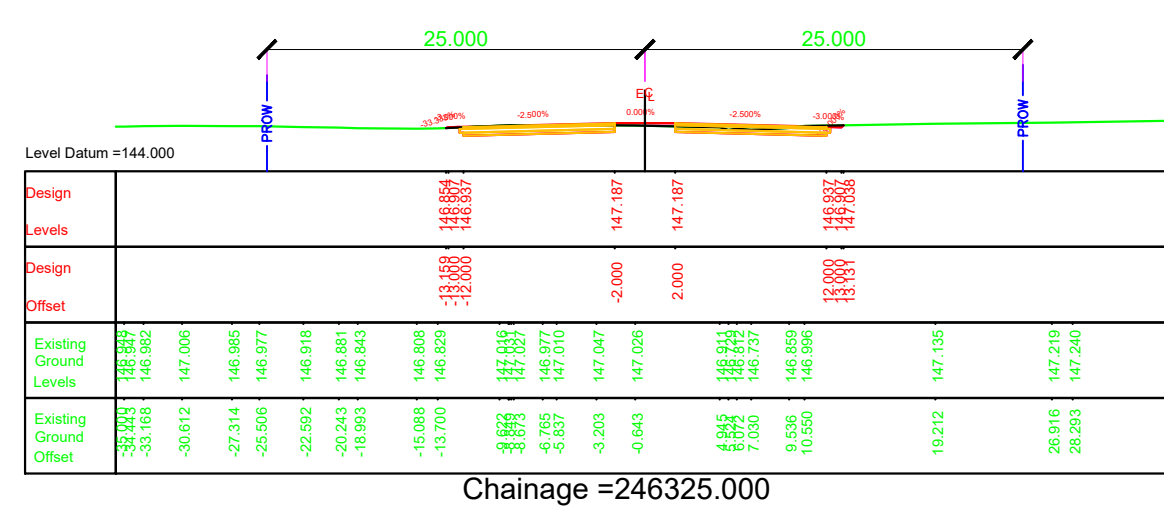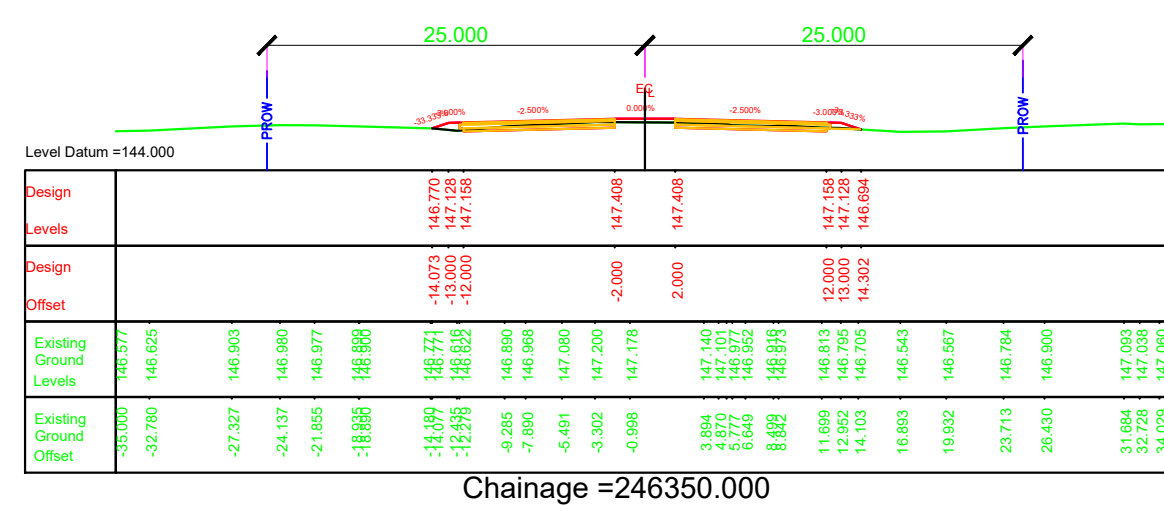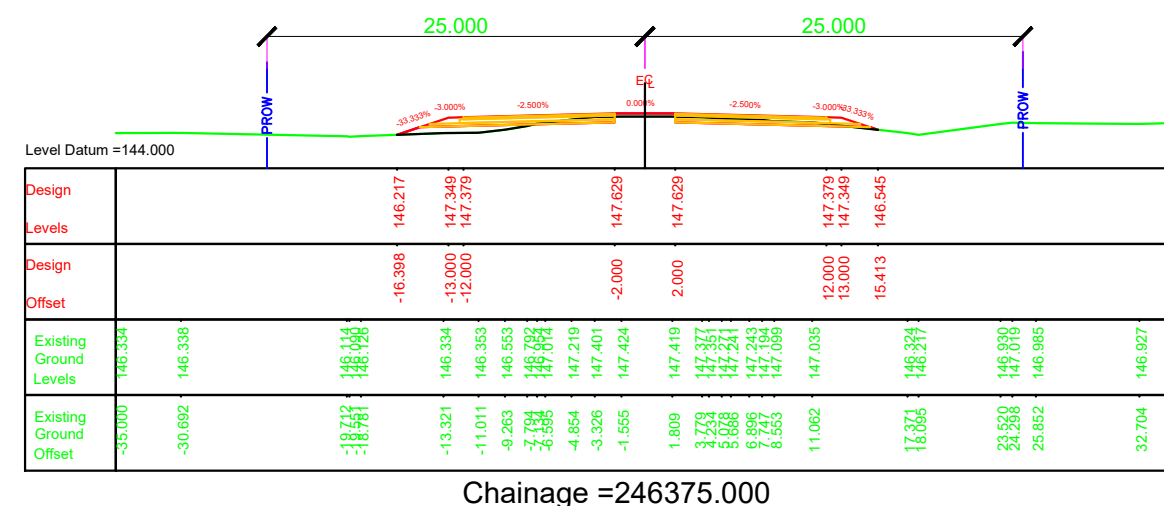














EMPLOYER		PROJECT		DESIGN CONSULTANTS				Mr.		Drawing Name	Scale:	Date:
 Government of Nepal Ministry of Physical Infrastructure and Transport Department of Roads Development Cooperation Implementation Division	Strategic Road Connectivity & Trade Improvement Project (SRCTIP) Detailed Design of Upgradation of Kamala-Dhalkebar-Pathlaiya Road Section (130 KM) of Mahendra Highway and Bridges	Joint Venture of			Designed By	Pushkar Poudel		RUNNING CROSS SECTION	1:500	JUNE 2023		
		 EPTISA Servicios De Ingenieria Madrid, Spain	 STUP Consultants Private Limited Kolkatta, India		Nec. No. 6146	Signature						
		In Association With			Checked By	T.V.Rajeev		Reference Drawings	Chainage:	KDP/DDR/HIGHWAY/RCS- 29		
		Udaya Consultancy, Geocom International, Sundar Kriti Consultant and Rays Consultant Private Limited			Approved By	Mr. Harikrishna Bhavsar		1.PLAN AND PROFILE DRAWINGS. 2.TYPICAL CROSS SECTIONS	Km 246+200 to Km 246+475		Sheet No.	
						Mr. Nec.No.	Signature					

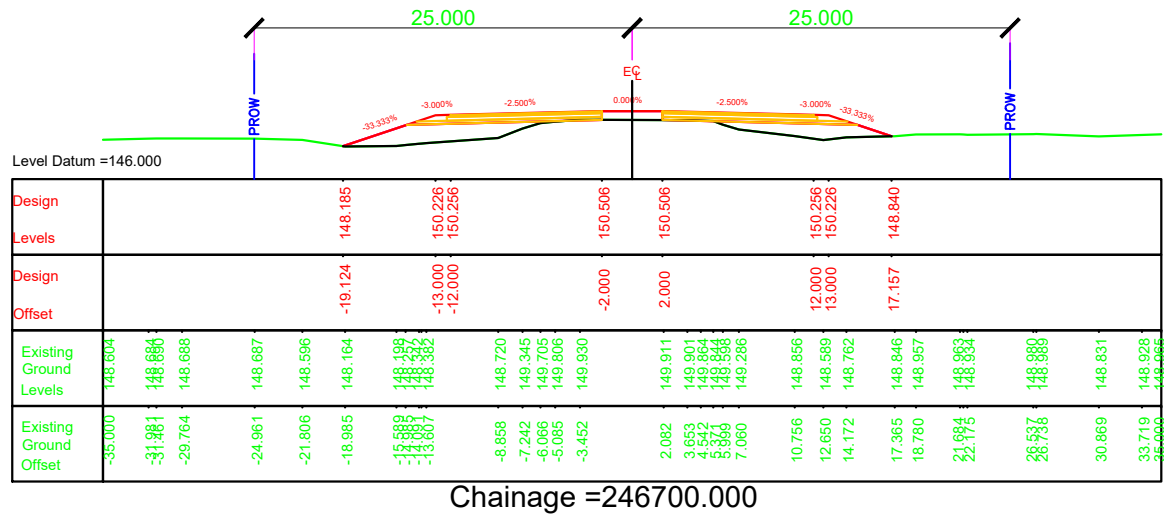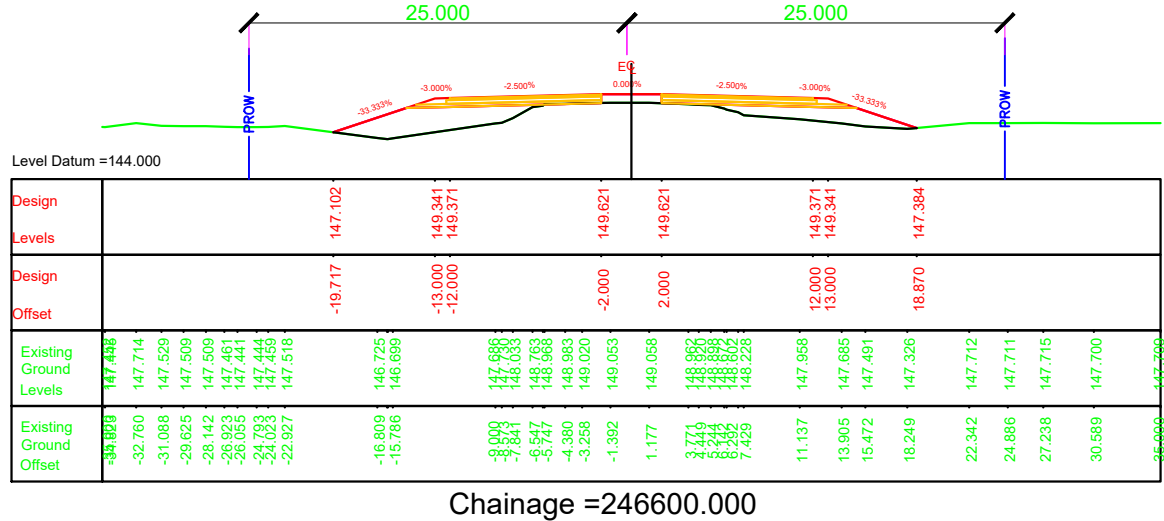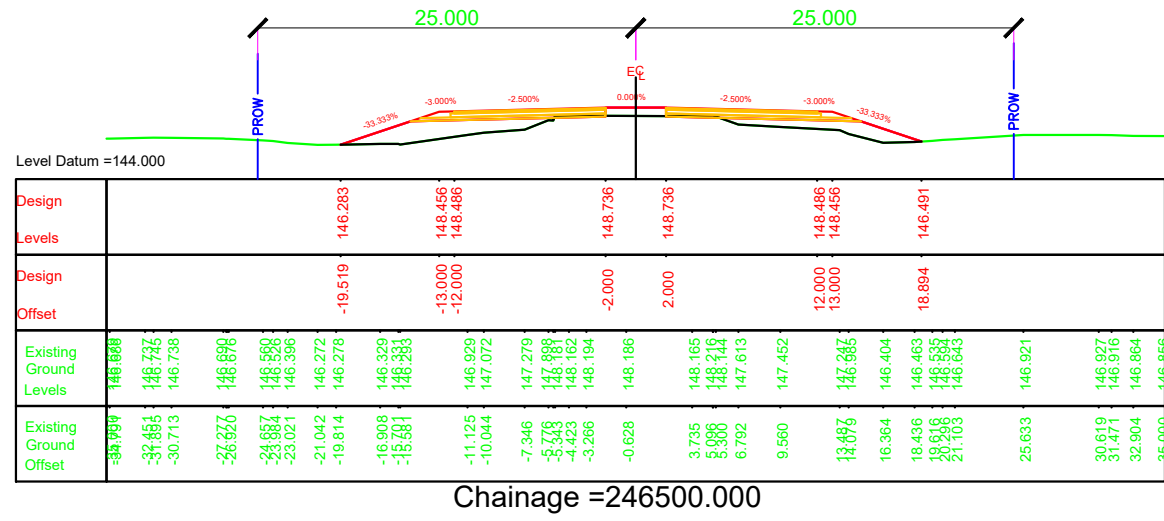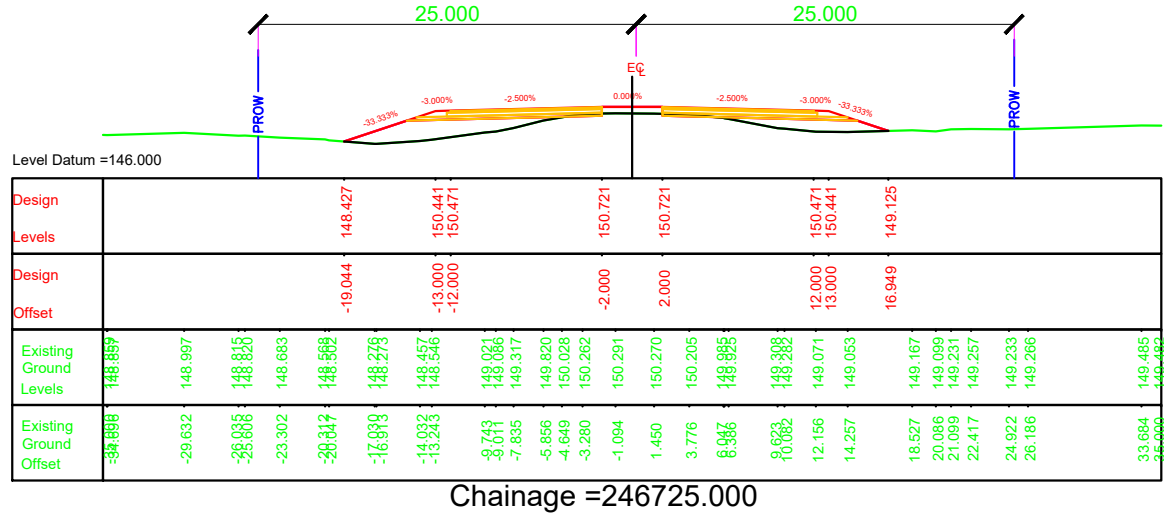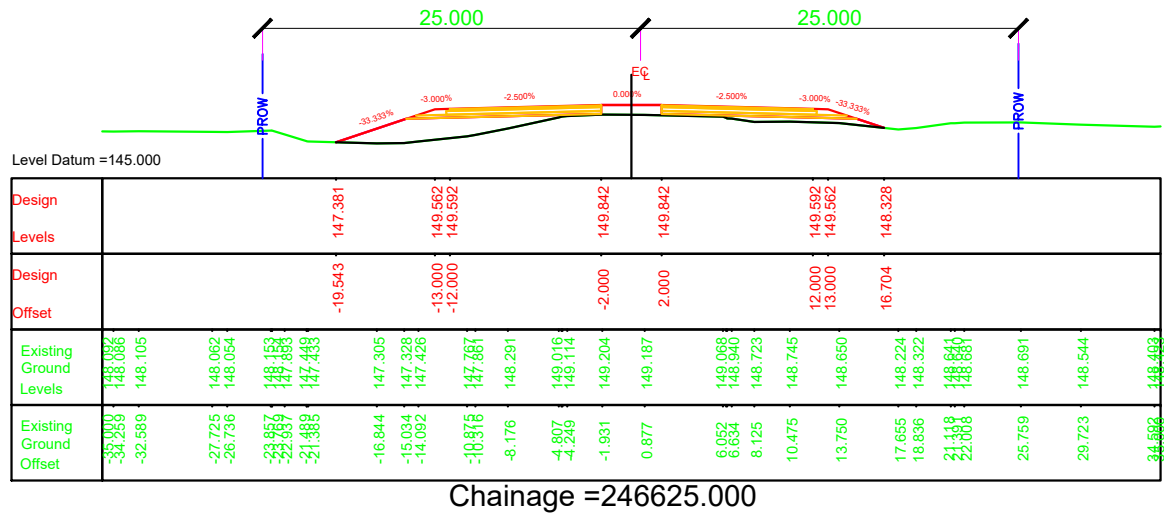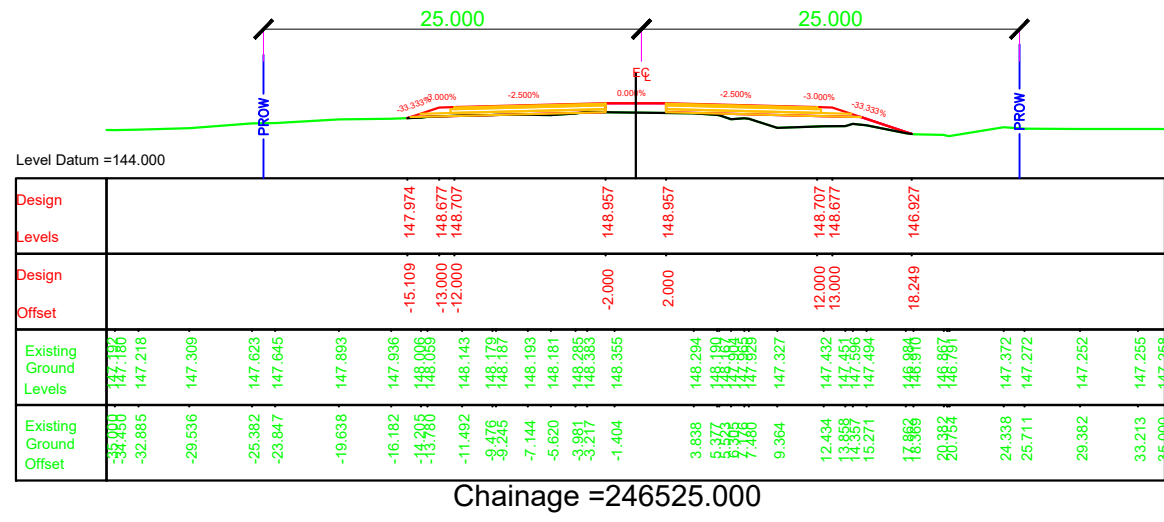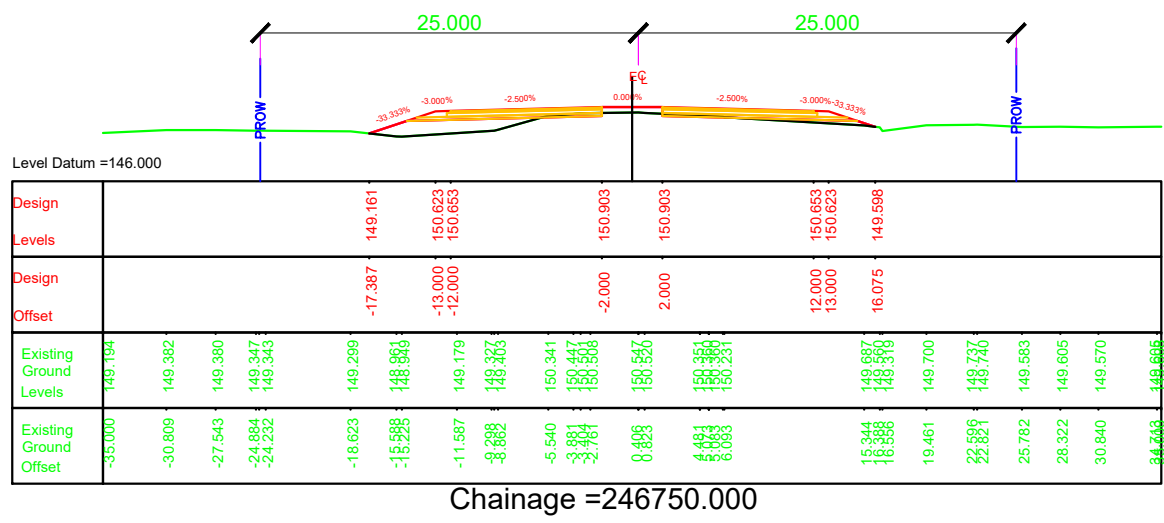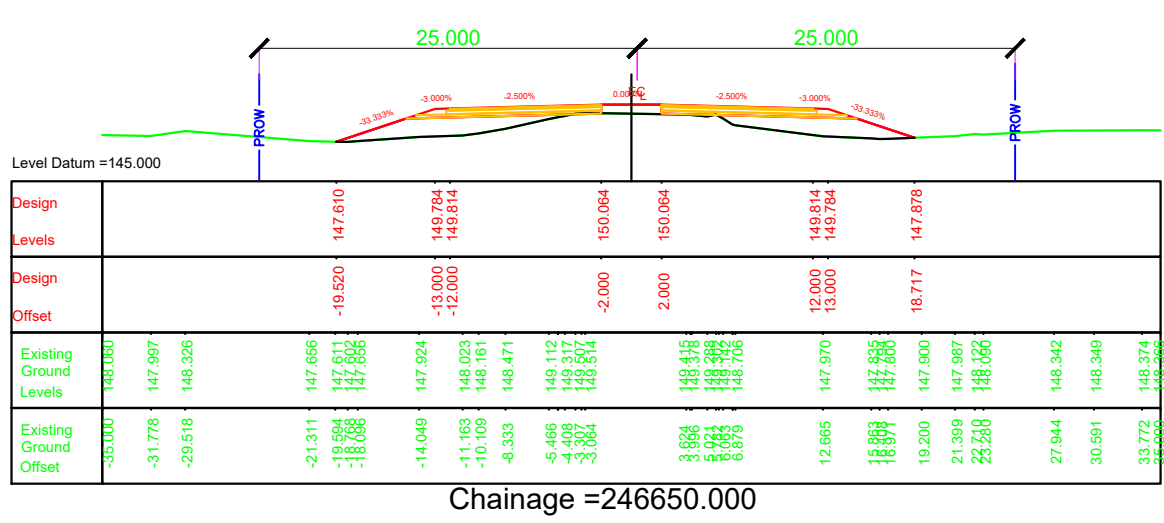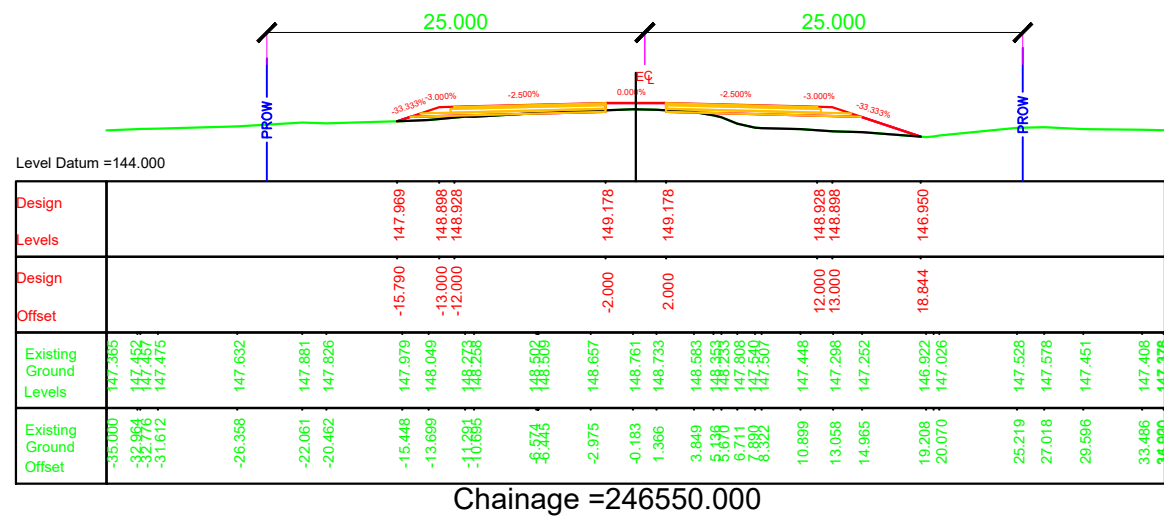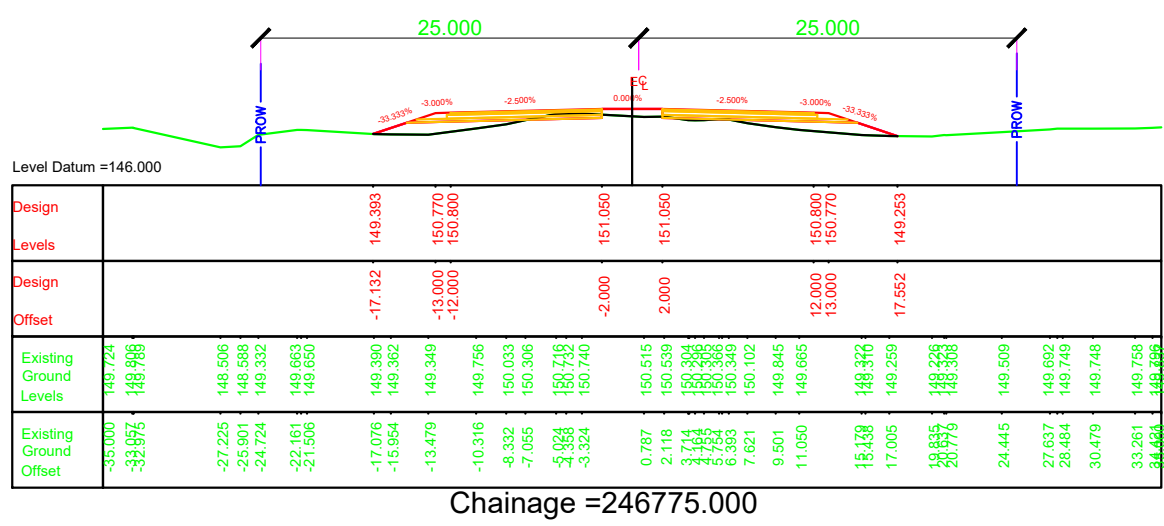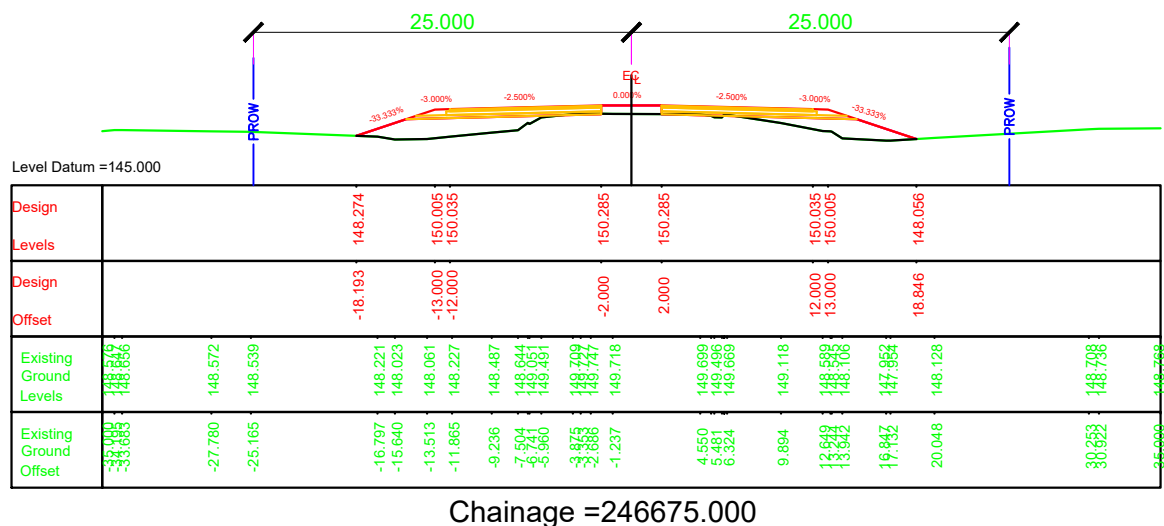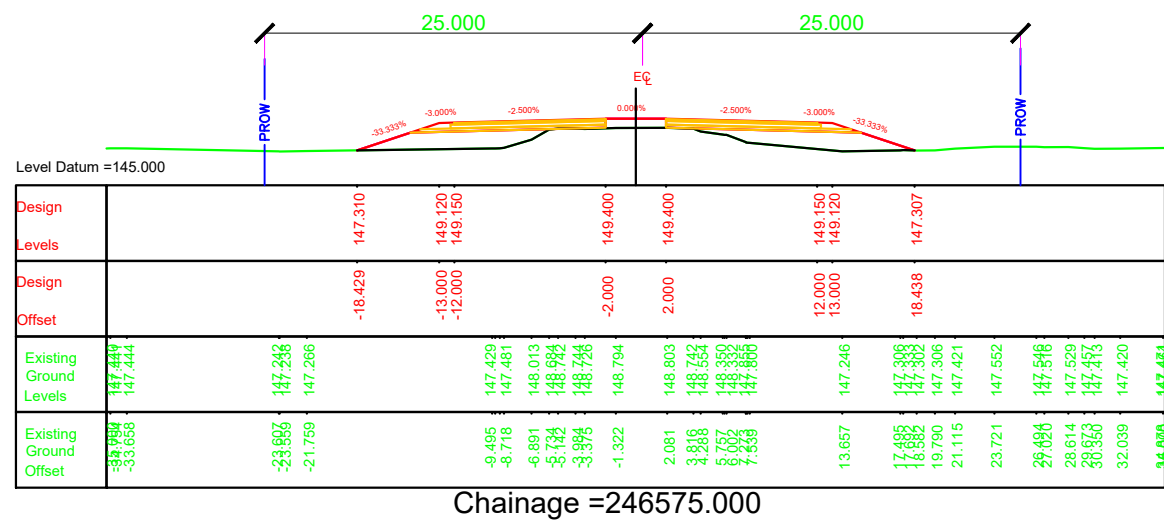

- NOTES:
1. ALL DIMENSIONS, CHAINAGES AND LEVEL SHOWN IN THE DRAWING ARE IN METERS UNLESS OTHERWISE INDICATED.
 2. ROW SHOWN IN THE DRAWING IS CONSIDERED w.r.t EXISTING ROAD.
 3. THE REQUIREMENT OF RETAINING WALL BEYOND ROW SHALL BE ASCERTAINED AT SITE AFTER SITE SET OUT.












EMPLOYER		PROJECT		DESIGN CONSULTANTS		Designed By	Mr.	Drawing Name	Scale:	Date:	
				Joint Venture of			Pushkar Poudel				Signature
	Government of Nepal Ministry of Physical Infrastructure and Transport Department of Roads Development Cooperation Implementation Division	Strategic Road Connectivity & Trade Improvement Project (SRCTIP) Detailed Design of Upgradation of Kamala-Dhalkebar-Pathlaiya Road Section (130 KM) of Mahendra Highway and Bridges	 EPTISA Servicios De Ingeniera Madrid, Spain	 STUP Consultants Private Limited Kolkatta, India		Checked By	Mr.	RUNNING CROSS SECTION	1:500	JUNE 2023	
							T.V.Rajeev				Signature
							Mr.				Signature
				In Association With		Approved By	Mr.	Reference Drawings 1.PLAN AND PROFILE DRAWINGS. 2.TYPICAL CROSS SECTIONS	Chainage: Km 246+500 to Km 246+775	Drawing No. KDP/DDR/HIGHWAY/RCS- 30 Sheet No.	
				Udaya Consultancy, Geocom International, Sundar Kriti Consultant and Rays Consultant Private Limited			Harikrishna Bhavsar				Signature

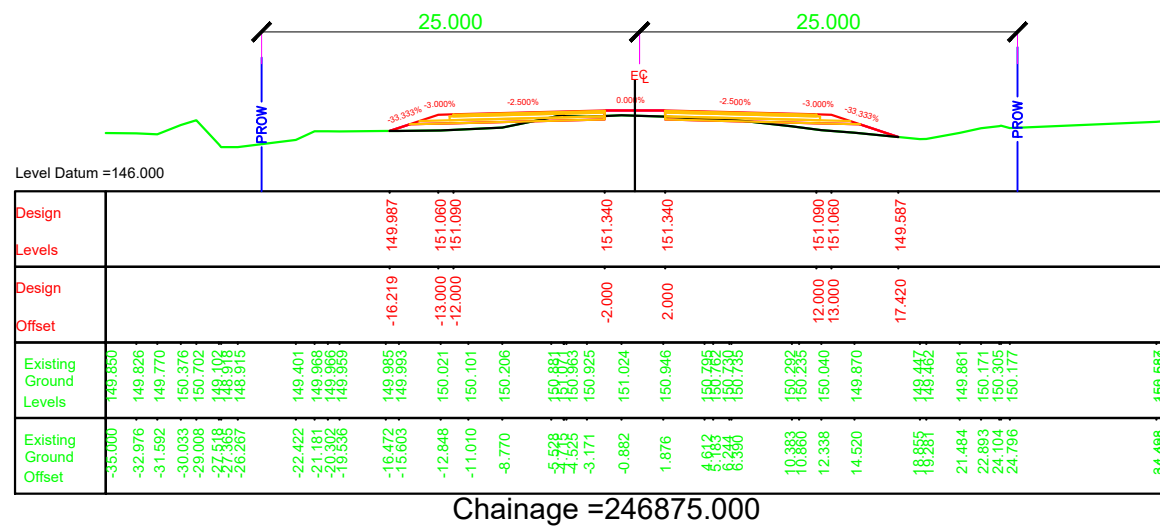

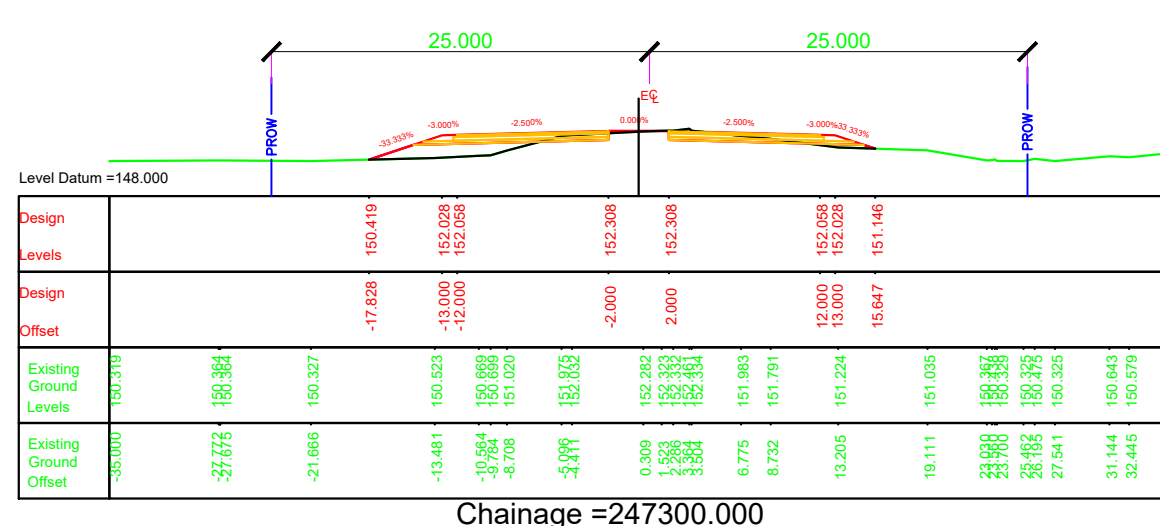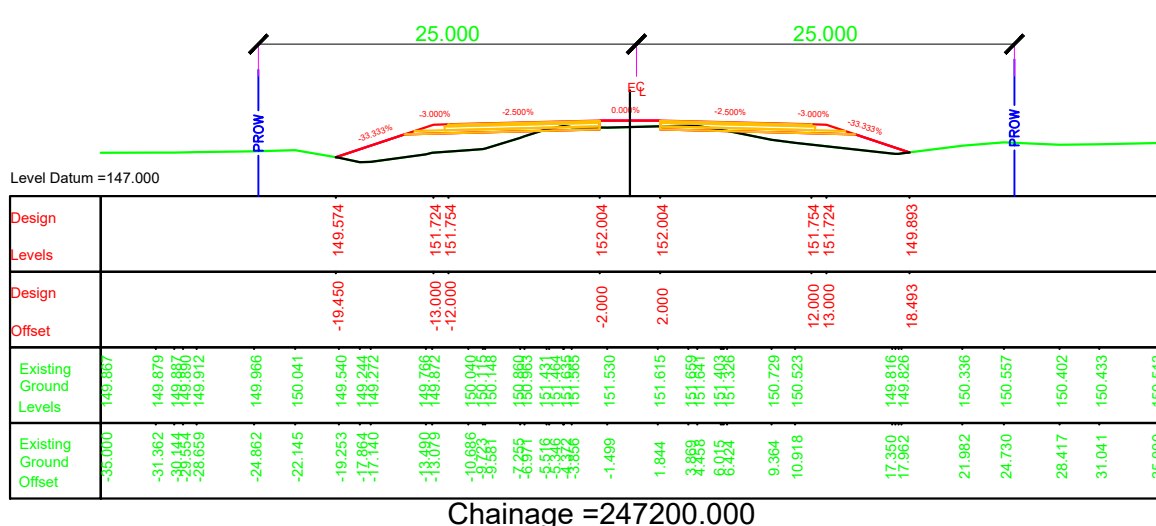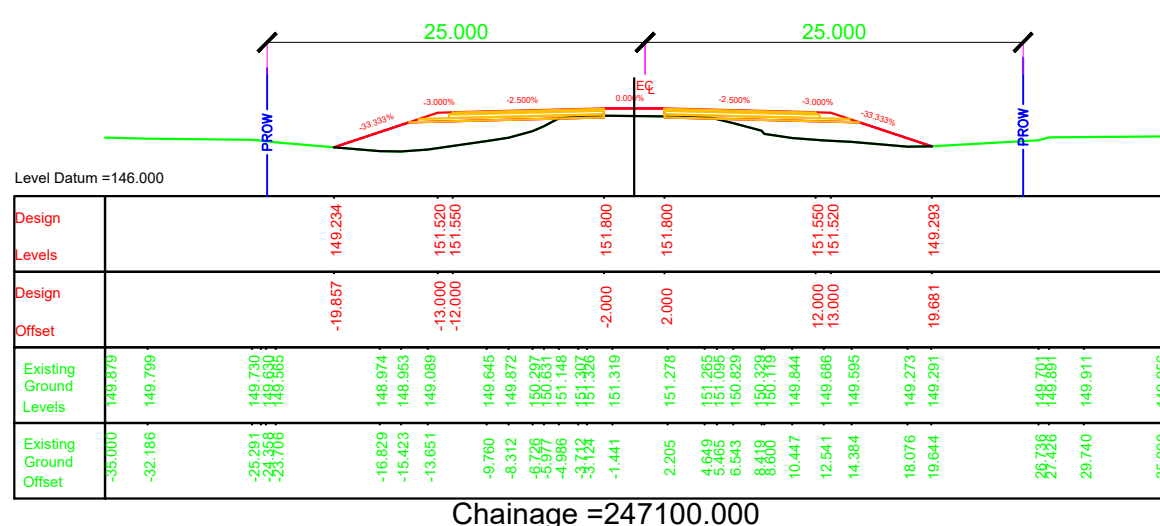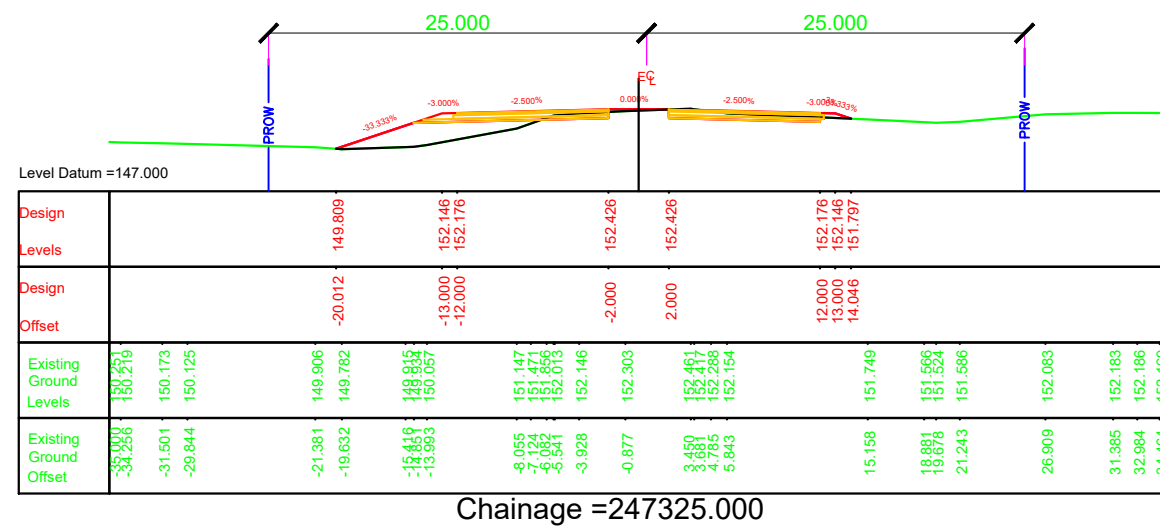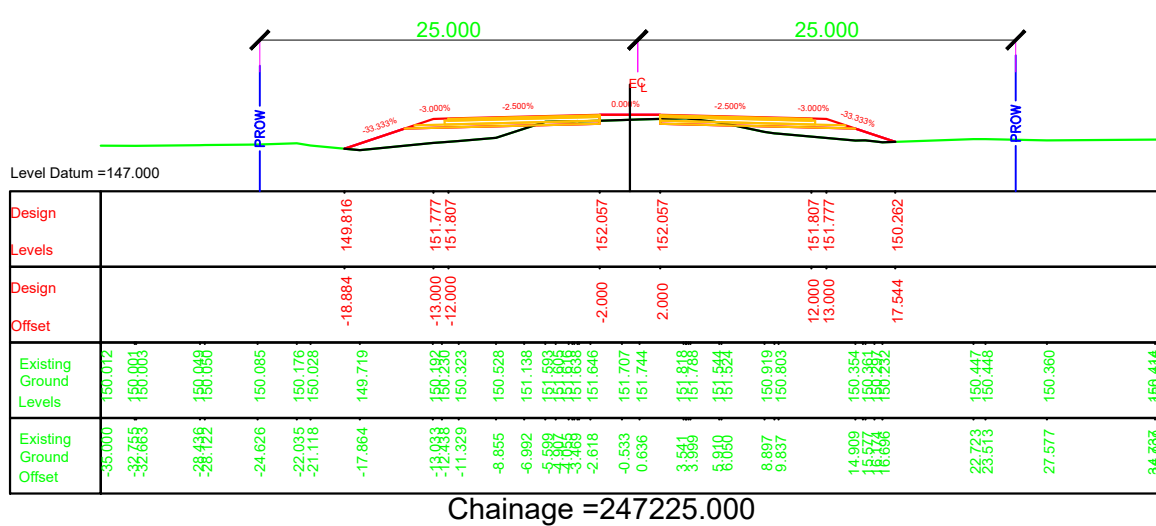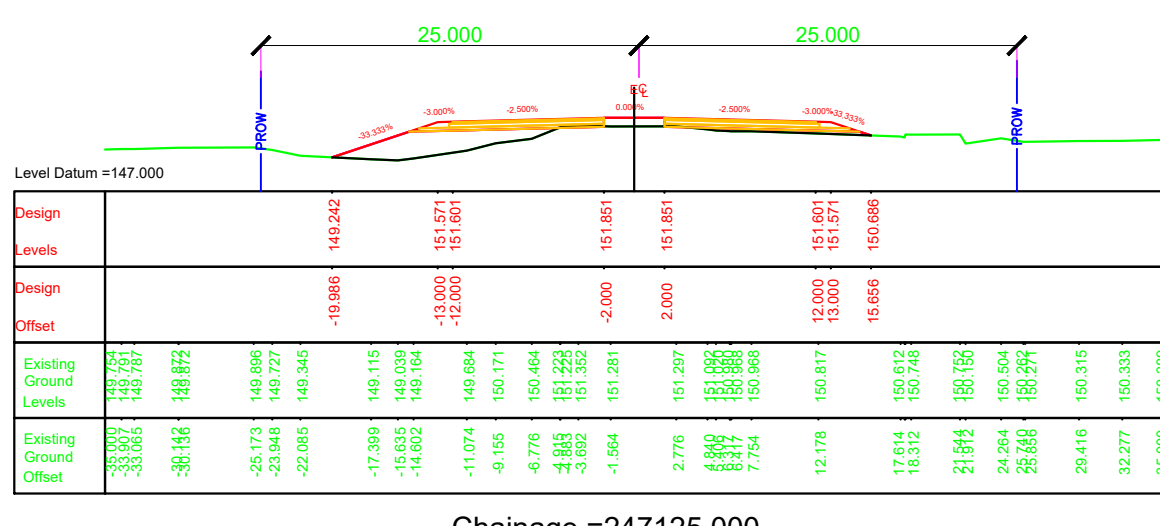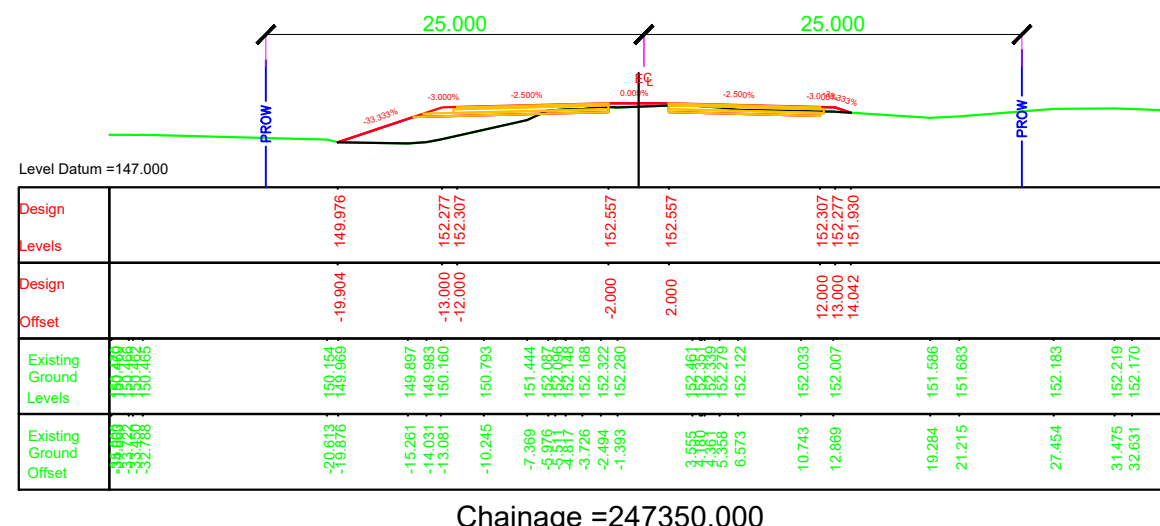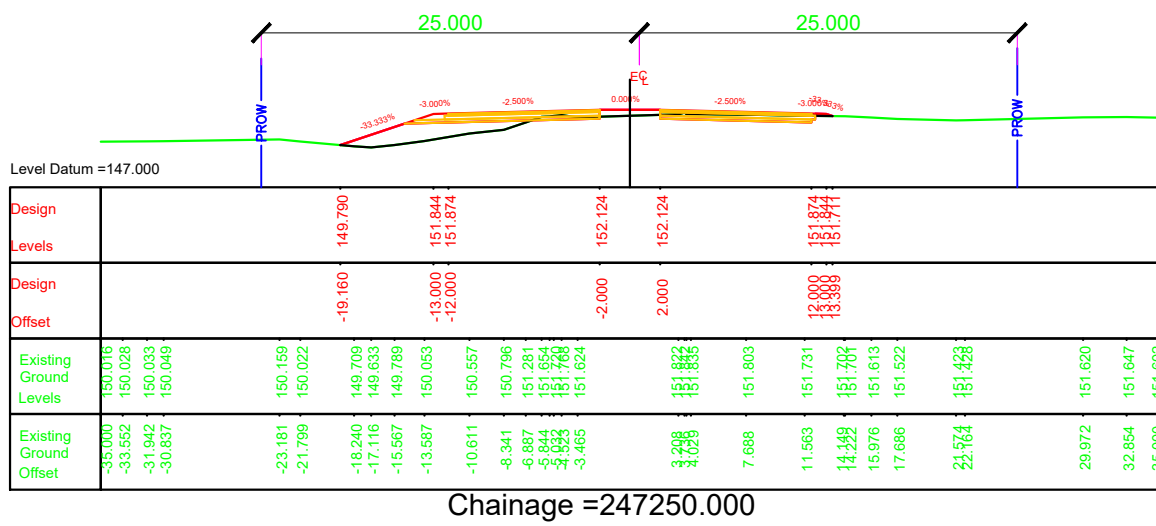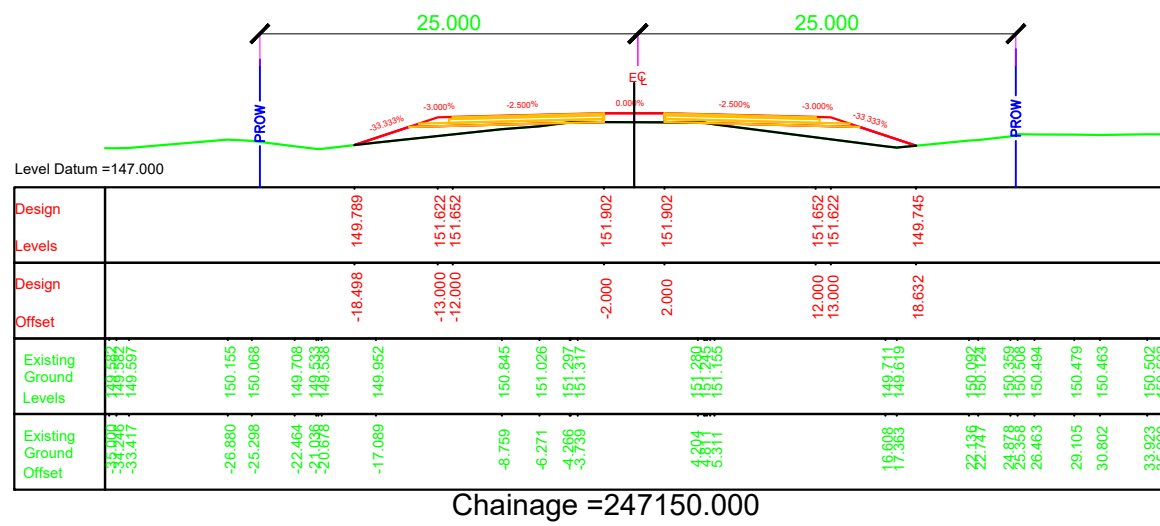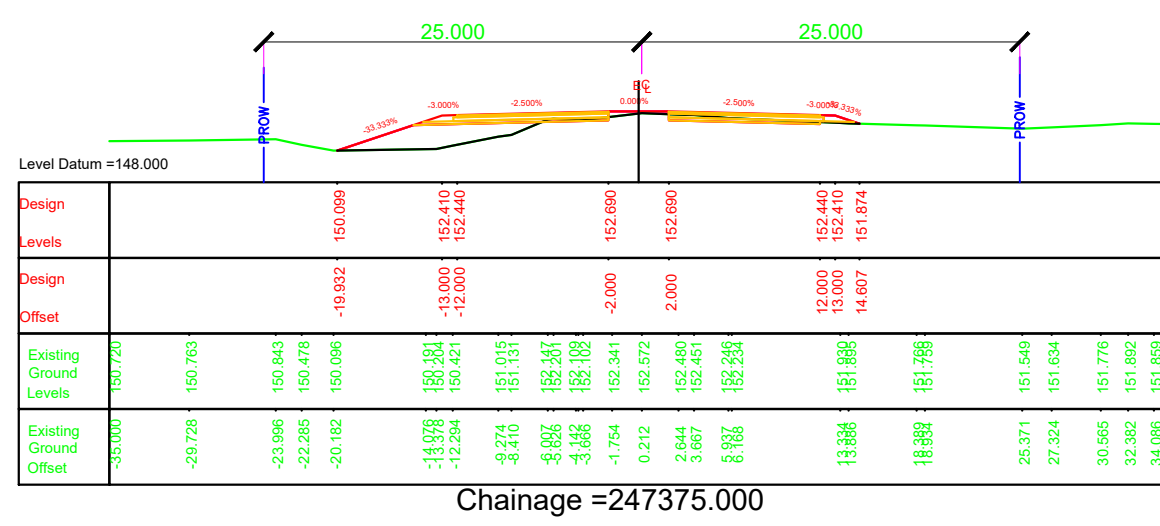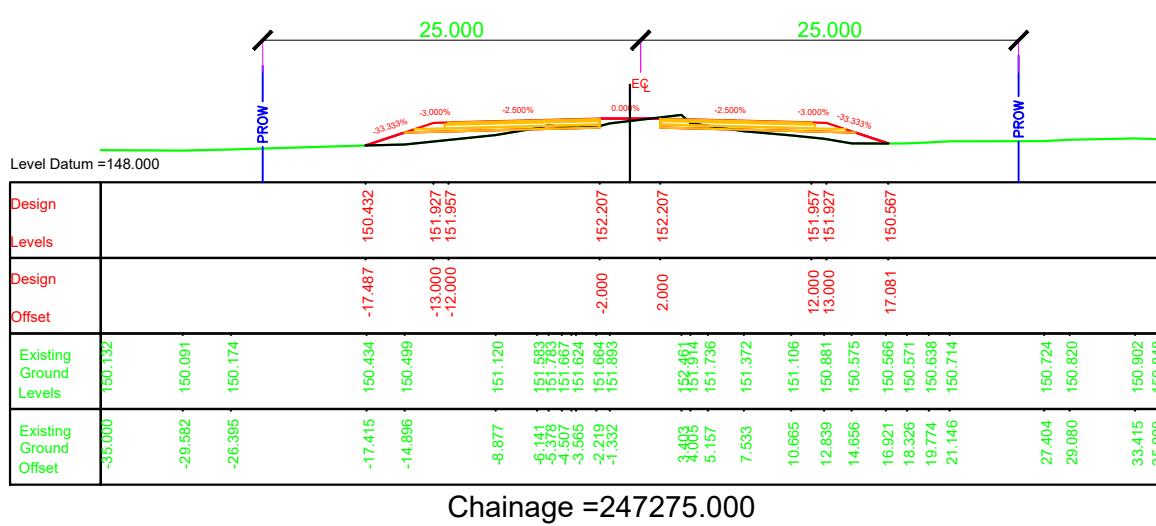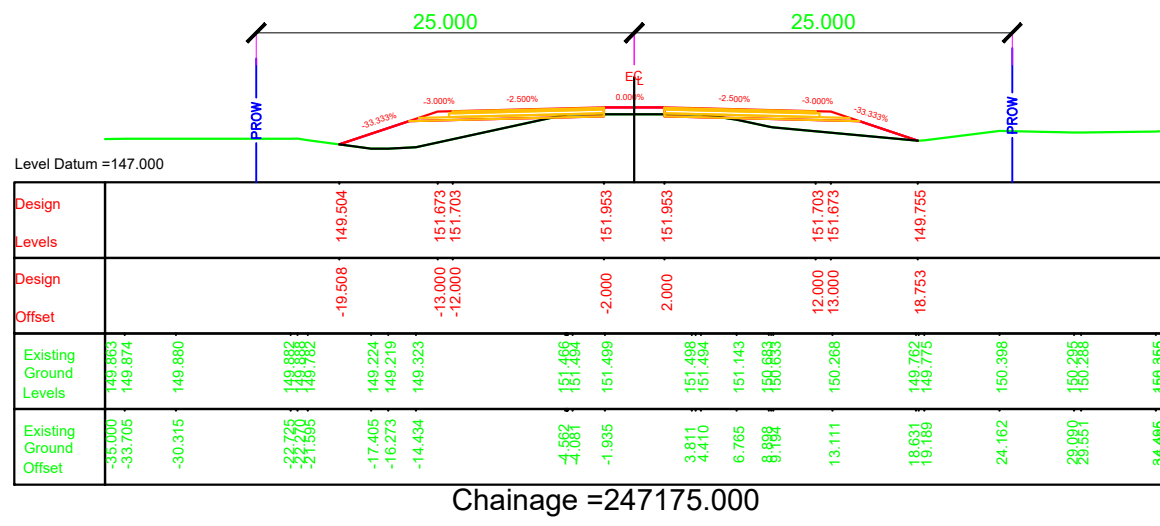

- NOTES:
1. ALL DIMENSIONS, CHAINAGES AND LEVEL SHOWN IN THE DRAWING ARE IN METERS UNLESS OTHERWISE INDICATED.
 2. ROW SHOWN IN THE DRAWING IS CONSIDERED w.r.t EXISTING ROAD.
 3. THE REQUIREMENT OF RETAINING WALL BEYOND ROW SHALL BE ASCERTAINED AT SITE AFTER SITE SET OUT.













EMPLOYER		PROJECT		DESIGN CONSULTANTS		Designed By	Mr.	Signature	Drawing Name	Scale: 1:500	Date: JUNE 2023	
 Government of Nepal Ministry of Physical Infrastructure and Transport Department of Roads Development Cooperation Implementation Division	Strategic Road Connectivity & Trade Improvement Project (SRCTIP) Detailed Design of Upgradation of Kamala-Dhalkebar-Pathlaiya Road Section (130 KM) of Mahendra Highway and Bridges	Joint Venture of		 EPTISA Servicios De Ingeniera Madrid, Spain	 STUP Consultants Private Limited Kolkatta, India		Pushkar Poudel					
		In Association With Udaya Consultancy, Geocom International, Sundar Kriti Consultant and Rays Consultant Private Limited	Checked By				Mr.					Signature
Approved By <th>Mr.</th> <th>Signature</th>				Mr.	Signature							
										Reference Drawings 1.PLAN AND PROFILE DRAWINGS. 2.TYPICAL CROSS SECTIONS	Chainage: Km 247+100 to Km 247+375	Drawing No. KDP/DDR/HIGHWAY/RCS- 32 Sheet No.

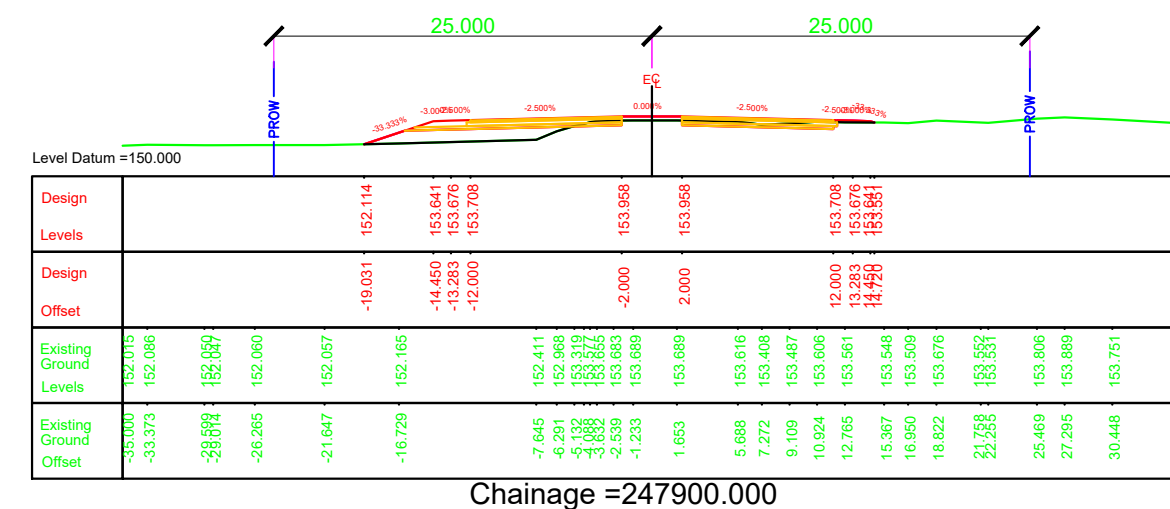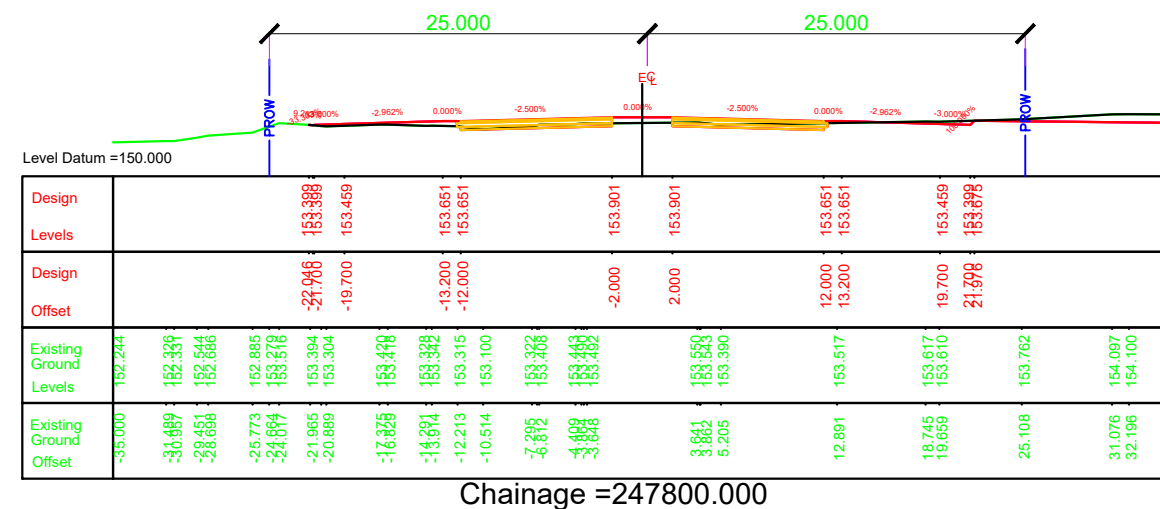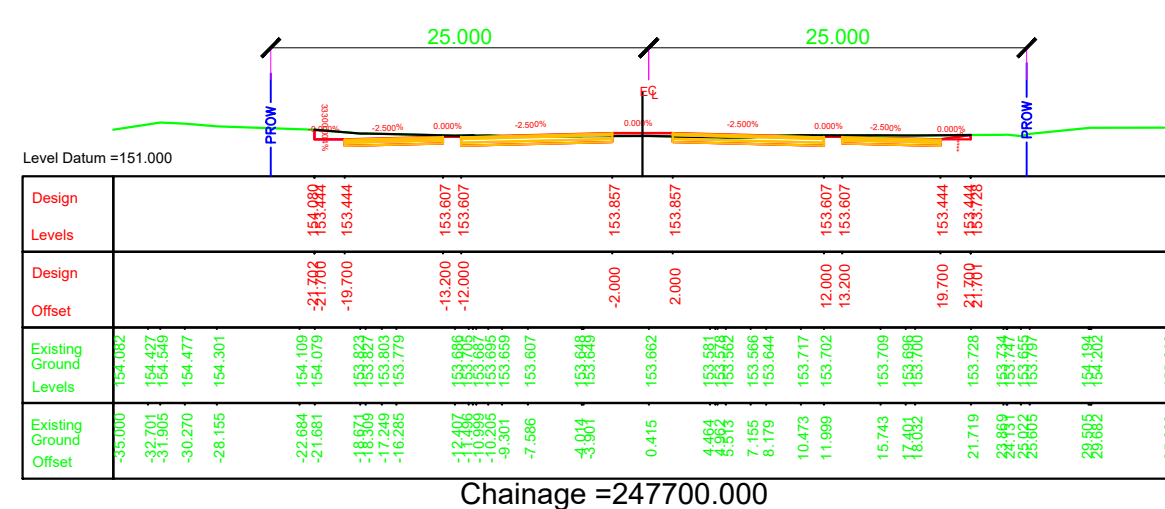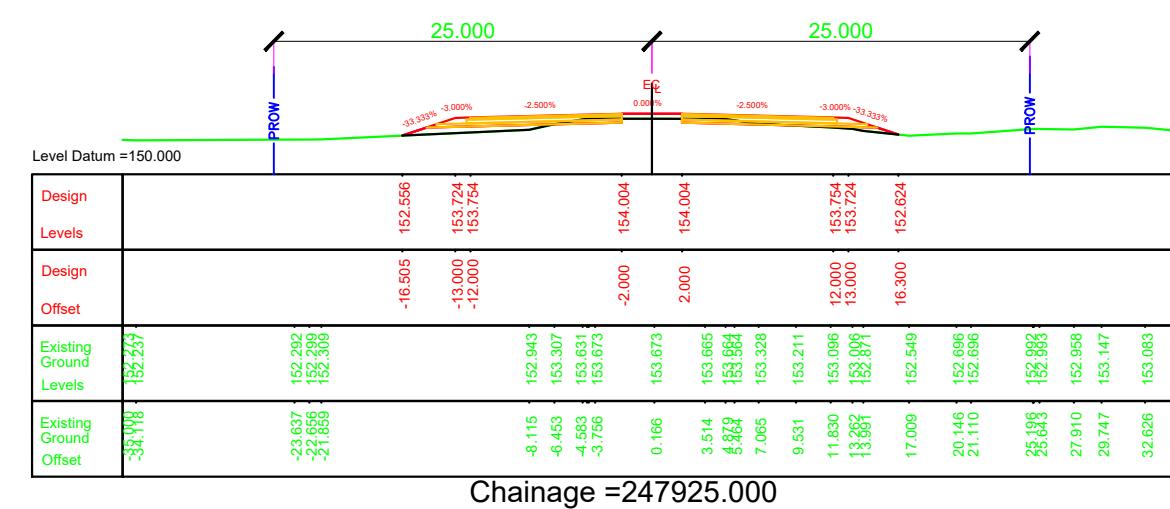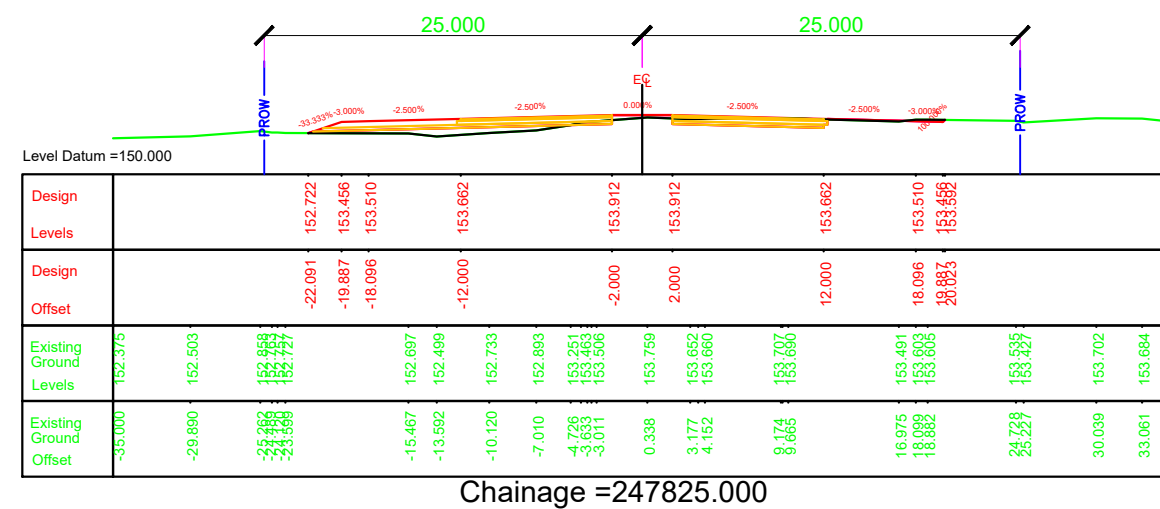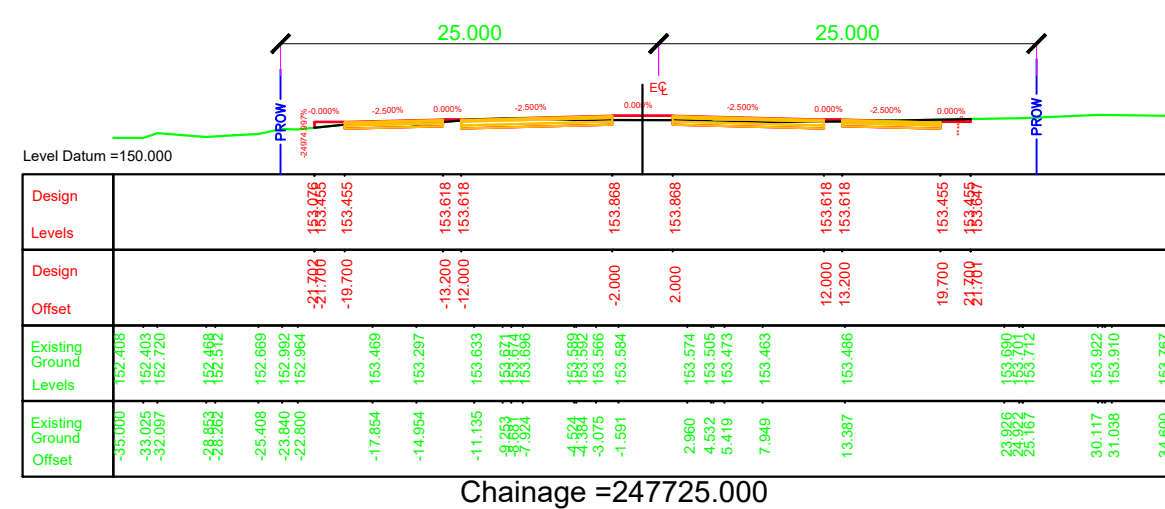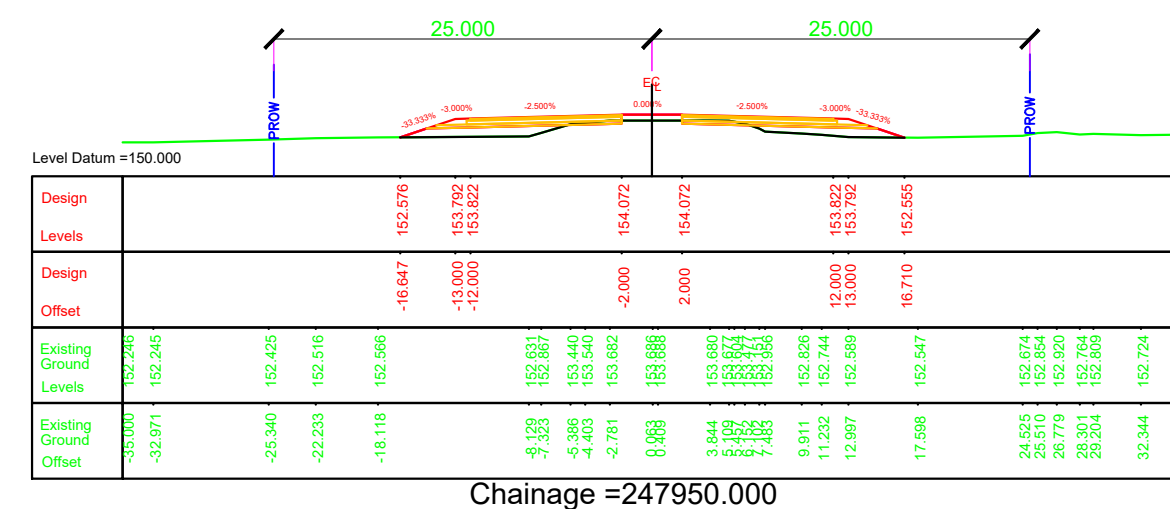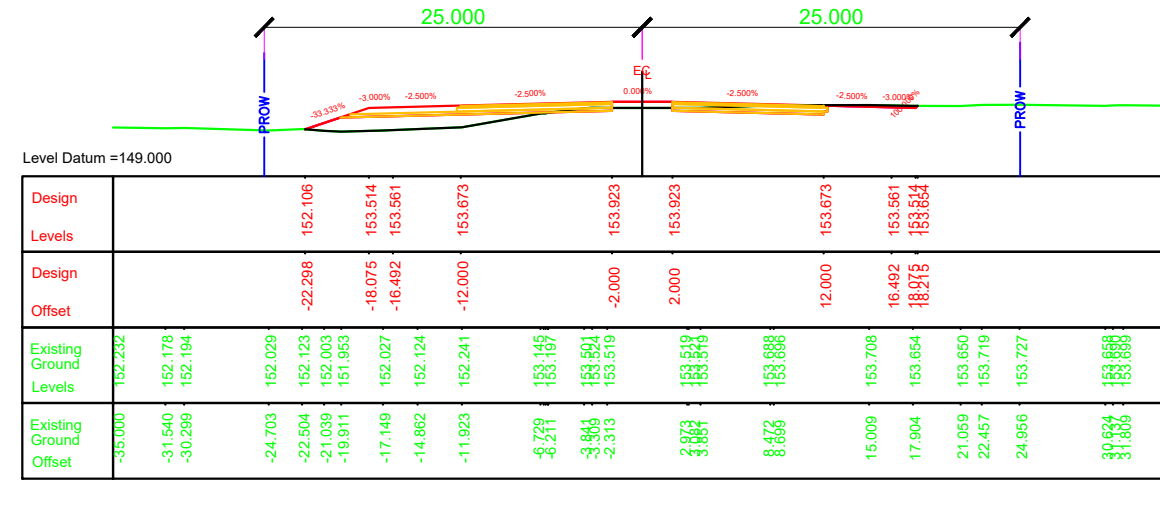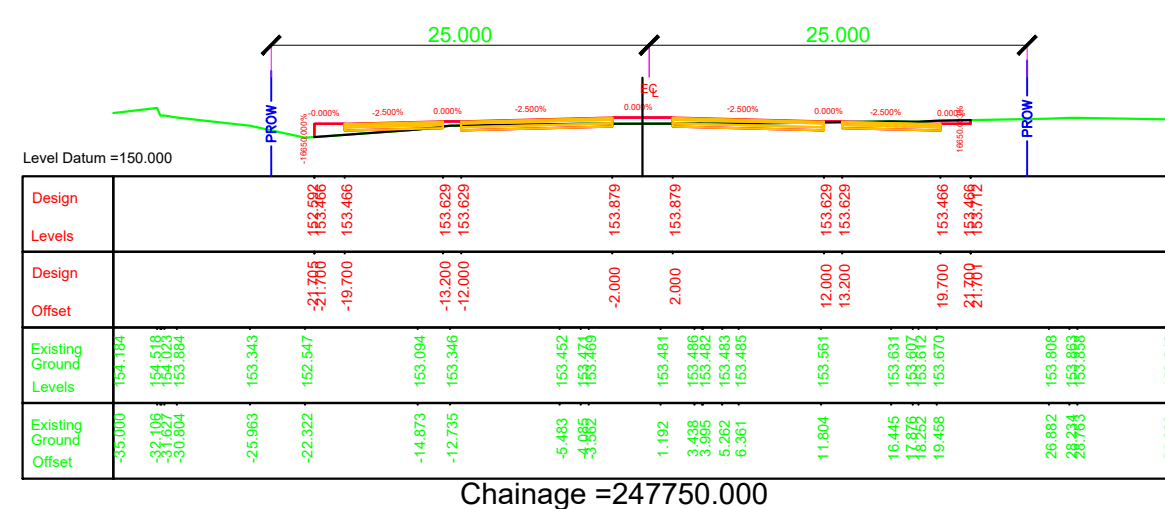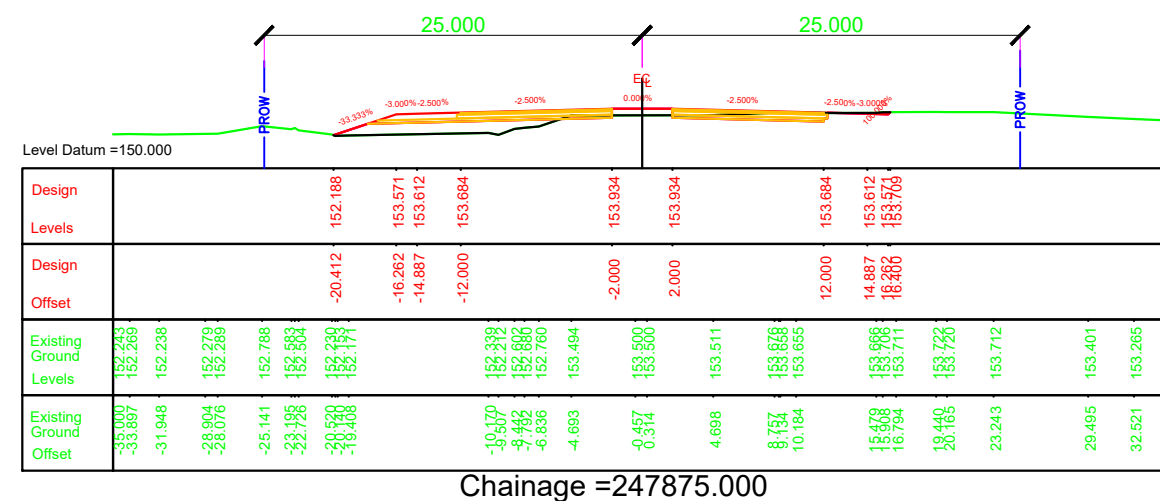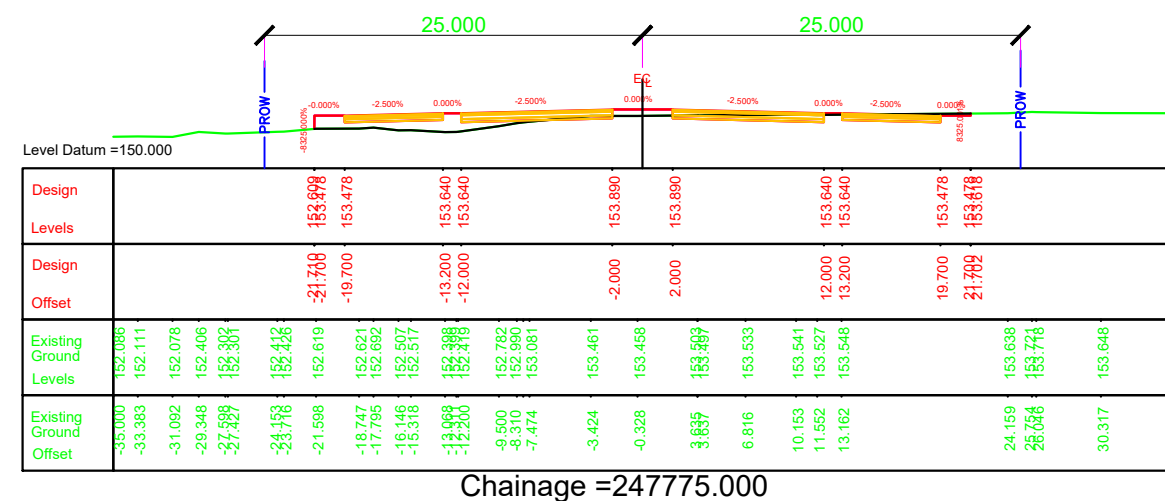

NOTES:













1. ALL DIMENSIONS, CHAINAGES AND LEVEL SHOWN IN THE DRAWING ARE IN METERS UNLESS OTHERWISE INDICATED.
2. ROW SHOWN IN THE DRAWING IS CONSIDERED w.r.t EXISTING ROAD.
3. THE REQUIREMENT OF RETAINING WALL BEYOND ROW SHALL BE ASCERTAINED AT SITE AFTER SITE SET OUT.

EMPLOYER	PROJECT	DESIGN CONSULTANTS			Mr.		Drawing Name	Scale:	Date:
 Government of Nepal Ministry of Physical Infrastructure and Transport Department of Roads Development Cooperation Implementation Division	Strategic Road Connectivity & Trade Improvement Project (SRCTIP) Detailed Design of Upgradation of Kamala-Dhalkebar-Pathlaiya Road Section (130 KM) of Mahendra Highway and Bridges	Joint Venture of		Designed By	Pushkar Poudel		RUNNING CROSS SECTION	1:500	JUNE 2023
		 EPTISA Servicios De Ingeniera Madrid, Spain	 STUP Consultants Private Limited Kolkatta, India		Nec. No. 6146	Signature			
		In Association With Udaya Consultancy, Geocom International, Sundar Kriti Consultant and Rays Consultant Private Limited		Checked By	T.V.Rajeev		Nec. No.	Signature	Reference Drawings 1.PLAN AND PROFILE DRAWINGS. 2.TYPICAL CROSS SECTIONS
				Approved By	Harikrishna Bhavsar				Sheet No.

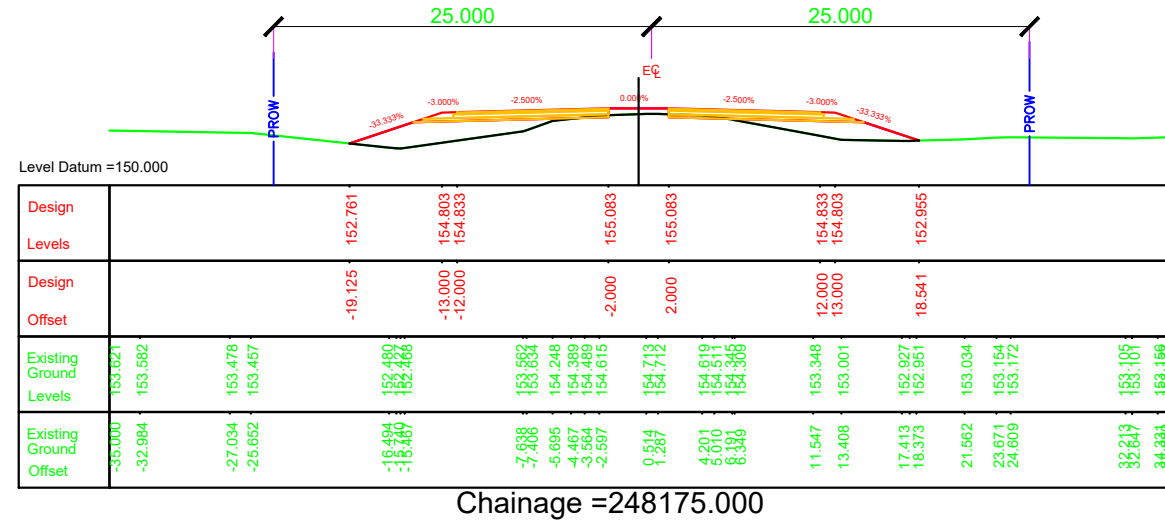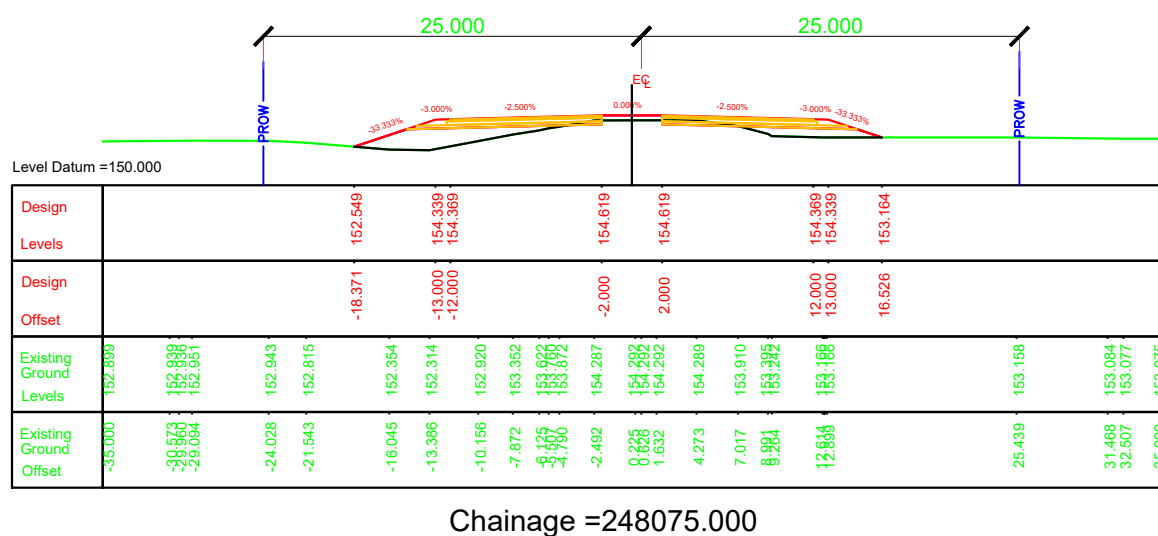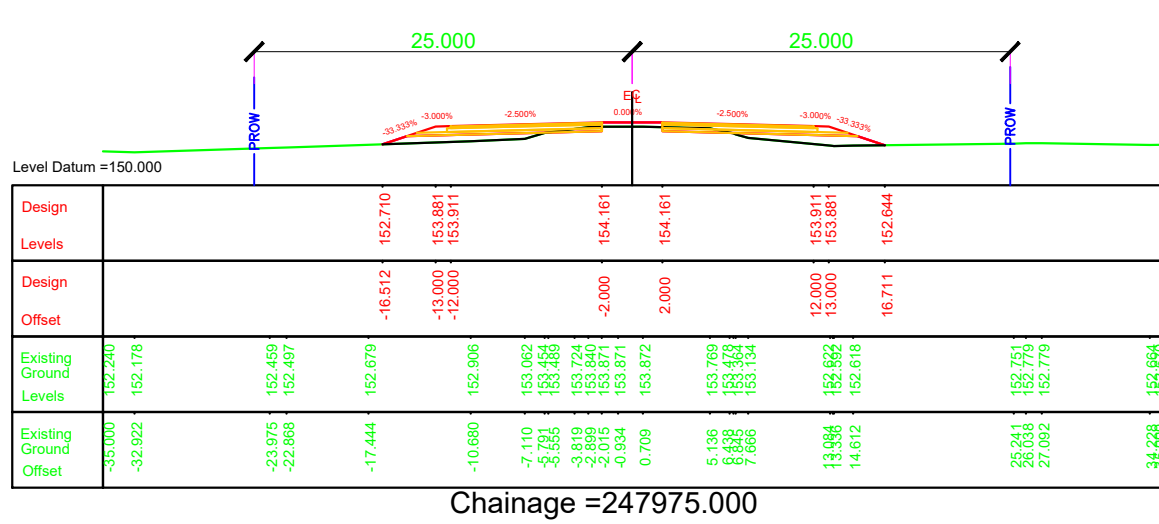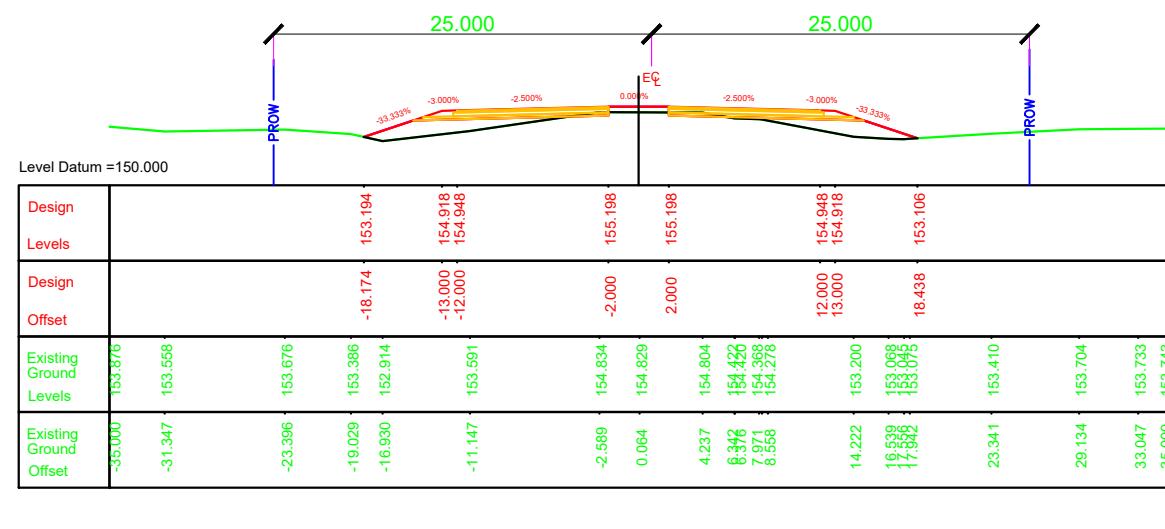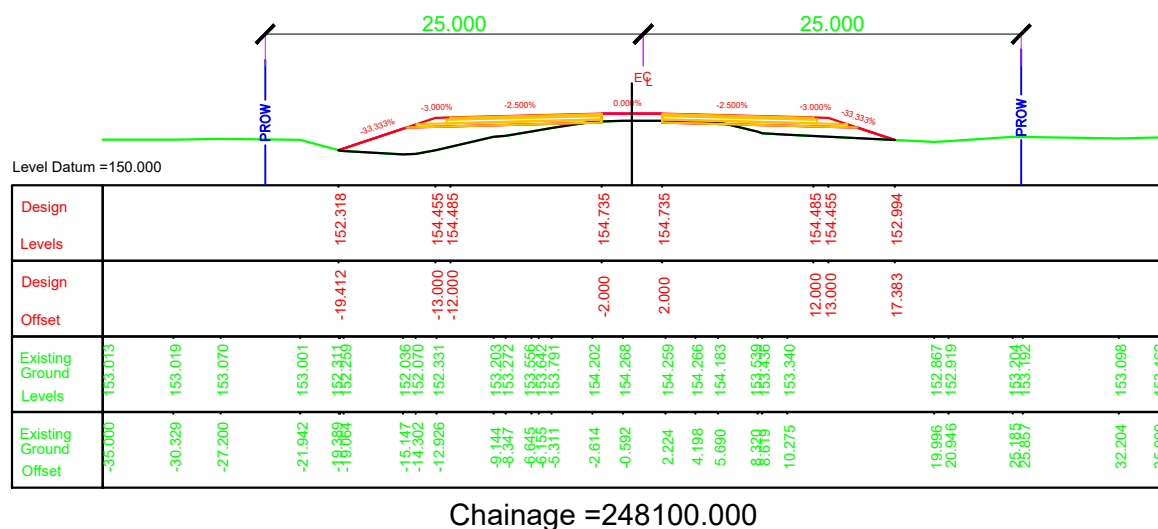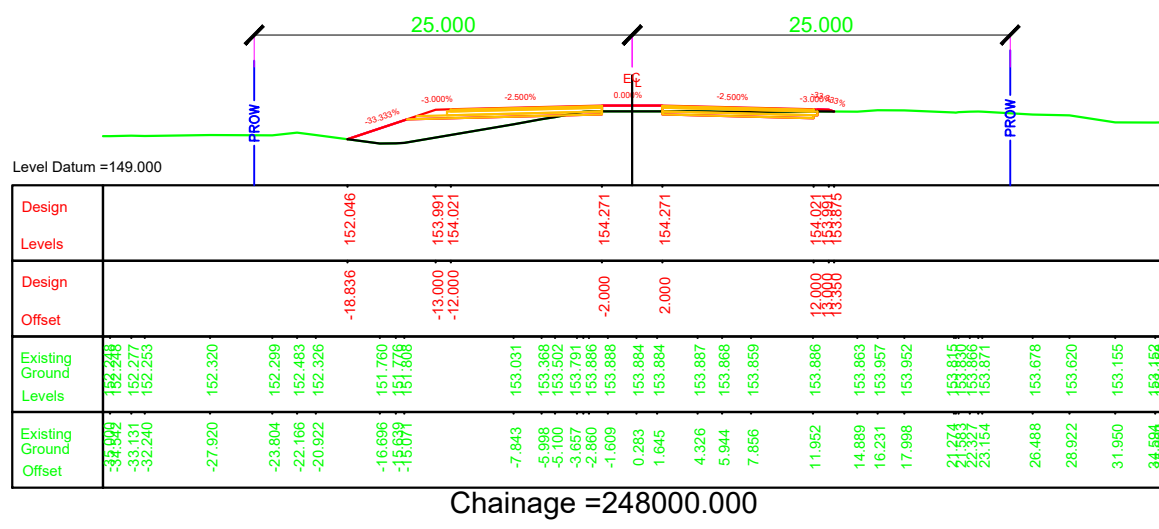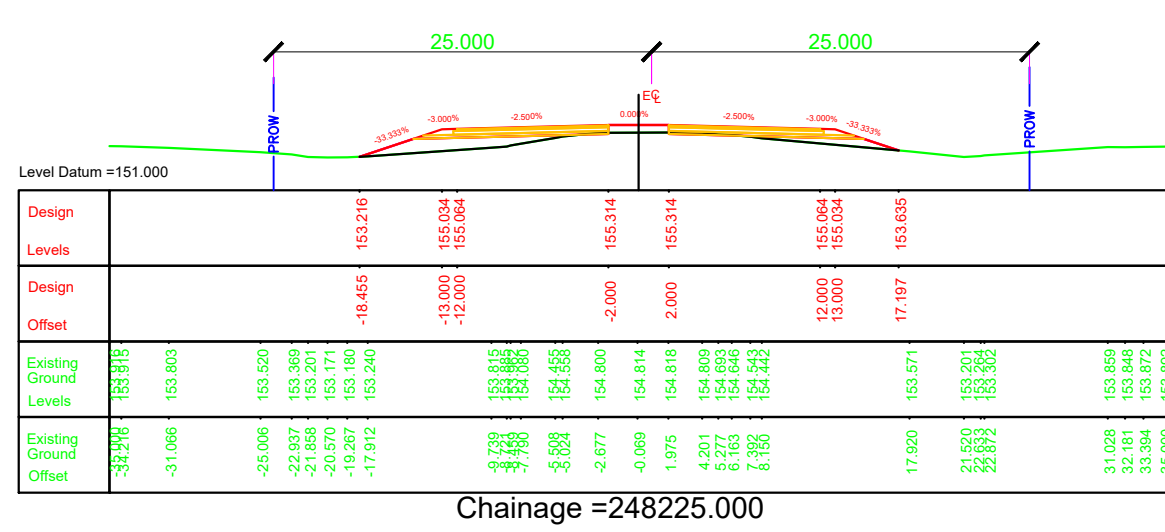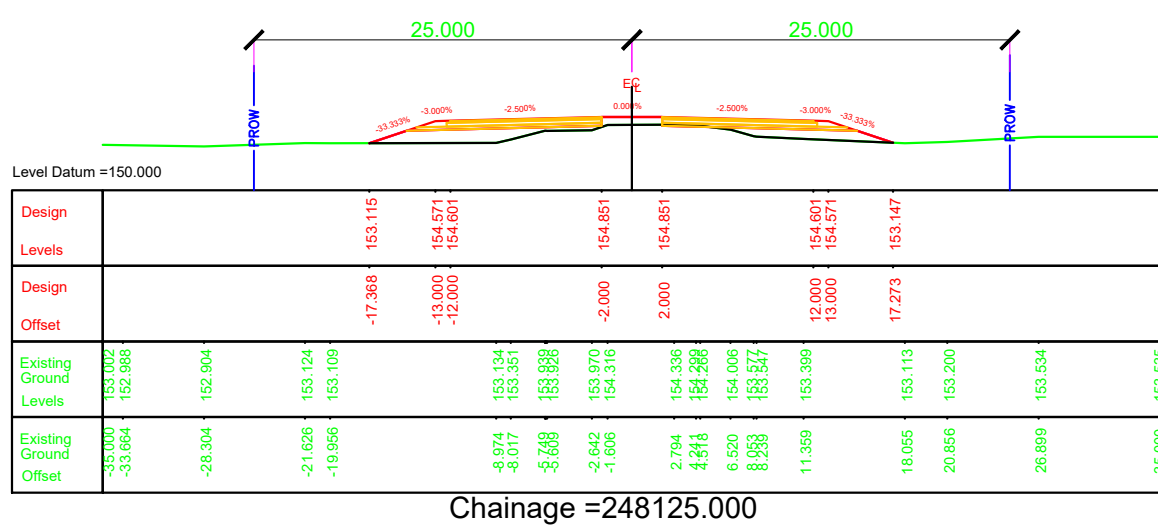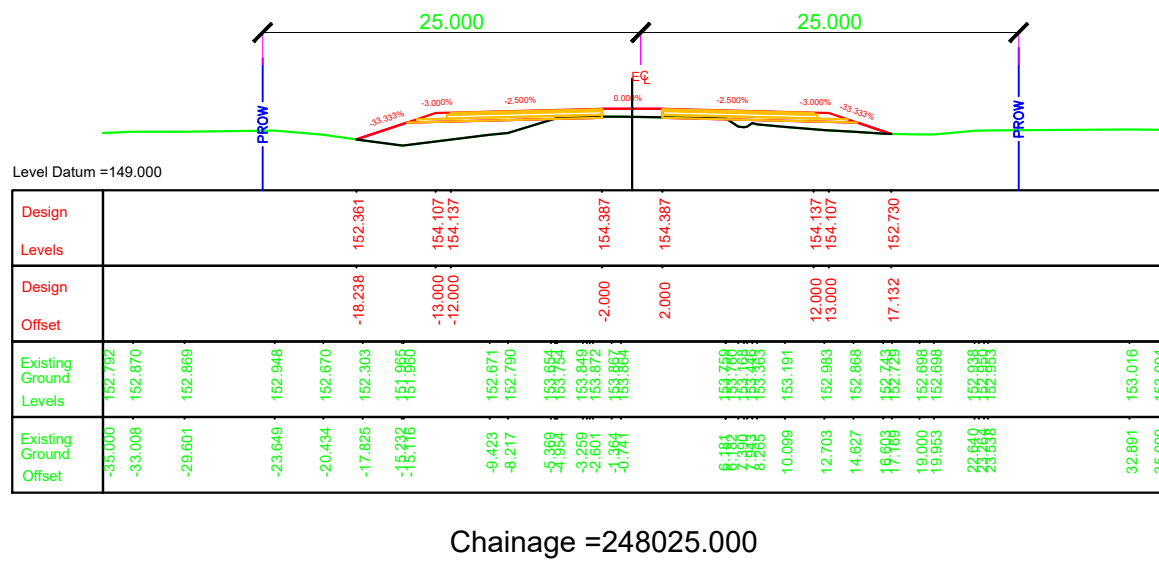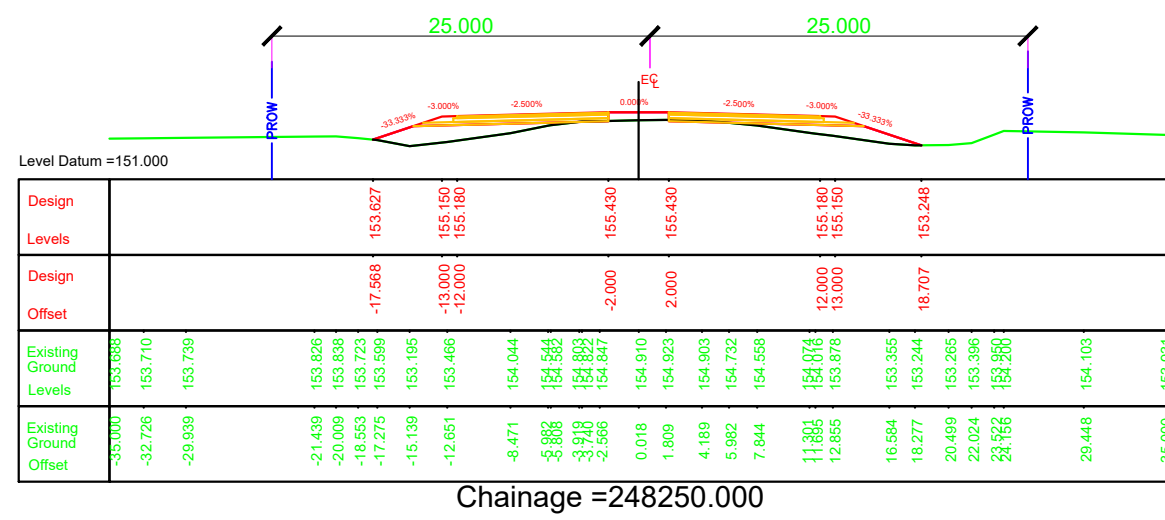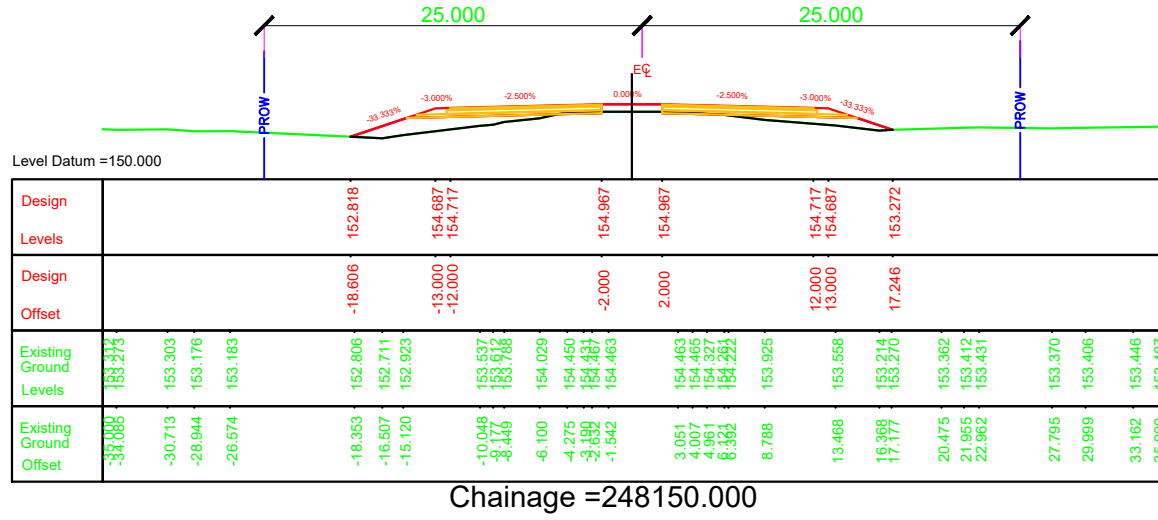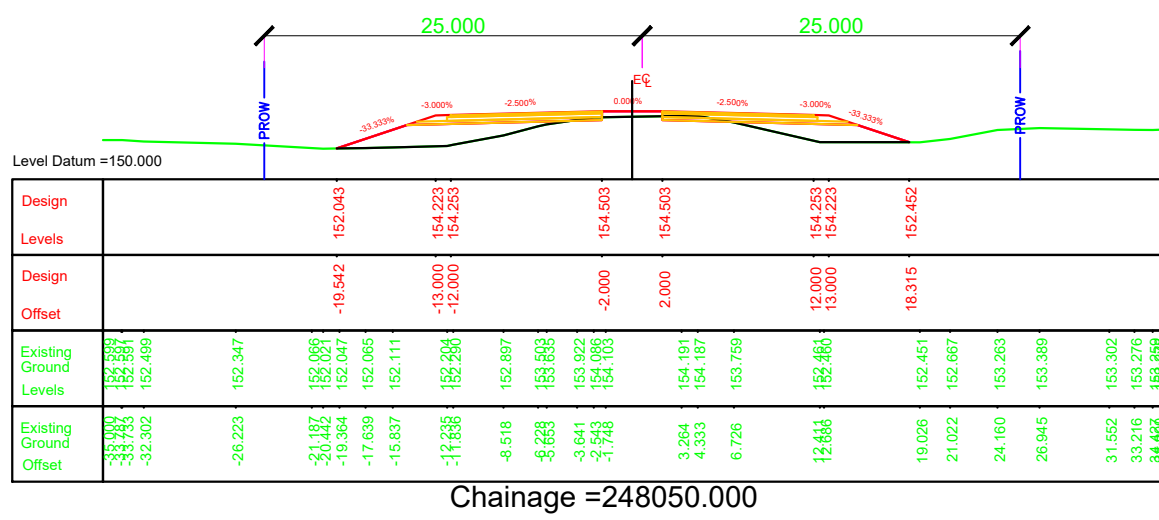





- NOTES:
1. ALL DIMENSIONS, CHAINAGES AND LEVEL SHOWN IN THE DRAWING ARE IN METERS UNLESS OTHERWISE INDICATED.
 2. ROW SHOWN IN THE DRAWING IS CONSIDERED w.r.t EXISTING ROAD.
 3. THE REQUIREMENT OF RETAINING WALL BEYOND ROW SHALL BE ASCERTAINED AT SITE AFTER SITE SET OUT.

EMPLOYER		PROJECT		DESIGN CONSULTANTS		Designed By	Mr.	Drawing Name	Scale:	Date:
 Government of Nepal Ministry of Physical Infrastructure and Transport Department of Roads Development Cooperation Implementation Division	Strategic Road Connectivity & Trade Improvement Project (SRCTIP) Detailed Design of Upgradation of Kamala-Dhalkebar-Pathlaiya Road Section (130 KM) of Mahendra Highway and Bridges	Joint Venture of		Pushkar Poudel			RUNNING CROSS SECTION			
		 EPTISA Servicios De Ingenieria Madrid, Spain	 STUP Consultants Private Limited Kolkatta, India	Mr.	Signature					
				In Association With Udaya Consultancy, Geocom International, Sundar Kriti Consultant and Rays Consultant Private Limited	Checked By	Mr.		Signature		
					Approved By	Mr.		Signature		
							Mr. Hari Krishna Bhavsar	Reference Drawings 1.PLAN AND PROFILE DRAWINGS. 2.TYPICAL CROSS SECTIONS	Chainage: Km 247+975 to Km 248+250	KDP/DDR/HIGHWAY/RCS- 35 Sheet No.

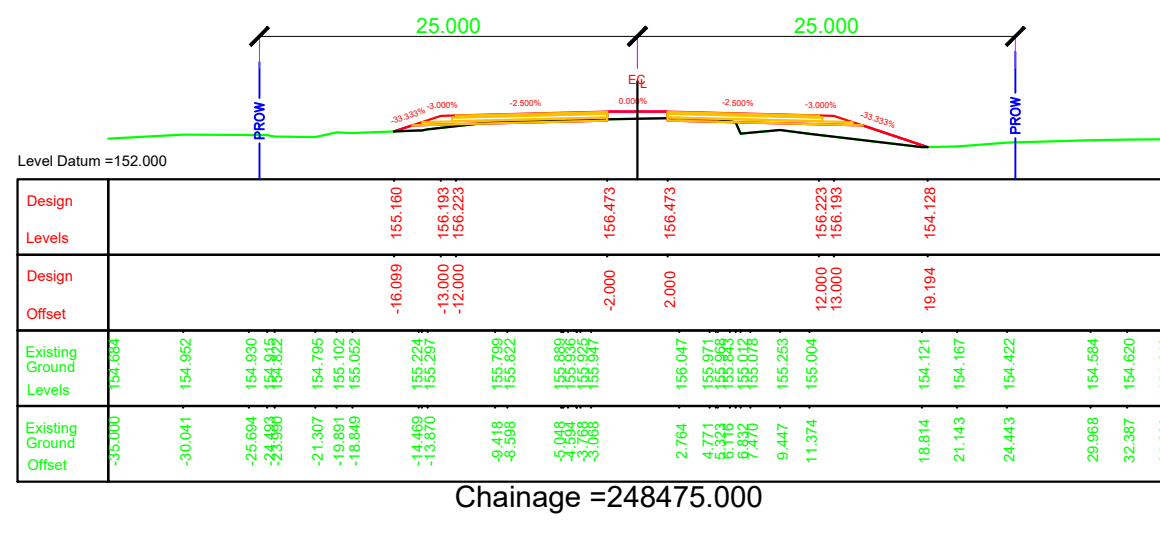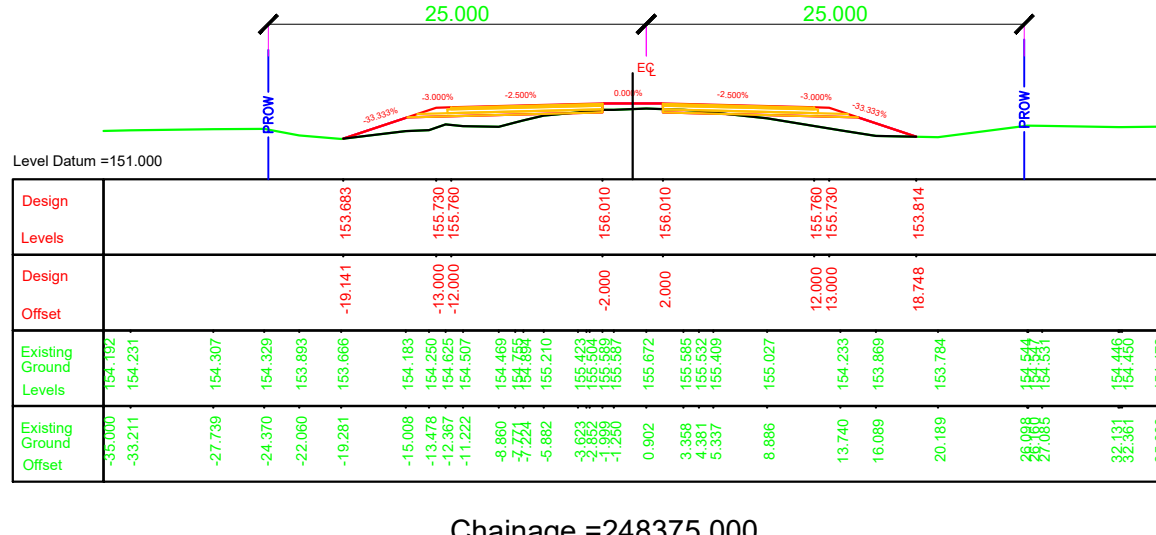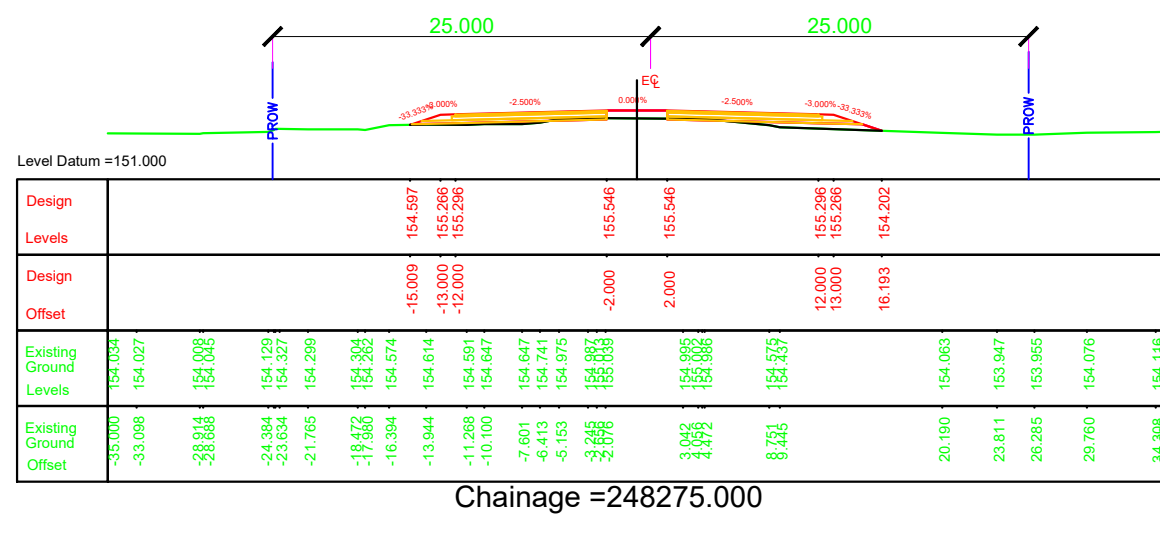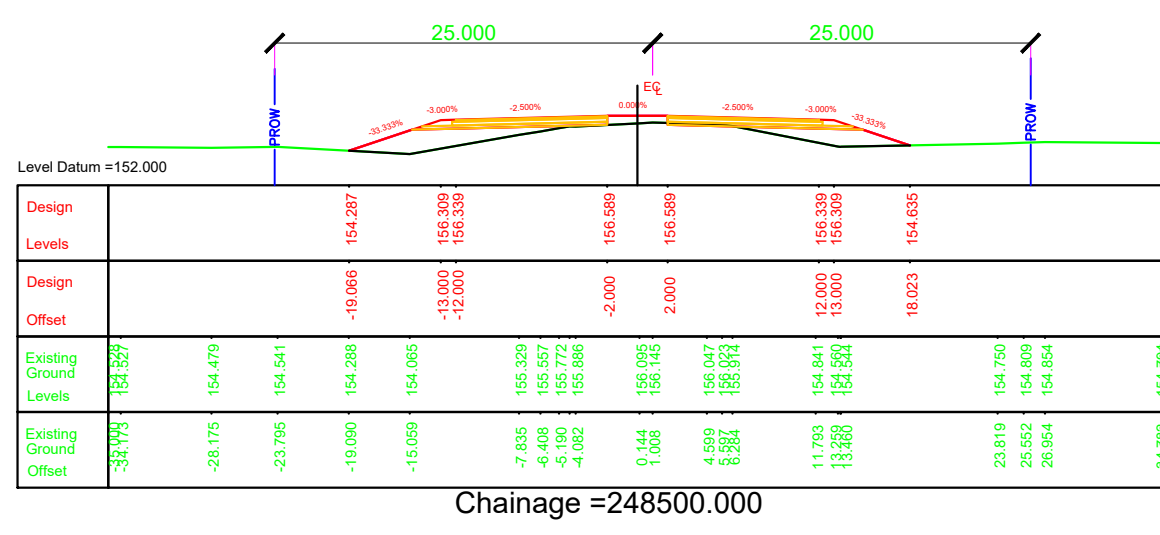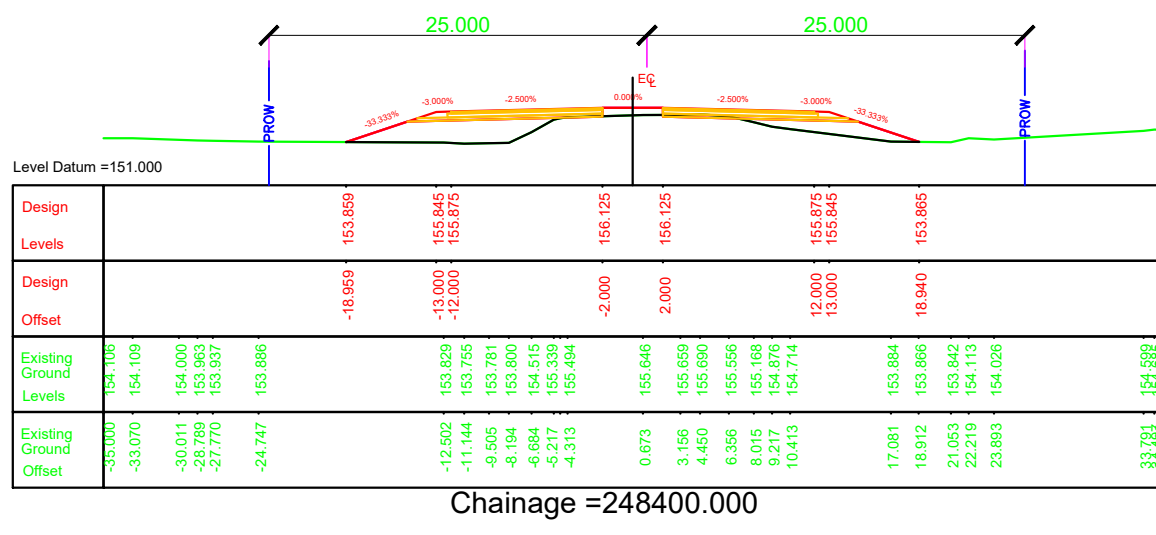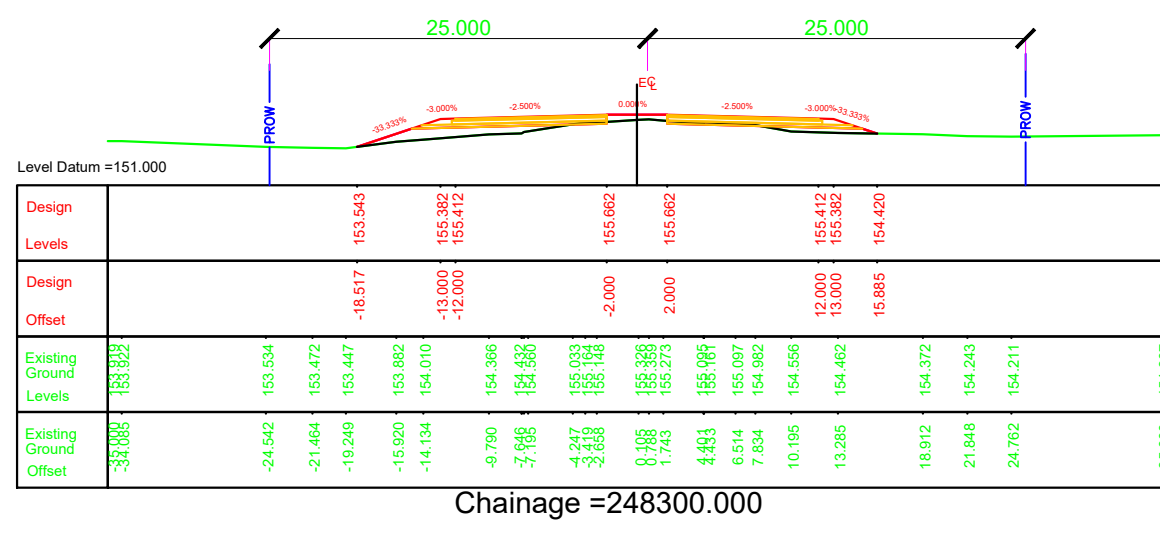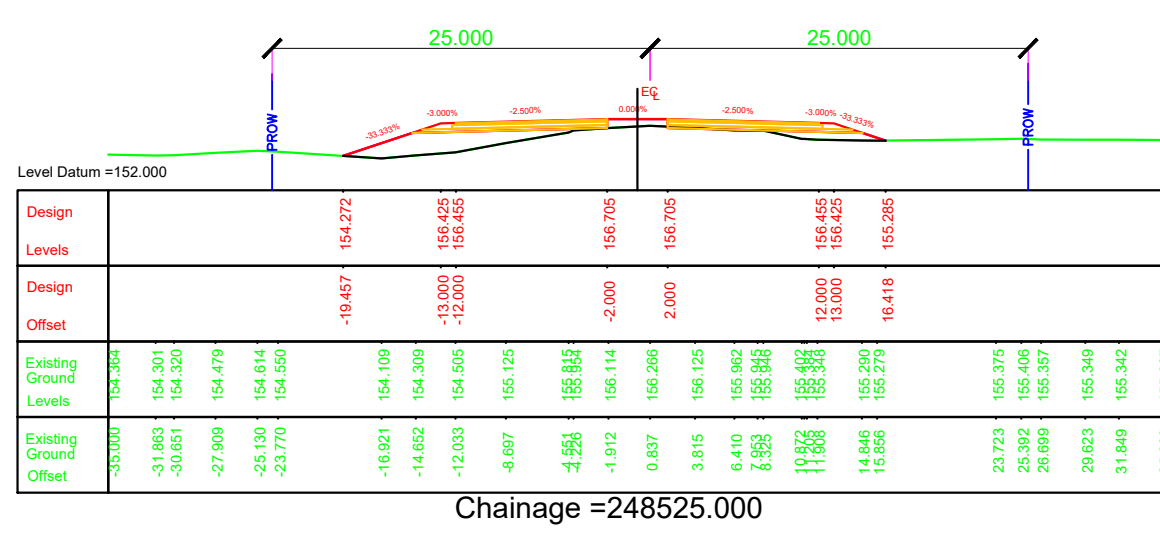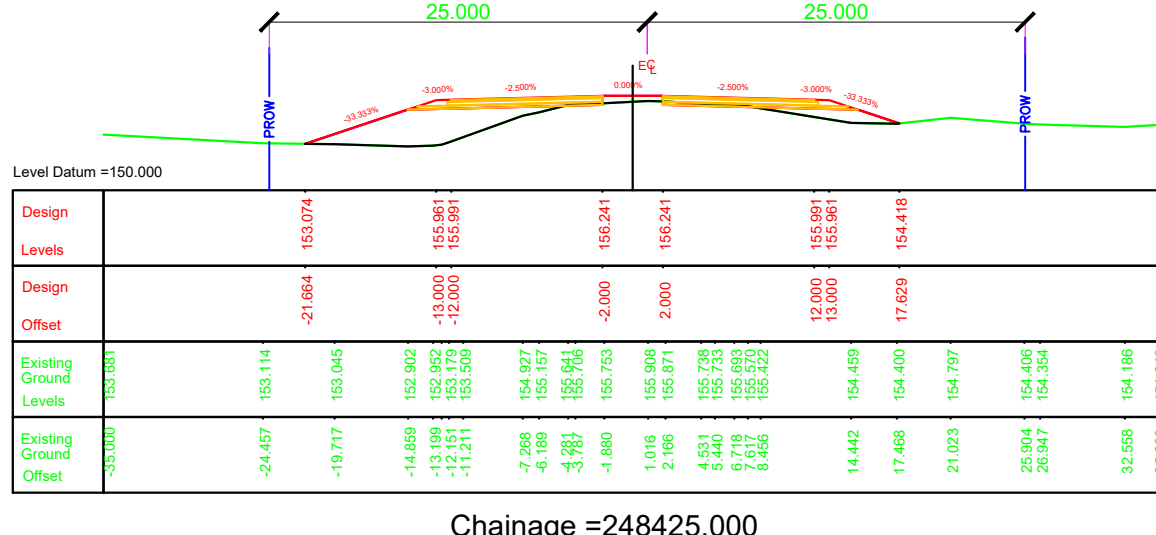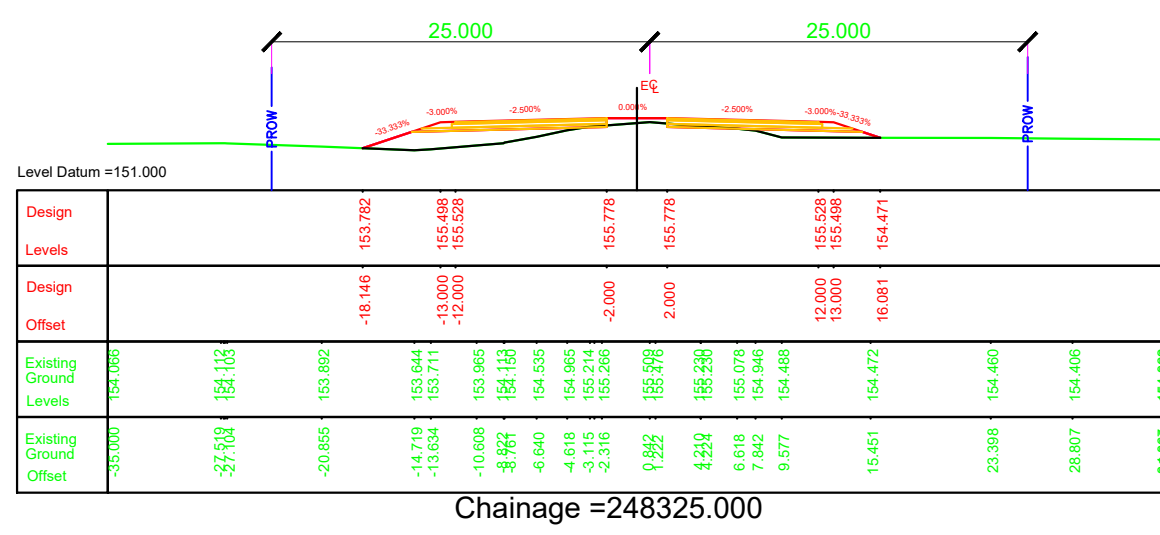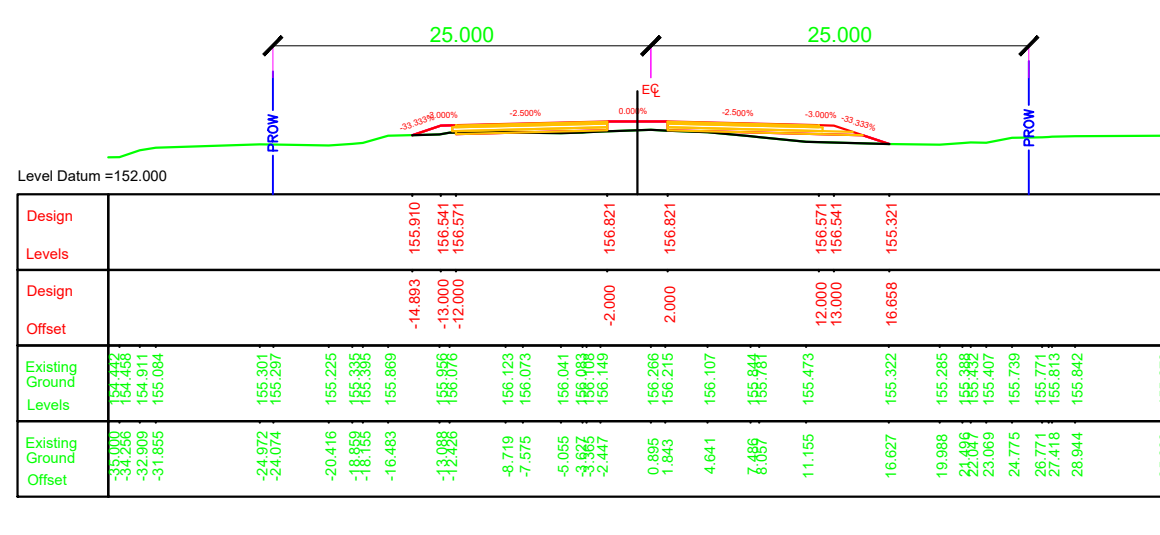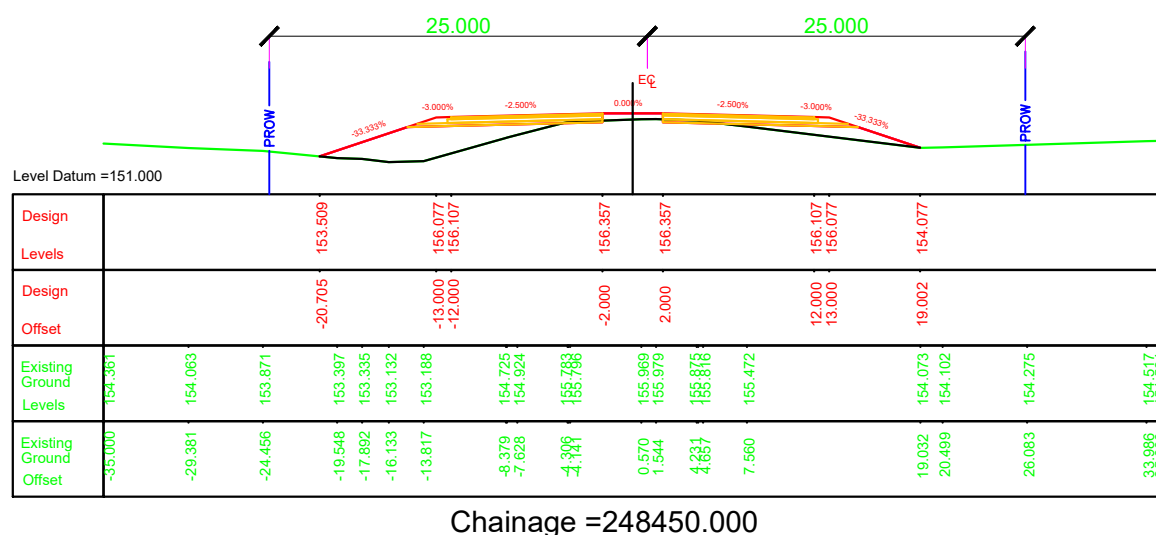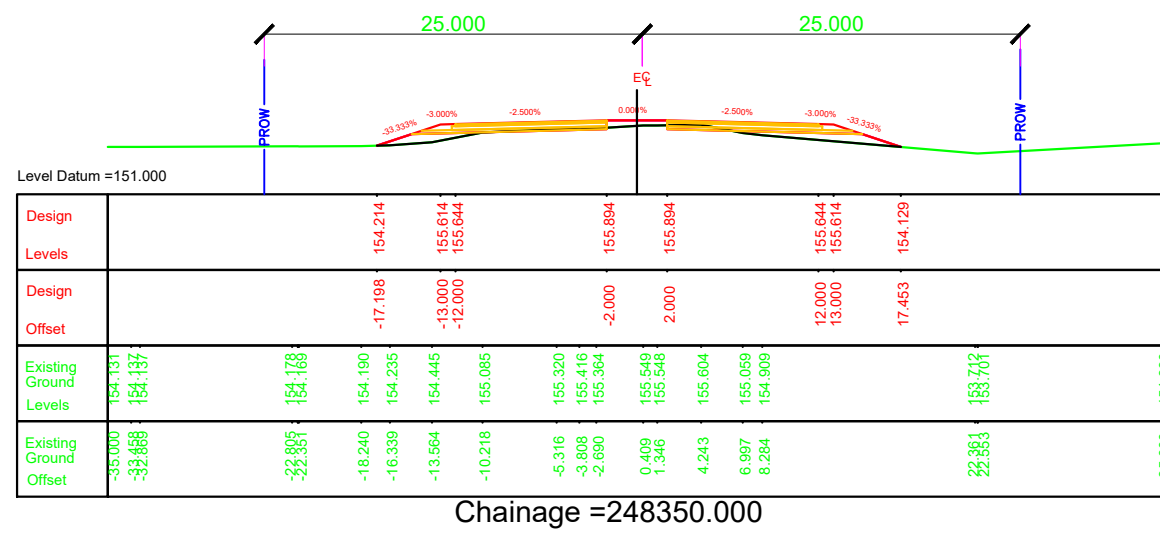


- NOTES:
1. ALL DIMENSIONS, CHAINAGES AND LEVEL SHOWN IN THE DRAWING ARE IN METERS UNLESS OTHERWISE INDICATED.
 2. ROW SHOWN IN THE DRAWING IS CONSIDERED w.r.t EXISTING ROAD.
 3. THE REQUIREMENT OF RETAINING WALL BEYOND ROW SHALL BE ASCERTAINED AT SITE AFTER SITE SET OUT.


EMPLOYER		PROJECT		DESIGN CONSULTANTS		Designed By	Mr.	Drawing Name	Scale:	Date:										
 Government of Nepal Ministry of Physical Infrastructure and Transport Department of Roads Development Cooperation Implementation Division	Strategic Road Connectivity & Trade Improvement Project (SRCTIP) Detailed Design of Upgradation of Kamala-Dhalkebar-Pathlaiya Road Section (130 KM) of Mahendra Highway and Bridges	Joint Venture of		Nec.No. 6146	Signature		RUNNING CROSS SECTION				1:500	JUNE 2023								
		 EPTISA Servicios De Ingeniera Madrid, Spain	 STUP Consultants Private Limited Kolkatta, India	Checked By	Mr.								Signature	Reference Drawings	Chainage:	KDP/DDR/HIGHWAY/RCS- 36				
					In Association With								Nec.No.				Signature	1.PLAN AND PROFILE DRAWINGS. 2.TYPICAL CROSS SECTIONS	Km 248+275 to Km 248+550	Sheet No.
													Udaya Consultancy, Geocom International, Sundar Kriti Consultant and Rays Consultant Private Limited				Mr.			
				Approved By	Mr.	Signature														

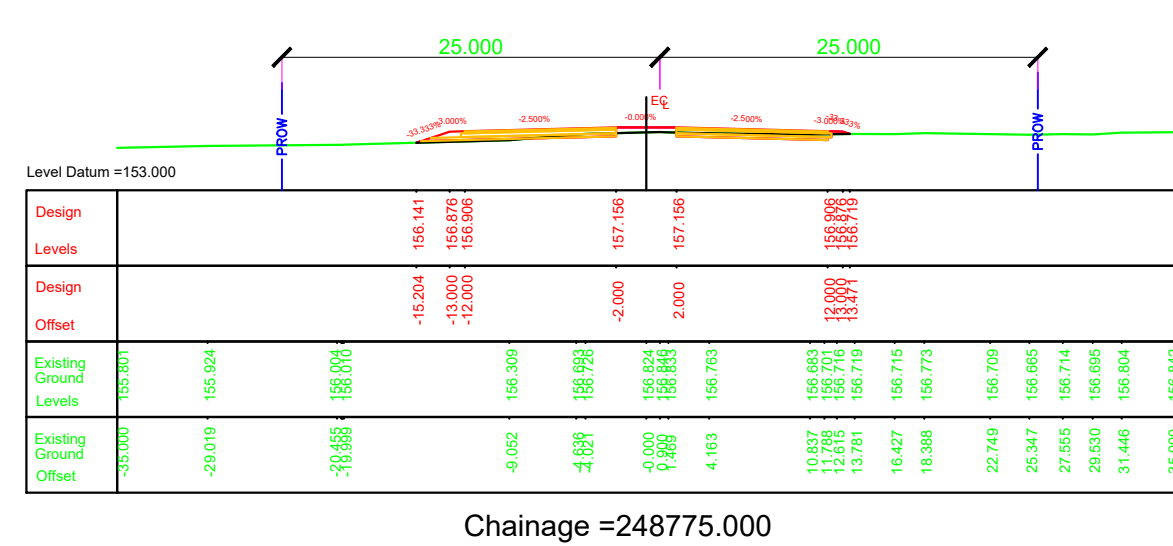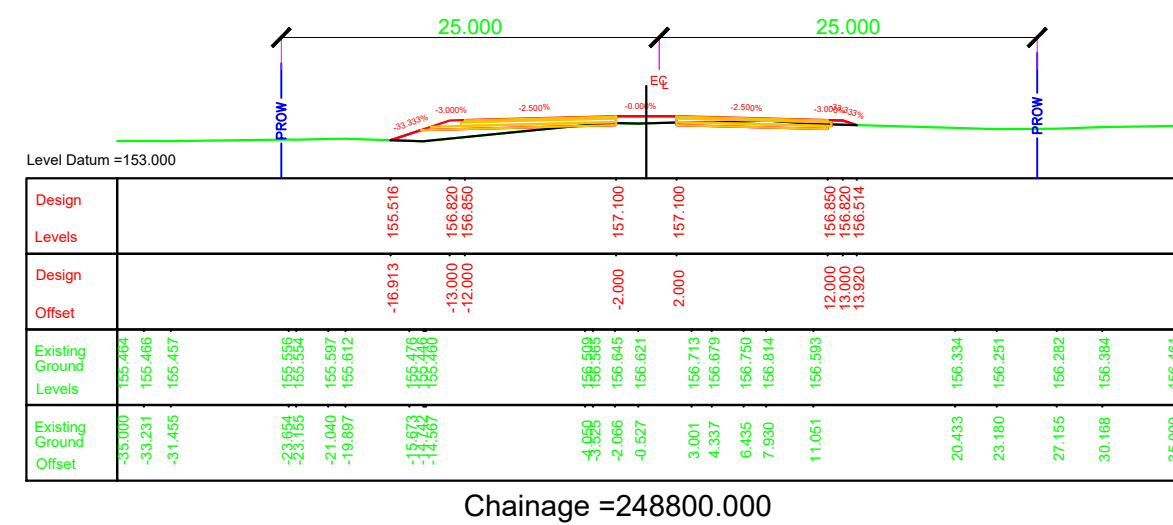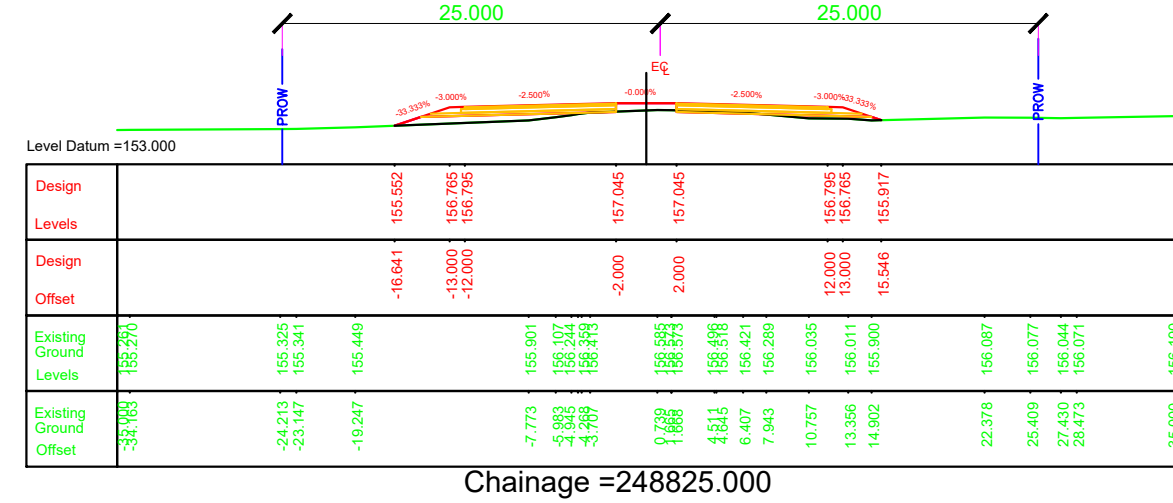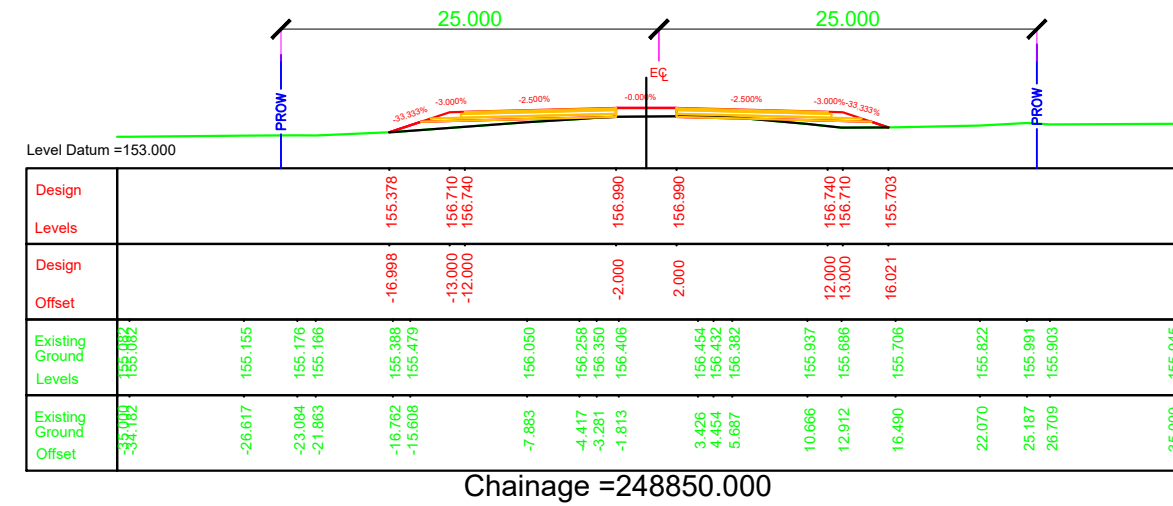


EMPLOYER	PROJECT	DESIGN CONSULTANTS				Mr.		Drawing Name	Scale:	Date:
 Government of Nepal Ministry of Physical Infrastructure and Transport Department of Roads Development Cooperation Implementation Division	Strategic Road Connectivity & Trade Improvement Project (SRCTIP) Detailed Design of Upgradation of Kamala-Dhalkebar-Pathlaiya Road Section (130 KM) of Mahendra Highway and Bridges	Joint Venture of			Designed By	Pushkar Poudel		RUNNING CROSS SECTION	1:500	JUNE 2023
		 EPTISA Servicios De Ingeniera Madrid, Spain	 STUP Consultants Private Limited Kolkatta, India		Checked By	Mr. T.V.Rajeev				
		In Association With Udaya Consultancy, Geocom International, Sundar Kriti Consultant and Rays Consultant Private Limited			Approved By	Mr. Harikrishna Bhavsar		Reference Drawings 1.PLAN AND PROFILE DRAWINGS. 2.TYPICAL CROSS SECTIONS	Chainage: Km 248+575 to Km 248+850	Drawing No. KDP/DDR/HIGHWAY/RCS- 37

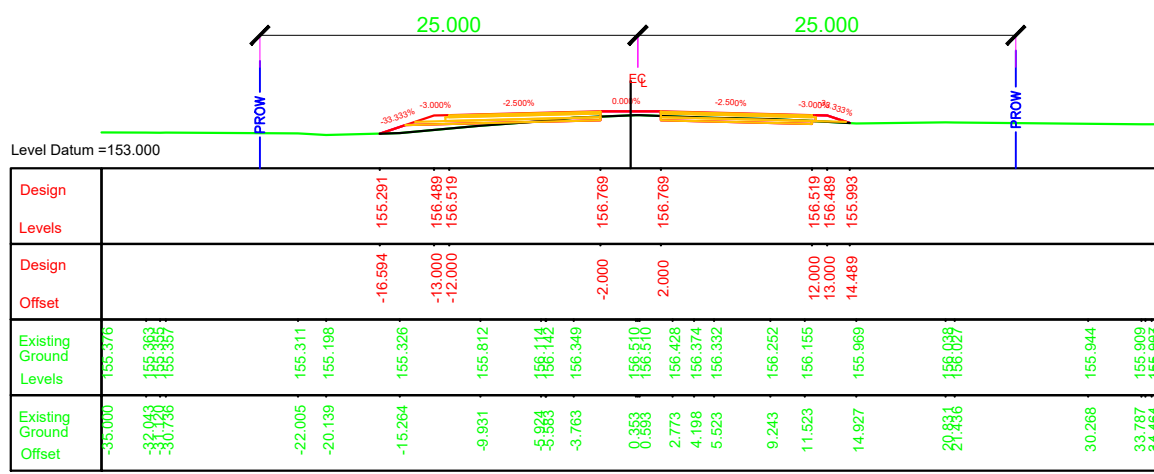


Chainage =248950.000

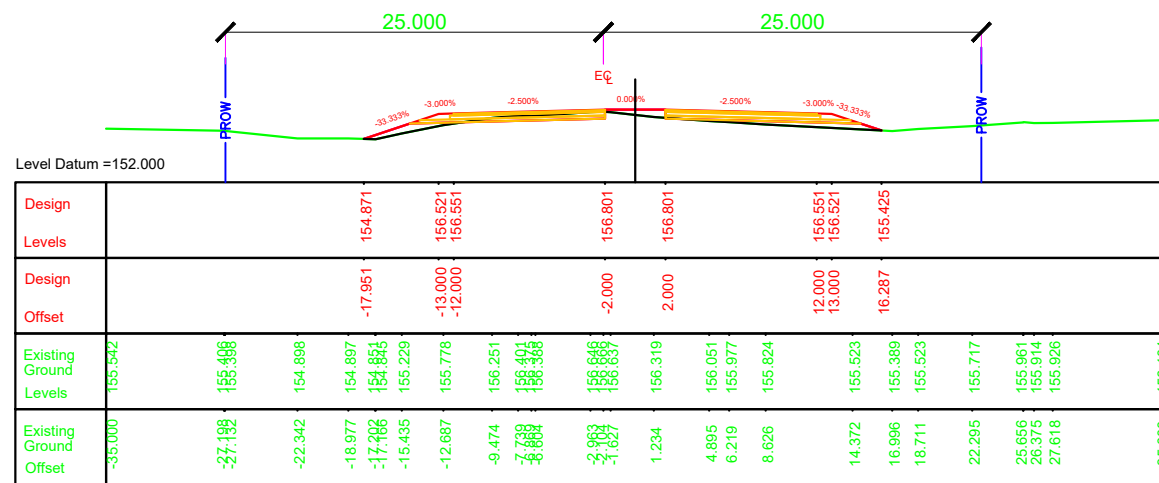


Chainage =249050.000

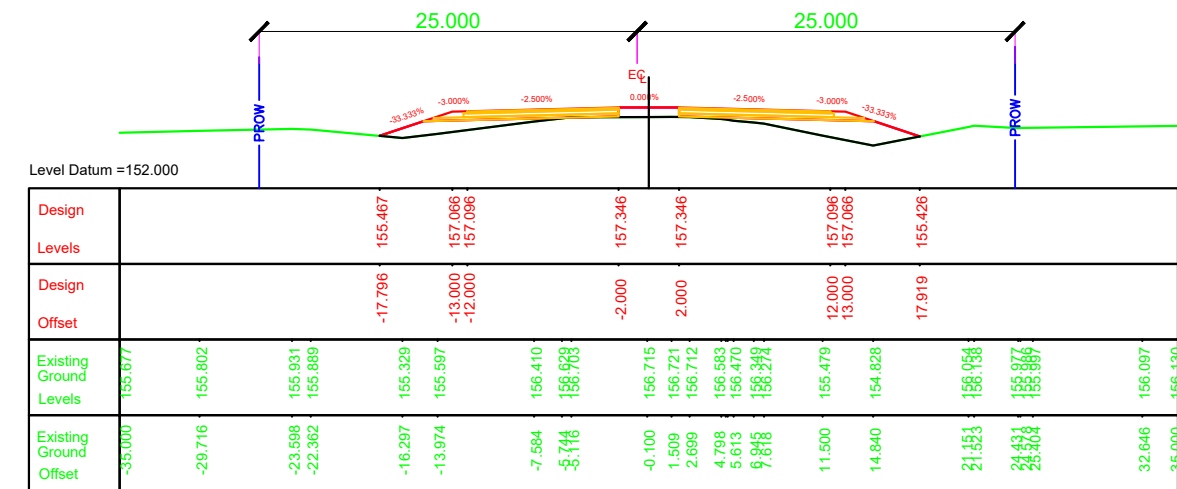


Chainage =249150.000

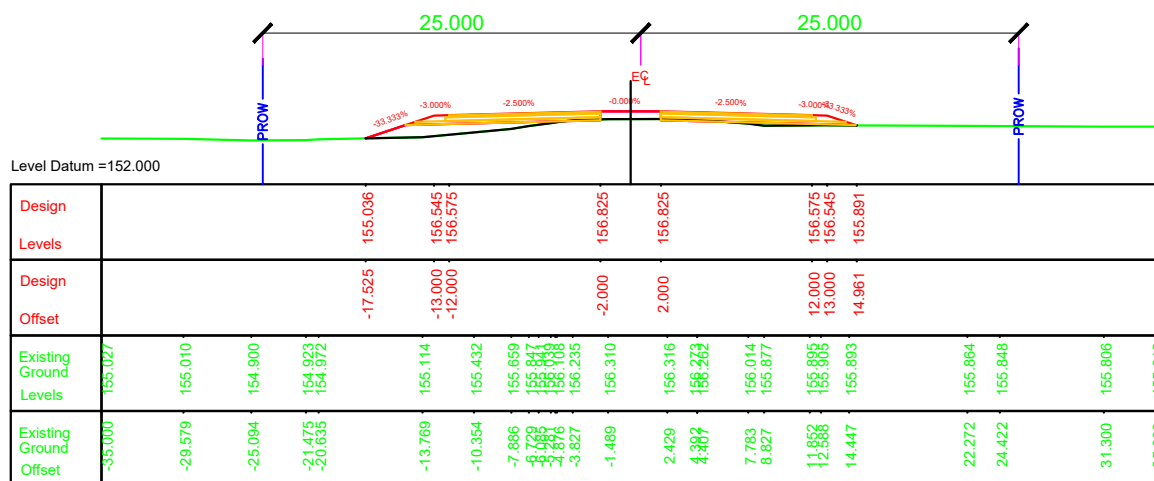


Chainage =248925.000

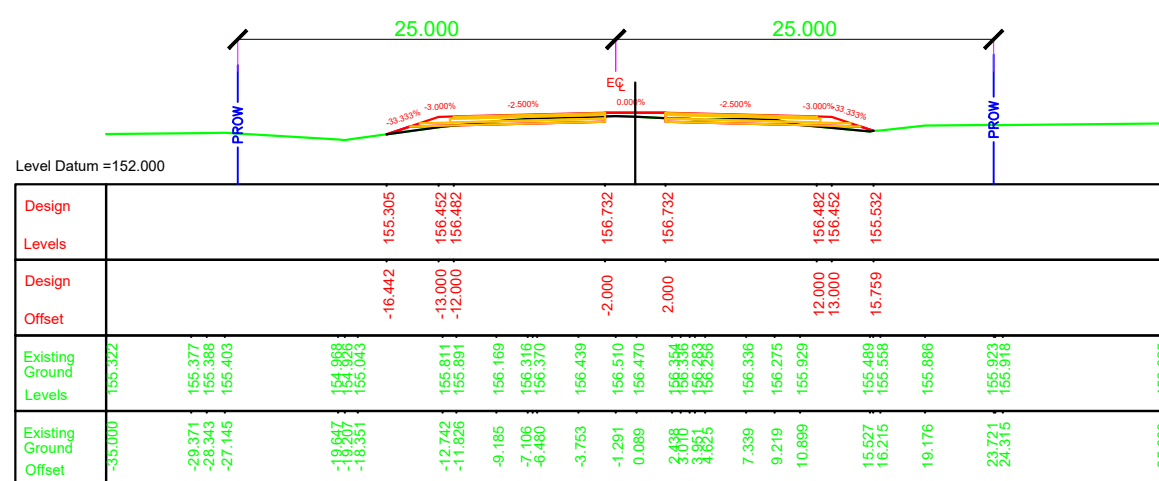


Chainage =249025.000

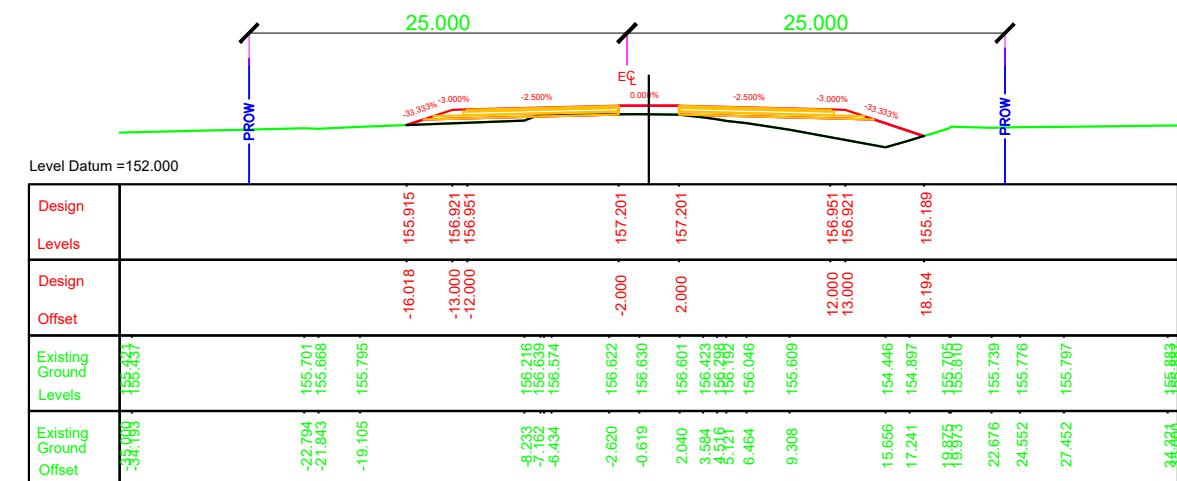


Chainage =249125.000

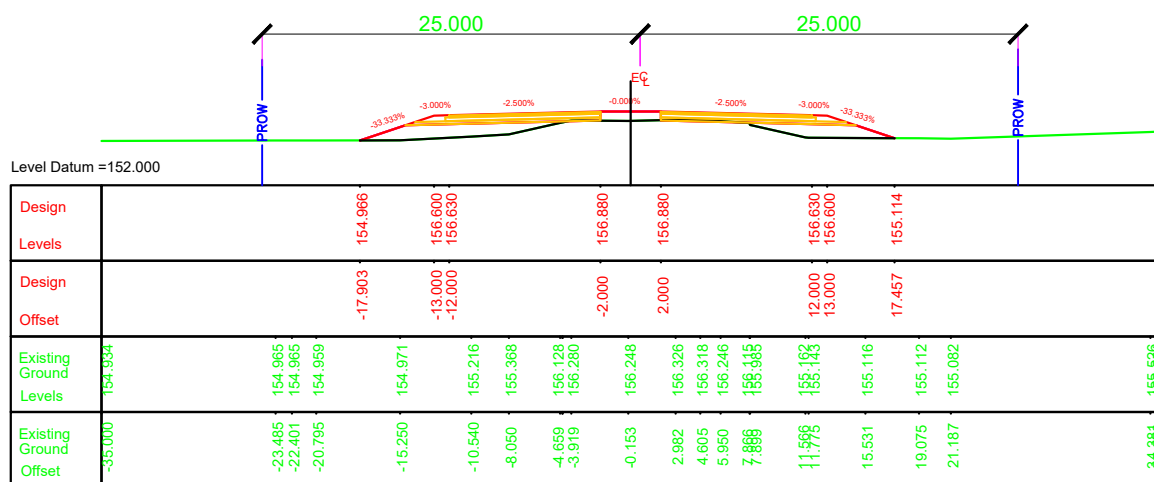


Chainage =248900.000

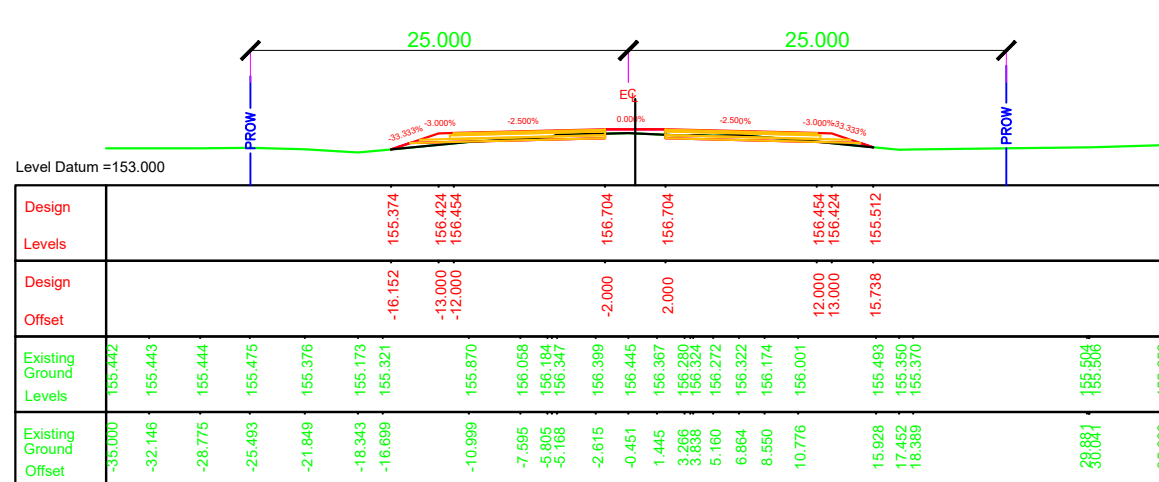


Chainage =249000.000

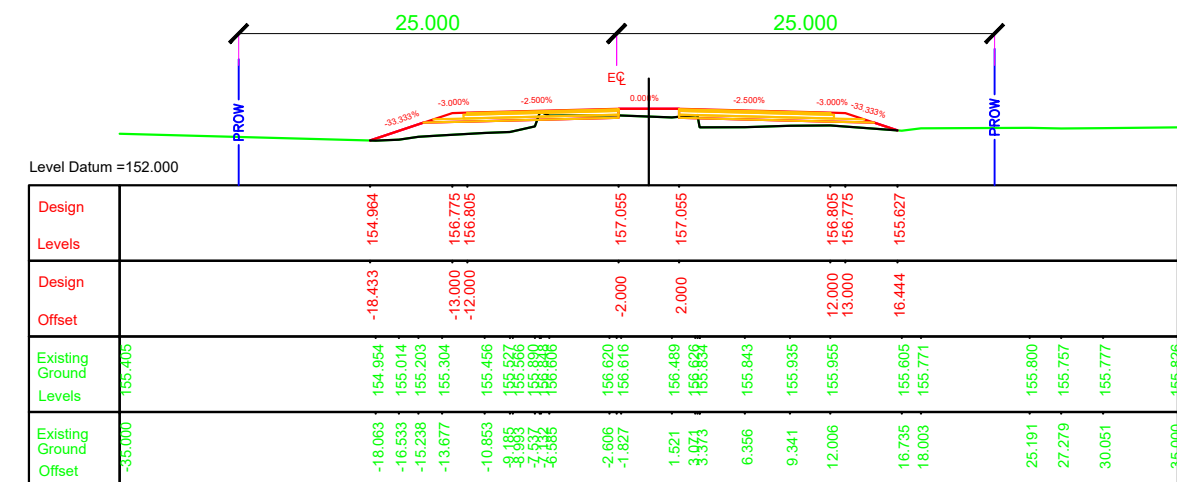


Chainage =249100.000

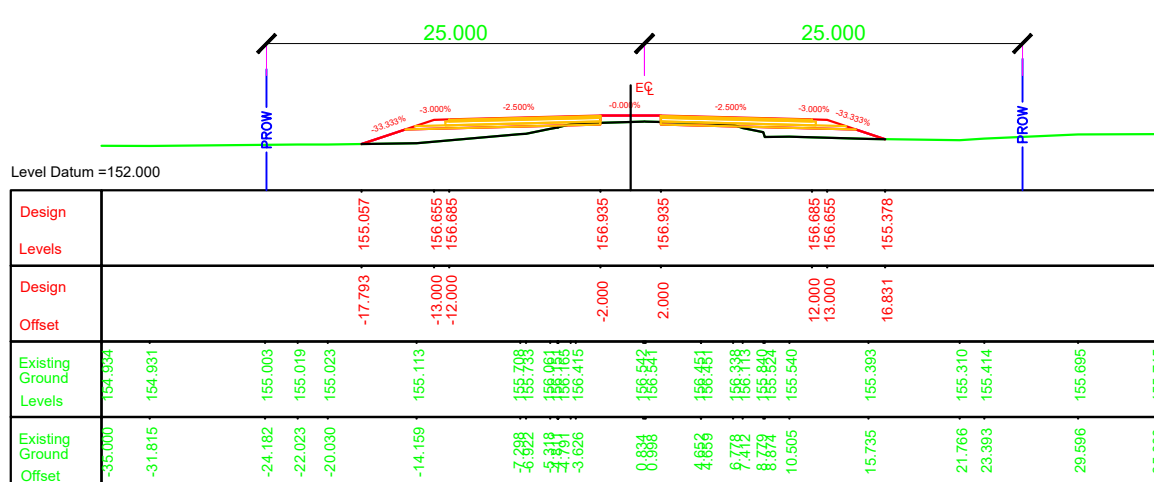

Chainage =248875.000

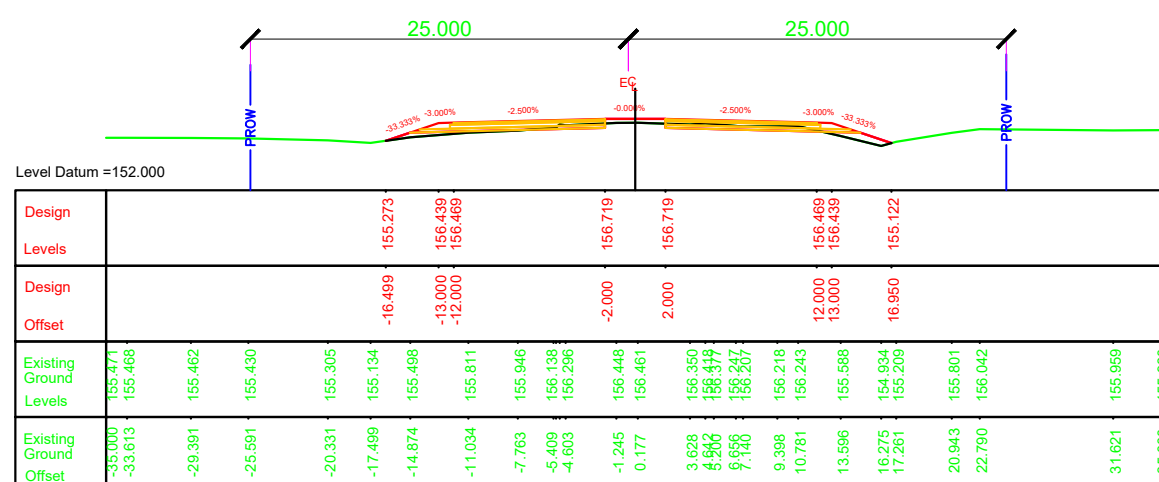













Chainage =248975.000

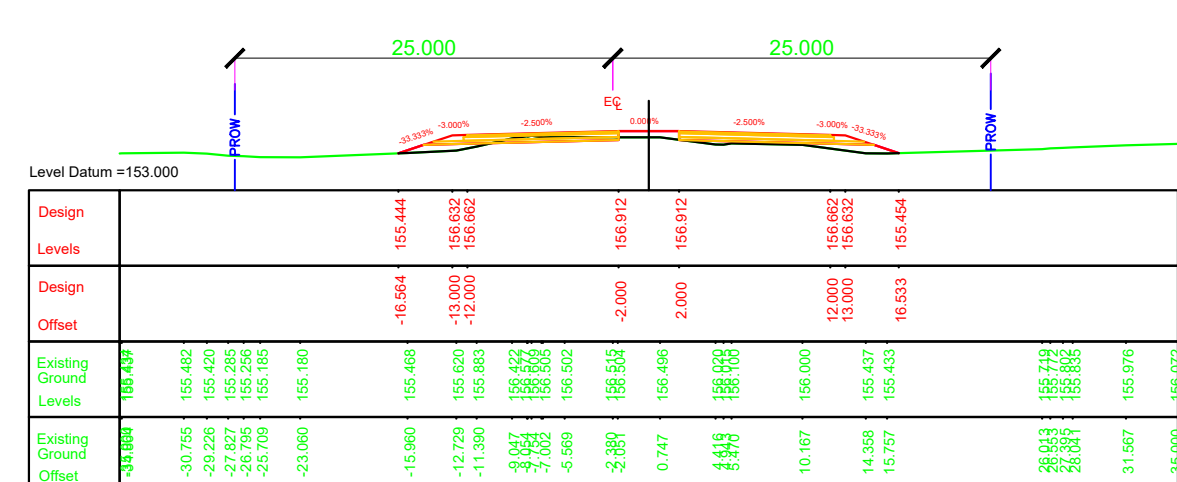

Chainage =249075.000





- NOTES:
1. ALL DIMENSIONS, CHAINAGES AND LEVEL SHOWN IN THE DRAWING ARE IN METERS UNLESS OTHERWISE INDICATED.
 2. ROW SHOWN IN THE DRAWING IS CONSIDERED w.r.t EXISTING ROAD.
 3. THE REQUIREMENT OF RETAINING WALL BEYOND ROW SHALL BE ASCERTAINED AT SITE AFTER SITE SET OUT.

EMPLOYER		PROJECT		DESIGN CONSULTANTS		Designed By	Mr.	Drawing Name	Scale:	Date:
	Government of Nepal Ministry of Physical Infrastructure and Transport Department of Roads Development Cooperation Implementation Division	Strategic Road Connectivity & Trade Improvement Project (SRCTIP) Detailed Design of Upgradation of Kamala-Dhalkebar-Pathlaiya Road Section (130 KM) of Mahendra Highway and Bridges	Joint Venture of		Pushkar Poudel					
			 EPTISA Servicios De Ingenieria Madrid, Spain	 STUP Consultants Private Limited Kolkatta, India	Nec.No. 6146	Signature				
			In Association With Udaya Consultancy, Geocom International, Sundar Kriti Consultant and Rays Consultant Private Limited		Checked By	T.V.Rajeev		Reference Drawings 1.PLAN AND PROFILE DRAWINGS. 2.TYPICAL CROSS SECTIONS	Chainage: Km 248+875 to Km 249+150	Drawing No. KDP/DDR/HIGHWAY/RCS- 38
					Approved By	Mr. Harikrishna Bhavsar Nec.No.				

            





1. ALL DIMENSIONS, CHAINAGES AND LEVEL SHOWN IN THE DRAWING ARE IN METERS UNLESS OTHERWISE INDICATED.
2. ROW SHOWN IN THE DRAWING IS CONSIDERED w.r.t EXISTING ROAD.
3. THE REQUIREMENT OF RETAINING WALL BEYOND ROW SHALL BE ASCERTAINED AT SITE AFTER SITE SET OUT.

EMPLOYER	PROJECT	DESIGN CONSULTANTS			Mr.		Drawing Name	Scale:	Date:
 Government of Nepal Ministry of Physical Infrastructure and Transport Department of Roads Development Cooperation Implementation Division	Strategic Road Connectivity & Trade Improvement Project (SRCTIP) Detailed Design of Upgradation of Kamala-Dhalkebar-Pathlaiya Road Section (130 KM) of Mahendra Highway and Bridges	Joint Venture of		Designed By	Pushkar Poudel		RUNNING CROSS SECTION	1:500	JUNE 2023
		 EPTISA Servicios De Ingeniera Madrid, Spain	 STUP Consultants Private Limited Kolkatta, India		Nec.No. 6146	Signature			
			In Association With Udaya Consultancy, Geocom International, Sundar Kriti Consultant and Rays Consultant Private Limited	Checked By	T.V.Rajeev		Nec.No.	Signature	Reference Drawings 1.PLAN AND PROFILE DRAWINGS. 2.TYPICAL CROSS SECTIONS
				Approved By	Harikrishna Bhavsar				
					Nec.No.	Signature			

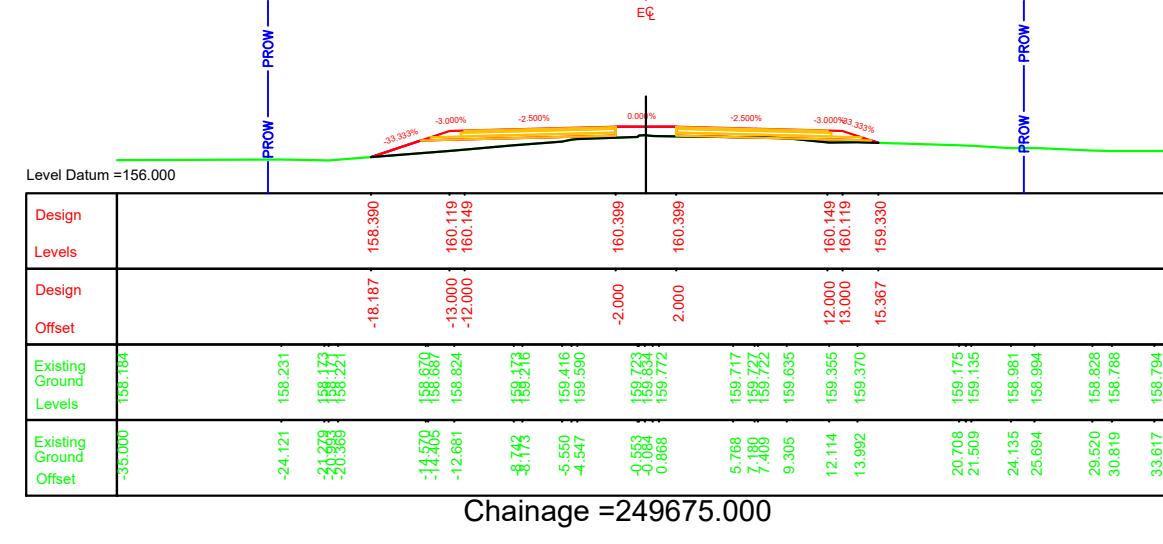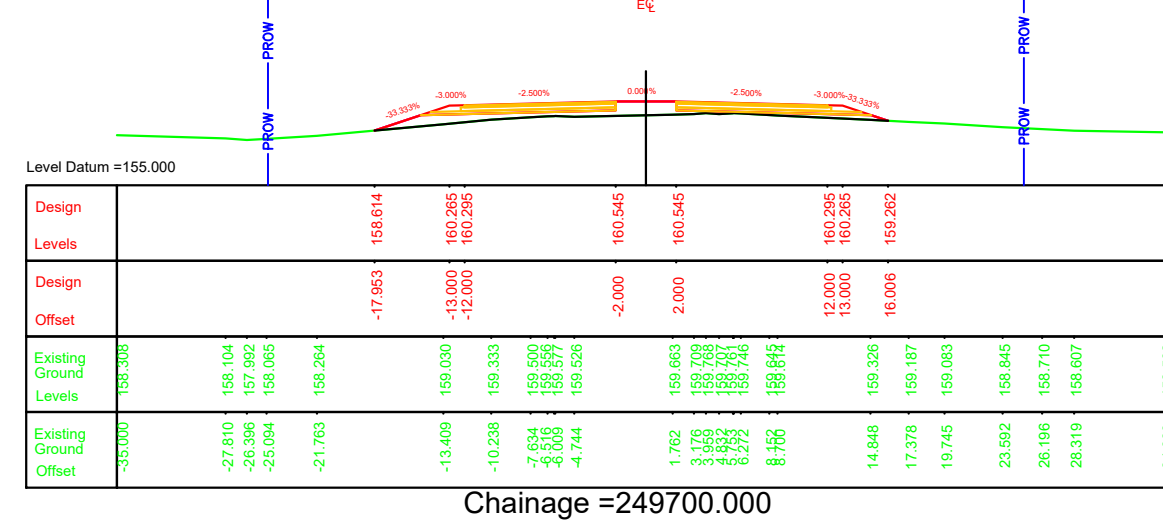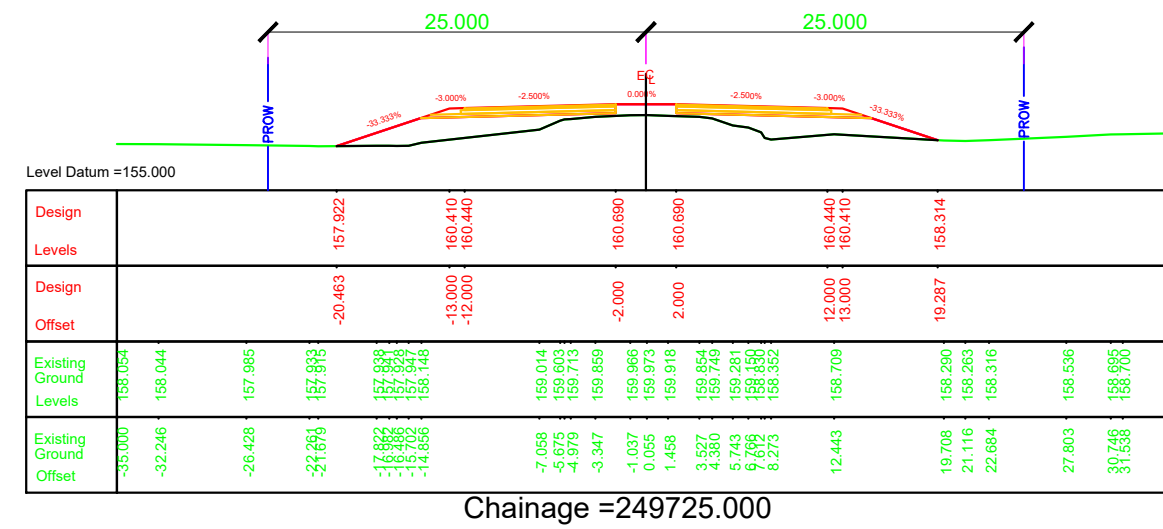
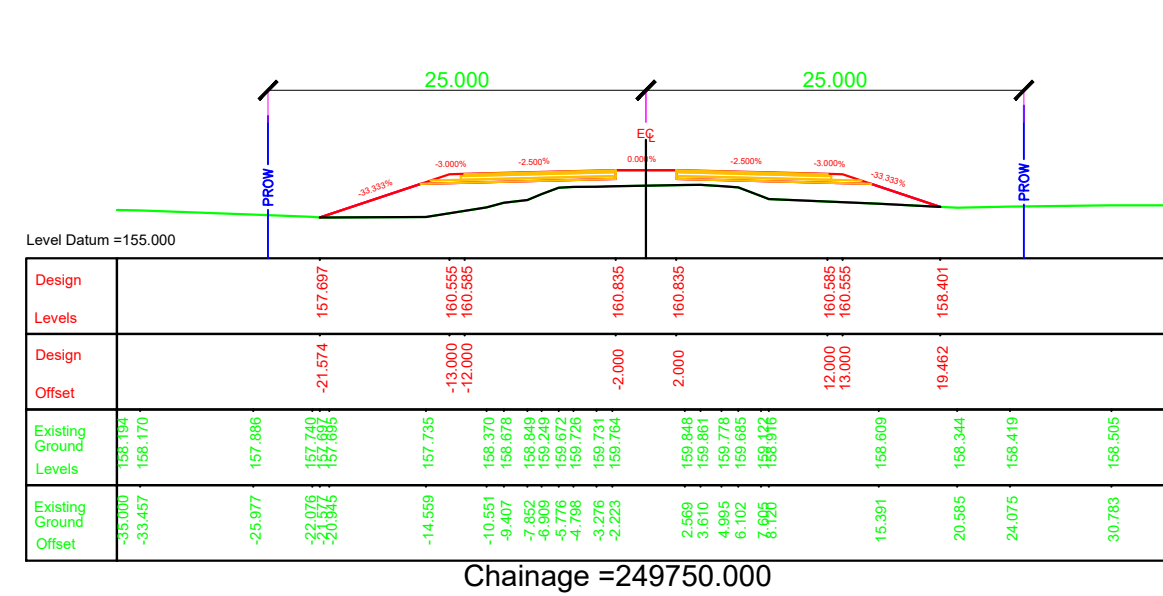













EMPLOYER		PROJECT		DESIGN CONSULTANTS			Drawing Name		Scale:	Date:	
 Government of Nepal Ministry of Physical Infrastructure and Transport Department of Roads Development Cooperation Implementation Division		Strategic Road Connectivity & Trade Improvement Project (SRCTIP) Detailed Design of Upgradation of Kamala-Dhalkebar-Pathlaiya Road Section (130 KM) of Mahendra Highway and Bridges		Joint Venture of			Designed By	Mr. Pushkar Poudel	 Signature	RUNNING CROSS SECTION 1:500	JUNE 2023
				 EPTISA Servicios De Ingeniera Madrid, Spain	 STUP Consultants Private Limited Kolkatta, India		Checked By	Mr. T.V.Rajeev			Drawing No. KDP/DDR/HIGHWAY/RCS- 40
				In Association With Udaya Consultancy, Geocom International, Sundar Kriti Consultant and Rays Consultant Private Limited			Approved By	Mr. Harikrishna Bhavsar	 Signature	Chainage: Km 249+475 to Km 249+750	Sheet No.

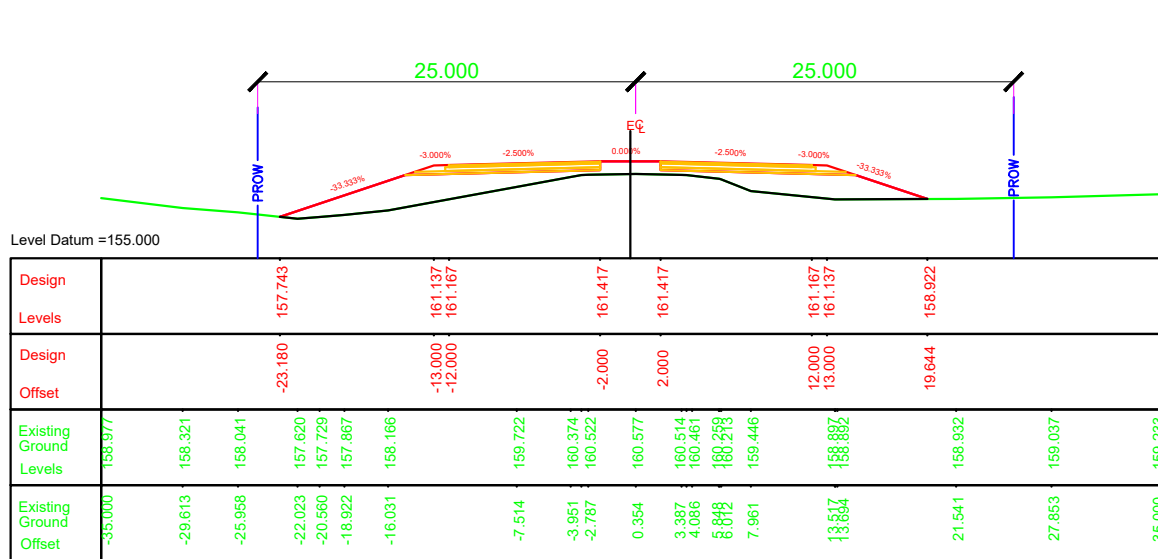

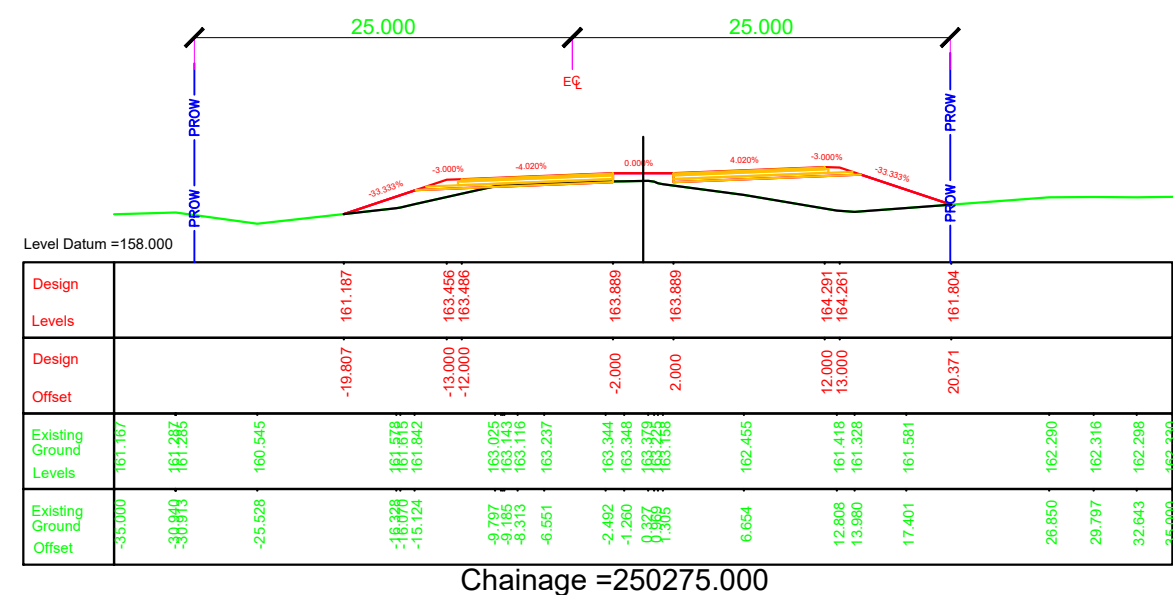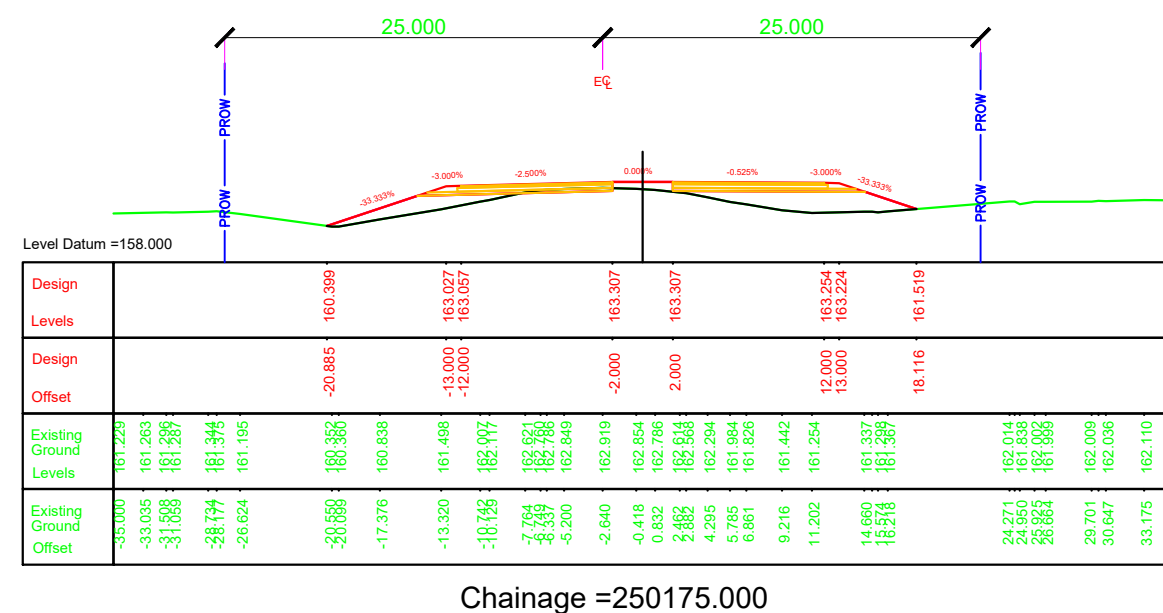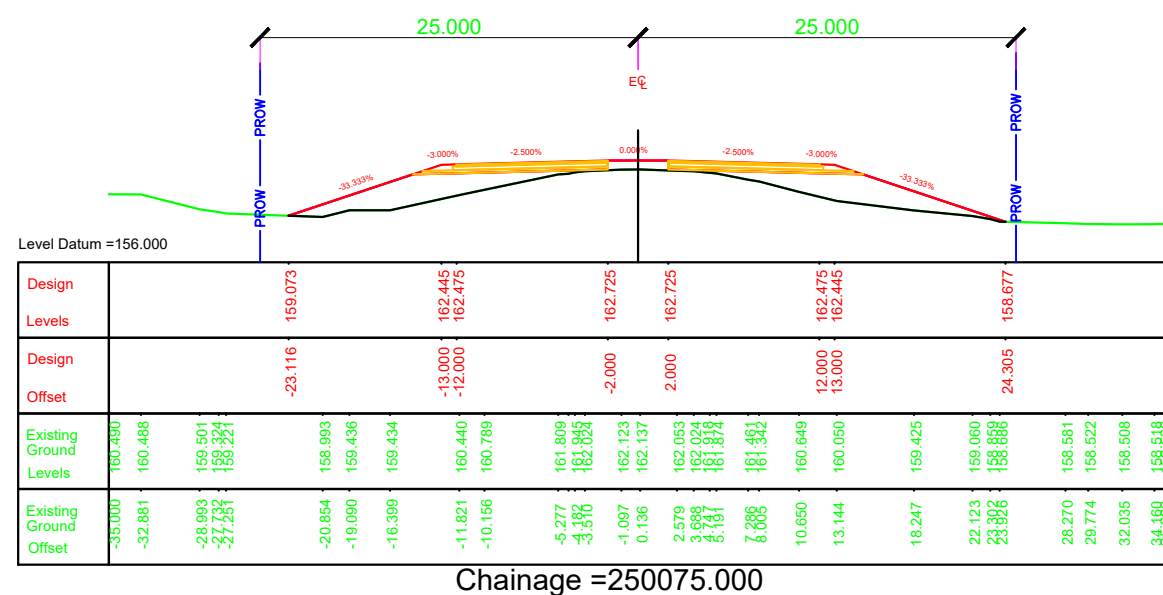

EMPLOYER	PROJECT	DESIGN CONSULTANTS			Mr.		Drawing Name	Scale:	Date:
 Government of Nepal Ministry of Physical Infrastructure and Transport Department of Roads Development Cooperation Implementation Division	Strategic Road Connectivity & Trade Improvement Project (SRCTIP) Detailed Design of Upgradation of Kamala-Dhalkebar-Pathlaiya Road Section (130 KM) of Mahendra Highway and Bridges	Joint Venture of		Designed By	Pushkar Poudel		RUNNING CROSS SECTION	1:500	JUNE 2023
		 EPTISA Servicios De Ingenieria Madrid, Spain	 STUP Consultants Private Limited Kolkatta, India		Nec.No. 6146 Mr.	Signature			
		In Association With Udaya Consultancy, Geocom International, Sundar Kriti Consultant and Rays Consultant Private Limited		Checked By	T.V.Rajeev		Reference Drawings 1.PLAN AND PROFILE DRAWINGS. 2.TYPICAL CROSS SECTIONS	Chainage: Km 250+075 to Km 250+350	KDP/DDR/HIGHWAY/RCS- 42
				Approved By	Harikrishna Bhavsar				Sheet No.
					Nec.No.	Signature			

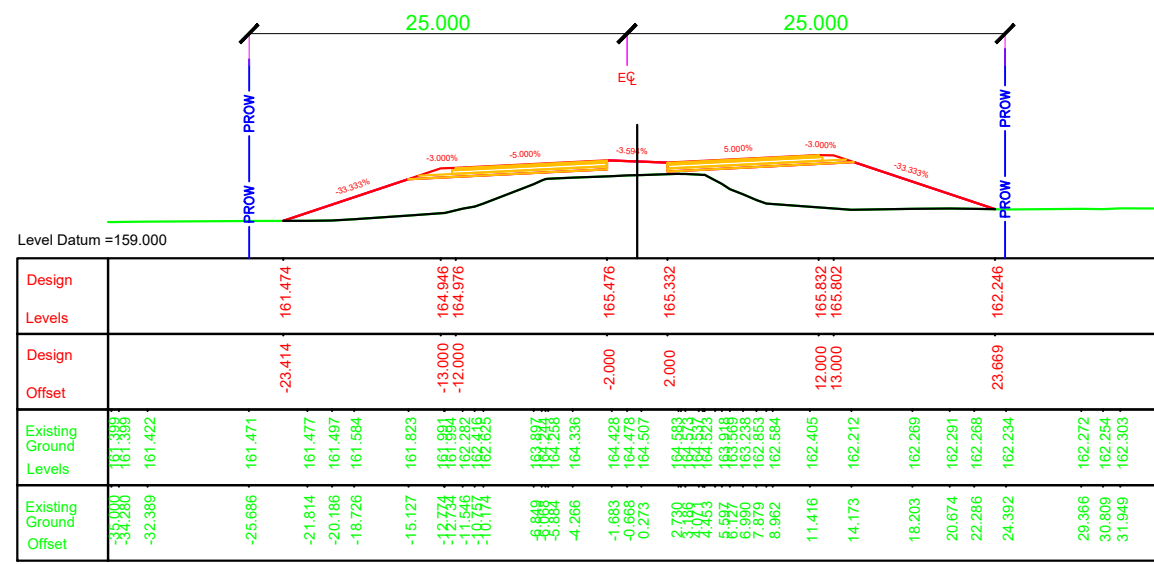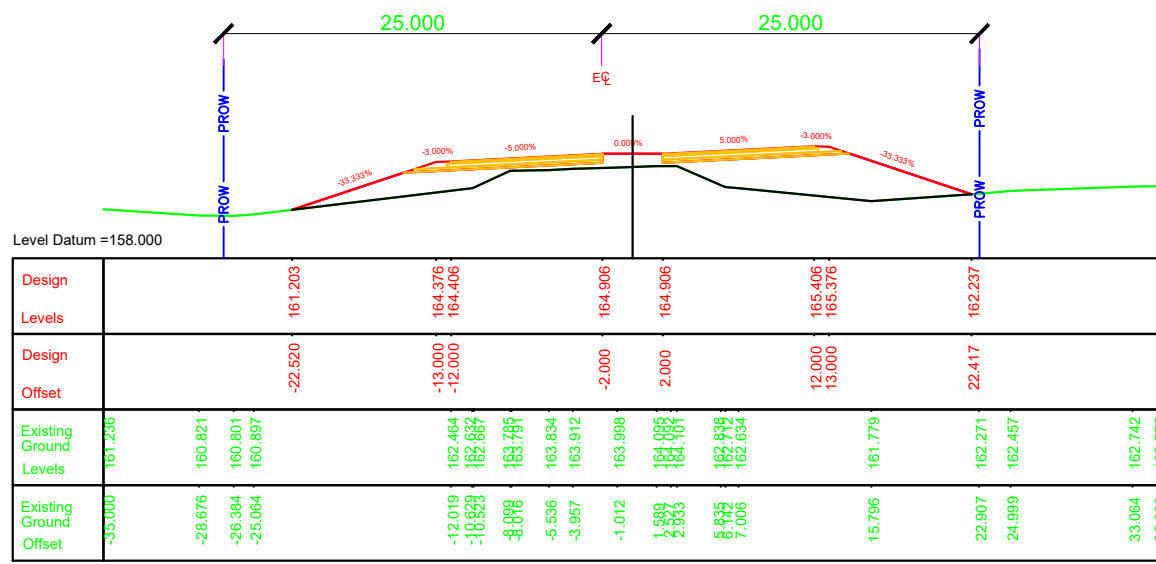

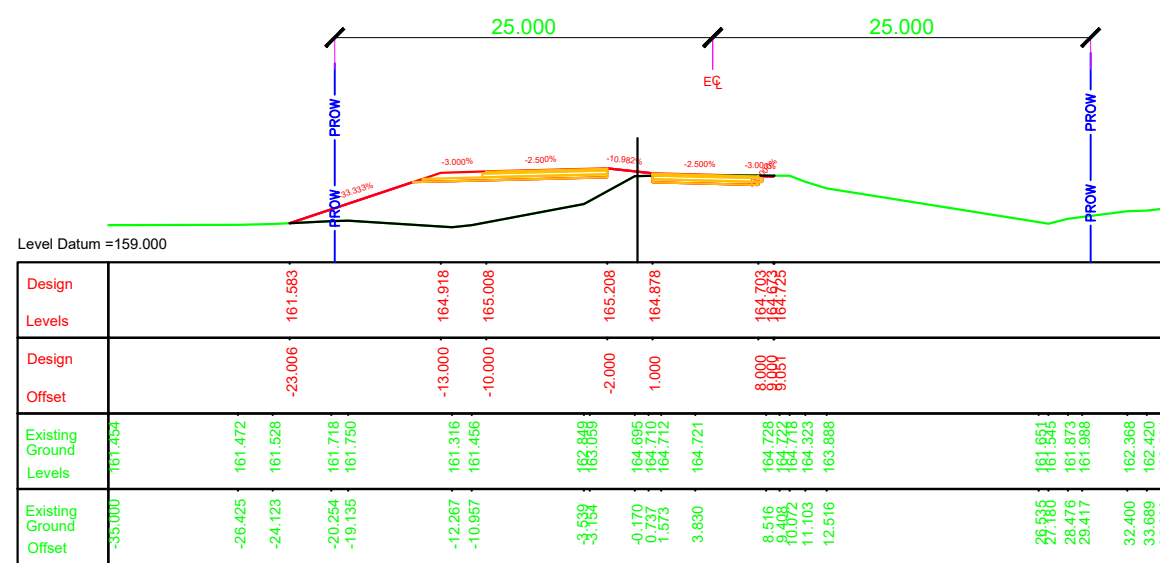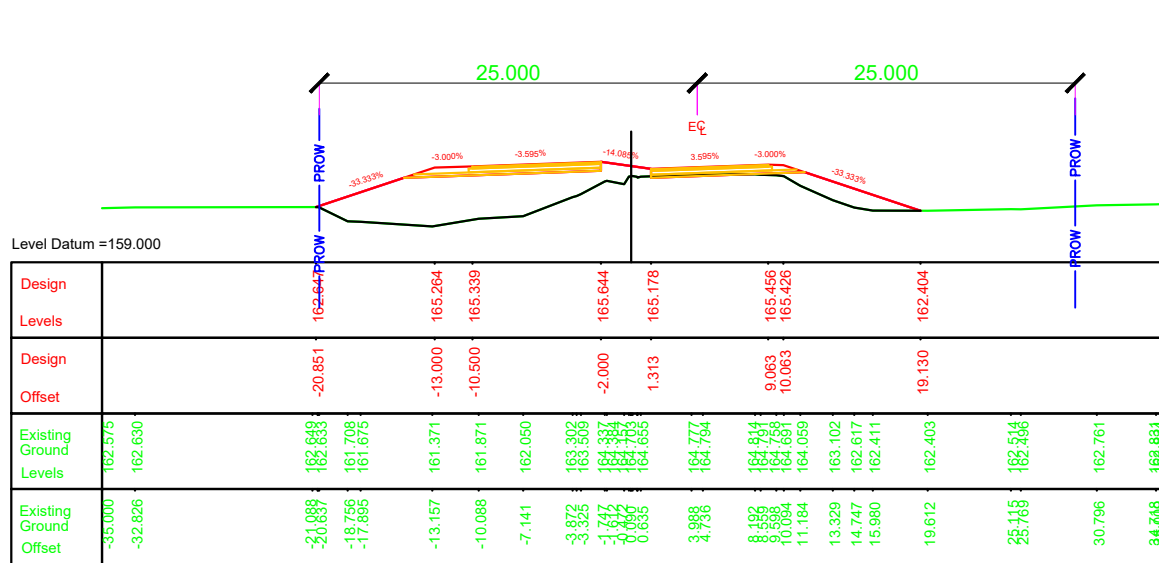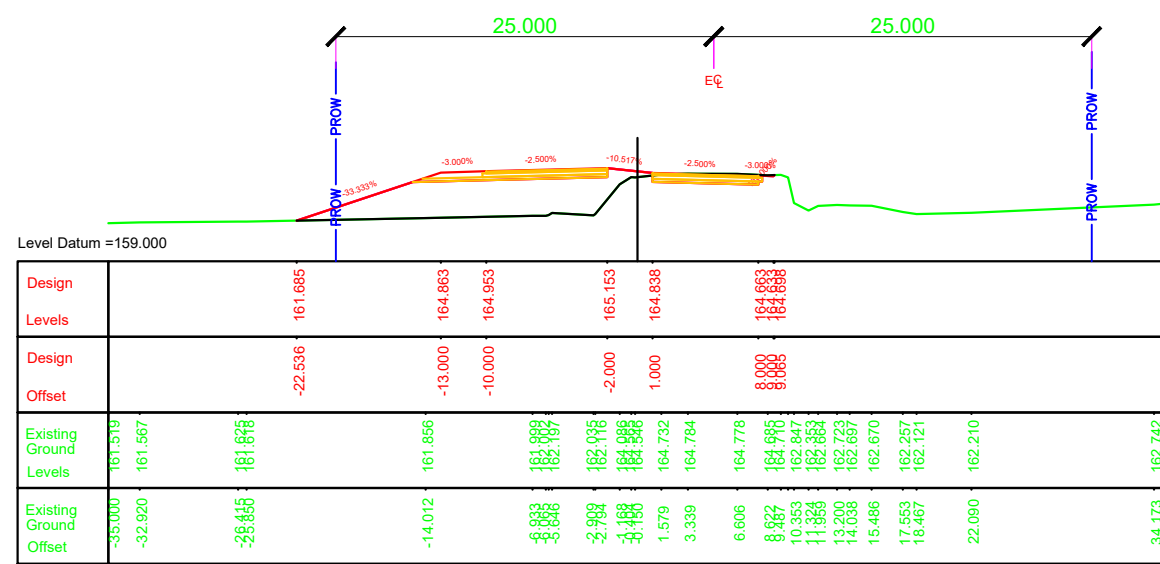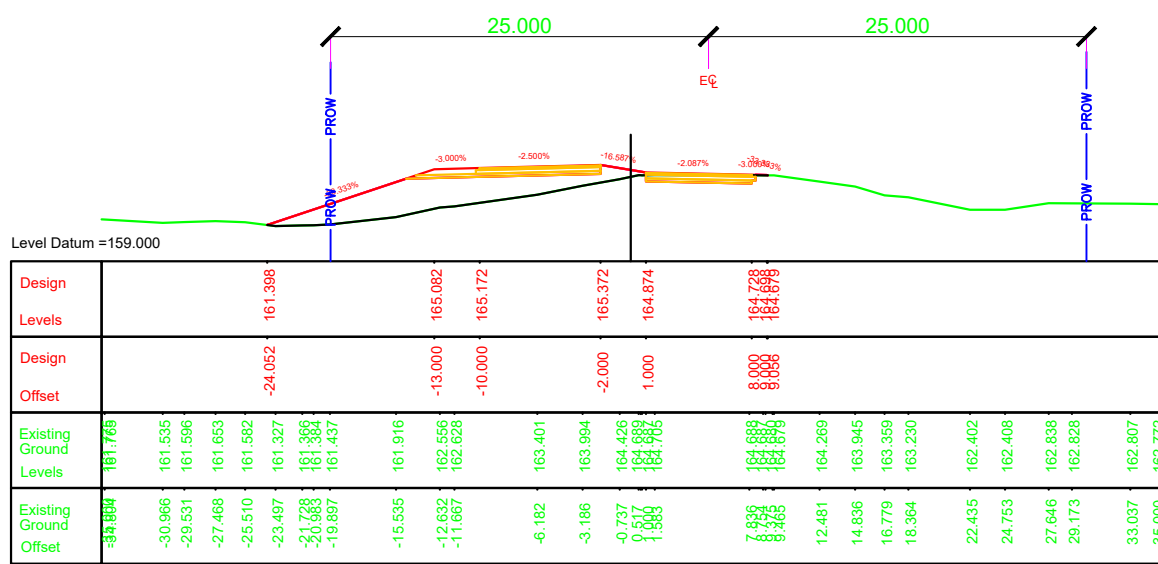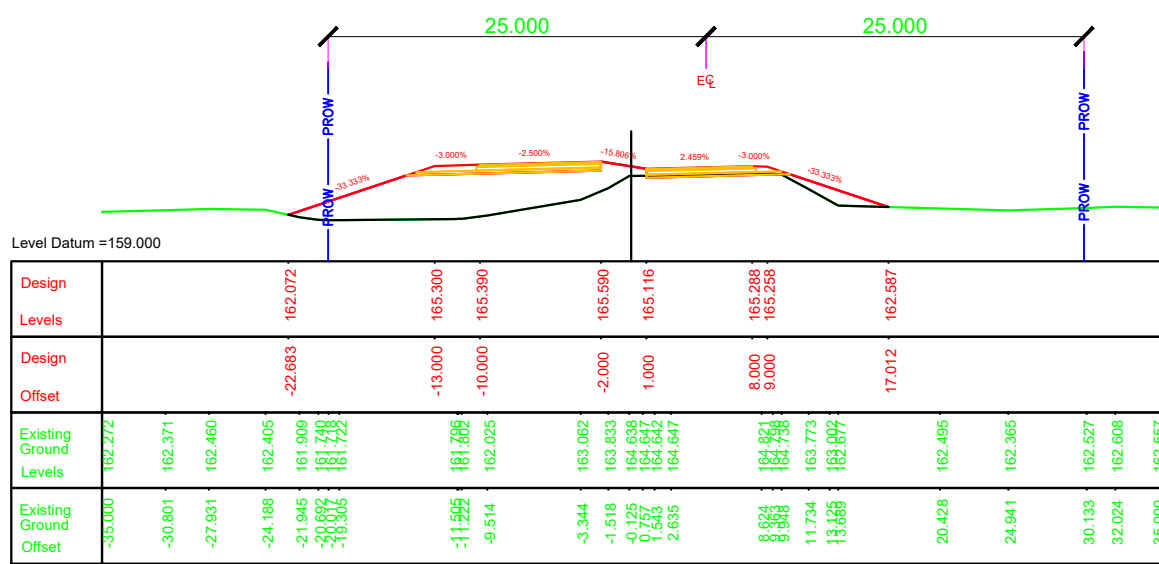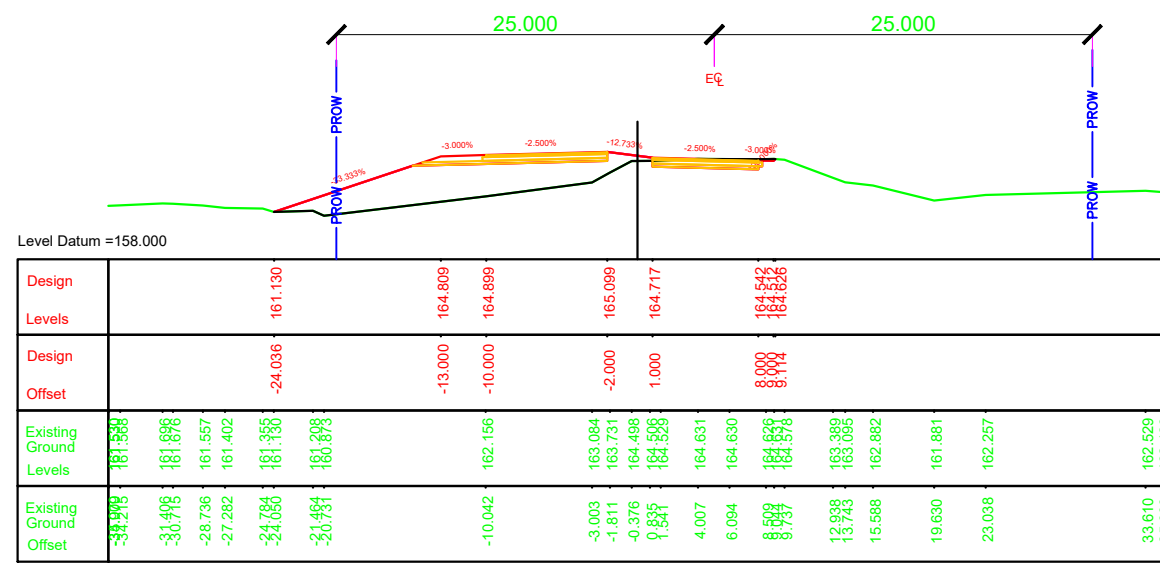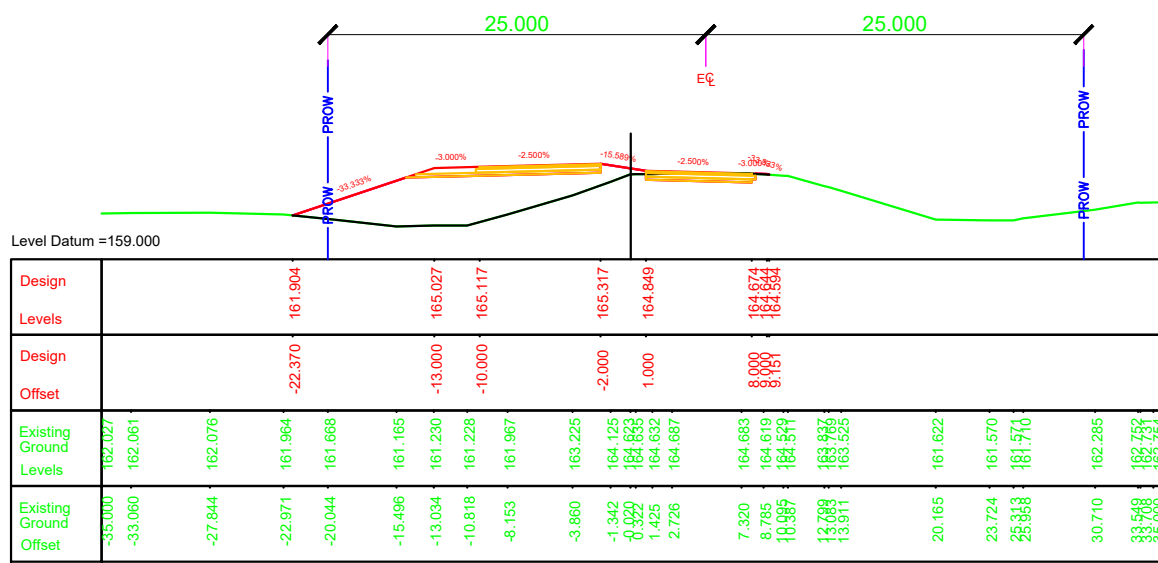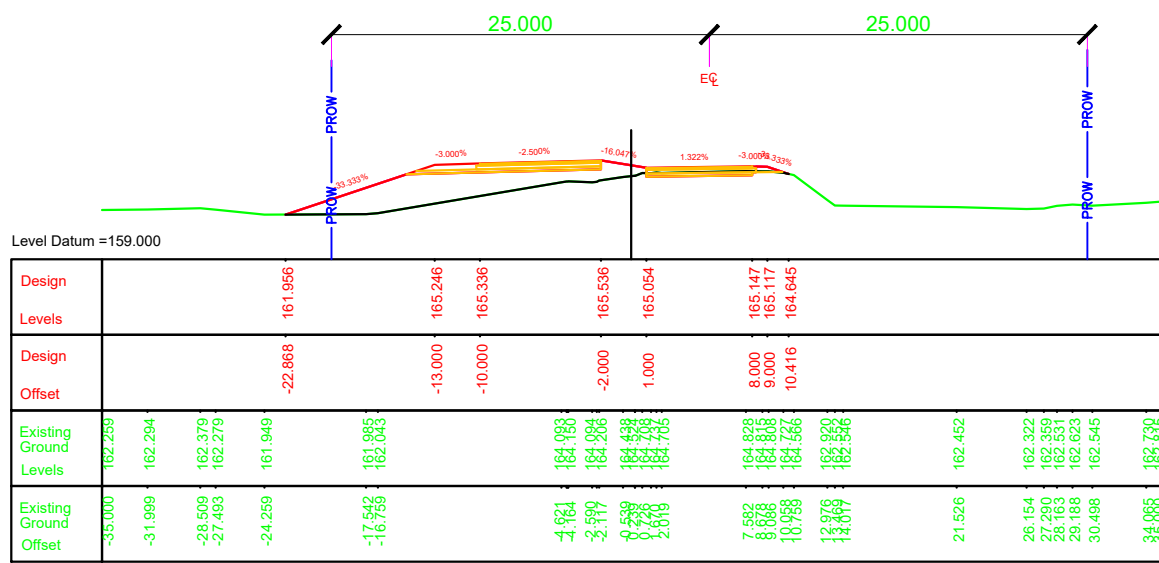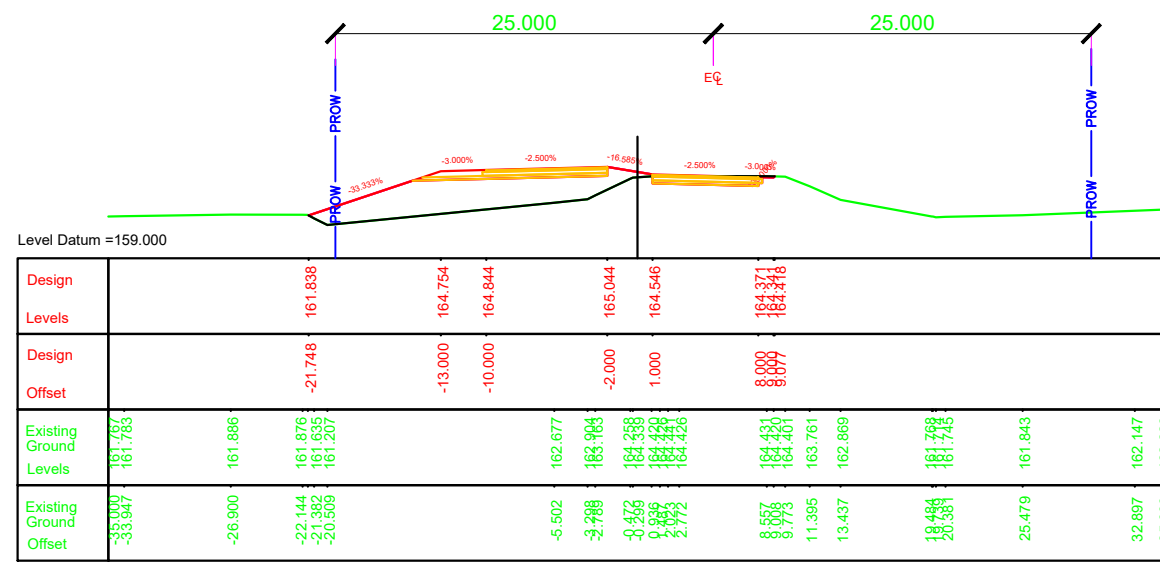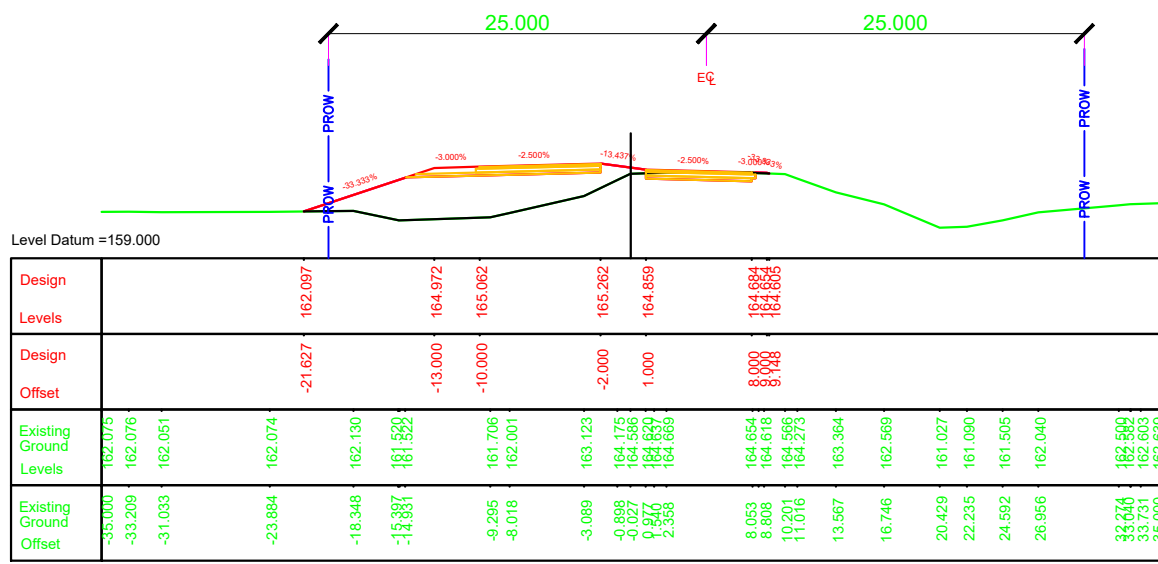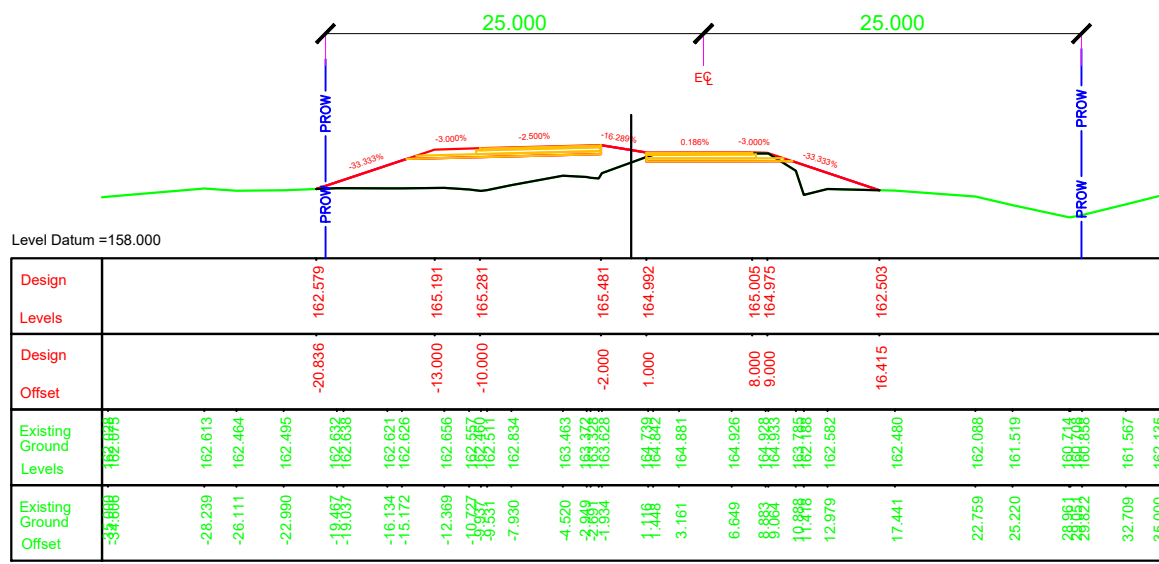


BRIDGE LOCATION




Chainage =250775.000

NOTES:








1. ALL DIMENSIONS, CHAINAGES AND LEVEL SHOWN IN THE DRAWING ARE IN METERS UNLESS OTHERWISE INDICATED.
2. ROW SHOWN IN THE DRAWING IS CONSIDERED w.r.t EXISTING ROAD.
3. THE REQUIREMENT OF RETAINING WALL BEYOND ROW SHALL BE ASCERTAINED AT SITE AFTER SITE SET OUT.

EMPLOYER	PROJECT	DESIGN CONSULTANTS	Designed By	Mr. Pushkar Poudel	Drawing Name	Scale:	Date:
 Government of Nepal Ministry of Physical Infrastructure and Transport Department of Roads Development Cooperation Implementation Division	Strategic Road Connectivity & Trade Improvement Project (SRCTIP) Detailed Design of Upgradation of Kamala-Dhalkebar-Pathlaiya Road Section (130 KM) of Mahendra Highway and Bridges	 EPTISA Servicios De Ingeniera Madrid, Spain  STUP Consultants Private Limited Kolkatta, India In Association With Udaya Consultancy, Geocom International, Sundar Kriti Consultant and Rays Consultant Private Limited	Checked By	Mr. T.V.Rajeev	RUNNING CROSS SECTION	1:500	JUNE 2023
			Approved By	Mr. Hari Krishna Bhavsar			Drawing No.
					Reference Drawings 1.PLAN AND PROFILE DRAWINGS. 2.TYPICAL CROSS SECTIONS	Chainage: Km 250+675 to Km 250+950	KDP/DDR/HIGHWAY/RCS- 44

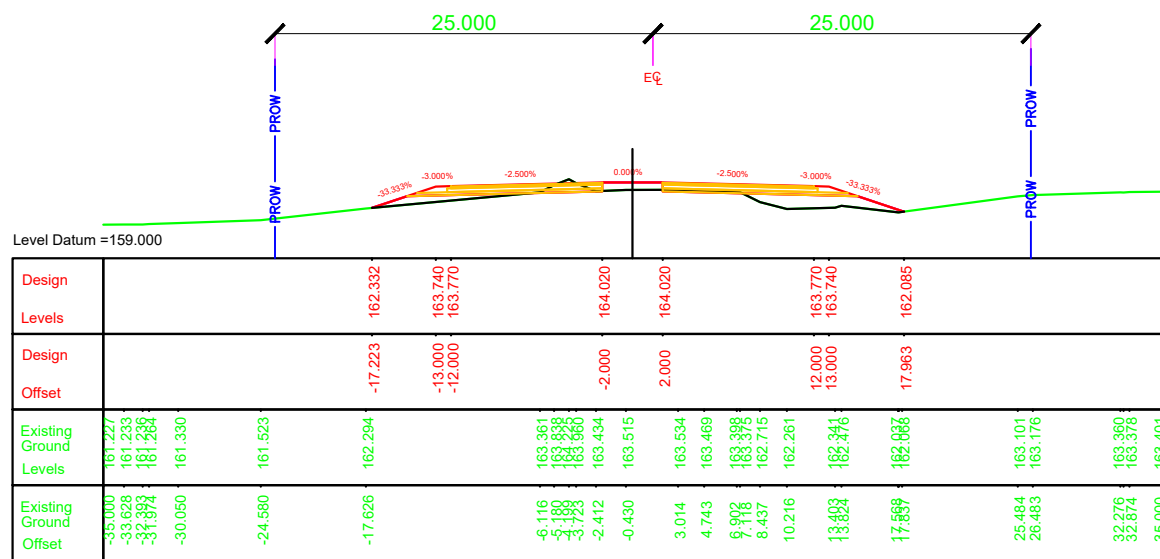

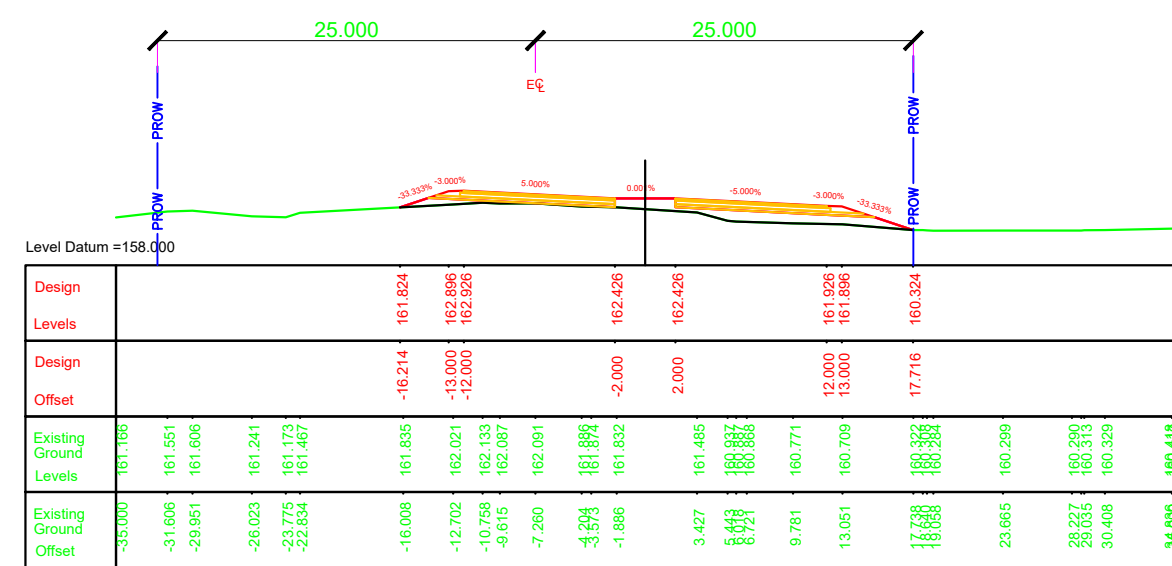
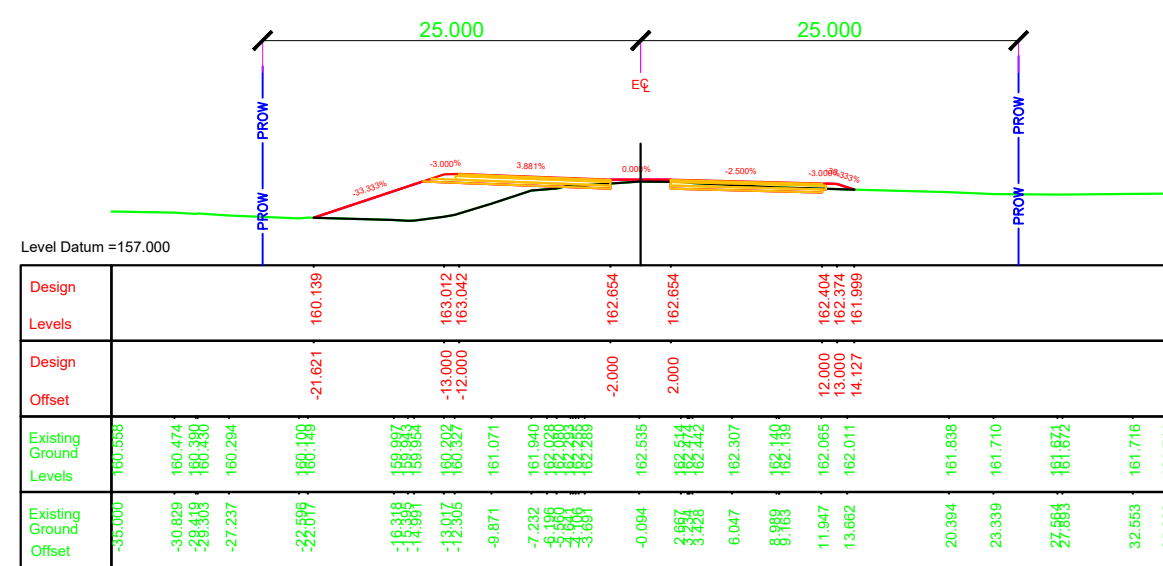
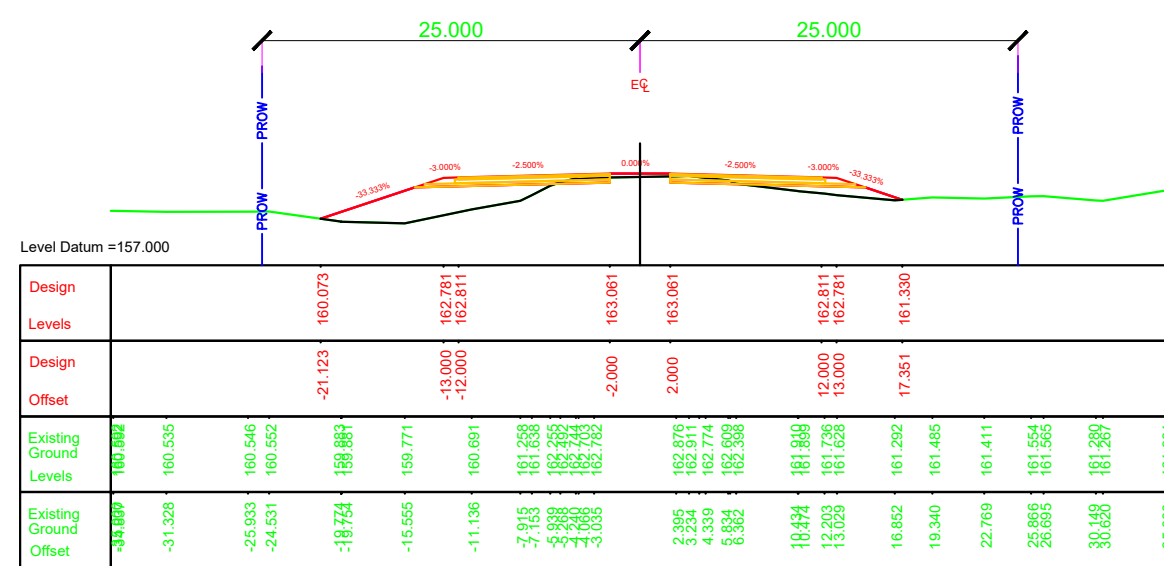


EMPLOYER	PROJECT	DESIGN CONSULTANTS			Mr.	Drawing Name	Scale:	Date:		
 Government of Nepal Ministry of Physical Infrastructure and Transport Department of Roads Development Cooperation Implementation Division	Strategic Road Connectivity & Trade Improvement Project (SRCTIP) Detailed Design of Upgradation of Kamala-Dhalkebar-Pathlaiya Road Section (130 KM) of Mahendra Highway and Bridges	Joint Venture of			Designed By	Pushkar Poudel	 Signature	RUNNING CROSS SECTION	1:500	JUNE 2023
		 EPTISA Servicios De Ingenieria Madrid, Spain	 STUP Consultants Private Limited Kolkatta, India	Checked By	Mr. T.V.Rajeev	 Signature				
		In Association With			Approved By	Mr. Harikrishna Bhavsar	 Signature	Reference Drawings 1.PLAN AND PROFILE DRAWINGS. 2.TYPICAL CROSS SECTIONS	Chainage: Km 251+575 to Km 251+850	Drawing No. KDP/DDR/HIGHWAY/RCS- 47 Sheet No.

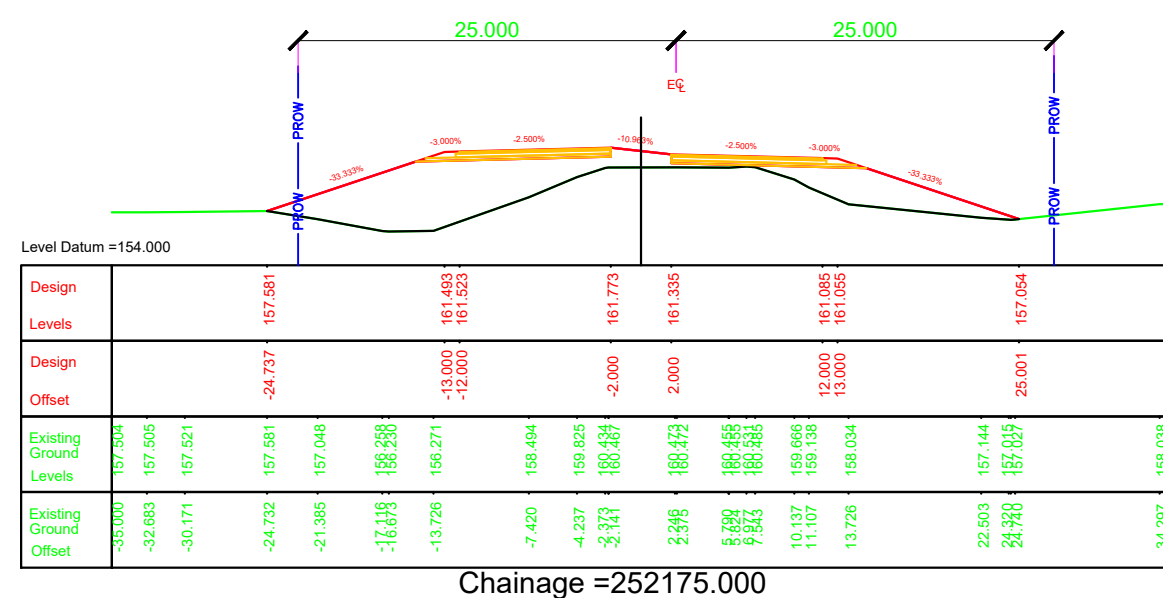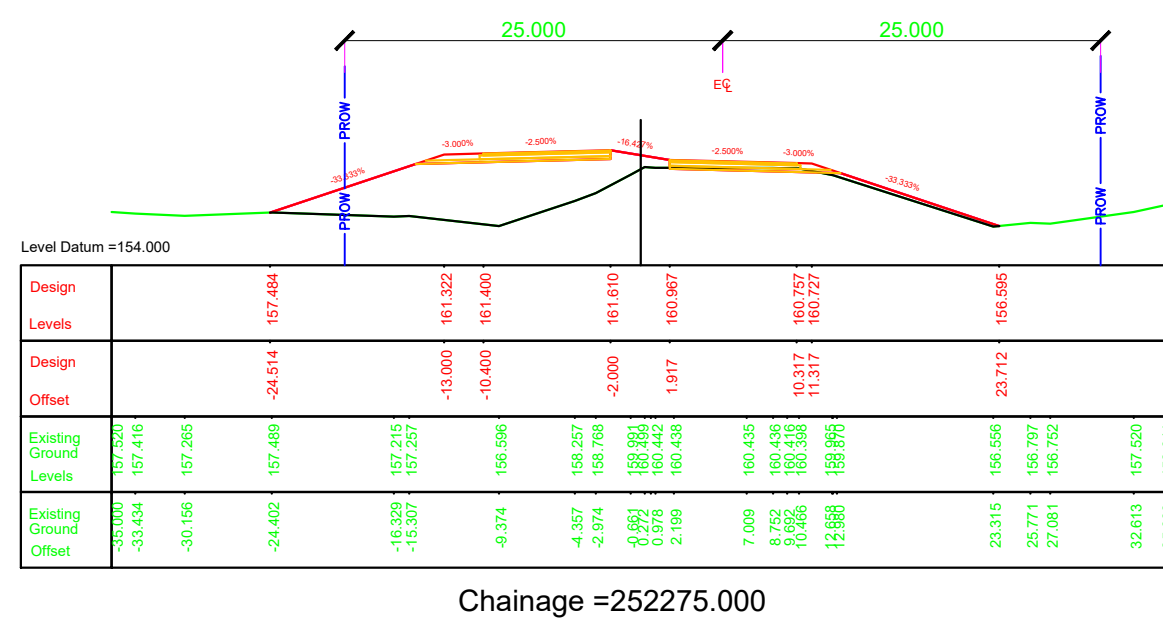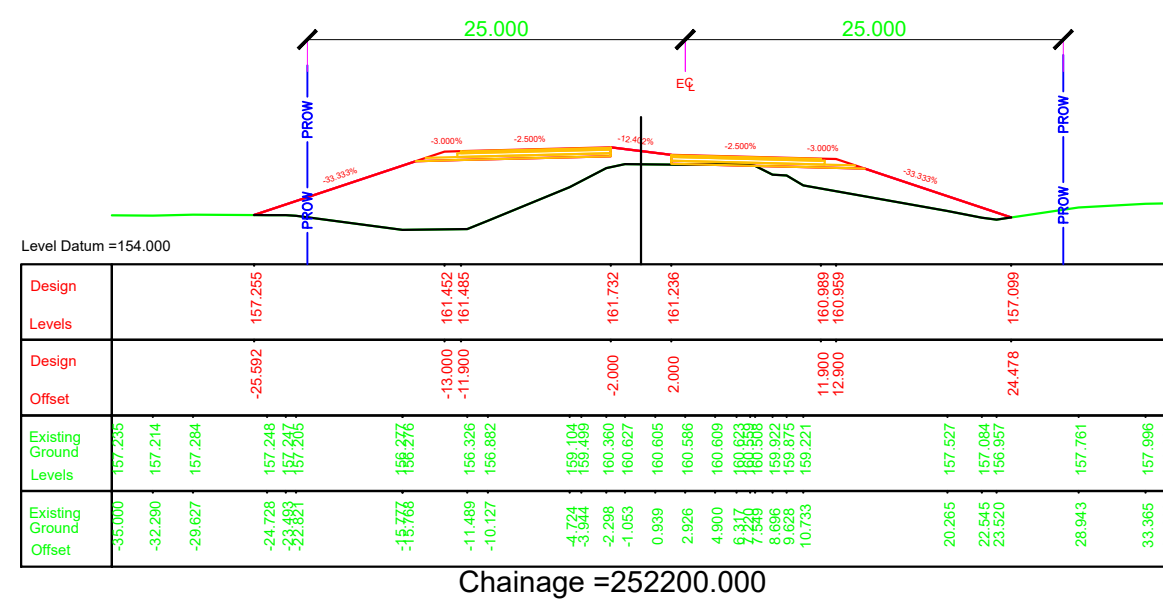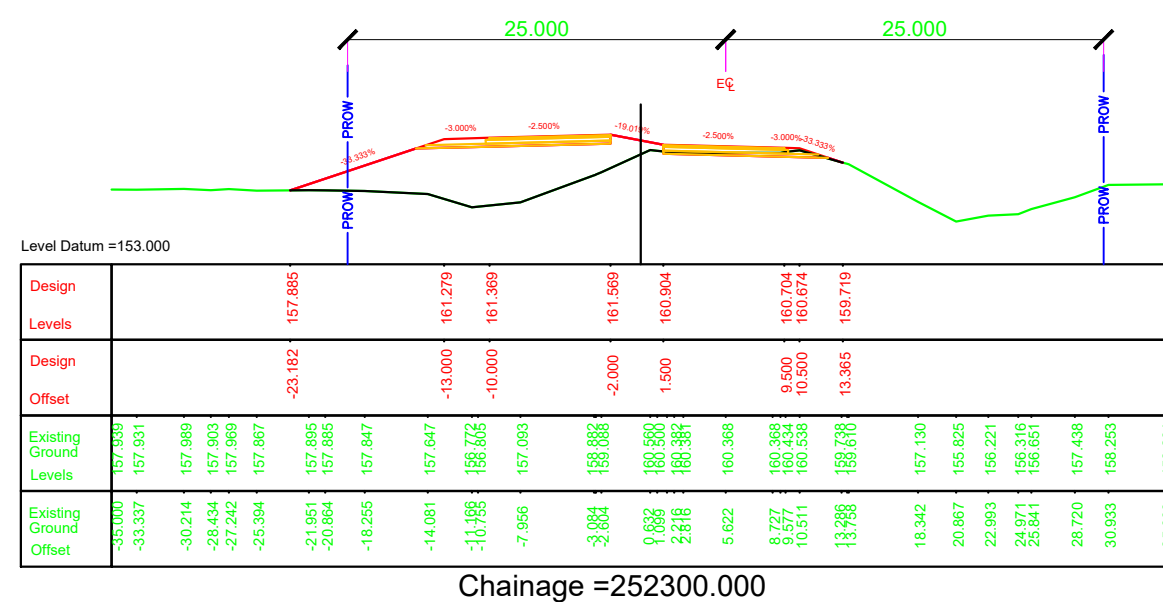
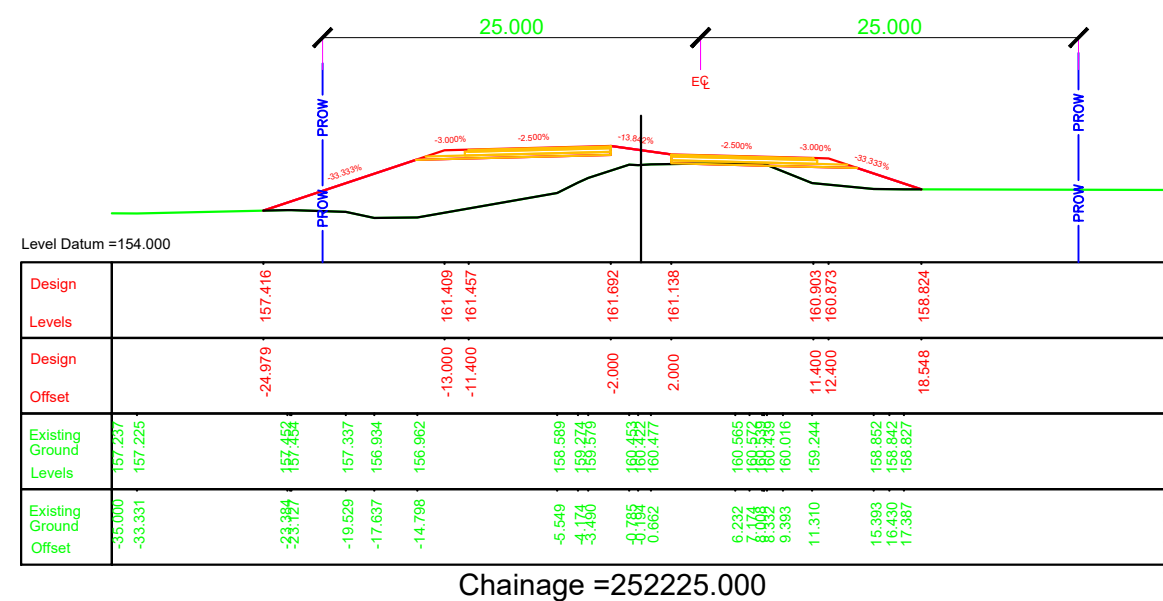
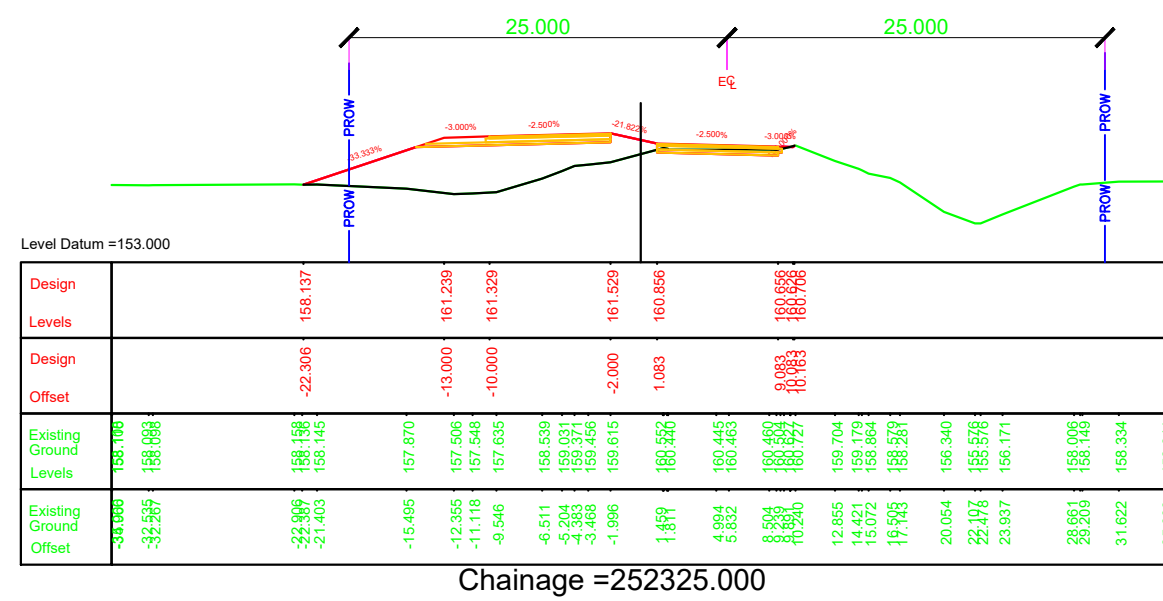
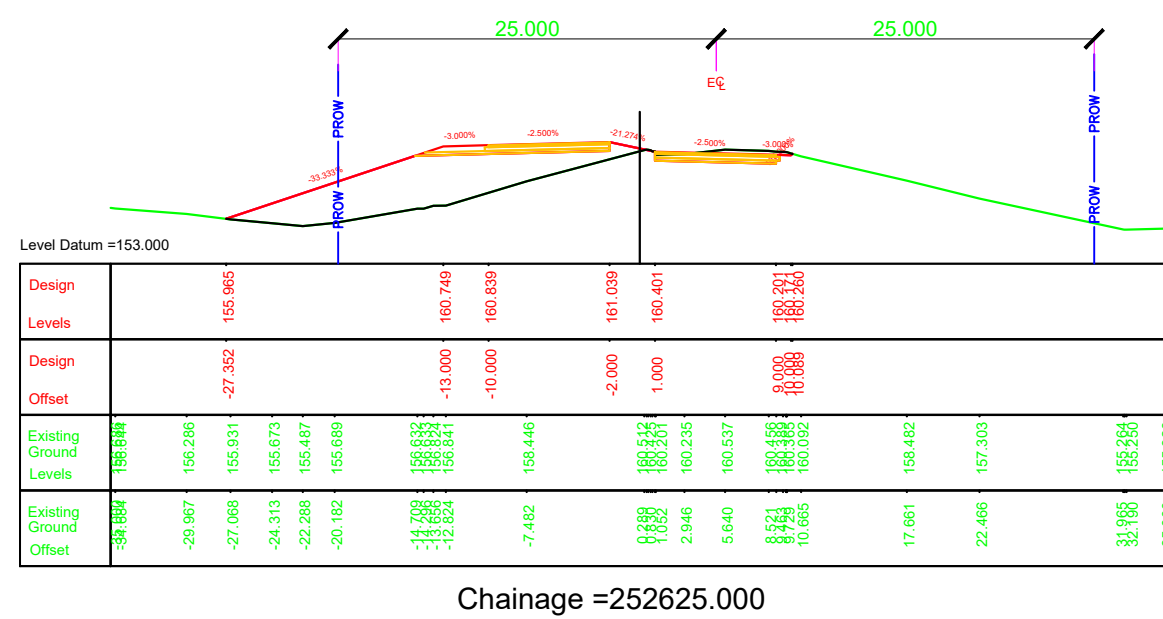


Chainage =252+350 to Chainage =252+600













EMPLOYER		PROJECT		DESIGN CONSULTANTS				Mr.		Drawing Name	Scale:	Date:
 Government of Nepal Ministry of Physical Infrastructure and Transport Department of Roads Development Cooperation Implementation Division	Strategic Road Connectivity & Trade Improvement Project (SRCTIP) Detailed Design of Upgradation of Kamala-Dhalkebar-Pathlaiya Road Section (130 KM) of Mahendra Highway and Bridges	Joint Venture of			Designed By	Pushkar Poudel		RUNNING CROSS SECTION	1:500	JUNE 2023		
		 EPTISA Servicios De Ingeniera Madrid, Spain	 STUP Consultants Private Limited Kolkatta, India	Checked By	T.V./Rajeev							
		In Association With			Approved By	Mr.		Reference Drawings 1.PLAN AND PROFILE DRAWINGS. 2.TYPICAL CROSS SECTIONS	Chainage: Km 252+175 to Km 252+750	KDP/DDR/HIGHWAY/RCS- 49		
		Udaya Consultancy, Geocom International, Sundar Kriti Consultant and Rays Consultant Private Limited				Mr.						
						Mr.						
						Nec.No.	Signature					
						Mr.						
						Nec.No.	Signature					
						Mr.						
						Nec.No.	Signature					

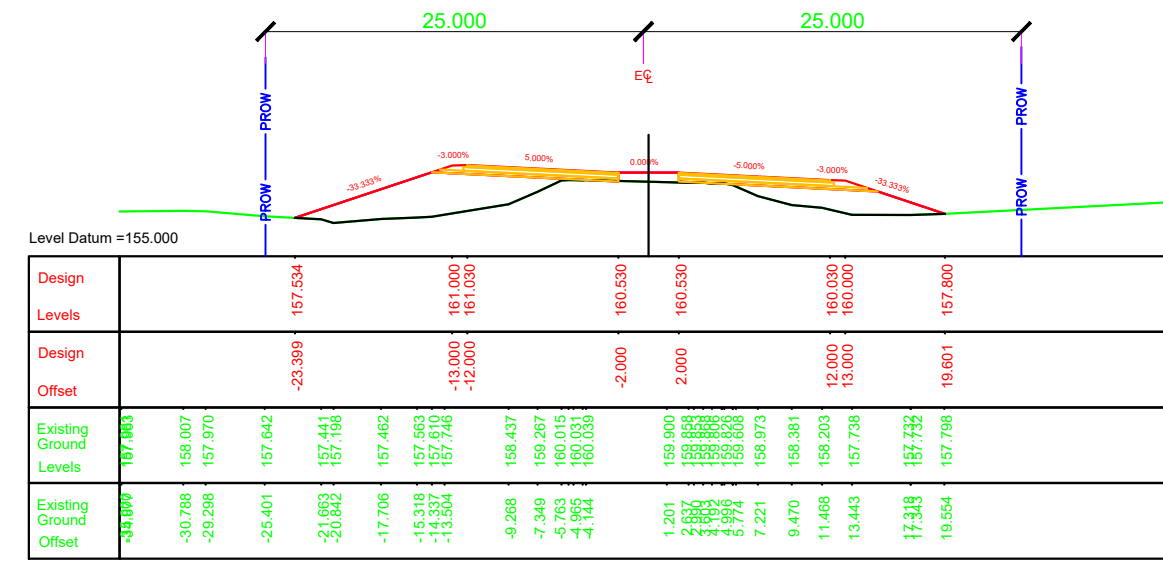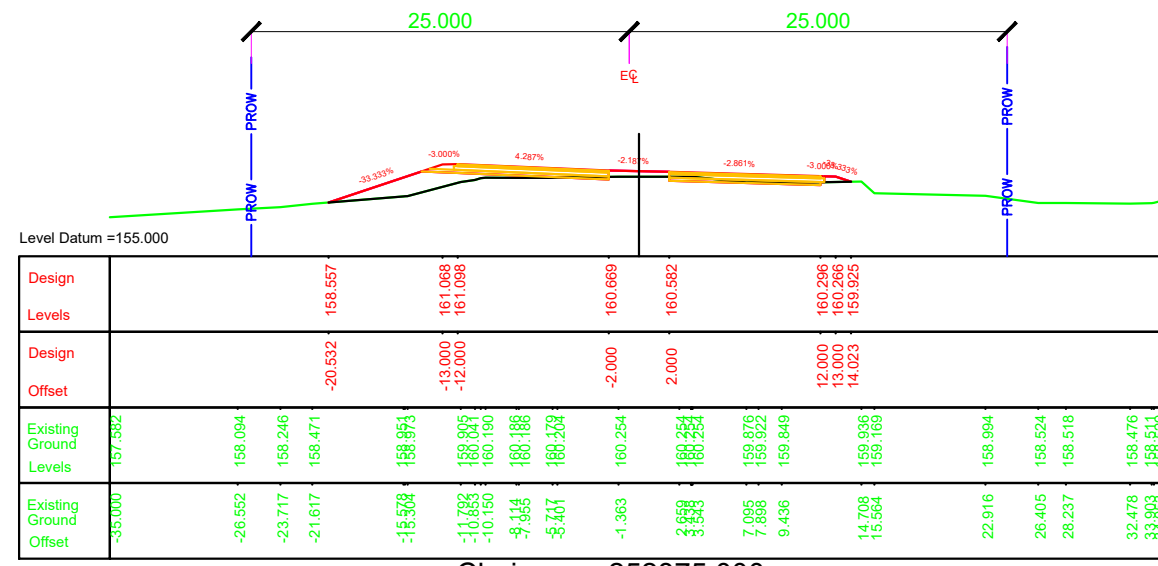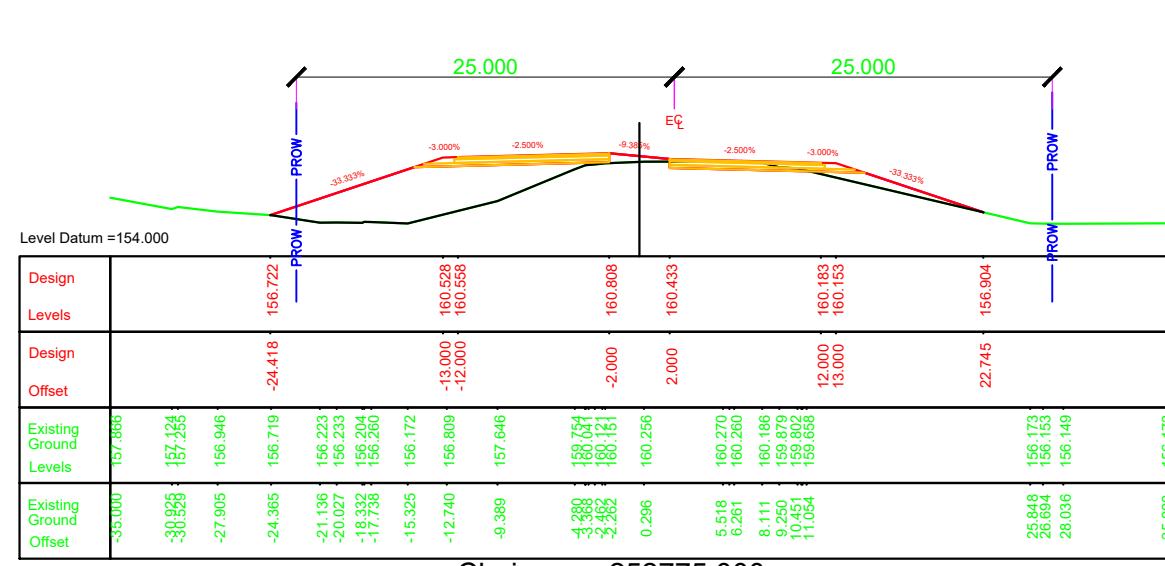

EMPLOYER		PROJECT		DESIGN CONSULTANTS			Drawing Name		Scale:	Date:
 Government of Nepal Ministry of Physical Infrastructure and Transport Department of Roads Development Cooperation Implementation Division		Strategic Road Connectivity & Trade Improvement Project (SRCTIP) Detailed Design of Upgradation of Kamala-Dhalkebar-Pathlaiya Road Section (130 KM) of Mahendra Highway and Bridges		Joint Venture of			RUNNING CROSS SECTION	1:500	JUNE 2023	
				 EPTISA Servicios De Ingeniera Madrid, Spain	 STUP Consultants Private Limited Kolkatta, India	Designed By Mr. Pushkar Poudel Nec.No. 6146 Signature				
				In Association With Udaya Consultancy, Geocom International, Sundar Kriti Consultant and Rays Consultant Private Limited			Checked By Mr. T.V.Rajeev Nec.No. Signature	Reference Drawings 1.PLAN AND PROFILE DRAWINGS. 2.TYPICAL CROSS SECTIONS	Chainage: Km 252+775 to Km 253+050	Drawing No. KDP/DDR/HIGHWAY/RCS- 50 Sheet No.

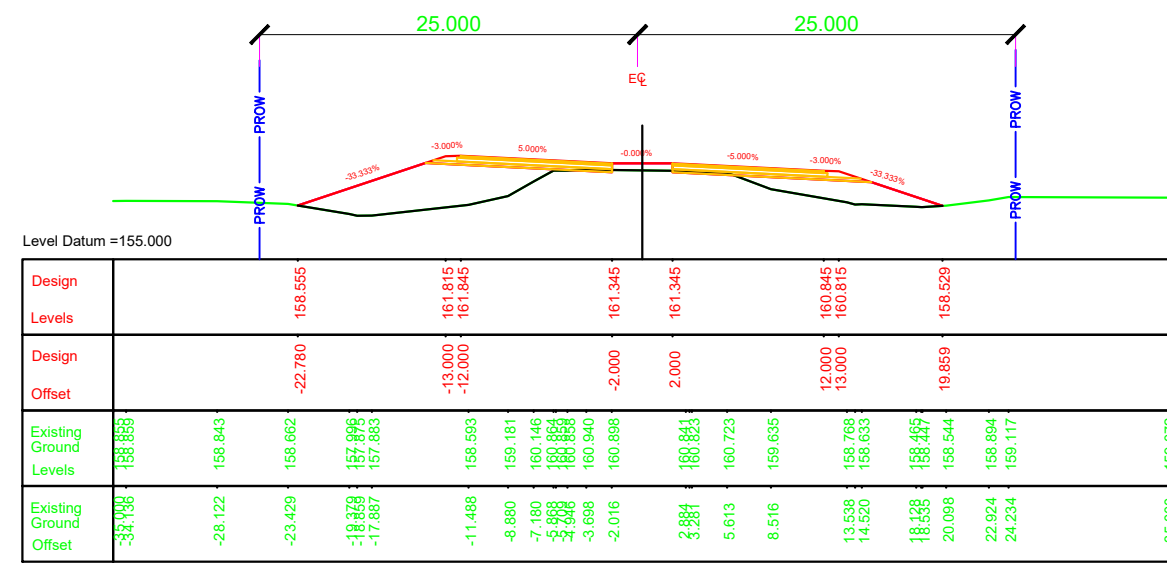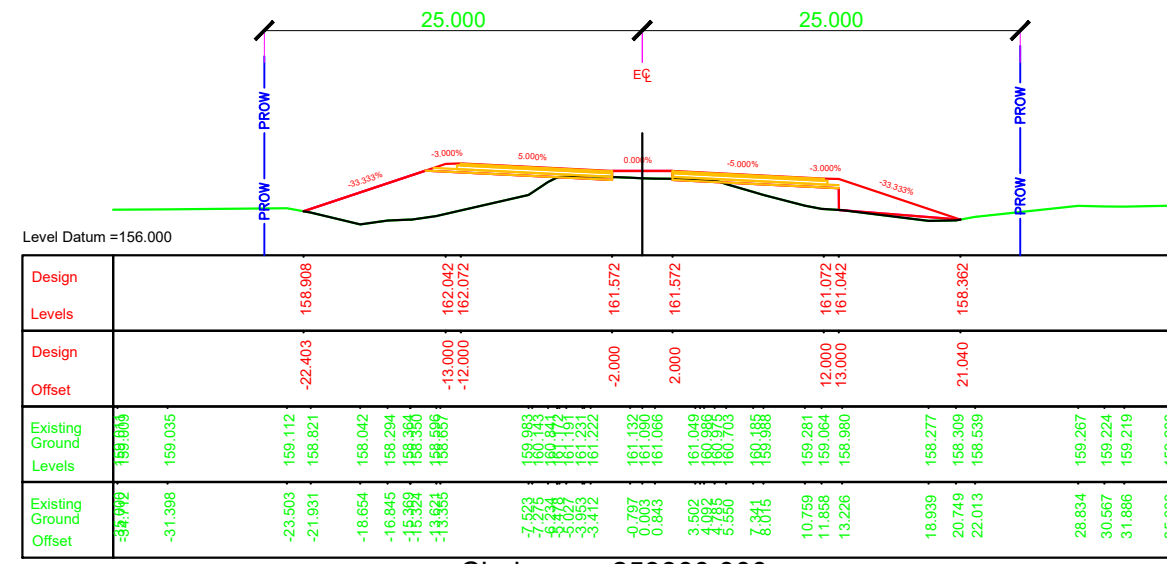
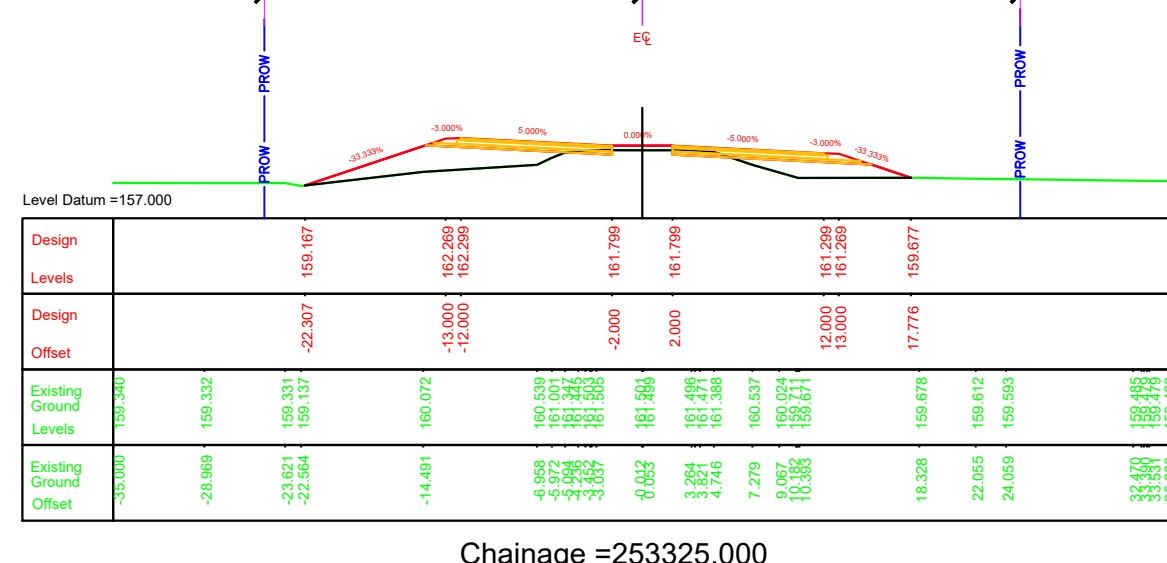
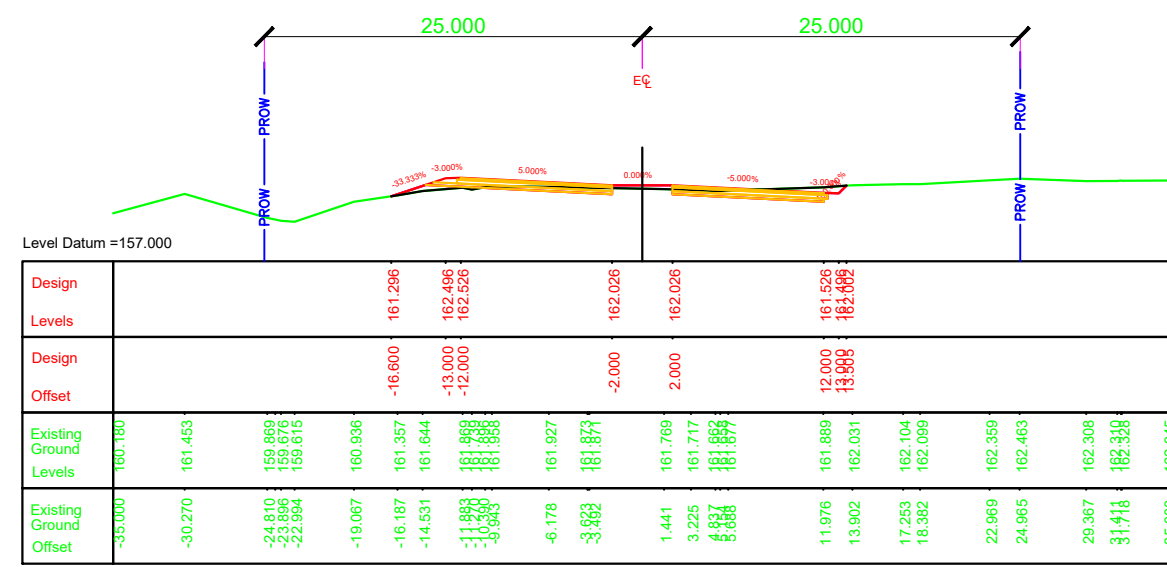


EMPLOYER	PROJECT	DESIGN CONSULTANTS			Mr.	Drawing Name	Scale:	Date:		
 Government of Nepal Ministry of Physical Infrastructure and Transport Department of Roads Development Cooperation Implementation Division	Strategic Road Connectivity & Trade Improvement Project (SRCTIP) Detailed Design of Upgradation of Kamala-Dhalkebar-Pathlaiya Road Section (130 KM) of Mahendra Highway and Bridges	Joint Venture of			Designed By	Pushkar Poudel	 Signature	RUNNING CROSS SECTION	1:500	JUNE 2023
		 EPTISA Servicios De Ingenieria Madrid, Spain	 STUP Consultants Private Limited Kolkatta, India	Checked By	Mr. T.V.Rajeev	 Signature				
		In Association With			Approved By	Mr. Harikrishna Bhavsar	 Signature	Reference Drawings	Chainage:	KDP/DDR/HIGHWAY/RCS- 51
Udaya Consultancy, Geocom International, Sundar Kriti Consultant and Rays Consultant Private Limited				Mr. Harikrishna Bhavsar		1.PLAN AND PROFILE DRAWINGS. 2.TYPICAL CROSS SECTIONS	Km 253+075 to Km 253+350	Sheet No.		

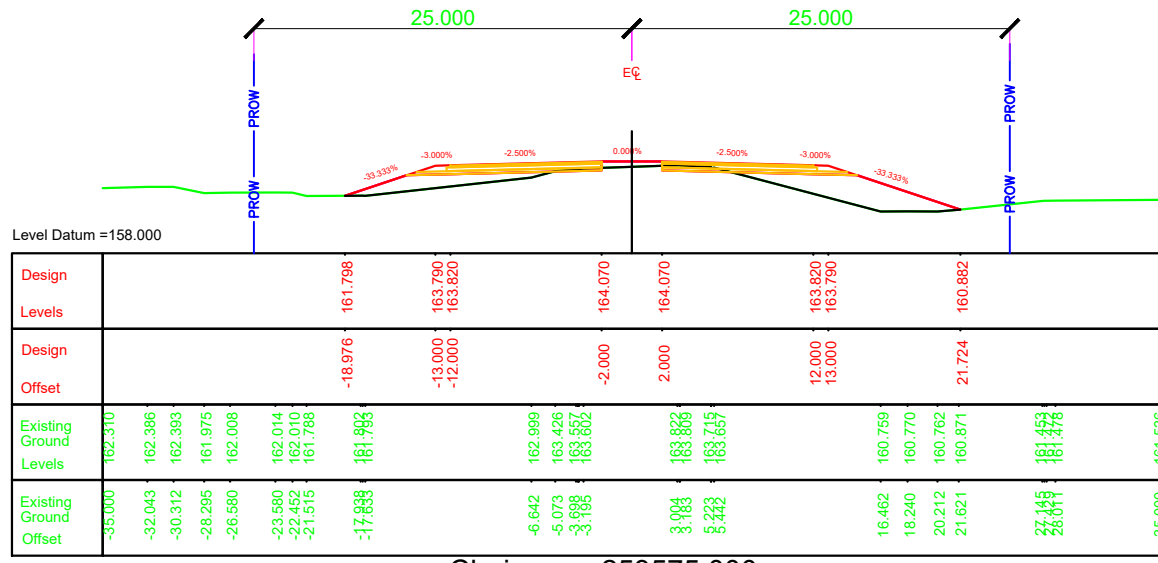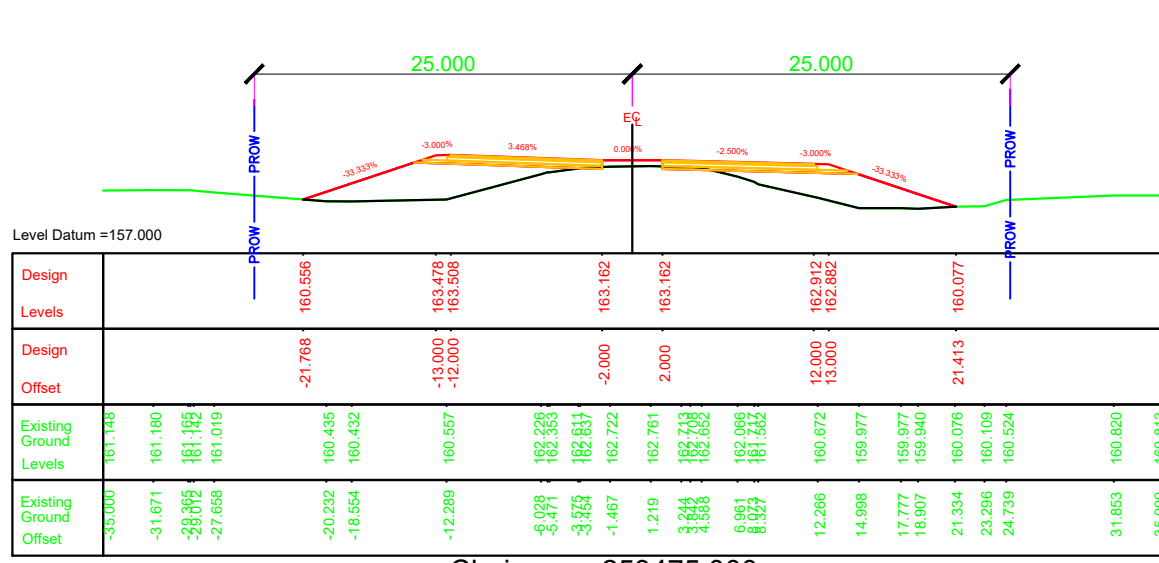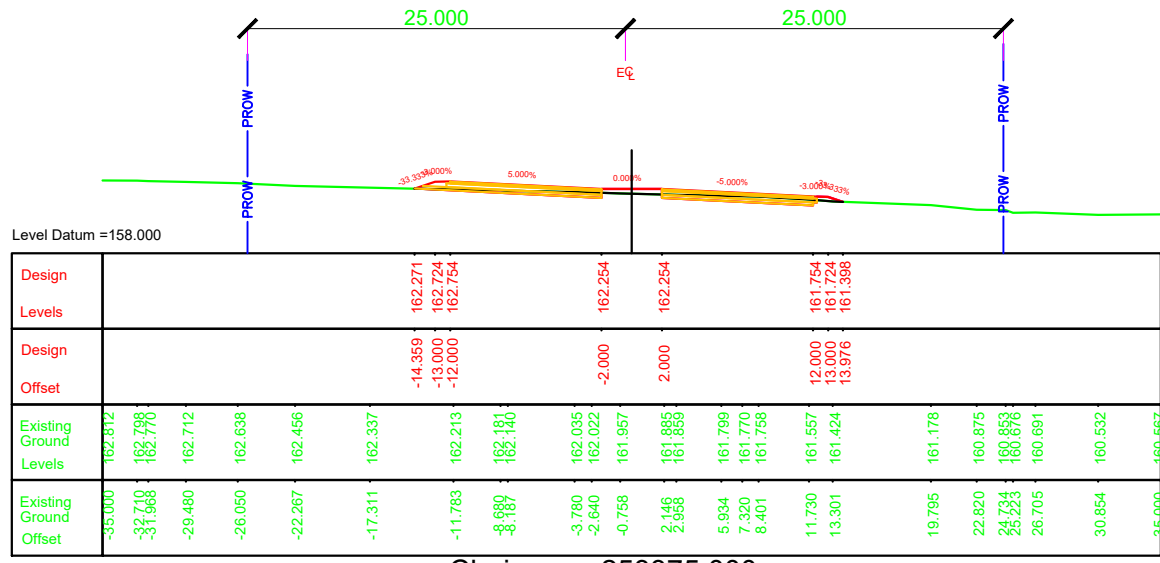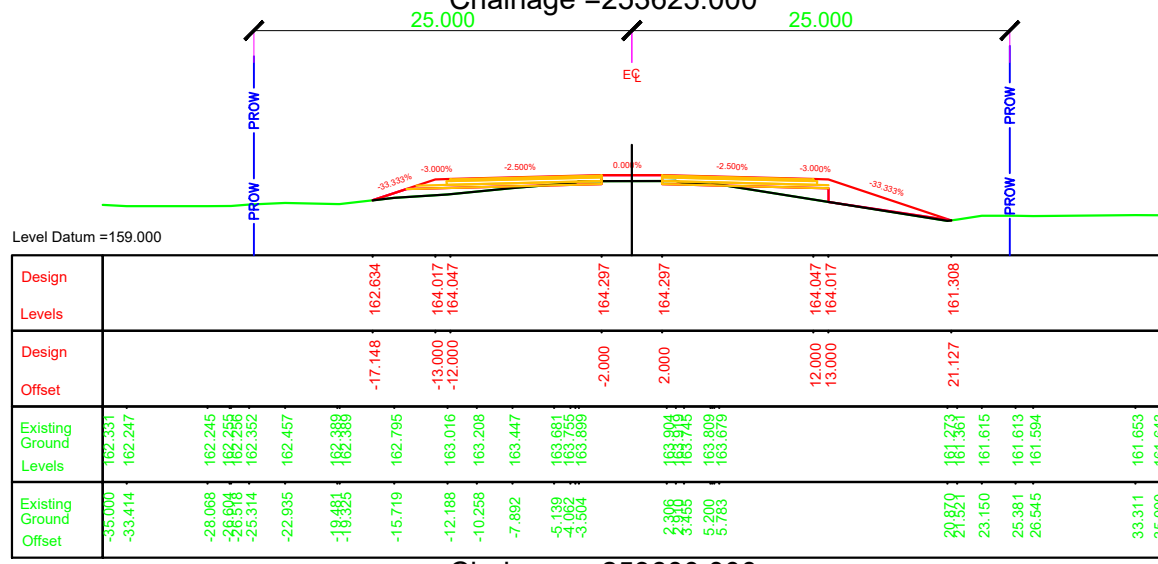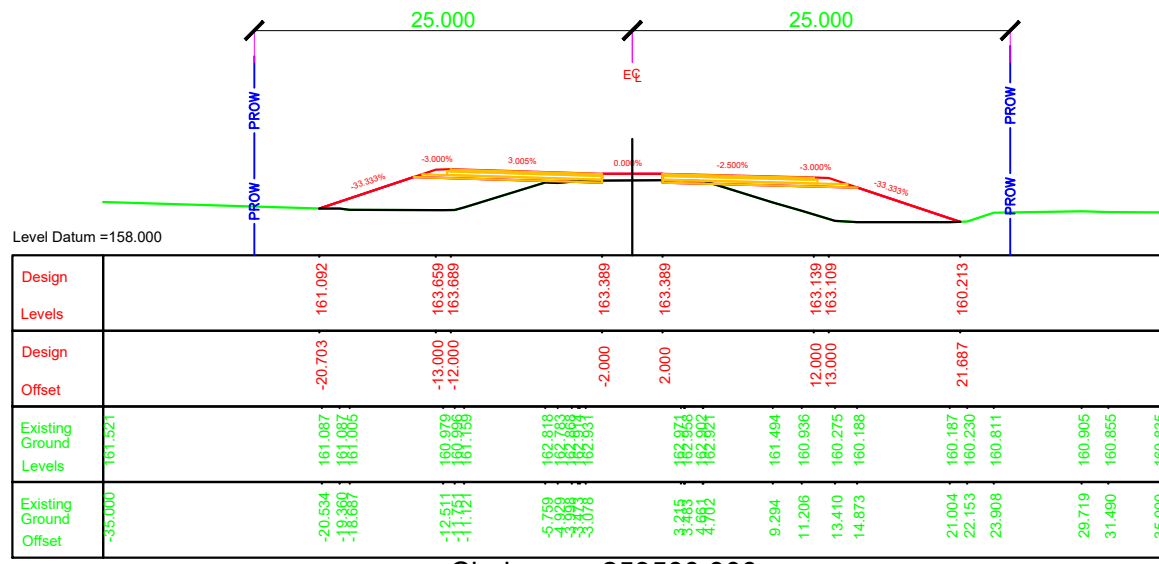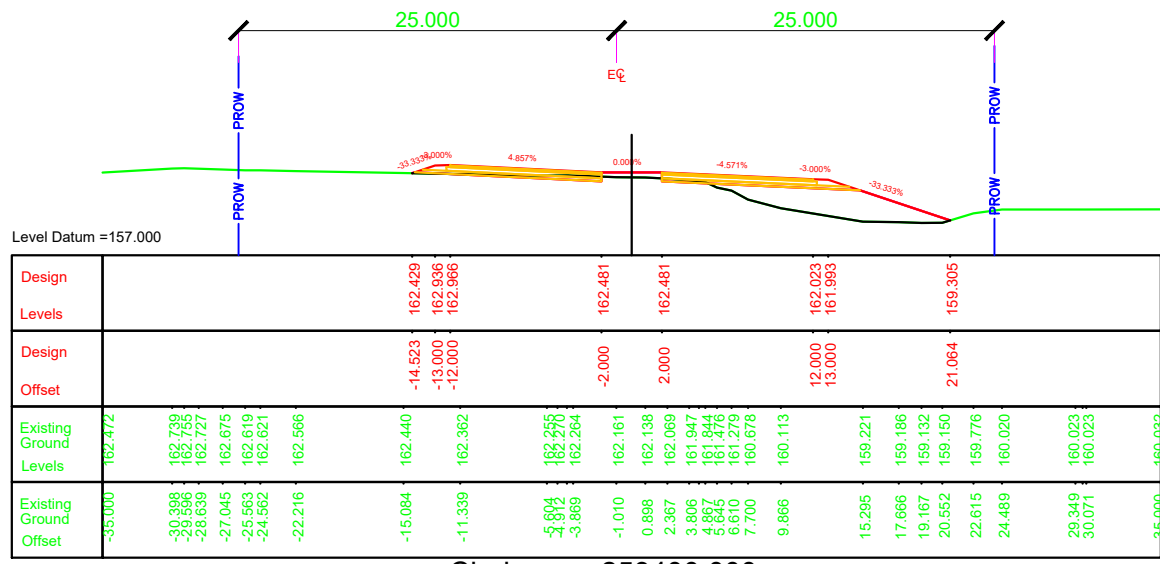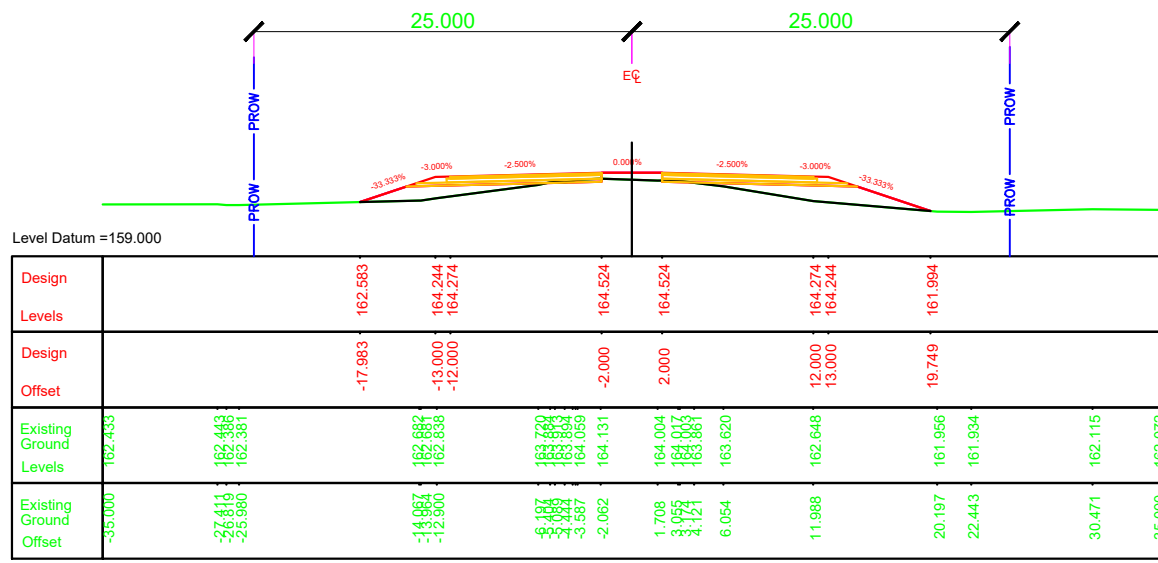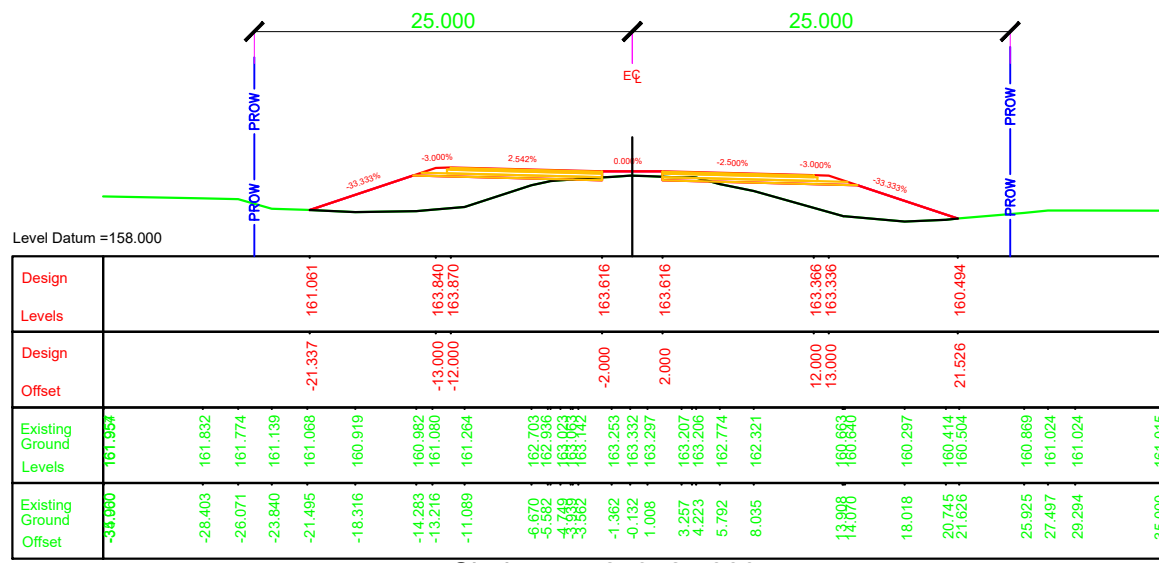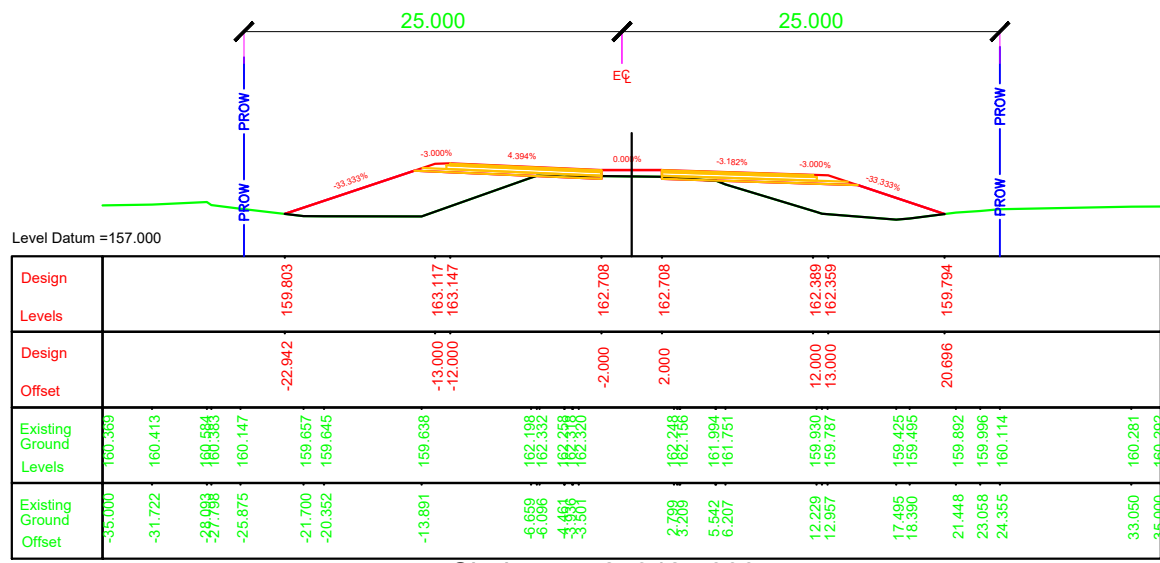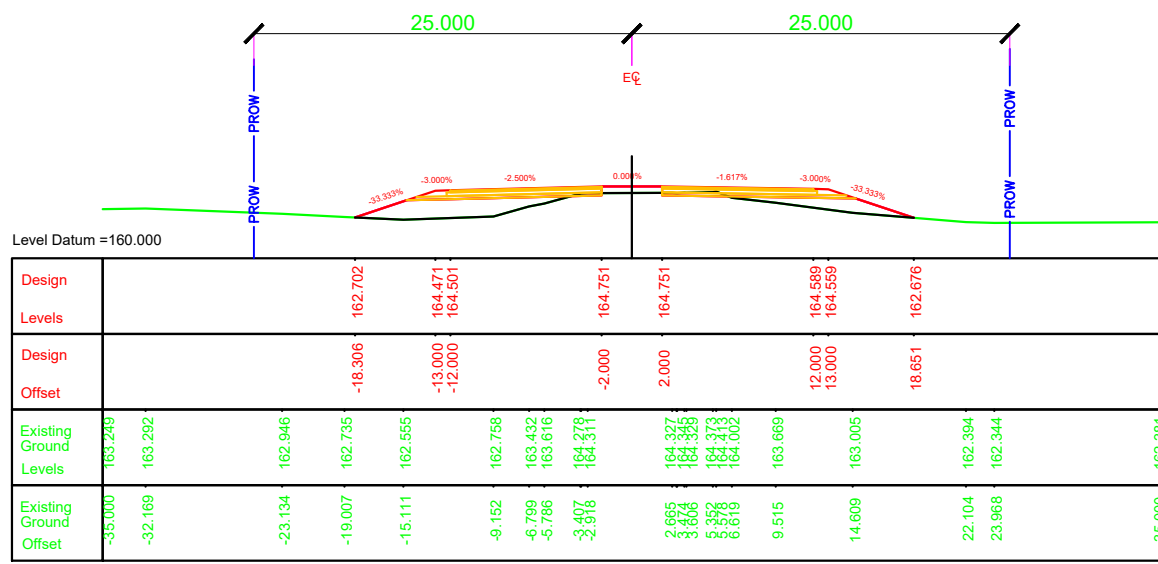
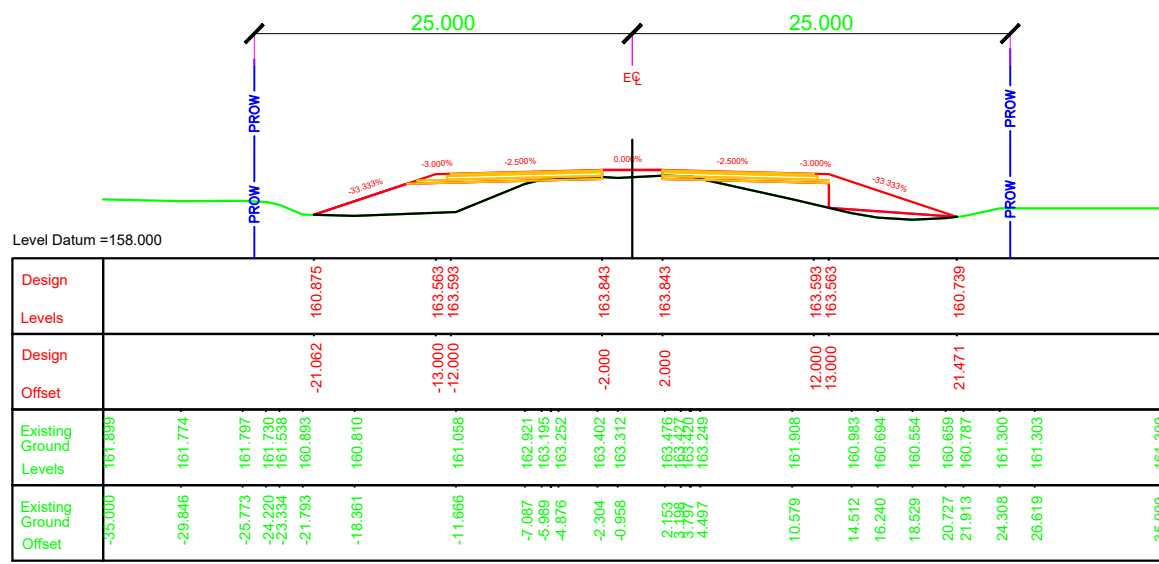
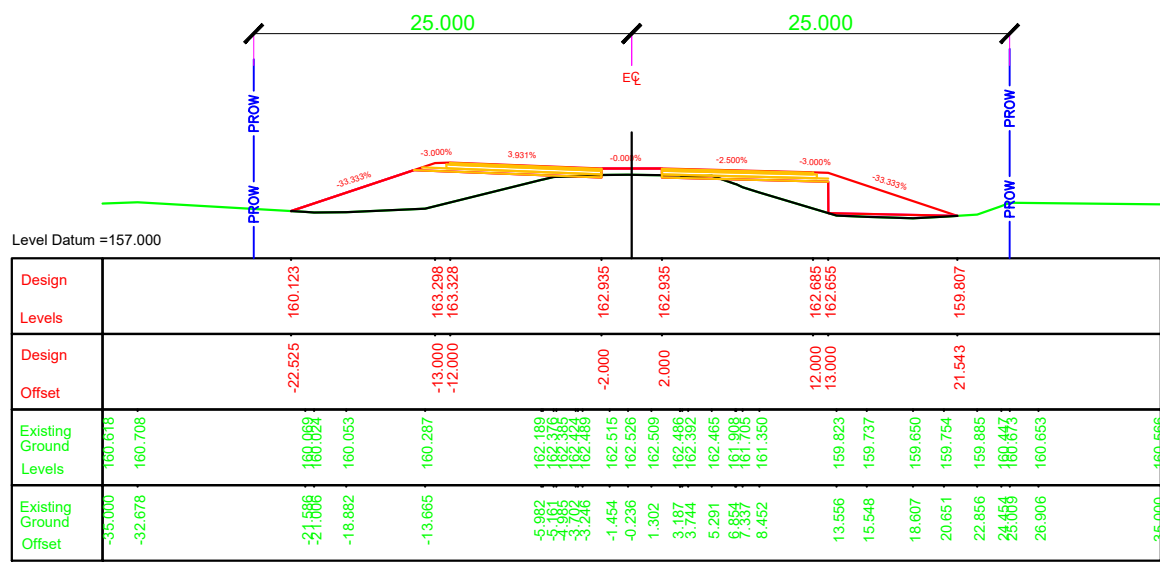



- NOTES:
1. ALL DIMENSIONS, CHAINAGES AND LEVEL SHOWN IN THE DRAWING ARE IN METERS UNLESS OTHERWISE INDICATED.
 2. ROW SHOWN IN THE DRAWING IS CONSIDERED w.r.t EXISTING ROAD.
 3. THE REQUIREMENT OF RETAINING WALL BEYOND ROW SHALL BE ASCERTAINED AT SITE AFTER SITE SET OUT.







EMPLOYER		PROJECT		DESIGN CONSULTANTS		Designed By	Mr.	Drawing Name	Scale:	Date:
	Government of Nepal Ministry of Physical Infrastructure and Transport Department of Roads Development Cooperation Implementation Division	Strategic Road Connectivity & Trade Improvement Project (SRCTIP) Detailed Design of Upgradation of Kamala-Dhalkebar-Pathlaiya Road Section (130 KM) of Mahendra Highway and Bridges	Joint Venture of		Pushkar Poudel		Signature			
			 EPTISA Servicios De Ingenieria Madrid, Spain	 STUP Consultants Private Limited Kolkatta, India	Mr.	Signature				
					Checked By	Mr.	Signature			
						Approved By	Mr.	Signature		
		In Association With Udaya Consultancy, Geocom International, Sundar Kriti Consultant and Rays Consultant Private Limited		Harikrishna Bhavsar	Signature	Reference Drawings 1.PLAN AND PROFILE DRAWINGS. 2.TYPICAL CROSS SECTIONS	Chainage: Km 253+375 to Km 253+650	KDP/DDR/HIGHWAY/RCS- 52	Sheet No.	

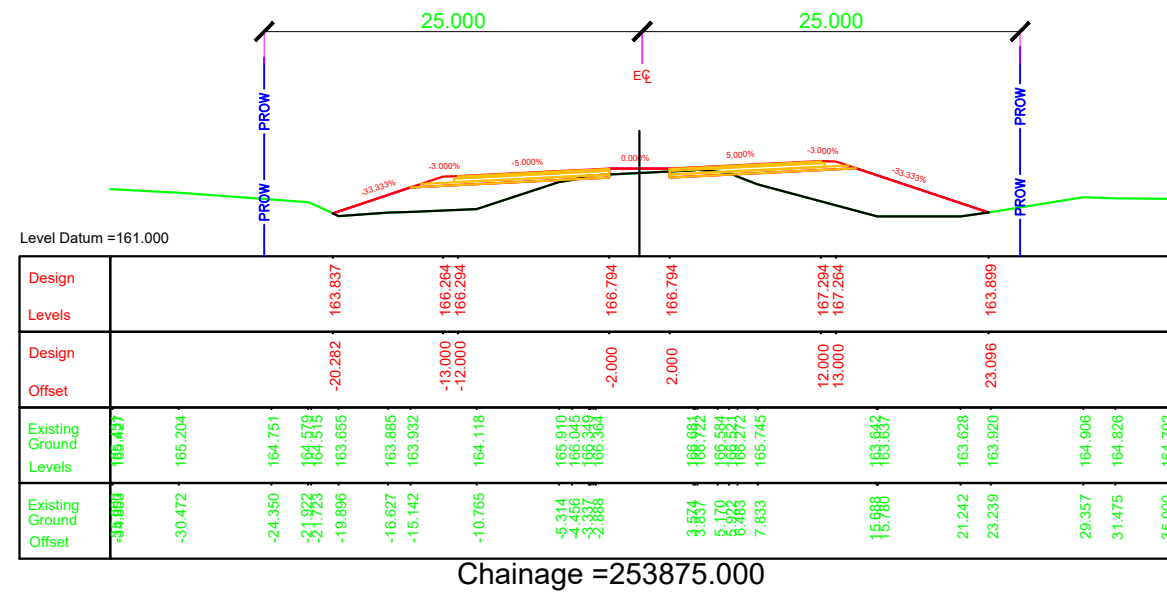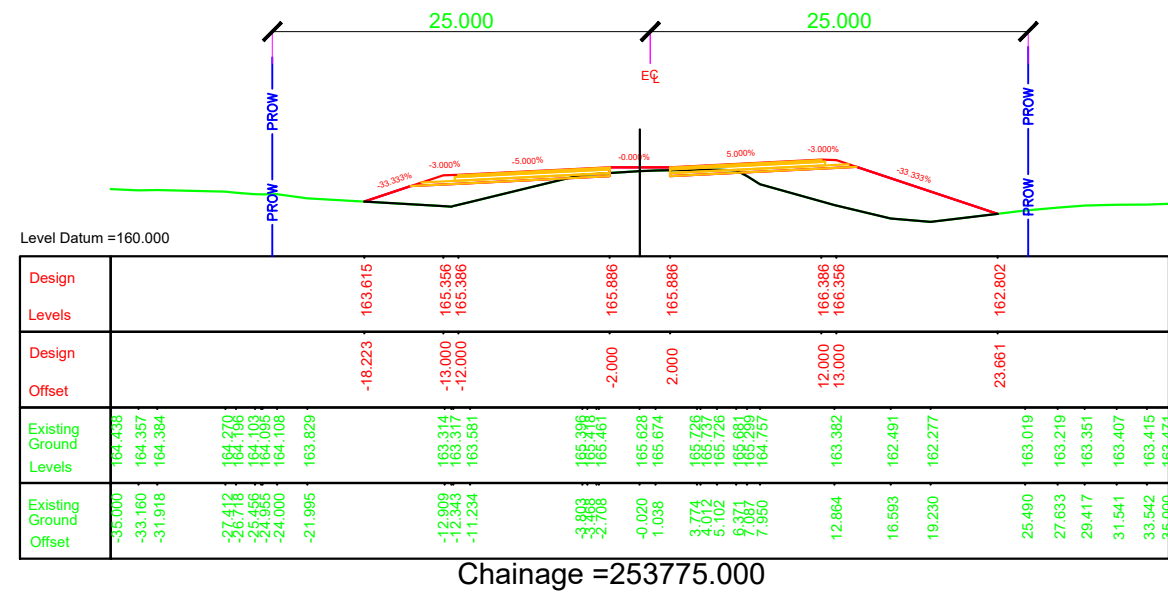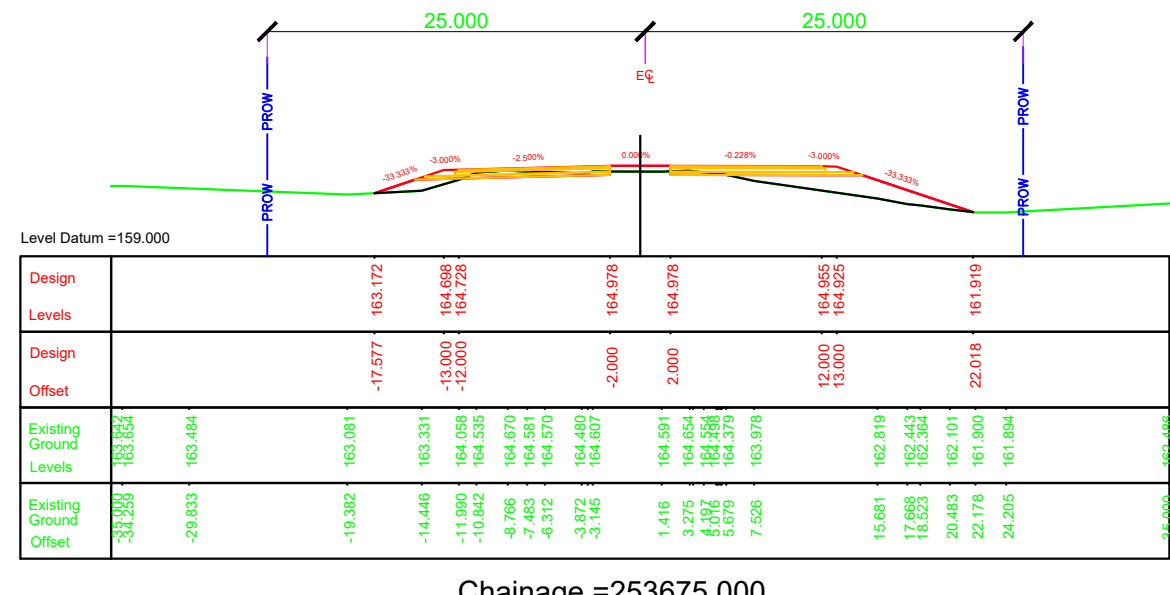

EMPLOYER	PROJECT	DESIGN CONSULTANTS			Mr.		Drawing Name	Scale:	Date:
 Government of Nepal Ministry of Physical Infrastructure and Transport Department of Roads Development Cooperation Implementation Division	Strategic Road Connectivity & Trade Improvement Project (SRCTIP) Detailed Design of Upgradation of Kamala-Dhalkebar-Pathlaiya Road Section (130 KM) of Mahendra Highway and Bridges	Joint Venture of		Designed By	Pushkar Poudel		RUNNING CROSS SECTION	1:500	JUNE 2023
		 EPTISA Servicios De Ingenieria Madrid, Spain	 STUP Consultants Private Limited Kolkatta, India	Checked By	Mr. T.V.Rajeev				Reference Drawings
		In Association With Udaya Consultancy, Geocom International, Sundar Kriti Consultant and Rays Consultant Private Limited		Approved By	Mr. Harikrishna Bhavsar		1.PLAN AND PROFILE DRAWINGS. 2.TYPICAL CROSS SECTIONS	Km 253+675 to Km 253+950	KDP/DDR/HIGHWAY/RCS- 53


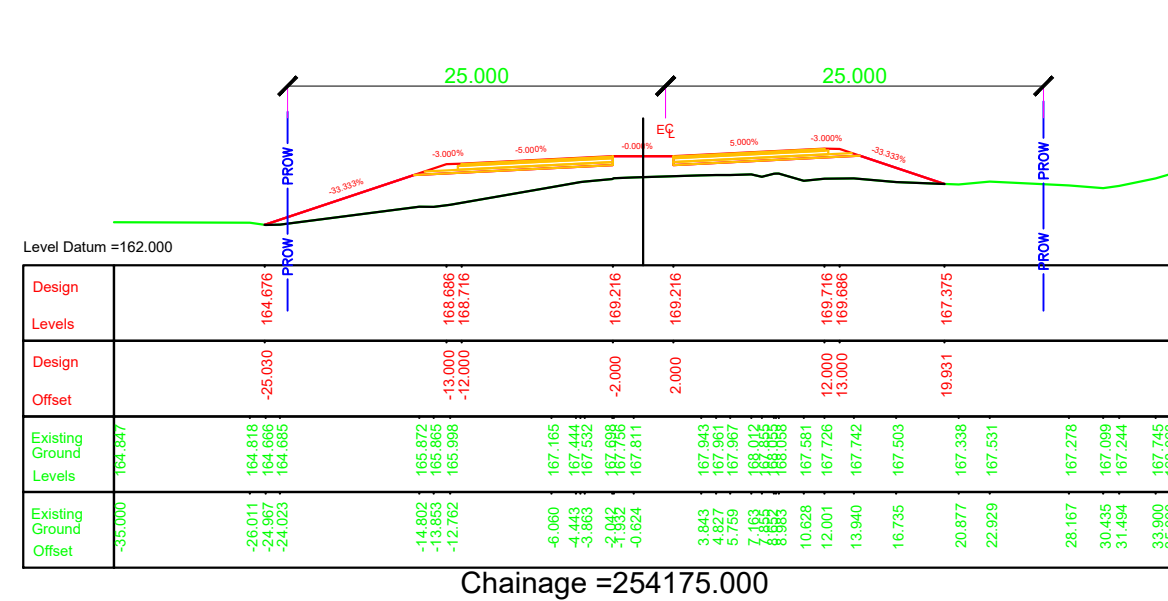
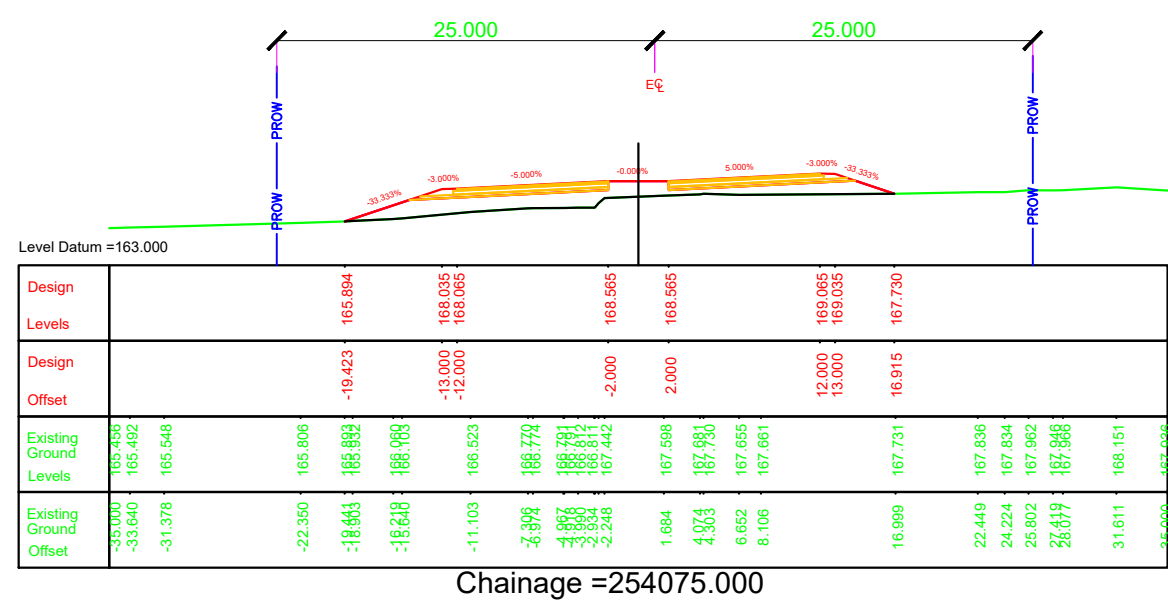
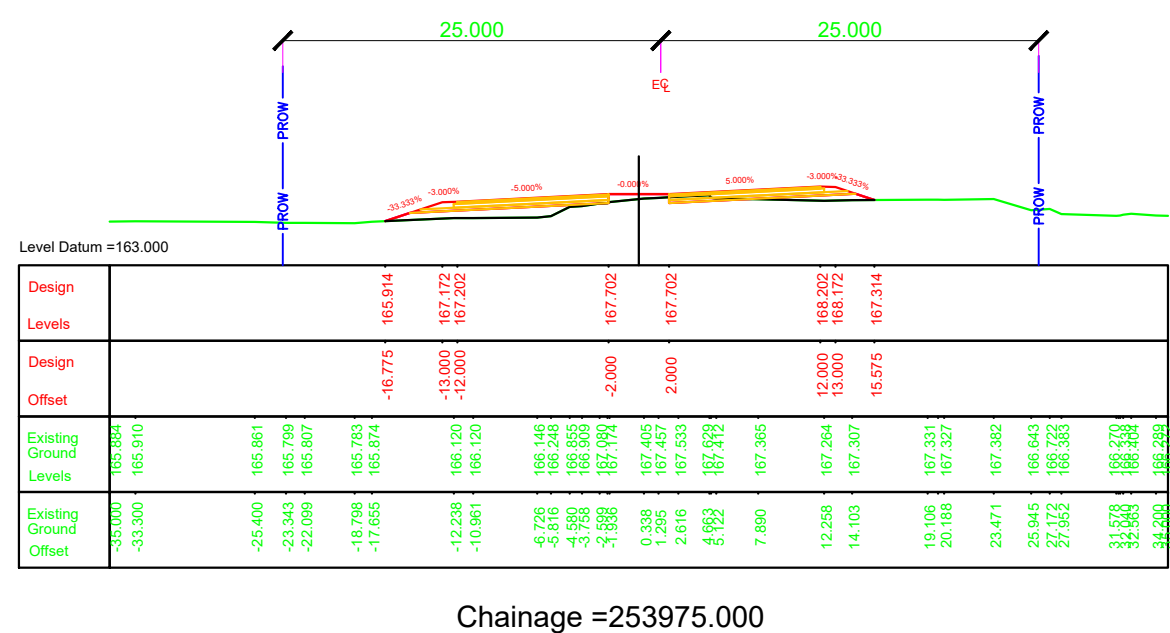


 EMPLOYER		PROJECT		DESIGN CONSULTANTS			Drawing Name		Scale:	Date:
 Government of Nepal Ministry of Physical Infrastructure and Transport Department of Roads Development Cooperation Implementation Division		Strategic Road Connectivity & Trade Improvement Project (SRCTIP) Detailed Design of Upgradation of Kamala-Dhalkebar-Pathlaiya Road Section (130 KM) of Mahendra Highway and Bridges		Joint Venture of			RUNNING CROSS SECTION	1:500	JUNE 2023	
				 EPTISA Servicios De Ingeniera Madrid, Spain	 STUP Consultants Private Limited Kolkatta, India	Designed By Mr. Pushkar Poudel Nec.No. 6146 Signature				
						Checked By Mr. T.V.Rajeev Nec.No. Signature	Reference Drawings 1.PLAN AND PROFILE DRAWINGS. 2.TYPICAL CROSS SECTIONS	Chainage: Km 253+975 to Km 254+250	KDP/DDR/HIGHWAY/RCS- 54	
				In Association With Udaya Consultancy, Geocom International, Sundar Kriti Consultant and Rays Consultant Private Limited						
				Approved By Mr. Harikrishna Bhavsar Nec.No. Signature						Sheet No.

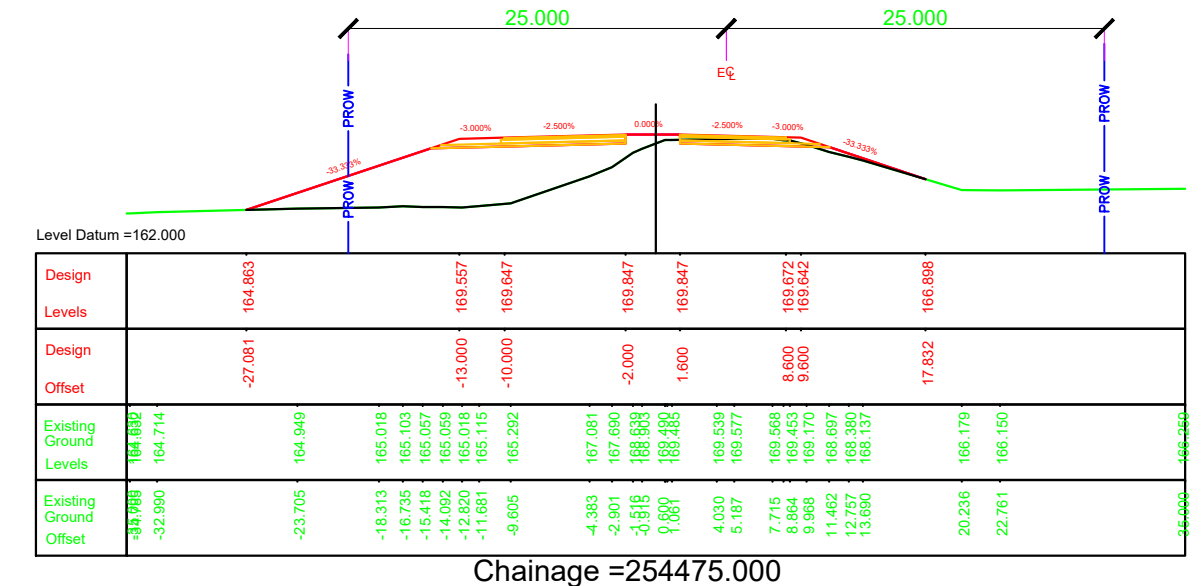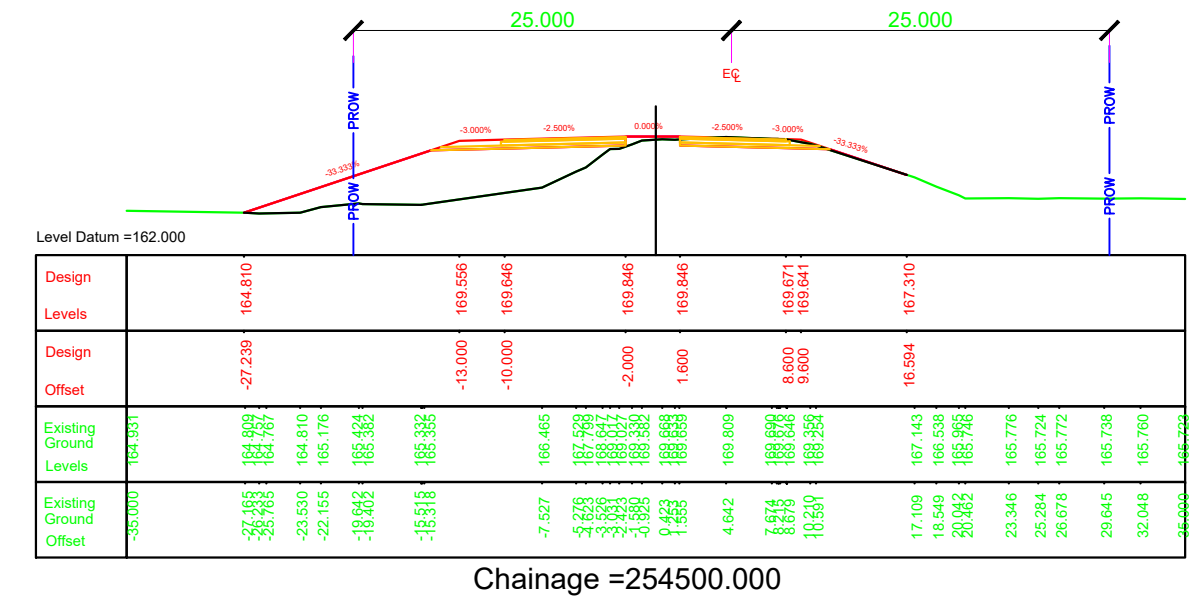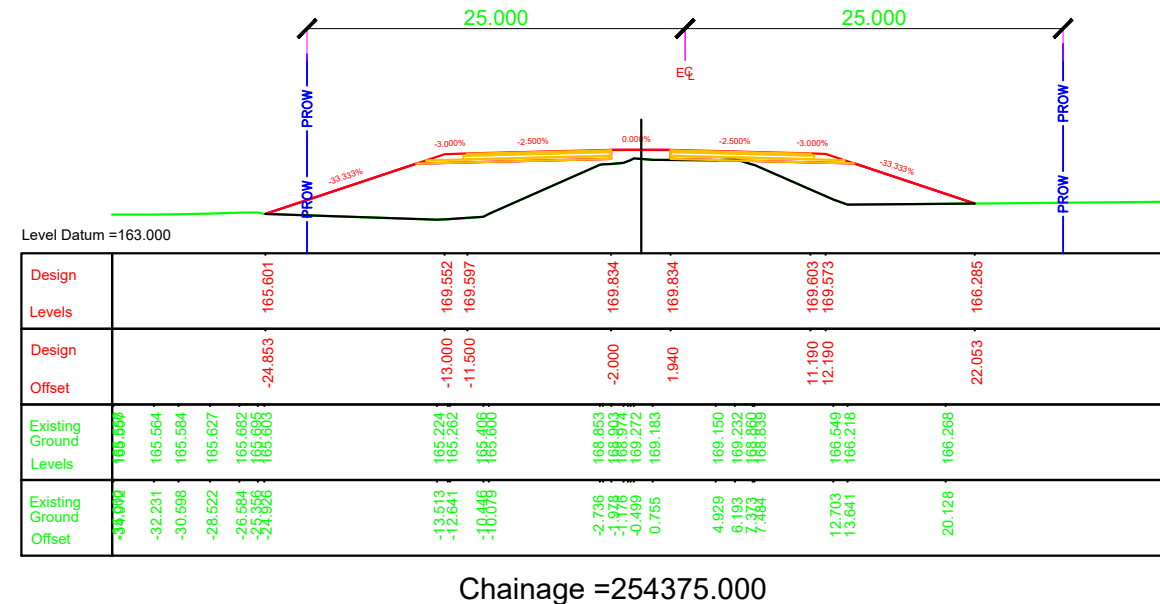
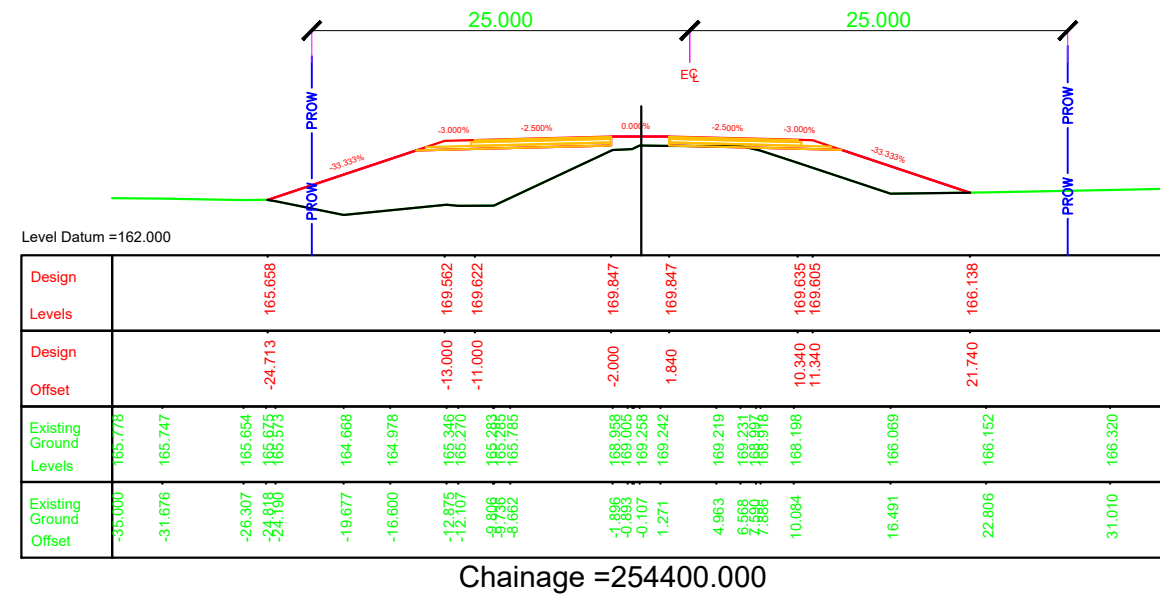
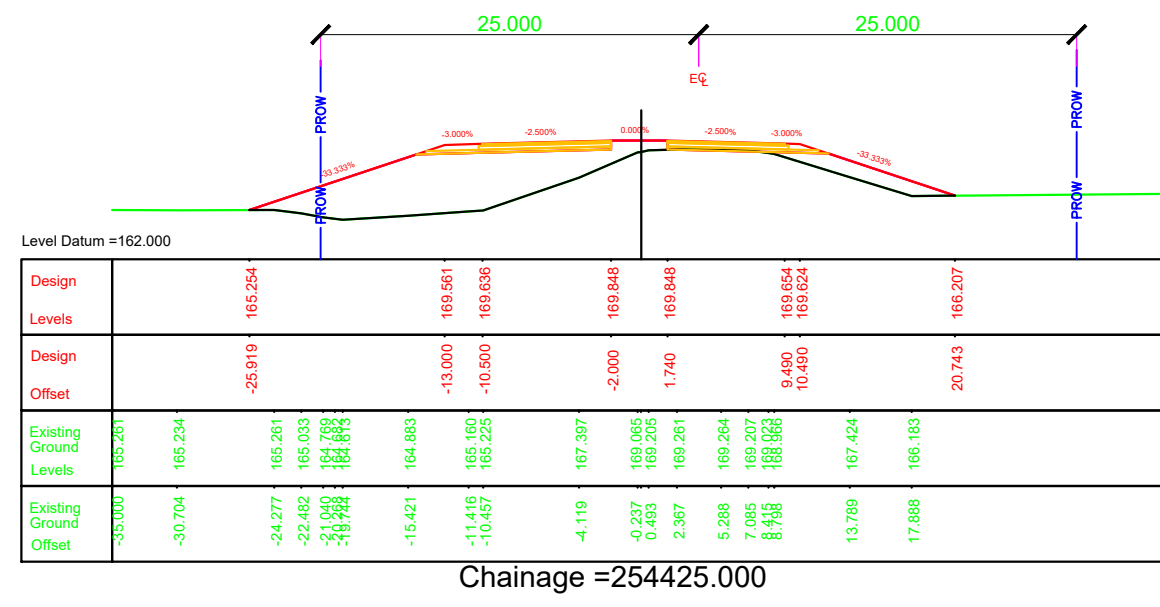
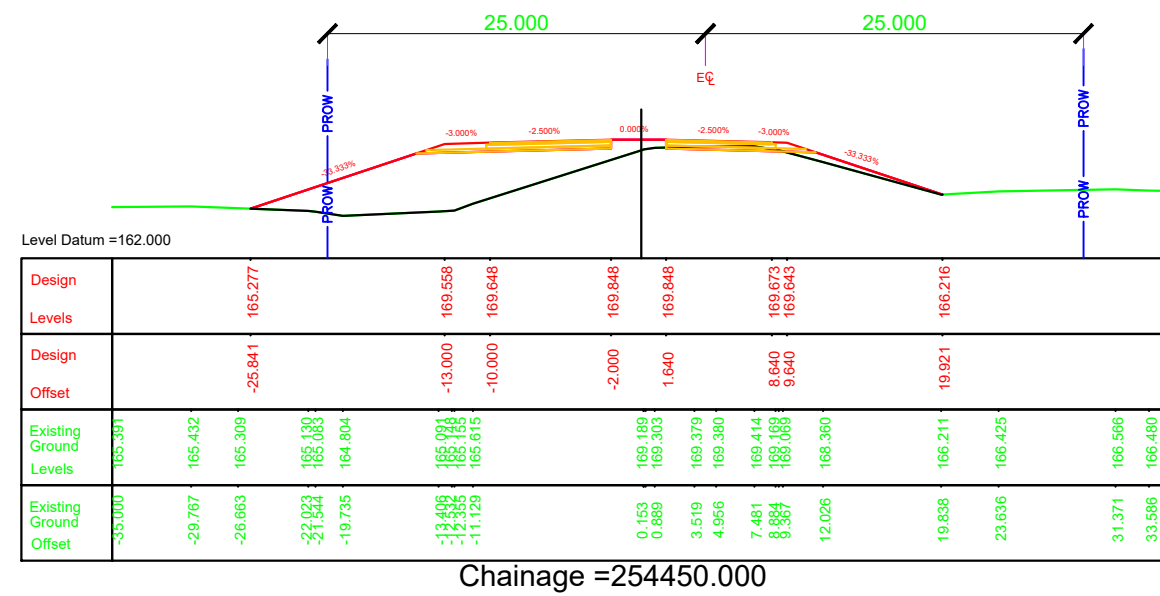




Chainage =254+825 to Chainage =254+525





EMPLOYER		PROJECT		DESIGN CONSULTANTS				Mr.		Drawing Name	Scale:	Date:
 Government of Nepal Ministry of Physical Infrastructure and Transport Department of Roads Development Cooperation Implementation Division	Strategic Road Connectivity & Trade Improvement Project (SRCTIP) Detailed Design of Upgradation of Kamala-Dhalkebar-Pathlaiya Road Section (130 KM) of Mahendra Highway and Bridges	Joint Venture of		Designed By	Pushkar Poudel		RUNNING CROSS SECTION	1:500	JUNE 2023			
		 EPTISA Servicios De Ingeniera Madrid, Spain	 STUP Consultants Private Limited Kolkatta, India		Nec. No. 6146	Signature						
		In Association With		Checked By	T.V.Rajeev		Reference Drawings	Chainage:	KDP/DDR/HIGHWAY/RCS- 55			
		Udaya Consultancy, Geocom International, Sundar Kriti Consultant and Rays Consultant Private Limited		Approved By	Mr. Harikrishna Bhavsar		1.PLAN AND PROFILE DRAWINGS. 2.TYPICAL CROSS SECTIONS	Km 254+275 to Km 254+850	Sheet No.			
					Nec.No.	Signature						

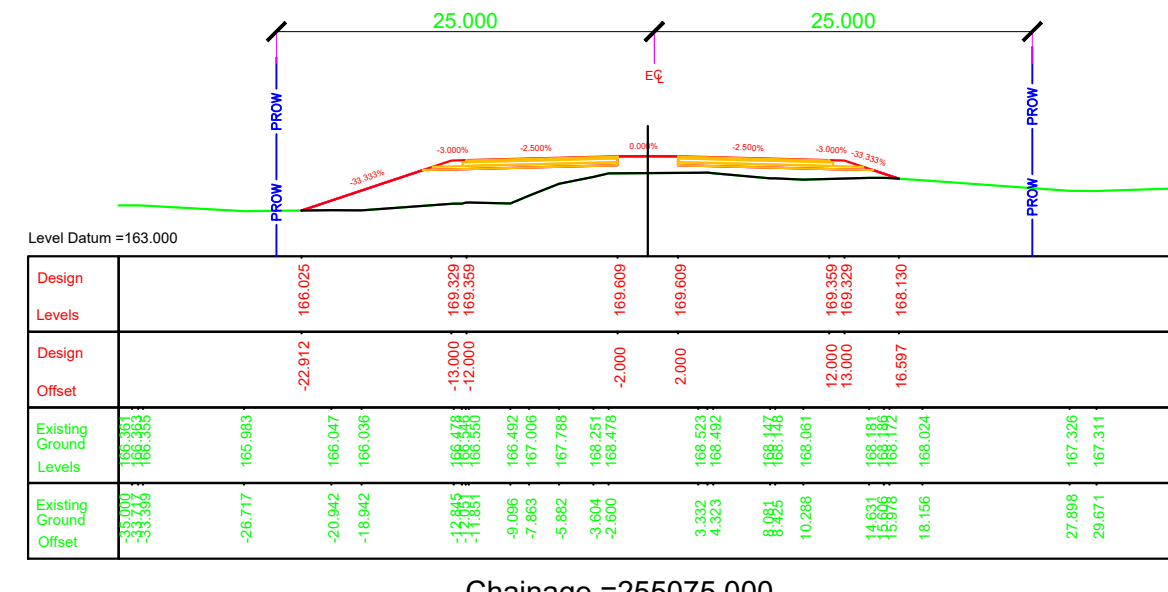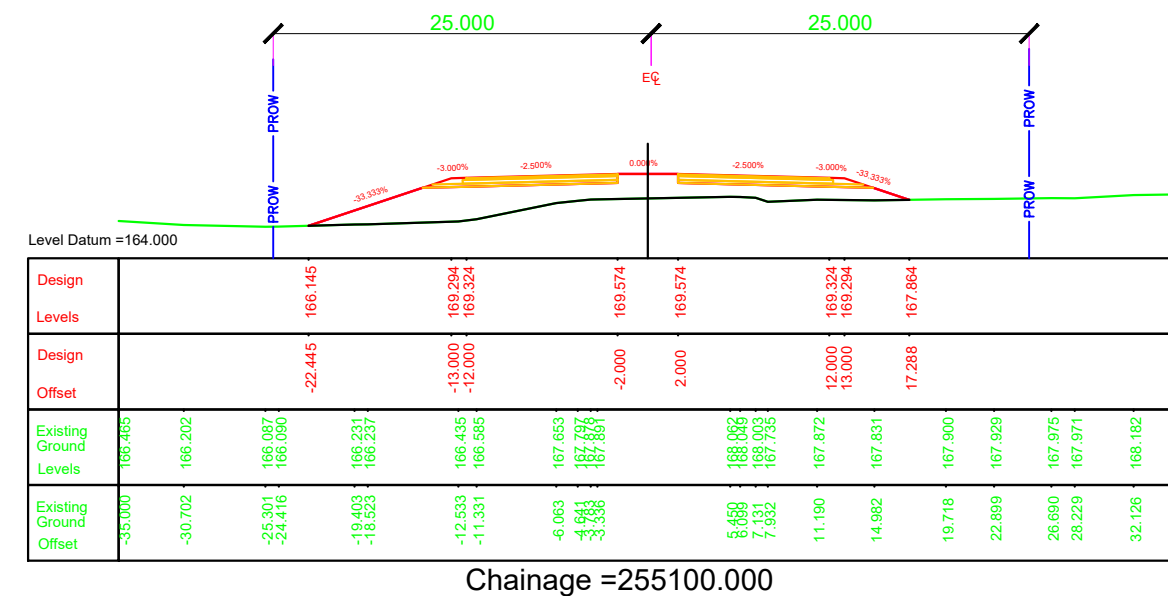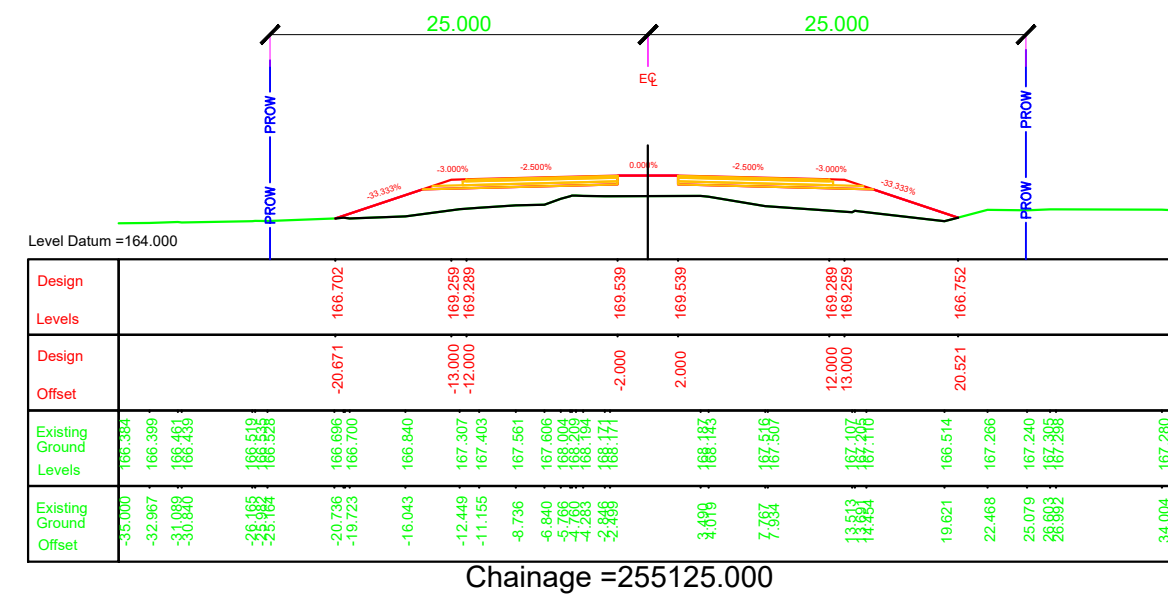
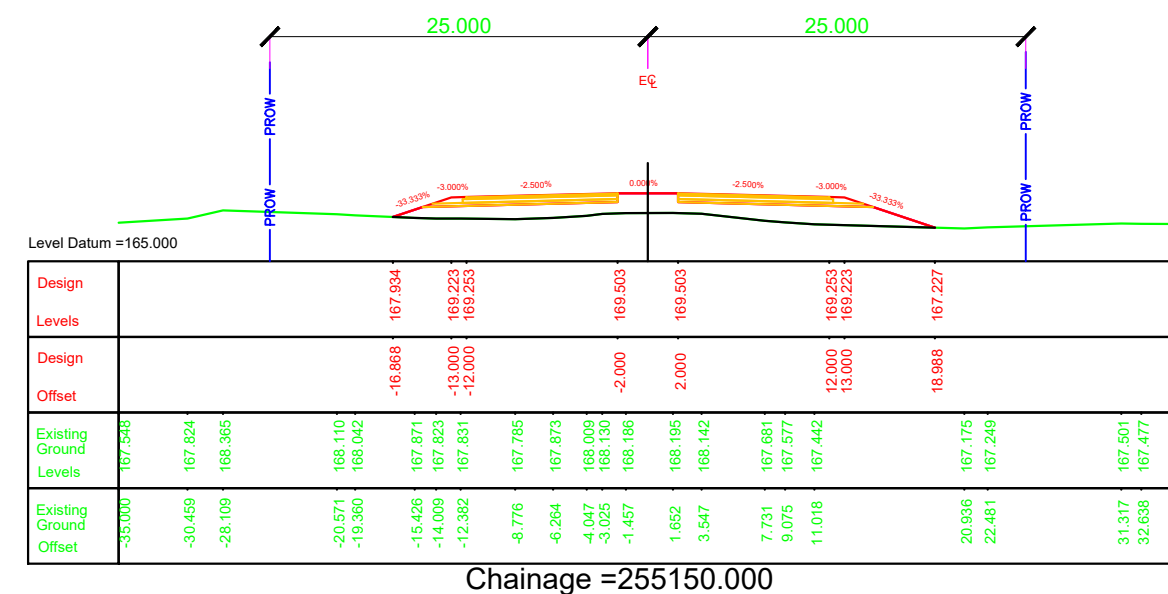














EMPLOYER	PROJECT	DESIGN CONSULTANTS			Designed By	Mr. Pushkar Poudel	Signature	Drawing Name	Scale:	Date:
 Government of Nepal Ministry of Physical Infrastructure and Transport Department of Roads Development Cooperation Implementation Division	Strategic Road Connectivity & Trade Improvement Project (SRCTIP) Detailed Design of Upgradation of Kamala-Dhalkebar-Pathlaiya Road Section (130 KM) of Mahendra Highway and Bridges	Joint Venture of				Nec.No. 6146	Signature	RUNNING CROSS SECTION	1:500	JUNE 2023
		 EPTISA Servicios De Ingeniera Madrid, Spain	 STUP Consultants Private Limited Kolkatta, India		Mr. T.V.Rajeev	Signature	Drawing No.			
		In Association With Udaya Consultancy, Geocom International, Sundar Kriti Consultant and Rays Consultant Private Limited				Mr. Harikrishna Bhavsar	Signature	Reference Drawings 1.PLAN AND PROFILE DRAWINGS. 2.TYPICAL CROSS SECTIONS	Chainage: Km 254+875 to Km 255+150	KDP/DDR/HIGHWAY/RCS- 56 Sheet No.

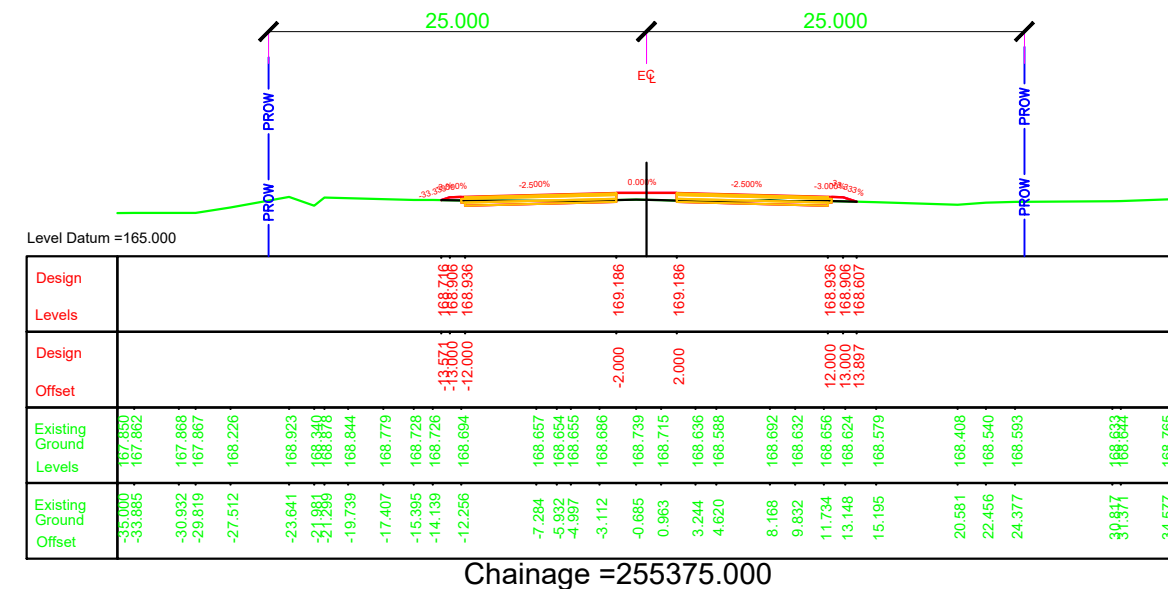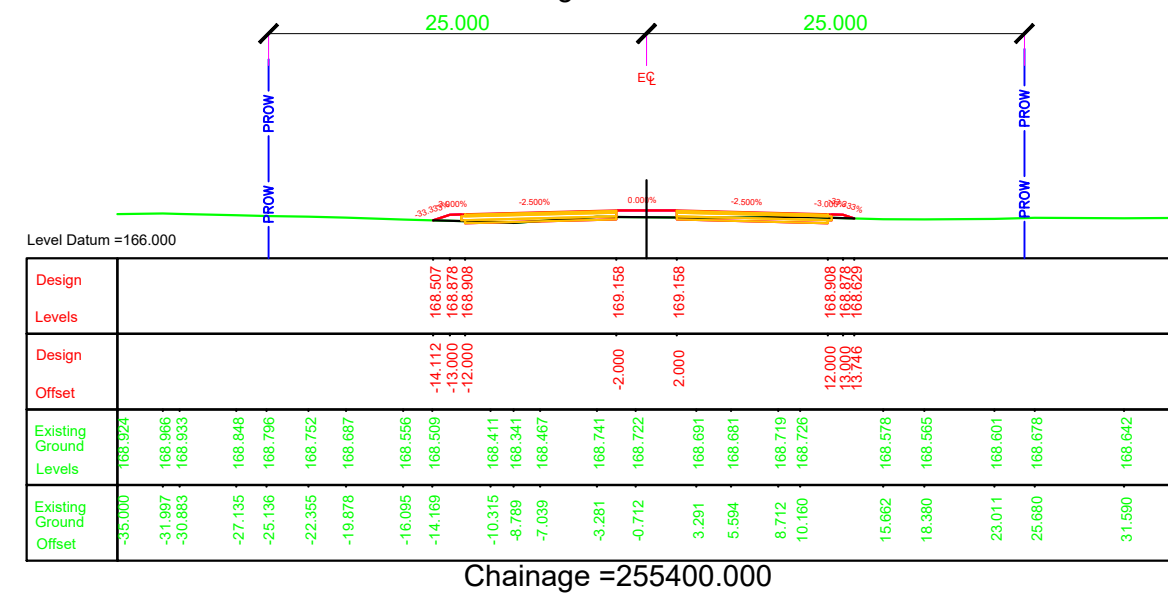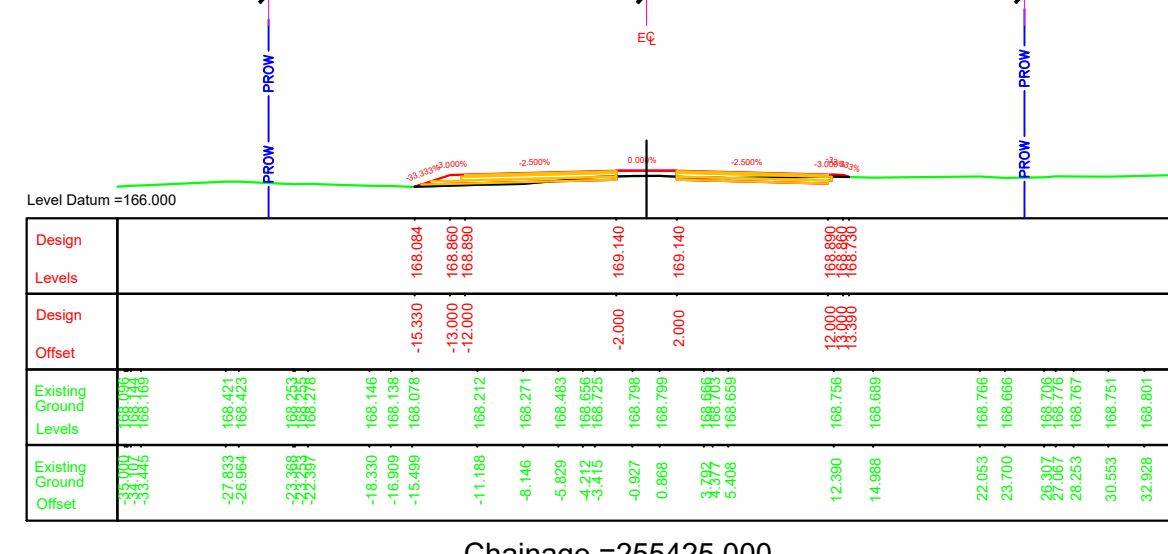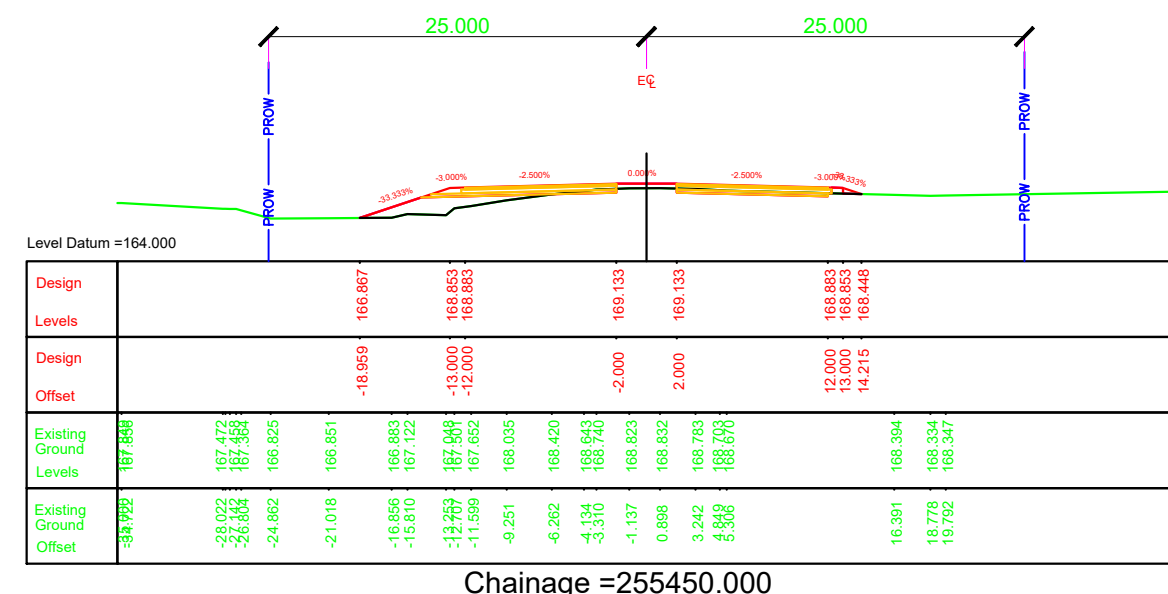

  
EMPLOYER		PROJECT		DESIGN CONSULTANTS			Drawing Name		Scale:	Date:
	Government of Nepal Ministry of Physical Infrastructure and Transport Department of Roads Development Cooperation Implementation Division	Strategic Road Connectivity & Trade Improvement Project (SRCTIP) Detailed Design of Upgradation of Kamala-Dhalkebar-Pathlaiya Road Section (130 KM) of Mahendra Highway and Bridges	 EPTISA Servicios De Ingenieria Madrid, Spain	 STUP Consultants Private Limited Kolkatta, India	Designed By	Mr. Pushkar Poudel Nec.No. 6146  Signature	RUNNING CROSS SECTION	1:500	JUNE 2023	
					Checked By	Mr. T.V.Rajeev Nec.No. _____  Signature			Drawing No.	
					Approved By	Mr. Harikrishna Bhavsar Nec.No. _____  Signature	Reference Drawings 1.PLAN AND PROFILE DRAWINGS. 2.TYPICAL CROSS SECTIONS	Chainage: Km 255+175 to Km 255+450	KDP/DDR/HIGHWAY/RCS- 57 Sheet No.	





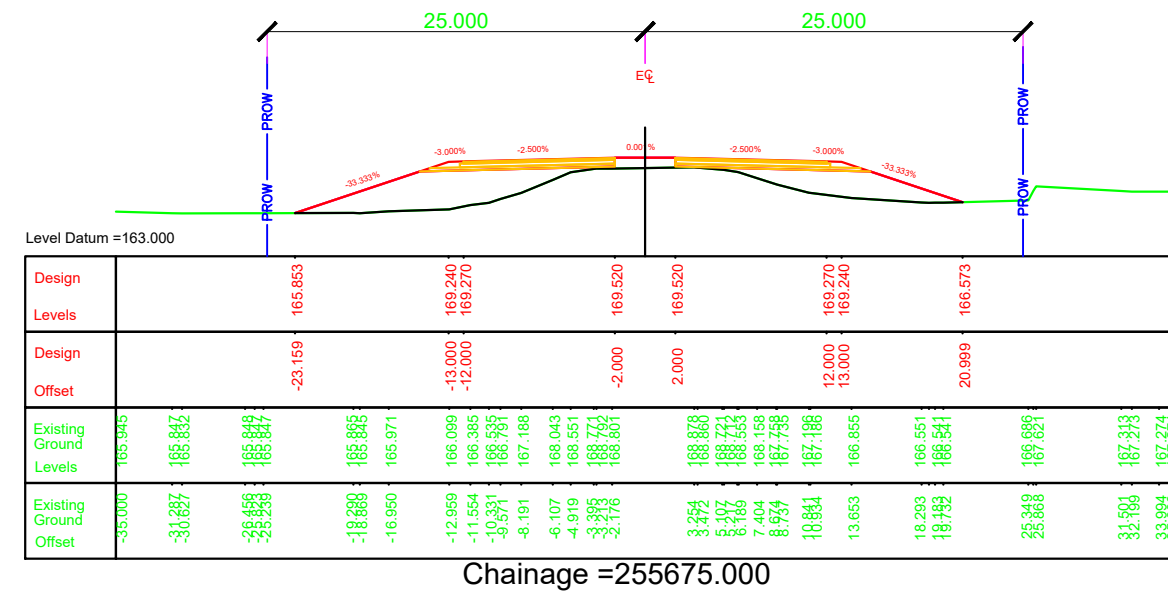
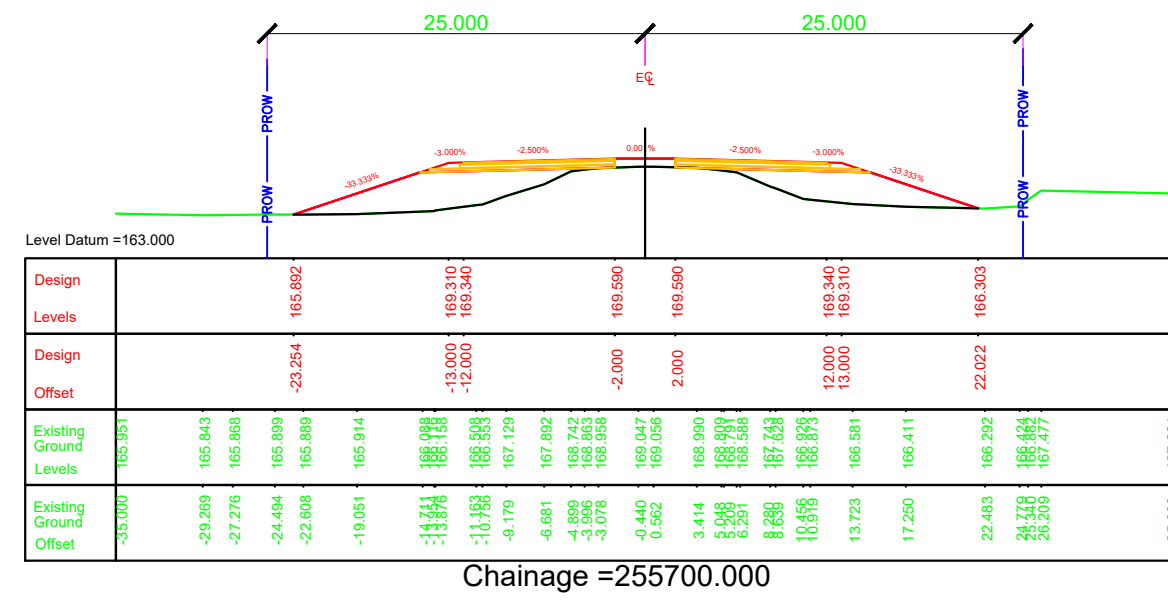
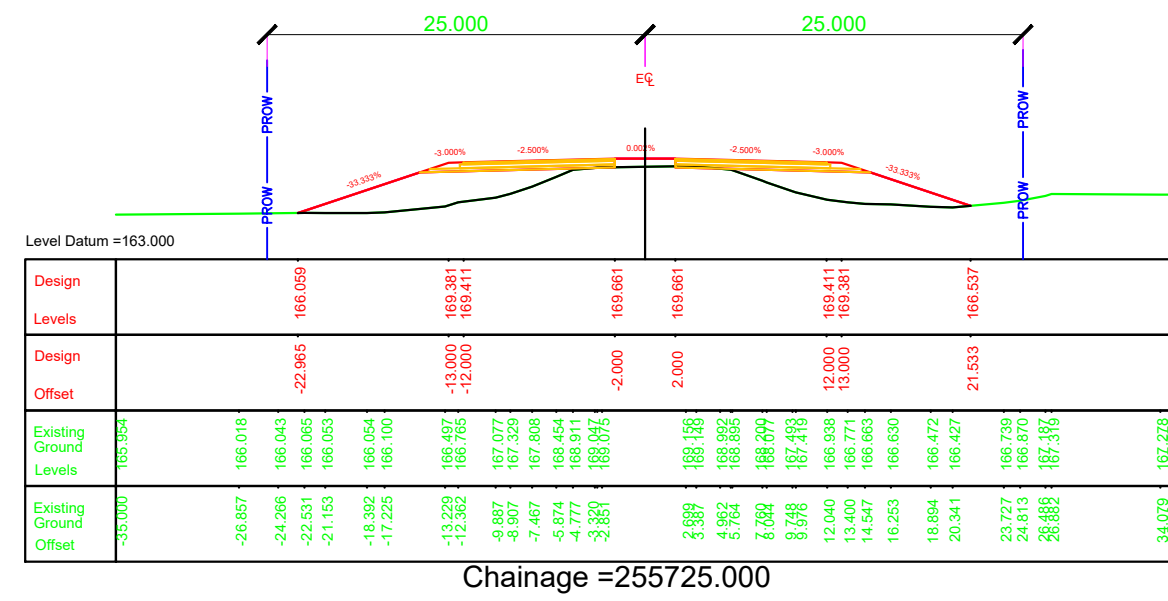
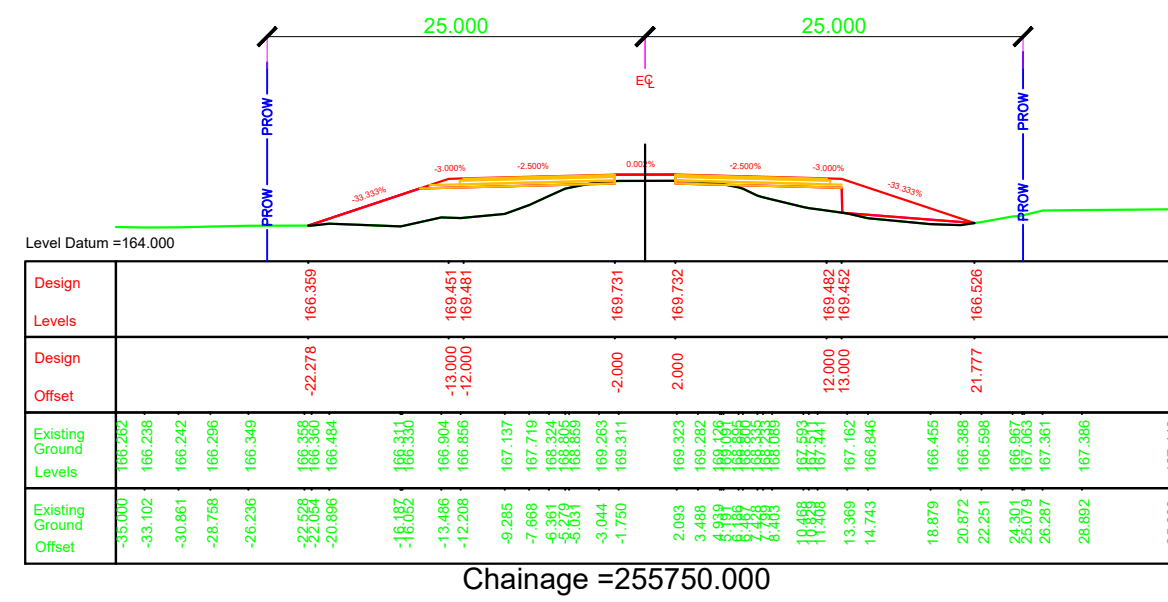


  EMPLOYER	PROJECT	DESIGN CONSULTANTS			Designed By	Mr. Pushkar Poudel	Signature	Drawing Name	Scale:	Date:
 Government of Nepal Ministry of Physical Infrastructure and Transport Department of Roads Development Cooperation Implementation Division	Strategic Road Connectivity & Trade Improvement Project (SRCTIP) Detailed Design of Upgradation of Kamala-Dhalkebar-Pathlaiya Road Section (130 KM) of Mahendra Highway and Bridges	Joint Venture of  EPTISA Servicios De Ingeniera Madrid, Spain  STUP Consultants Private Limited Kolkatta, India			Mr. T.V.Rajeev	Signature	RUNNING CROSS SECTION	1:500	JUNE 2023	
		In Association With Udaya Consultancy, Geocom International, Sundar Kriti Consultant and Rays Consultant Private Limited			Mr. Harikrishna Bhavsar	Signature		Reference Drawings 1.PLAN AND PROFILE DRAWINGS. 2.TYPICAL CROSS SECTIONS	Chainage: Km 255+475 to Km 255+750	Drawing No. KDP/DDR/HIGHWAY/RCS- 58 Sheet No.

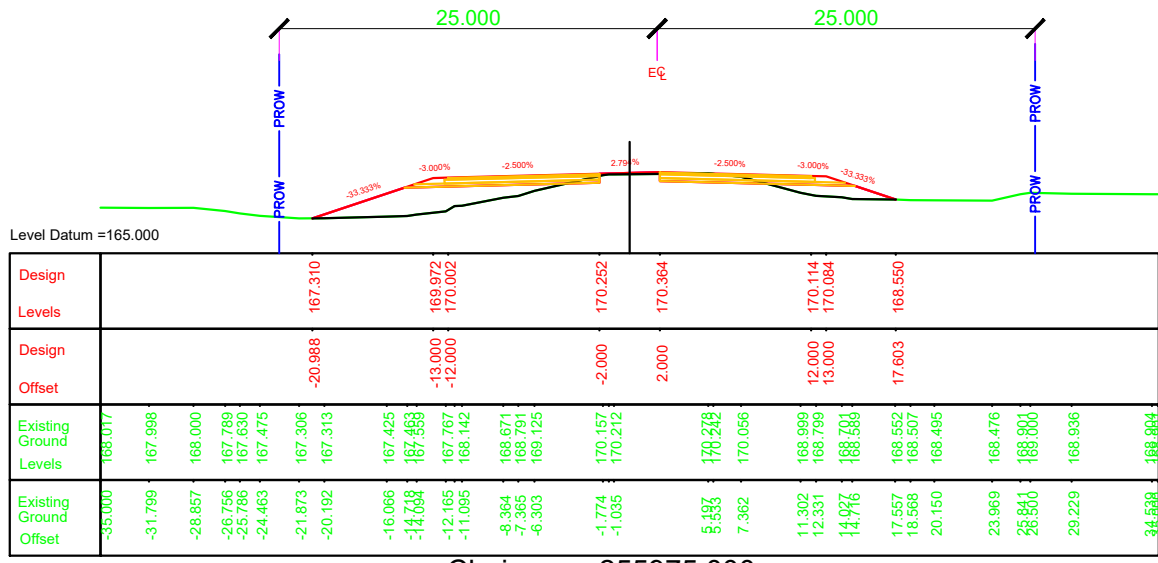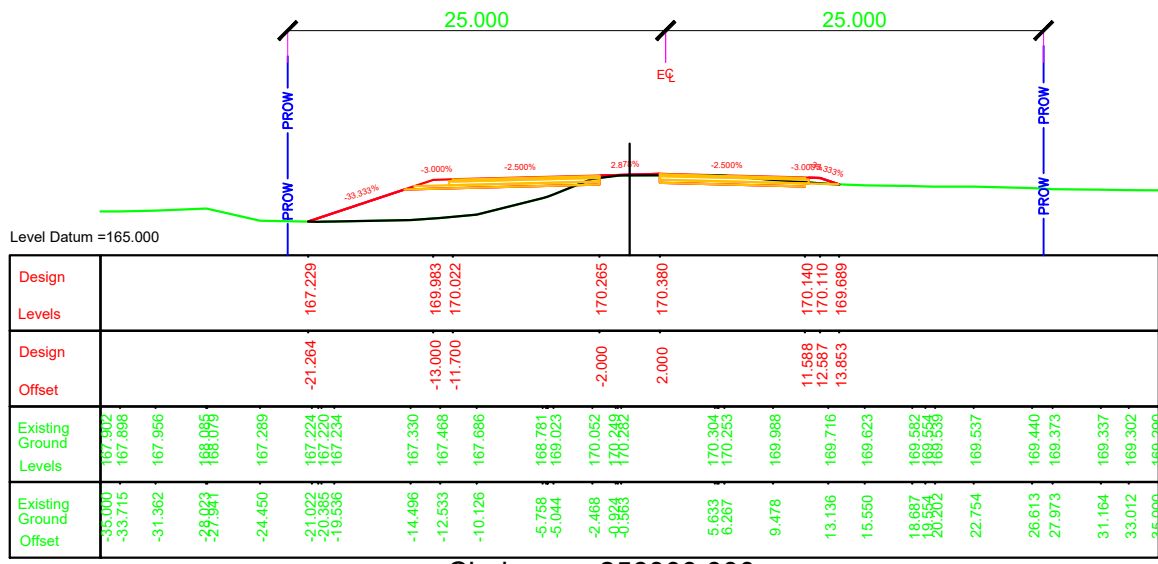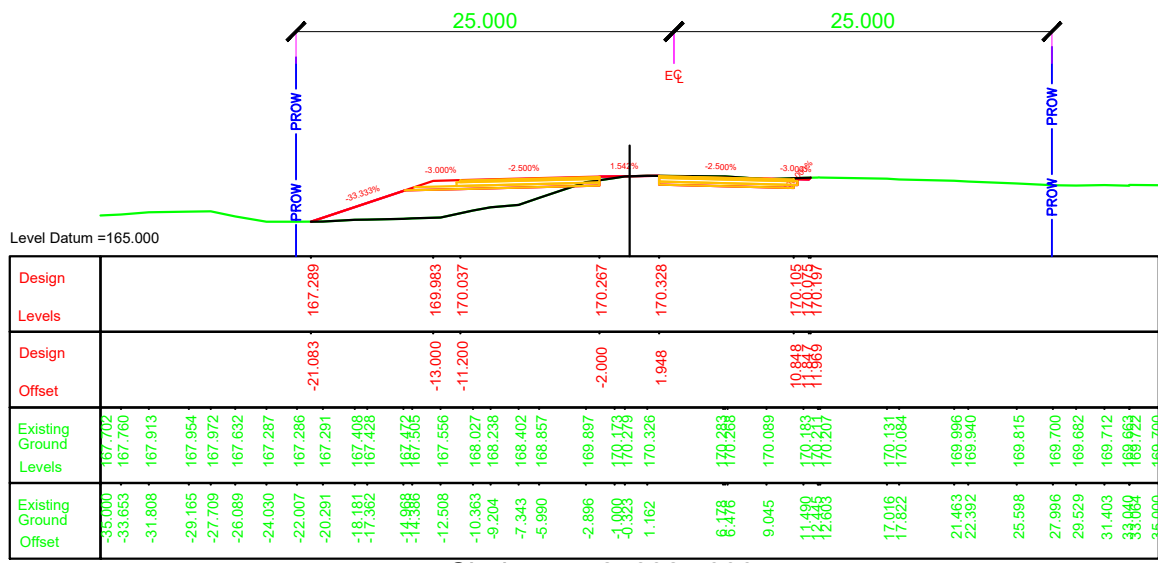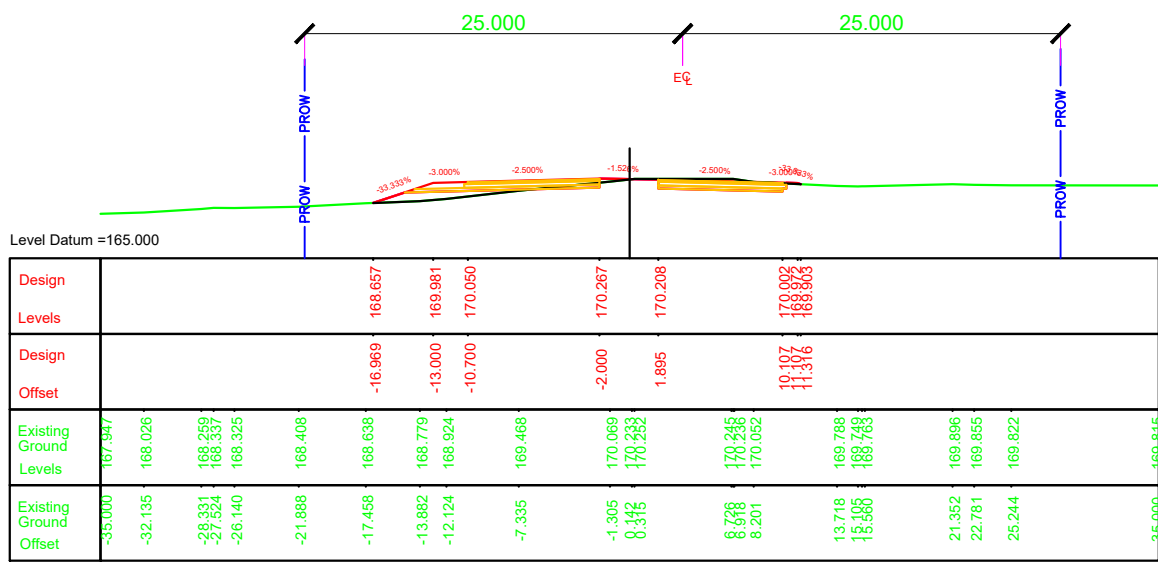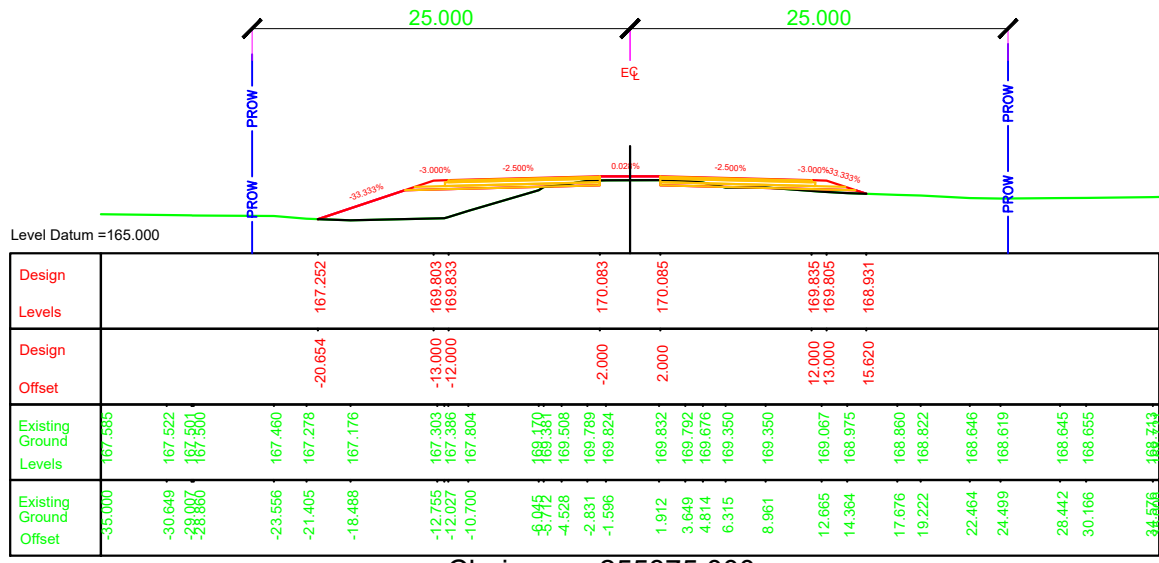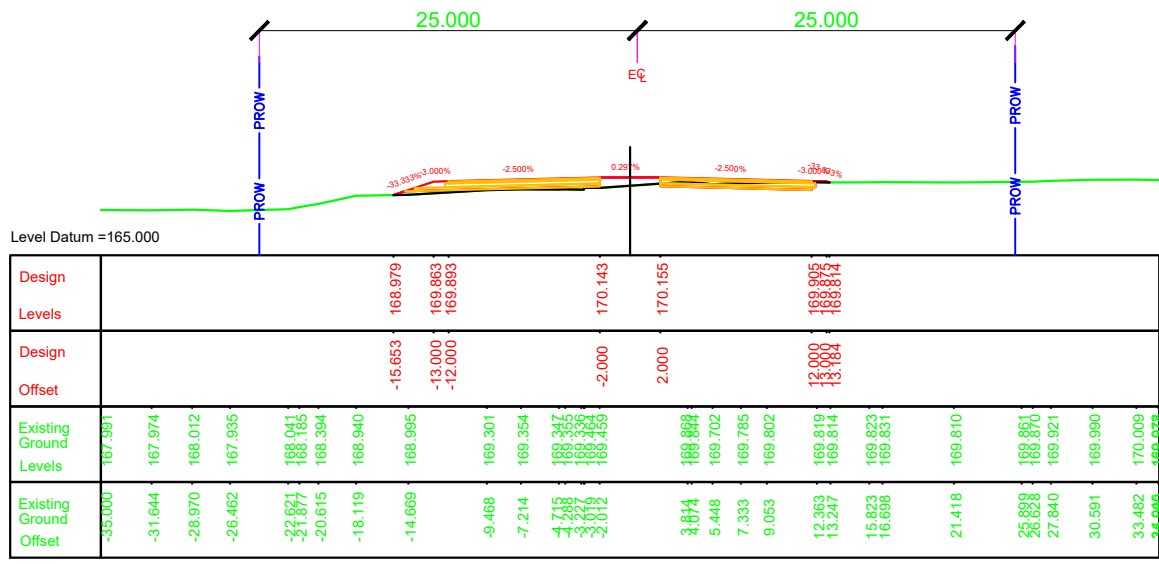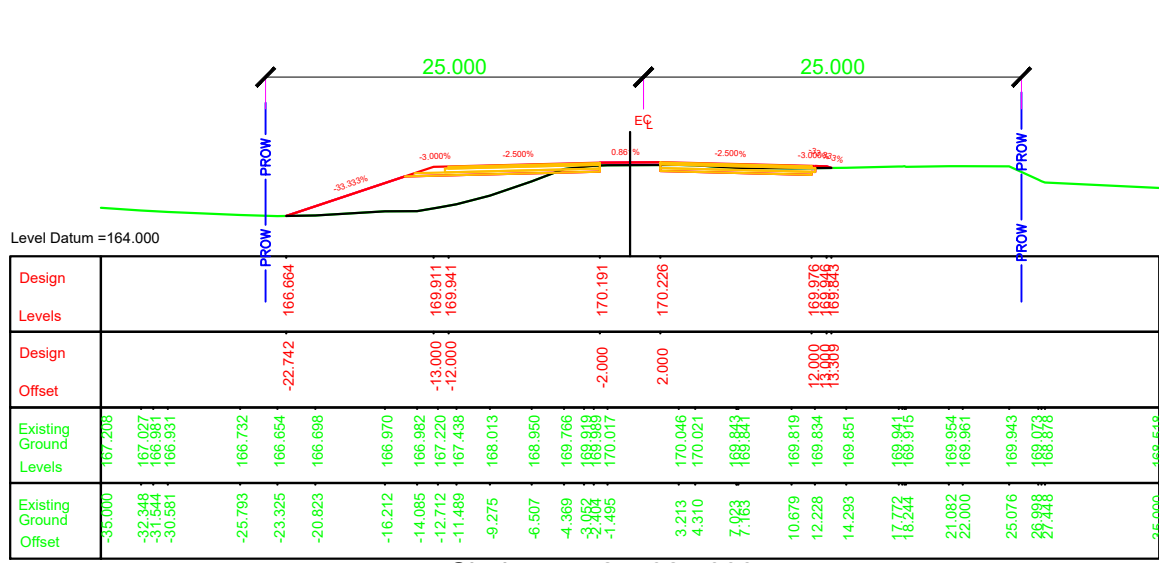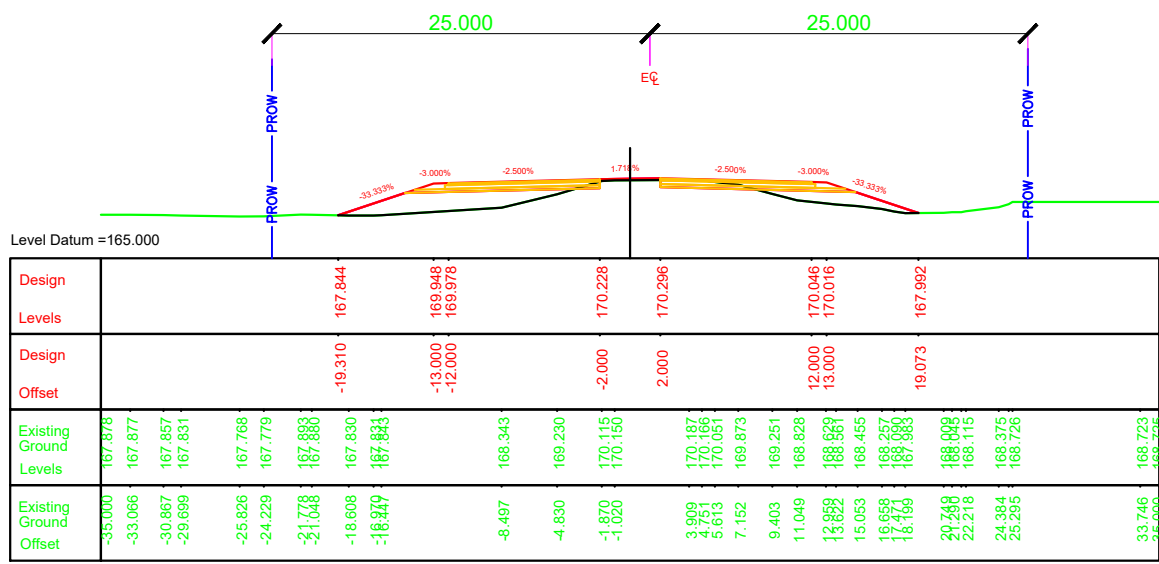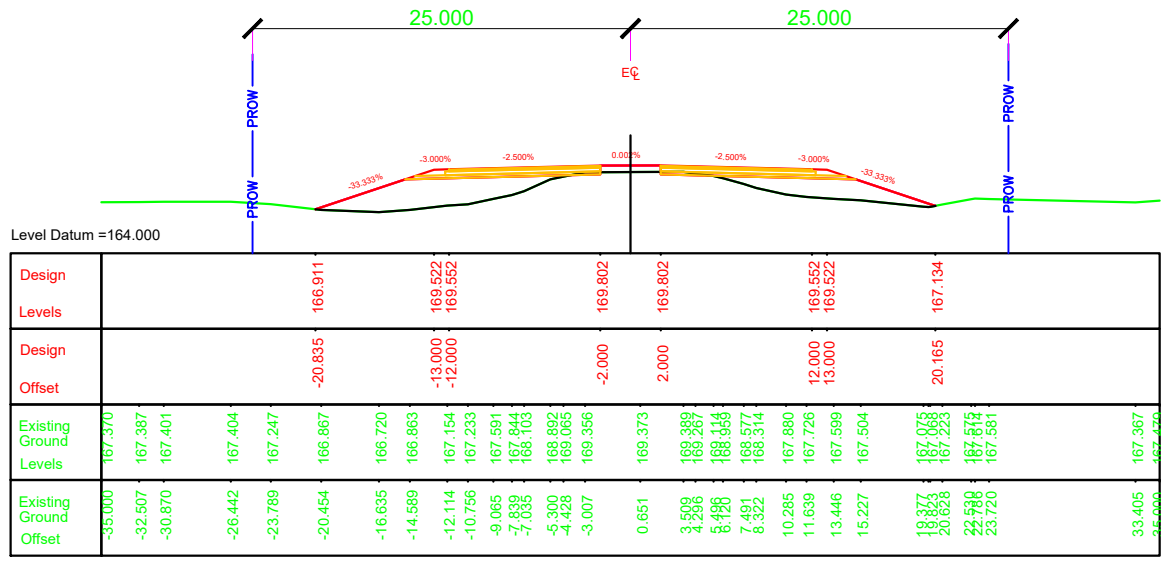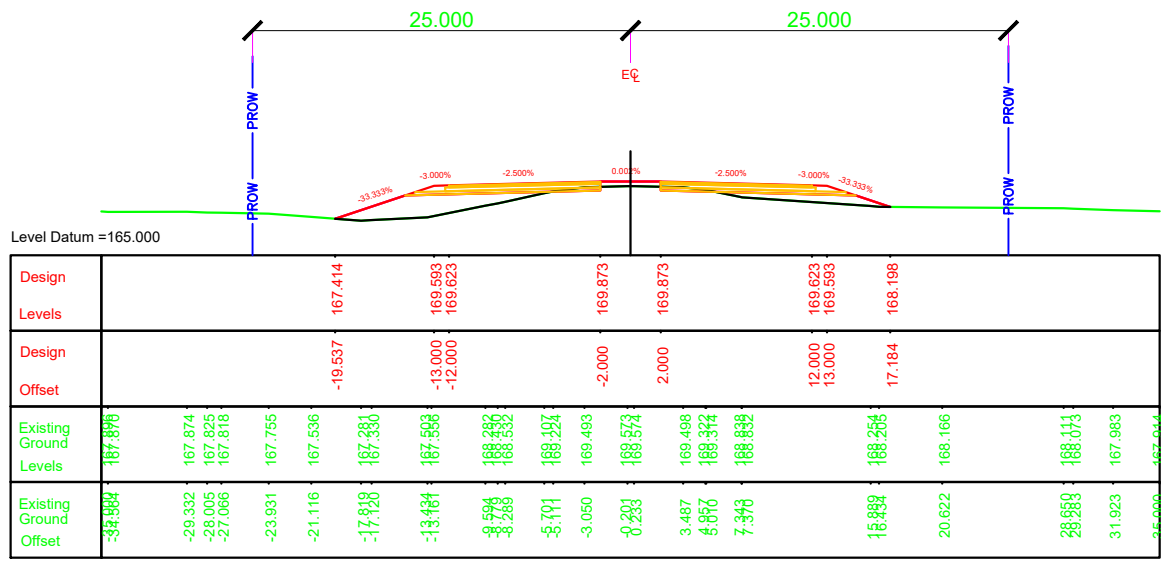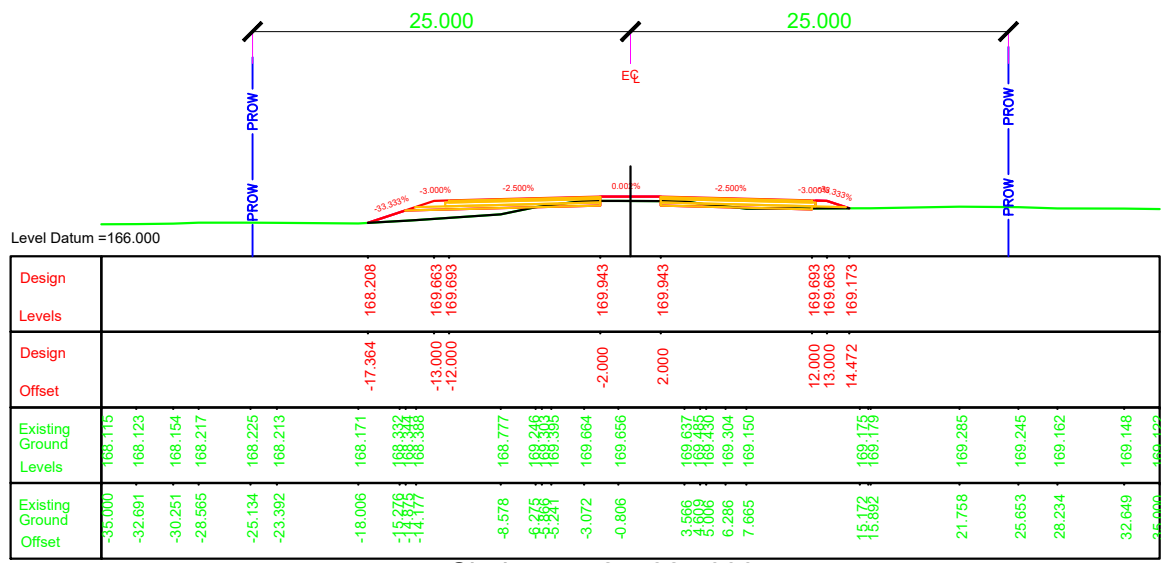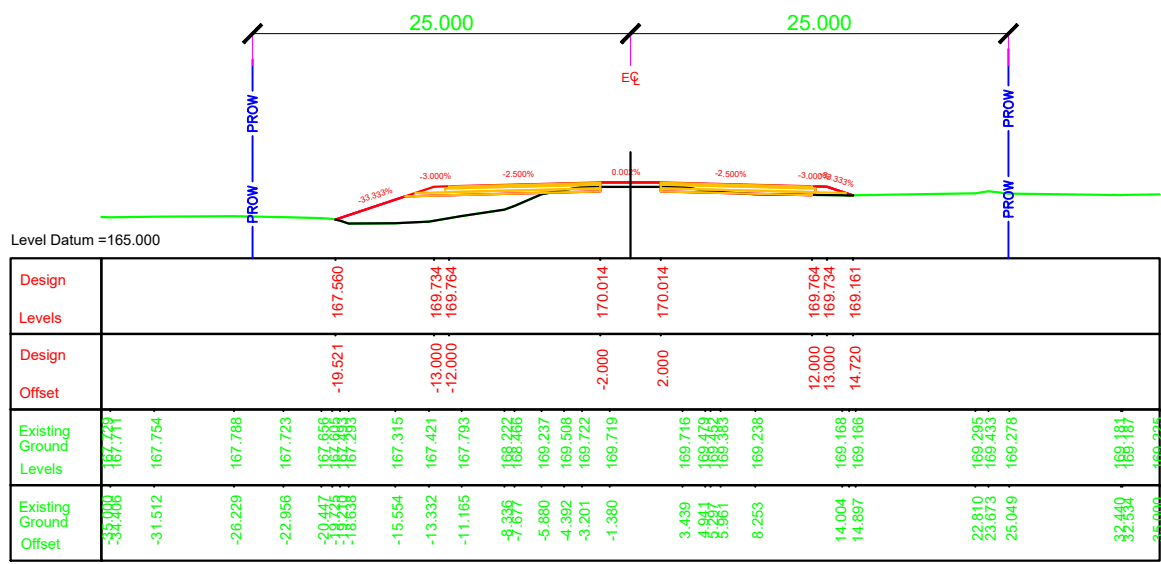

- NOTES:
1. ALL DIMENSIONS, CHAINAGES AND LEVEL SHOWN IN THE DRAWING ARE IN METERS UNLESS OTHERWISE INDICATED.
 2. ROW SHOWN IN THE DRAWING IS CONSIDERED w.r.t EXISTING ROAD.
 3. THE REQUIREMENT OF RETAINING WALL BEYOND ROW SHALL BE ASCERTAINED AT SITE AFTER SITE SET OUT.

 EMPLOYER		PROJECT		DESIGN CONSULTANTS		Designed By	Mr.	Drawing Name	Scale:	Date:
 Government of Nepal Ministry of Physical Infrastructure and Transport Department of Roads Development Cooperation Implementation Division	Strategic Road Connectivity & Trade Improvement Project (SRCTIP) Detailed Design of Upgradation of Kamala-Dhalkebar-Pathlaiya Road Section (130 KM) of Mahendra Highway and Bridges	 EPTISA Servicios De Ingeniera Madrid, Spain	 STUP Consultants Private Limited Kolkatta, India	Pushkar Poudel			RUNNING CROSS SECTION			
				Mr.						
		Checked By	T.V.Rajeev		Reference Drawings 1.PLAN AND PROFILE DRAWINGS. 2.TYPICAL CROSS SECTIONS	Chainage:	KDP/DDR/HIGHWAY/RCS- 59			
			Mr.							
Approved By	Harikrishna Bhavsar			Km 255+775 to Km 256+050	Sheet No.					
	Nec.No.									
		In Association With Udaya Consultancy, Geocom International, Sundar Kriti Consultant and Rays Consultant Private Limited								





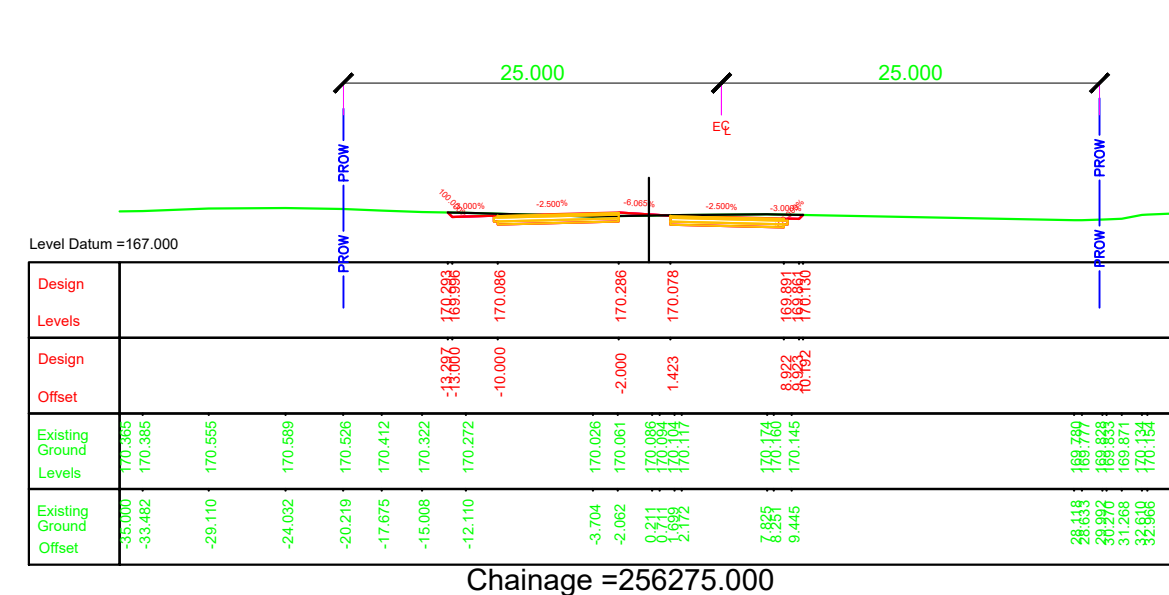
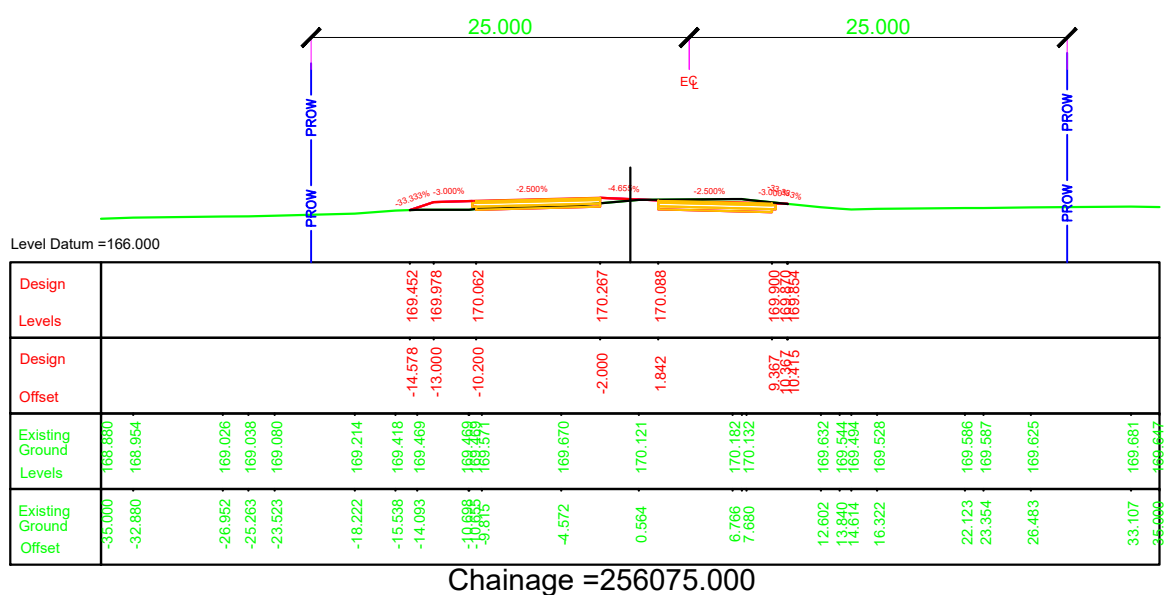
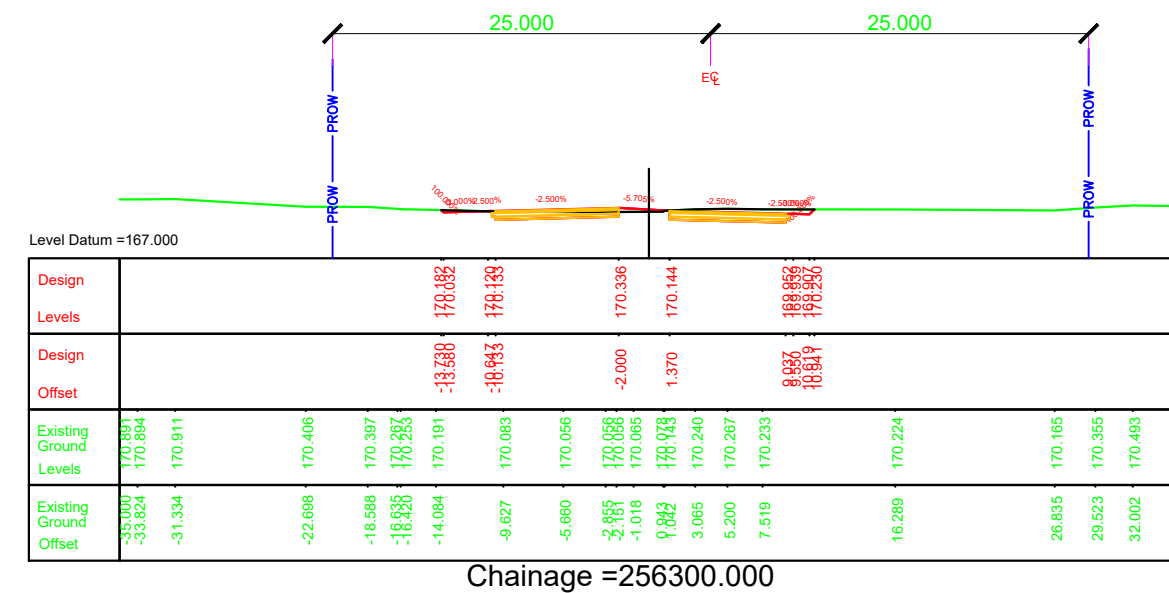
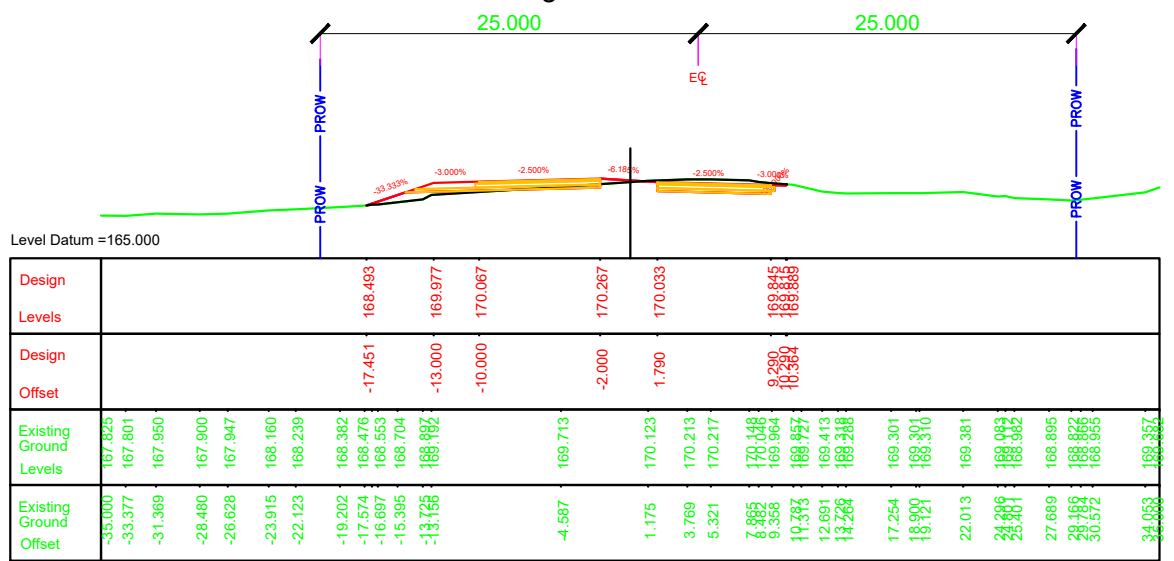
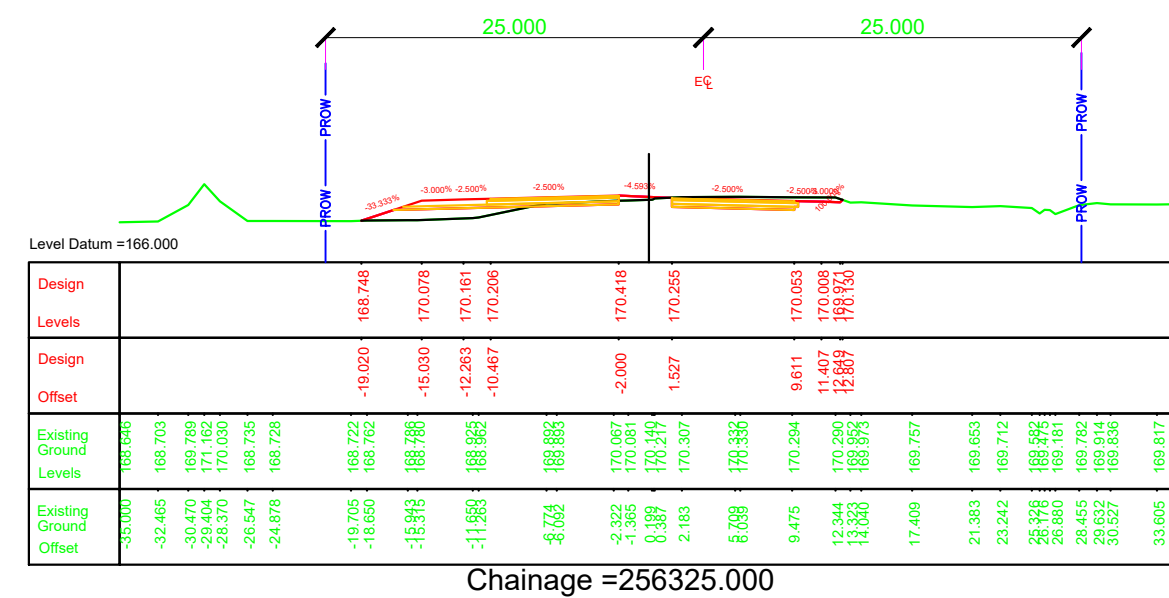
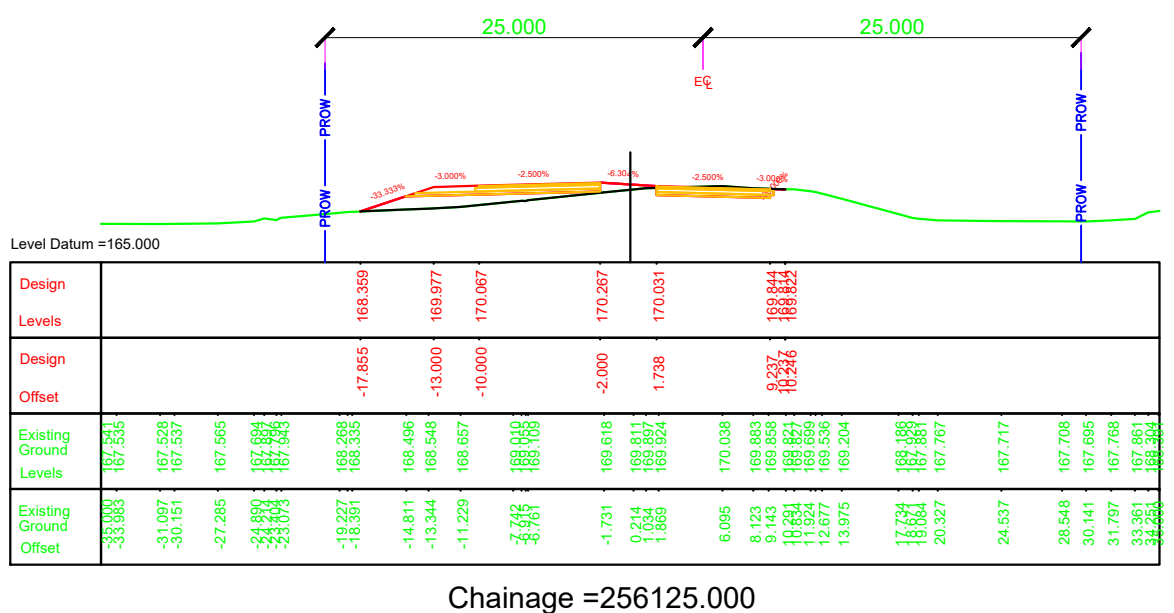
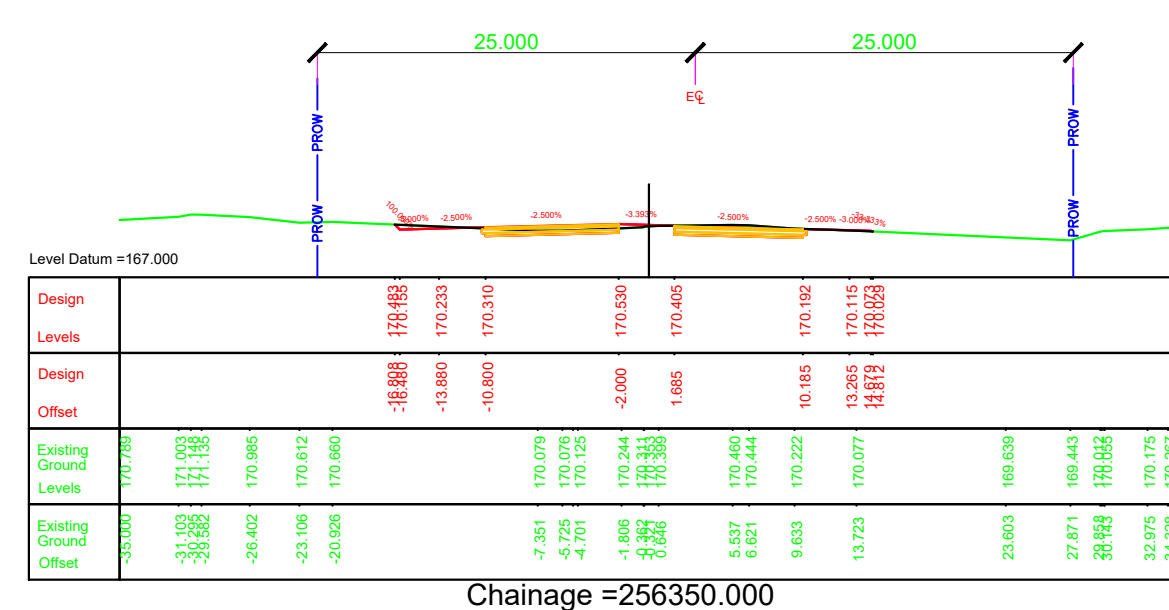
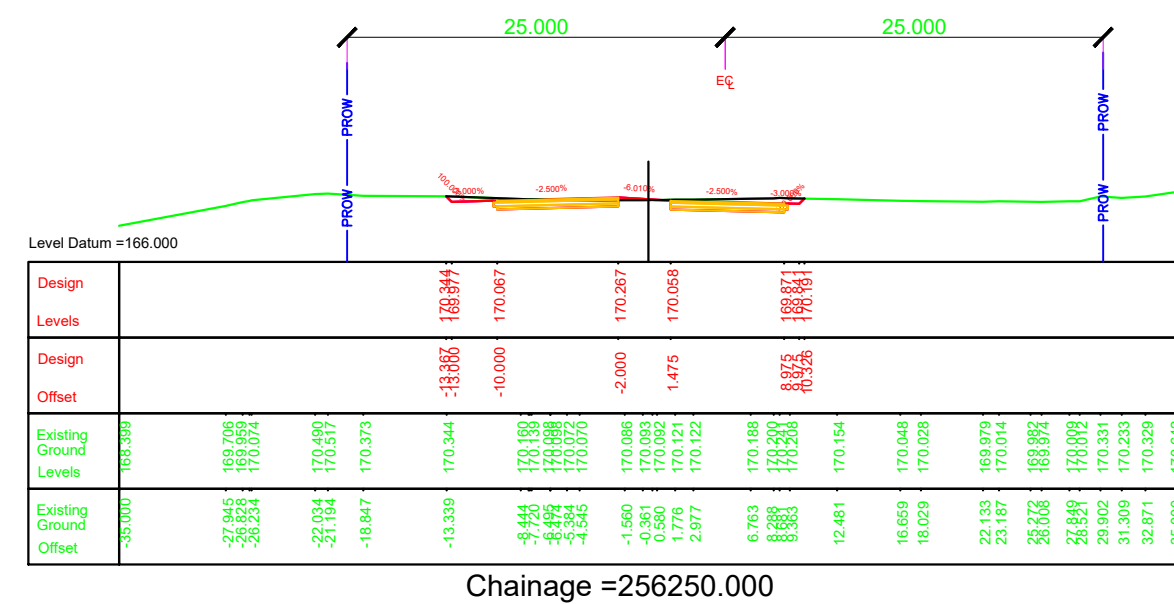


NOTES:

1. ALL DIMENSIONS, CHAINAGES AND LEVEL SHOWN IN THE DRAWING ARE IN METERS UNLESS OTHERWISE INDICATED.
2. ROW SHOWN IN THE DRAWING IS CONSIDERED w.r.t EXISTING ROAD.
3. THE REQUIREMENT OF RETAINING WALL BEYOND ROW SHALL BE ASCERTAINED AT SITE AFTER SITE SET OUT.


Chainage =256+150 to Chainage =256+225







EMPLOYER	PROJECT	DESIGN CONSULTANTS			Mr.		Drawing Name	Scale:	Date:
 Government of Nepal Ministry of Physical Infrastructure and Transport Department of Roads Development Cooperation Implementation Division	Strategic Road Connectivity & Trade Improvement Project (SRCTIP) Detailed Design of Upgradation of Kamala-Dhalkebar-Pathlaiya Road Section (130 KM) of Mahendra Highway and Bridges	Joint Venture of		Designed By	Pushkar Poudel		RUNNING CROSS SECTION	1:500	JUNE 2023
		 EPTISA Servicios De Ingeniera Madrid, Spain	 STUP Consultants Private Limited Kolkatta, India		Nec.No. 6146	Signature			
		In Association With Udaya Consultancy, Geocom International, Sundar Kriti Consultant and Rays Consultant Private Limited		Checked By	T.V.Rajeev		Reference Drawings 1.PLAN AND PROFILE DRAWINGS. 2.TYPICAL CROSS SECTIONS	Chainage: Km 256+075 to Km 256+350	Drawing No.
				Approved By	Harikrishna Bhavsar				KDP/DDR/HIGHWAY/RCS- 60
					Nec.No.	Signature			Sheet No.

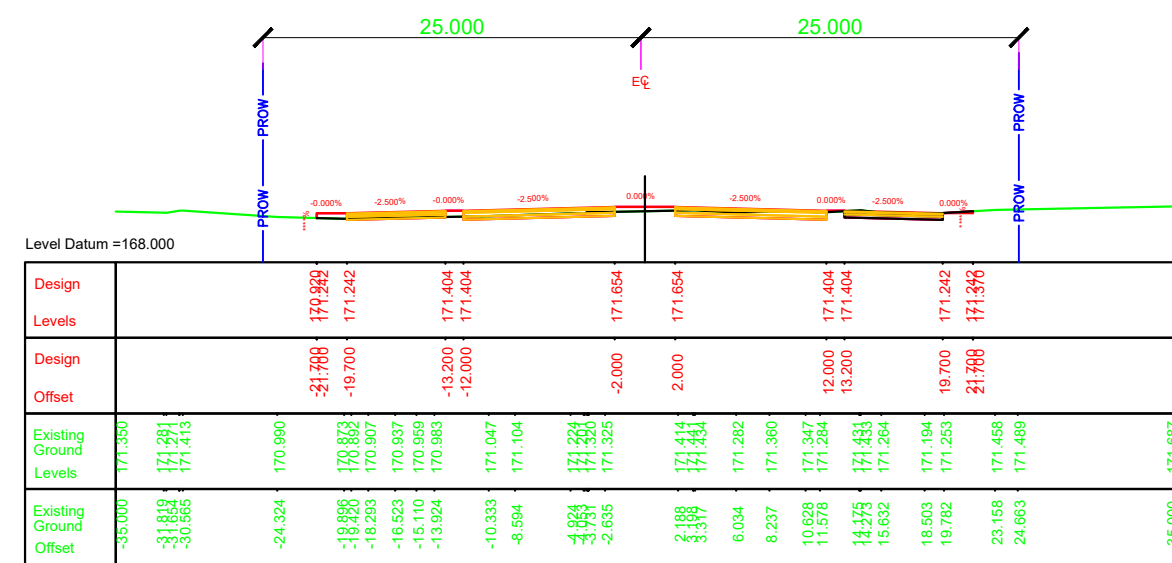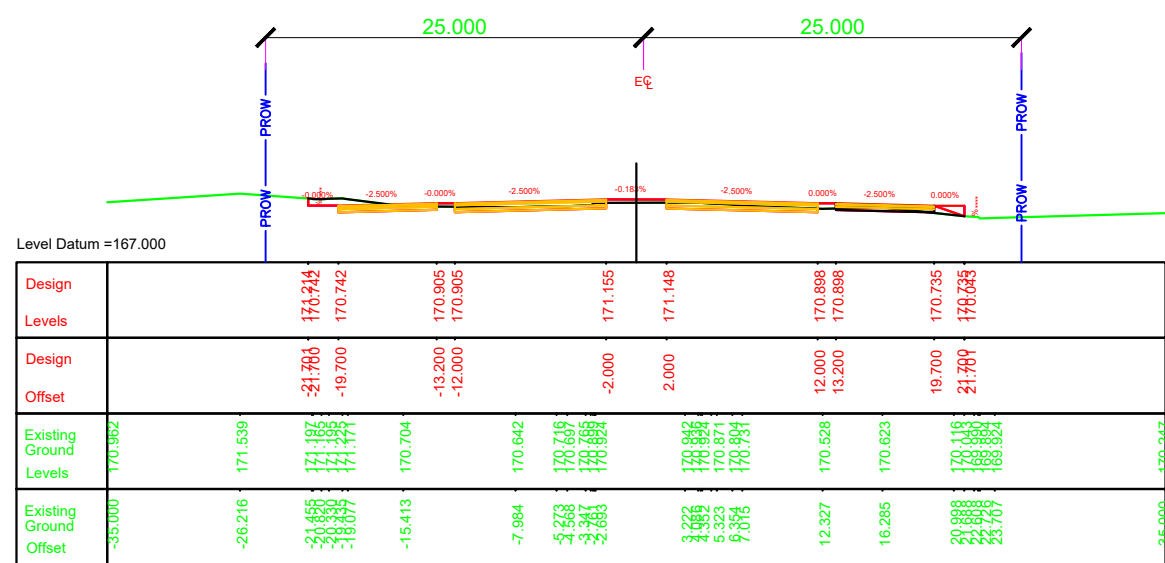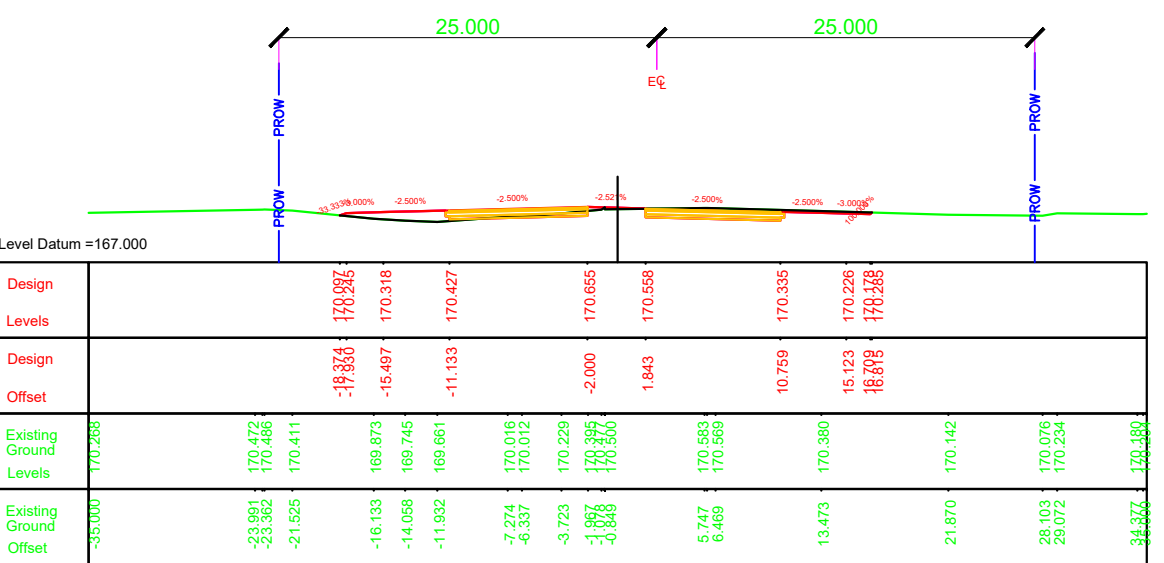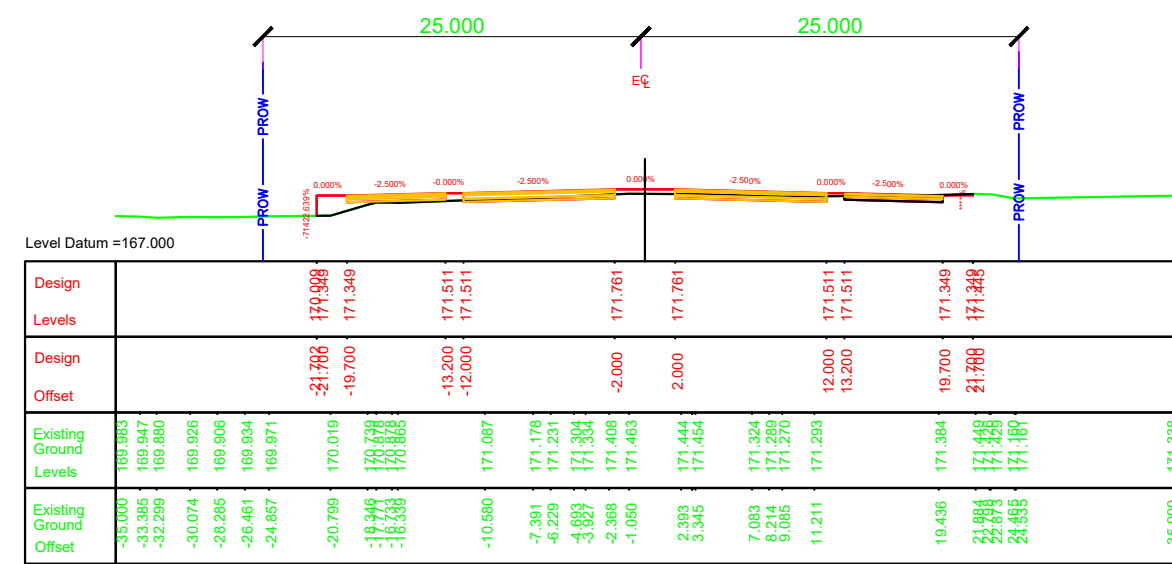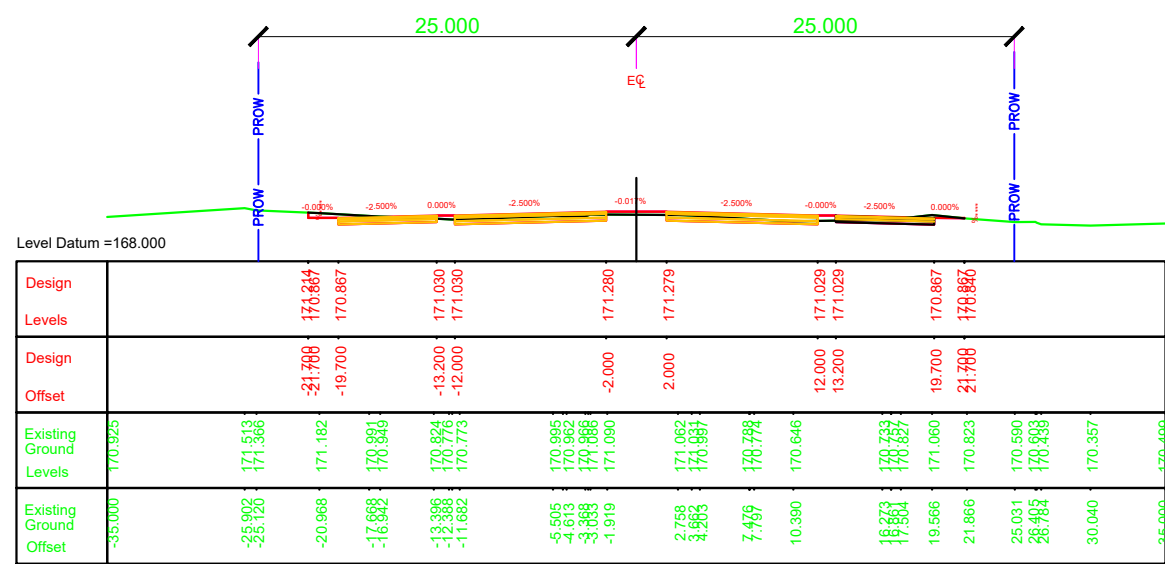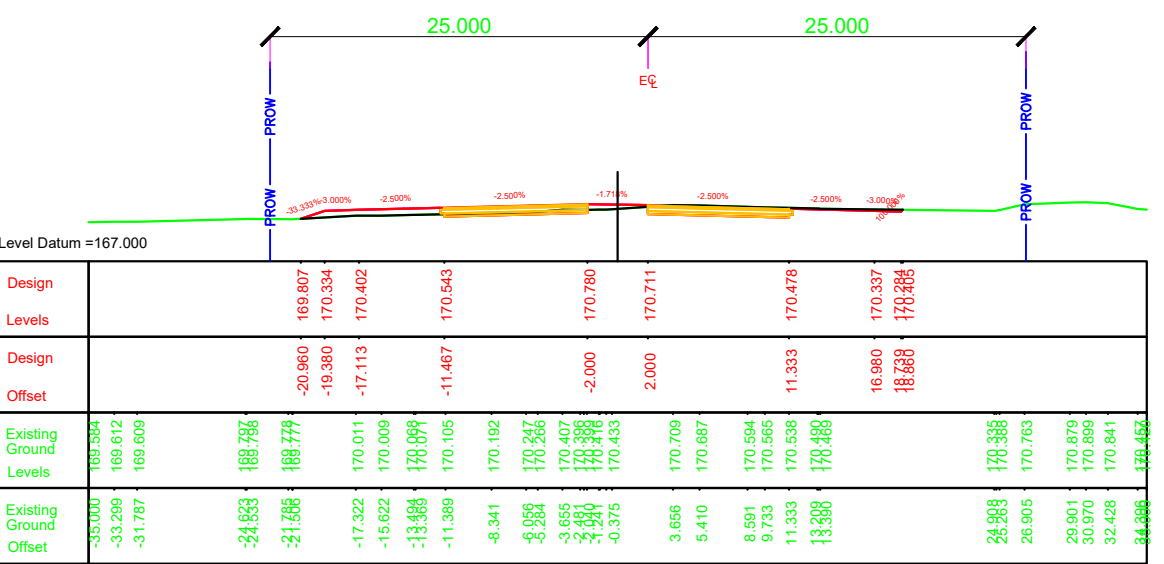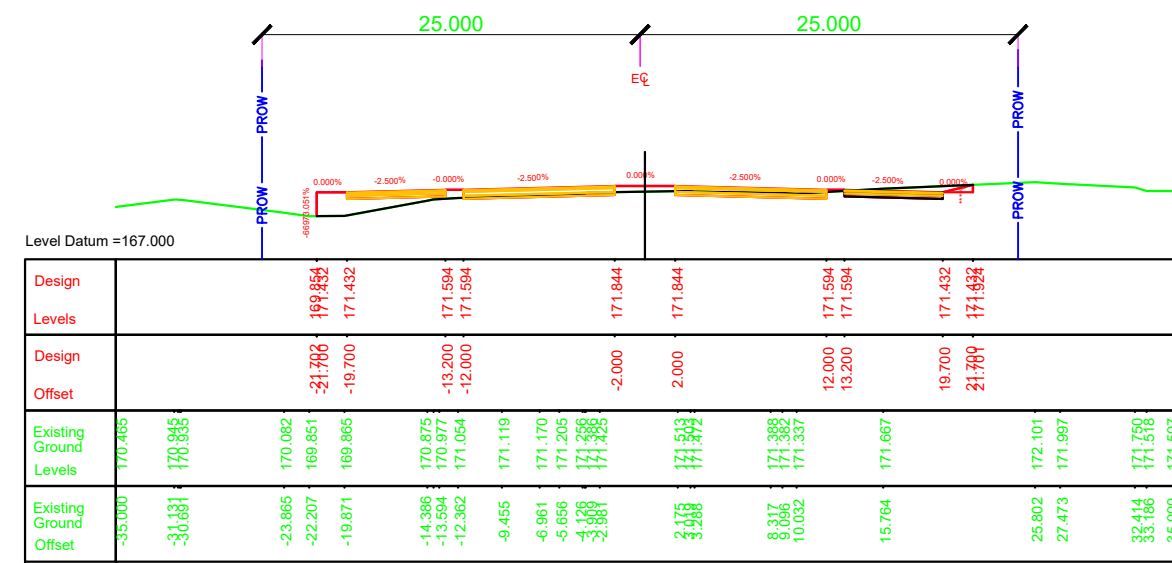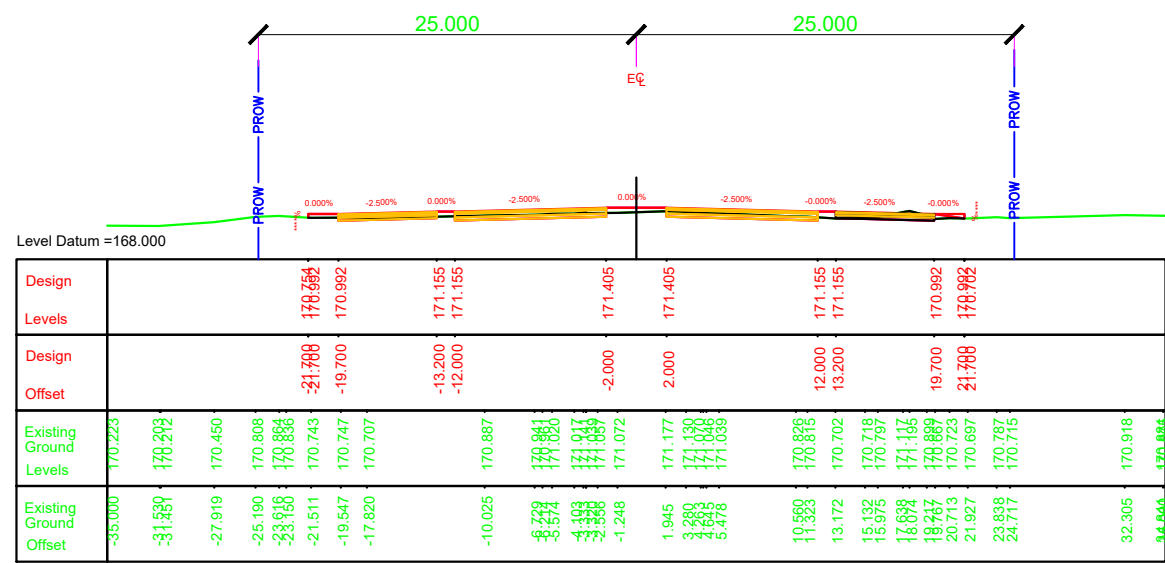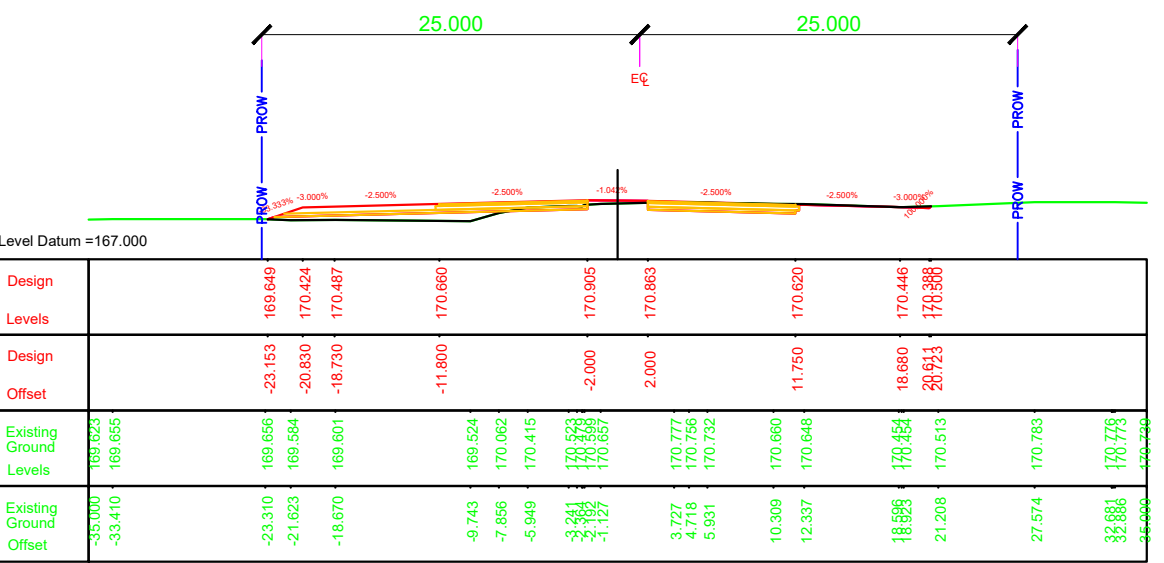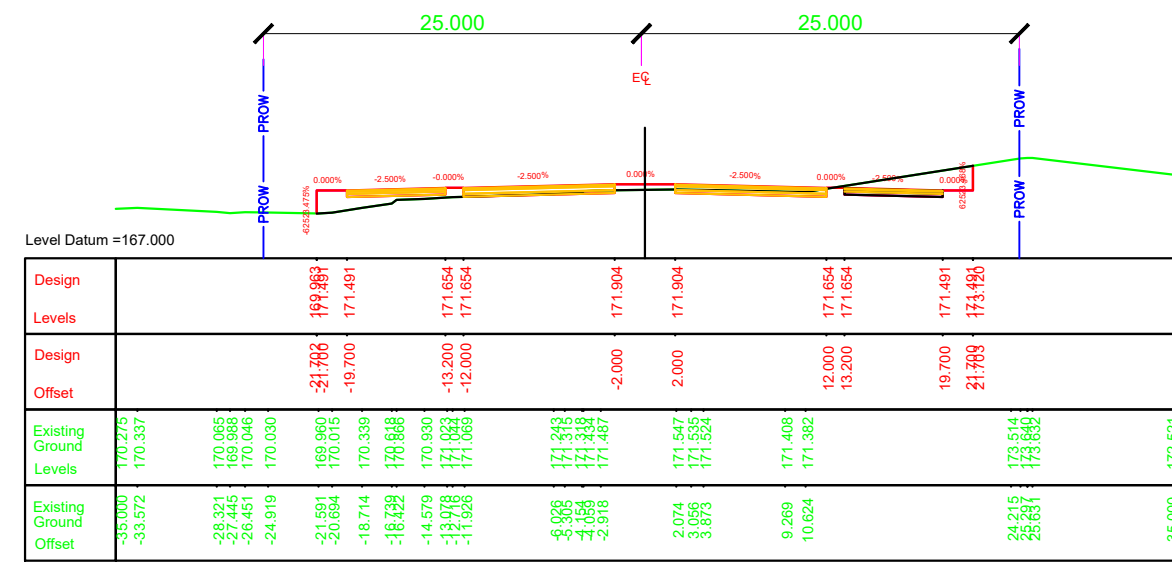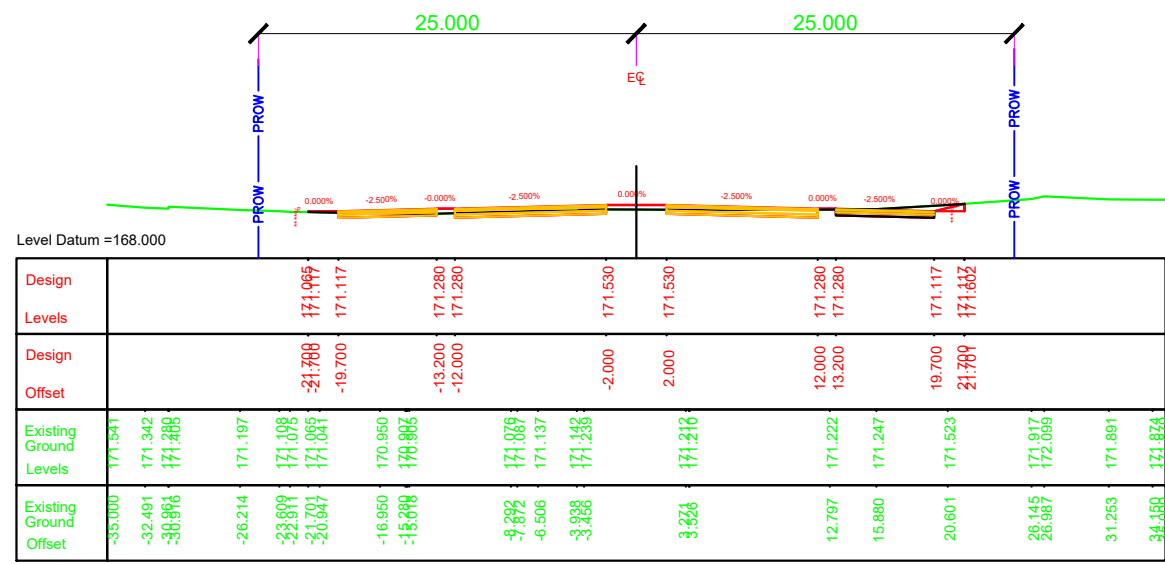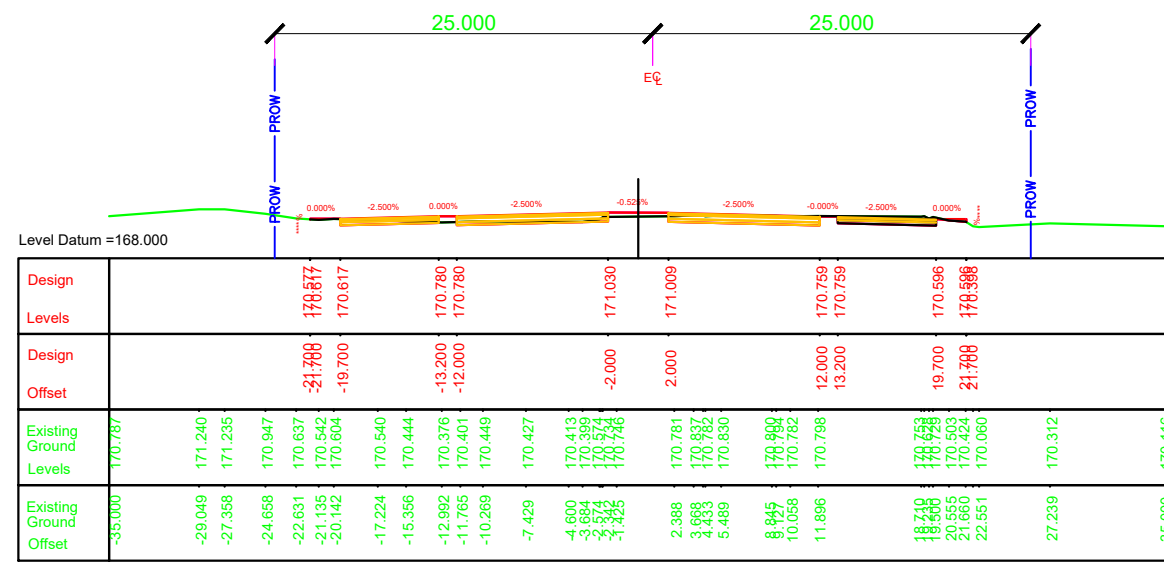


- NOTES:
1. ALL DIMENSIONS, CHAINAGES AND LEVEL SHOWN IN THE DRAWING ARE IN METERS UNLESS OTHERWISE INDICATED.
 2. ROW SHOWN IN THE DRAWING IS CONSIDERED w.r.t EXISTING ROAD.
 3. THE REQUIREMENT OF RETAINING WALL BEYOND ROW SHALL BE ASCERTAINED AT SITE AFTER SITE SET OUT.




EMPLOYER	PROJECT	DESIGN CONSULTANTS		Designed By Mr. Pushkar Poudel Nec.No. 6146  Signature	Drawing Name RUNNING CROSS SECTION	Scale: 1:500	Date: JUNE 2023	
 Government of Nepal Ministry of Physical Infrastructure and Transport Department of Roads Development Cooperation Implementation Division	Strategic Road Connectivity & Trade Improvement Project (SRCTIP) Detailed Design of Upgradation of Kamala-Dhalkebar-Pathlaiya Road Section (130 KM) of Mahendra Highway and Bridges	Joint Venture of						Checked By Mr. T.V.Rajeev Nec.No.  Signature
		 EPTISA Servicios De Ingeniera Madrid, Spain	 STUP Consultants Private Limited Kolkatta, India					
		In Association With Udaya Consultancy, Geocom International, Sundar Kriti Consultant and Rays Consultant Private Limited						

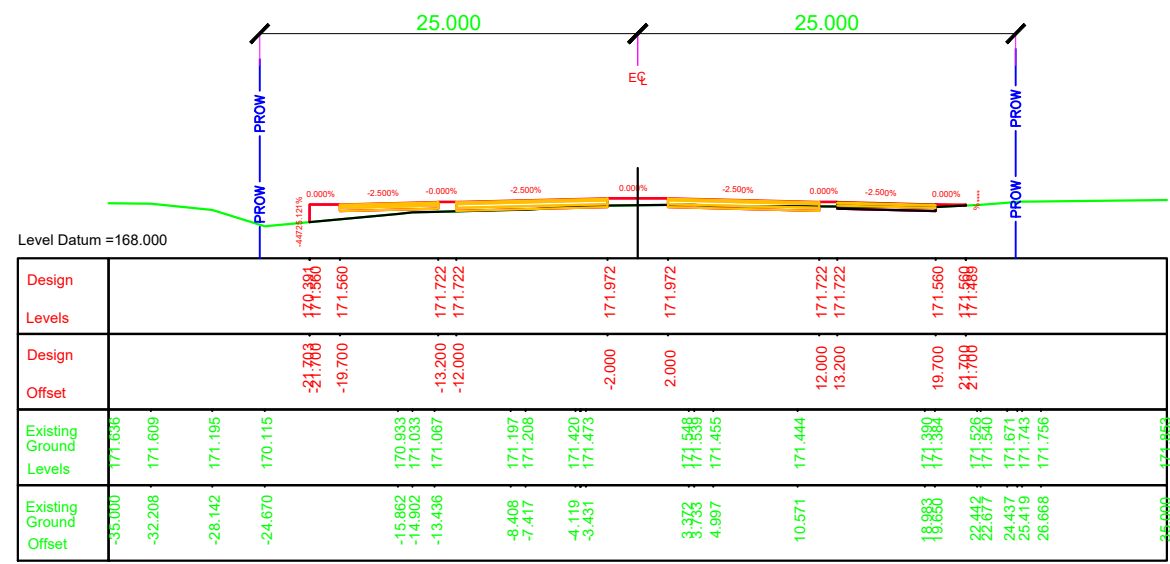

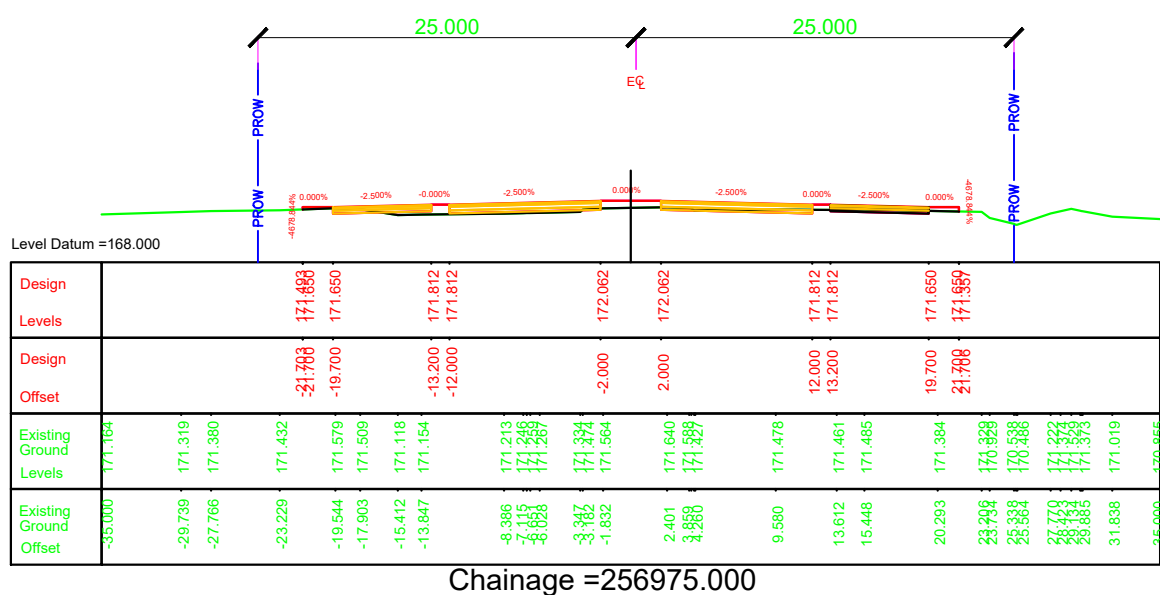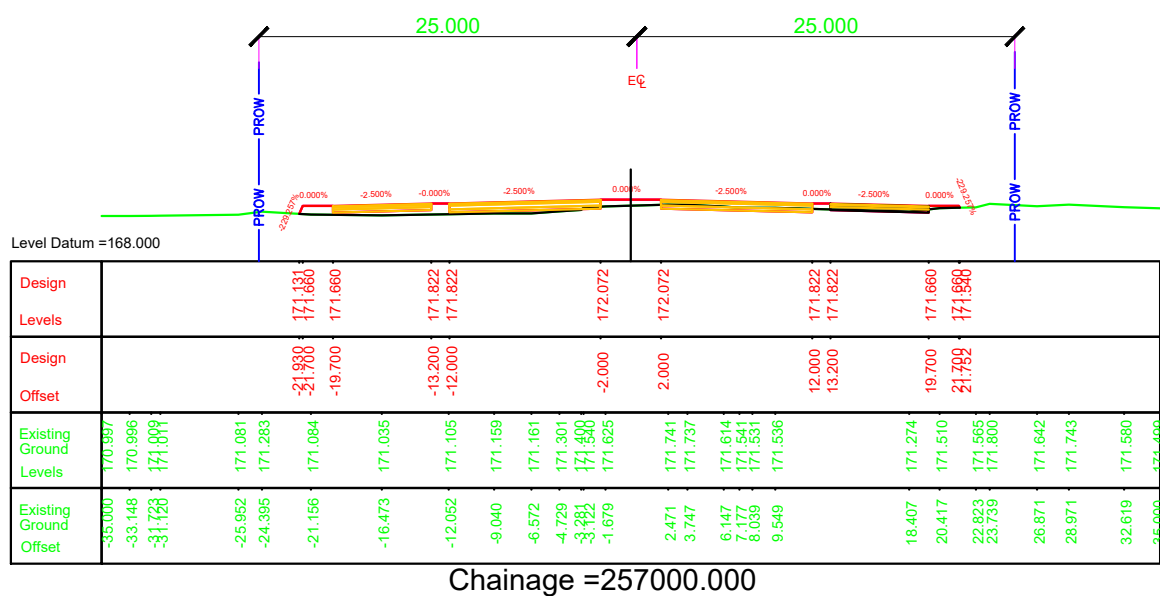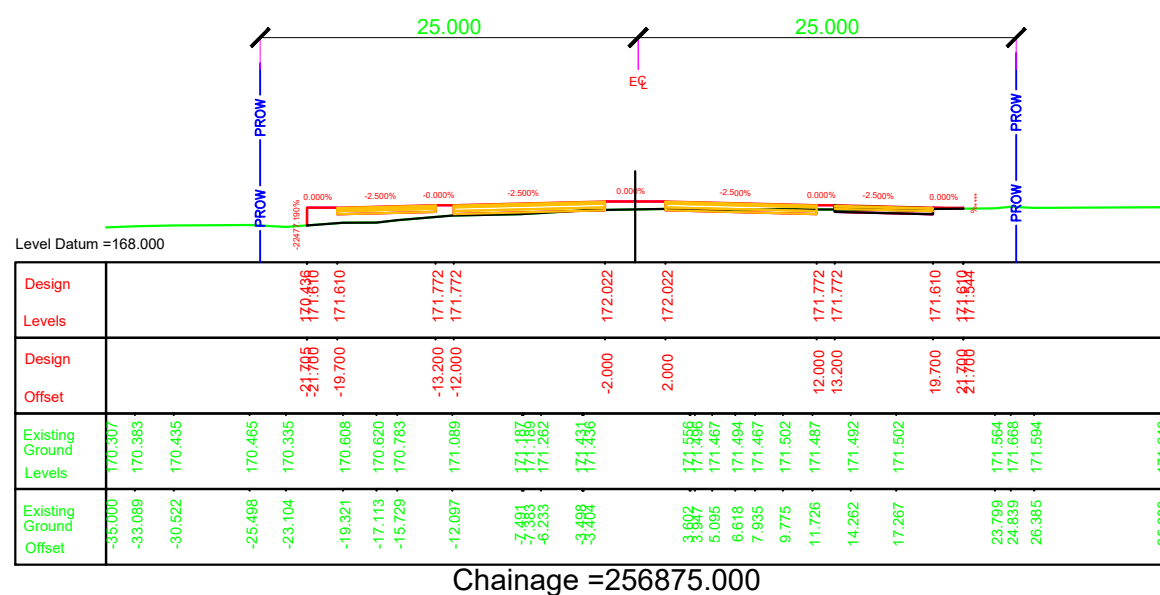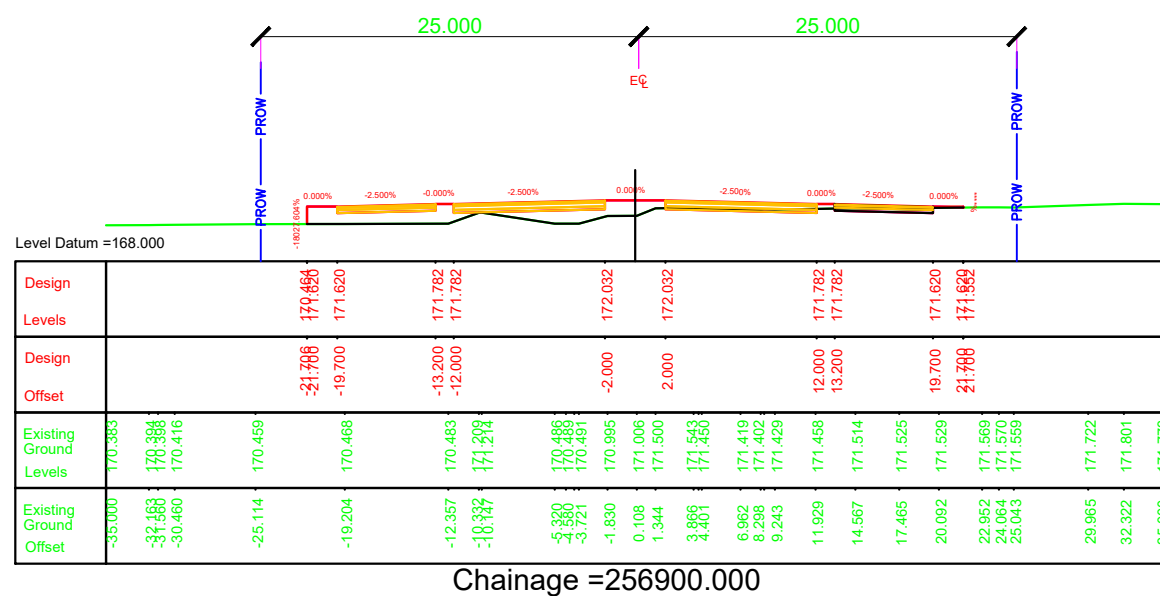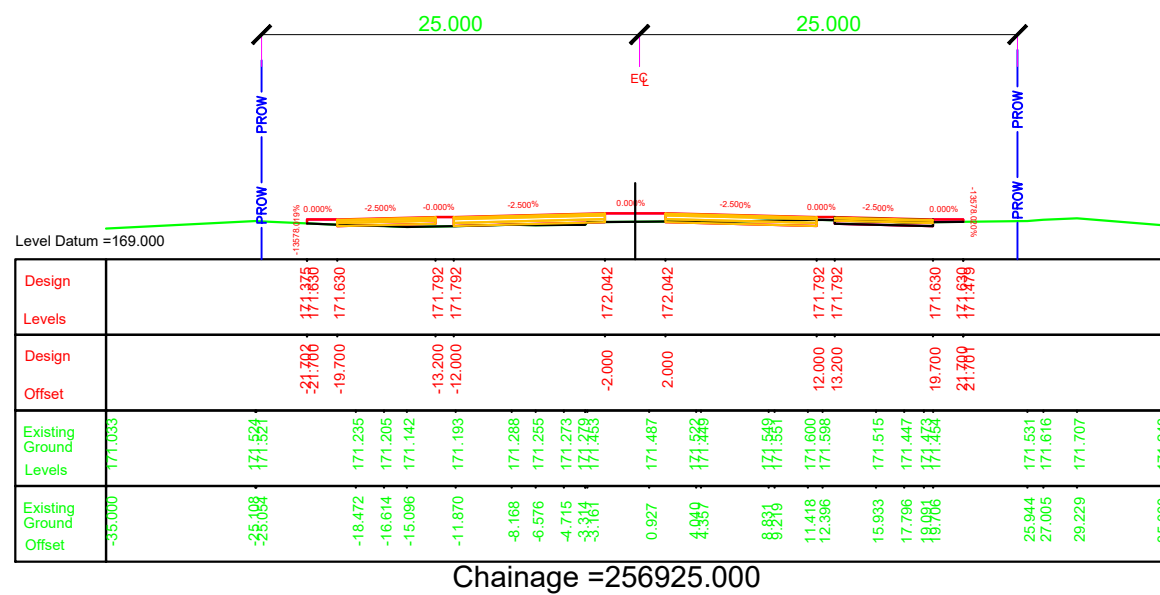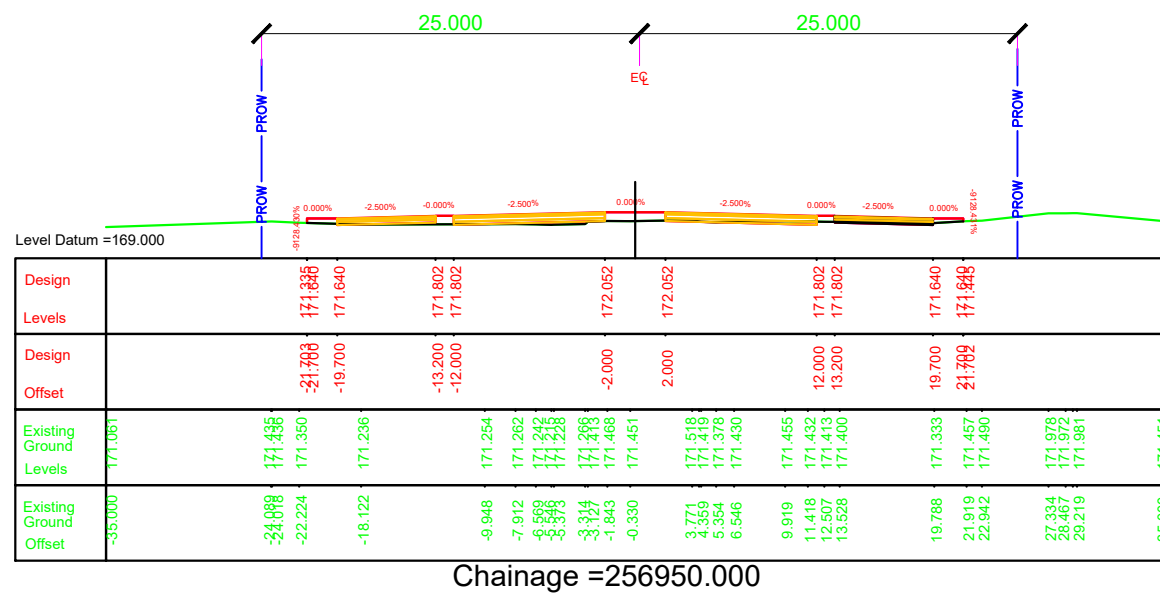













- NOTES:
1. ALL DIMENSIONS, CHAINAGES AND LEVEL SHOWN IN THE DRAWING ARE IN METERS UNLESS OTHERWISE INDICATED.
 2. ROW SHOWN IN THE DRAWING IS CONSIDERED w.r.t EXISTING ROAD.
 3. THE REQUIREMENT OF RETAINING WALL BEYOND ROW SHALL BE ASCERTAINED AT SITE AFTER SITE SET OUT.

 EMPLOYER		PROJECT		DESIGN CONSULTANTS		Designed By	Mr.	Drawing Name	Scale:	Date:		
	Government of Nepal Ministry of Physical Infrastructure and Transport Department of Roads Development Cooperation Implementation Division	Strategic Road Connectivity & Trade Improvement Project (SRCTIP) Detailed Design of Upgradation of Kamala-Dhalkebar-Pathlaiya Road Section (130 KM) of Mahendra Highway and Bridges	Joint Venture of		Pushkar Poudel						RUNNING CROSS SECTION	1:500
			 EPTISA Servicios De Ingeniera Madrid, Spain	 STUP Consultants Private Limited Kolkatta, India	Nec.No. 6146	Signature	Reference Drawings 1.PLAN AND PROFILE DRAWINGS. 2.TYPICAL CROSS SECTIONS	Chainage: Km 256+975 to Km 257+000	Drawing No. KDP/DDR/HIGHWAY/RCS- 63			
					In Association With Udaya Consultancy, Geocom International, Sundar Kriti Consultant and Rays Consultant Private Limited					Checked By		
						Approved By	Mr.					
							Mr.					
							Mr.					
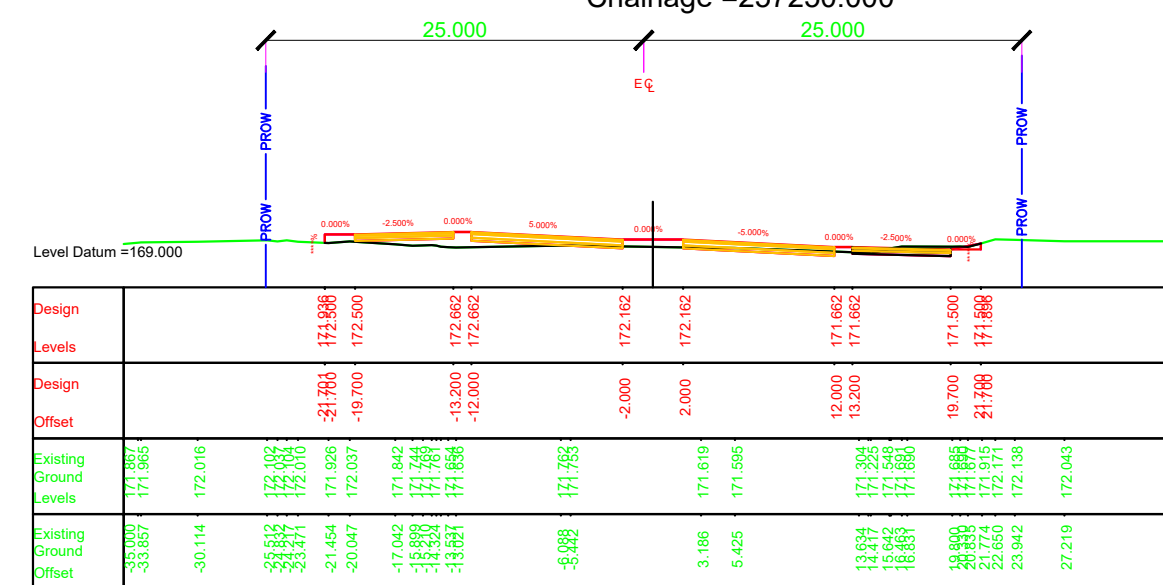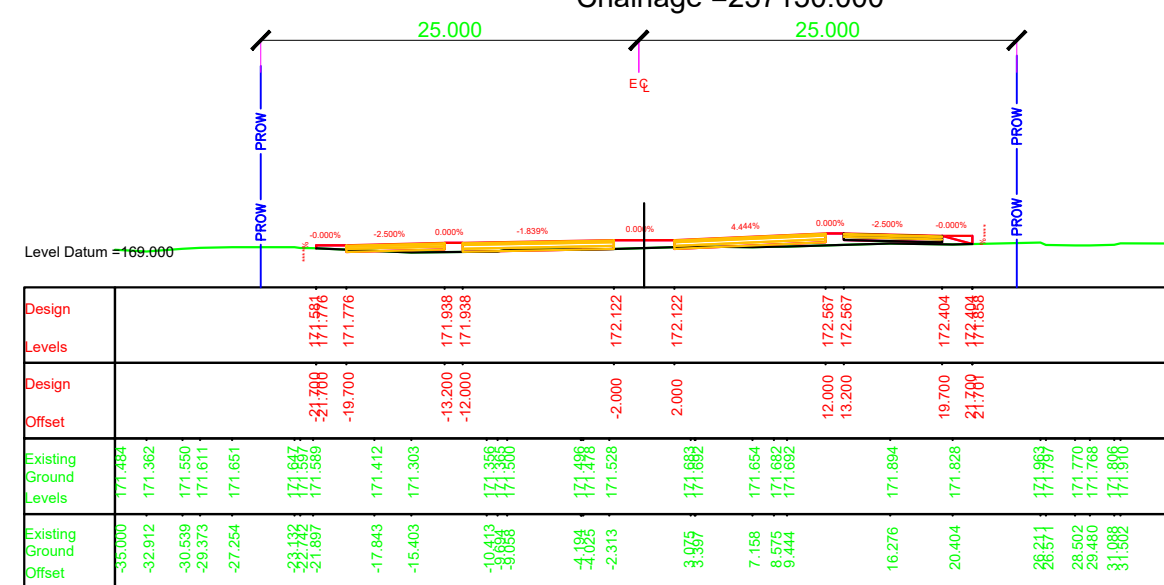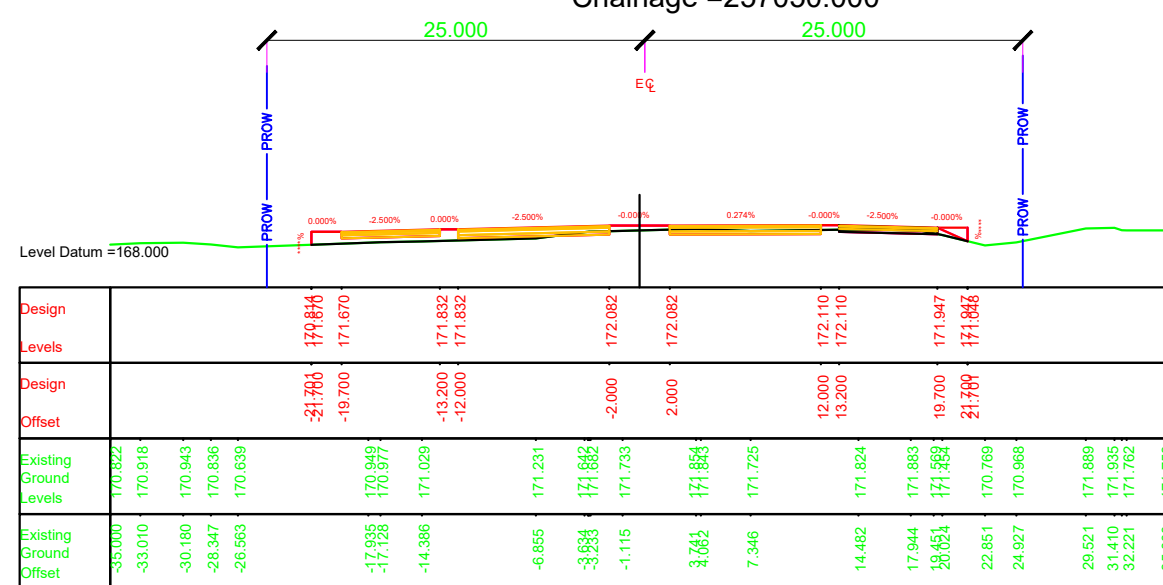













1. ALL DIMENSIONS, CHAINAGES AND LEVEL SHOWN IN THE DRAWING ARE IN METERS UNLESS OTHERWISE INDICATED.
2. ROW SHOWN IN THE DRAWING IS CONSIDERED w.r.t EXISTING ROAD.
3. THE REQUIREMENT OF RETAINING WALL BEYOND ROW SHALL BE ASCERTAINED AT SITE AFTER SITE SET OUT.

EMPLOYER		PROJECT		DESIGN CONSULTANTS			Mr.		Drawing Name	Scale:	Date:
 Government of Nepal Ministry of Physical Infrastructure and Transport Department of Roads Development Cooperation Implementation Division	Strategic Road Connectivity & Trade Improvement Project (SRCTIP) Detailed Design of Upgradation of Kamala-Dhalkebar-Pathlaiya Road Section (130 KM) of Mahendra Highway and Bridges	Joint Venture of		Designed By	Pushkar Poudel		RUNNING CROSS SECTION	1:500	JUNE 2023		
		 EPTISA Servicios De Ingenieria Madrid, Spain	 STUP Consultants Private Limited Kolkatta, India		Nec.No. 6146	Signature					
		In Association With		Checked By	T.V.Rajeev		Reference Drawings 1.PLAN AND PROFILE DRAWINGS. 2.TYPICAL CROSS SECTIONS	Chainage: Km 257+025 to Km 257+300	KDP/DDR/HIGHWAY/RCS- 64 Sheet No.		
		Udaya Consultancy, Geocom International, Sundar Kriti Consultant and Rays Consultant Private Limited		Approved By	Harikrishna Bhavsar						
					Nec.No.	Signature					

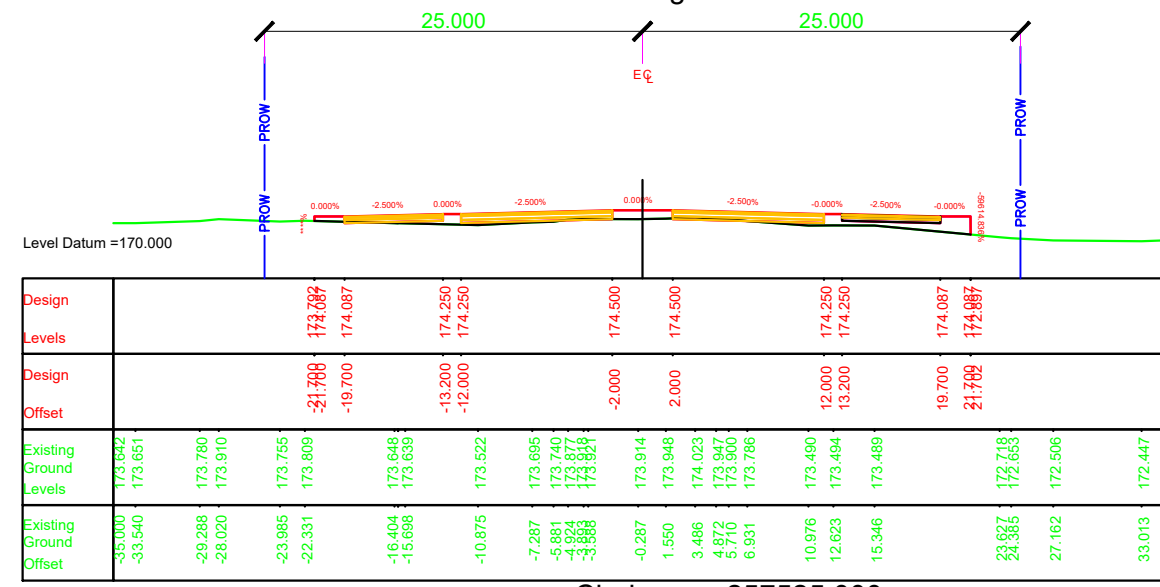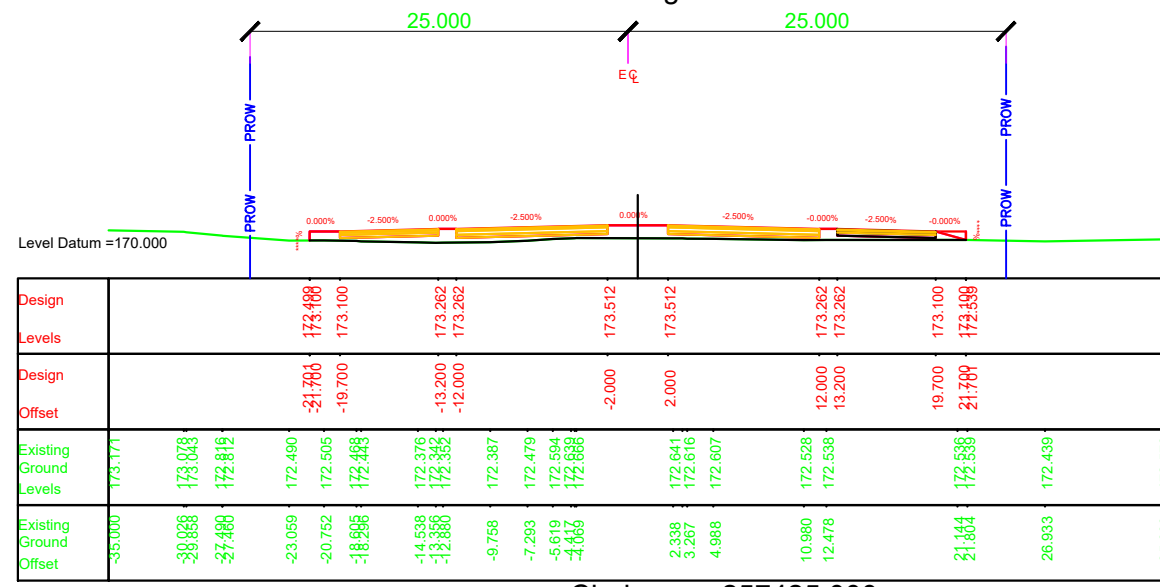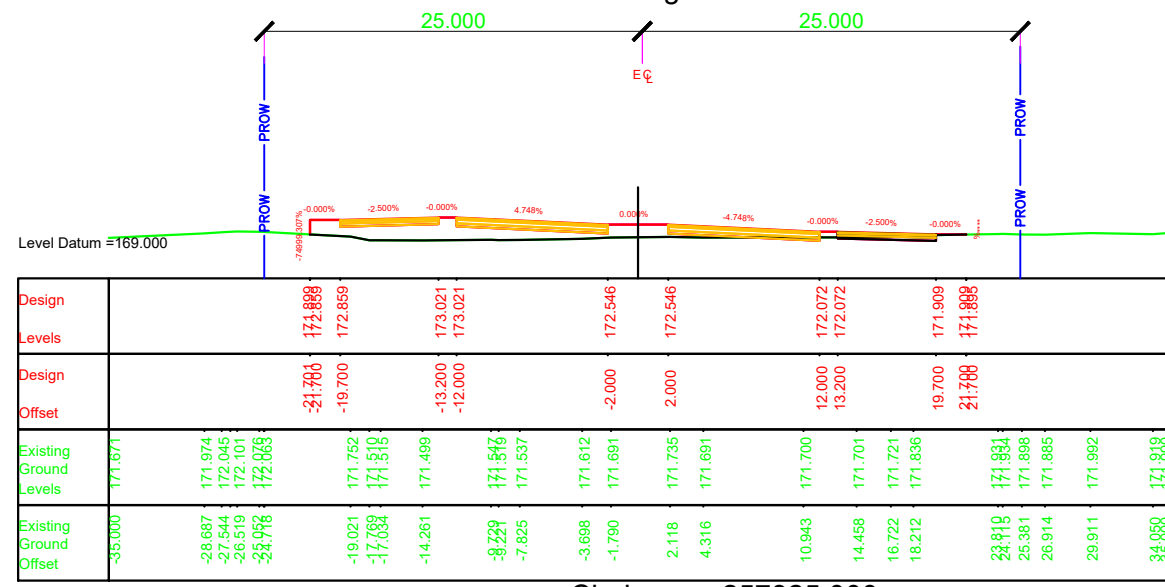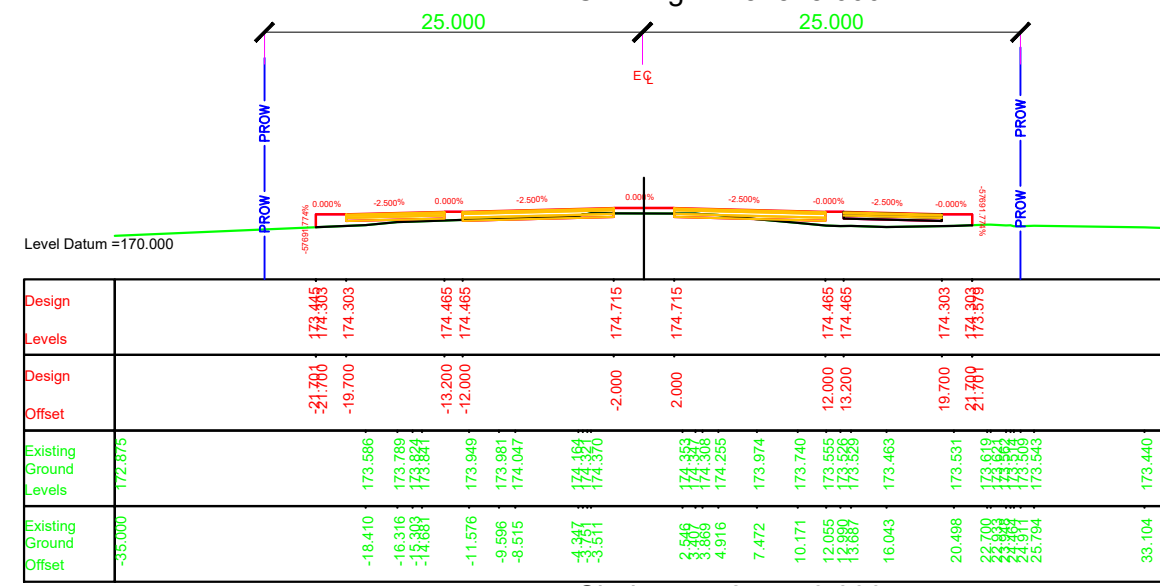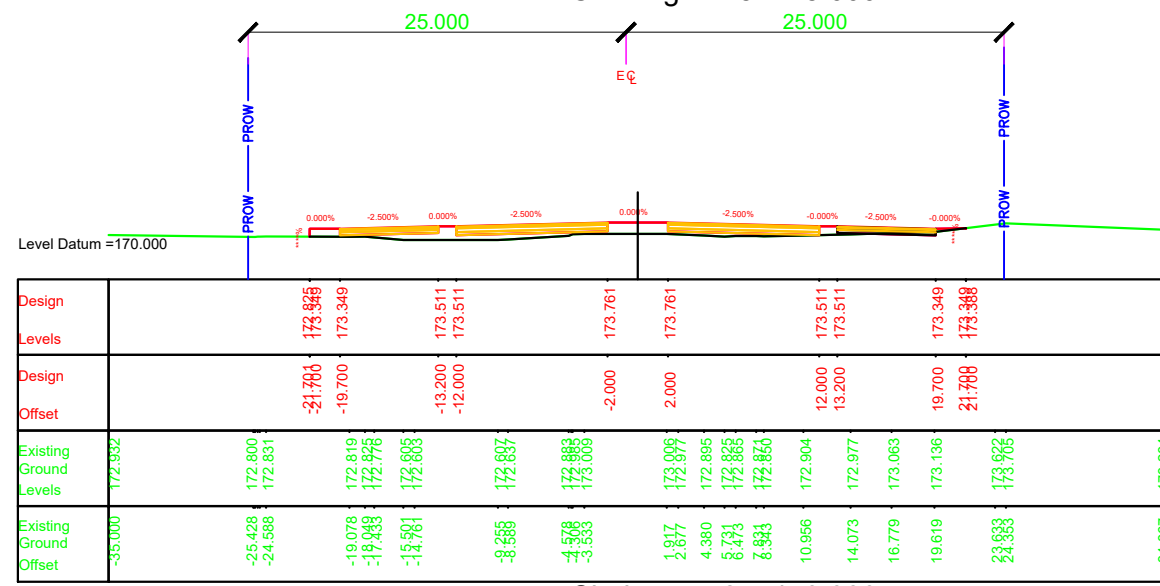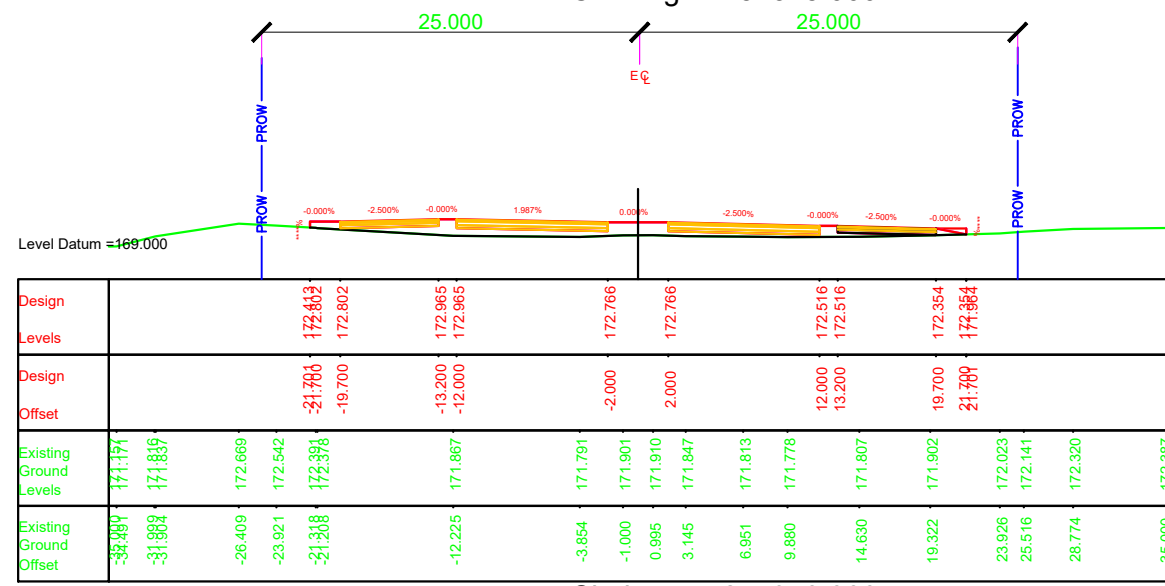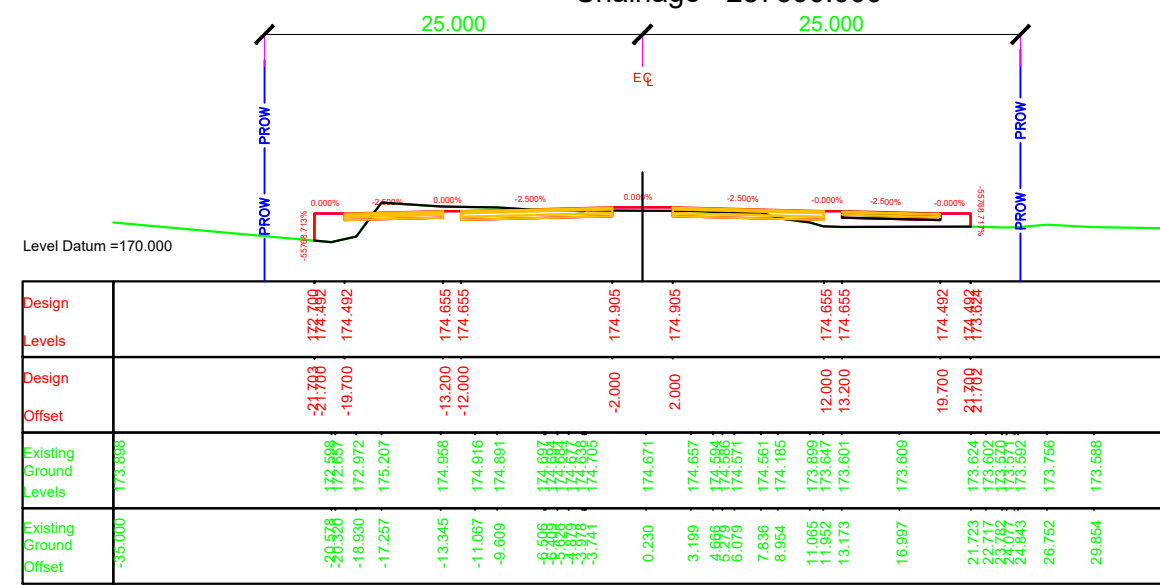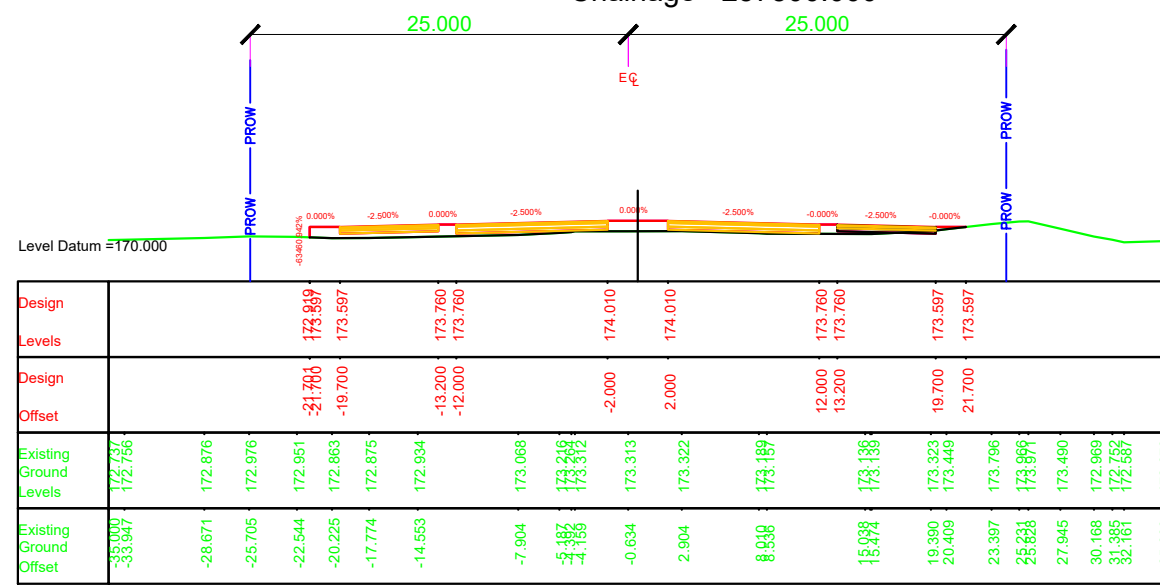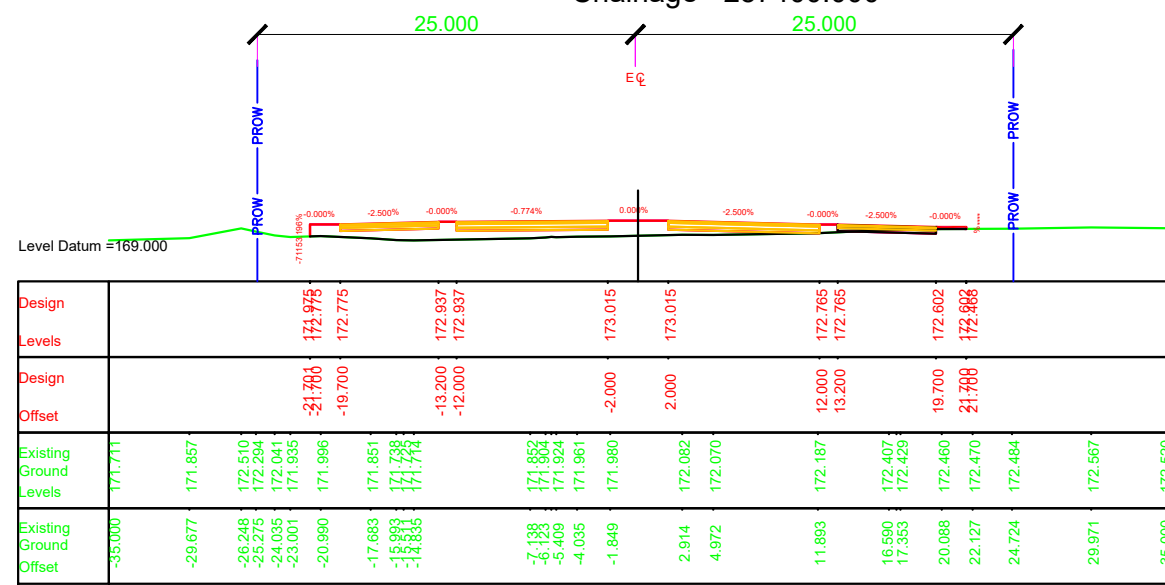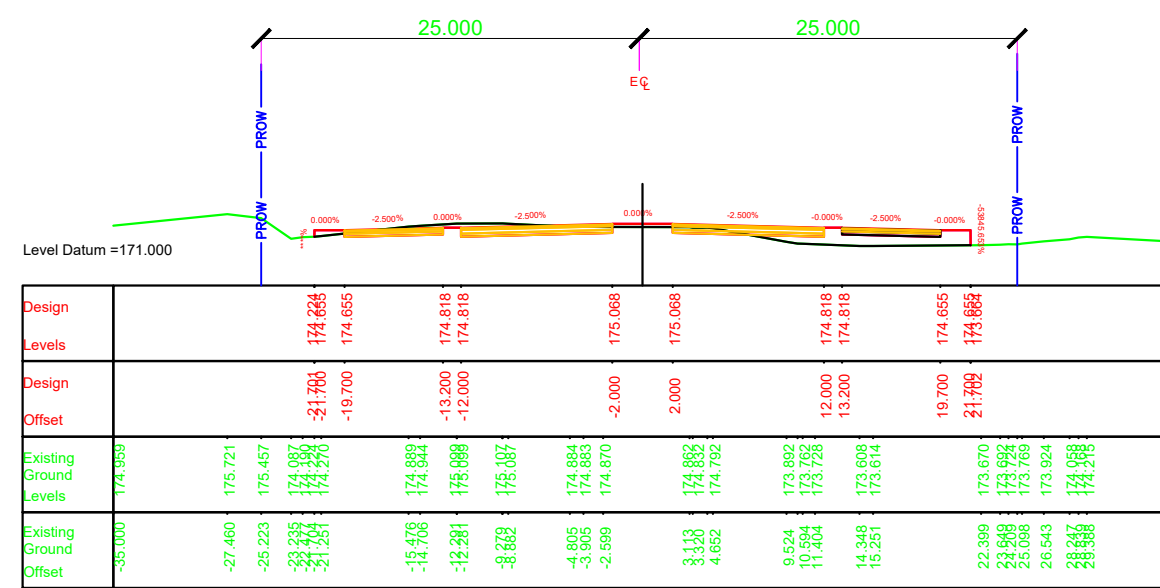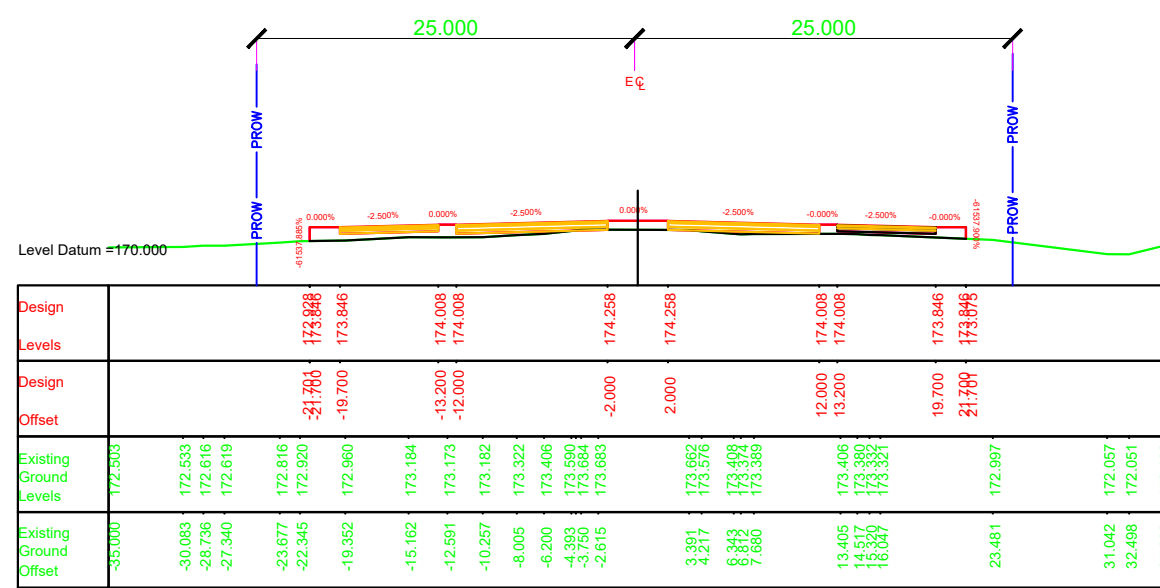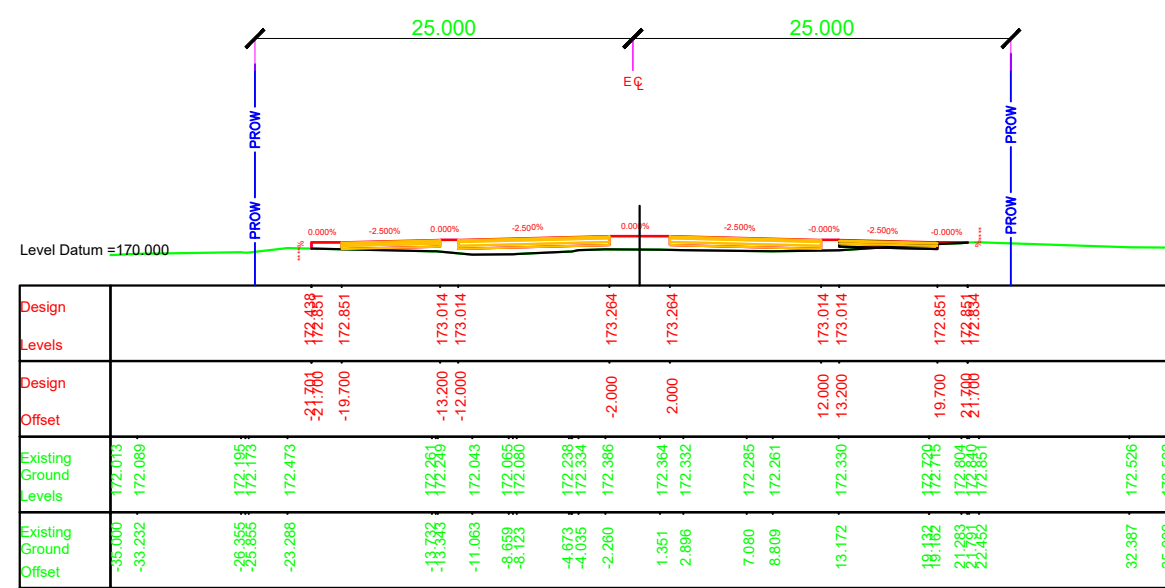














- NOTES:
1. ALL DIMENSIONS, CHAINAGES AND LEVEL SHOWN IN THE DRAWING ARE IN METERS UNLESS OTHERWISE INDICATED.
 2. ROW SHOWN IN THE DRAWING IS CONSIDERED w.r.t EXISTING ROAD.
 3. THE REQUIREMENT OF RETAINING WALL BEYOND ROW SHALL BE ASCERTAINED AT SITE AFTER SITE SET OUT.

EMPLOYER		PROJECT		DESIGN CONSULTANTS			Mr.		Drawing Name	Scale:	Date:
 Government of Nepal Ministry of Physical Infrastructure and Transport Department of Roads Development Cooperation Implementation Division	Strategic Road Connectivity & Trade Improvement Project (SRCTIP) Detailed Design of Upgradation of Kamala-Dhalkebar-Pathlaiya Road Section (130 KM) of Mahendra Highway and Bridges	Joint Venture of		Designed By	Mr. Pushkar Poudel Nec.No. 6146		RUNNING CROSS SECTION	1:500	JUNE 2023		
		 EPTISA Servicios De Ingeniera Madrid, Spain	 STUP Consultants Private Limited Kolkatta, India	Checked By	Mr. T.V.Rajeev Nec.No.						
				In Association With		Approved By				Mr. Hari Krishna Bhavsar Nec.No.	
				Udaya Consultancy, Geocom International, Sundar Kriti Consultant and Rays Consultant Private Limited							
							Reference Drawings 1.PLAN AND PROFILE DRAWINGS. 2.TYPICAL CROSS SECTIONS	Chainage: Km 257+325 to Km 257+600	KDP/DDR/HIGHWAY/RCS- 65 Sheet No.		

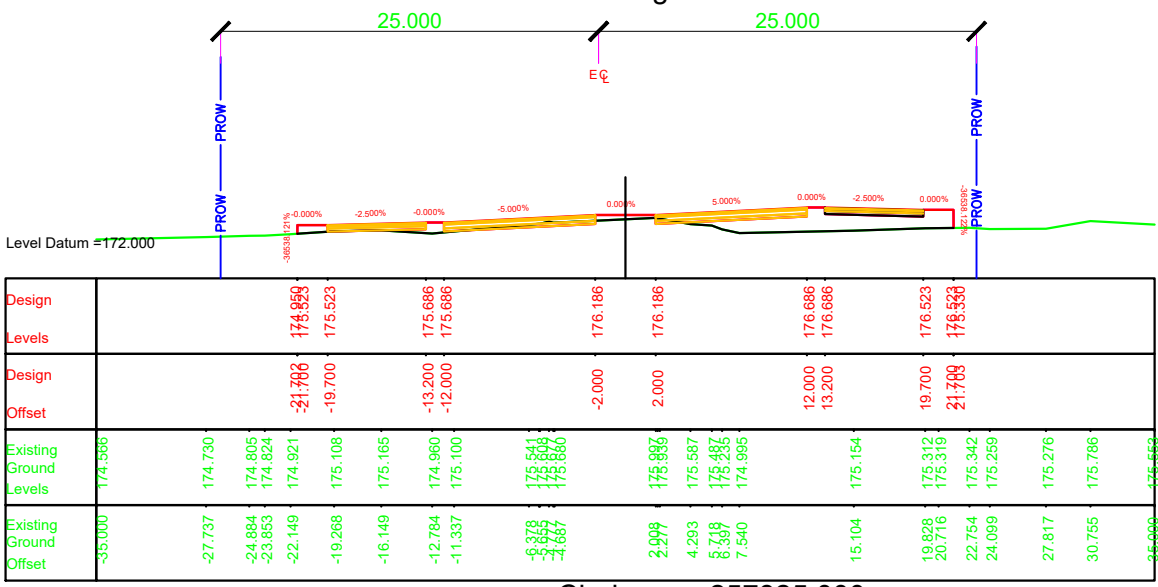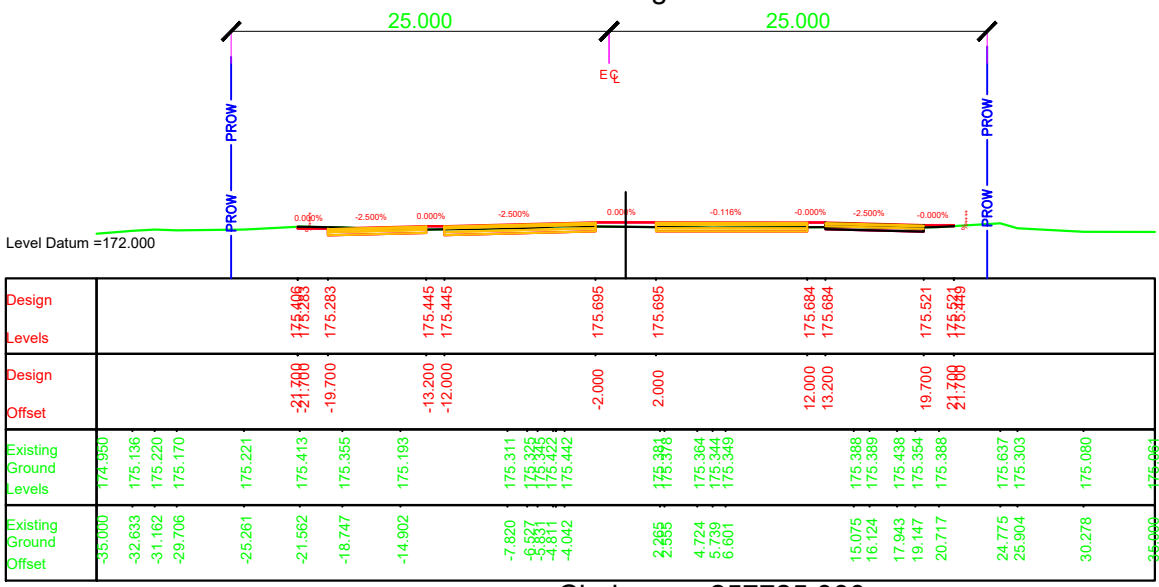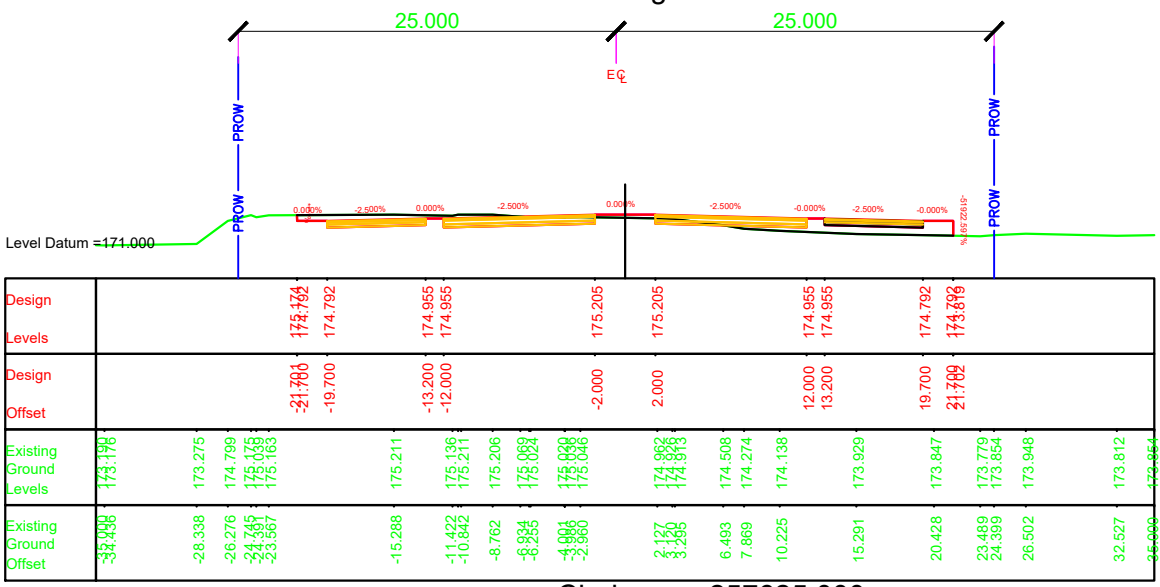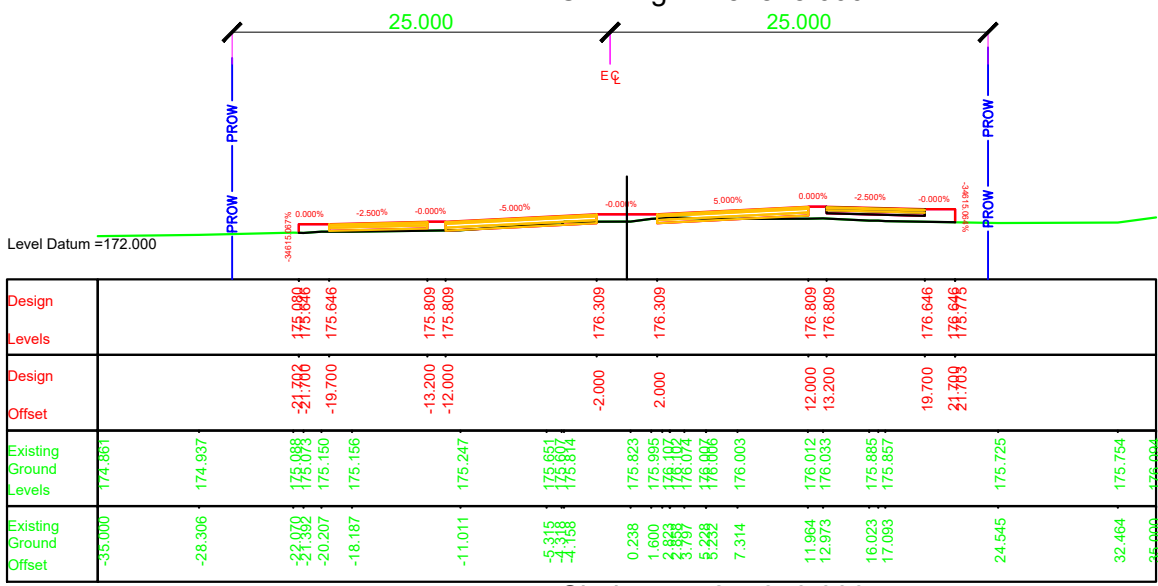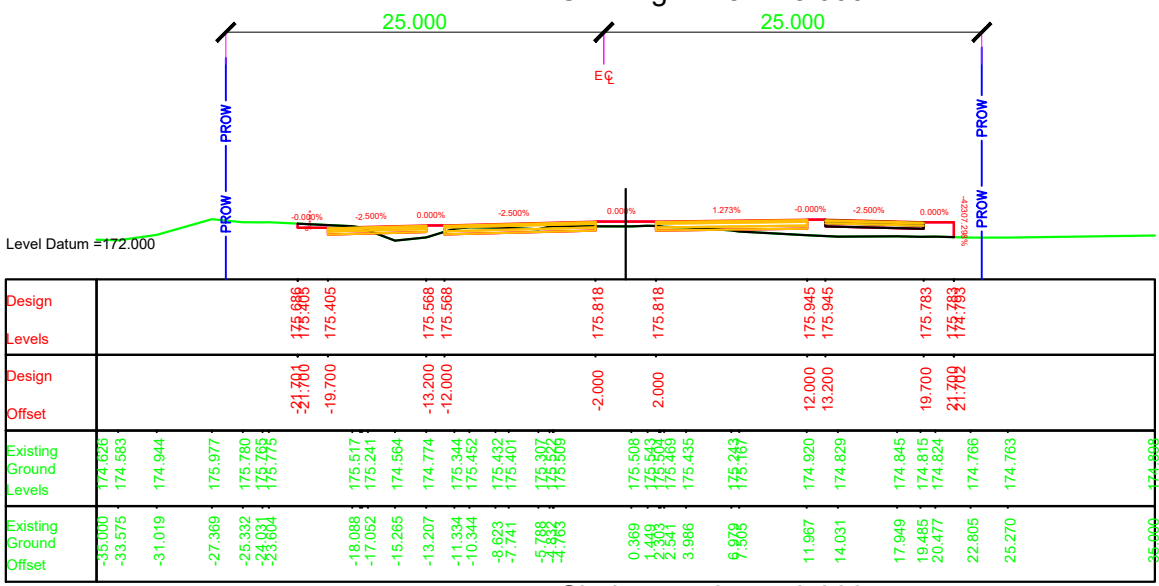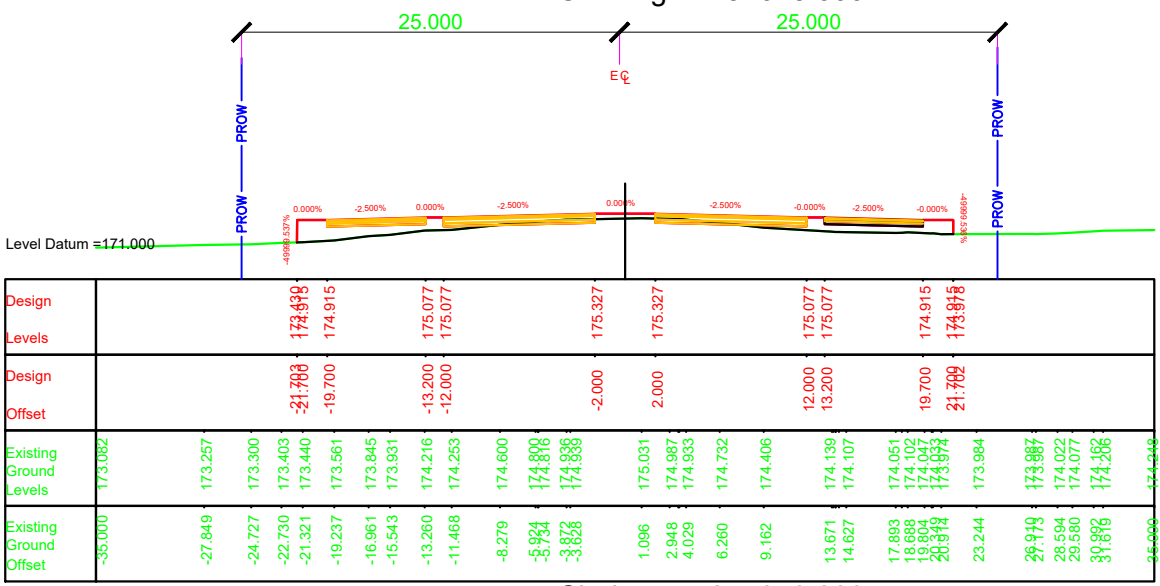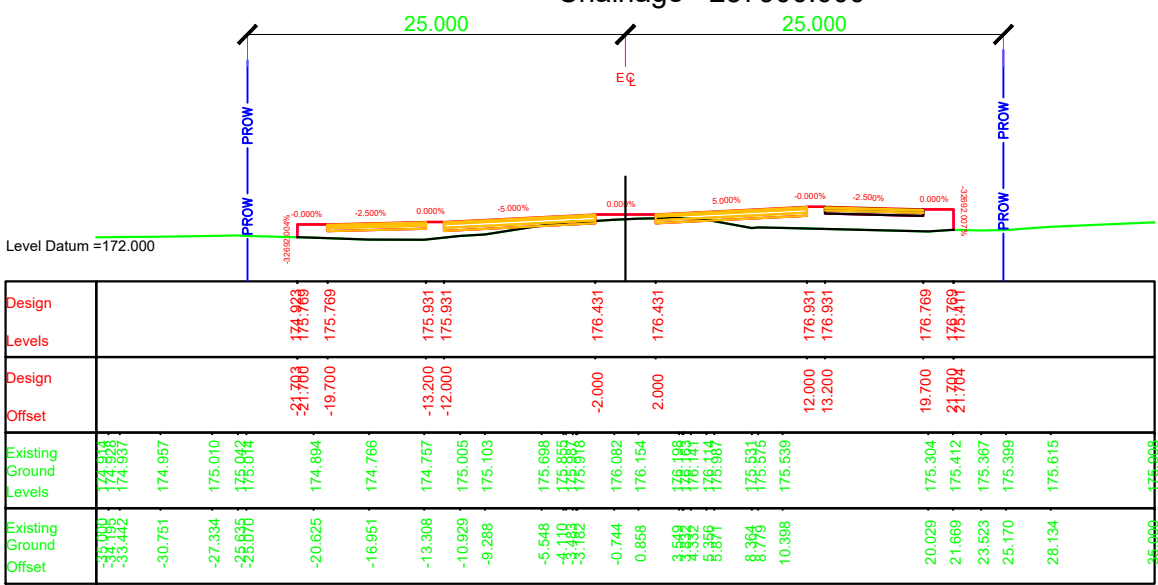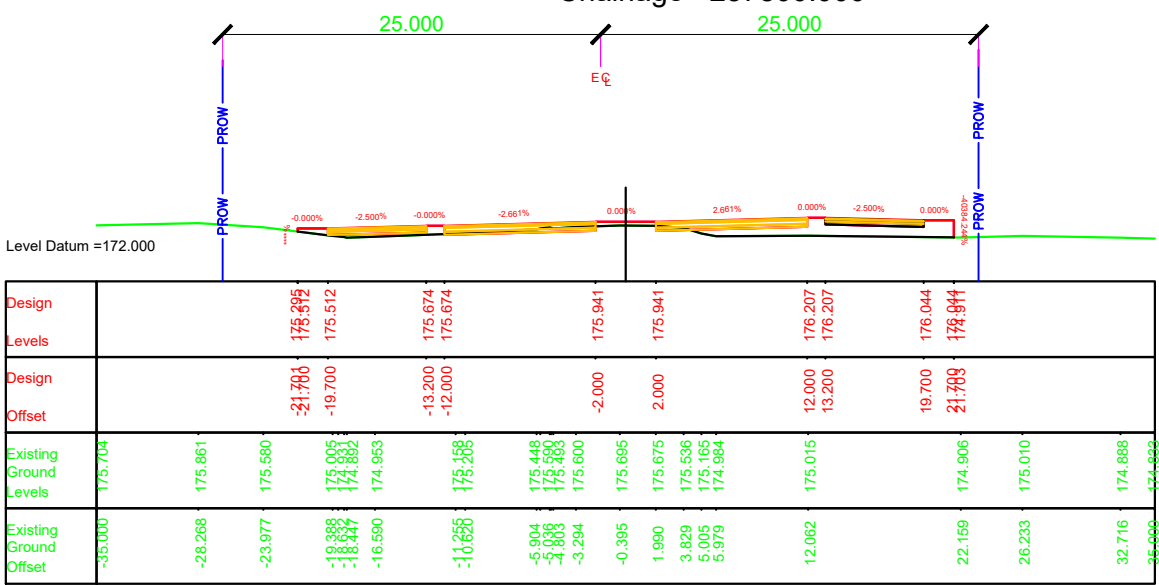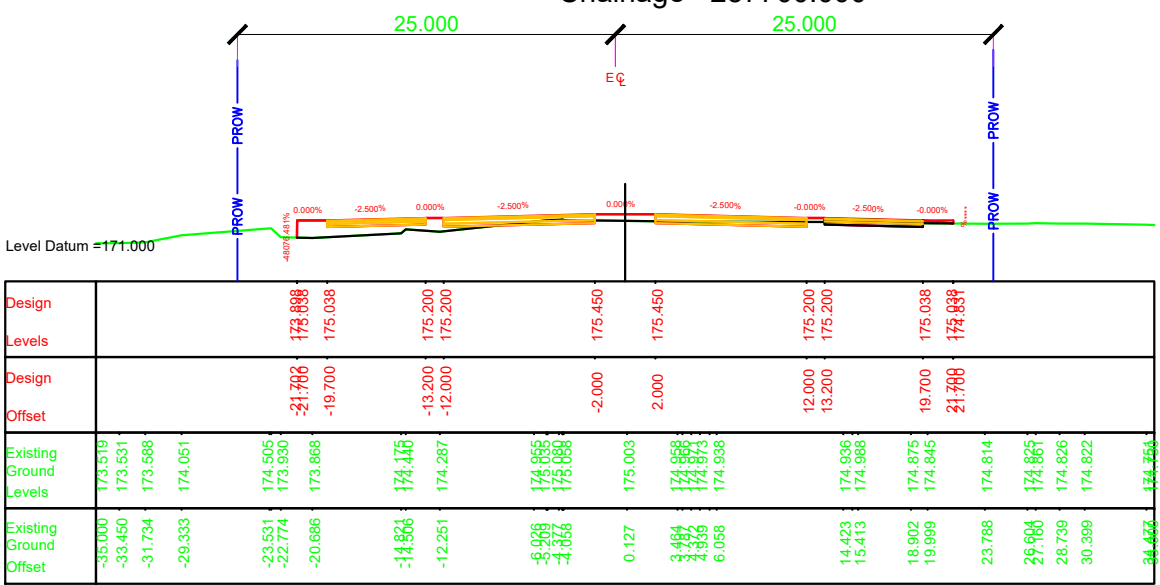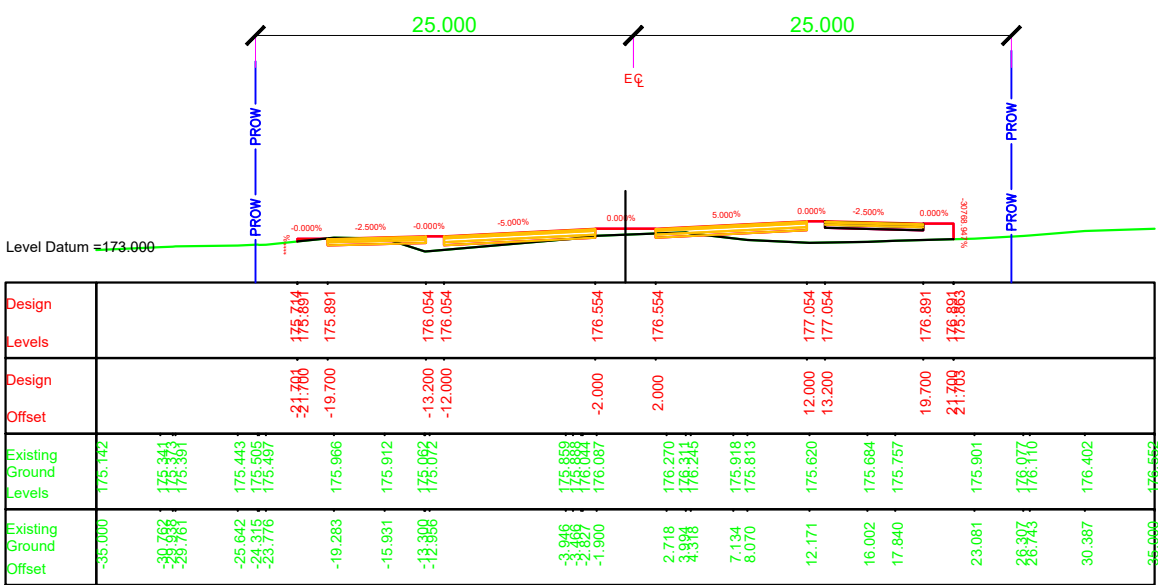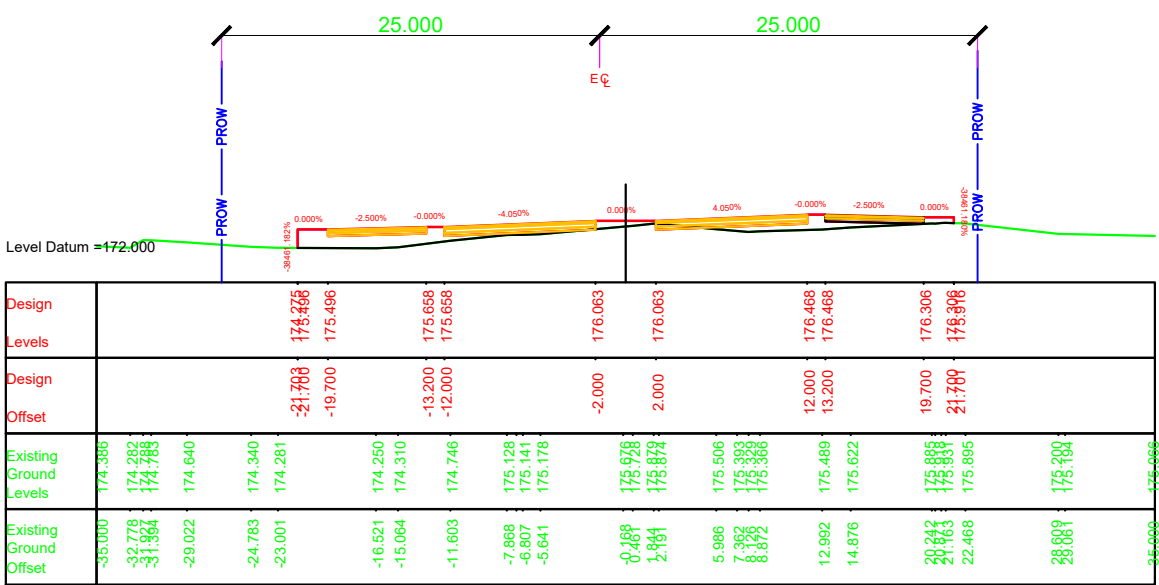
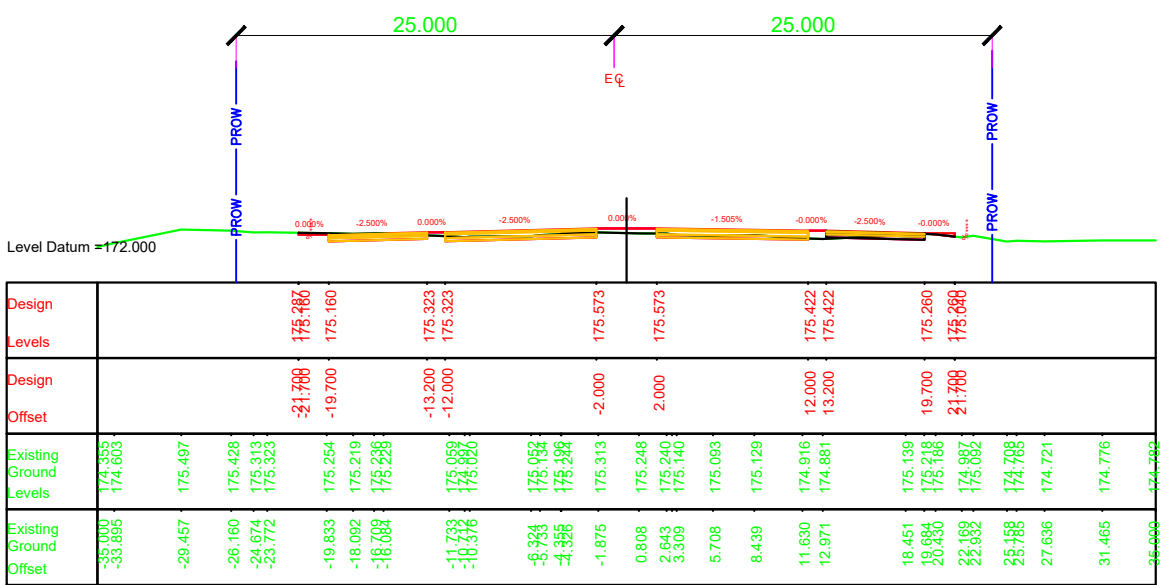














NOTES:
1. ALL DIMENSIONS, CHAINAGES AND LEVEL SHOWN IN THE DRAWING ARE IN METERS UNLESS OTHERWISE INDICATED.
2. ROW SHOWN IN THE DRAWING IS CONSIDERED w.r.t EXISTING ROAD.
3. THE REQUIREMENT OF RETAINING WALL BEYOND ROW SHALL BE ASCERTAINED AT SITE AFTER SITE SET OUT.

 EMPLOYER		PROJECT		DESIGN CONSULTANTS		Designed By	Mr.	Drawing Name	Scale:	Date:
	Government of Nepal Ministry of Physical Infrastructure and Transport Department of Roads Development Cooperation Implementation Division	Strategic Road Connectivity & Trade Improvement Project (SRCTIP) Detailed Design of Upgradation of Kamala-Dhalkebar-Pathlaiya Road Section (130 KM) of Mahendra Highway and Bridges	Joint Venture of		Pushkar Poudel					
			 EPTISA Servicios De Ingeniera Madrid, Spain	 STUP Consultants Private Limited Kolkatta, India	Nec.No. 6146	Signature	Drawing No.			
			In Association With Udaya Consultancy, Geocom International, Sundar Kriti Consultant and Rays Consultant Private Limited		Checked By	Mr.		T.V.Rajeev		Reference Drawings 1.PLAN AND PROFILE DRAWINGS. 2.TYPICAL CROSS SECTIONS
		Approved By	Mr.	Mr.		Sheet No.				
							Harikrishna Bhavsar	Signature		
						Nec.No.				

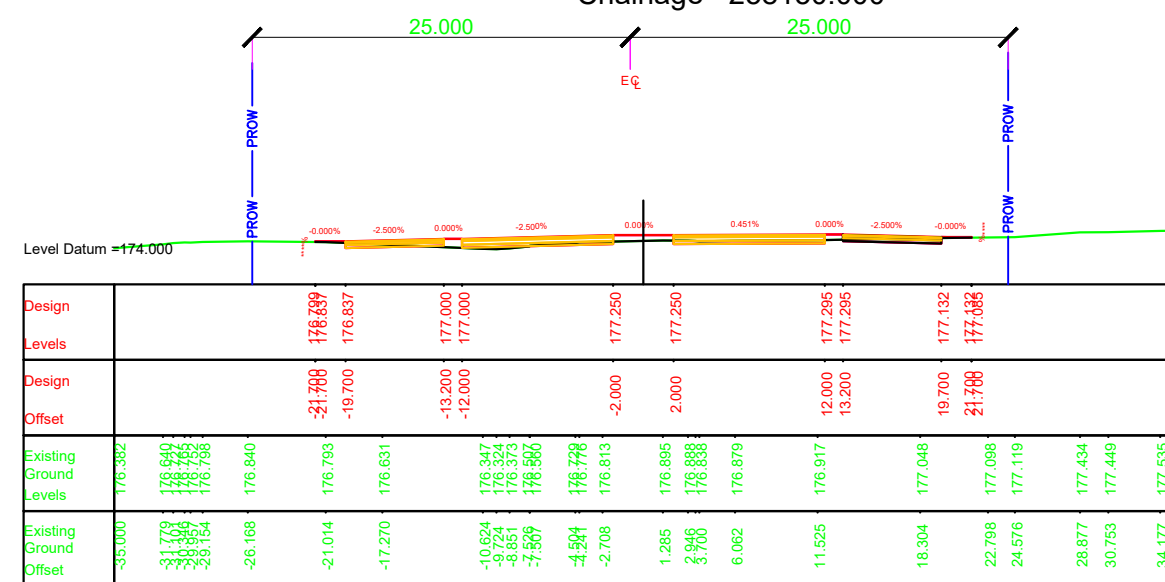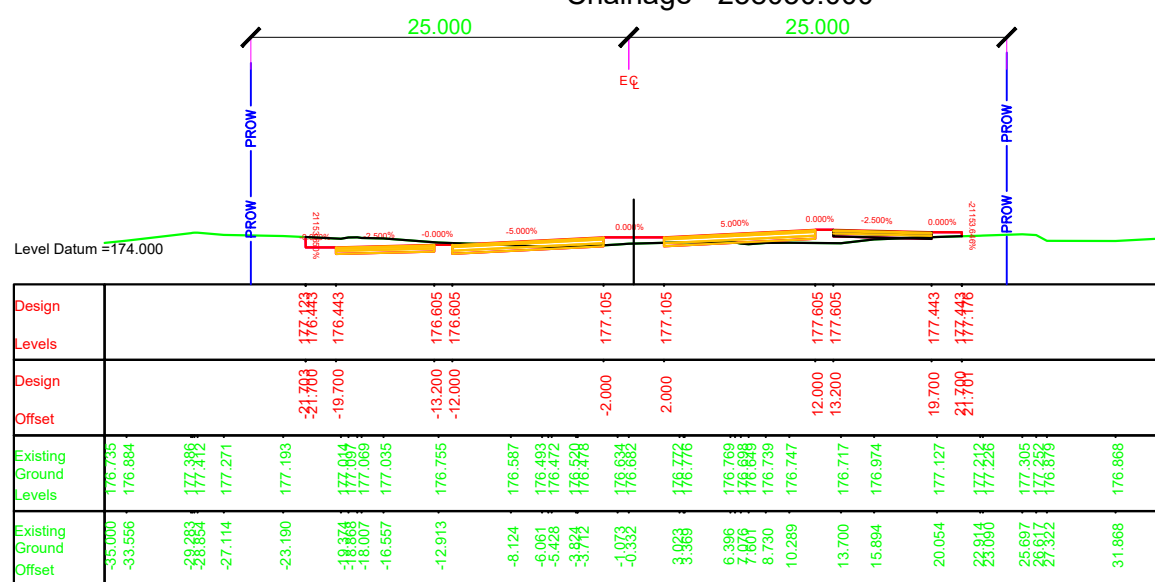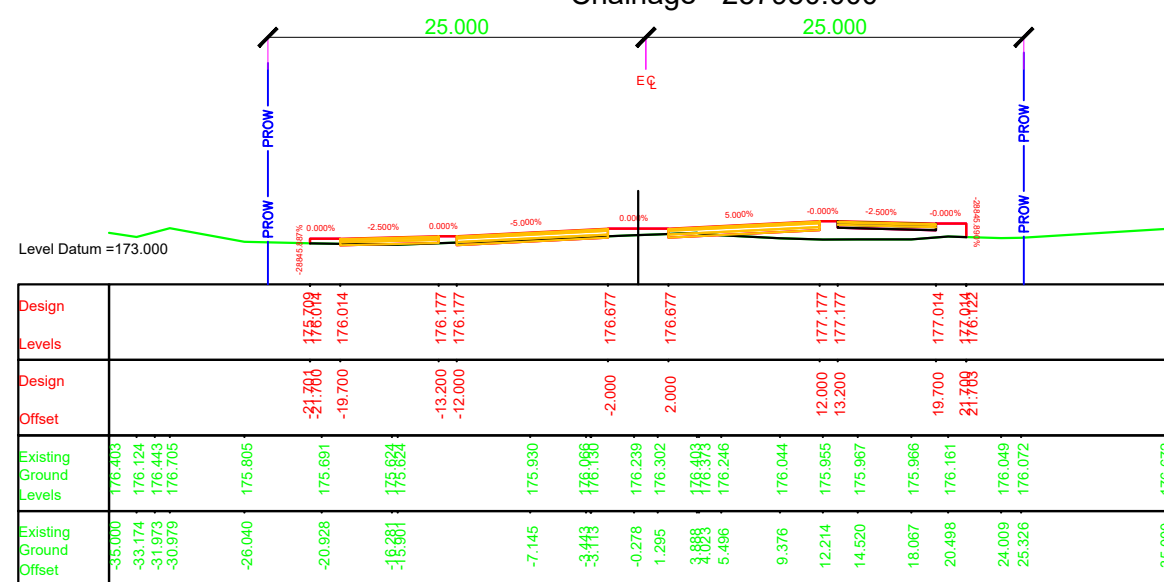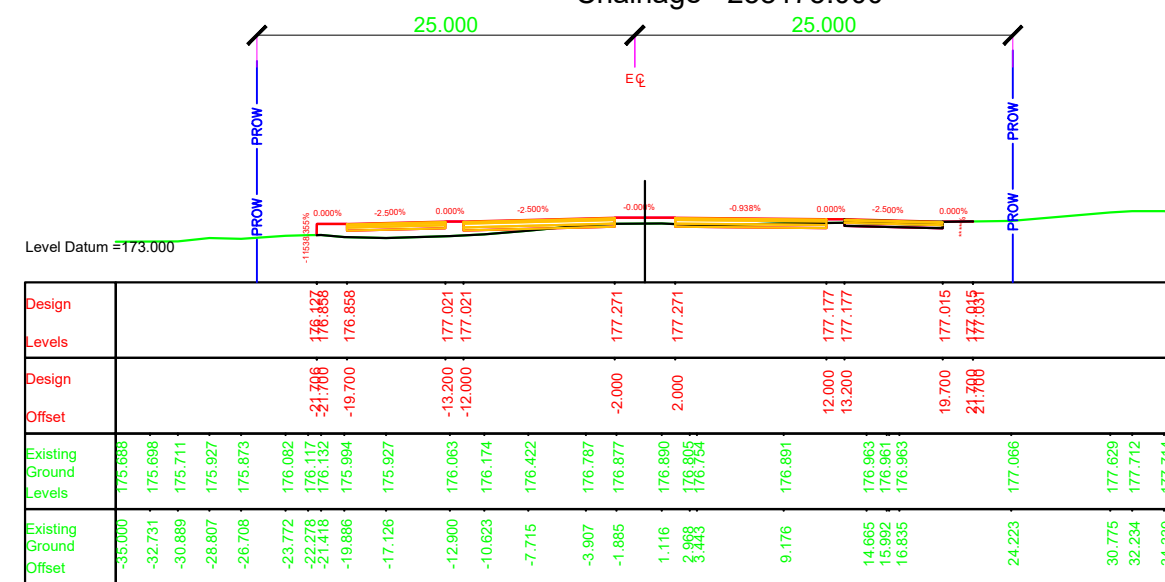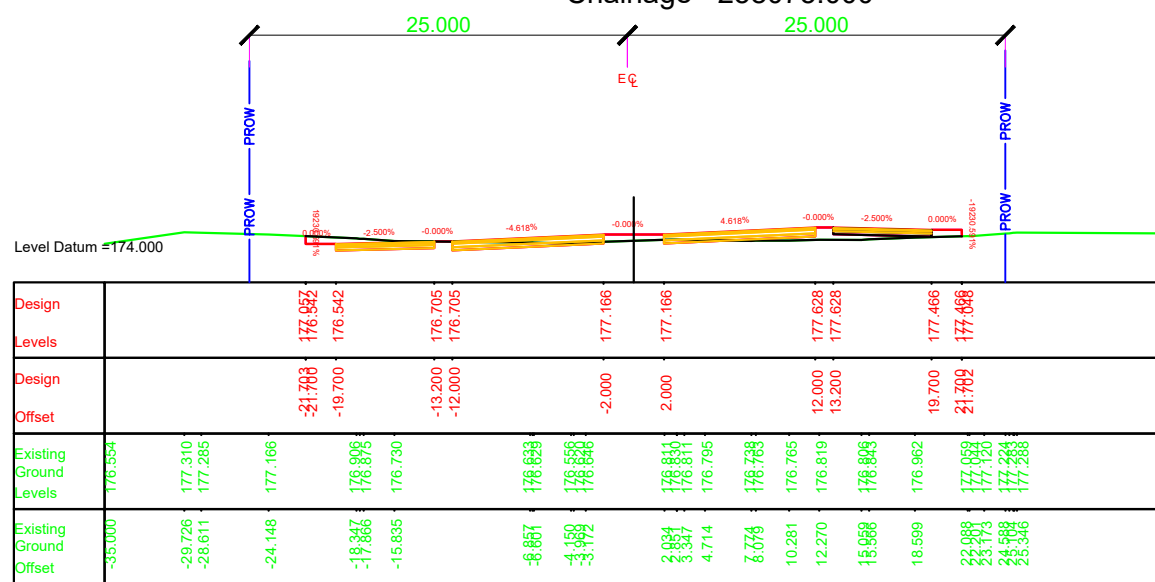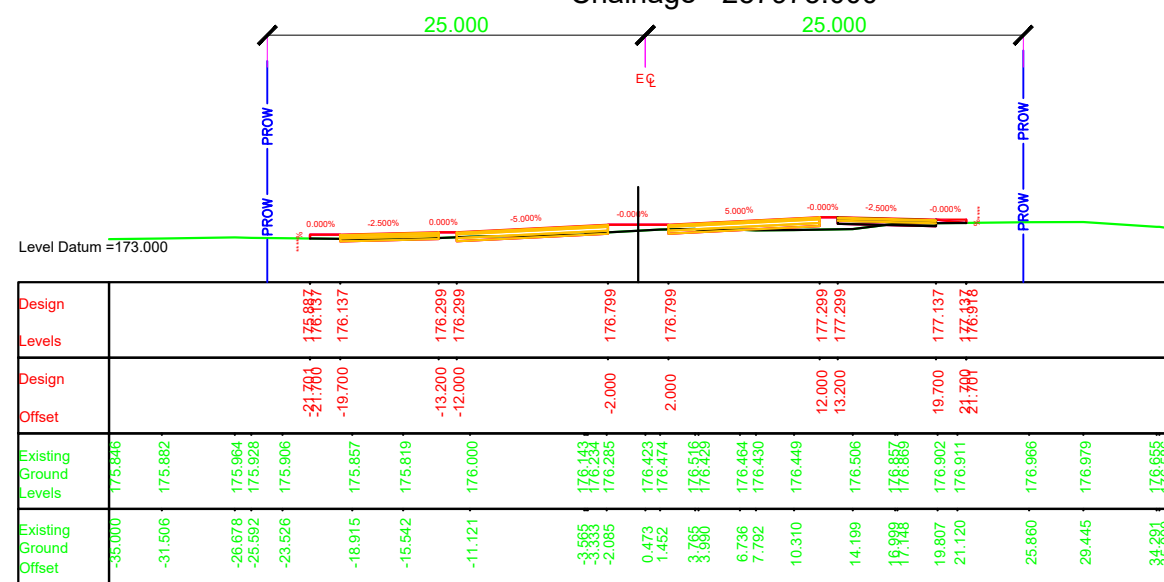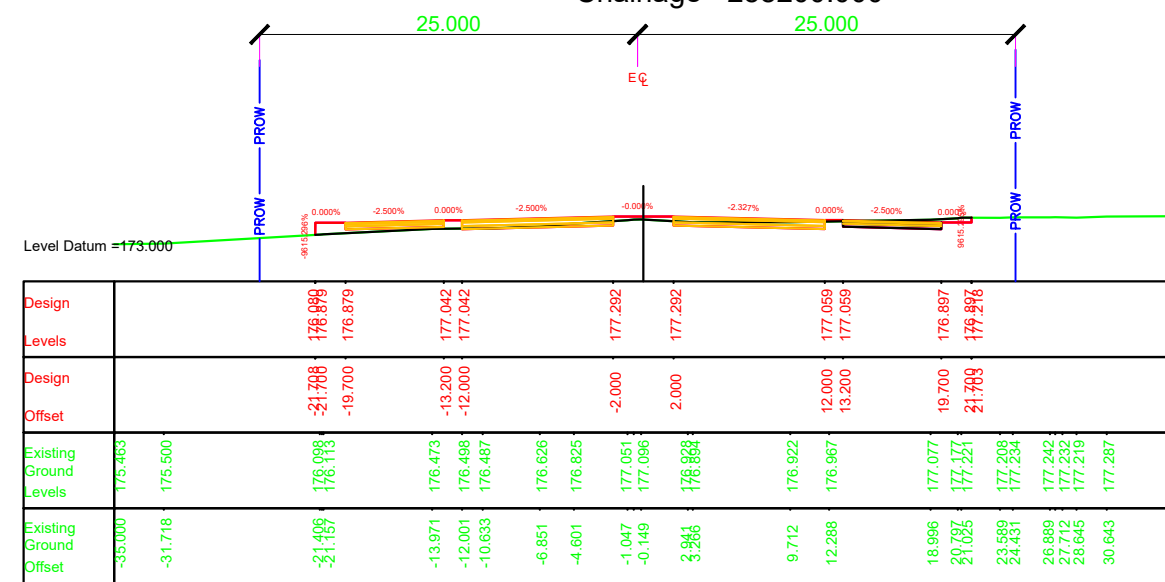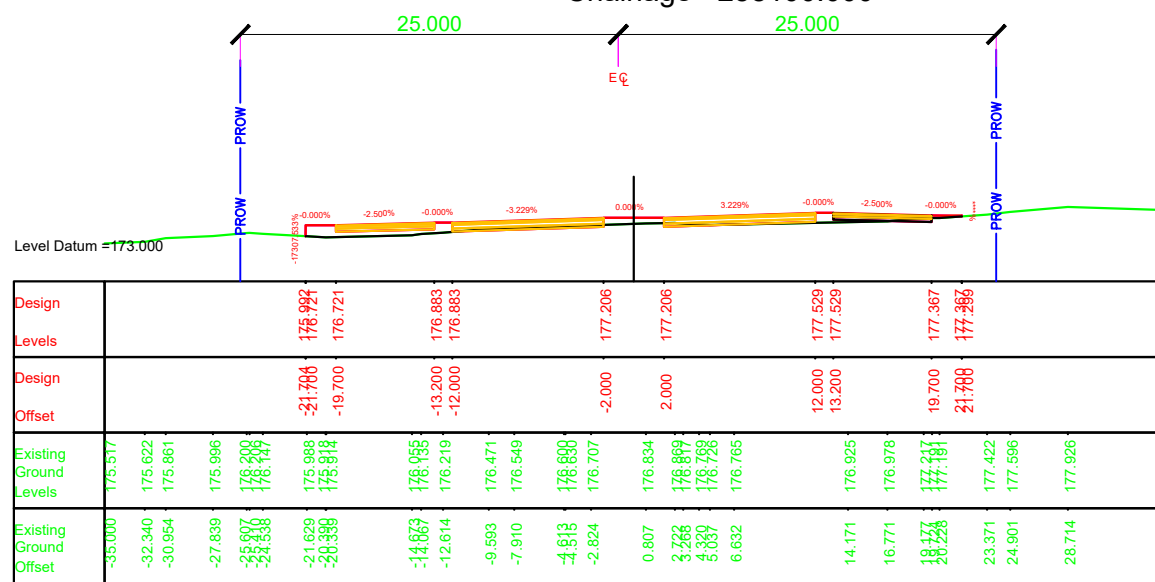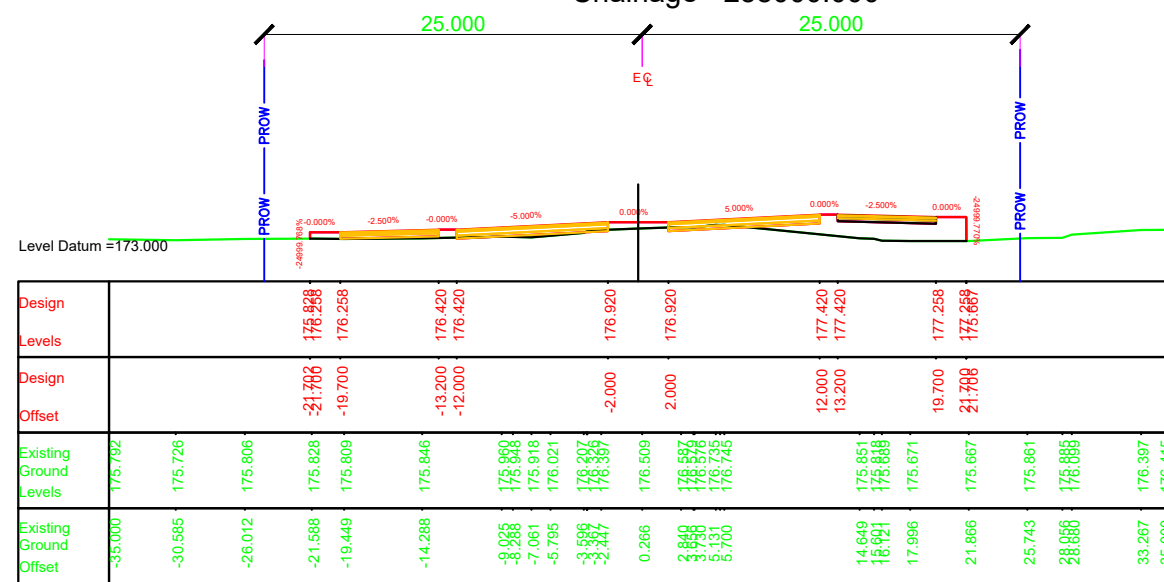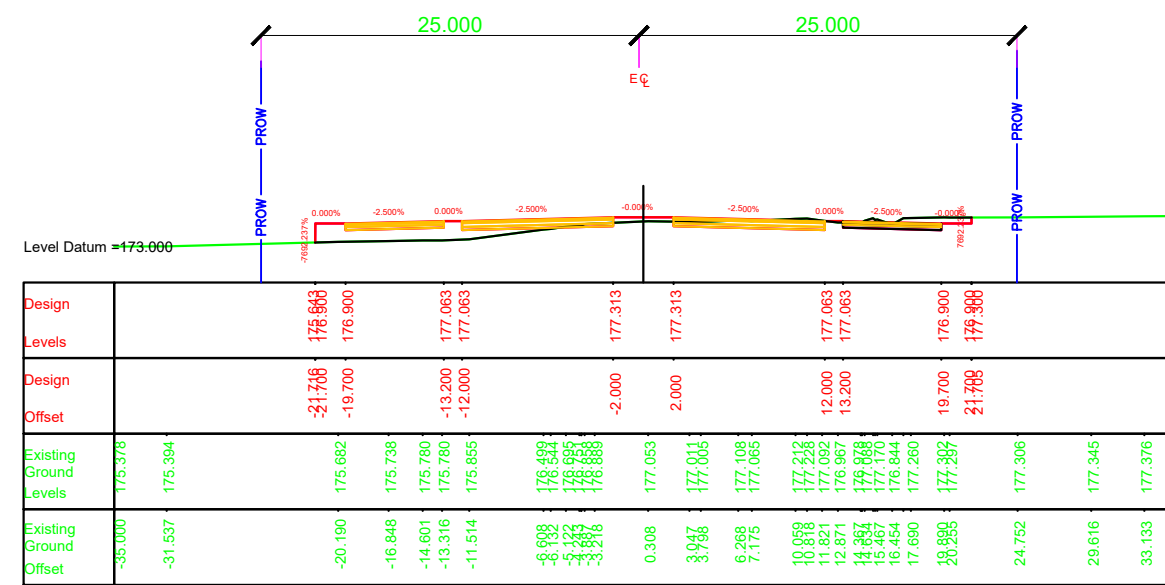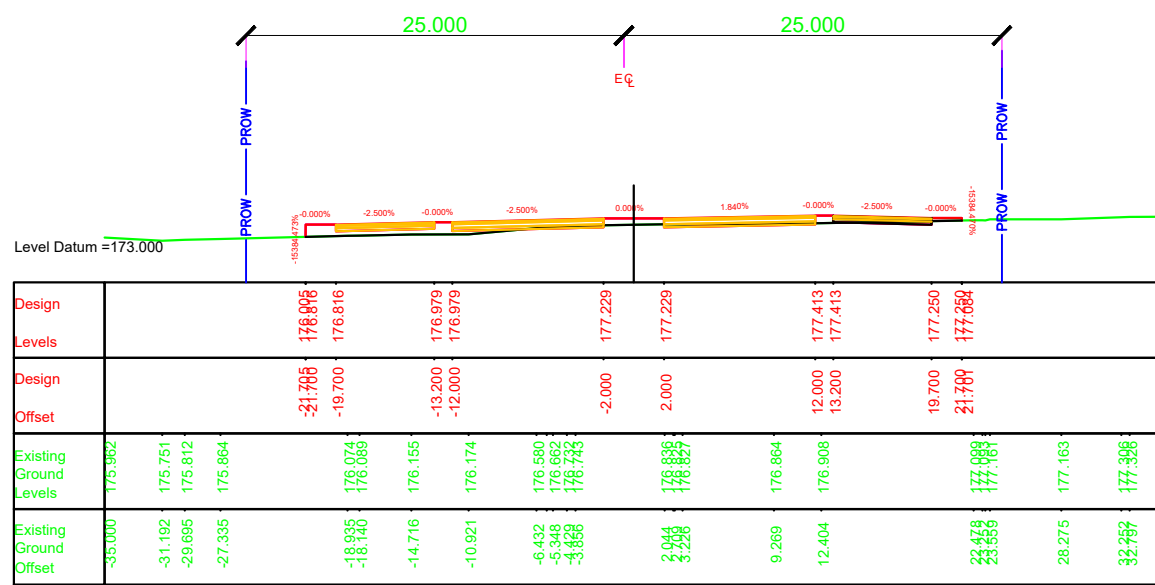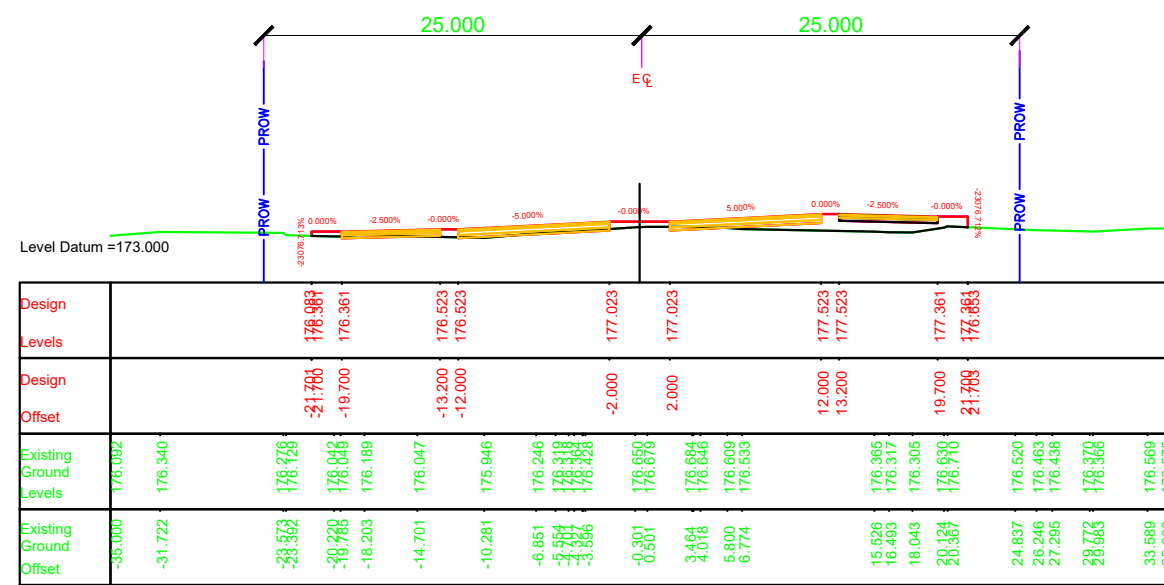

- NOTES:
1. ALL DIMENSIONS, CHAINAGES AND LEVEL SHOWN IN THE DRAWING ARE IN METERS UNLESS OTHERWISE INDICATED.
 2. ROW SHOWN IN THE DRAWING IS CONSIDERED w.r.t EXISTING ROAD.
 3. THE REQUIREMENT OF RETAINING WALL BEYOND ROW SHALL BE ASCERTAINED AT SITE AFTER SITE SET OUT.


 
 
EMPLOYER		PROJECT		DESIGN CONSULTANTS				Mr.		Drawing Name	Scale:	Date:
	Government of Nepal Ministry of Physical Infrastructure and Transport Department of Roads Development Cooperation Implementation Division	Strategic Road Connectivity & Trade Improvement Project (SRCTIP) Detailed Design of Upgradation of Kamala-Dhalkebar-Pathlaiya Road Section (130 KM) of Mahendra Highway and Bridges	Joint Venture of			Designed By	Pushkar Poudel		RUNNING CROSS SECTION	1:500	JUNE 2023	
			 EPTISA Servicios De Ingeniera Madrid, Spain	 STUP Consultants Private Limited Kolkatta, India		Nec.No. 6146	Signature					
			In Association With Udaya Consultancy, Geocom International, Sundar Kriti Consultant and Rays Consultant Private Limited			Checked By	Mr. T.V.Rajeev		Reference Drawings 1.PLAN AND PROFILE DRAWINGS. 2.TYPICAL CROSS SECTIONS	Chainage:	Km 257+925 to Km 258+200	Drawing No. KDP/DDR/HIGHWAY/RCS- 67 Sheet No.
						Approved By	Mr. Harkrishna Bhavsar					
							Nec.No.	Signature				

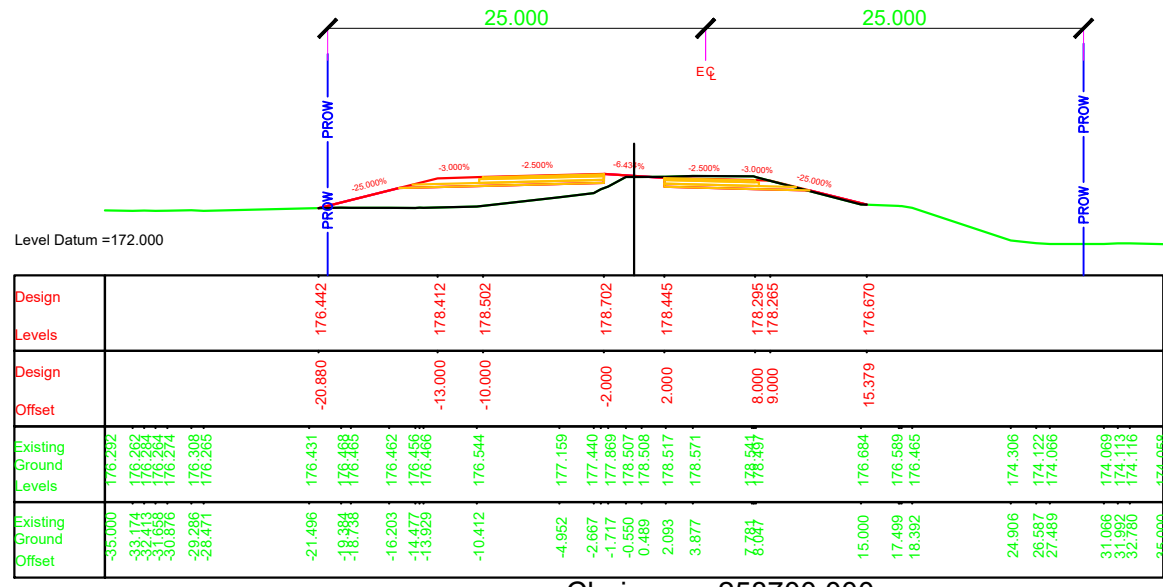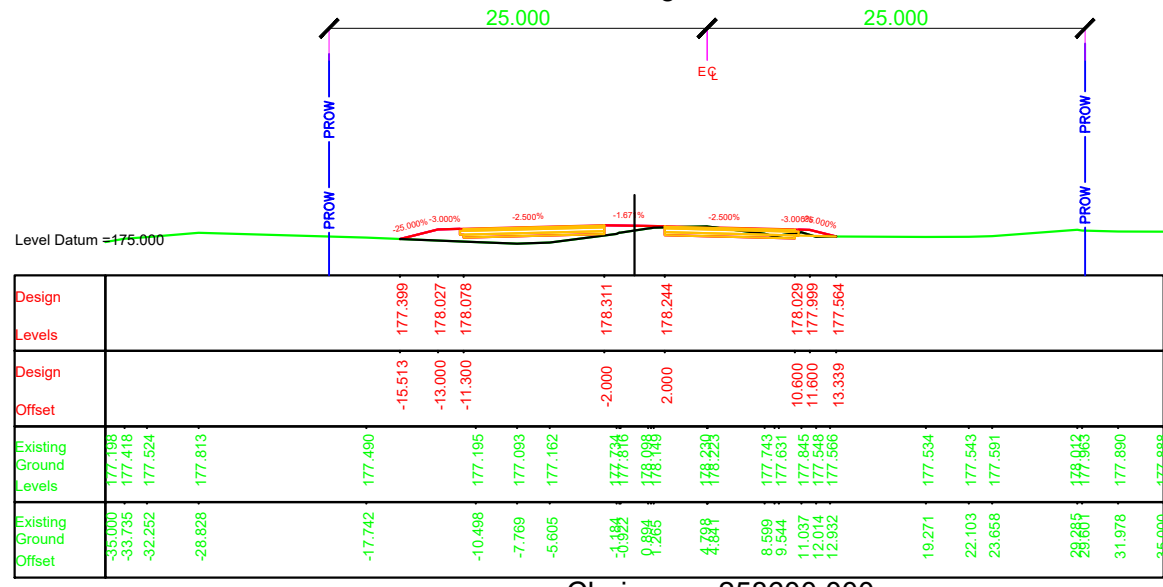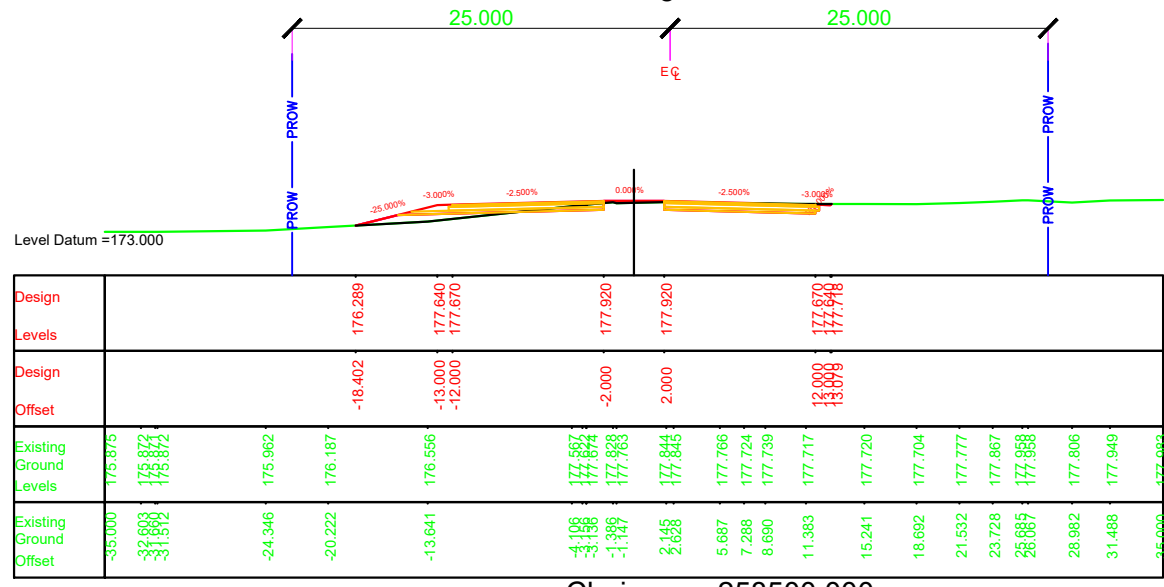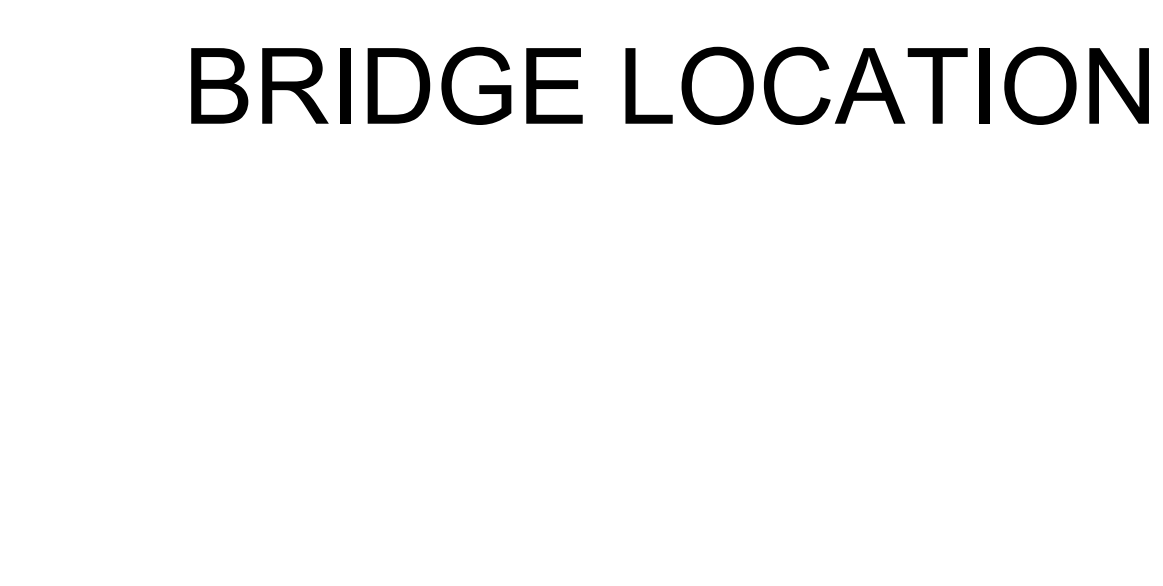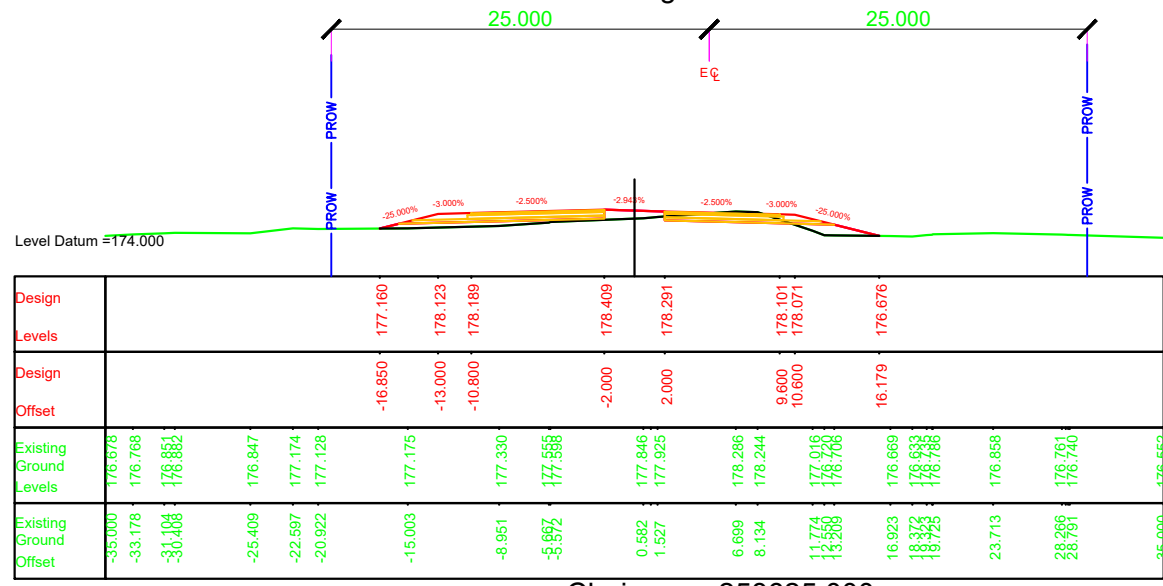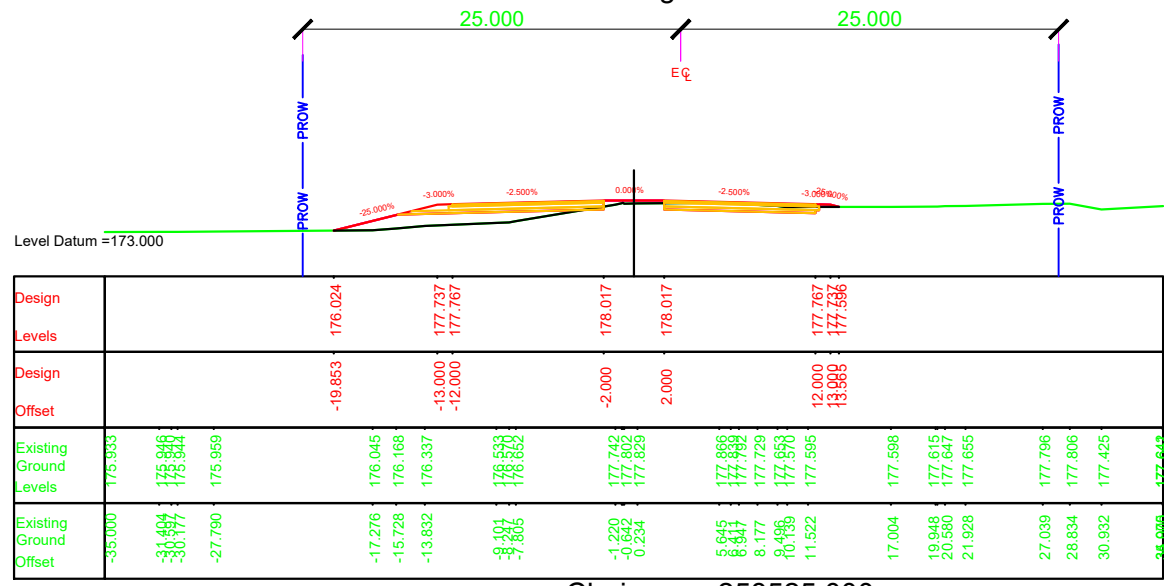 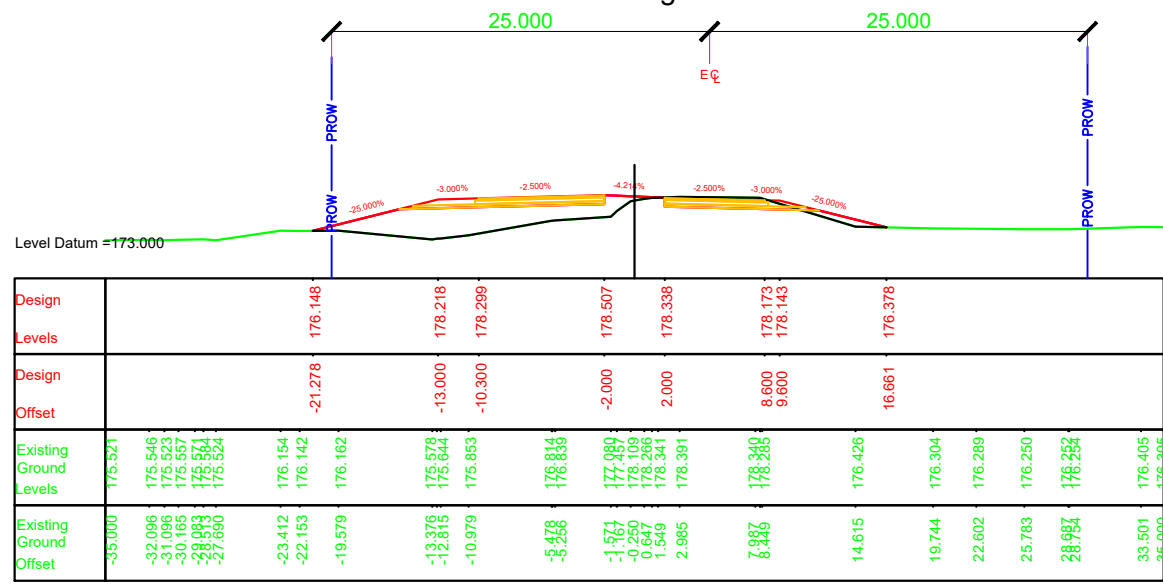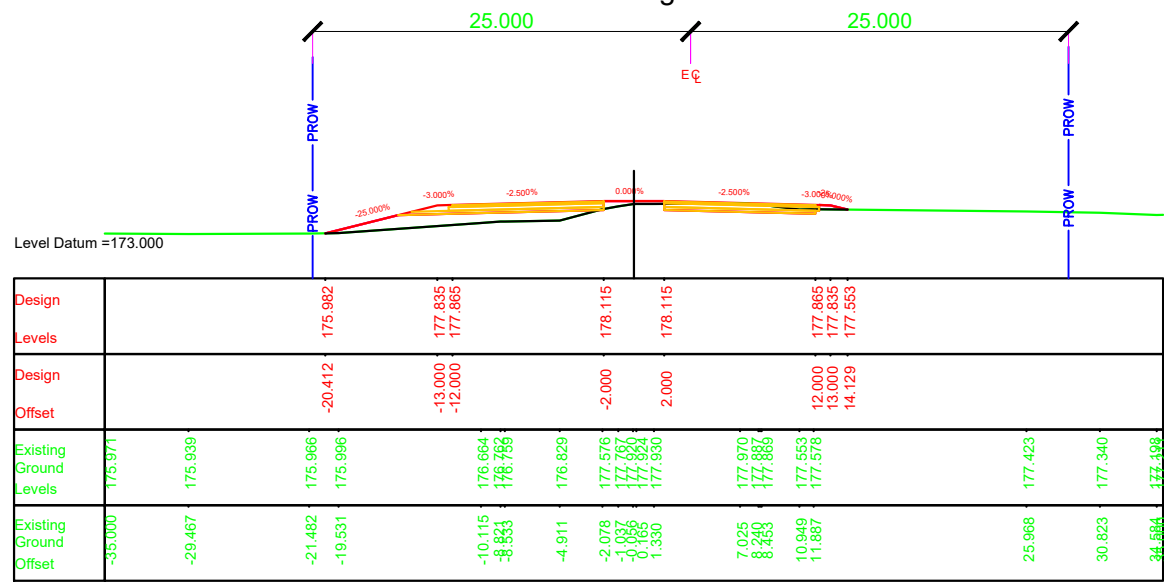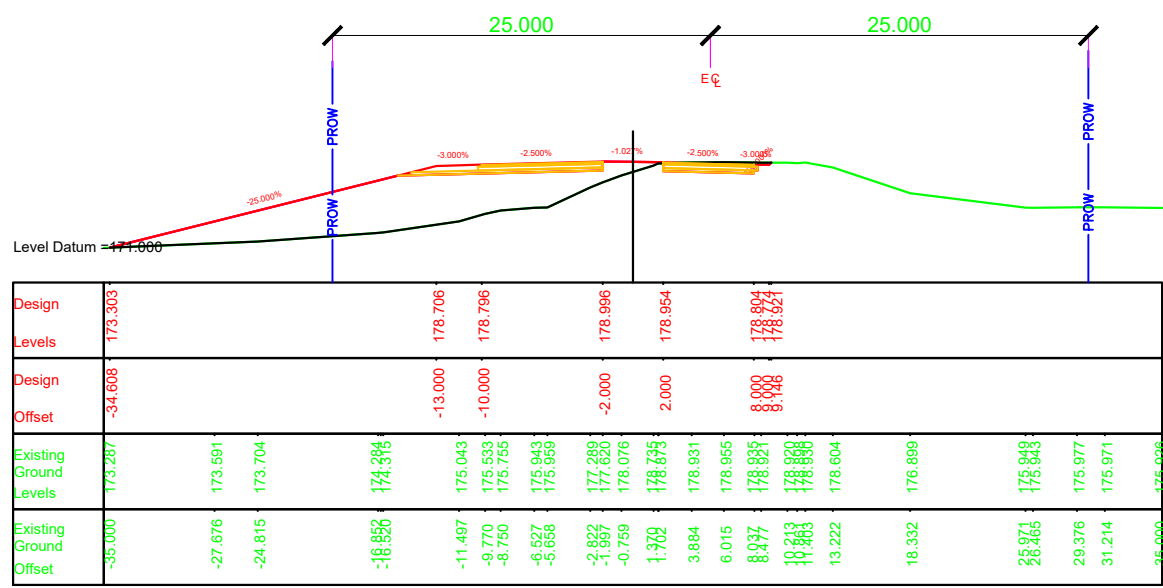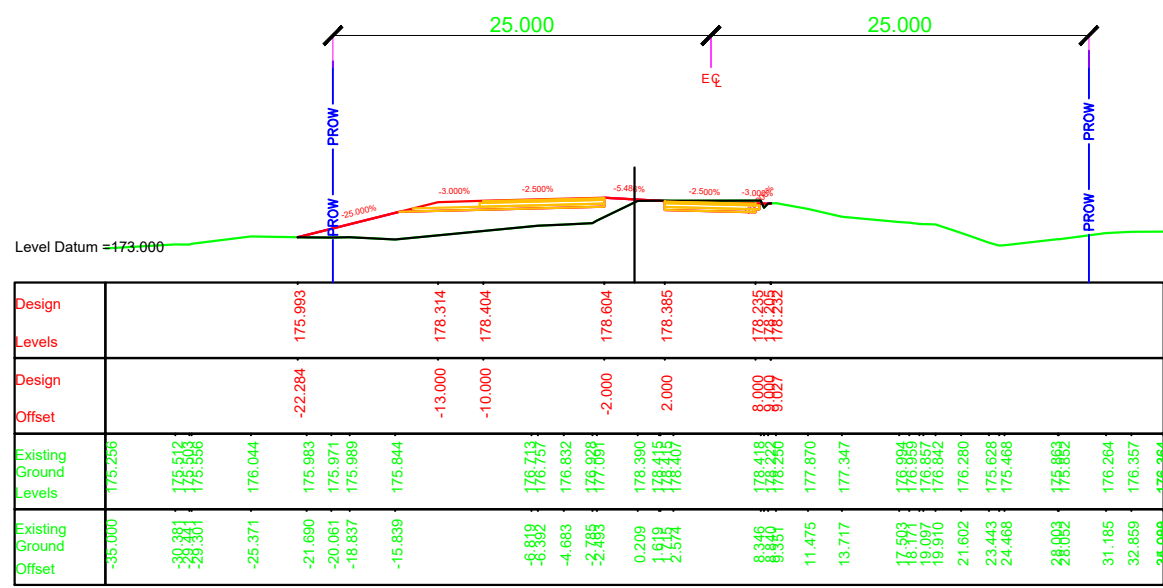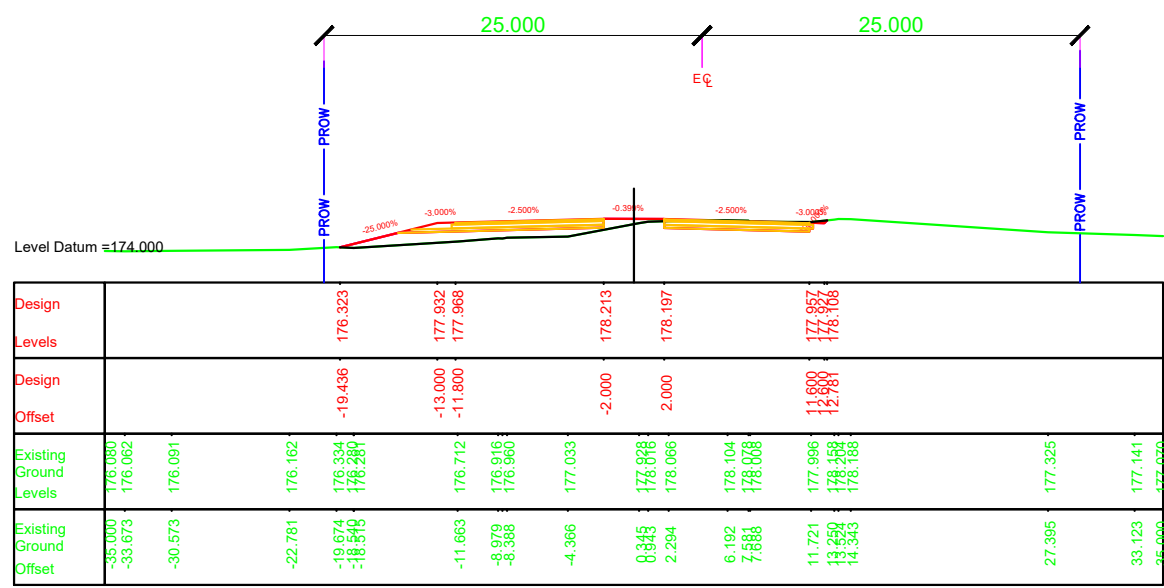



BRIDGE LOCATION

- NOTES:
1. ALL DIMENSIONS, CHAINAGES AND LEVEL SHOWN IN THE DRAWING ARE IN METERS UNLESS OTHERWISE INDICATED.
 2. ROW SHOWN IN THE DRAWING IS CONSIDERED w.r.t EXISTING ROAD.
 3. THE REQUIREMENT OF RETAINING WALL BEYOND ROW SHALL BE ASCERTAINED AT SITE AFTER SITE SET OUT.













EMPLOYER	PROJECT	DESIGN CONSULTANTS	Designed By	Drawing Name	Scale:	Date:
 Government of Nepal Ministry of Physical Infrastructure and Transport Department of Roads Development Cooperation Implementation Division	Strategic Road Connectivity & Trade Improvement Project (SRCTIP) Detailed Design of Upgradation of Kamala-Dhalkebar-Pathlaiya Road Section (130 KM) of Mahendra Highway and Bridges	 EPTISA Servicios De Ingeniera Madrid, Spain  STUP Consultants Private Limited Kolkatta, India In Association With Udaya Consultancy, Geocom International, Sundar Kriti Consultant and Rays Consultant Private Limited	Mr. Pushkar Poudel Nec.No. 6146 Mr. T.V.Rajeev Nec.No. Mr. Harikrishna Bhavsar Nec.No.	Signature Signature Signature	RUNNING CROSS SECTION Reference Drawings 1.PLAN AND PROFILE DRAWINGS. 2.TYPICAL CROSS SECTIONS	1:500 Chainage: Km 258+500 to Km 258+775
						JUNE 2023 Drawing No. KDP/DDR/HIGHWAY/RCS- 69 Sheet No.

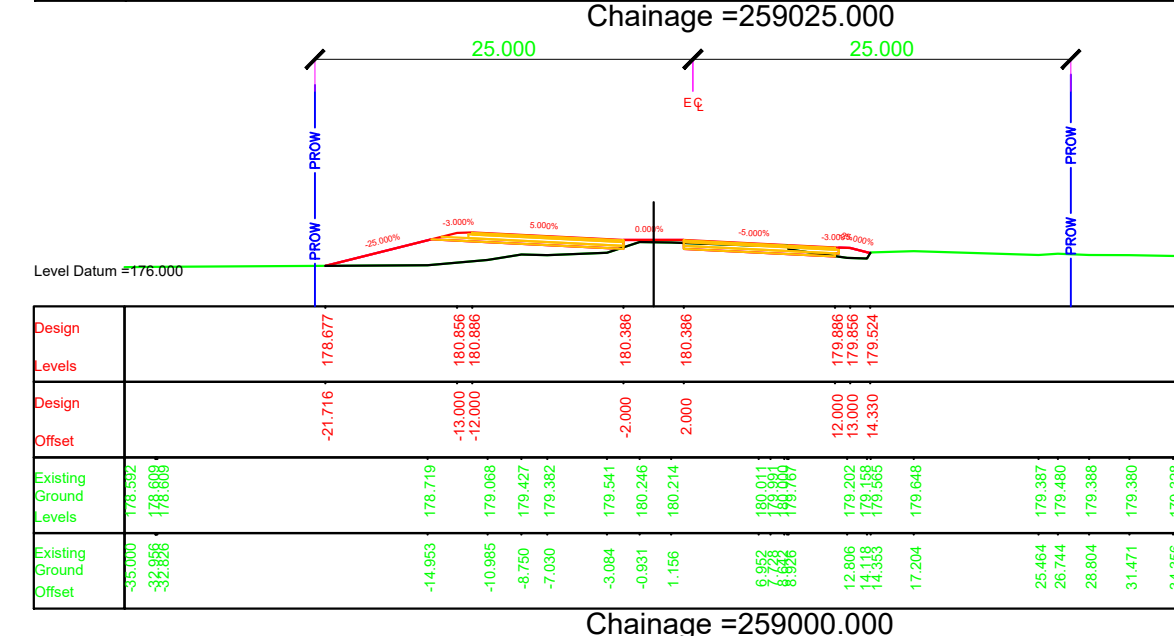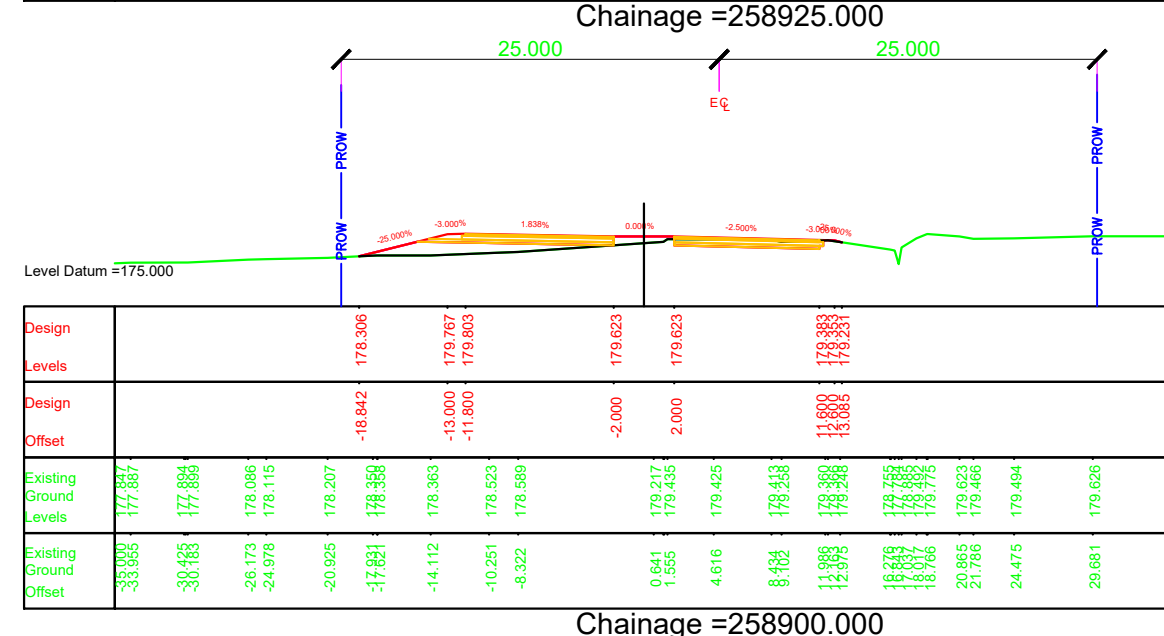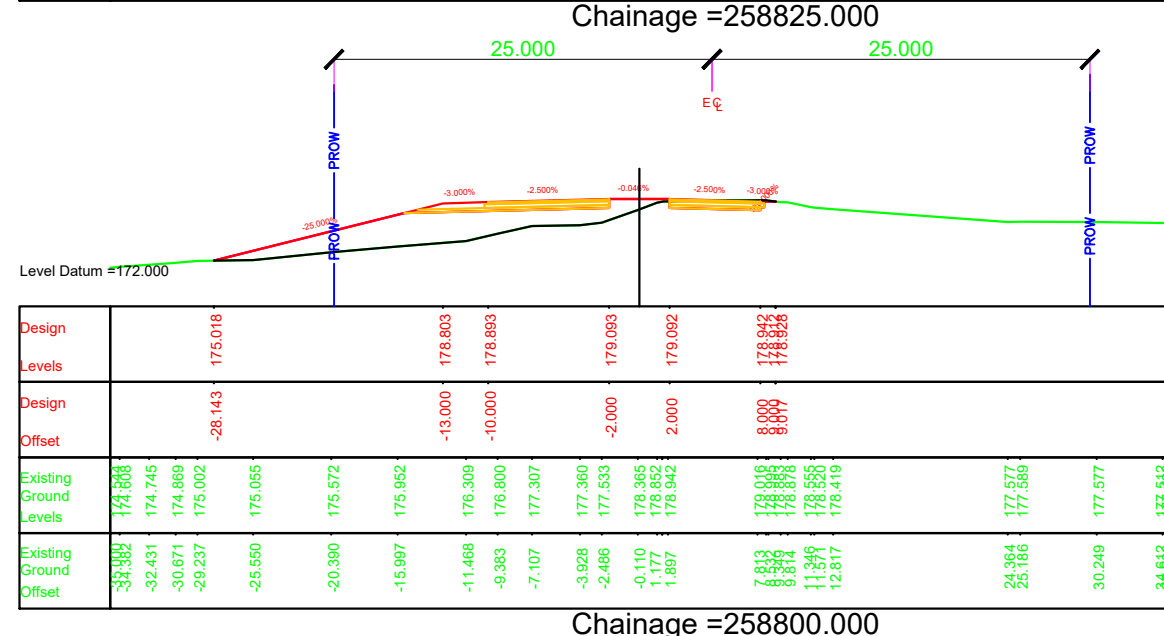



EMPLOYER		PROJECT	
 Government of Nepal Ministry of Physical Infrastructure and Transport Department of Roads Development Cooperation Implementation Division		Strategic Road Connectivity & Trade Improvement Project (SRCTIP) Detailed Design of Upgradation of Kamala-Dhalkebar-Pathlaiya Road Section (130 KM) of Mahendra Highway and Bridges	
			U


 
 
Designed By	Mr. Pushkar Poudel Nec.No. 6146	 Signature
Checked By	Mr. T.V.Rajeev Nec.No.	 Signature
Approved By	Mr. Harikrishna Bhavsar Nec.No.	 Signature

Scale: 1:500	Date: JUNE 2023
	Drawing No.
Chainage: Km 258+800 to	KDP/DDR/HIGHWAY/RCS- 70
	Sheet No.

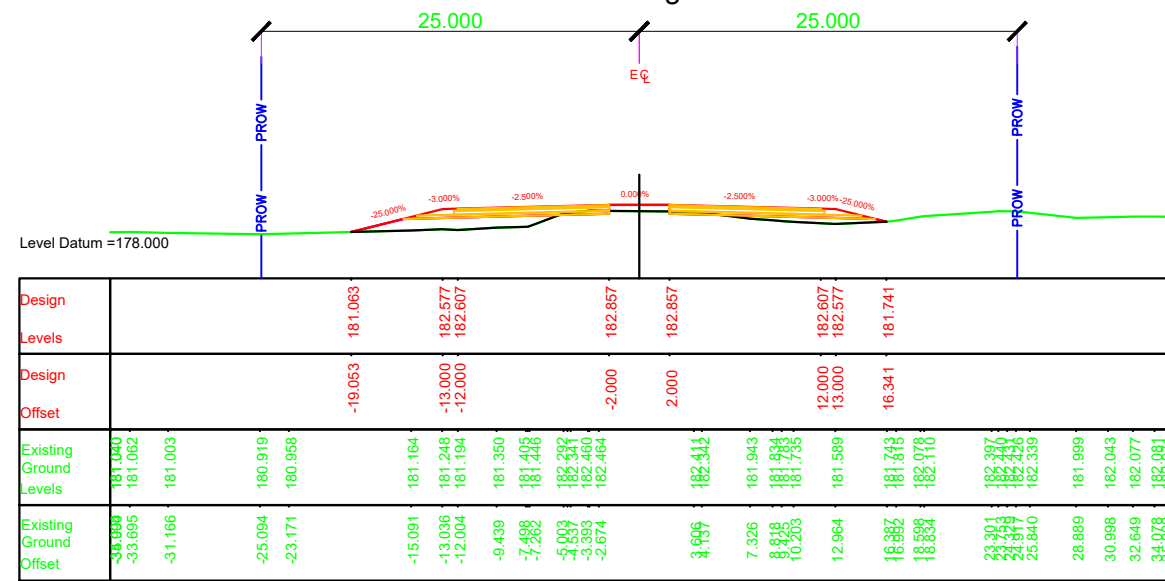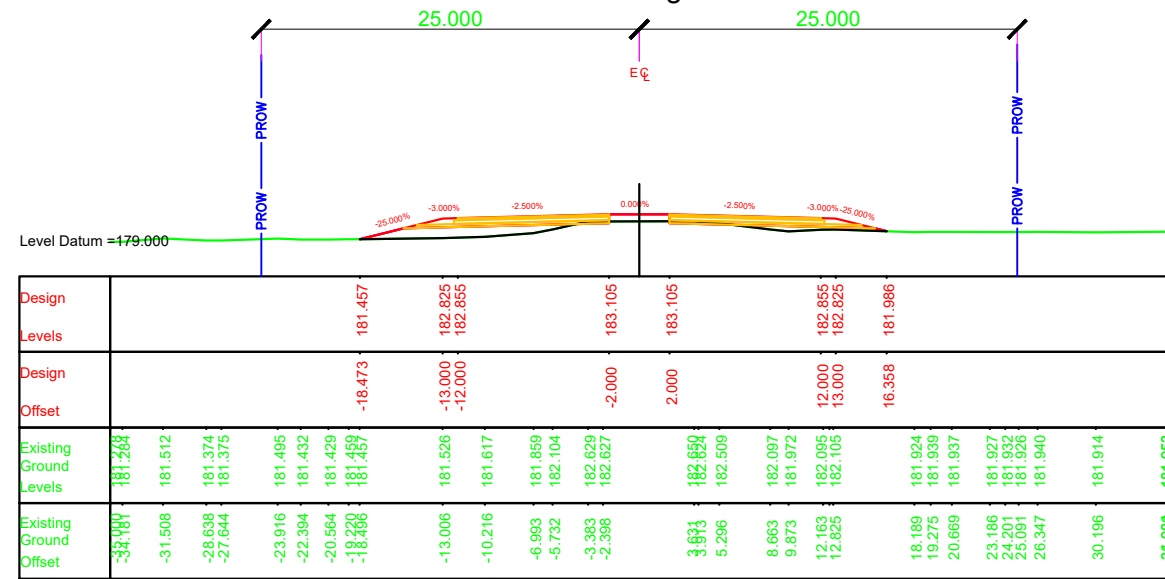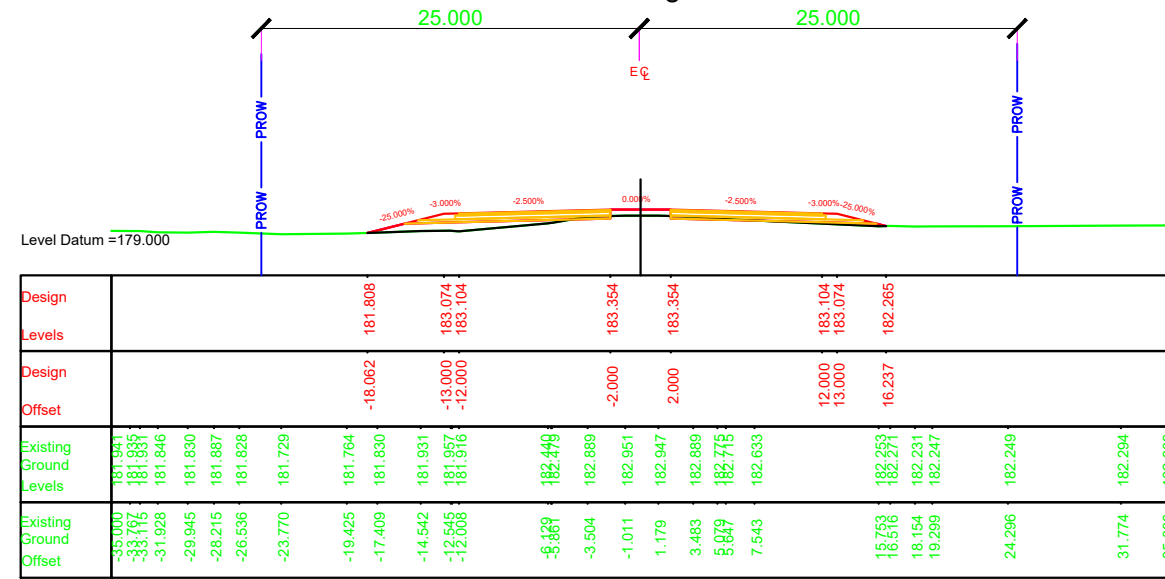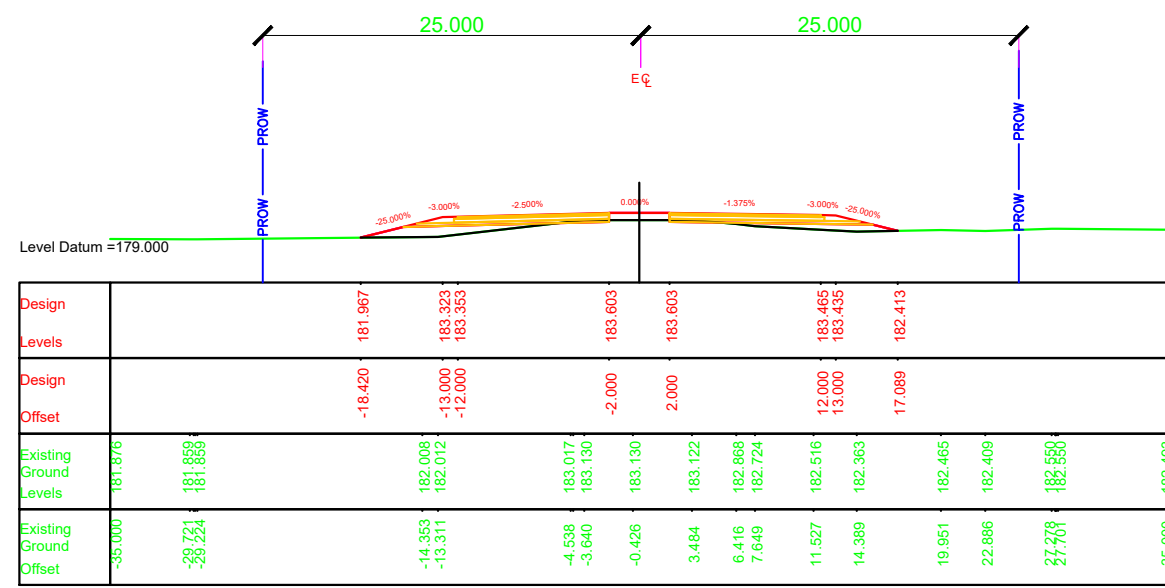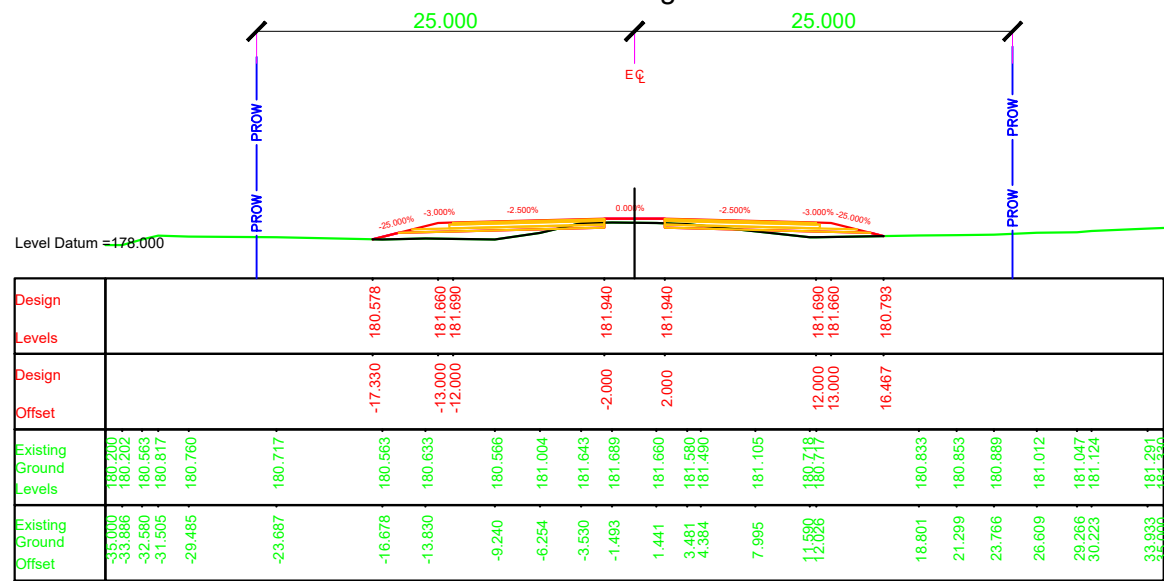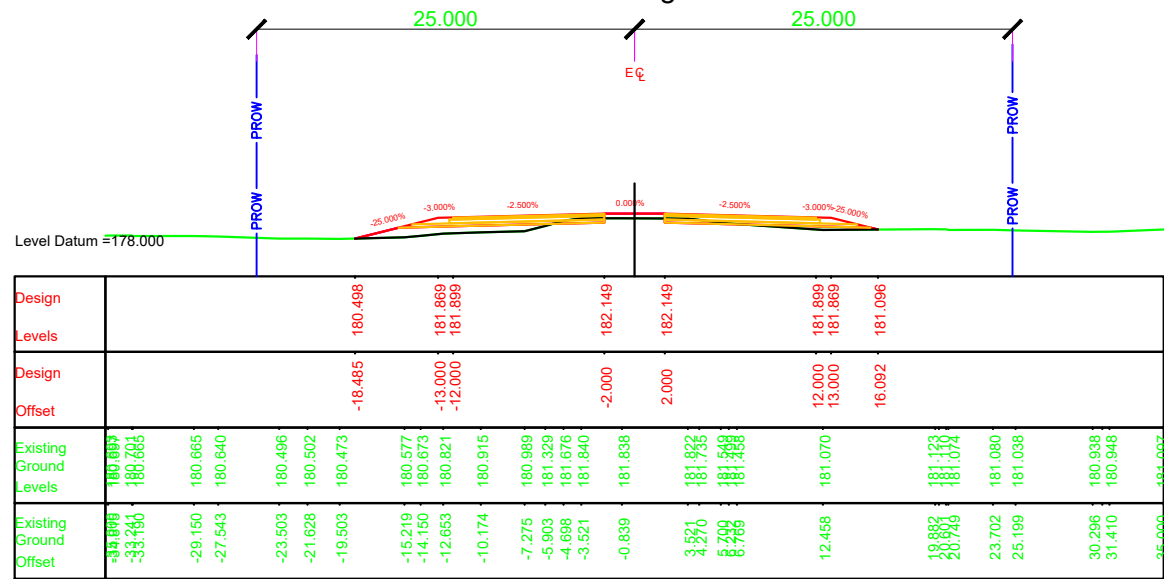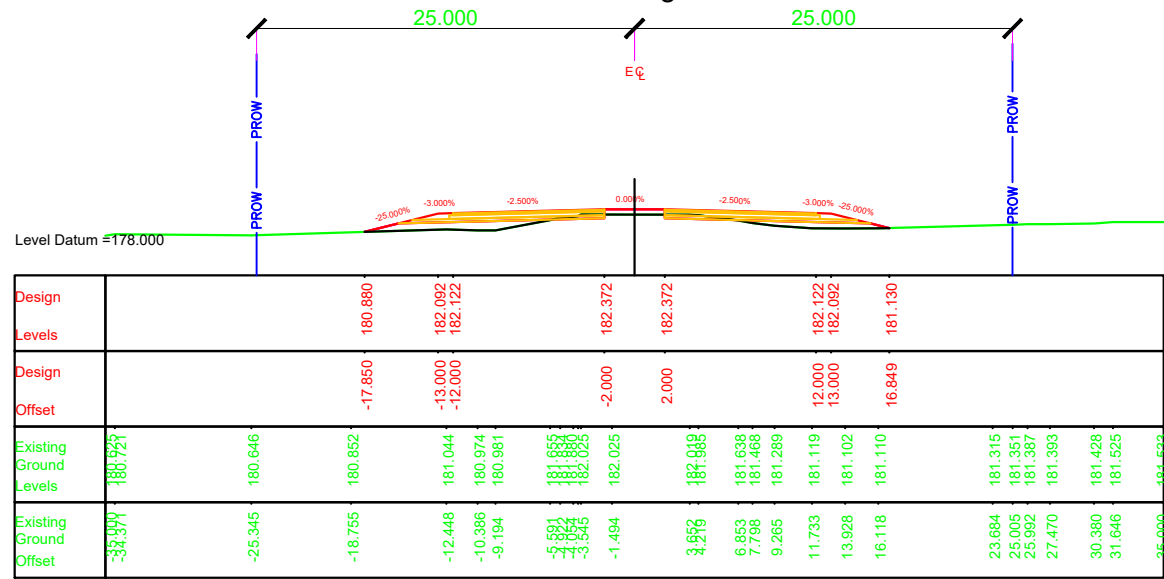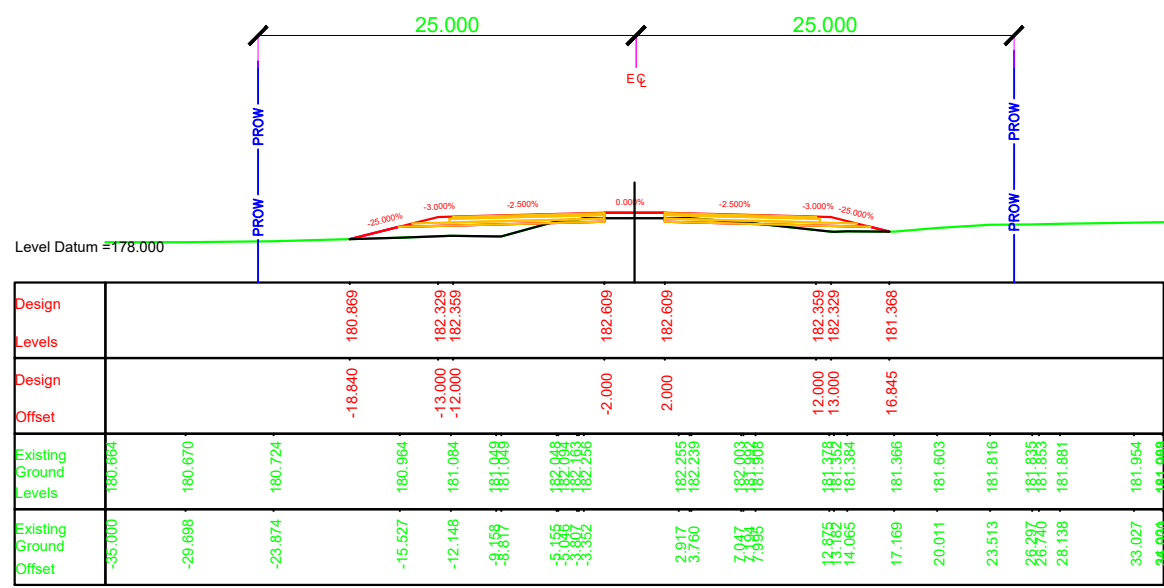
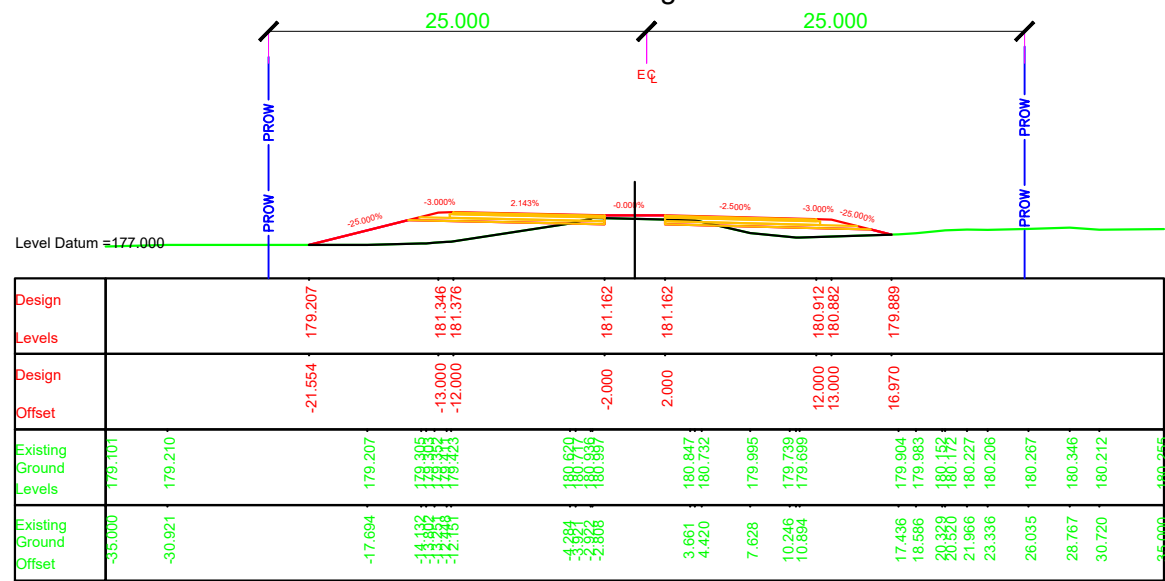
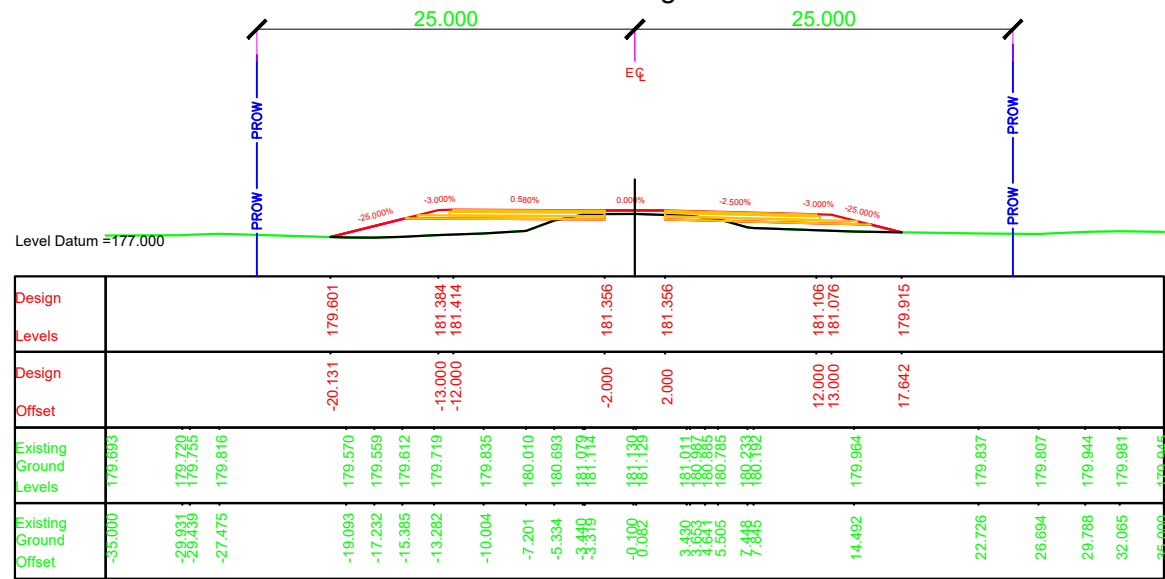
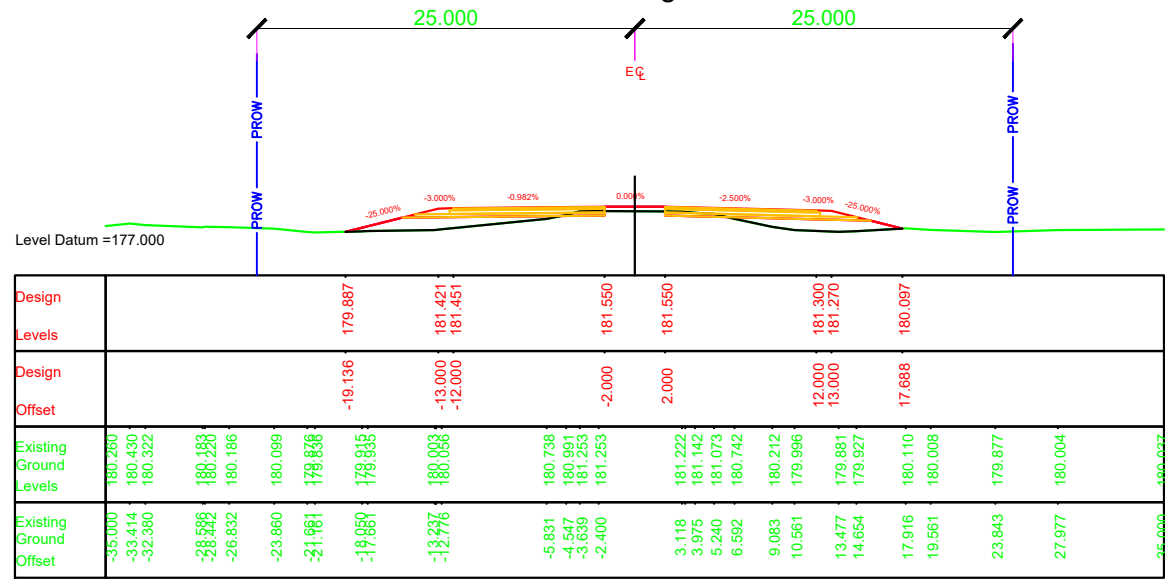
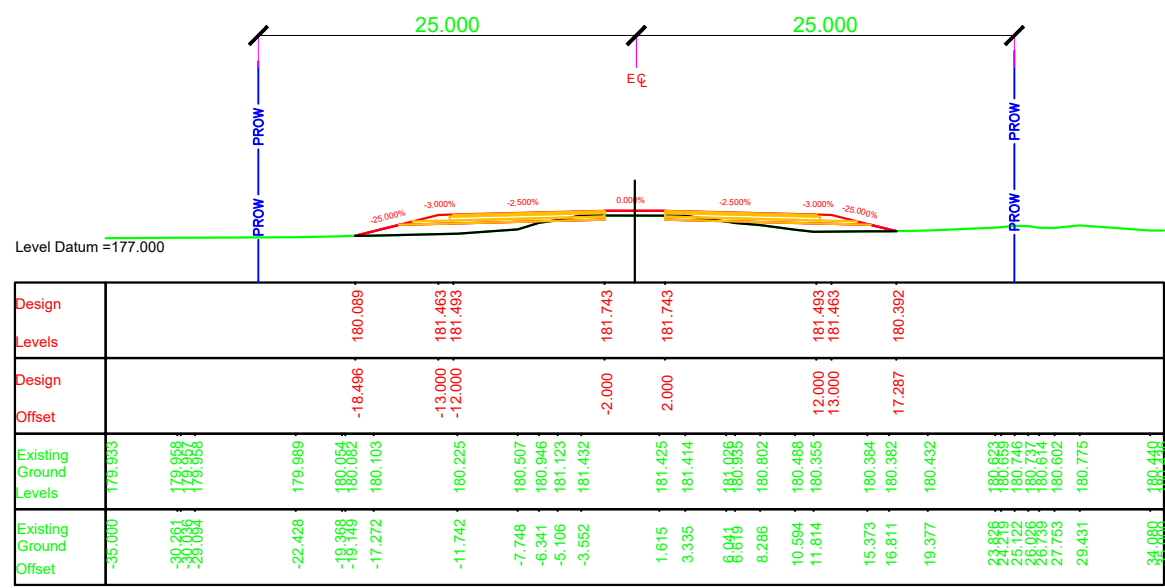


- NOTES:
1. ALL DIMENSIONS, CHAINAGES AND LEVEL SHOWN IN THE DRAWING ARE IN METERS UNLESS OTHERWISE INDICATED.
 2. ROW SHOWN IN THE DRAWING IS CONSIDERED w.r.t EXISTING ROAD.
 3. THE REQUIREMENT OF RETAINING WALL BEYOND ROW SHALL BE ASCERTAINED AT SITE AFTER SITE SET OUT.

  EMPLOYER	PROJECT	DESIGN CONSULTANTS			Mr.		Drawing Name	Scale:	Date:
 Government of Nepal Ministry of Physical Infrastructure and Transport Department of Roads Development Cooperation Implementation Division	Strategic Road Connectivity & Trade Improvement Project (SRCTIP) Detailed Design of Upgradation of Kamala-Dhalkebar-Pathlaiya Road Section (130 KM) of Mahendra Highway and Bridges	Joint Venture of		Designed By	Pushkar Poudel Nec.No. 6146		RUNNING CROSS SECTION	1:500	JUNE 2023
		 EPTISA Servicios De Ingeniera Madrid, Spain	 STUP Consultants Private Limited Kolkatta, India	Checked By	Mr. T.V.Rajeev Nec.No.				Reference Drawings 1.PLAN AND PROFILE DRAWINGS. 2.TYPICAL CROSS SECTIONS
		In Association With Udaya Consultancy, Geocom International, Sundar Kriti Consultant and Rays Consultant Private Limited		Approved By	Mr. Harikrishna Bhavsar Nec.No.			Sheet No.	

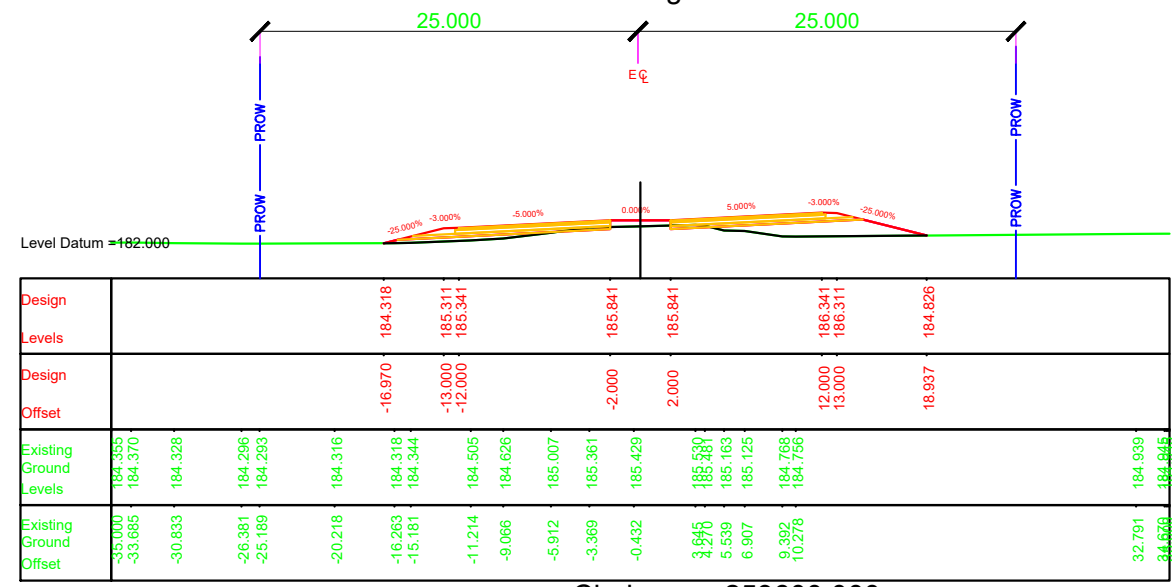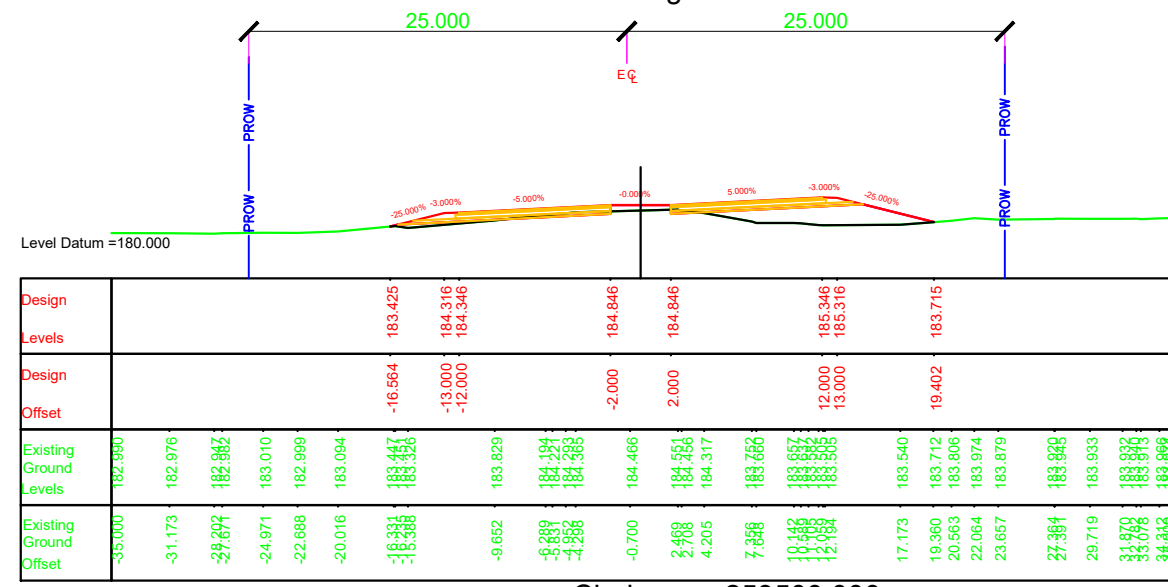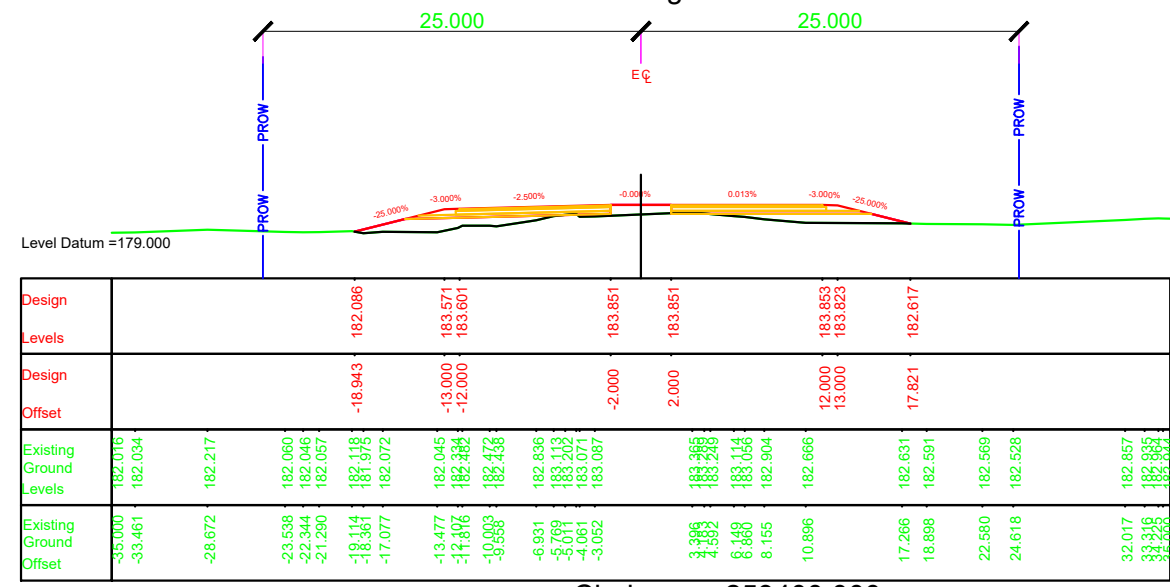

EMPLOYER	PROJECT	DESIGN CONSULTANTS			Mr.		Drawing Name	Scale:	Date:
 Government of Nepal Ministry of Physical Infrastructure and Transport Department of Roads Development Cooperation Implementation Division	Strategic Road Connectivity & Trade Improvement Project (SRCTIP) Detailed Design of Upgradation of Kamala-Dhalkebar-Pathlaiya Road Section (130 KM) of Mahendra Highway and Bridges	Joint Venture of		Designed By	Pushkar Poudel		RUNNING CROSS SECTION	1:500	JUNE 2023
		 EPTISA Servicios De Ingenieria Madrid, Spain	 STUP Consultants Private Limited Kolkatta, India		Nec.No. 6146	Signature			
				In Association With Udaya Consultancy, Geocom International, Sundar Kriti Consultant and Rays Consultant Private Limited		Checked By	T.V.Rajeev		Reference Drawings 1.PLAN AND PROFILE DRAWINGS. 2.TYPICAL CROSS SECTIONS
				Approved By	Harikrishna Bhavsar				
					Nec.No	Signature			

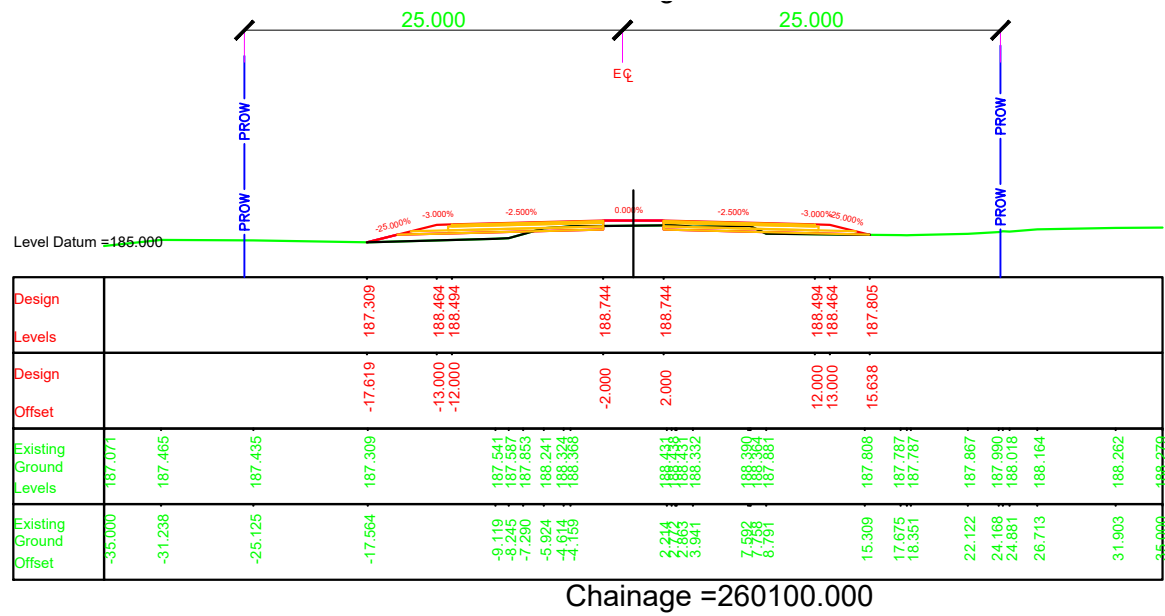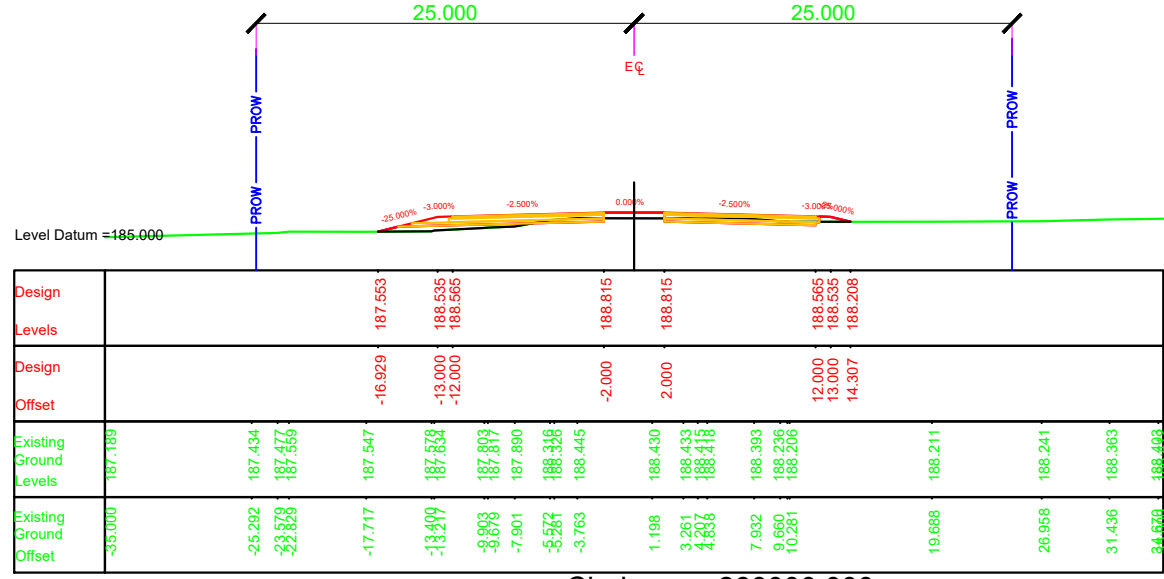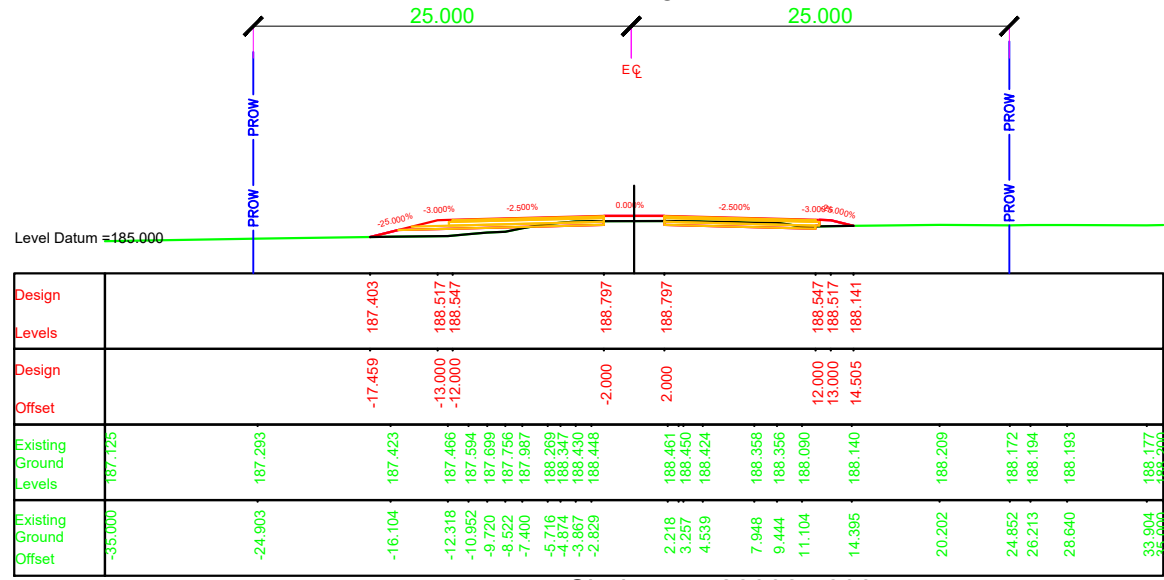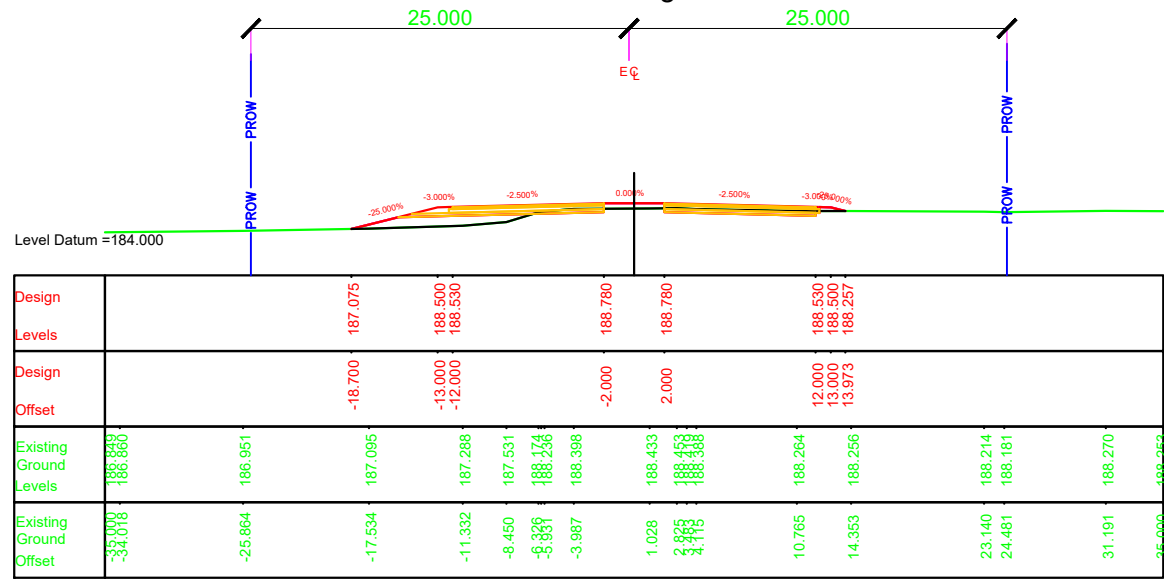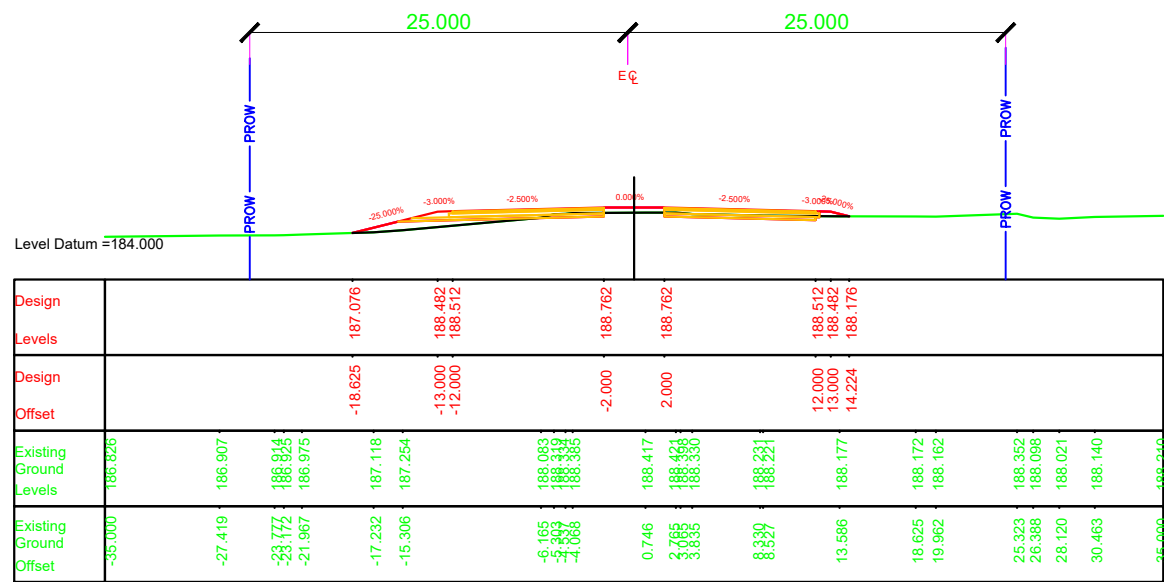

NOTES:
1. ALL DIMENSIONS, CHAINAGES AND LEVEL SHOWN IN THE DRAWING ARE IN METERS UNLESS OTHERWISE INDICATED.
2. ROW SHOWN IN THE DRAWING IS CONSIDERED w.r.t EXISTING ROAD.
3. THE REQUIREMENT OF RETAINING WALL BEYOND ROW SHALL BE ASCERTAINED AT SITE AFTER SITE SET OUT.

EMPLOYER		PROJECT		DESIGN CONSULTANTS			Designed By	Mr.	Drawing Name	Scale:	Date:
	Government of Nepal Ministry of Physical Infrastructure and Transport Department of Roads Development Cooperation Implementation Division	Strategic Road Connectivity & Trade Improvement Project (SRCTIP) Detailed Design of Upgradation of Kamala-Dhalkebar-Pathlaiya Road Section (130 KM) of Mahendra Highway and Bridges	Joint Venture of			Nec.No.		Signature			
			 EPTISA Servicios De Ingenieria Madrid, Spain	 STUP Consultants Private Limited Kolkatta, India	Mr.	Signature					
			In Association With Udaya Consultancy, Geocom International, Sundar Kriti Consultant and Rays Consultant Private Limited			Mr.		Signature			
			Approved By	Mr.			Signature				
						Harikrishna Bhavsar		Reference Drawings 1.PLAN AND PROFILE DRAWINGS. 2.TYPICAL CROSS SECTIONS	Chainage: Km 260+000 to Km 260+100	KDP/DDR/HIGHWAY/RCS- 74 Sheet No.	
						Nec.No.					