



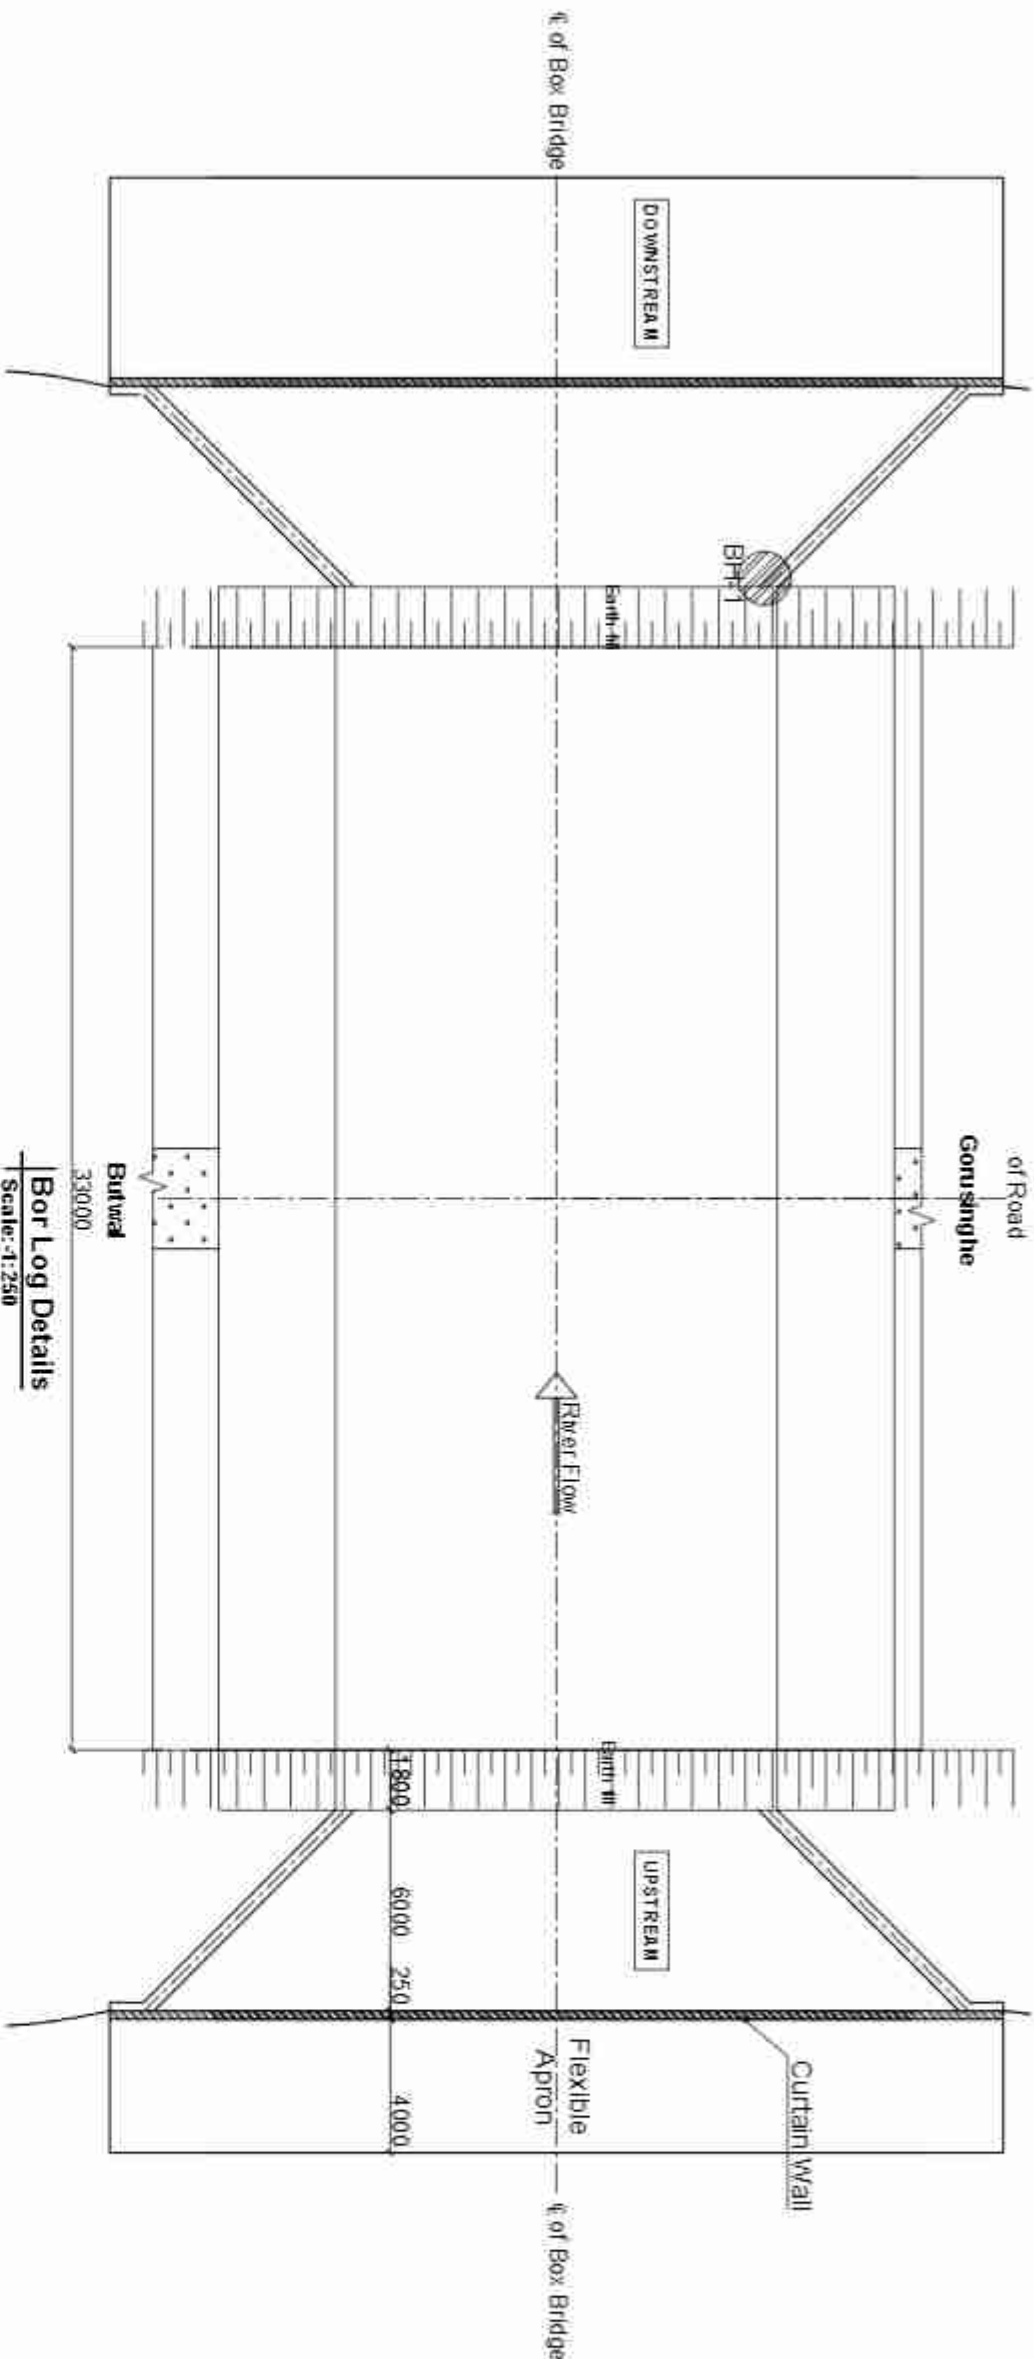


Bor Log Details
Scale: 1:250

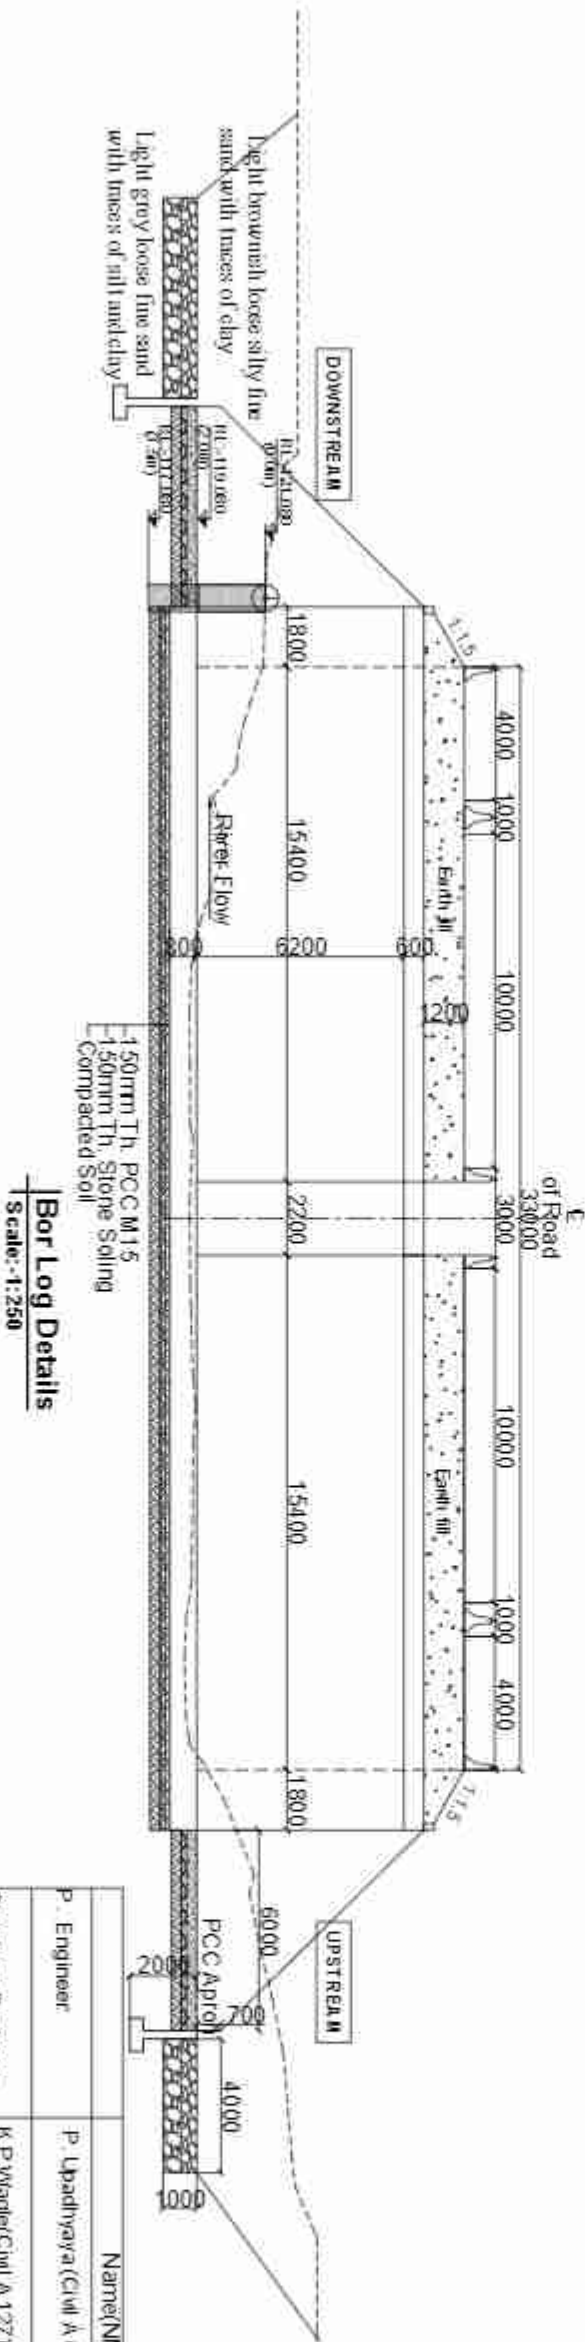


Bor Log Details
Scale: 1:250

Name(NMC Number)		Signature
P. Engineer	P. Upadhyaya (Civil A 675)	
Structure Engineer	K. P. Wagle (Civil A 127) / P. Shrestha (Civil A 676) / S. Bhattacharya (Civil A 904)	
Hydrologist	Dr. P. C. Jha (Civil A 166) / S. Adhikari (Civil A 408)	
Geotechnical Engineer	A. Adhikari (Ka 199) / Dr. V. R. S. Shah	


Government of Nepal Ministry of Physical Infrastructure and Transport Department of Roads Project Directorate Office (ADB) SASEC Highway Improvement Project- Project/Preparatory Consultant (SHIP-PPC) ADB Loan No: 3722-NEP		CONSULTANT: Soosung Engineering Co. Ltd. In association with ERMC P. (Ltd.) and Korea Tech Studio of Engineering Nepal		IMPLEMENTING AGENCY: DOR, DCID ROAD NAME East West Highway (H01) Butwal - Goursinghe Section		SHEET TITLE Boring Details of Dry Nala Box Bridge - B (BX 8.2) (46+1001.003 A.B) CH-607+844.5		SCALE: As Shown		Designed by P. Shrestha		Checked by P. Upadhyaya		Approved by Dr. T. H. Choi		NAME		SIGNATURE		REV. NO.		DESCRIPTION		DATE: Nov, 2022		DWG. NO.: 303_Dry Nala		SHEET NO.: 04/10	
---	--	--	--	--	--	--	--	--------------------	--	----------------------------	--	----------------------------	--	-------------------------------	--	------	--	-----------	--	----------	--	-------------	--	--------------------	--	---------------------------	--	---------------------	--

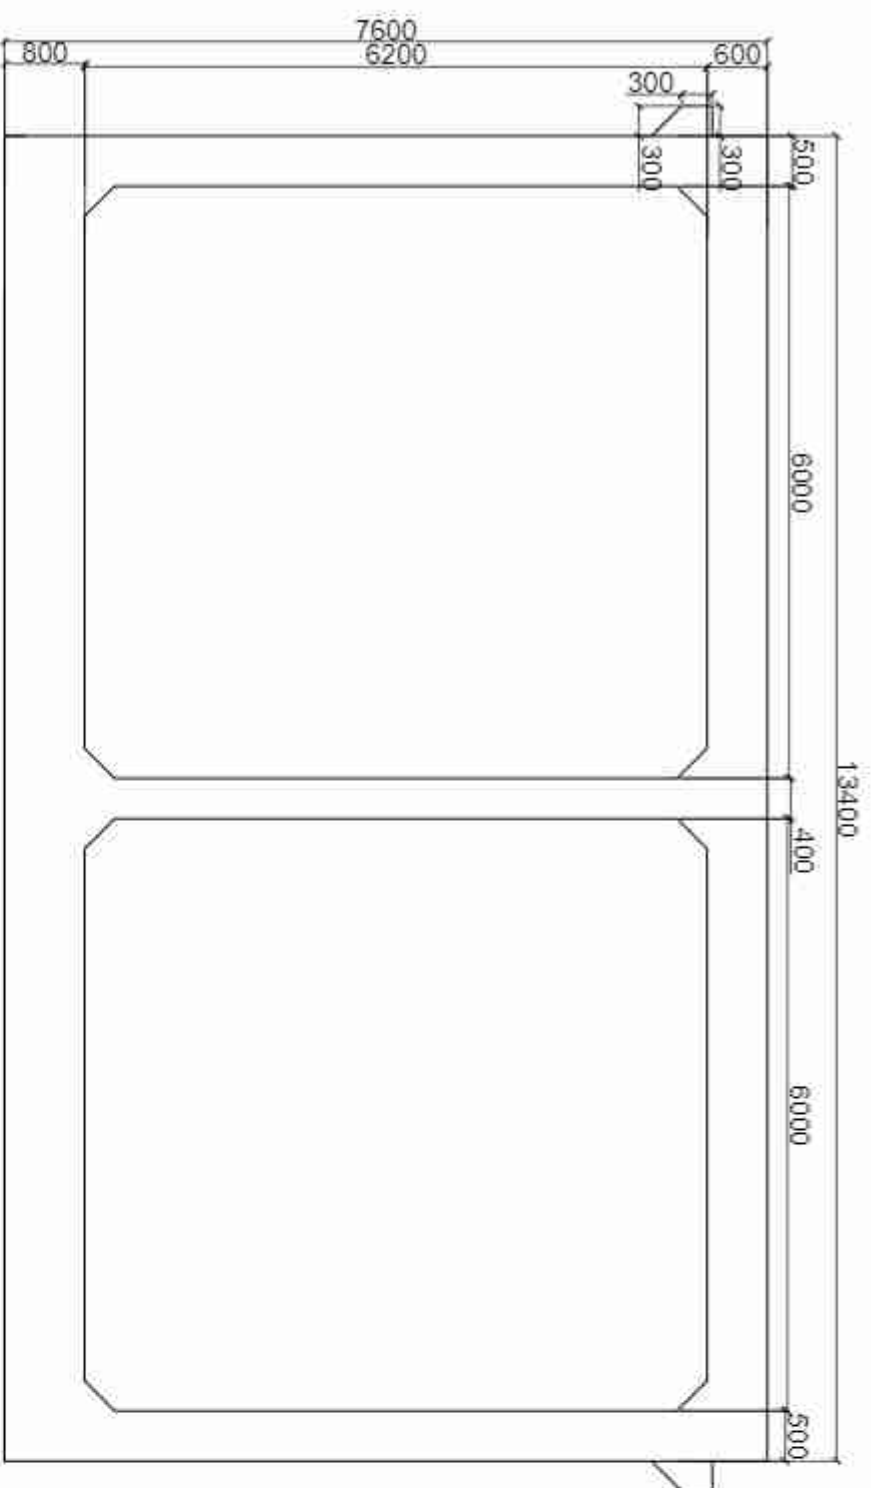


Concrete Outlines (Sectional Elevation)
Scale: 1"=5'

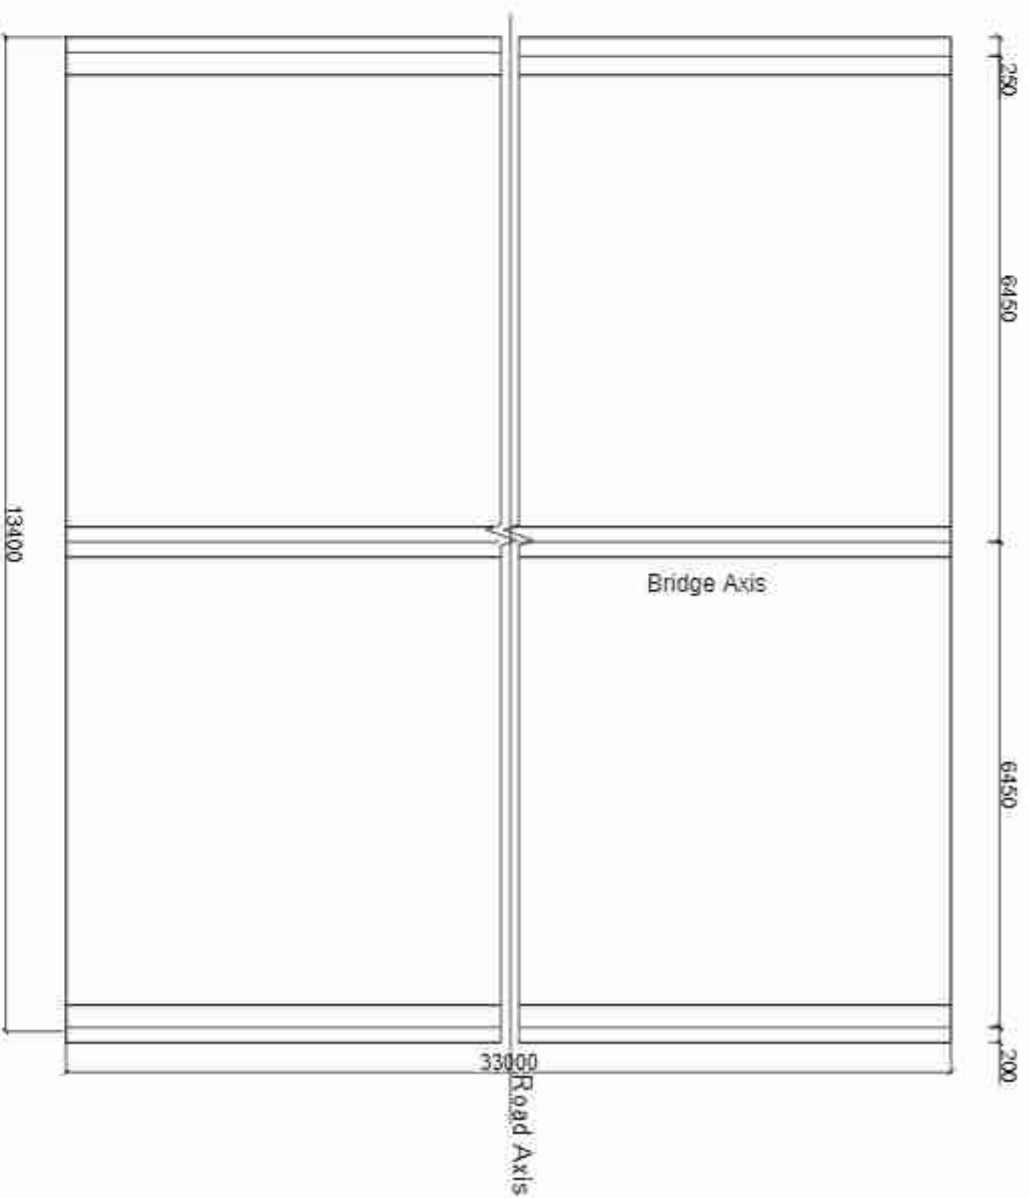

Concrete Outlines (Plan)
Scale: 1:100



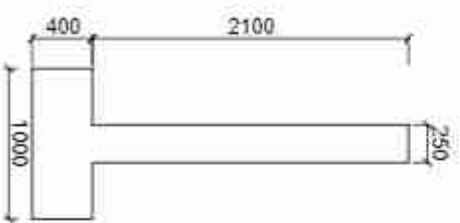


Curtain Wall D/S
Scale: 1/50

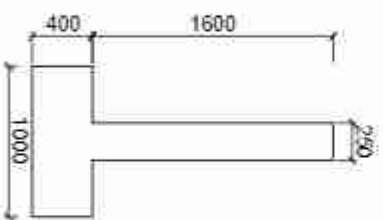


Curtain Wall U/S
Scale: 1/50


Government of Nepal Ministry of Physical Infrastructure and Transport Department of Roads Project Directorate Office (ADB) SASEC Highway Improvement Project- Preparatory Consultant (SHIP-PPC) ADBL Loan No.: 3722-NP		CONSULTANT:		IMPLEMENTING AGENCY:		SHEET TITLE:		SCALE:				NAME		SIGNATURE		REV NO.		DESCRIPTION		DATE:	
 Soosung Engineering Co. Ltd, Korea In association with EPMC P. (Ltd.) and Korea Tech Studio of Engineering Nepal				DOR DCID		Concrete Outline of Dry Nala Box Bridge_B - (BX 6.2) (46+401/303 A,B) CH-607/844.5		As Shown				P. Shrestha								Nov, 2022	
				ROAD NAME:						Designed by										DWG. NO.:	
				East West Highway (H01)						Checked by:		P. Upadhyaya								303_Dry Nala	
				Butwal - Gousinghe Section						Approved by		Dr. T.H.Chd								SHEET NO.:	
																				(05/10)	

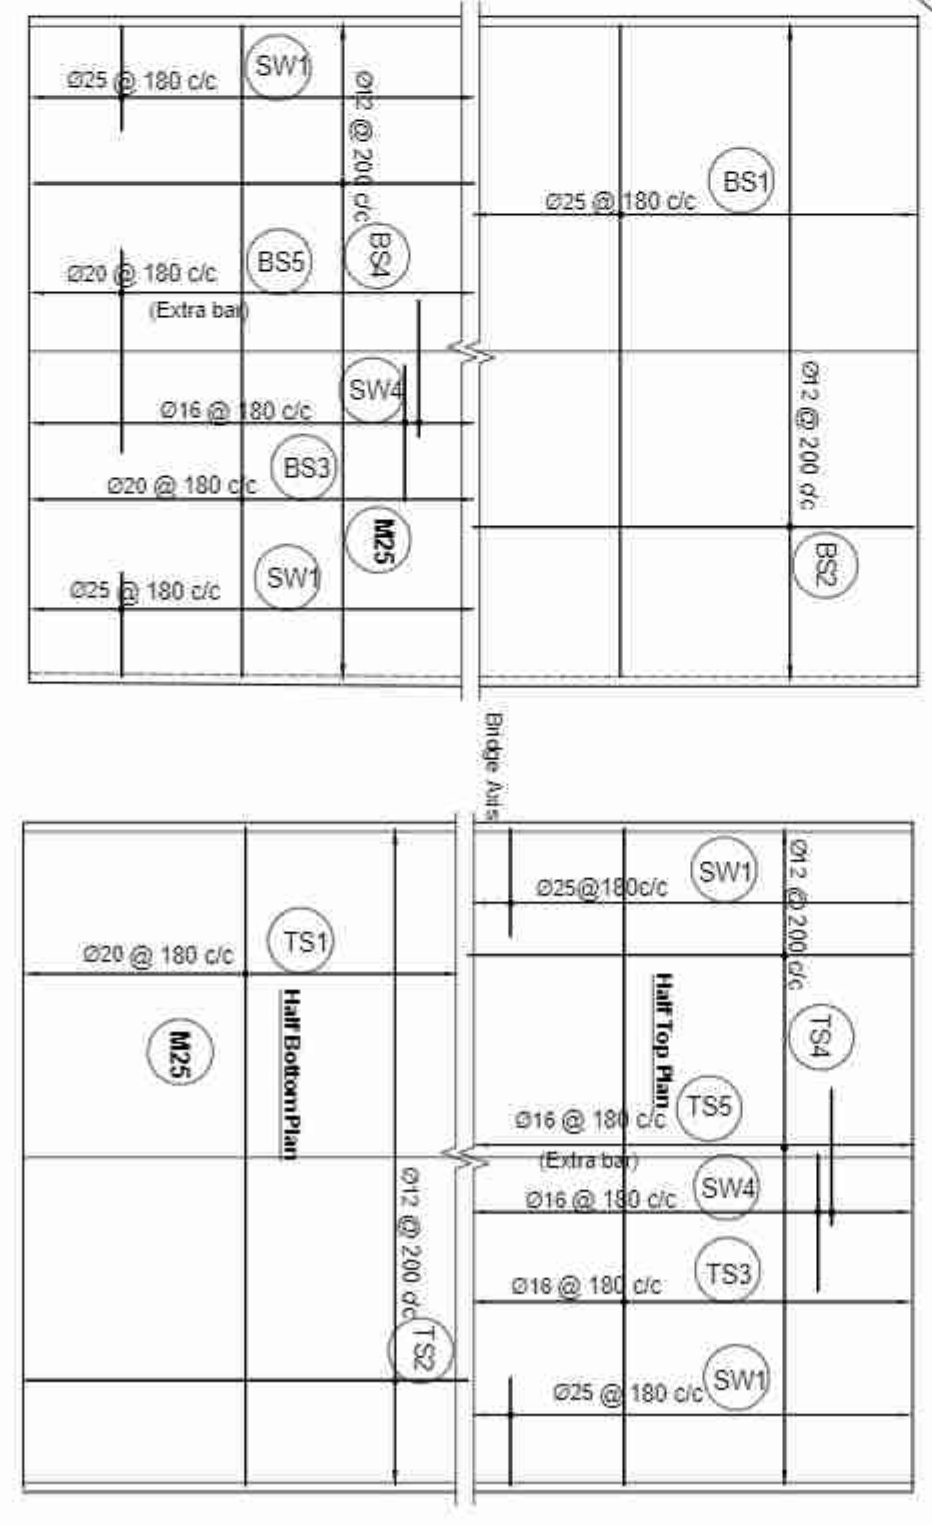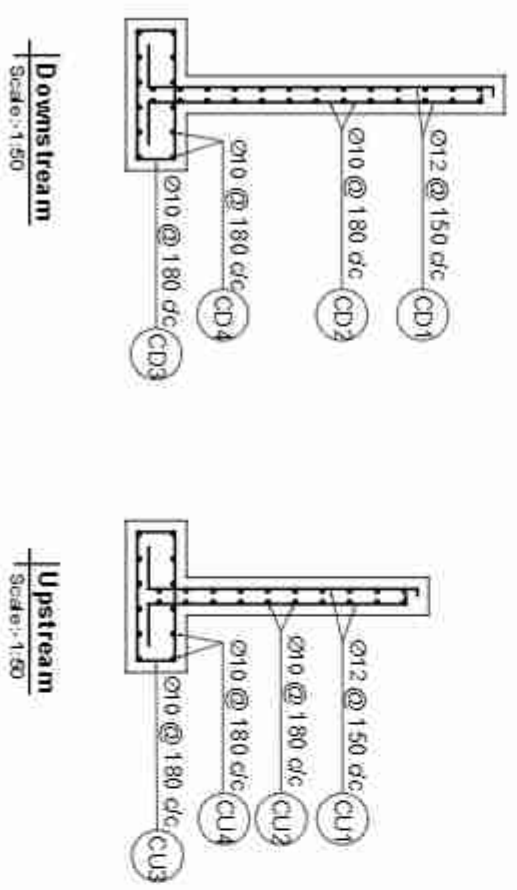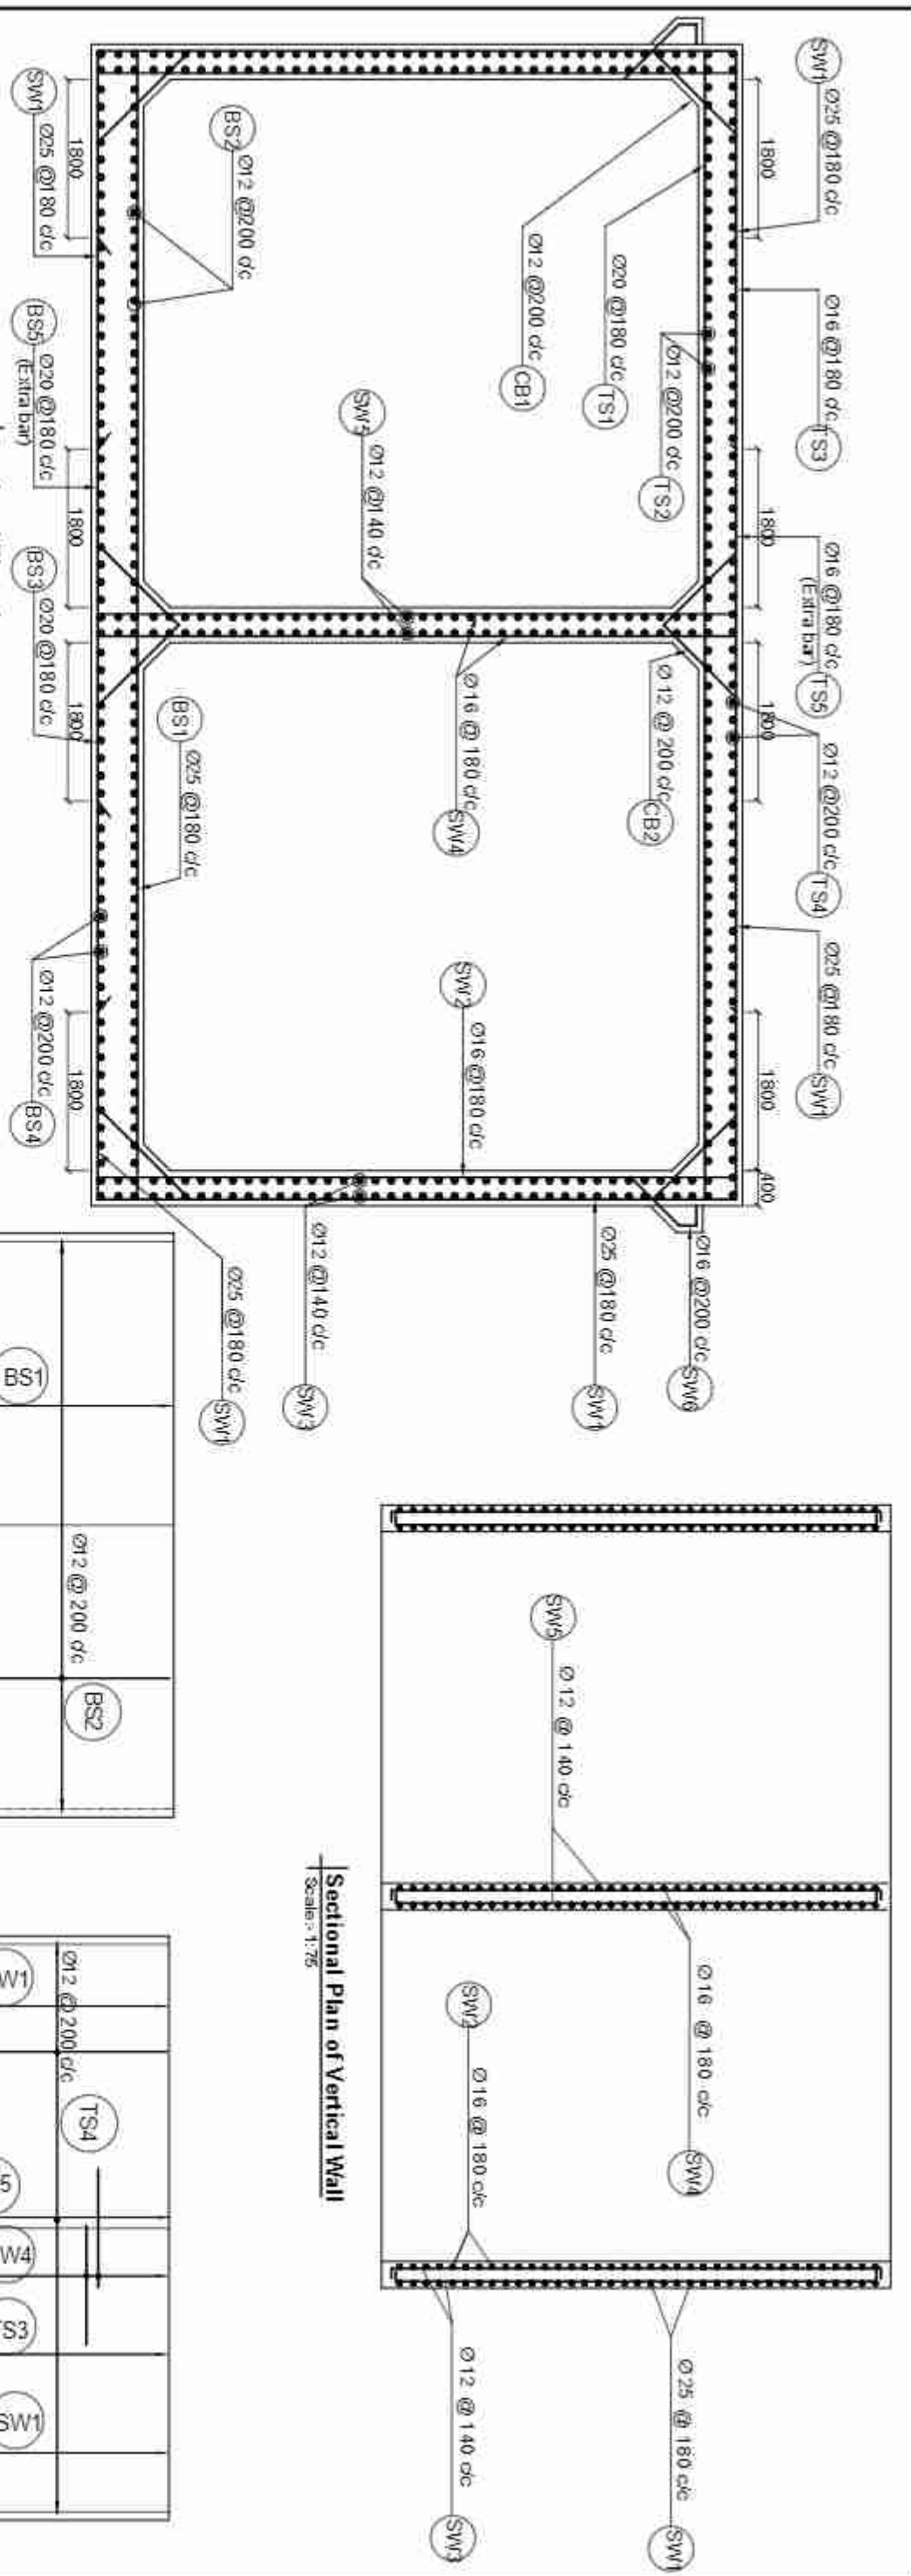


Government of Nepal Ministry of Physical Infrastructure and Transport Department of Roads Project Directorate Office (ADB) SASEC Highway Improvement Project- Project Preparatory Consultant (SHP-PPC) ADB Loan No: 3722-NEP		CONSULTANT: Soosung Engineering Co. Ltd. In association with E RIMC P (Ltd) and XOYO Tech Studio of Engineering Nepal		IMPLEMENTING AGENCY: DOR, DCID ROAD NAME: East West Highway (H01) Butwal - Gorurajh Section		SHEET TITLE: Reinforcement Details of Dry Nala Box Bridge - B - (6x6.2) (45/1001/203 A/B) CH-007/1844.5		SCALE: As Shown		NAME		SIGNATURE		REV NO.		DESCRIPTION		DATE:	
										Designed by: P. Shrestha								Nov/2022	
										Checked by: P. Upadhyaya								DWG NO.: 303_Dry Nala	
										Approved by: Dr. T. H. Chandra								SHEET NO.: 06/10	

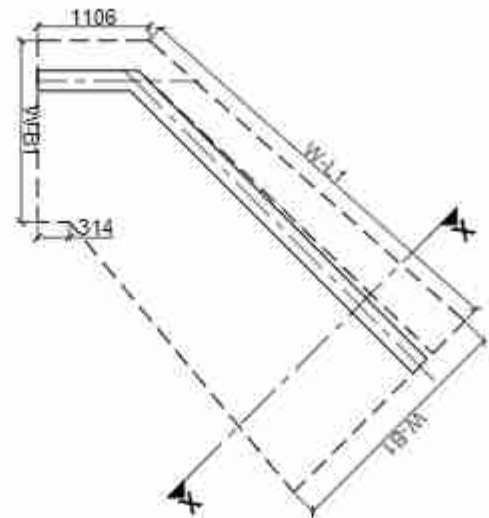

Wing Wall Plan
Scale: 1:75

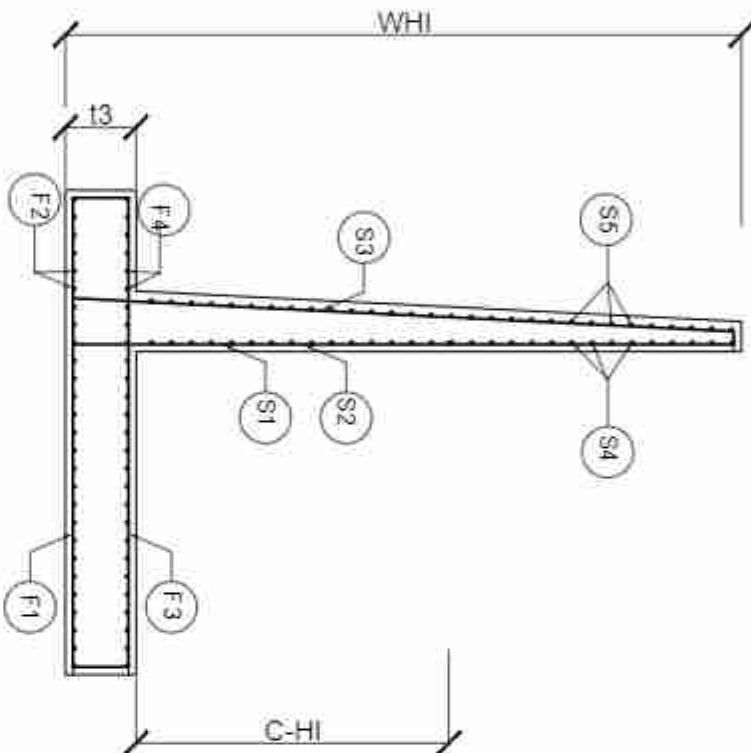

Section at X-X
Scale: 1:75

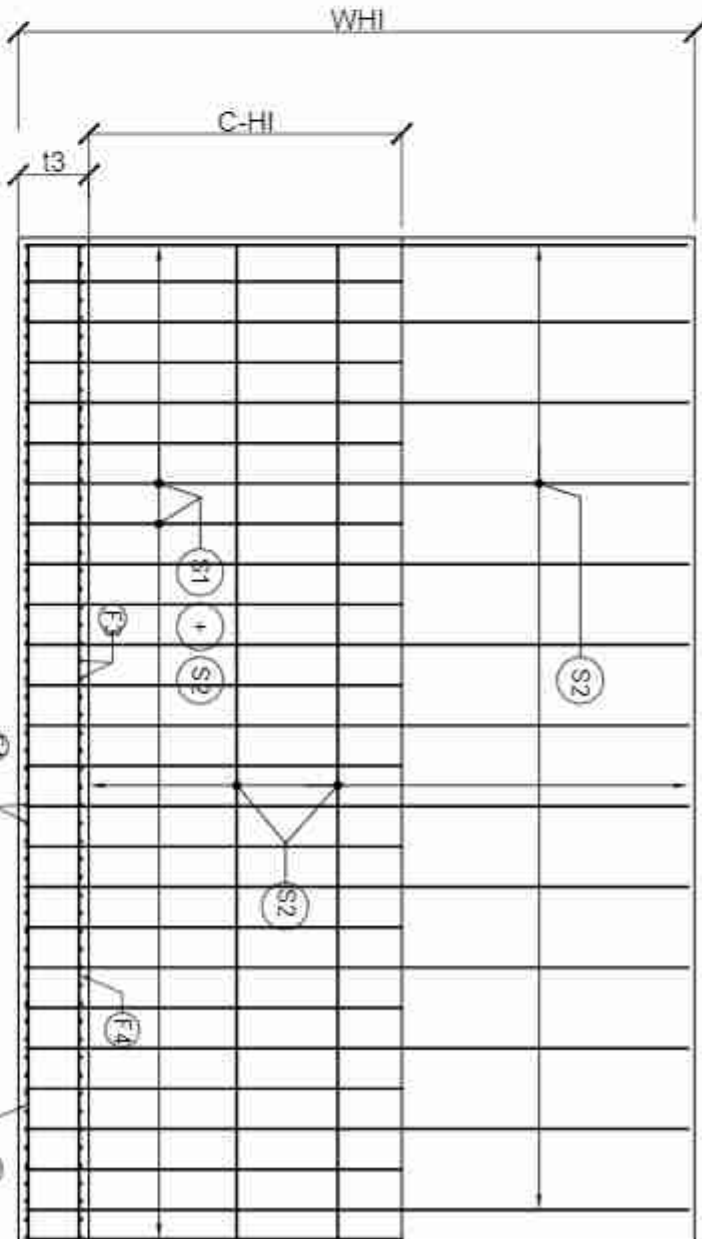

Typical Wing Wall
Scale: 1:75

S No.	W-H1 (m)	W-L1 Length	W-B1	W-B2	t1	t2	t3	X	Y
1.	2.00	4300	1800	1800	200	200	200	300	1300
2.	2.50	4300	2200	1800	200	240	200	300	1660
3.	3.00	4300	2400	1800	200	280	250	450	1670
4.	3.50	500	2800	1800	200	300	250	450	2050
5.	4.00	5700	3200	1800	250	350	300	500	2350
6.	4.50	6000	3500	1800	250	400	350	500	2600
7.	5.00	6500	4000	1800	300	500	500	800	2700
8.	6.00	7000	4800	1800	300	600	700	1000	3200

REINFORCEMENT DETAIL OF WING WALL

HEIGHT W-H1	Curtailment Height C-H1	F1		F2		F3		F4		S1		S2		S3		S4		S5		Remarks
		Diameter	Spacing	Diameter	Spacing	Diameter	Spacing	Diameter	Spacing	Diameter	Spacing	Diameter	Spacing	Diameter	Spacing	Diameter	Spacing	Diameter	Spacing	
m	m	mm	mm	mm	mm	mm	mm	mm	mm	mm	mm	mm	mm	mm	mm	mm	mm	mm	mm	
2.0		8	230	8	230	12	200	8	230	12	100			10	200	8	230	8	230	
2.5		8	230	8	230	12	160	8	230	16	160			10	160	8	230	8	230	
3.0	1.00	10	230	8	230	12	140	8	230	12	180	12	180	10	180	8	230	8	230	
3.5	1.55	10	230	8	230	16	160	10	230	16	200	16	200	12	200	8	230	8	230	
4.0	1.65	10	230	10	300	16	150	10	230	16	200	16	200	12	200	10	230	10	230	
4.5	2.10	10	230	10	300	16	140	10	230	16	200	16	200	12	150	10	230	10	230	
5.0	2.45	12	220	10	250	12	150	10	250	16	180	16	180	12	160	10	230	10	230	
6.0	3.10	12	180	10	180	12	150	10	180	20	200	20	200	12	120	10	160	10	160	

Government of Nepal

Ministry of Physical Infrastructure and Transport

Department of Roads

Project Directorate Office (ADB)

SASEC Highway Improvement Project-

Project Preparatory Consultant (SHP-PPC)

ADB Loan No: 3722-NEP

CONSULTANT:

Soosung Engineering Co. Ltd.

Korea

In association with

EPMC P (Ltd)

and

AXYS Tech Studio of Engineering

Nepal

IMPLEMENTING AGENCY:

DOR DCID

ROAD NAME:

East West Highway (H01)

Buwal - Goursinghe Section

SHEET TITLE:

Typical Drawing of Wing Wall

of

Dry Nala Box Bridge - B - (6x 6.2)

(45H001/003 A/B)

CH-007/1844.5

SCALE:

As Shown

NAME

SIGNATURE

REV NO.

DESCRIPTION

DATE:

Designed by:

P. Shrestha

Checked by:

P. Upadhyaya

Approved by:

Dr. T. H. Chandra

Nov 2022

DWG NO.:

300_Dry Nala

SHEET NO.:

07/10

Bar Bending Schedule of Top Slab

Sketch	Spacing (mm)	Bar Mark	Bar Ø, mm	No	Lot	Length, m	Total Length, m	Weight Kg/m	Total wt Kg
Top Slab									
	180	TS 1	20	168	1	13.62	2288.16	2.47	5648.78
	200	TS 2	12	138	1	15.12	2086.56	0.89	1854.72
	180	TS 3	16	168	1	13.62	2288.16	1.58	3615.86
	200	TS 4	12	138	1	15.12	2086.56	0.89	1854.72
	180	TS 5	16	168	1	4.20	705.60	1.58	1115.02
Base Slab							Sub-Total (Top Slab) =		
							14000.1		
	180	BS 1	25	184	1	13.55	2401.69	3.85	9613.02
	200	BS 2	12	68	1	33.05	2234.18	0.89	1985.94
	180	BS 3	20	184	1	13.55	2401.69	2.47	6152.33
	200	BS 4	12	68	1	33.05	2234.18	0.89	1985.94
	180	BS 5	20	368	1	4.20	1545.60	2.47	3816.30
							Sub-Total (Base Slab) =		
							23553.5		

Bar Bending Schedule of Side Walls

Sketch	Spacing (mm)	Bar Mark	Bar Ø, mm	No	Lot	Length, m	Total Length, m	Weight Kg/m	Total wt. Kg
	180	SW 1	25	368	1	12.04	4430.88	3.86	17086.73
	180	SW 2	16	368	1	7.78	2864.88	1.58	4527.22
	140	SW 3	12	90	1	66.50	5985.00	0.89	5320.00
	180	SW 4	16	368	1	12.04	4428.88	1.58	6998.72
	140	SW 5	12	45	1	66.50	2992.50	0.89	2660.00
	200	SW 6	16	312	1	2.07	687.24	1.58	1086.01
	200	CB 1	12	604	1	1.82	1207.16	0.89	1073.02
	200	CB 2	12	156	1	3.64	667.22	0.89	504.19
							Sub-Total (Side Walls) =		
							39255.9		

Bar Bending Schedule of Curtain Walls

Sketch	Spacing (mm)	Bar Mark	Bar Ø, mm	No.	Lot	Length, m	Total Length, m	Weight Kg/m	Total wt, Kg
Downstream									
	150	CD1	12	348	1	2.65	922.20	0.89	819.73
	180	CD2	10	15	1	51.90	778.50	0.62	480.56
	180	CD3	10	145	1	2.20	319.00	0.62	196.91
	180	CD4	10	12	1	25.85	310.20	0.62	191.48
Sub-Total (Downstream) =							1688.7		
Upstream									
	150	CU1	12	348	1	2.15	740.20	0.89	665.07
	180	CU2	10	12	1	51.90	622.80	0.62	384.44
	180	CU3	10	145	1	2.20	319.00	0.62	196.91
	180	CU4	10	12	1	25.85	310.20	0.62	191.48
Sub-Total (Upstream) =							1437.9		

Bar Bending Schedule of Wing Wall

Sketch	Spacing (mm)	Bar Mark	Bar Ø, mm	No	Lot	Length, m	Total Length, m	Weight Kg/m	Total wt. Kg
	200	S1	20	48	4	3.71	176.08	2.47	439.70
	200	S2	20	48	4	6.04	280.02	2.47	715.85
	120	S3	12	80	4	6.04	483.20	0.89	429.51
	160	S4	10	33	4	9.45	311.85	0.62	192.50
	160	S5	10	33	4	9.45	311.85	0.62	192.50
	180	F1	12	54	4	3.38	183.06	0.89	162.72
	180	F2	10	19	4	9.45	176.55	0.62	110.83
	150	F3	12	64	4	3.39	216.96	0.89	192.85
	180	F4	10	19	4	9.45	176.55	0.62	110.83
	180	F5	10	6	4	9.45	56.70	0.62	36.00
							Sub-Total (Base Slab) =		
							2582.3		

Bar Bending Schedule of Approach Slab

Sketch	Spacing (mm)	Bar Mark	Bar Ø, mm	No	Lot	Length, m	Total Length, m	Weight Kg/m	Total wt. Kg
	150	A51	12	221	2	3.00	1201.20	0.89	1114.10
	150	A52	12	24	2	33.80	1610.87	0.89	1431.88
	150	A53	12	221	2	3.50	1201.20	0.89	1114.10
	150	A54	12	24	2	33.80	1610.87	0.89	1431.88
							Sub-Total (Approach Slab) =		
							5682.6		

Bar Bending Schedule of Safety Barrier Type - 1

Sketch	Spacing (mm)	Bar Mark	Bar Ø, mm	No	Lot	Length, m	Total Length, m	Weight Kg/m	Total wt. Kg
	125	C1	16	81	1	2.03	804.69	1.58	260.10
	125	C2	16	81	1	1.42	514.62	1.58	181.12
	125	C3	16	11	1	9.99	109.56	1.58	173.12
							Sub-Total (Safety Barrier Type - 1) =		
							614.3		

Bar Bending Schedule of Safety Barrier Type - 2

Sketch	Spacing (mm)	Bar Mark	Bar Ø, mm	No	Lot	Length, m	Total Length, m	Weight Kg/m	Total wt. Kg
	150	C1	16	8	1	2.21	17.84	1.58	28.88
	150	C2	16	16	1	1.95	26.32	1.58	41.59
	150	C3	16	12	1	0.99	11.62	1.58	18.20
							Sub-Total (Safety Barrier Type - 2) =		
							87.7		

Government of Nepal

Ministry of Physical Infrastructure and Transport
Department of Roads

Project Directorate Office (ADB)
SASEC Highway Improvement Project
Project Preparation Consultant (SHIP-PPC)
ADB Loan No: 3722-NEP

CONSULTANT:

Soosung Engineering Co., Ltd.



in association with
ERM C P (Ltd)



and
Nepal

at
Nepal

IMPLEMENING AGENCY:
DOR, DCID

ROAD NAME:
East West Highway (H01)

Butwal - Gorunigale Section

SHEET TITLE:

Bar Bending Schedule
of
Dry Nale Box Bridge - (6x 8.2)

(46+001.303 A/B)
CH-607+814.5

SCALE:

As Shown

Designed by:

P. Shrivisha

Checked by:

P. Upadhyaya

Approved by:

Dr. T. H. Chid

NAME

SIGNATURE

REV NO.

DESCRIPTION


DATE

08/10

303 Dry Nale

SHEET NO:

08/10

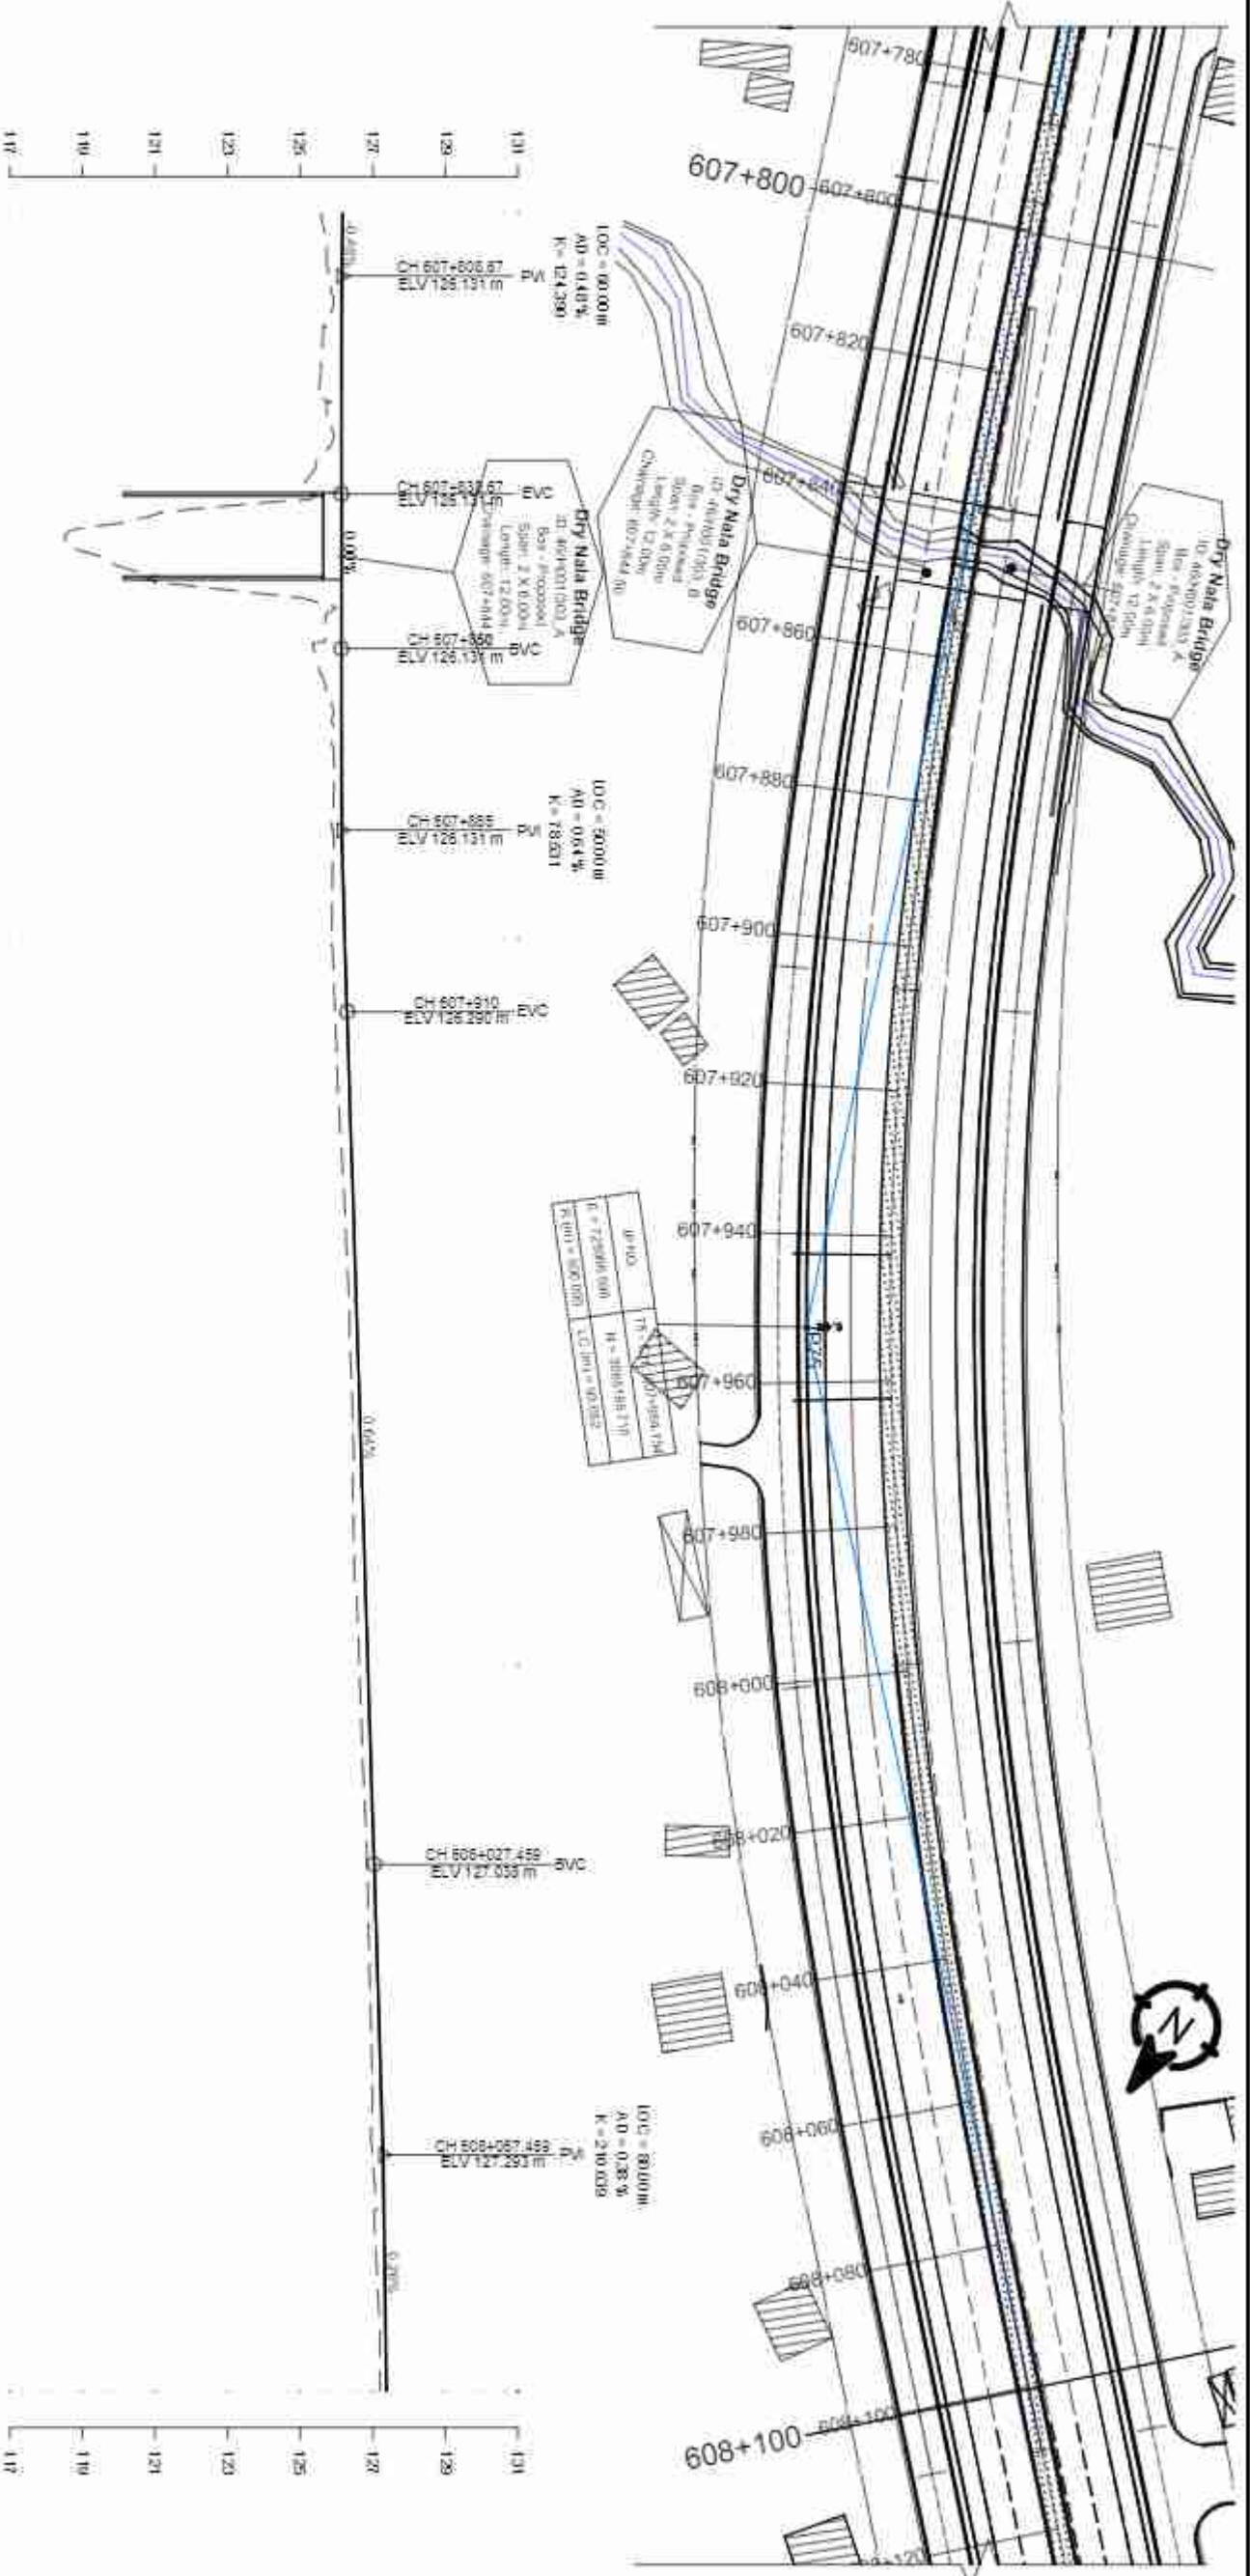

DESIGN LEVEL(m)	EXISTING LEVEL(m)	HORIZONTAL ALIGNMENT		SUPER ELEVATION	CHAINAGE(km)	CONSULTANT:		IMPLEMENTING AGENCY:		SHEET TITLE		SCALE:		DESIGNED BY:		CHECKED BY:		APPROVED BY:		DATE:	
		RIGHT	LEFT			Soosung Engineering Co. Ltd.	ERMIC P (L)td, Nepal	DOR, DCID	ROAD NAME	Plan And Profile of	Dry Nala Box Bridge	0 10 20 30m	0 10 20 30m	S.B. Shrestha	P. Upadhyaya	Dr. T.H. Chai				September, 2022	
126.191	125.980				607+800																
126.154	125.937				607+810																
126.145	125.905				607+820																
126.134	125.892				607+830																
126.131	125.780				607+840																
126.131	125.947				607+850																
126.131	125.378				607+860																
126.137	125.865				607+870																
126.156	125.932				607+880																
126.168	125.695				607+890																
126.233	125.868				607+900																
126.290	125.951				607+910																
126.354	126.035				607+920																
126.418	126.151				607+930																
126.451	126.254				607+940																
126.545	126.341				607+950																
126.609	126.404				607+960																
126.672	126.474				607+970																
126.736	126.454				607+980																
126.800	126.537				607+990																
126.883	126.628				608+000																
126.927	126.702				608+010																
126.991	126.784				608+020																
127.054	126.868				608+030																
127.114	126.895				608+040																
127.159	126.943				608+050																
127.220	126.993				608+060																
127.265	127.026				608+070																
127.307	127.051				608+080																
127.343	127.186				608+090																
127.375	127.205				608+100																
						DWG. NO.:		SHEET NO.:		DATE:		DWG. NO.:		SHEET NO.:		DATE:		DWG. NO.:		SHEET NO.:	
						303_Dry Nala		(10/10)		September, 2022		303_Dry Nala		(10/10)							

Government of Nepal

Ministry of Physical Infrastructure and Transport

Department of Roads

Project Directorate (ADB)

Implementing Agency : DOR, DCID

Project Preparatory Consultants

Under

SASEC Highway Improvement Project (SHIP-PPC)

(ADB Loan No. 3722 Nep)

Contract No. SHIP/PPC/2020/02

Pahila River Bridge(46-H001-304_A)

St. Ch : 610+968.43 ~ End Ch : 611+021.57

Detailed Drawing

Butwal - Gorusinghe Sector

November, 2022

CONTENTS

S.No.	DESCRIPTION	DWG. NO	NO. OF SHEETS
1.	General Notes.	1 - 2	2
2.	Topographic Map.	2.1	1
3.	General Arrangement.	3-4	2
4.	Bore Logs.	5	1
5.	Detail of Superstructure.	6	1
6.	Reinforcement Details of Slab.	7	1
7.	Reinforcement Details of Main Girder .	8	1
8.	Anchorage Details.	9	1
9.	Bar Bending Schedule of Slab & Main Girder.	10	1
10.	Abutment Details.	11	1
11.	Reinforcement Details of Abutment.	12	1
12.	Bar Bending Schedule.	13	1
13.	Reinforcement Details of Abutment Piles.	14	1
14.	Plan of Pier.	15	1
15.	Reinforcement Details of Pier Cap.	16	1
16.	Barbending Schedule of Pier Cap.	17	1
17.	Reinforcement Details of Abutment Pile.	18	1
18.	Reinforcement Detail of Approach Slab.	19	1
19.	Miscellaneous Detail.	20-21	2
20.	River Training Work.	22	1
21.	Plan & Profile.	23-24	2
22.	Cross Section.	24.1-24.2	2
23.	Layout Plan.	25-26	2

GENERAL NOTES

General

- Metric system of measurement is used in all drawings. Elevation and Stations are shown in Meter and all other dimensions are in Millimeters, except indicated otherwise.
- In case of contradictions, specific notes on respective sheet shall supersede the General Notes
- No dimension's shall be scaled from the drawings. Only written dimensions shall be followed. Any doubtful matter in the drawings shall be brought to the attention of the engineer-in-charge for any corrections before the execution of the works.

Design Notes

The design codes followed:

- For RCC and PSC concrete - IRC:112-2020
- For loads and stresses - IRC-6-2017
- For substructure and foundations - IRC:78-2014
- For seismic design - IRC:SP:114-2018; Seismic zone V, Importance factor 1.2

Design live loads:

For urban area bridges

- Case 1 - 3 lanes of class A + pedestrians; 1 lane of class A + 1 lane of class 70R + pedestrians
 - Case 2 - 4 lanes or class A; 2 lanes of class A + 1 lane of class 70R, No pedestrians
- For non-urban area bridges
- Case 1 - 2 lanes of class A + pedestrians; 1 lane of class 70R + pedestrians
 - Case 2 - 3 lanes of class A; 1 lane of class A + 1 lane of class 70R, No pedestrians.

Notes on Concrete

In General the grade of concrete to be used shall be as follows:
(unless otherwise specified in the respective drawing sheets)

For superstructure deck slab, wearing course, crash barriers:

For raised footpaths:

For main girders and cross girders of superstructure with PSC girders:

For main girders and cross girders of superstructure with RCC girders:

For substructure: Abutment stem, ballast wall, stoppers, bearing pedestals,

pier cap, pier stem and pile caps:

For bored and cast in situ piles:

For leveling course:

The maximum size of aggregate shall be as per IRC:112-2020, clause 18.4.4.2

Admixture to the concrete

To improve workability and/or increase initial setting time of concrete and cement grout, admixture conforming to IS:9103 and ASTM C-494, (Type F – High Range Water Reducing admixture) can be added in appropriate dosage, subject to their satisfactory proven use.

Clear Cover to reinforcement (unless otherwise specified in the respective drawing sheets)

Reinforcement bars of all components of the superstructure:

Prestressing ducts or strands in superstructure:

All components of abutment, pier, pile caps and piles

(except stoppers and bearing pedestals):

Bearing pedestals and Stoppers:

Cover shall be ensured with the use of properly sized cement concrete blocks which can be secured to the re-bars or other devices approved by the engineer-in-charge. Use of loose stones or wooden pieces is not permitted.

Notes on Reinforcement

- All reinforcing steel bars shall be High Strength Deformed bars with grade Fe500 conforming to IS:1786
- Laps and Splices shall conform to IRC:112-2020, Clause 15.2.5. Use of mechanical coupler is permitted upon approval by the engineer.

Notes on Prestressing

- Prestressing strands shall be Class-2, uncoated 7 ply, low relaxation type with ultimate tensile stress 1862 N/mm², conforming to IS:14268.
- The diameter of strands, their number in a tendon and the total jacking force to be applied is specified in the respective drawing sheet. All the initial and long term losses are already incorporated in design.
- Corrugated HDPE Sheathing ducts shall be used with the minimum internal diameter not less than three times the cross sectional area of the tendon. The wall thickness and other properties of the sheathing shall be as per IRC:112-2020, clause 13.4.3
- The specified profile and the alignment of the ducts shall be strictly maintained by properly securing the ducts to the re-bars. If required, pieces of re-bars can be added or the re-bars slightly repositioned or bent to maintain the profile and alignment, with approval of the engineer-in-charge.
- The jacking equipment shall be fitted with appropriate force measuring device and shall be regularly checked and calibrated as prescribed by the manufacturer.
- Jacking shall be done from both ends simultaneously and gradually, recording the elongation both sides. The expected final elongation mentioned in the respective drawings sheet is based on modulus of elasticity of the strands (Es) equal to 1.95x10⁵ MPa. If the Es of supplied strands is different then the elongation values shall be recalculated by multiplying the Design values of elongation by the ratio of Design Es / Actual Es.
- In case the total elongation is not achieved at the prescribed jacking force, the jacking operation can be continued until the force reaches the maximum allowable value. If the required elongation is achieved at jacking force lower than the prescribed value, the jacking operation shall continue until the prescribed force is reached, provided the sum of the additional elongations thus achieved is not more than 5% of the sum of the prescribed elongations.
- In adverse condition to any of the cases above, the jacking operation shall be stopped, the tendons removed and this matter reported to the engineer-in-charge for further instruction. The jacking force should NEVER exceed the Maximum allowable value.

Grouting

- The tendons which satisfy the above conditions shall be grouted properly, ensuring the duct is free of any foreign material and there is no leak or damage around the joints between the anchors and the ducts. Grouting can be normally done immediately after successful completion of tensioning operations and shall not be delayed by more than 5 days of tensioning of the cables.
- The grout shall be prepared with Ordinary Portland cement with suitable expansive admixture approved by the engineer. Admixture containing chloride and nitrate are not permitted. The water/cement ratio shall not be more than 0.48. Retempering of the grout shall not be permitted. The grout shall be mixed with mechanical mixers and shall be continuously kept agitated until pumped in.

Government of Nepal Ministry of Physical Infrastructure and Transport Department of Roads Project Directorate Office (ADB) SASEC Highway Improvement Project- Project Preparatory Consultant (SHIP-PPC) ADB Loan No.: 3722-NEP	CONSULTANT:  Soosung Engineering Co., Ltd., Korea in association with EFMC P (Ltd), and Jove-Tech Studio of Engineering Nepal	IMPLEMENTING AGENCY:		SHEET TITLE:	SCALE:						DATE November, 2022
		DOR, DCID		general note of Pailin Bridge (4681001304_A)	As Shown	Designed by: Saroj Bhadral					DWG. NO.: 304_Pailin
		ROAD NAME:									
		East West Highway (H01)									
		Bictual - Gonsingje Section									
				Checked by: P. Upadhyaya					SHEET NO.: 01/26		
		Approved by: D. T.H. Choi									

Stages and sequence of Prestressing

- The Precast composite girders shall be prestressed in two stages. The specified number of the tendons shall be tensioned in the prescribed sequence shown in the respective drawing sheet.
- The remaining tendons shall be tensioned after specified days after casting of the deck slab, in the sequence shown in the respective drawing sheet.
- The prestressing of the precast girder shall be started only after confirming that the cube specimen has achieved 100% of the prescribed compressive strength. No early prestressing allowed.

Construction methodology and sequence for Precast Prestressed Composite superstructure

- The main girders are precast near the bridge site at suitable location (approach road or dry river bed, if available) on well prepared casting yard. The choice of location also depends upon the equipment available for lifting or launching the girders. After completion of the prestressing works the girders are either lifted by suitable cranes or pushed/launched with the help of rails and jacks or launching girders and placed carefully over the already completed substructure. Care shall be taken that all the preparatory works for the bearings are done properly before the launching/placing of the girders.
- Lifting shall be done only by the hooks provided at both ends. In case of jacking the jacking points shall be only just under the location of the hooks. No support, lifting or jacking is allowed at any other section of the girder
- After placing all the main girders and finishing the works on the bearings, the formwork for deck slab and cross girders are prepared. All the formwork for deck slab and cross girders shall be supported by the main girders. The main girders shall remain un-propped during casting of the deck slab. Similarly there shall be no false-work or props from the ground or part of substructure during casting of the deck slab.
- The Contractor shall ensure stability of the girders during all stages of construction.
- Dimensional tolerances for the precast girders shall be as per IRC:SP-7.1-2018, Clause 4.10. If not prescribed otherwise, transportation and handling operation shall follow the guidelines in Clause 4.9 of the same documents.
- The prescribed time-line for construction of the superstructure is as follows

Prestressing of Precast Girder only (Stage 1)	After 28 days of casting or confirming 100% compressive strength of concrete
Lifting/Launching of the Girder	Within 14 days of first stage prestressing
Casting of the Deck Slab	Within 14 days of placing of girder over substructure
Prestressing of Girder (Stage 2)	After 14 days of casting of deck slab
Casting of Footpath, Crash Barrier, Wearing Course etc	Preferably within 7 days but not later than 14 days of Second stage prestressing

Deviation from the above time-line is subject to approval by the engineer. No other vehicle except the concreting apparatus are allowed on the deck until the deck slab has attained its full specified strength.

Construction methodology for Cast-in-situ RCC superstructure

- Construction of Monolithic cast in situ RCC superstructure shall follow the standard practices. The falsework for the girders and deck slab are supported on the ground and removed after specified time period.

Notes on Bearings

- The contractor shall supply, provide and install the bearings designed according to the loadings and other relevant information provided in the drawings or BOQ.
- The dimension and number of layers of the Elastomeric bearings shown in the drawings are tentative. The bearings shall be designed, fabricated, tested and installed as per IRC:83 - 2018, Part-2 for elastomeric bearing and Part-3 for Pol-PTFE bearings, as the case applies.


Notes on Foundation and Substructure

- Standard Specifications and Special provisions to the Standard Specifications (if any) and specific notes on the drawings shall be followed for the construction of the abutments, piers and foundations.
- Backfill behind the abutment shall be placed only after the concrete has achieved full 28 days strength. Heavy compaction equipment weighing more than 10 Ton shall not be used within 2.0 meters from the back of the abutment until all the works on superstructure is completed.
- The graded backfill behind the abutment shall be at a slope not steeper than 6:2 degrees, starting from the back of the footing. The back fill material dry density shall be within 1500 to 2200 kN/m³ and moisture content between 9 to 15%.
- In case of new bridge adjacent to the existing bridge, care shall be taken not to render any damage to the elements of the existing bridge. Particular attention shall be paid to the foundation of the existing bridge. The contractor shall ensure that excavation for the foundation of the new bridge does not cause instability or settlement of the foundation of the existing bridge.
- If the existing bridge has a shallow foundation, the contractor shall protect the existing foundation by sheet piling or any other suitable means to the satisfaction of the engineer, before excavating for the foundation of the new bridge.




General Note: (For all Pile Foundation)

- Drilling/Boring works for pile is allowed only with rotary or oscillator type drilling equipment.No percussion method is allowed. Stability of borehole shall be ensured by the use of temporary casing. Use of other methods of borehole stability is subject to approval by the engineer, but in such case use of water/air/chemical jetting for boring process shall not be allowed.
- In case of drilling/boring without temporary casing,the contractor should ensure the stability and uniformity of the borehole before lowering the reinforcement cage and during concreting. Boring/Drilling of the piles is preferred in a staggered pattern. Boring/Drilling for any pile shall not commence before 24 hours of completion of concreting of any pile within a radius of 6 meters from its center.
- In case of drilling/boring without temporary casing, the pile shall be lined with 6mm thick permanent casing from the bottom of the pile cap down to 0.5 m below the maximum scour depth or 1.5 m whichever is larger.

Government of Nepal Ministry of Physical Infrastructure and Transport Department of Roads Project Directorate Office (ADB) SASEC Highway Improvement Project- Project Preparatory Consultant (SHIP-PPC) ADB Loan No: 3722-NEP	 Soosung Engineering Co. Ltd, Korea in association with ERMCo P (Ltd) and  100% Tech Studio of Engineering Nepal	CONSULTANT:		IMPLEMENTING AGENCY:		SHEET TITLE:		SCALE:		NAME		SIGNATURE	REV NO.	DESCRIPTION	DATE:
				DOOR DCID		General Notes of Pailia Bridge (AB/HOO/SDA_A)		As Shown		Designed by:					
		ROAD NAME		East West Highway (H01)				Checked by:		P. Upadhyaya					
		Butwal - Gorusingha Section						Approved by:		Dr. T.H. Choi					
															
															
														DWG NO: 304_Pailia	
														SHEET NO: 	

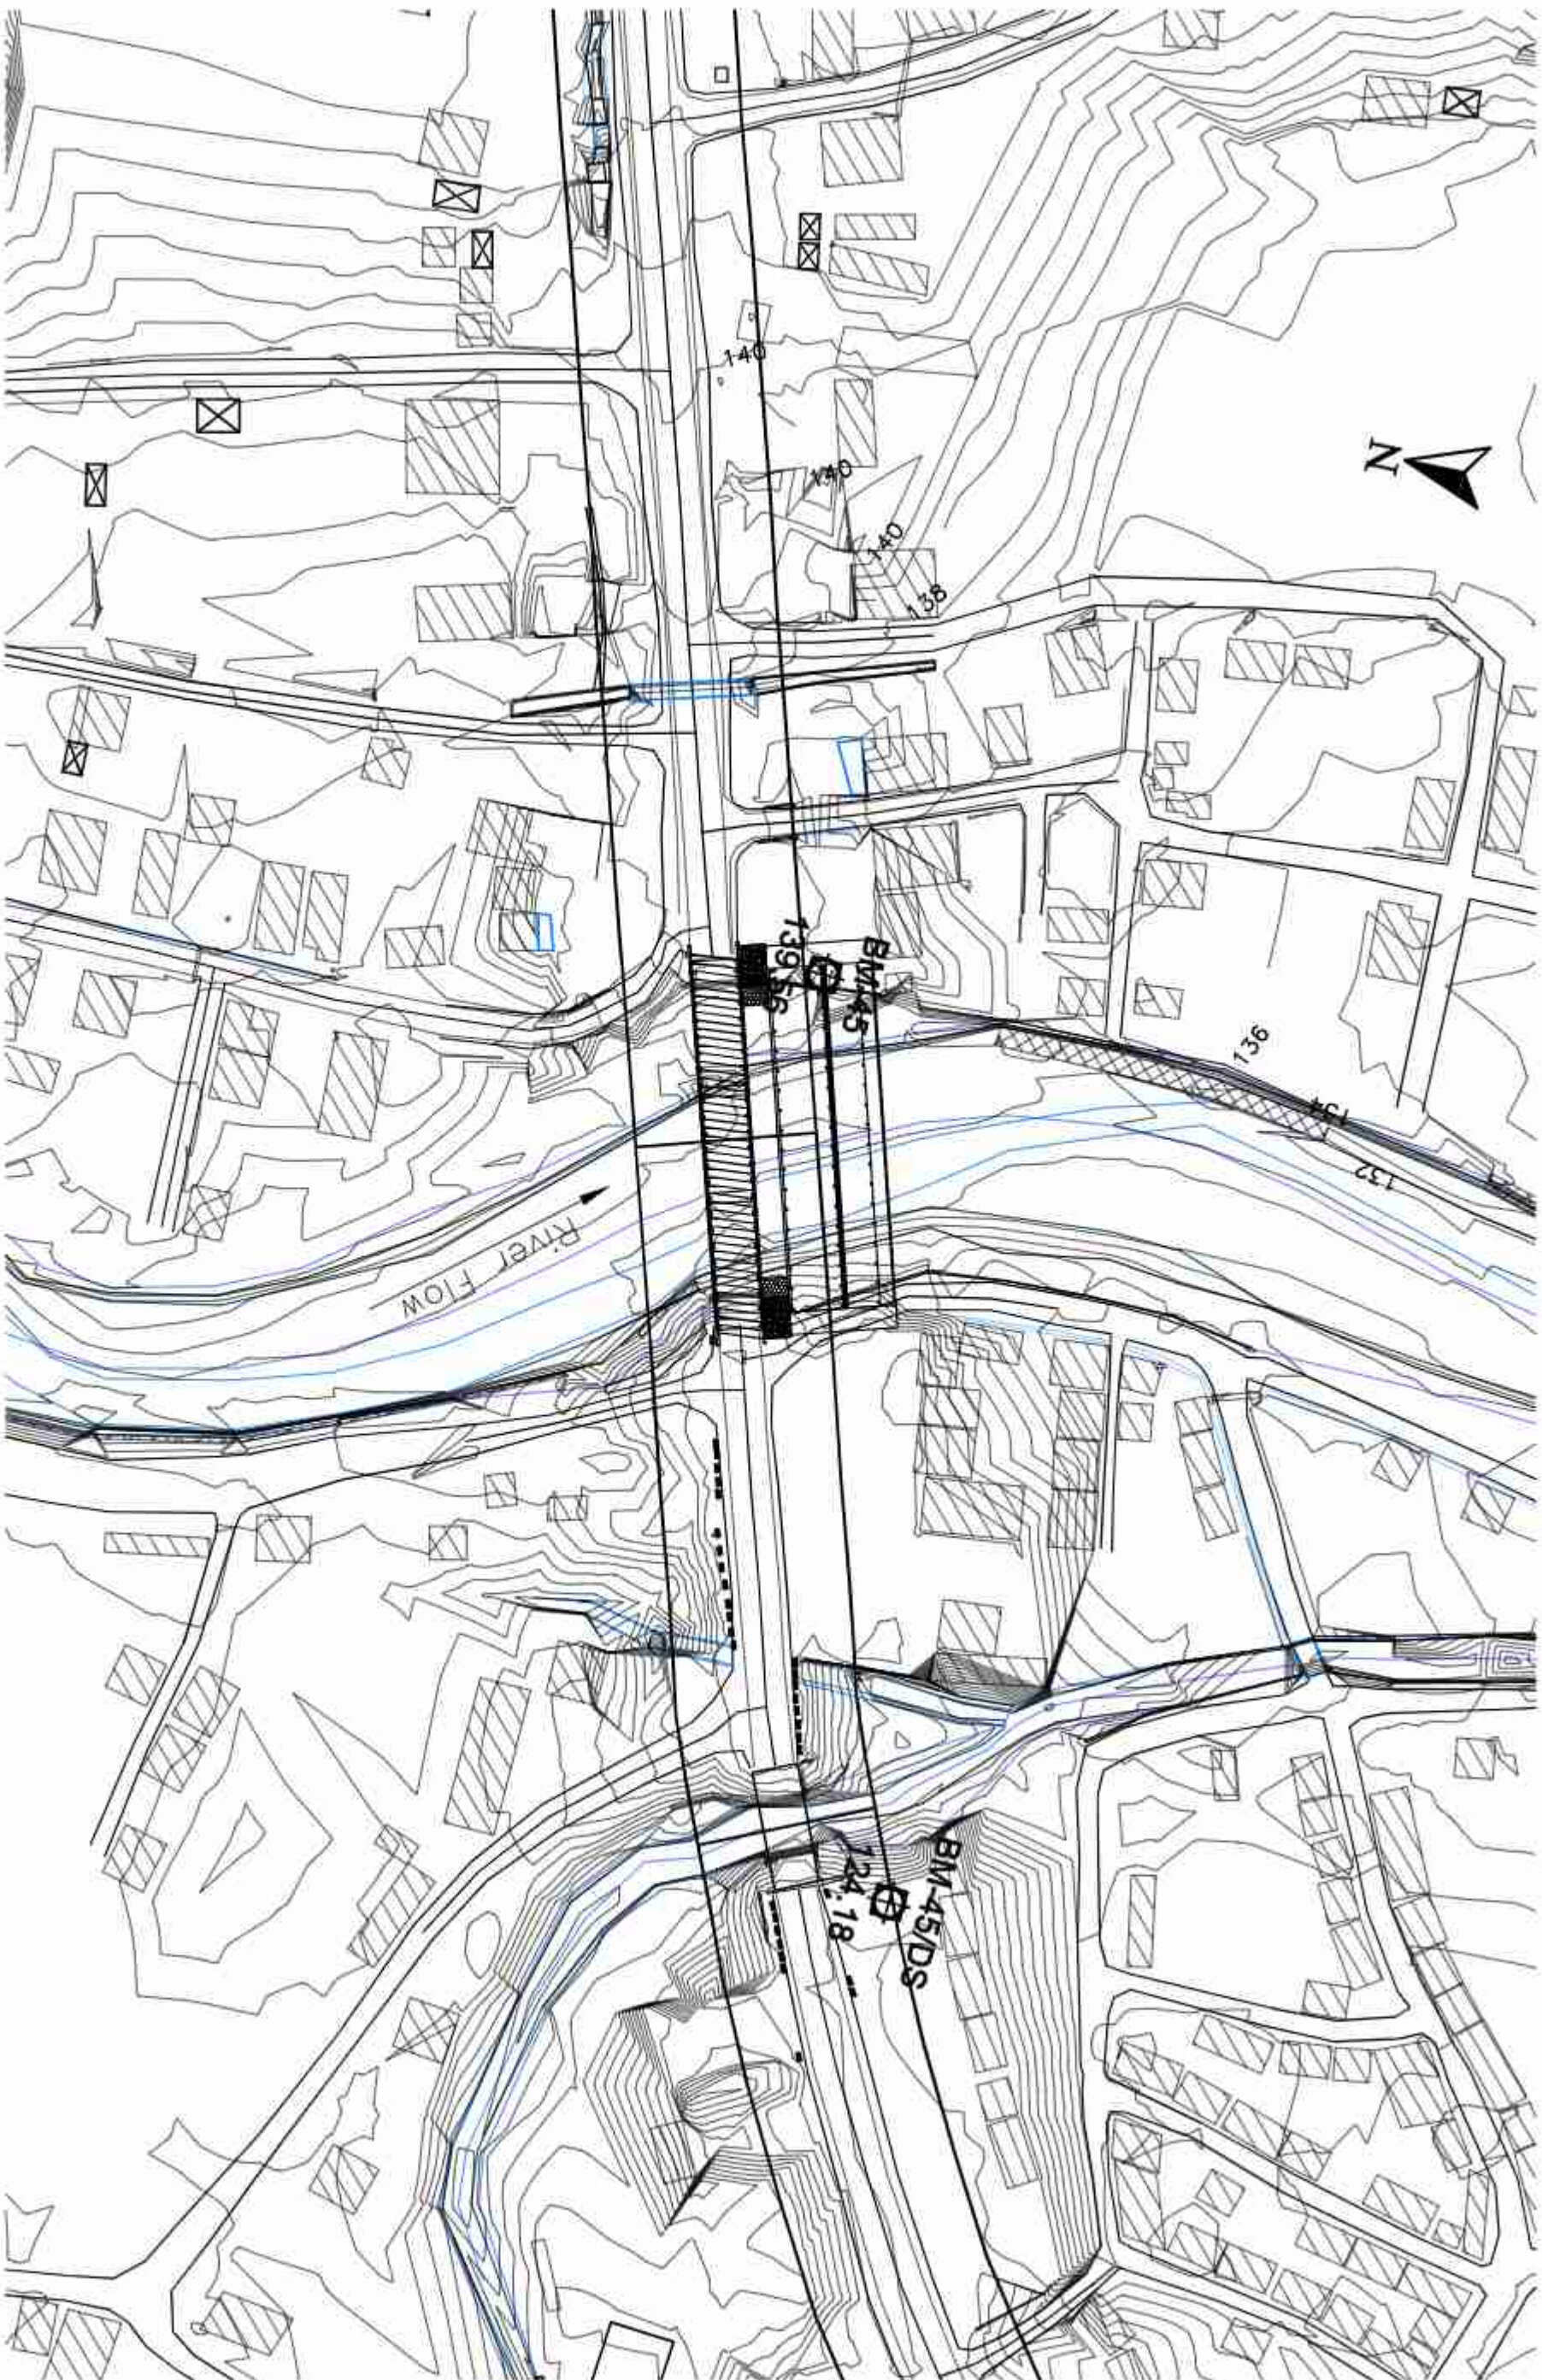


Government of Nepal Ministry of Physical Infrastructure and Transport Department of Roads Project Directorate Office (ADB) SA SEC Highway Improvement Project- Project Preparatory Consultant (SHP-PPC) ADB Loan No: 3722-NEP		CONSULTANT:  Seosung Engineering Co. Ltd., Korea In association with EPMC P (Ltd) and AXYS Tech Studio of Engineering Nepal		IMPLEMENTING AGENCY: DOR, DCID ROAD NAME: East West Highway (H01) Butwal - Goruraghe Section		SHEET TITLE: Topographic Map of Pahla Bridge (A64-D01/304_A)		SCALE: 1:1		NAME		SIGNATURE	REV NO.	DESCRIPTION	DATE:
										Designed by: Sanoj Bhattacharya					November, 2022
										Checked by: P. Lipadhyaya					DWG NO.: 304_Pahla
										Approved by: Dr. T.H.Choudhary					SHEET NO.: 2/17

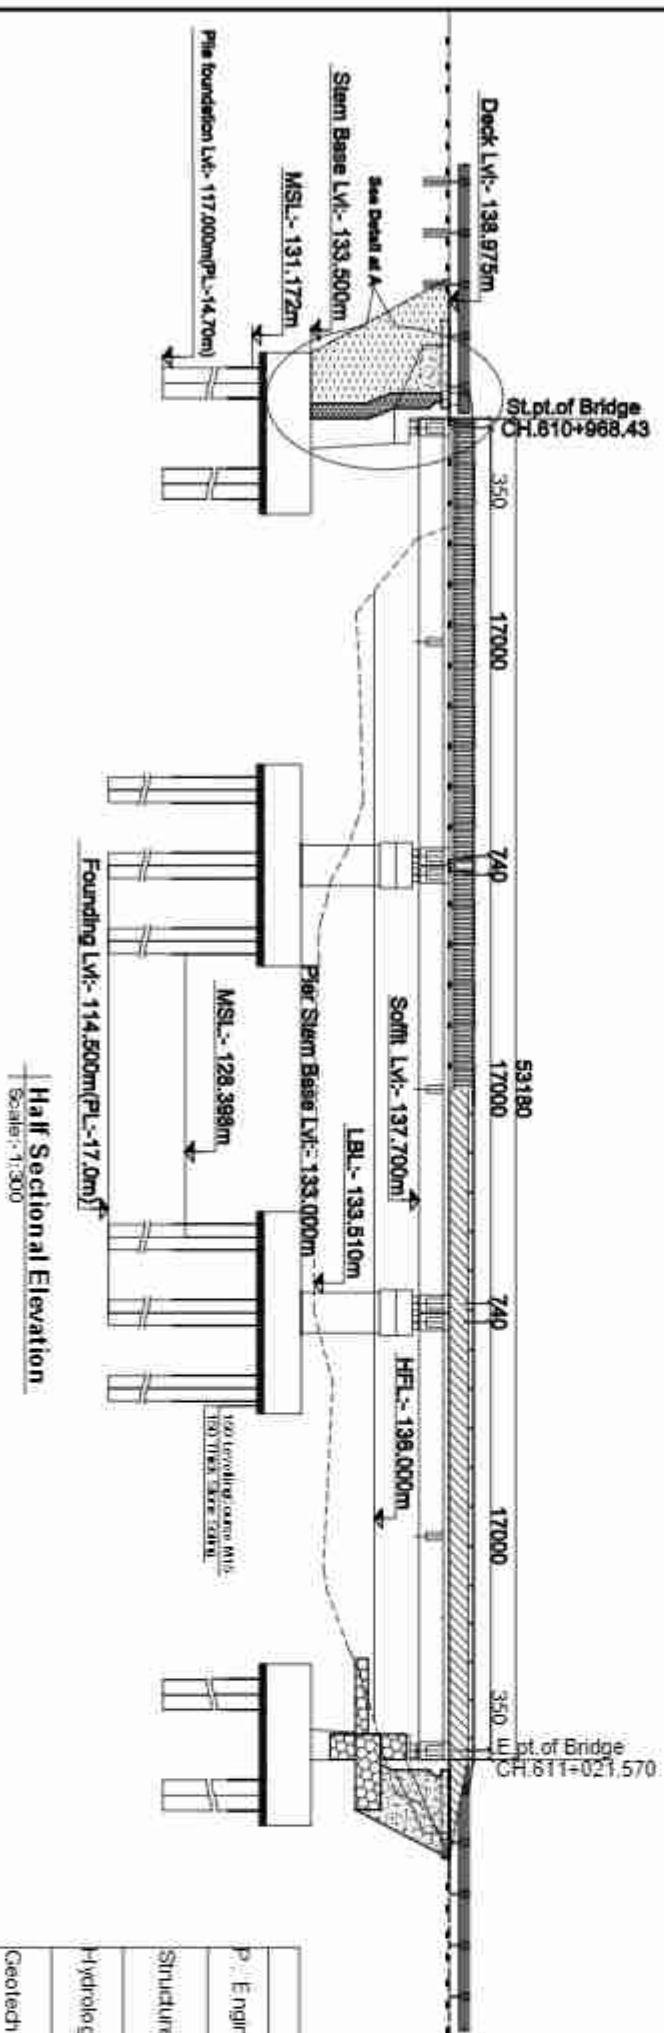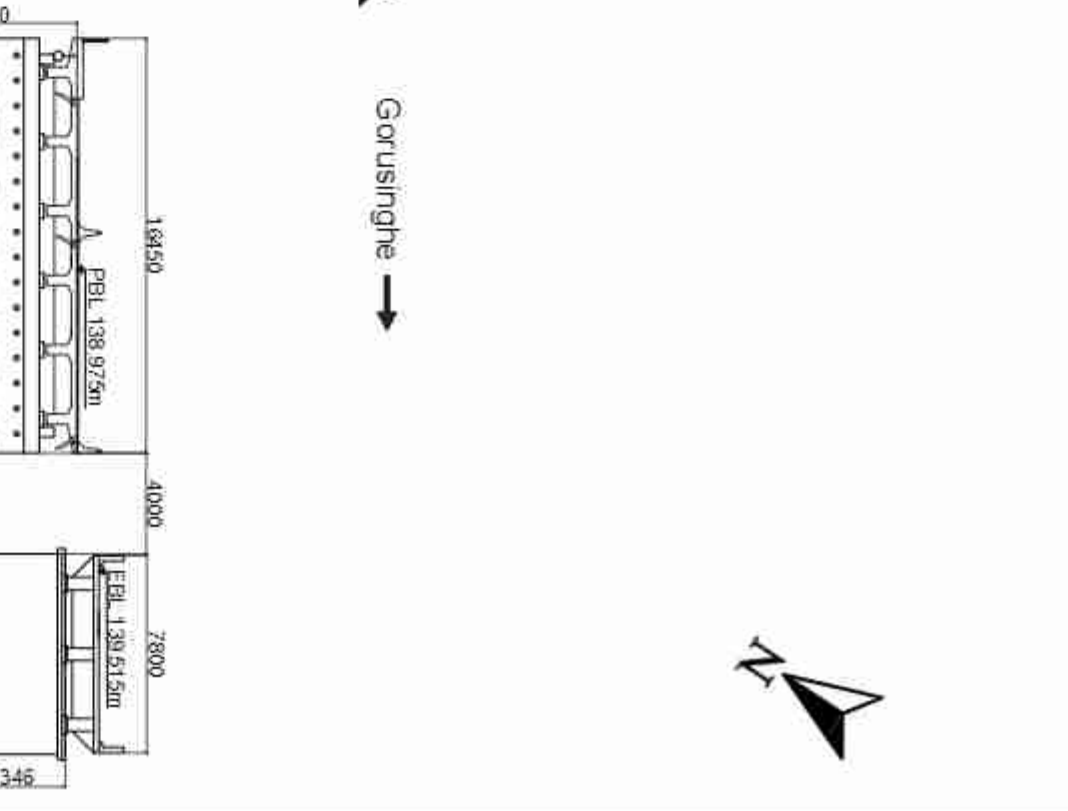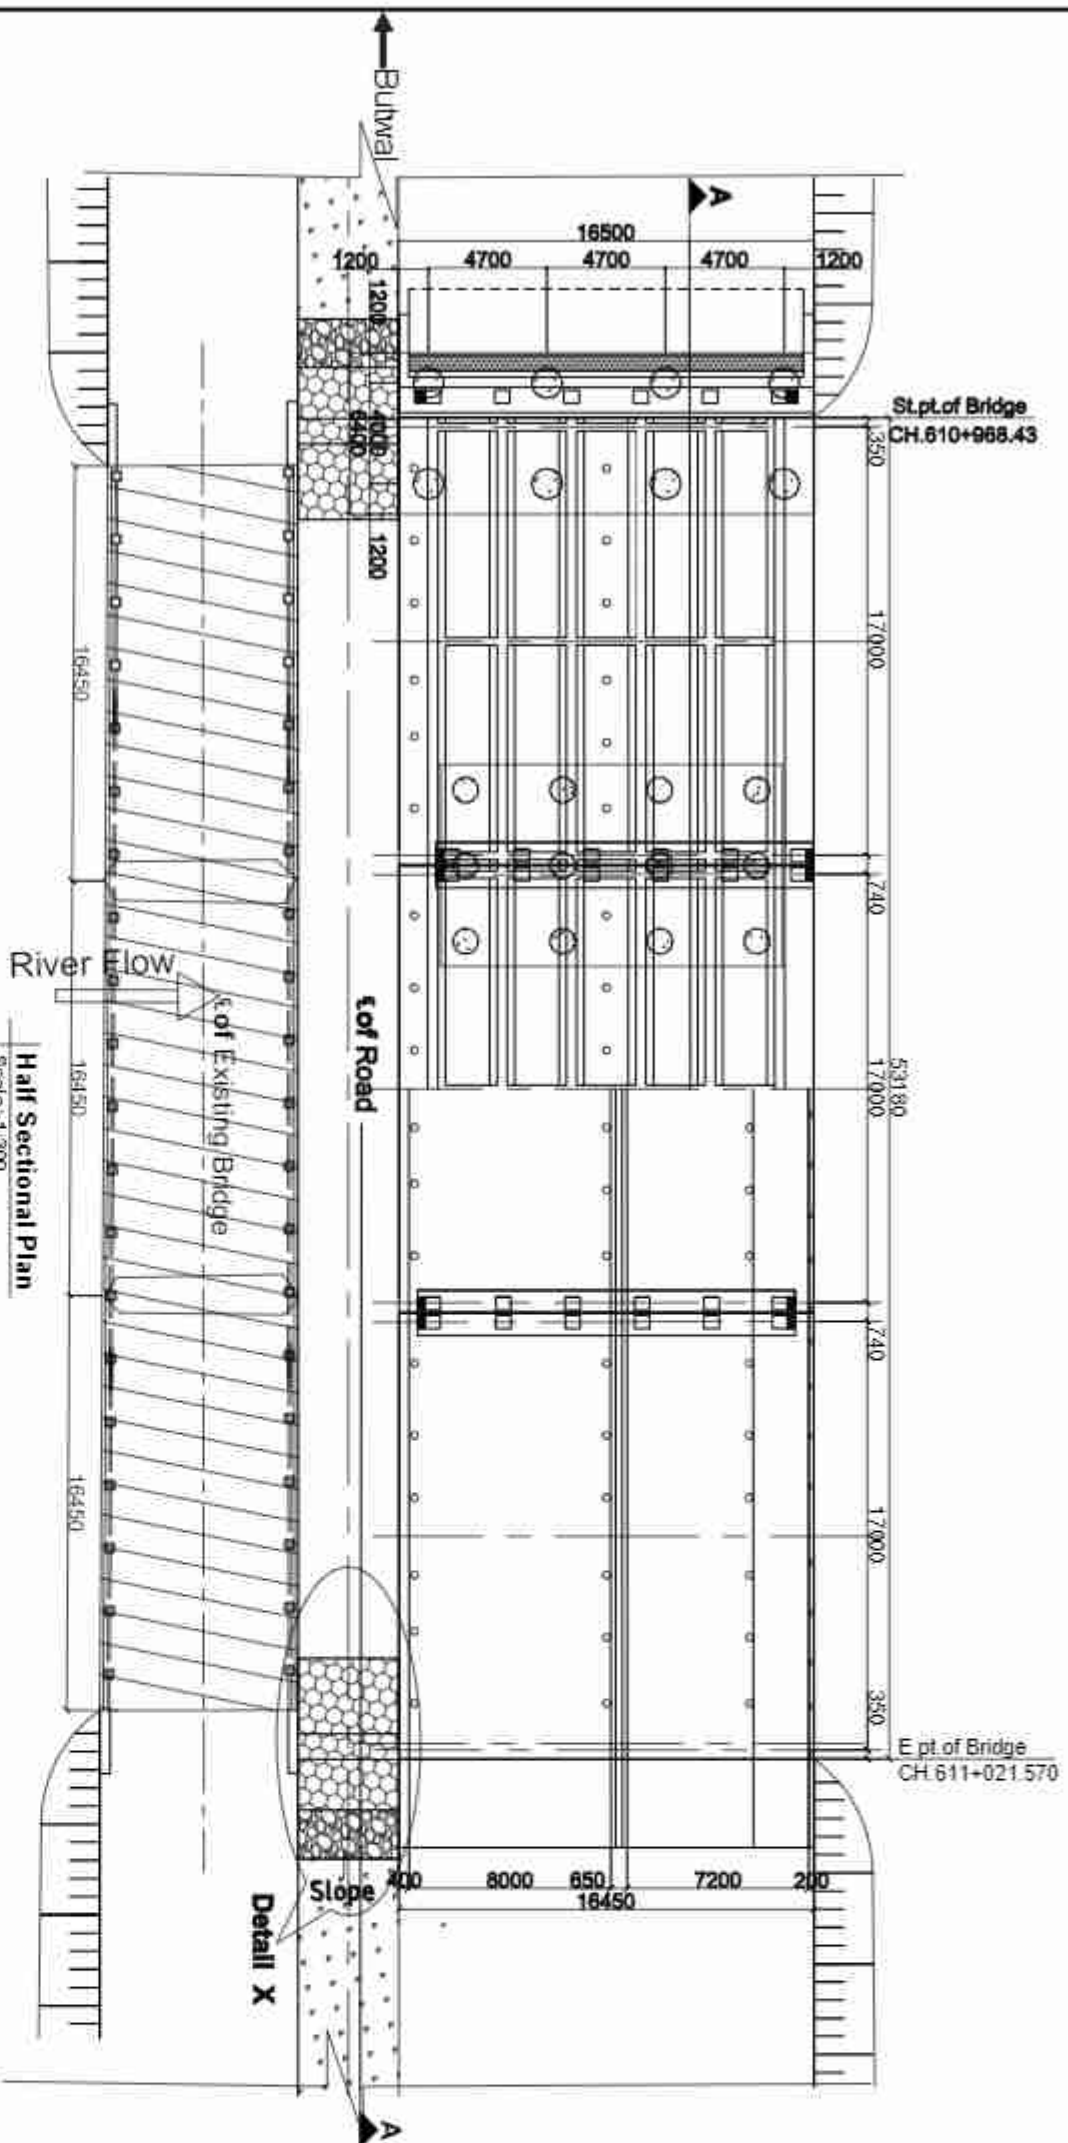


Name (NEC Number)				Signature
P. E. Engineer	P. Upadhyaya (Civil A 675)			
Structure Engineer	K. P. Wagle (Civil A 127) / P. Shrestha (Civil A 676) / S. Bhattarai (Civil A 904)			
Hydrologist	Dr. P. C. Jha (Civil A 166) / S. Adhikari (Civil A 408)			
Geotechnical Engineer	A. Adhikari (ka 199) / Dr. V. R. S. Shrestha			

Government of Nepal Ministry of Physical Infrastructure and Transport Department of Roads Project Directorate Office (ADB) SASEC Highway Improvement Project- Project Preparatory Consultant (SHP-PPC) ADB Loan No: 3722-NEP		CONSULTANT: Soosung Engineering Co. Ltd., Korea In association with EPMC P (Ltd) and Korea Tech Studio of Engineering Nepal		IMPLEMENTING AGENCY: DOR, DCID ROAD NAME: East West Highway (H01) Butwal - Goringha Section		SHEET TITLE: General Arrangement of Pahla Bridge (A61-D01/304_A)		SCALE: 1:300		Designed by: Sanoj Bhattarai Checked by: P. Upadhyaya Approved by: Dr. T. H. Chandra		DATE: November, 2022 DWG. NO.: 304_Pahla SHEET NO.: 03/26	
--	--	--	--	---	--	--	--	-----------------	--	--	--	--	--

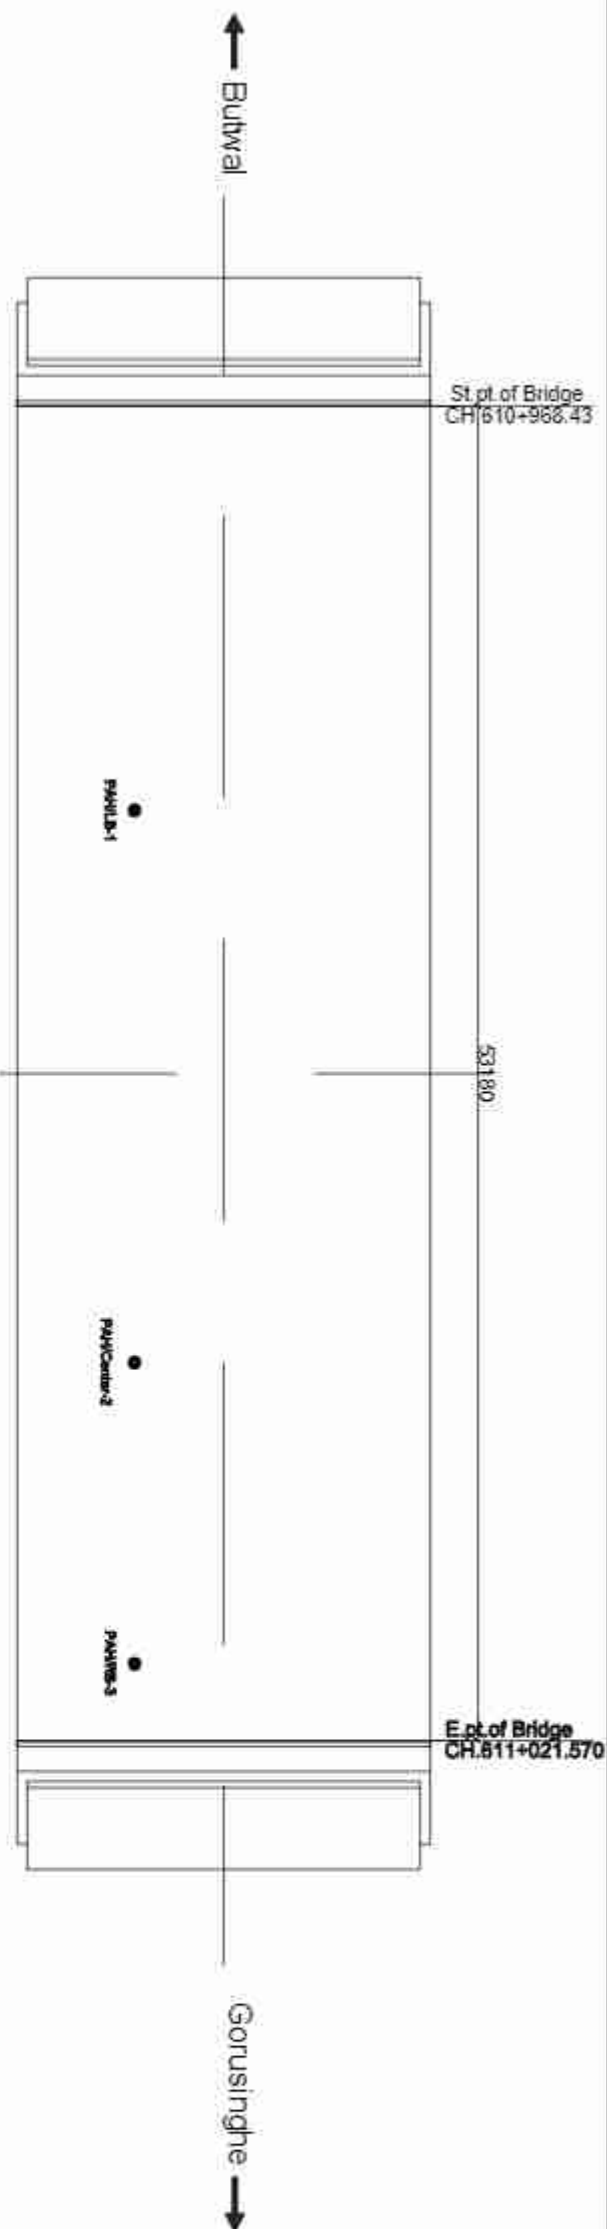

Borehole No. PAH/LB01	Easting: 83°15'58" Northing: 27°42'19.10" Elevation, m: 135.270
Borehole No. PAH/Centre 02	Easting: 83°15'58.00" Northing: 27°42'10.00" Elevation, m: 132.850
Borehole No. PAH/RB03	Easting: 83°15'57.24" Northing: 27°42'9.75" Elevation, m: 135.545

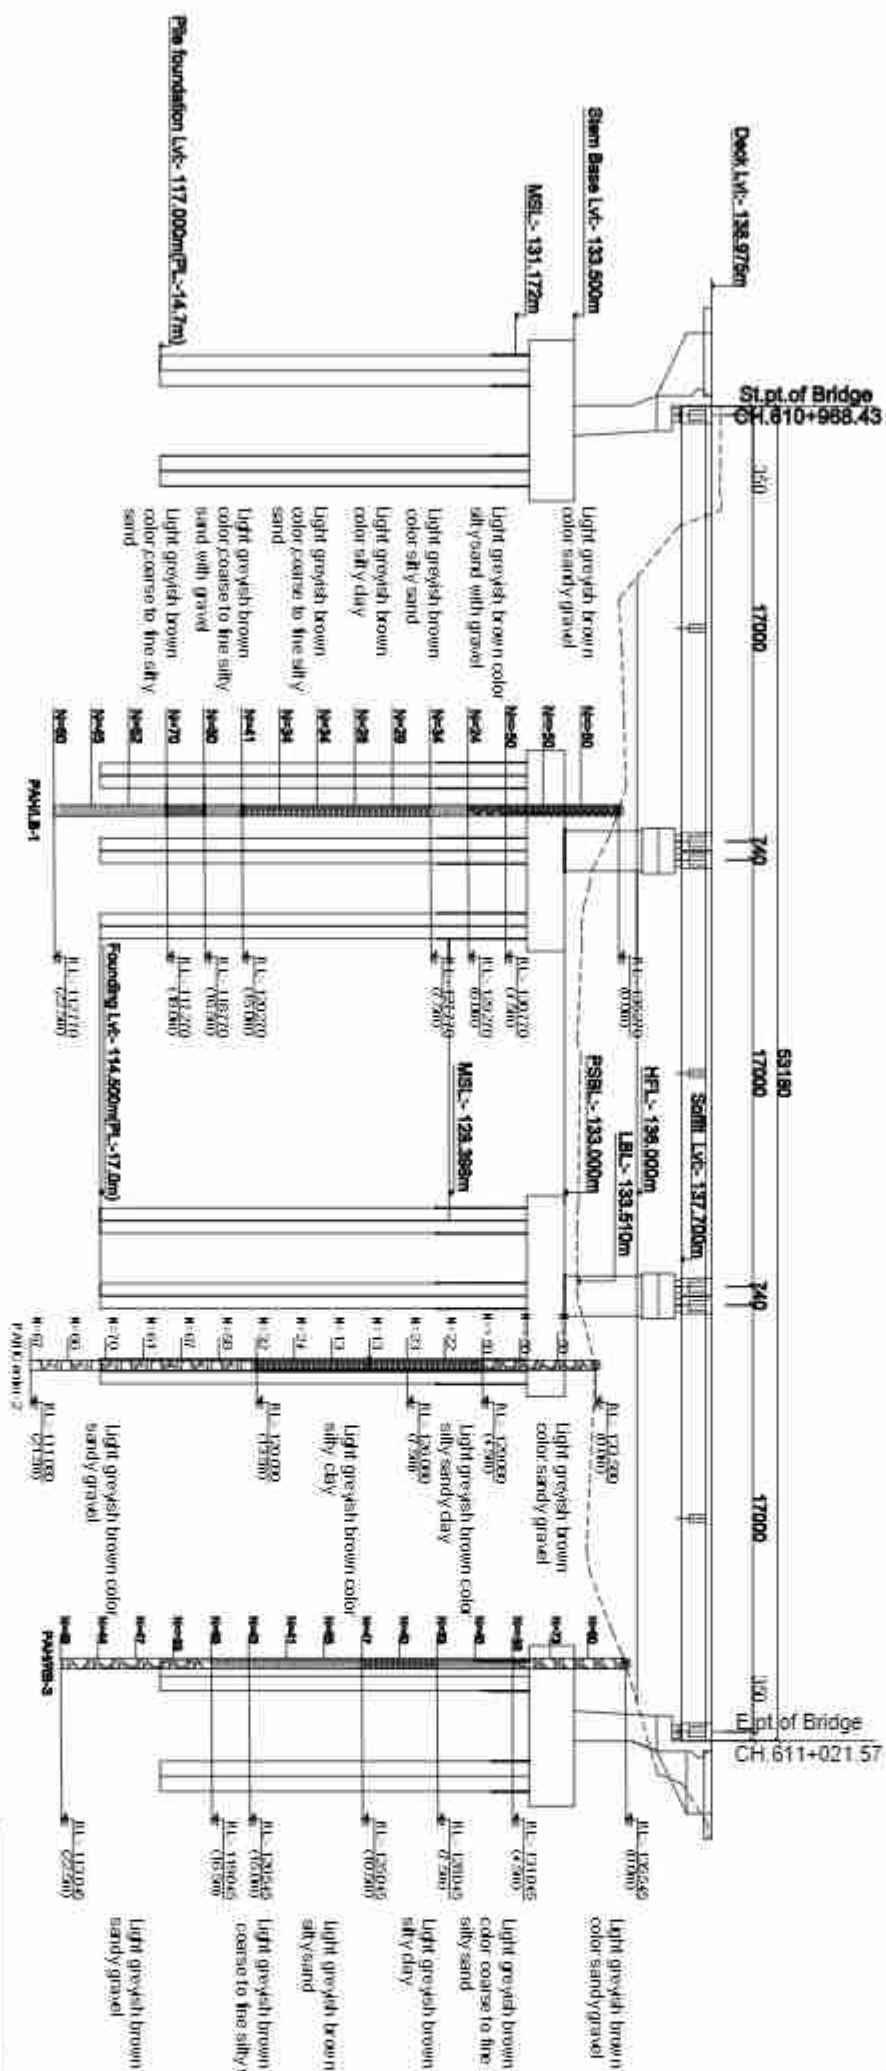

Note:
 MSL - Maximum Scur Level
 HFL - High Flood Level
 LBL - Lowest Bed Level
 RL - Reduced Level
 PL - Pile Length


NOTE ON SUB-SOIL PROFILE
The sub-soil profile shown here is based on information obtained from the investigation bore holes at the locations as shown. The actual soil type may vary from the vicinity of the boreholes may differ.

Bore Log Detail


Location	Design Pile length, m	Design Wharfing load on pile (non - seismic case) kN	Allowable Bearing Capacity on pile (Seismic case) kN	Allowable Bearing Capacity of the Pile (Non Seismic case) kN
Abutment	14.7	1576	2835	3010
Pier	17	804	1673	1706

	Name(NEC Number)	Signature
P. Engineer	P. Lakhayya (Civl A 675)	
Structure Engineer	K.P.Wagle(Civl A 127) / P.Sirestha(Civl A 676) / S.Bhatnari (Civl A 904)	 Sirestha Bhatnari
Hydrologist	Dr. P.C. Jha(Civl A 166) /S. Adhikari (Civl A 408)	 Adhikari
Geotechnical Engineer	A. Adhikari(ka 199) / Dr. V. R. S. Shrivastava	 Shrivastava


Government of Nepal Ministry of Physical Infrastructure and Transport Department of Roads Project Directorate Office (ADB) SASEC Highway Improvement Project- Project Preparatory Consultant (SHIP-PPC) ADB Loan No: 3722-NP										CONSULTANT:										IMPLEMENTING AGENCY:										SHEET TITLE:										SCALE:																				NAME										SIGNATURE										REV NO.										DESCRIPTION										DATE: November , 2022	
 Soosung Engineering Co. Ltd, Korea In association with EPMC P. (Ltd) and 80% Tech Studio of Engineering Nepal										 In association with EPMC P. (Ltd) and 80% Tech Studio of Engineering Nepal										DOR, DCID										ROAD NAME East West Highway (H01)										Burai - Gonsinghe Section										Bare Log of Pahle Bridge (M01-H01) (304_A)										1:200										Designed by										Sard Bhattarai	DWG. NO.: 304_Pahle										SHEET NO.: 05/29	

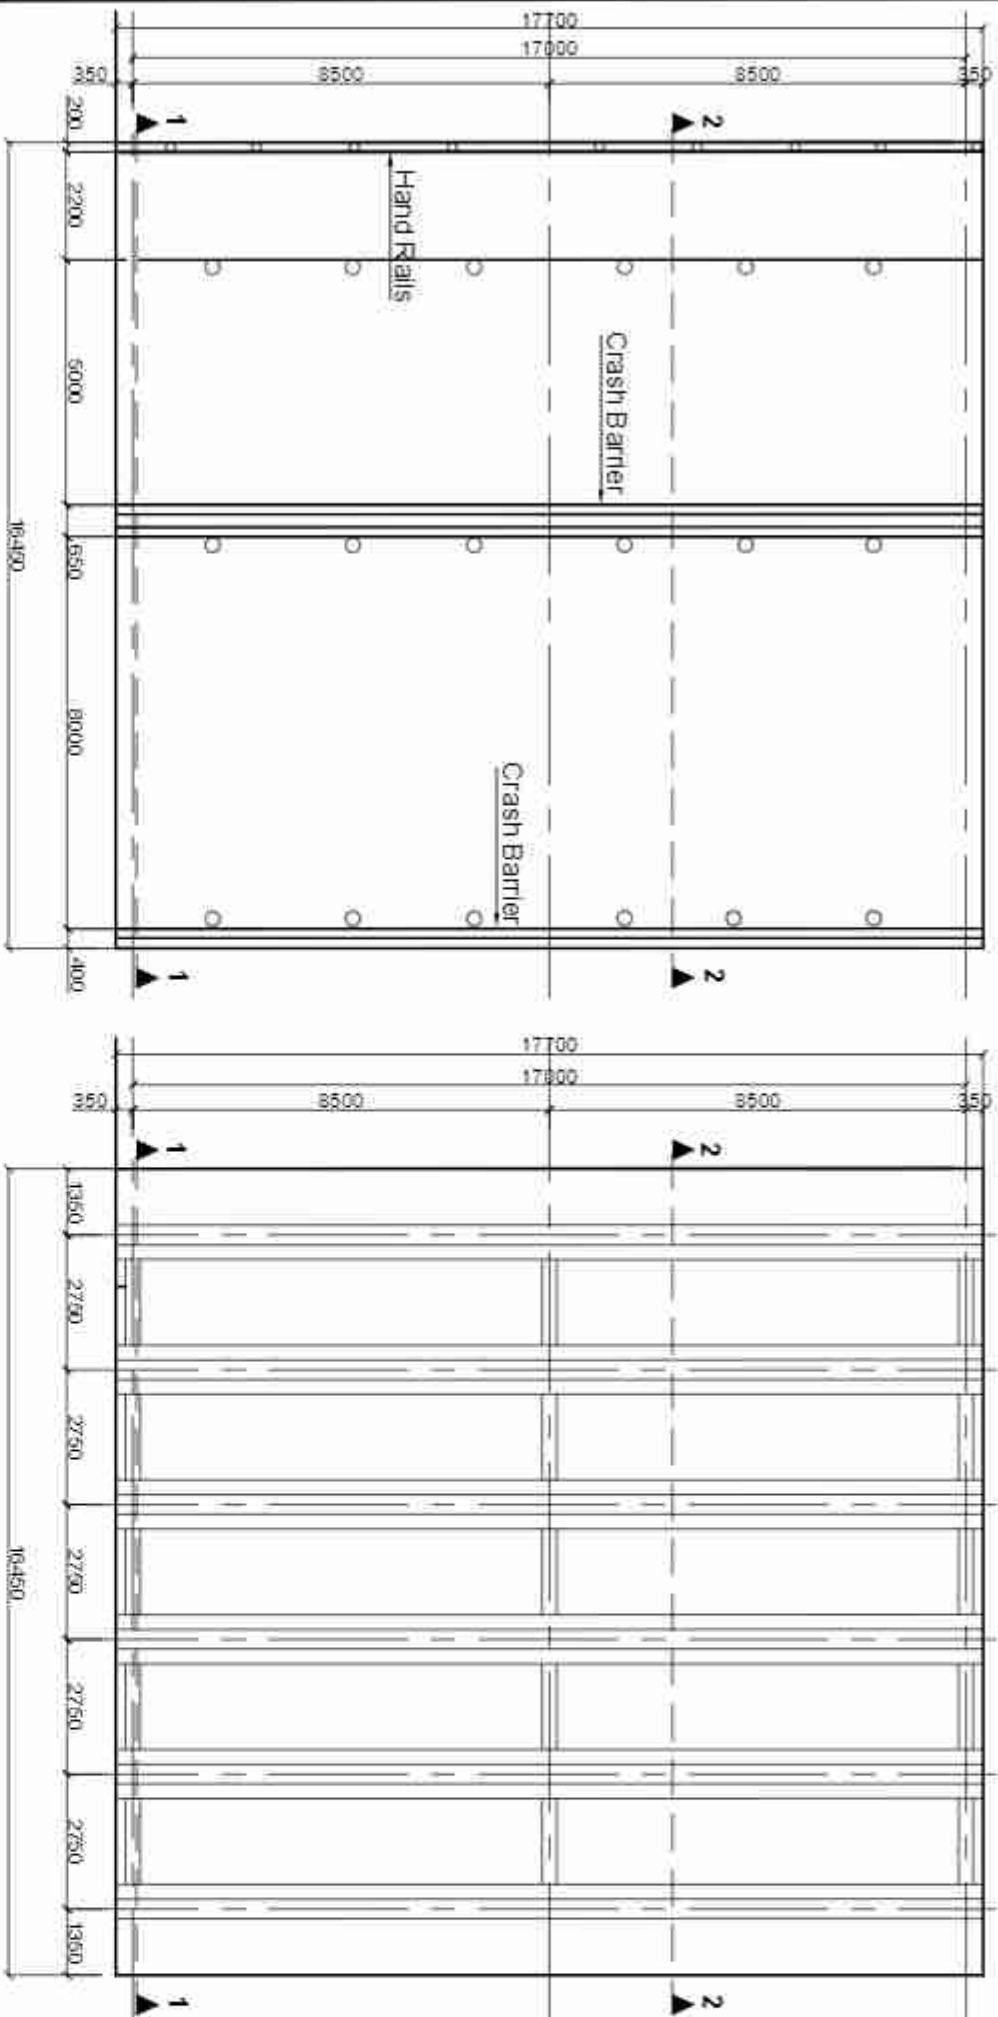


Plan Of Deck
Scale: 1:150

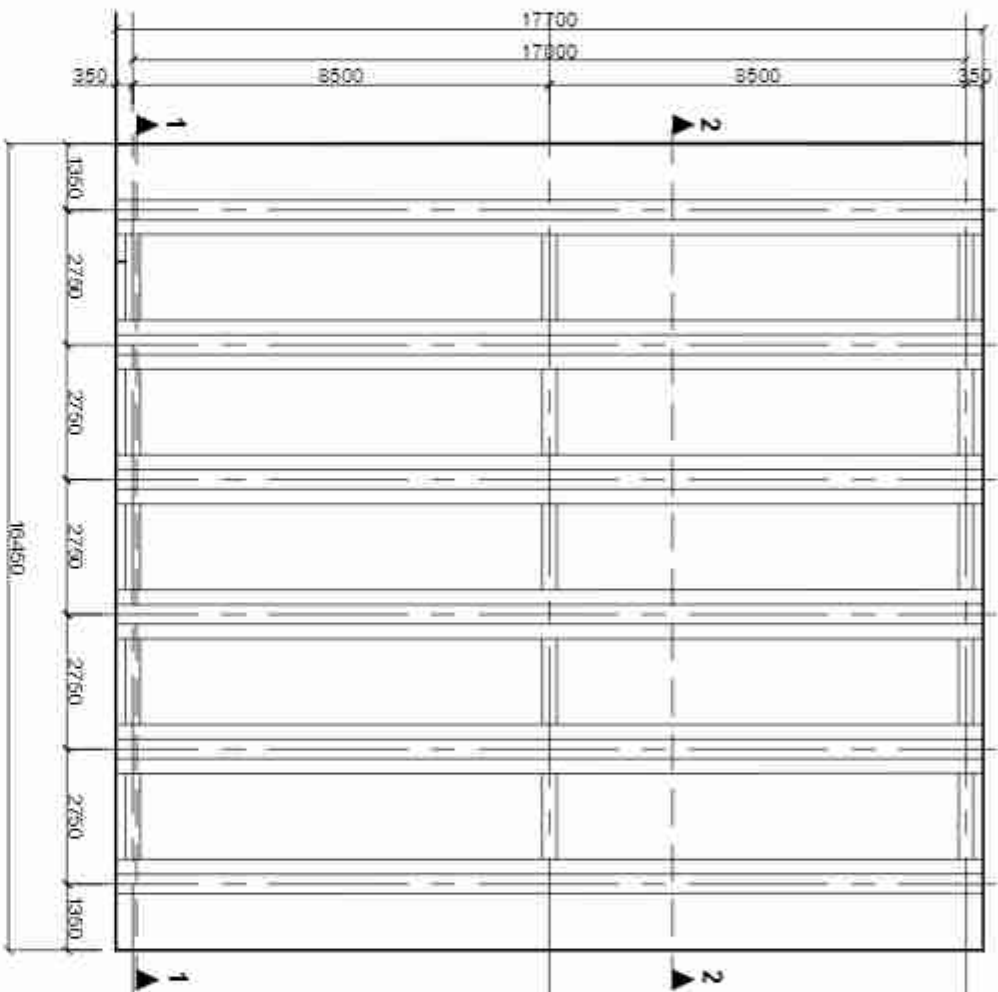


Plan Of Girder
Scale: 1:150

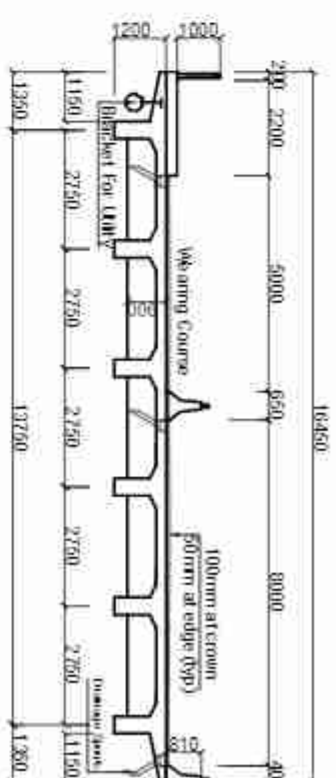


Section At 1-1
Scale: 1:150

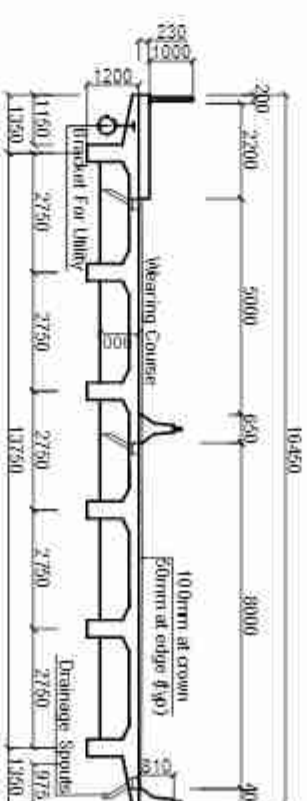

Section At 1-1
Scale: 1:150

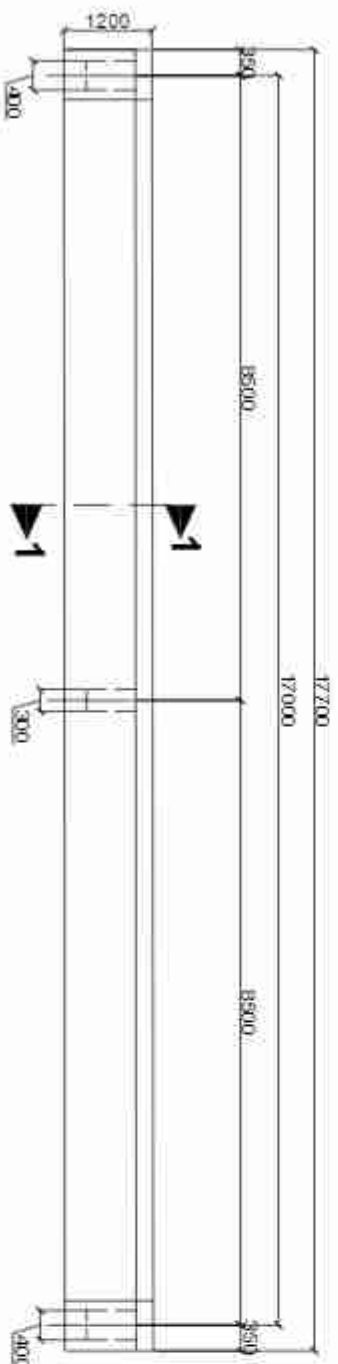

Longitudinal Sectional Elevation
Scale: 1:100


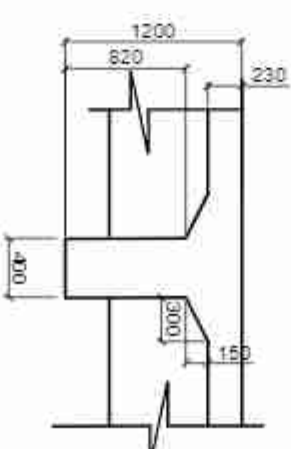


Section 1-1 Main Girder
Scale: 1:50

NOTES:
Dowel bars similar to the longitudinal bars of the cross section girders shall be placed in the precast main girder before casting. The longitudinal bars of the cross girder shall be lapped to the dowel bars, which shall have a lap length of 60 dia. of the corresponding bars.


NOTES:
To lift the deck for maintenance, the jacks shall be placed under the positions marked "J".

Government of Nepal Ministry of Physical Infrastructure and Transport Department of Roads Project Directorate Office (ADB) SASEC Highway Improvement Project- Project Preparatory Consultant (SHIP-PPC) ADB Loan No: 3722-NEP	 Soosung Engineering Co., Ltd. (Korea) in association with ERMCo P (Ltd) and  W&A Tech Studio of Engineering Nepal	IMPLEMENTING AGENCY:		SHEET TITLE: Detail of Superstructure of Pahla Bridge (46/H01/30-1_A)	SCALE As Shown			DATE November, 2022
		DOR DCID				NAME		
		ROAD NAME:				SIGNATURE		
		East West Highway (H01)				REV NO.		
		Butwal - Consingrie Section				DESCRIPTION		
		Designed by:		Saroj Bhattarai				DMG NO: 304_Pahla
		Checked by:		P. Upradyay/a				SHEET NO.: 
		Approved by:		Dr. T. H. Choe				

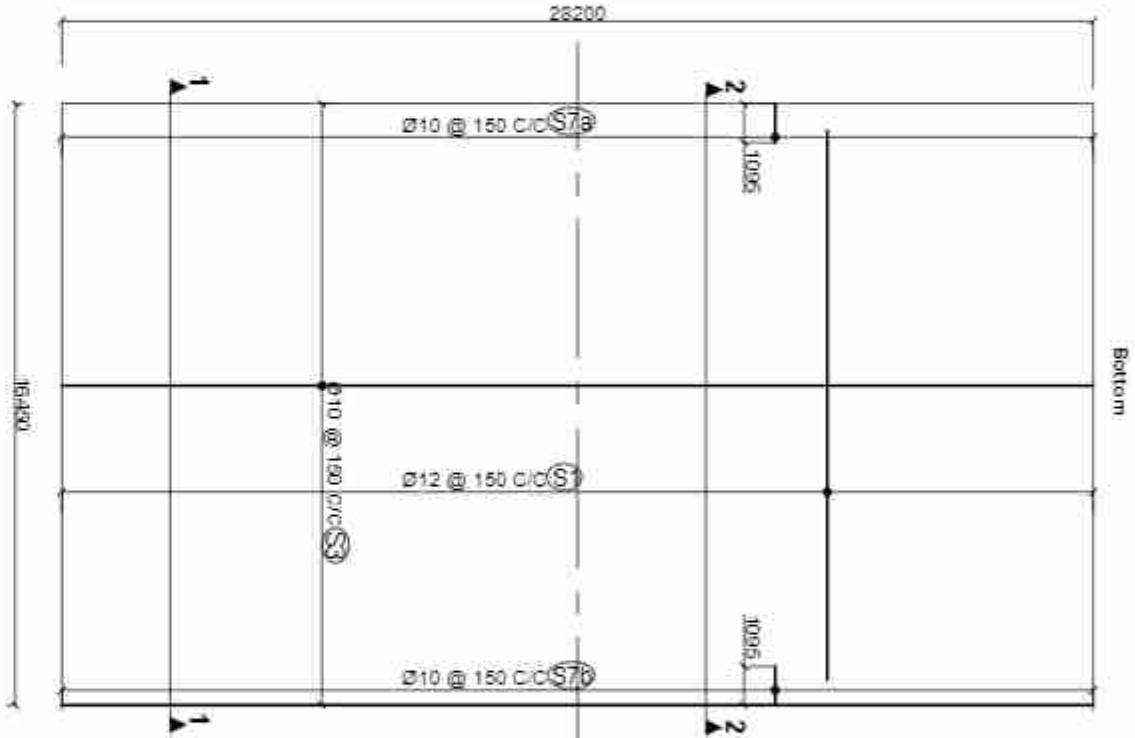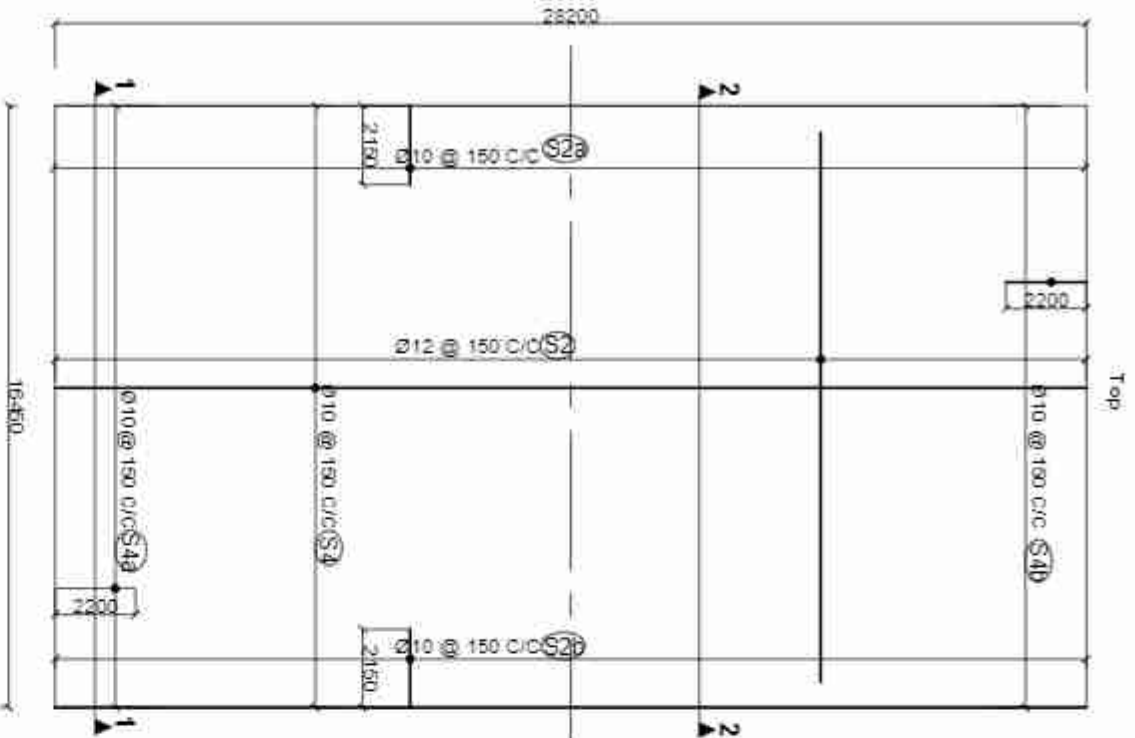


Reinforcement Details Of Deck Slab
Scale:- 1:200

Reinforcement Details Of Deck Slab
Scale:- 1:200

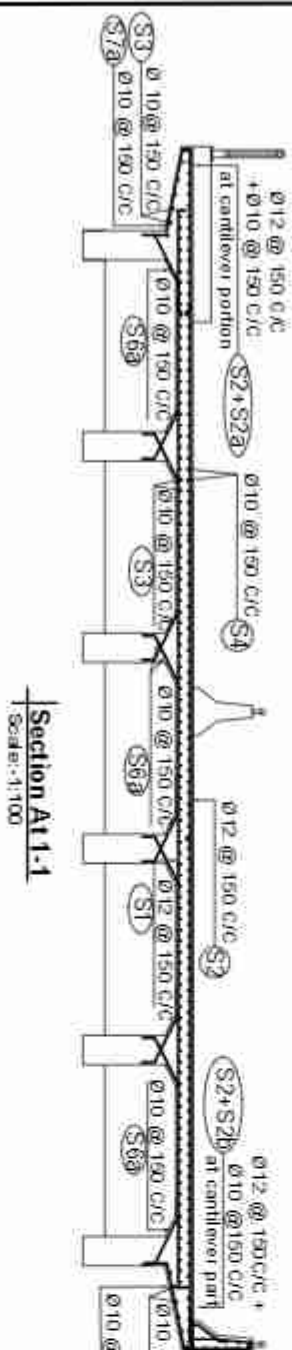


Section At 1-1
Scale:- 1:100

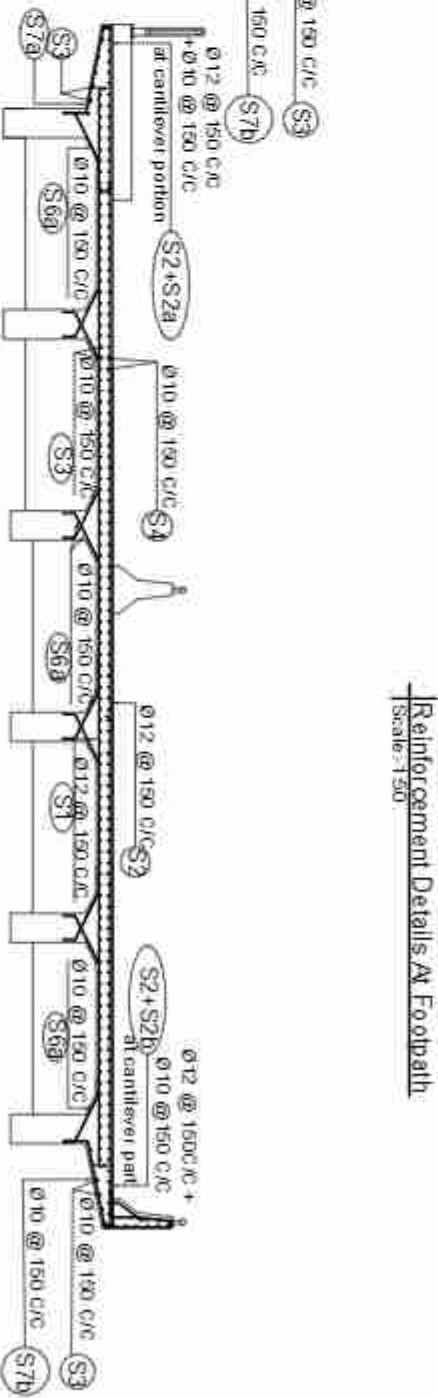


Section At 2-2
Scale:- 1:100

- NOTES:
1. ON SHEAR CONNECTION: The transverse bars of the deck slab (S2) shall be tied to vertical stirrups of the longitudinal girders.
 2. TOP SURFACE OF THE MAIN GIRDER: Surface to be roughened by wire brush immediately after initial setting. The surface shall be properly cleaned by pressure blower prior to casting of the deck concrete.
 3. ON WEARING COURSE: The level of wearing course along the longitudinal direction shall be kept horizontal throughout the length of the deck. The thickness of wearing course towards the ends along the deck shall be increased suitably to compensate for the slope due to hogging of the girder by pre stresses.








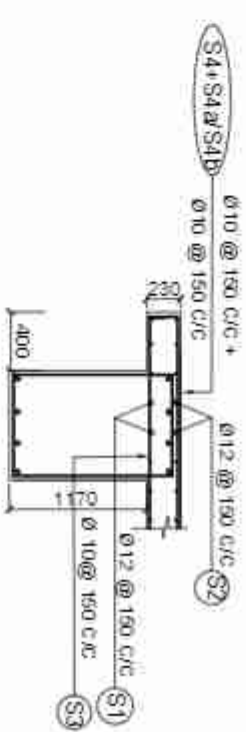


Reinforcement Details At Deck Extension
(Between The Main Girder)

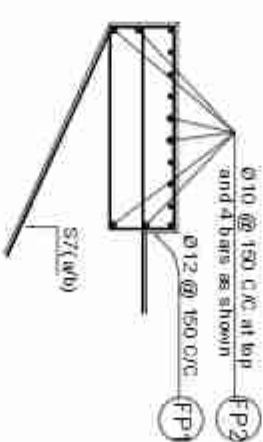


Reinforcement Details At Footpath
Scale:- 1:50

Government of Nepal Ministry of Physical Infrastructure and Transport Department of Roads Project Directorate Office (ADB) SASEC Highway Improvement Project- Project Preparatory Consultant (SHIP-PPC) ADB Loan No: 3722-NEP	CONSULTANT:  Soosung Engineering Co. Ltd., Korea In association with ERM P (Ltd) and  JGC Tech Studio of Engineering, Nepal	IMPLEMENTING AGENCY:	SHEET TITLE: Reinforcement Details of Slab of Palika Bridge (43/100/1504_A)	SCALE: As Shown		NAME	SIGNATURE	REV. NO.	DESCRIPTION	DATE:									
		DOE DCID			Designed by: Saroj Bhattacharai					November, 2022									
										ROAD NAME	Checked by: P. Upadhyaya				DWG NO.: 304_Palika				
										East West Highway (H01)					Approved by: Dr. T.H. Choi				SHEET NO.: (07/03)
										Butwal - Gorurungla Section									

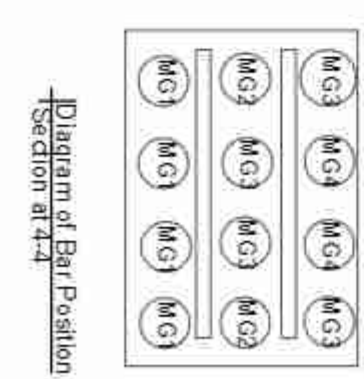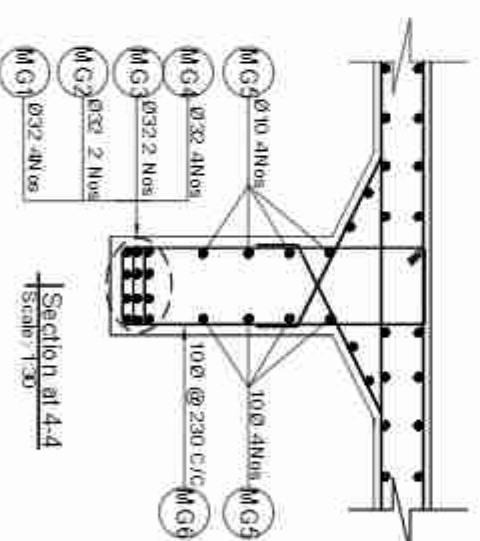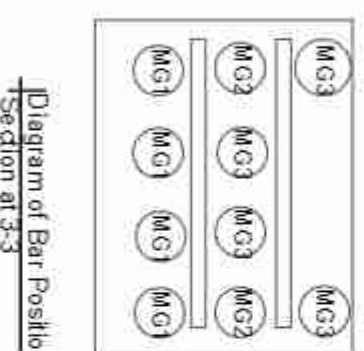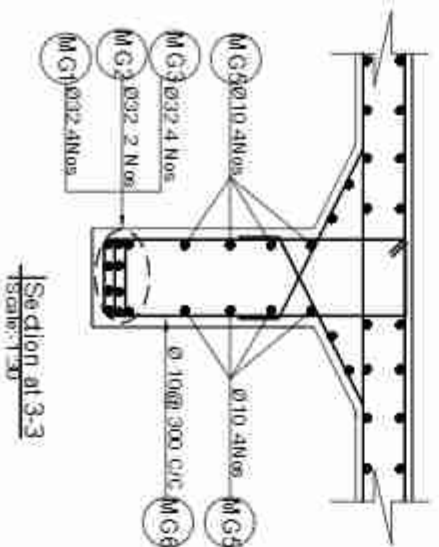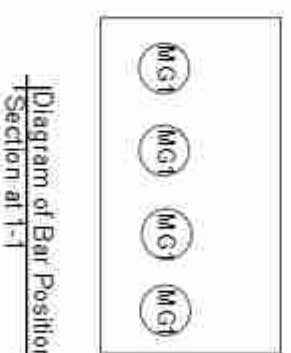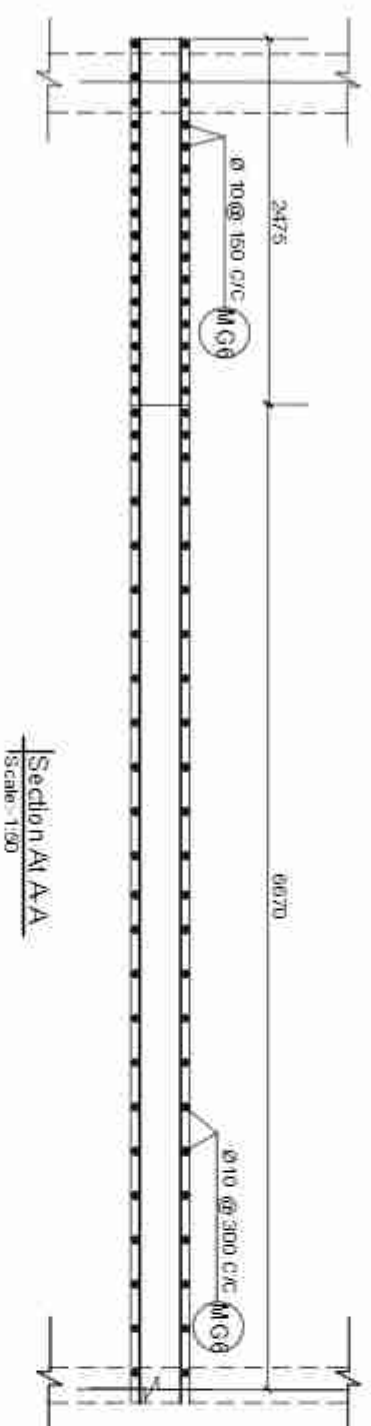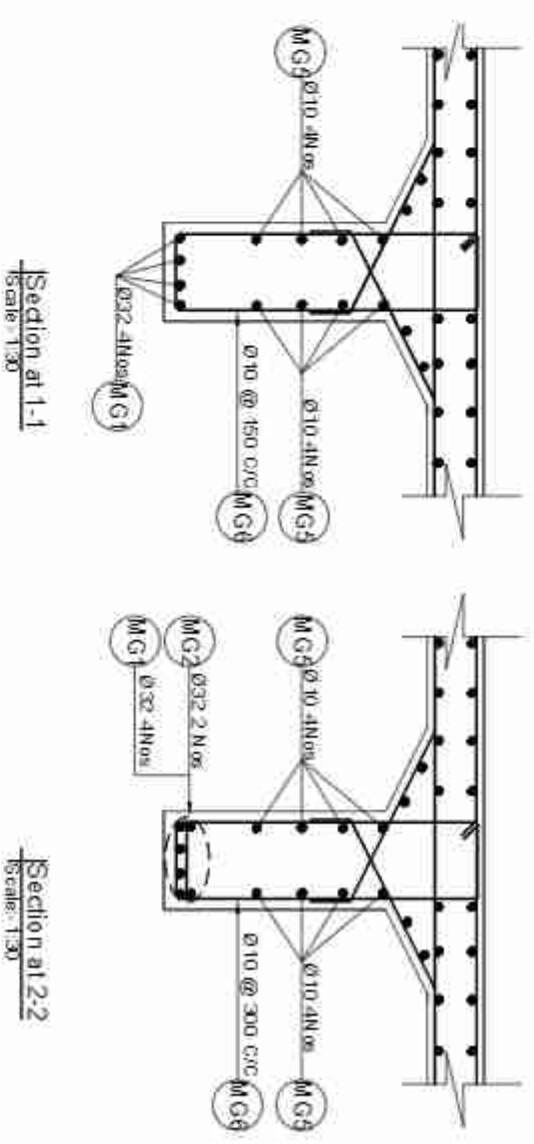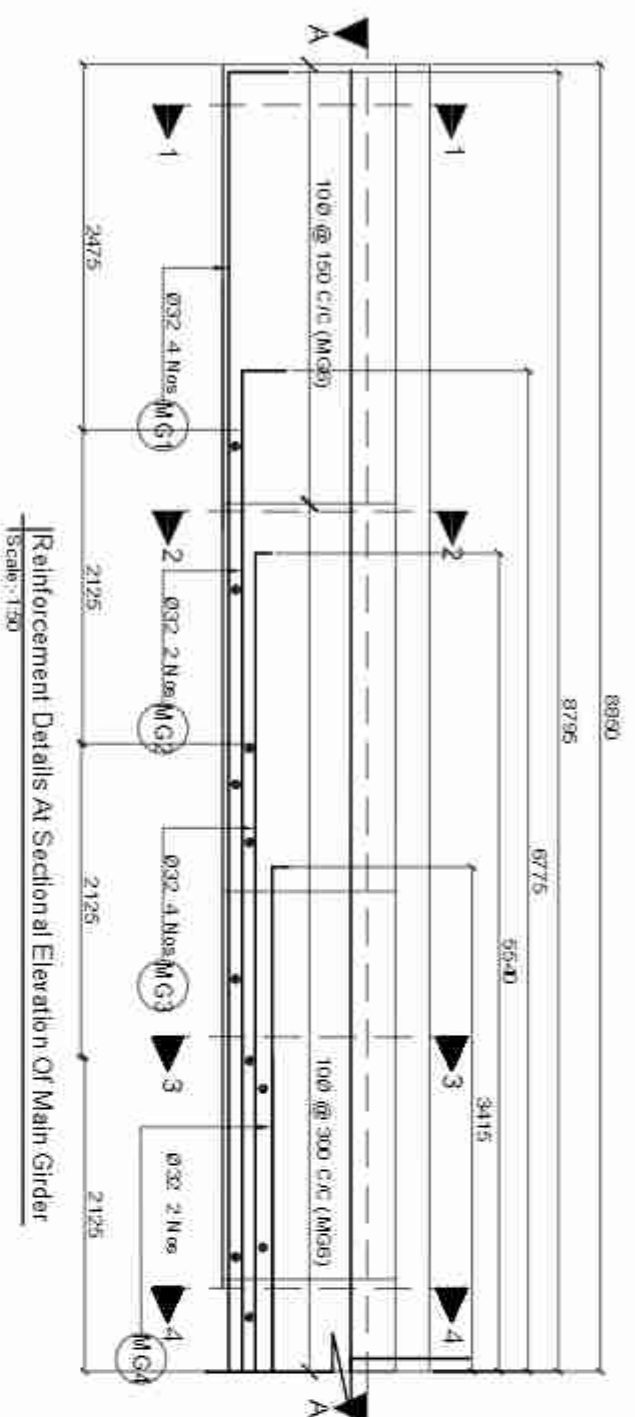


Government of Nepal Ministry of Physical Infrastructure and Transport Department of Roads Project Directorate Office (ADB) SASEC Highway Improvement Project- Project Preparatory Consultant (SHP-PPC) ADB Loan No.: 3723-NEP		CONSULTANT:  Sooosung Engineering Co., Ltd., Korea in association with ERM&C P.(Ltd.) and  JICA JICA Tech Studio of Engineering Nepal		IMPLEMENTING AGENCY: DOR, DCID ROAD NAME: East-West Highway (H01) Butwal - Gorunigle Section		SHEET TITLE: Reinforcement Details of Main Girders of Patila Bridge (AKH/001/304_A)		SCALE: As Shown		NAME		SIGNATURE		REV NO.		DESCRIPTION		DATE November, 2022	
										Saroj Bhatnagar								DWG. NO.: 304_Patila	
										Checked by: P. Upadhyaya								SHEET NO.: (08/20)	
										Approved by: D. T. H. Chel									

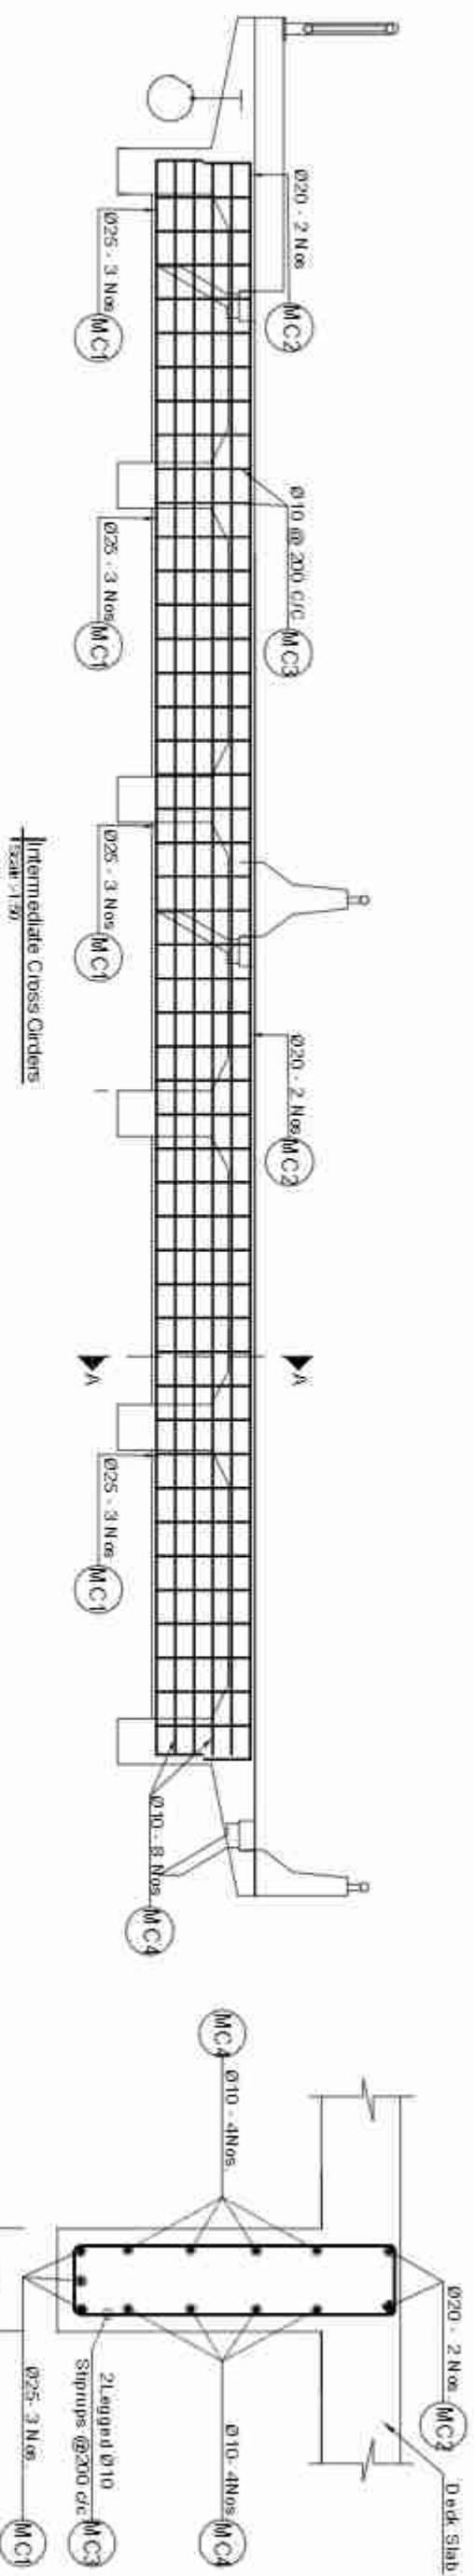

Section A1 A. A
Scale: 1:20

Scale: 1:20

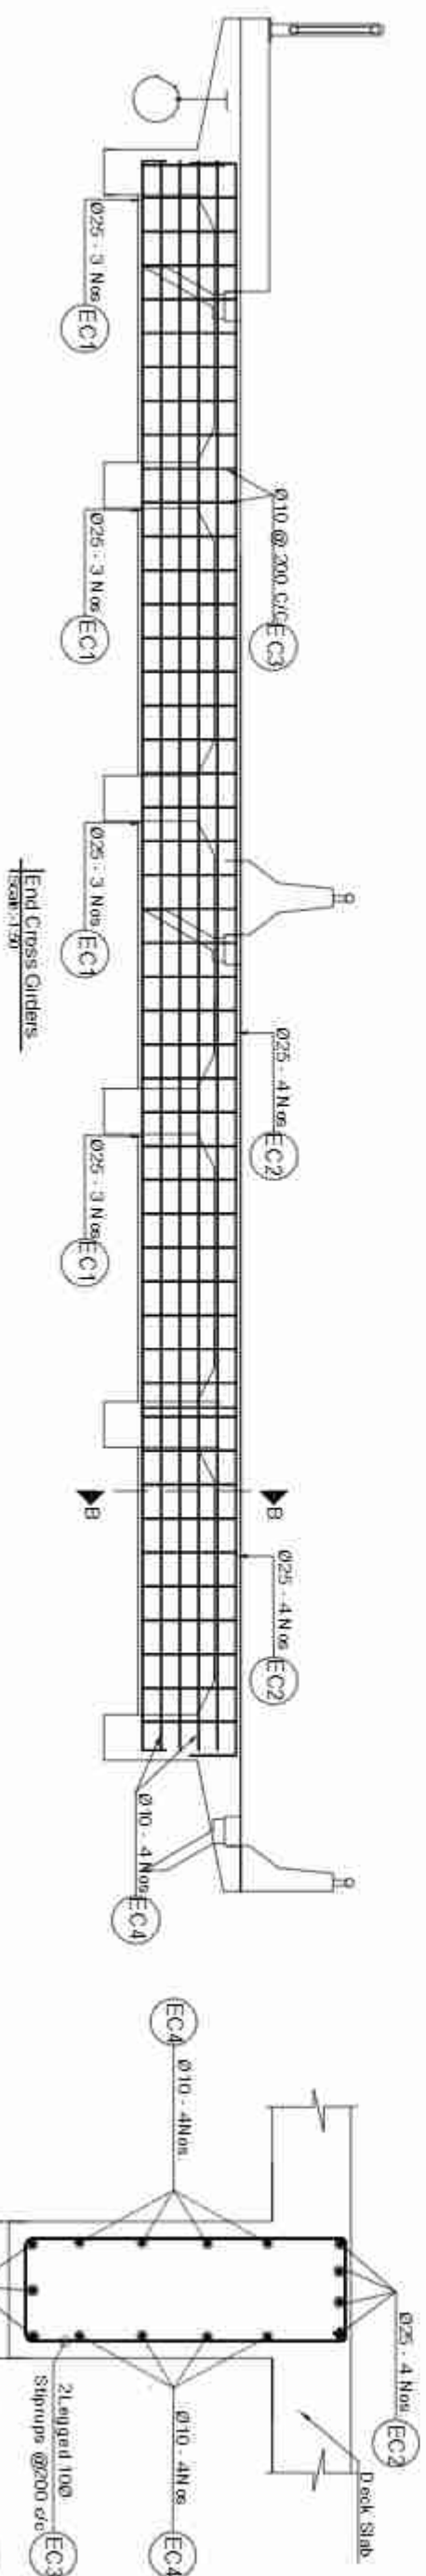


Section A B-B
Scale: 1"=20'


Scale 1 (20)

Government of Nepal Ministry of Physical Infrastructure and Transport Department of Roads P Project Directorate Office (ADB) SASEC Highway Improvement Project- Project Preparatory Consultant (SHIP-PPC) ADB Loan No.: 3722-NP	CONSULTANT:  Soosung Engineering Co. Ltd. Korea In association with ERMIC P (Ltd.) and  Architect Studio of Engineering Nepal	IMPLEMENTING AGENCY: IDOR DCID ROAD NAME East West Highway (H01) Bilateral - Consingthe Section	SHEET TITLE: The Alignment of Pavement Cross Sections of Pahla Bridge (JICA IDO T/304_A)	SCALE: As Shown	
--	--	--	---	---------------------------------------	--	--	


BAR BENDING SCHEDULE OF DECK SLAB							BAR BENDING SCHEDULE FOR RCC MAIN GIRDER							BAR BENDING SCHEDULE FOR INTERMEDIATE CROSS GIRDERS									
BAR ID	SKETCH (mm)	SPACING (mm)	Ø OF BARS (mm)	NO. OF BARS	LENGTH (m)	WEIGHT/LENGTH (kg/m)	TOTAL WEIGHT (kg)	BAR ID	SKETCH (mm)	SPACING (mm)	Ø OF BARS (mm)	NO. OF BARS	LENGTH (m)	WEIGHT/LENGTH (kg/m)	TOTAL WEIGHT (kg)	BAR ID	SKETCH (mm)	SPACING (mm)	Ø OF BARS (mm)	NO. OF BARS	LENGTH (m)	WEIGHT/LENGTH (kg/m)	TOTAL WEIGHT (kg)
S1		150/7 Nos/meter	12	119	14.950	0.888	1679.469	MC1		@ 300 c/c	32	4	18.390	0.313	464.411	MC1		@ 175 c/c	25	3	14.745	3.853	170.464
S2		150/7 Nos/meter	12	119	16.500	0.888	1740.586	MC2		@ 300 c/c	32	2	13.950	0.313	176.143	MC2		@ 175 c/c	20	2	14.745	2.408	72.722
S2a		150 in between S2	10	119	2.250	0.617	165.078	MC3		@ 300 c/c	32	4	11.480	0.313	289.909	MC3		@ 200 c/c	10	69	2.160	0.617	91.889
S2b		150 in between S2	10	119	2.250	0.617	165.078	MC4		@ 300 c/c	32	2	7.230	0.313	91.291	MC4		@ 200 c/c	8	8	13.970	0.395	44.099
S3		Med Deck 150 Center-to-center 150	10	100	17.920	0.617	1104.838	MC5		@ 200 c/c	10	8	17.620	0.617	36.907	TOTAL NUMBER OF GIRDERS AND TOTAL WEIGHT 1 (IN METRIC TON)							0.379
S4		Right Center-to-center 150	10	10	17.920	0.617	110.484	MC6		various (@ 300 c/c, @ 500 c/c, @ 550 c/c, @ support)	10	84	2.990	0.617	154.850	TOTAL WEIGHT IN 1 GIRDER (in kg)							1320.070
S4a		150 in between S4	10	111	2.355	0.617	161.166	MC7		@ 300 c/c	32	28	0	6.313	56.568	TOTAL NUMBER OF GIRDERS AND TOTAL WEIGHT (IN METRIC TON)							1.320
S4b		150 in between S4	10	111	2.355	0.617	161.166	TOTAL WEIGHT IN 1 GIRDER (in kg)							1320.070	TOTAL NUMBER OF GIRDERS AND TOTAL WEIGHT (IN METRIC TON)							1.320
S6a		150	8	1100 (10X110)	1.250	0.395	542.554	BAR BENDING SCHEDULE FOR END CROSS GIRDERS							171.610	TOTAL WEIGHT IN 1 GIRDER (in kg)							674.583
S7a		150/7 Nos Per Meter	10	238	1.400	0.617	205.431	EC1		@ 92 c/c	25	3	14.845	3.853	171.610	EC2		various (@ 138 c/c, @ 270 c/c)	25	4	14.845	3.853	228.813
S7b		150/7 Nos Per Meter	10	238	1.400	0.617	205.431	EC3		@ 200 c/c	10	72	2.360	0.617	164.762	EC4		@ 300 c/c	10	8	14.070	0.617	69.398
TOTAL EXCLUDING FOOTPATHS (in kg)							7487.116	TOTAL WEIGHT IN 1 GIRDER (in kg)							674.583	TOTAL NUMBER OF GIRDERS AND TOTAL WEIGHT 2 (IN METRIC TON)							1.149
TOTAL WEIGHT (IN METRIC TON)							7.487	TOTAL WEIGHT IN 1 GIRDER (in kg)							674.583	TOTAL NUMBER OF GIRDERS AND TOTAL WEIGHT 2 (IN METRIC TON)							1.149
TOTAL EXCLUDING FOOTPATHS (in kg)							7487.116	TOTAL WEIGHT IN 1 GIRDER (in kg)															

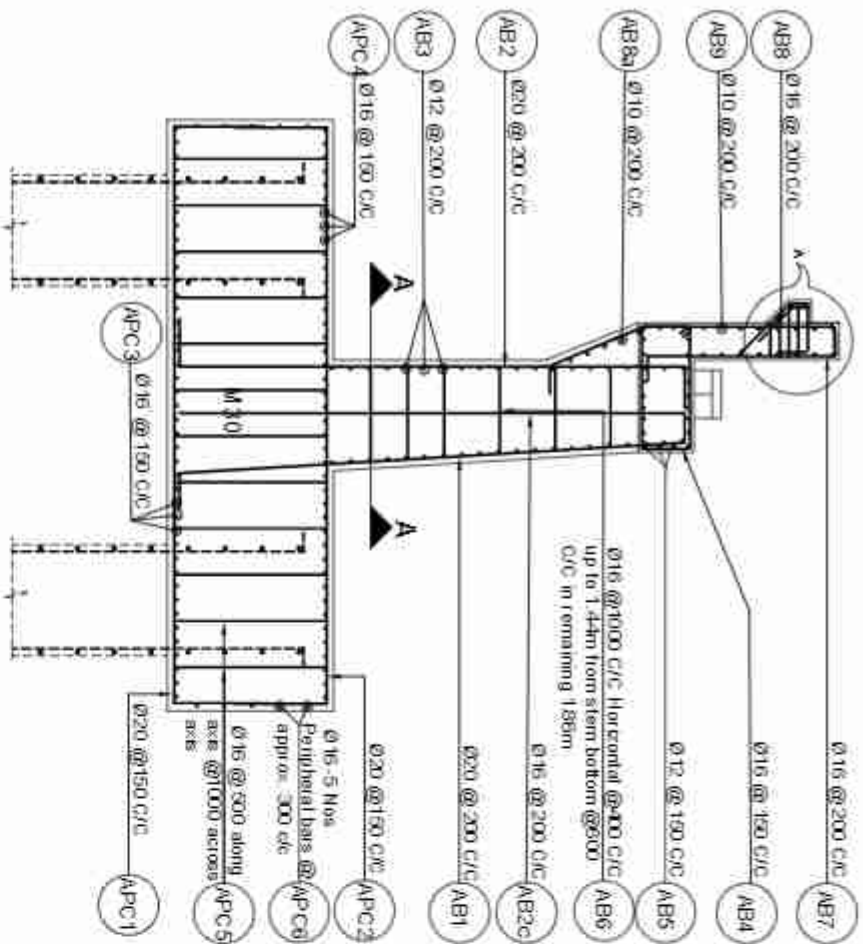


Reinforcement Details of Abutment
Scale:- 1:75

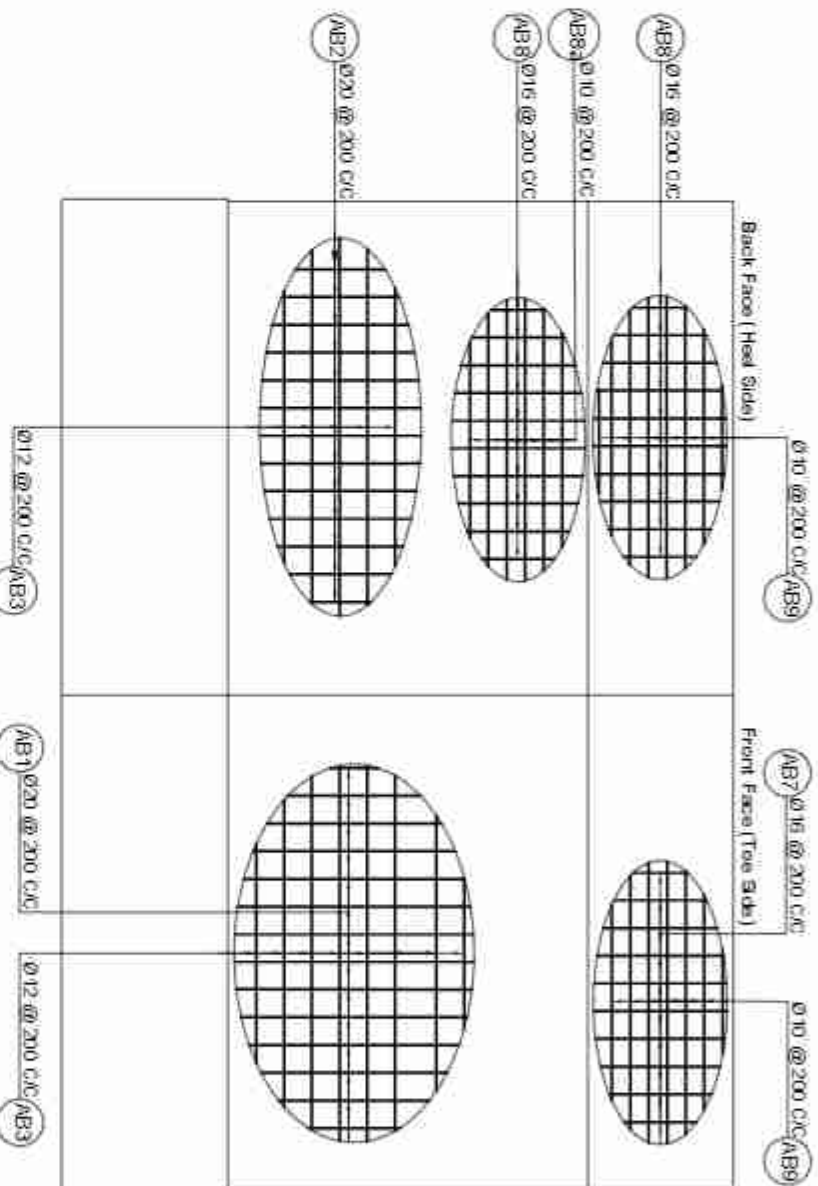


Reinforcement Details of Abutment
Scale:- 1:75

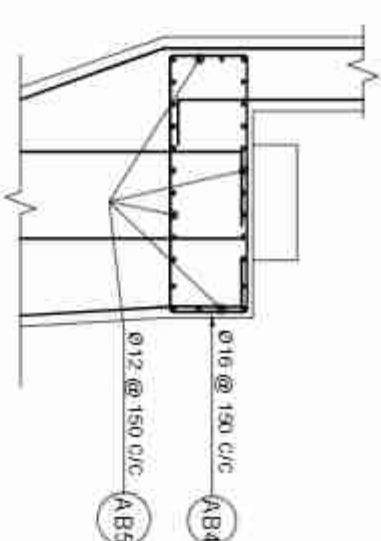


Reinforcement Details Of Abutment Cap
Scale:- 1:20

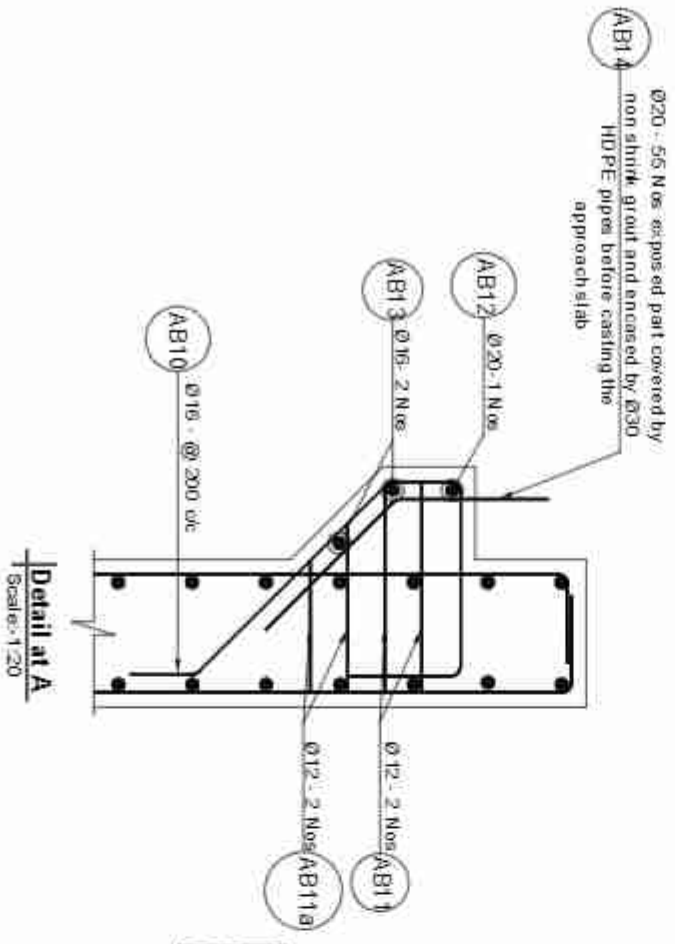

Detail at A
Scale:- 1:20

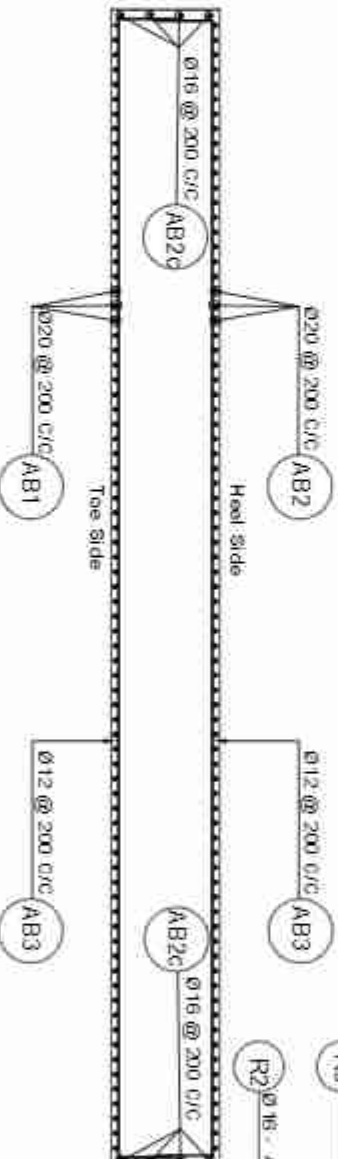


Section at A-A
Scale:- 1:75

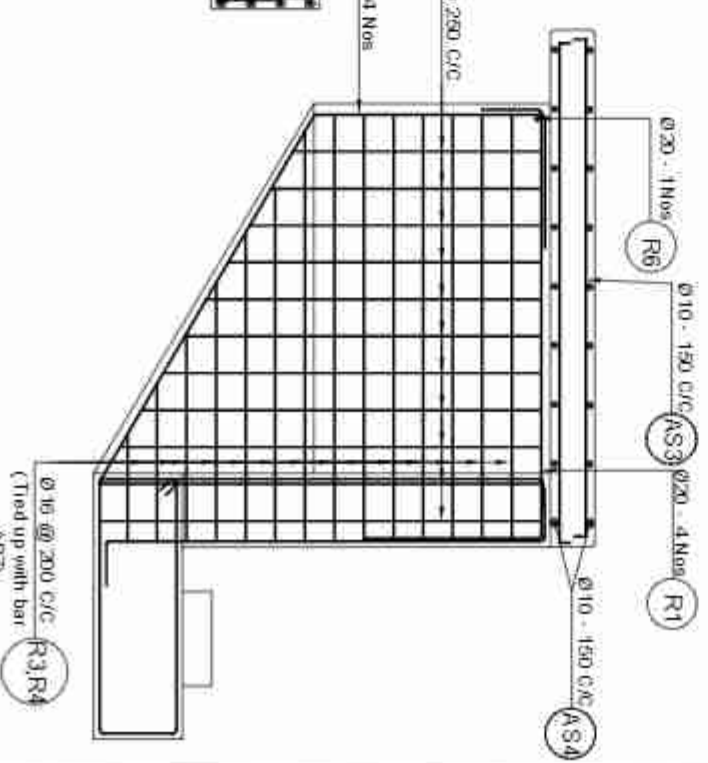


Reinforcement Details Of Wingwall
Scale:- 1:30

Government of Nepal Ministry of Physical Infrastructure and Transport Department of Roads Project Directorate Office (ADB) SASEC Highway Improvement Project - Project Preparatory Consultant (SHP-PPC) ADB Loan No: 3722 NEP	CONSULTANT: Soosung Engineering Co. Ltd. Korea in association with EFMC P. (Ltd) and dxx-Tech Studio of Engineering Nepal	IMPLEMENTING AGENCY:		SHEET TITLE:		SCALE:		NAME		SIGNATURE	REV NO.	DESCRIPTION	DATE
		DOR, DQID		Reinforcement Details of Abutment of Pahla Bridge (456/1001/304-A)		As Shown		Designed by:		Saraj Bhadrari			November, 2022
		ROAD NAME:		Checked by:		P. Upadhyaya		DWG. NO.:		30-1-Pahla			
		Bilateral - Consulting Section		Approved by:		D. T.H. Chait		SHEET NO.:		12/26			

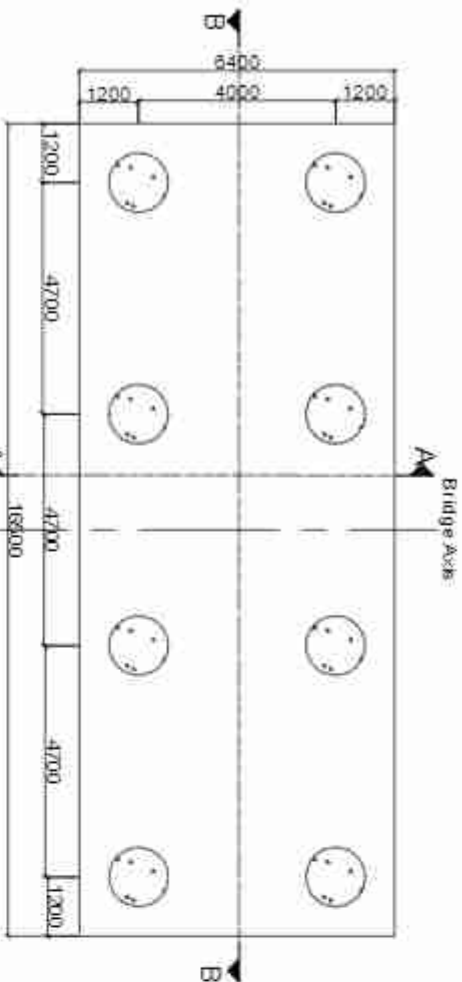


Plan of Abutment Piles
Scale: 1:150

BAR BENDING SCHEDULE FOR ABUTMENT PILES					
BAR ID	SHAPE OF BAR IN mm (NOT TO SCALE)	Ø OF BARS (mm)	NO. OF BARS	LENGTH (m)	TOTAL WEIGHT (kg)
AP1a		200	26	16.510	2.466
AP1b		200	0	0.000	0.000
AP2		200	1	2.19.660	0.888
AP3		200	1	100.270	0.888
TOTAL IN ONE PILE					1347.988
TOTAL (NUMERIC TON)					1.348
TOTAL IN 8 PILES OF ONE ABUTMENT (NUMERIC TON)					10.784

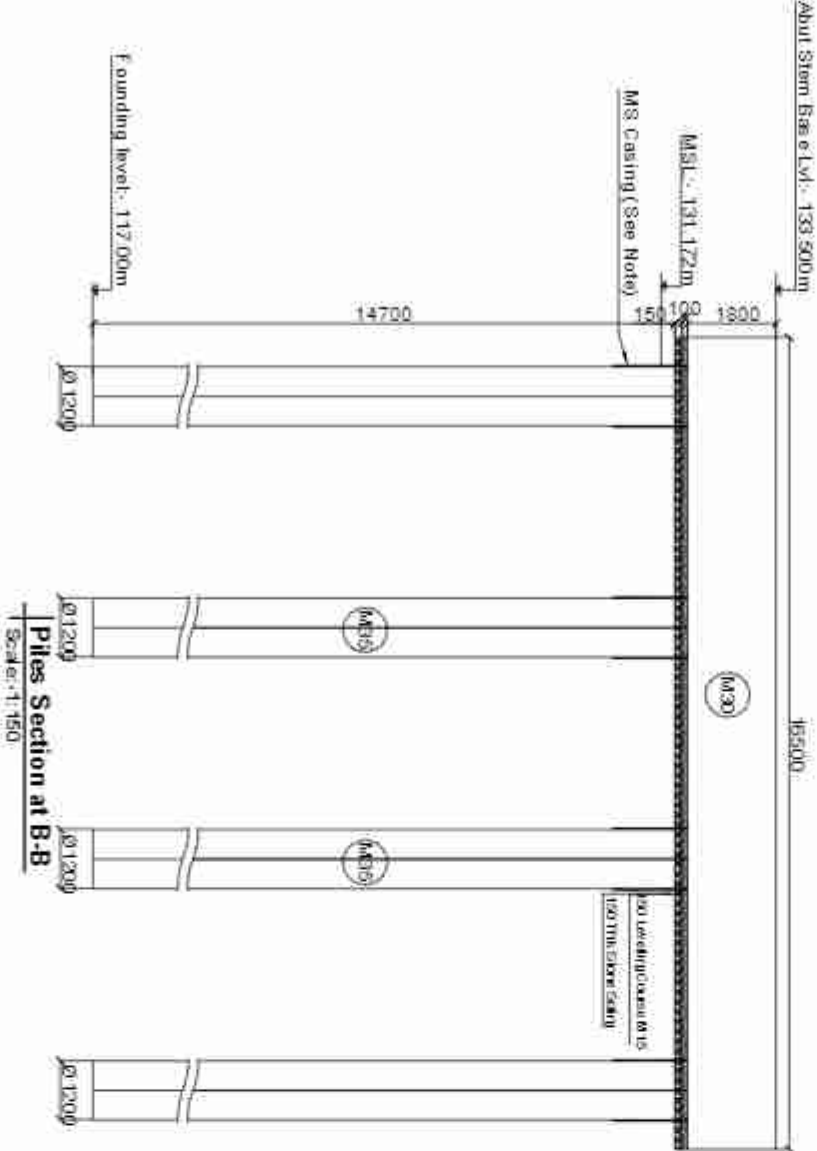

Piles Section at B-B
Scale: 1:150

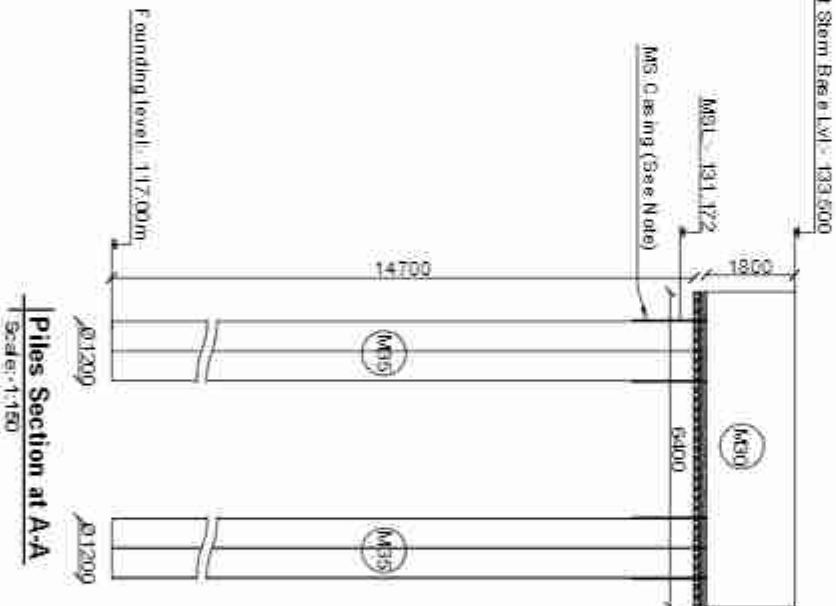


Piles Section at A-A
Scale: 1:150

Location	Design Pile Length in (mm - seismic case) in	Allowable Bearing Capacity on pile (Secur case) in	Allowable Bearing Capacity of the Pile (Non Secur case) in
Abutment Per	147	1570	2636
	17	174	1673


Note: On Piles permanent casing on piles. In case piling works are done without temporary casing, the piles shall be lined with 6mm thick PLS steel permanent casing up to 1.5 m or 0.5m below MSL, whichever is larger (Subject to instruction and approval by the Engineer).

For Construction Methodology and Sequence, Please See General Notes.

Reinforcement Details Of Pile
Scale: 1:50

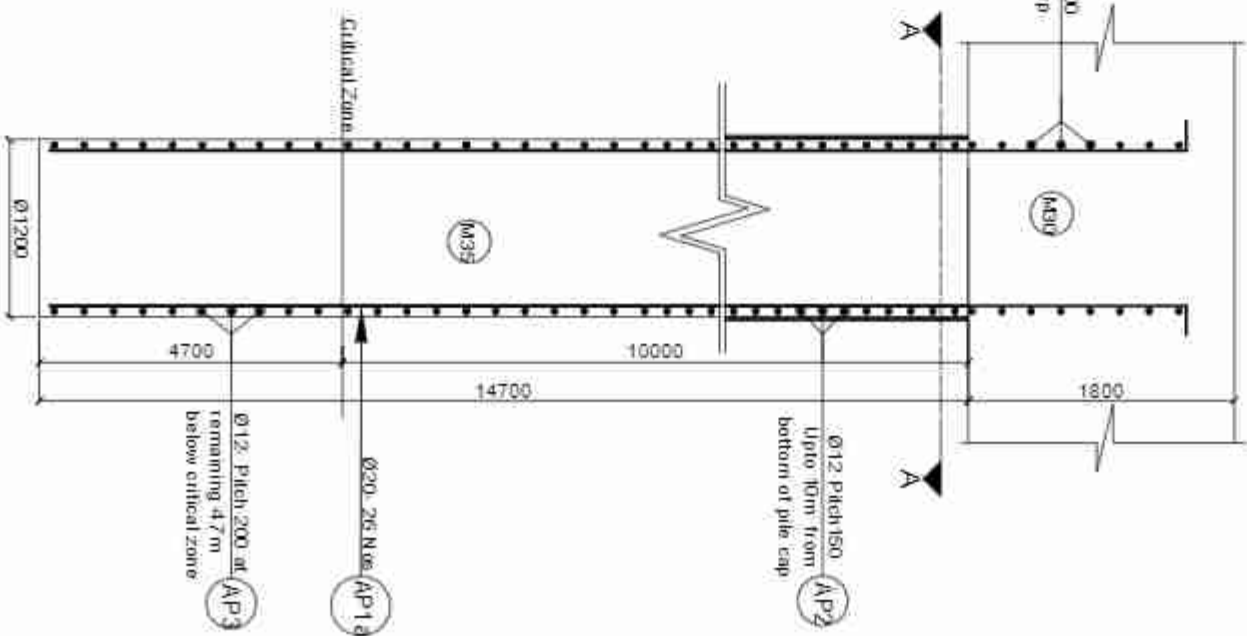



Section at A-A
Scale: 1:30

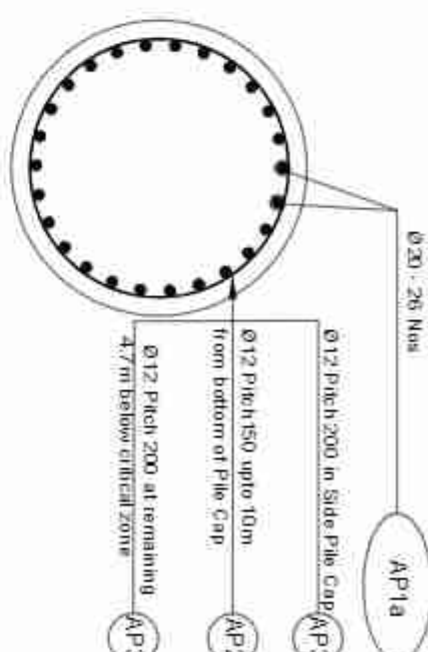


Government of Nepal Ministry of Physical Infrastructure and Transport Department of Roads Project Directorate Office (ADB) SASEC Highway Improvement Project- Project Preparatory Consultant (SHP-PPC) ADB Loan No: 3722 NEP		CONSULTANT: Soosung Engineering Co., Ltd. in association with EFMC P (Ltd). Jove-Tech Studio of Engineering Nepal		IMPLEMENTING AGENCY: DOR, DCD ROAD NAME: East West Highway (H01) Bilateral - Gansungje Section		SHEET TITLE: Reinforcement Details of Abutment Piles of Patila Bridge (66H001/3001_A)		SCALE: As Shown		Designed by: Saroj Bhutauri	SIGNATURE	REV NO.	DESCRIPTION	DATE November, 2022	
										Checked by: P. Upadhyaya	SIGNATURE				DWG. NO.: 30-1-Patila
										Approved by: D. T. H. Choi	SIGNATURE				SHEET NO.: 1429

BAR BENDING SCHEDULE FOR PIER PILE CAP						
BAR ID	SHAPE OF BAR (mm (NOT TO SCALE))	Ø OF BARS (mm)	NO. OF BARS	LENGTH (m)	WEIGHT/LENGTH (kg/m)	TOTAL WEIGHT (kg)
PPC1		20	54	15.180	2.466	2021.557
PPC2		20	54	15.180	2.466	2021.557
PPC3		20	91	9.630	2.466	2161.166
PPC4		20	91	9.630	2.466	2161.166
PPC5		16	189	1.032	1.578	576.328
		1000 c/c along axis, 700 c/c across axis Approx.				
PPC6		16	4	42.500	1.578	258.318
TOTAL IN PILE OF ONE PIER PILE CAP						9210.093
TOTAL WEIGHT (IN METRIC TON)						9.210

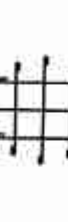
BAR BENDING SCHEDULE FOR PIER STEM						
BAR ID	SHAPE OF BAR (mm (NOT TO SCALE))	Ø OF BARS (mm)	NO. OF BARS	LENGTH (m)	WEIGHT/LENGTH (kg/m)	TOTAL WEIGHT (kg)
PC7		25	30	6.465	3.853	747.361
PC8		16	1	116.370	1.578	183.671
PC9		16	1	57.800	1.578	91.228
PC10		12	27	8.320	0.888	190.430
TOTAL IN PILE OF ONE PIER STEM						1221.690
TOTAL (IN METRIC TON)						1.222

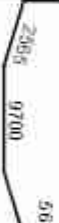BAR BENDING SCHEDULE FOR PIER CAP							
BAR ID	SHAPE OF BAR (mm (NOT TO SCALE))	SPACING (mm)	Ø OF BARS (mm)	NO. OF BARS	LENGTH (m)	WEIGHT/LENGTH (kg/m)	TOTAL WEIGHT (kg)
P C1		123	25	14	14.065	3.853	791.134
P C2		145	25	12	15.950	3.853	737.535
P C3		200	16	26	9.360	1.578	384.105
P C4		200	16	44	11.310	1.578	785.445
P C5		160	16	4	30.640	1.578	193.441
P C6		160	16	4	26.700	1.578	168.945
TOTAL IN ONE PIER CAP							3851.742
TOTAL WEIGHT (IN METRIC TON)							3.852


Government of Nepal Ministry of Physical Infrastructure and Transport Department of Roads Project Directorate Office (ADB) SASEC Highway Improvement Project- Preparatory Consultant (SHIP-PPC) ADB Loan No: 3722-NEP		CONSULTANT: S&S&S Soosung Engineering Co. Ltd. Korea In association with EFMC P (Ltd) and J&S-Tech Studio of Engineering Nepal		IMPLEMENTING AGENCY: DOR, DOID ROAD NAME: East West Highway (H01) Batalal - Gonsungje Section		SHEET TITLE: Barbending of Pier of Pailu Bridge (46H001/304_A)		SCALE: As Shown		NAME		SIGNATURE	REV NO.	DESCRIPTION	DATE
										Designed by:		Saraj Bhutara			November, 2022
										Checked by:		P. Upadhyaya			
										Approved by:		D. T.H. Choi			

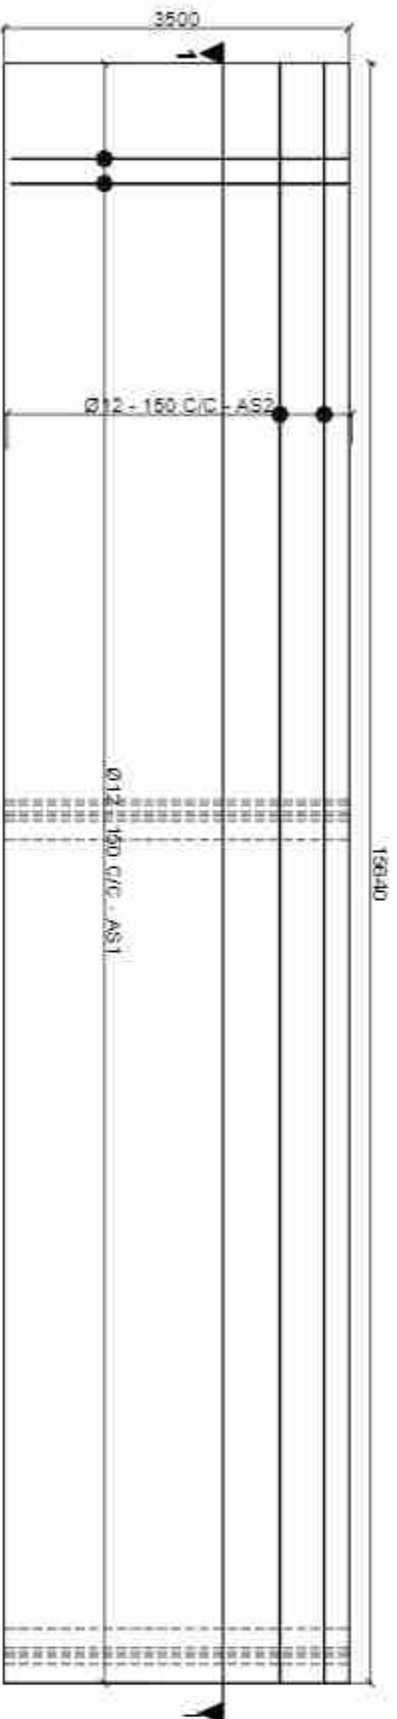


Plan of Reinforcement Details of Approach Slab
Scale: 1:75

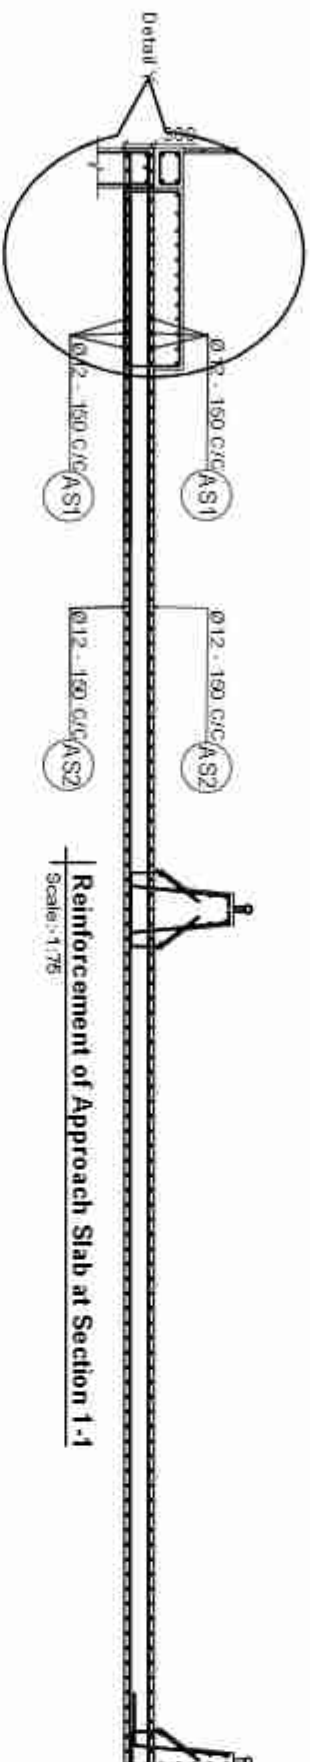

Reinforcement of Approach Slab at Section 1-1
Scale: 1:75

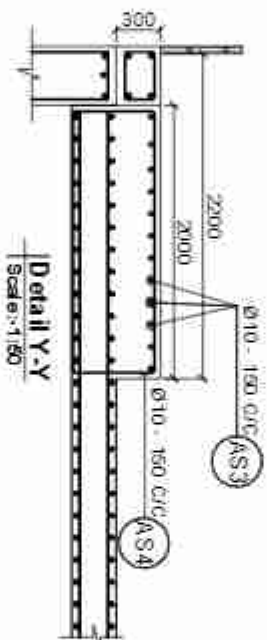


Detail Y-Y
Scale: 1:50

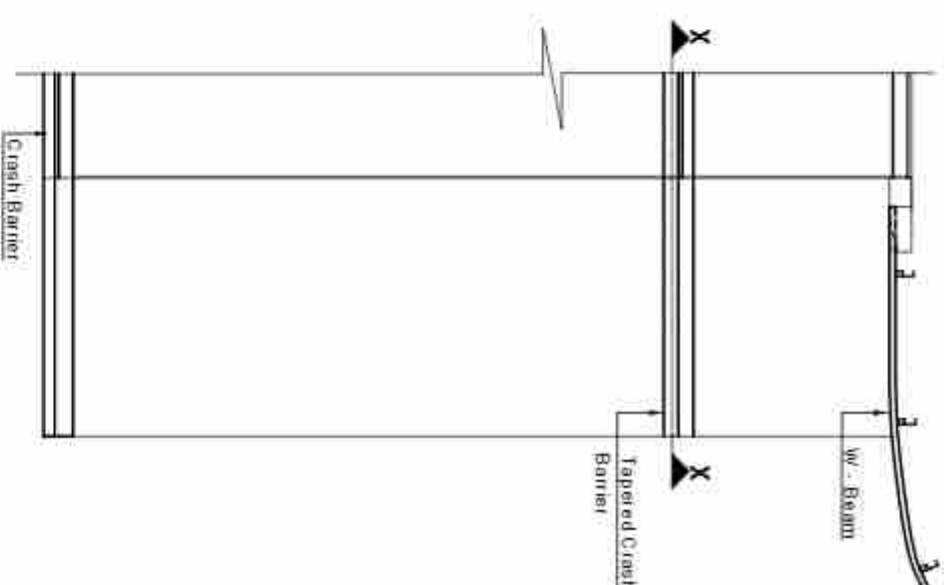


Plan of Approach Slab
Not to Scale


BAR BENDING SCHEDULE OF APPROACH SLAB						
BAR ID	SHAPE / BAR IN mm (NOT TO SCALE)	SPACING (mm)	# OF BARS (mm)	NO. OF BARS	LENGTH (mm)	TOTAL WEIGHT (kg)
AS1	3400	12	210	3400	0.888	633.001
AS2	15560	12	48	15560	0.888	602.006
AS3	3600	10	15	3400	0.617	314.43
AS4	1500	10	18	5000	0.617	554.88
TOTAL IN ONE APPROACH SLAB						1296.567
TOTAL WEIGHT IN METRIC TON						1.297

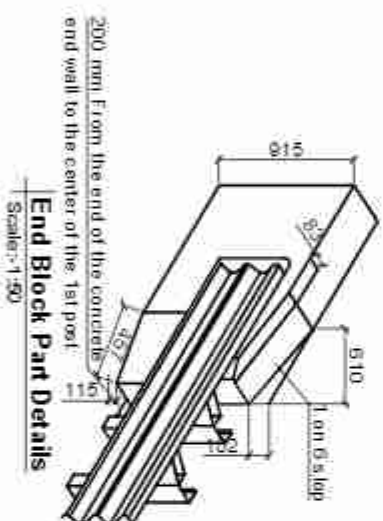

End Block Part Details
Scale: 1:50










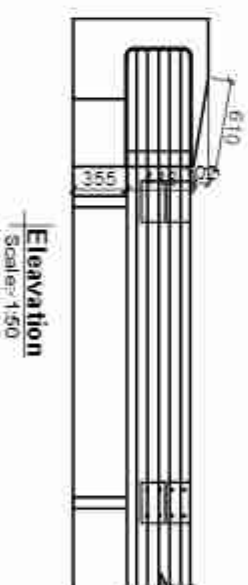


Elevation
Scale: 1:50

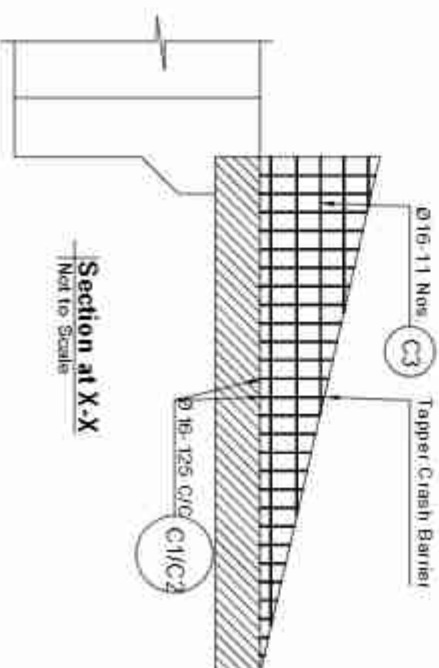

Section at X-X
Not to Scale

Government of Nepal Ministry of Physical Infrastructure and Transport Department of Roads Project Directorate Office (ADB) SASEC Highway Improvement Project- Project Preparatory Consultant (SHP-PPC) ADB Loan No: 3722-NEP	CONSULTANT: S&S&S Soosung Engineering Co., Ltd. Korea In association with EFMC P (Ltd) and J&S Tech Studio of Engineering Nepal	IMPLEMENTING AGENCY:		SHEET TITLE:		SCALE:		NAME		SIGNATURE	REV NO	DESCRIPTION	DATE
		DOR, DCD		Approach Slab of Patila Bridge (4601001304_A)		As Shown		Saroj Bhattacharj					November, 2022
		ROAD NAME:		East West Highway (H01)				Checked by:		P. Upadhyaya			DWG. NO.: 304-Patila
		Bridginal - Consulting Section						Approved by:		D. T.H. Choi			SHEET NO.: 18/25

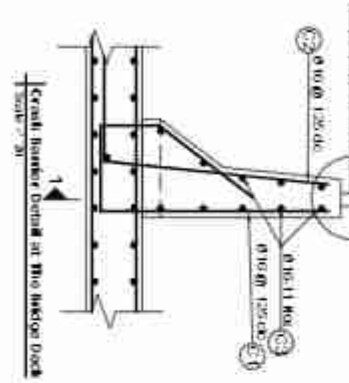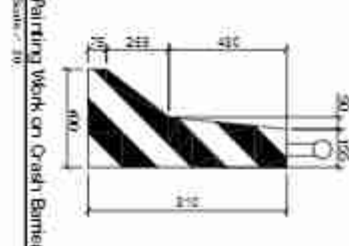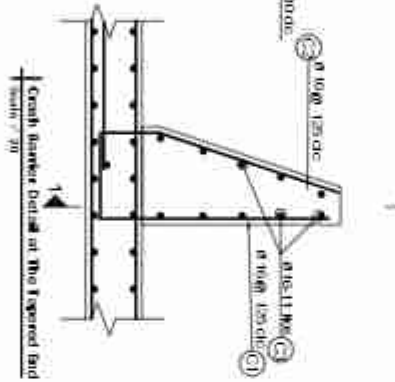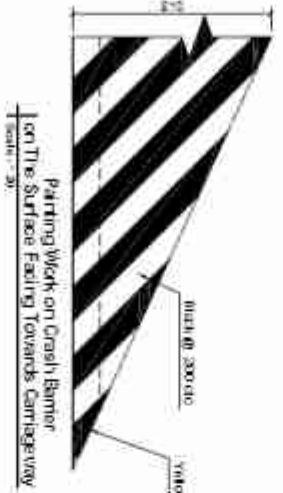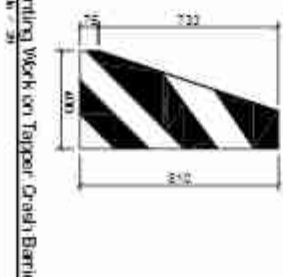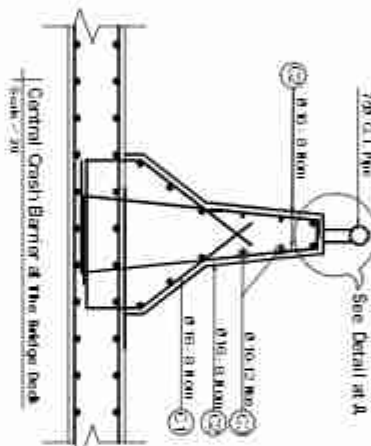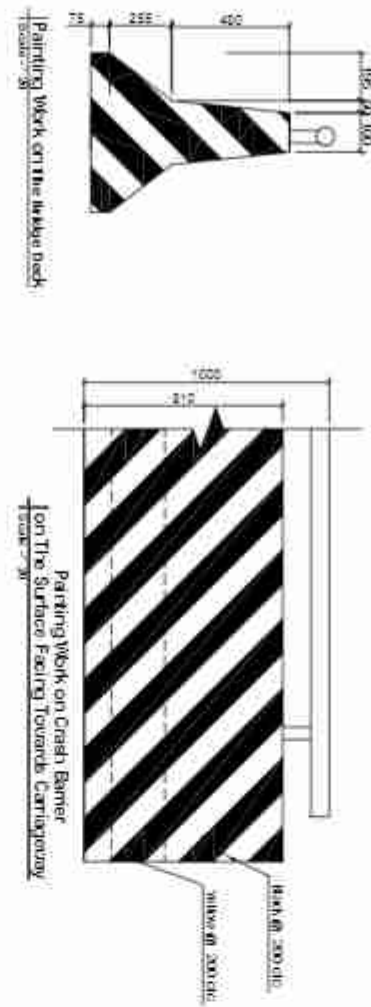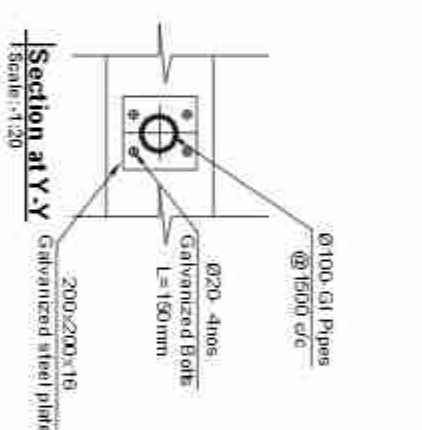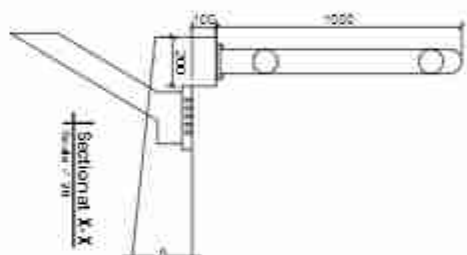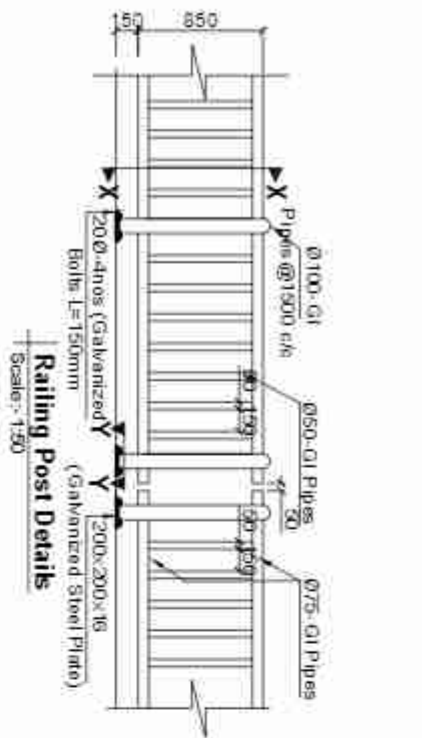


NOTES:
The crash barrier shall be sloped at both ends of the bridge as shown and the reinforcement shall be adjusted according to the slope.

Utility hanger Detail
Scale: 1:50


BAR BENDING SCHEDULE OF CENTRAL CRASH BARRIER						
BAR ID	SHAPE OF BAR IN mm (NOT TO SCALE)	SPACING (mm)	Ø OF BARS (mm)	NO. OF BARS	LENGTH (m)	WEIGHT/LENGTH (kg/m)
C1		125	16	8	2.210	1.578
C2		125	16	16	1.645	1.578
C3		16	11	0.960	1.578	16.867
TOTAL FOR 1M						86.114
TOTAL FOR 1.0M IN MT						0.086

BAR BENDING SCHEDULE OF CRASH BARRIER						
BAR ID	SHAPE OF BAR IN mm (NOT TO SCALE)	SPACING (mm)	Ø OF BARS (mm)	NO. OF BARS	LENGTH (m)	WEIGHT/LENGTH (kg/m)
C1		125	16	8	2.030	1.578
C2		125	16	8	1.415	1.578
C3		16	11	0.960	1.578	16.867
TOTAL FOR 10M						60.166
TOTAL FOR 1.0M IN MT						0.006


Government of Nepal Ministry of Physical Infrastructure and Transport Department of Roads Project Directorate Office (A DB) SASEC Highway Improvement Project Project Preparatory Consultant (SHP-PPC) ADB Loan No: 3722-NEP		CONSULTANT: Soosung Engineering Co. Ltd. Korea In association with ERM, P. (Ltd) and AECOTech Studio of Engineering Nepal		IMPLEMENTING AGENCY: DOR, DCID ROAD NAME East West Highway (EWH) Butwal - Gauriganga Section		SHEET TITLE: Miscellaneous Details - 1 or Partial Bridge (40HDD1304_A)		SCALE: As Shown		NAME Saroj Bhattarai Designed by: P. Upadhyaya Checked by: D. T. H. Choi Approved by:		SIGNATURE [Signature] [Signature] [Signature]		REV. NO. [Blank] [Blank] [Blank]		DESCRIPTION [Blank] [Blank] [Blank]		DATE: November, 2022 DWG. NO.: 304_Pahle SHEET NO.: 2022	
--	--	--	--	--	--	--	--	--------------------	--	---	--	--	--	---	--	--	--	---	--

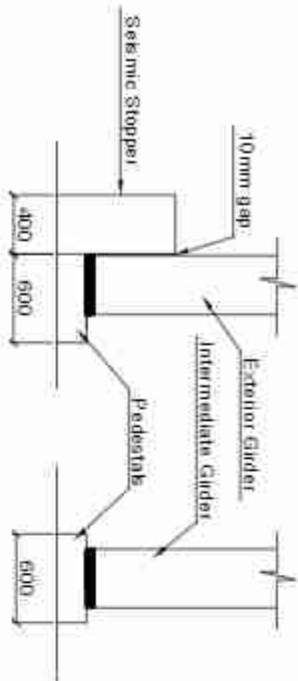

Abutment Cap With Stopper
Scale: 1:50

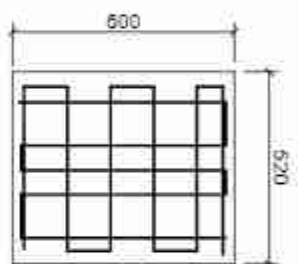


Pedestal Plan
Scale: 1:20

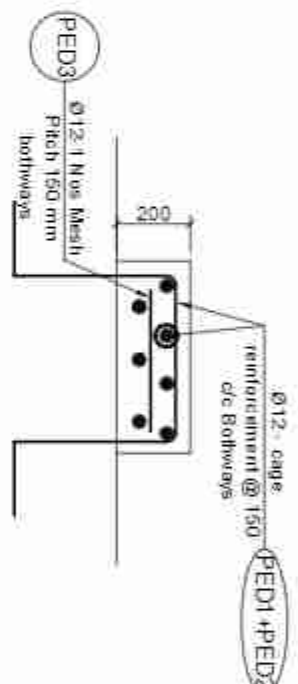


Pedestal Section
Scale: 1:20


NOTE:
To match the height of ballast level, the pedestal thickness shall be suitably modified.

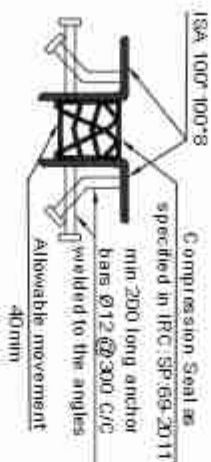

Compression seal type Expansion joints
Scale: 1:5

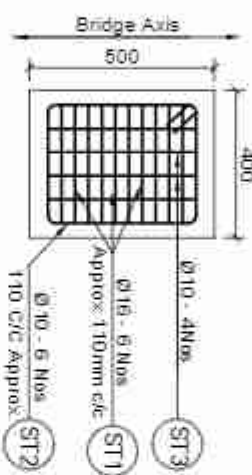

Stoppers Plan
Scale: 1:20

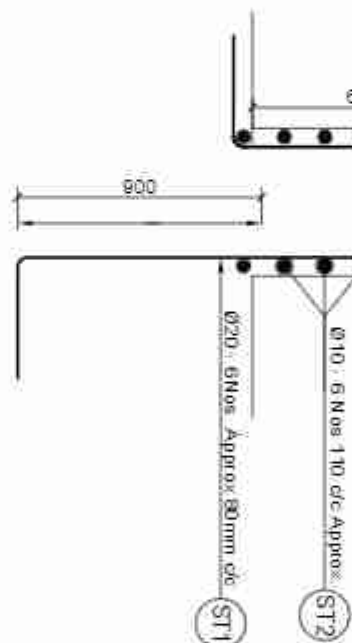

Stoppers Details
Scale: 1:20

Notes on Elastomeric Bearings
The dimensions and properties of the bearings shown are tentative, based on IRC:83-2018, Part II, Table B2. The actual design shall be carried out by the manufacturer on the basis of provided load & deformation data. The effective stiffness shall not exceed the shown value.


Lateral stiffness corresponding to overall area and total thickness of elastomer = 2514 N/mm




Elastomeric Bearing
(Partially free at longitudinal direction
Fixed at Transverse direction)



Elastomeric Bearing
Scale: 1:25

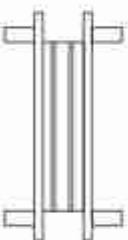

Section Y-Y
Scale: 1:25

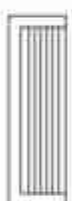

Section X-X
Scale: 1:25

Design Data for Bearings (Elastomeric Bearing)

All Loads Unfactored

Maximum permanent and superimposed dead loads	447.1 kN
Maximum load from surfacing (wearing course)	29.3 kN
Maximum live load reaction (including impact)	512.7 kN
Maximum horizontal seismic force	80 kN
Maximum braking force	101.9 kN
Total maximum elongation of the deck	8 mm
Maximum rotation due to dead load	0.0023 rad
Maximum rotation due to dead load + live load	0.0039 rad
Concrete for superstructure	M30
Concrete for substructure	M25/M30
Width of girder at bearings	400 mm
Length of bearing (along bridge axis) assumed	320 mm
Proposed type of bearings at both ends:	
Reinforced Elastomeric bearing partially free (up to 40mm) along the bridge axis, restrained at transverse direction and free to rotate in all direction, as shown in the sketches.	

BAR BENDING SCHEDULE OF PEDESTAL

Bar ID	SHAPE & SIZE (mm)	NO. OF BARS	NO. OF BARS	LENGTH (mm)	WELDED LENGTH (mm)	TOTAL WEIGHT (kg)
PED1	630	12	4	2200	0.088	8.007
PED2	400	12	5	2200	0.088	9.708
PED3	630	12	1	4000	0.088	4.004
TOTAL BAR BENDING SCHEDULE OF PEDESTAL						21.947
TOTAL WEIGHT (kg) (METRIC TON)						0.022

BAR BENDING SCHEDULE OF STOPPER

Bar ID	SHAPE & SIZE (mm)	NO. OF BARS	NO. OF BARS	LENGTH (mm)	WELDED LENGTH (mm)	TOTAL WEIGHT (kg)
ST1	300	20	0	2000	2.400	14.390
ST2	300	10	0	1540	0.617	6.067
ST3	400	10	4	0.400	0.617	0.066
TOTAL BAR BENDING SCHEDULE OF STOPPER						51.444
TOTAL WEIGHT (kg) (METRIC TON)						0.051

Government of Nepal

Ministry of Physical Infrastructure and Transport

Department of Roads

Project Directorate Office (ADB)

SASEC Highway Improvement Project

Preparatory Consultant (SHP-PPC)

ADB Loan No: 3722-NEP

CONSULTANT:

Sooching Engineering Co. Ltd.

Korea

In association with

EFMC P (Ltd)

and

Joye-Tech Studio of Engineering

Nepal

IMPLEMENTING AGENCY:

DOR, DCD

ROAD NAME:

East West Highway (H01)

Butwal - Gonsingha Section

SHEET TITLE:

Mainline Details - 2

of

Patila Bridge

(46H001/304-A)

SCALE:

As Shown

NAME

Saraj Bhattacharya

SIGNATURE

Signature

REV NO

1

DESCRIPTION

Signature

DATE



November, 2022

DWG NO:

304-Patila

SHEET NO:

21/25

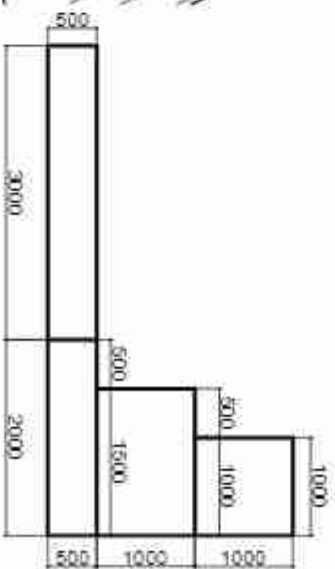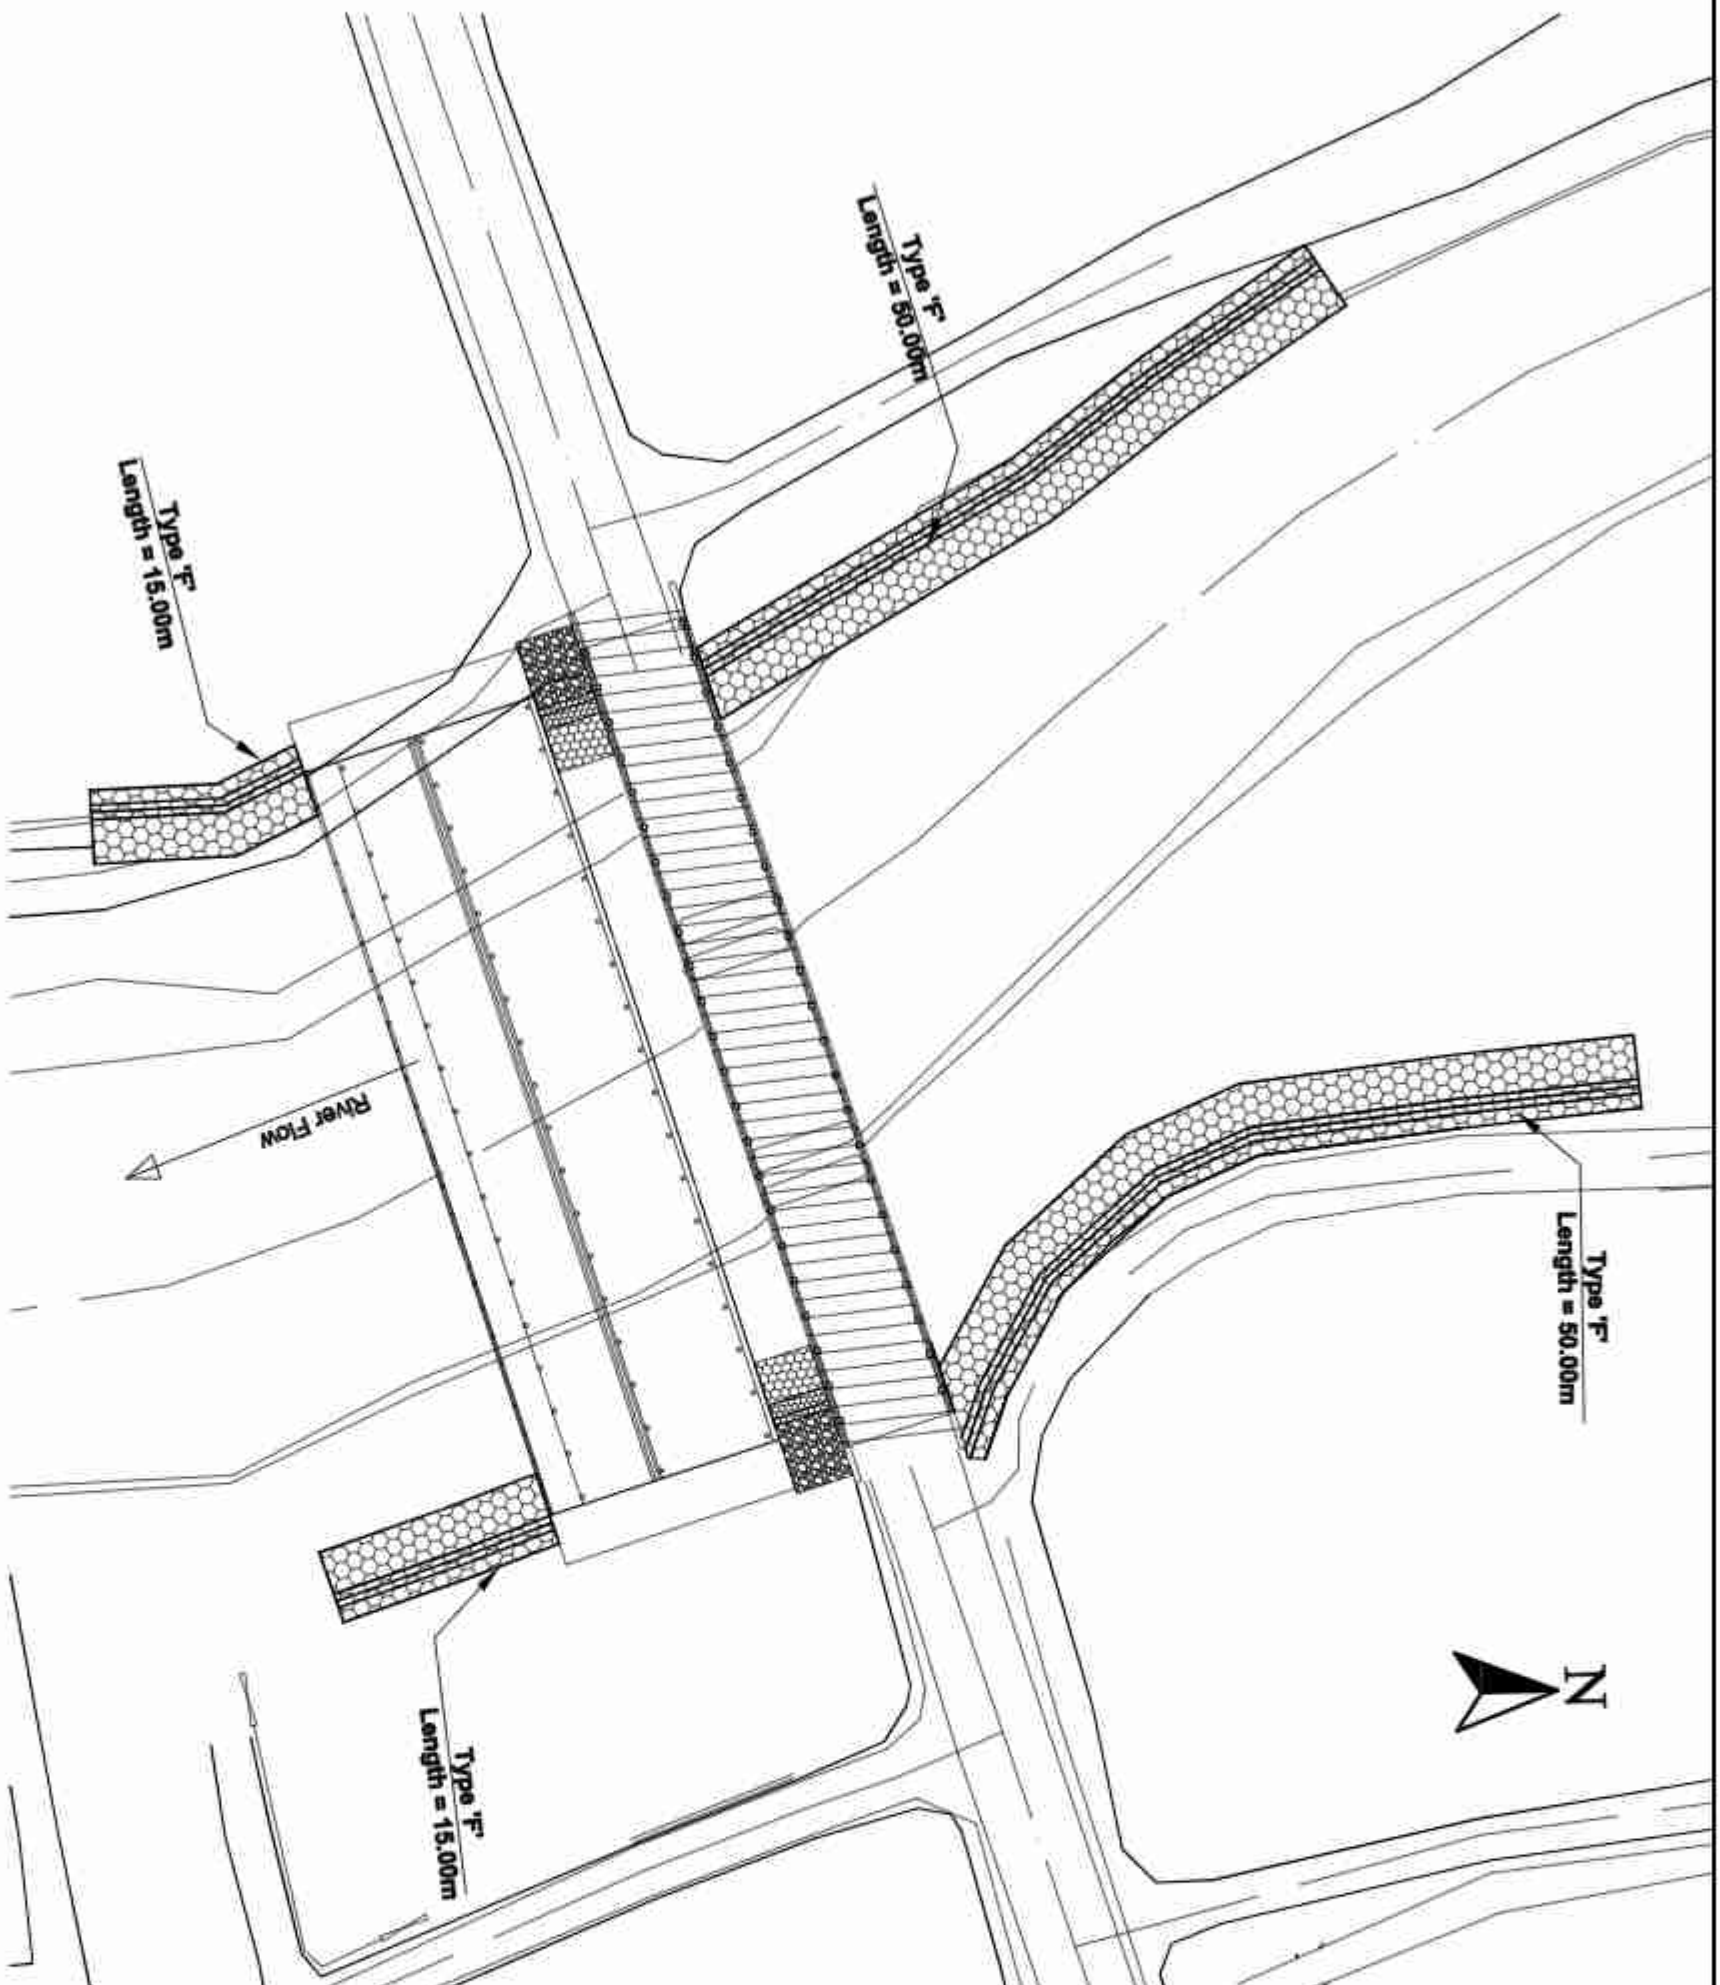

"F" Type River Training Structure
Scale: 1:75

Government of Nepal Ministry of Physical Infrastructure and Transport Department of Roads Project Directorate Office (ADB) SASEC Highway Improvement Project- Project Preparatory Consultant (SHP-PPC) ADB Loan No.: 3722-NEP	CONSULTANT:  Soojung Engineering Co. Ltd. Korea in association with EPMC P. (Ltd) and  AECI Studio of Engineering Nepal	IMPLEMENTING AGENCY: DOR, DCID ROAD NAME East West Highway (H01) Butwal - Gorunaghe Section	SHEET TITLE: River Training Work of Pancha Bridge (AECI/DB/304_A)	SCALE: As Shown					DATE: November, 2022
		NAME		SIGNATURE	REV. NO.	DESCRIPTION			
		Designed by:		Saroj Bhattarai					
		Checked by:		P. Upadhyaya					
		Approved by:		Dr. T.H. Chel					
							DWG. NO.: 304_Panla SHEET NO.: 22/25		


Ch:611+000
GL:132.992
DL:139.515
GL:133.260
DL:139.515
Bridge Th: 0.5 m



Ch:611+010
GL:132.750
DL:139.515
GL:133.254
DL:139.515
Bridge Th: 0.5 m



Ch:611+020
GL:136.741
DL:139.515
GL:137.871
DL:139.515
Bridge Th: 0.5 m

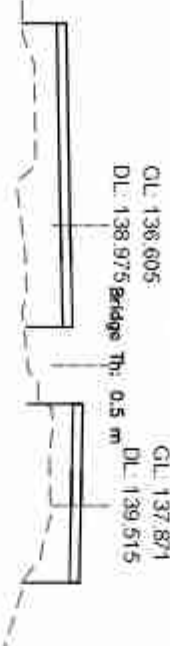

Ch:611+030
GL:139.205
DL:139.505
GL:139.485
DL:139.513
Bridge Th: 0.5 m



Ch:611+040
GL:139.309
DL:139.474
GL:139.368
DL:139.501
Bridge Th: 0.5 m



Ch:611+050
GL:139.234
DL:139.421
GL:139.320
DL:139.480
Bridge Th: 0.5 m



Ch:611+060
GL:139.192
DL:139.348
GL:139.297
DL:139.449
Bridge Th: 0.5 m



Ch:611+070
GL:139.153
DL:139.284
GL:139.314
DL:139.410
Bridge Th: 0.5 m



Ch:611+080
GL:138.647
DL:139.247
GL:139.214
DL:139.371
Bridge Th: 0.5 m




Ch:611+090
GL:138.039
DL:139.236
GL:139.178
DL:139.332
Bridge Th: 0.5 m



Ch:611+100
GL:132.616
DL:139.236
Bridge Th: 0.5 m



Ch:611+110
GL:136.768
DL:139.236
Bridge Th: 0.5 m

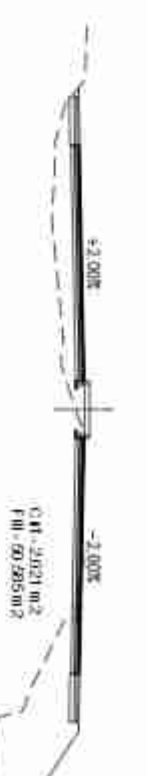

Ch:611+120
GL:138.978
DL:139.235
Bridge Th: 0.5 m




Ch:611+130
GL:136.934
DL:139.228
Bridge Th: 0.5 m




Ch:611+140
GL:138.874
DL:139.213
Bridge Th: 0.5 m



Government of Nepal Ministry of Physical Infrastructure and Transport Department of Roads Project Directorate Office (ADB) SASEC Highway Improvement Project- Project Preparatory Consultant (SHP-PPC) ADB Loan No: 3722-NEP	CONSULTANT:  Soosung Engineering Co. Ltd., Korea in association with  ERM Co. P (Ltd), Nepal and  TSE Tech Studio of Engineering	IMPLEMENTING AGENCY: DOR, DCID ROAD NAME: East West Highway (H01)	SHEET TITLE: Cross Section of Ch:611+000 - 611+140	SCALE: 	DESIGNED BY:	NAME	SIGNATURE	REV NO.	DESCRIPTION	DATE:
						S.B. Shrestha				November, 2022
					CHECKED BY:	P. Upadhyaya				DWG. NO.: 304_Pailla
					APPROVED BY:	Dr. TH Chd				SHEET NO 23.2.26

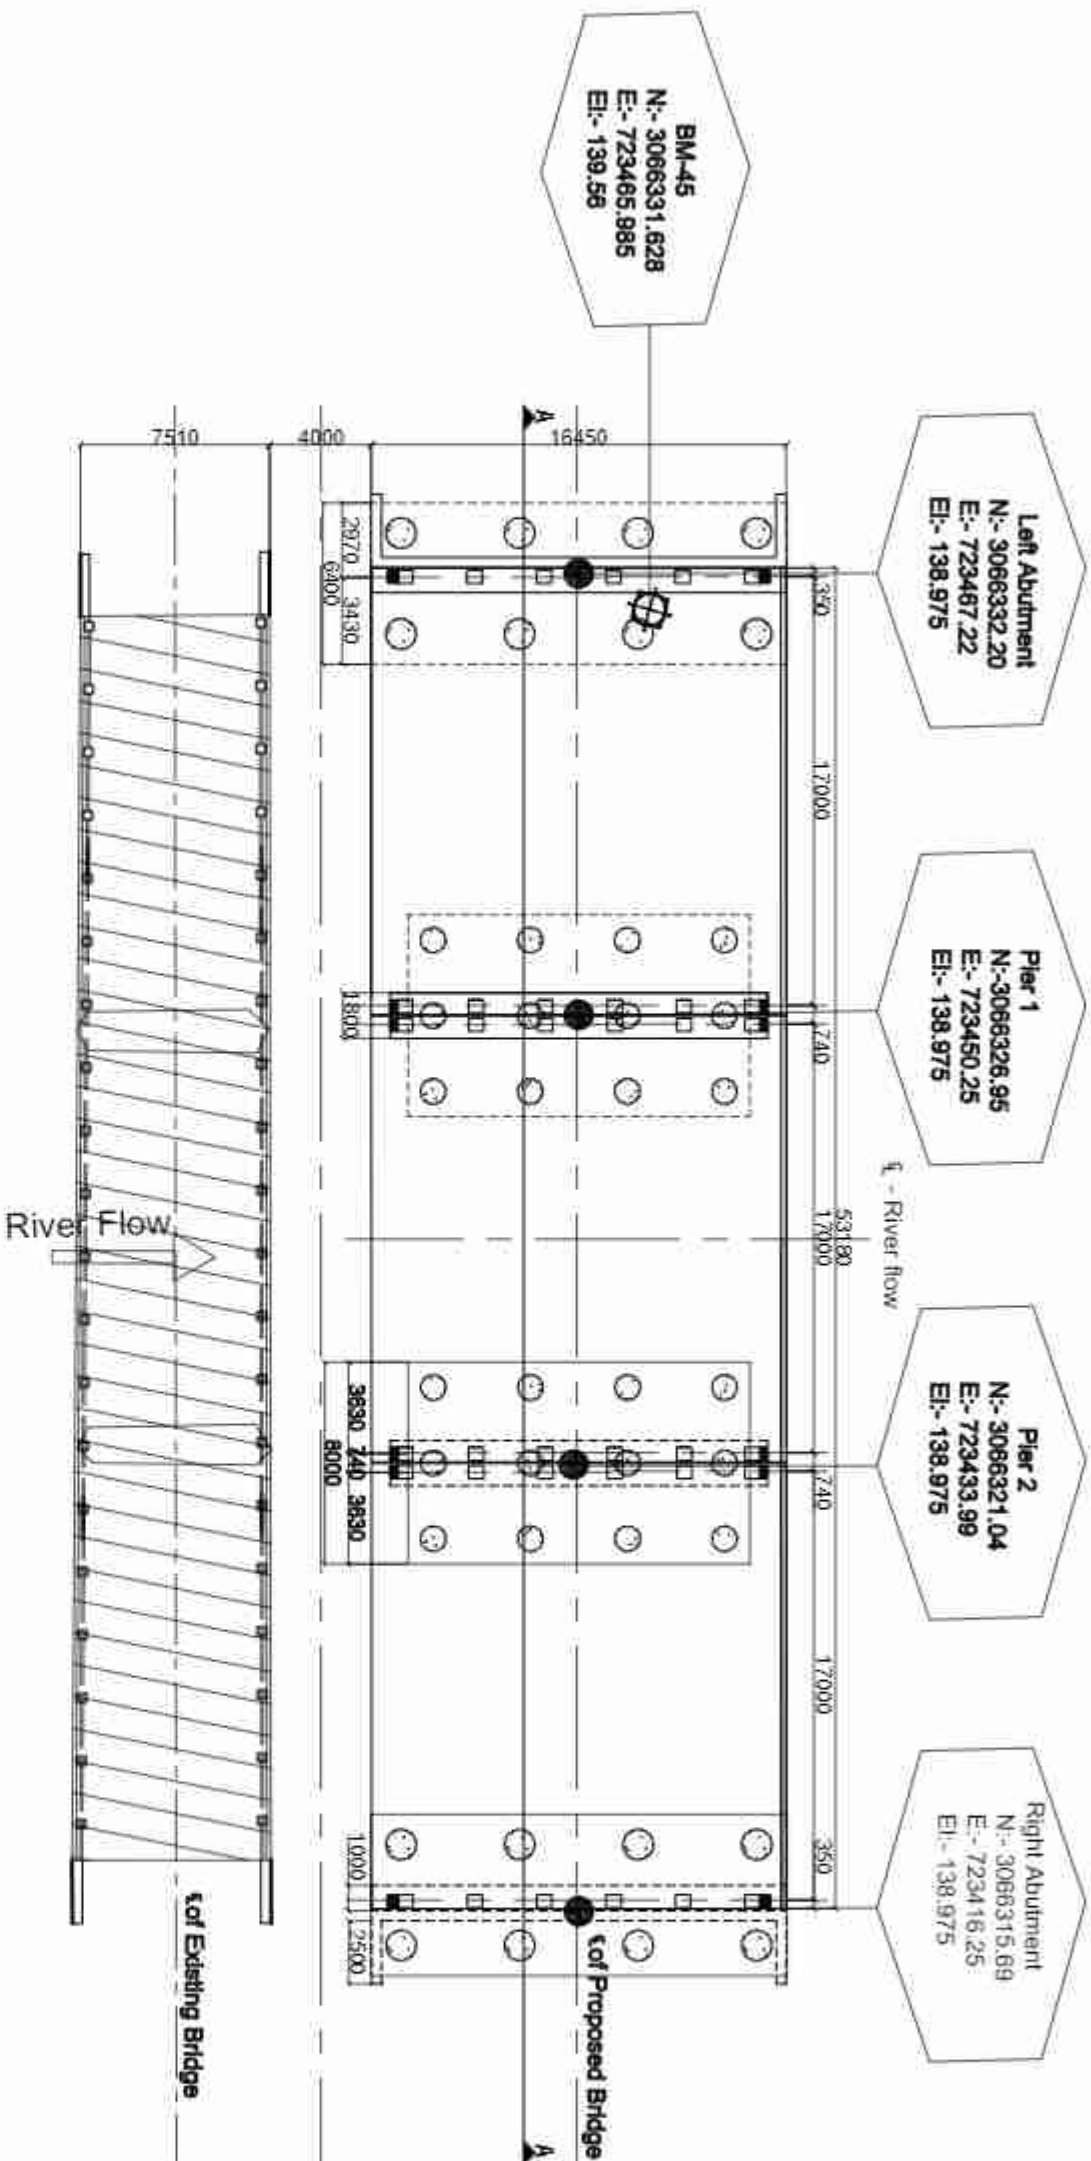


Layout Plan
Scale: 1:300

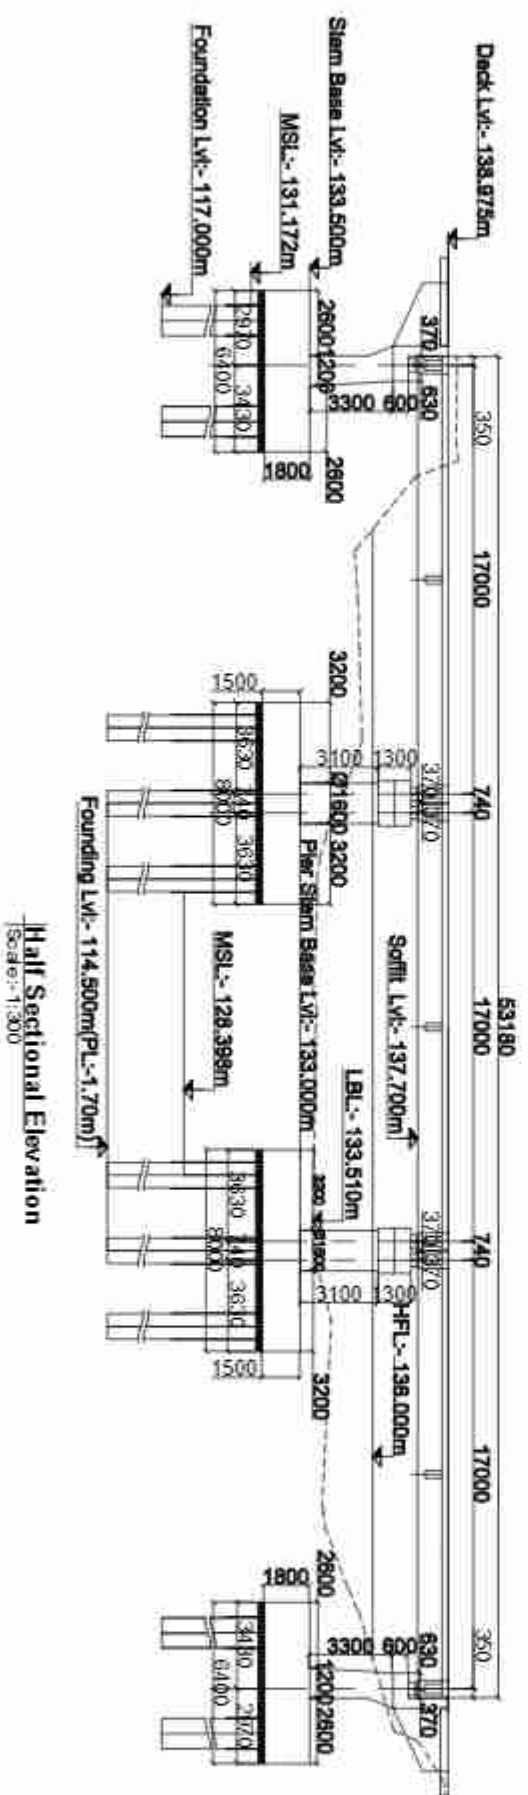

Half Sectional Elevation
Scale: 1:300

Government of Nepal Ministry of Physical Infrastructure and Transport Department of Roads Project Directorate Office (ADB) SASEC Highway Improvement Project- Project Preparatory Consultant (SHP-PPC) ADB Loan No: 3722-NEP		CONSULTANT: Soosung Engineering Co. Ltd. In association with E RMC P (Ltd) and Tech Studio of Engineering Nepal		IMPLEMENTING AGENCY: DOR, DCID ROAD NAME: East West Highway (H01) Bupal - Goringha Section		SHEET TITLE: Layout Plan of Pahla Bridge (A&M01/304_A)		SCALE: As Shown		NAME		SIGNATURE		REV NO.		DESCRIPTION		DATE:	
										Designed by: Saroj Bhattacharai		Checked by: P. Upadhyaya		Approved by: Dr. T. H. Chandra				November, 2022	
																		DWG NO.: 304_Pahla	
																		SHEET NO.: 25/26	

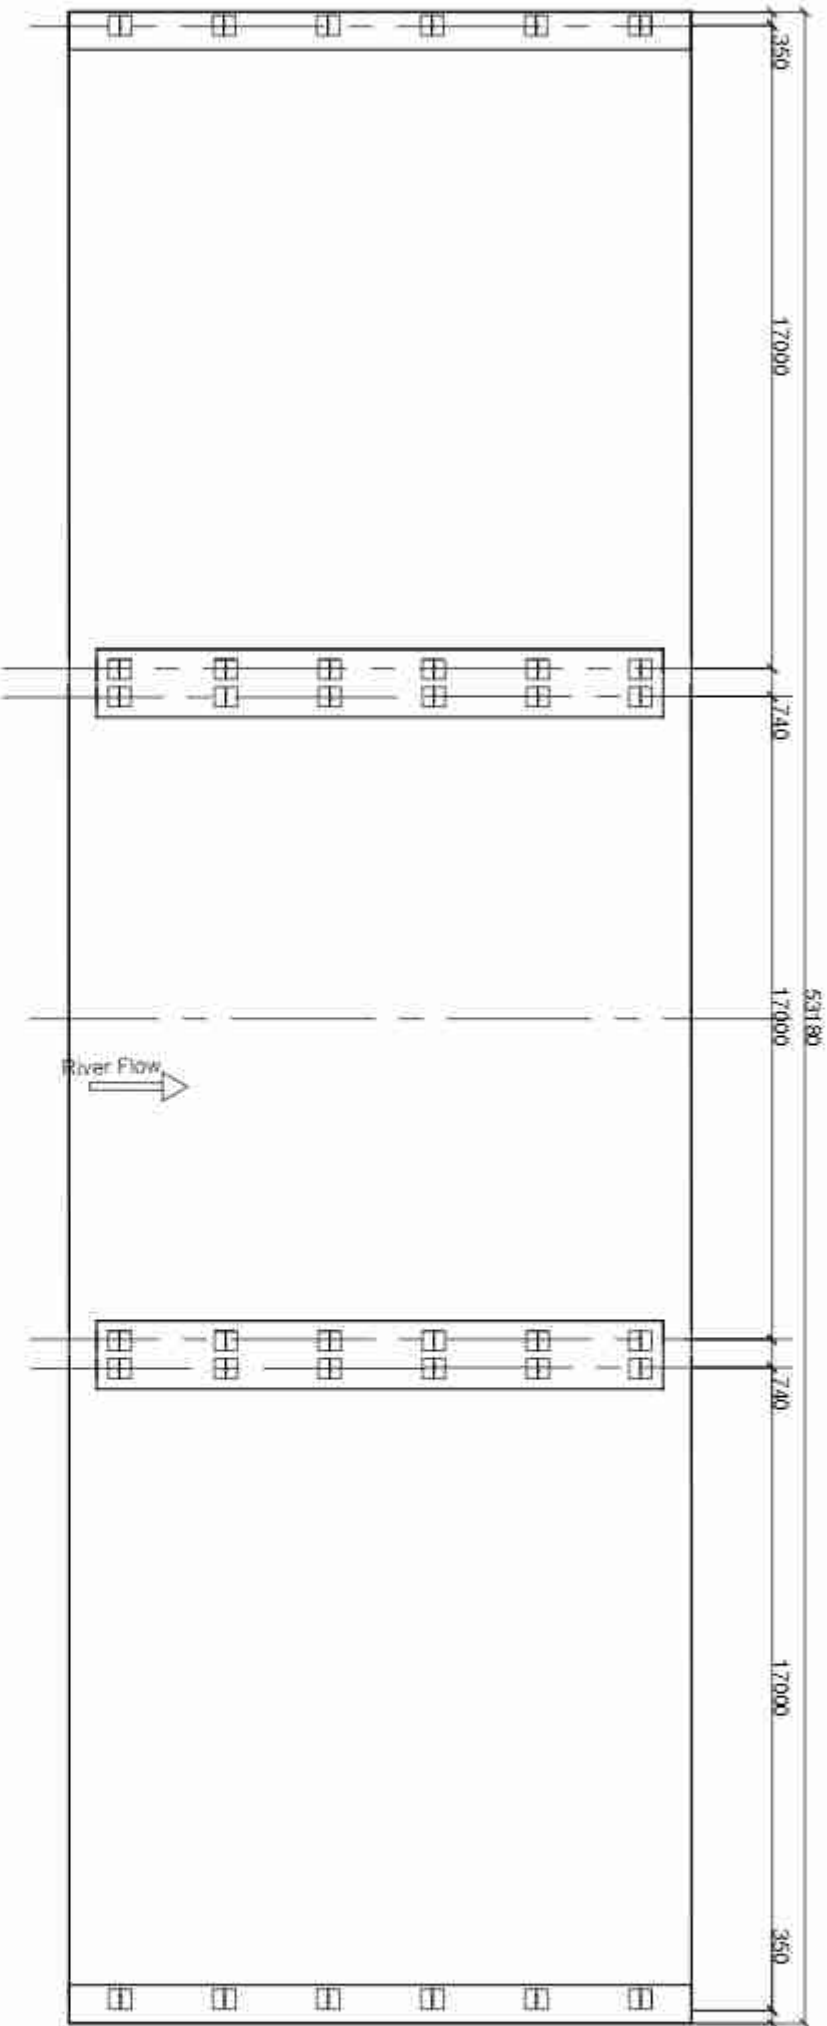

Layout of Bearing
Scale: 1:200

Legend

- Elastomeric bearing.
Partial movement allowed in longitudinal direction.
Restrained to transverse movement. Free to rotate in any direction.
- Fixed Pot-bearing.
Restrained to lateral movement. Free to rotate in any direction.
- Free Pot-bearing.
Partial movement allowed in longitudinal direction.
Restrained to transverse movement. Free to rotate in any direction.

Government of Nepal Ministry of Physical Infrastructure and Transport Department of Roads Project Directorate Office (ADB) SASEC Highway Improvement Project- Project Preparatory Consultant (SHP-PPC) ADB Loan No: 3722-NEP		CONSULTANT:  Seosung Engineering Co. Ltd., Korea in association with EPMC P (Ltd) and XXV Tech Studio of Engineering Nepal		IMPLEMENTING AGENCY: DOR, DCID ROAD NAME: East West Highway (H01) Bupal - Goringha Section		SHEET TITLE: Layout Plan of Pania Bridge (A64-D01/304_A)		SCALE: As Shown		NAME		SIGNATURE		REV NO.		DESCRIPTION		DATE: November, 2022	
										Designed by: Saroj Bhattacharai								DWG. NO.: 304_Pania	
										Checked by: P. Upadhyaya								SHEET NO.: 26/26	
										Approved by: Dr. T.H.Chandra									

Government of Nepal
Ministry of Physical Infrastructure and Transport
Department of Roads
Project Directorate (ADB)
Implementing Agency : DOR, DCID

Project Preparatory Consultants
Under
SASEC Highway Improvement Project (SHIP-PPC)
(ADB Loan No: 3722 Nep)
Contract No: SHIP/PPC/2020/02

Dry Nala Bridge(46-H001-305_AB)

St. Ch : 611+095.50 ~ End Ch : 611+107.50

Detailed Drawing

Butwal - Gorusinghe Sector

November,2022

CONTENTS

S.No.	DESCRIPTION	DWG. NO	NO. OF SHEETS
1.	General Notes.	1	1
2.	Topographic Map.	2	1
3.	General Arrangement.	3	1
4.	BorLog Details.	4	1
5.	Concrete Outline.	5	1
6.	Reinforcement Details.	6	1
7.	Typical Drawing of Wing Wall.	7	1
8.	Bar Bending Schedule.	8	1
9.	Layout Plan.	9	1
10.	Plan & Profile.	10 -11	2

GENERAL NOTES

a) Bridge Design Specifications

IRC Standard Specifications and Code of Practice for Road Bridges - All Relevant Sections.

b) Bridge Design Method

Limit State method.

c) Live Load

IRC Class A and IRC Class 70R, Tracked and Wheeled vehicles. Load combinations are adopted as per IRC:6-2017, Section: II, Loads and Load Combinations.

Pedestrian Load: 4kN/m².

d) Concrete

Concrete Class for box, Approach Slab and Safety Kerb is M25.

e) Steel Reinforcement

Reinforcing Steel shall be HYSD bars of grade Fe 500 conforming to IS: 1786-2008.

f) Lap Length

Minimum Lap Length is 65xdiameter of steel reinforcement.

Laps shall be in staggered position.

Lapped bars more than 50% shall not be allowed.

g) Clear covers

Top Slab

The clear cover to steel reinforcement is 40mm.

Side Wall and Base Slab

The clear cover to steel reinforcement steel is 75mm.

Approach Slab


The clear cover to steel reinforcement steel is 40mm.

Safety Kerb




The clear cover to steel reinforcement steel is 25mm.

h) All dimensions are in millimeters except otherwise mentioned.

Government of Nepal Ministry of Physical Infrastructure and Transport Department of Roads Project Directorate Office (ADB) SASEC Highway Improvement Project- Project Preparatory Consultant (SHIP-PPC) ADB Loan No: 3722-NEP	CONSULTANT:  Soosung Engineering Co., Ltd, Korea In association with ERM C P (Ltd) and axcel Tech Studio of Engineering Nepal	IMPLEMENTING AGENCY:	SHEET TITLE:		SCALE:	</
--	--	----------------------	--------------	--	--------	--	--	----


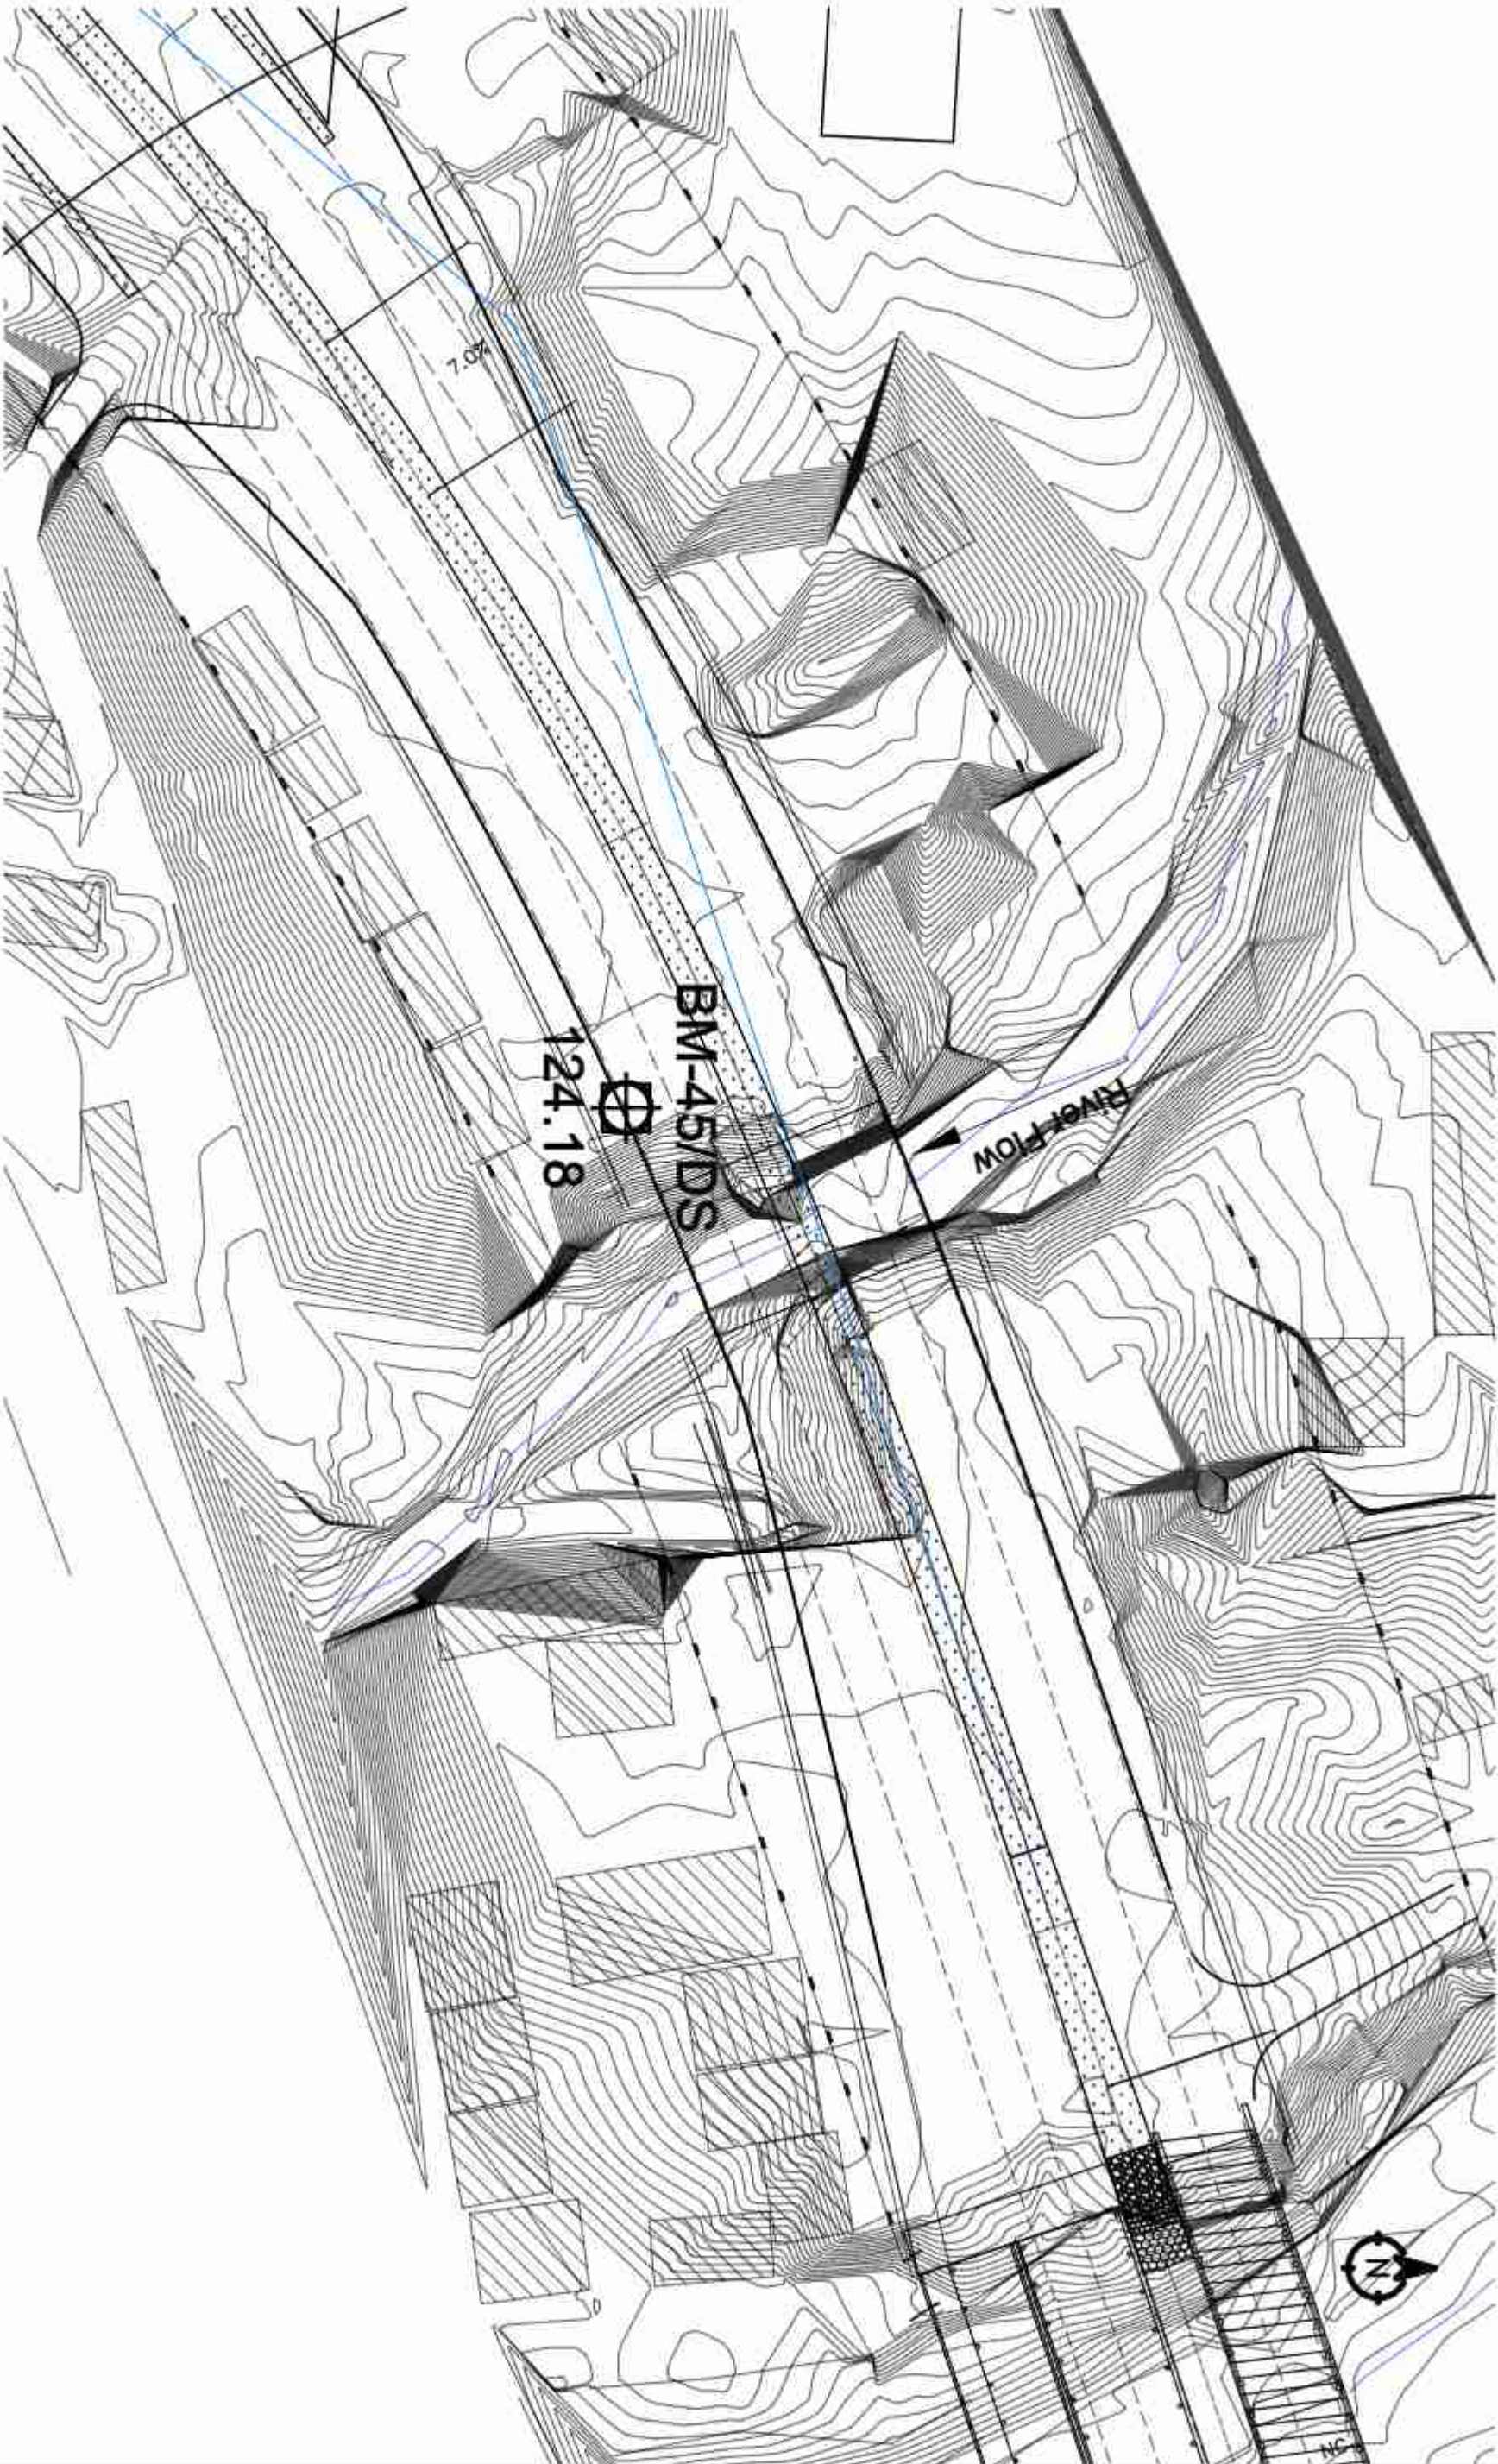


Government of Nepal Ministry of Physical Infrastructure and Transport Department of Roads Project Directorate Office (ADB) SA SEC Highway Improvement Project- Project Preparatory Consultant (SHP-PPC) ADB Loan No: 3722-NEP		CONSULTANT: Soosung Engineering Co. Ltd., Korea In association with EPMC P. (Ltd) and AXYS Tech Studio of Engineering Nepal		IMPLEMENTING AGENCY: DOR, DCID		SHEET TITLE: Topographic Map of Dry Nala Box Bridge_B - (GXG.3) (468+001/305 A/B) CH-611+102		SCALE: 2:1		NAME		SIGNATURE	REV. NO.	DESCRIPTION	DATE:
ROAD NAME: East West Highway (H01)		Bulawal - Gorurunghe Section		Designed by: P. Shrestha		Checked by: P. Upadhyaya		Approved by: Dr. T. H. Chandra		DWG. NO.: 305_Dry Nala		SHEET NO.: (02/1)		Nov/2022	

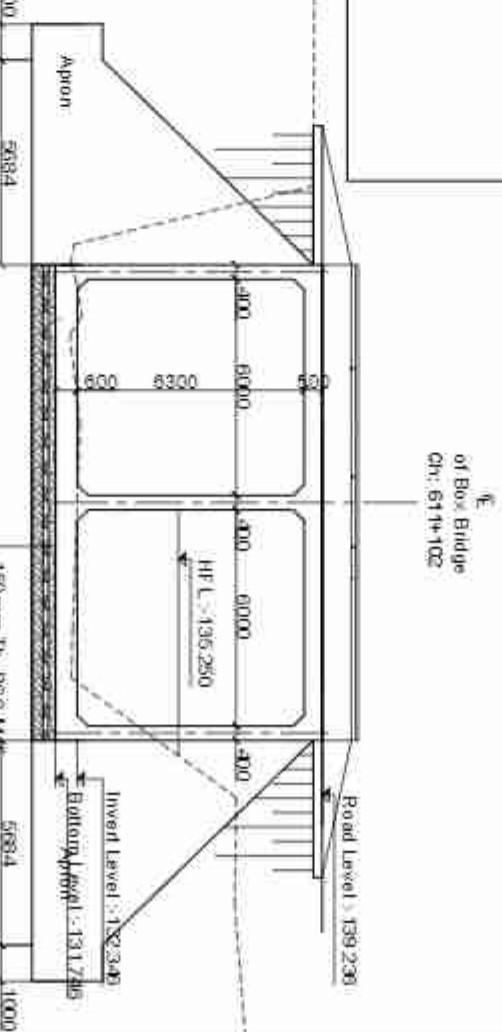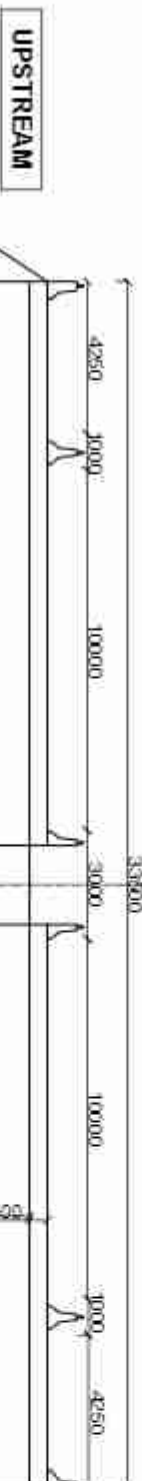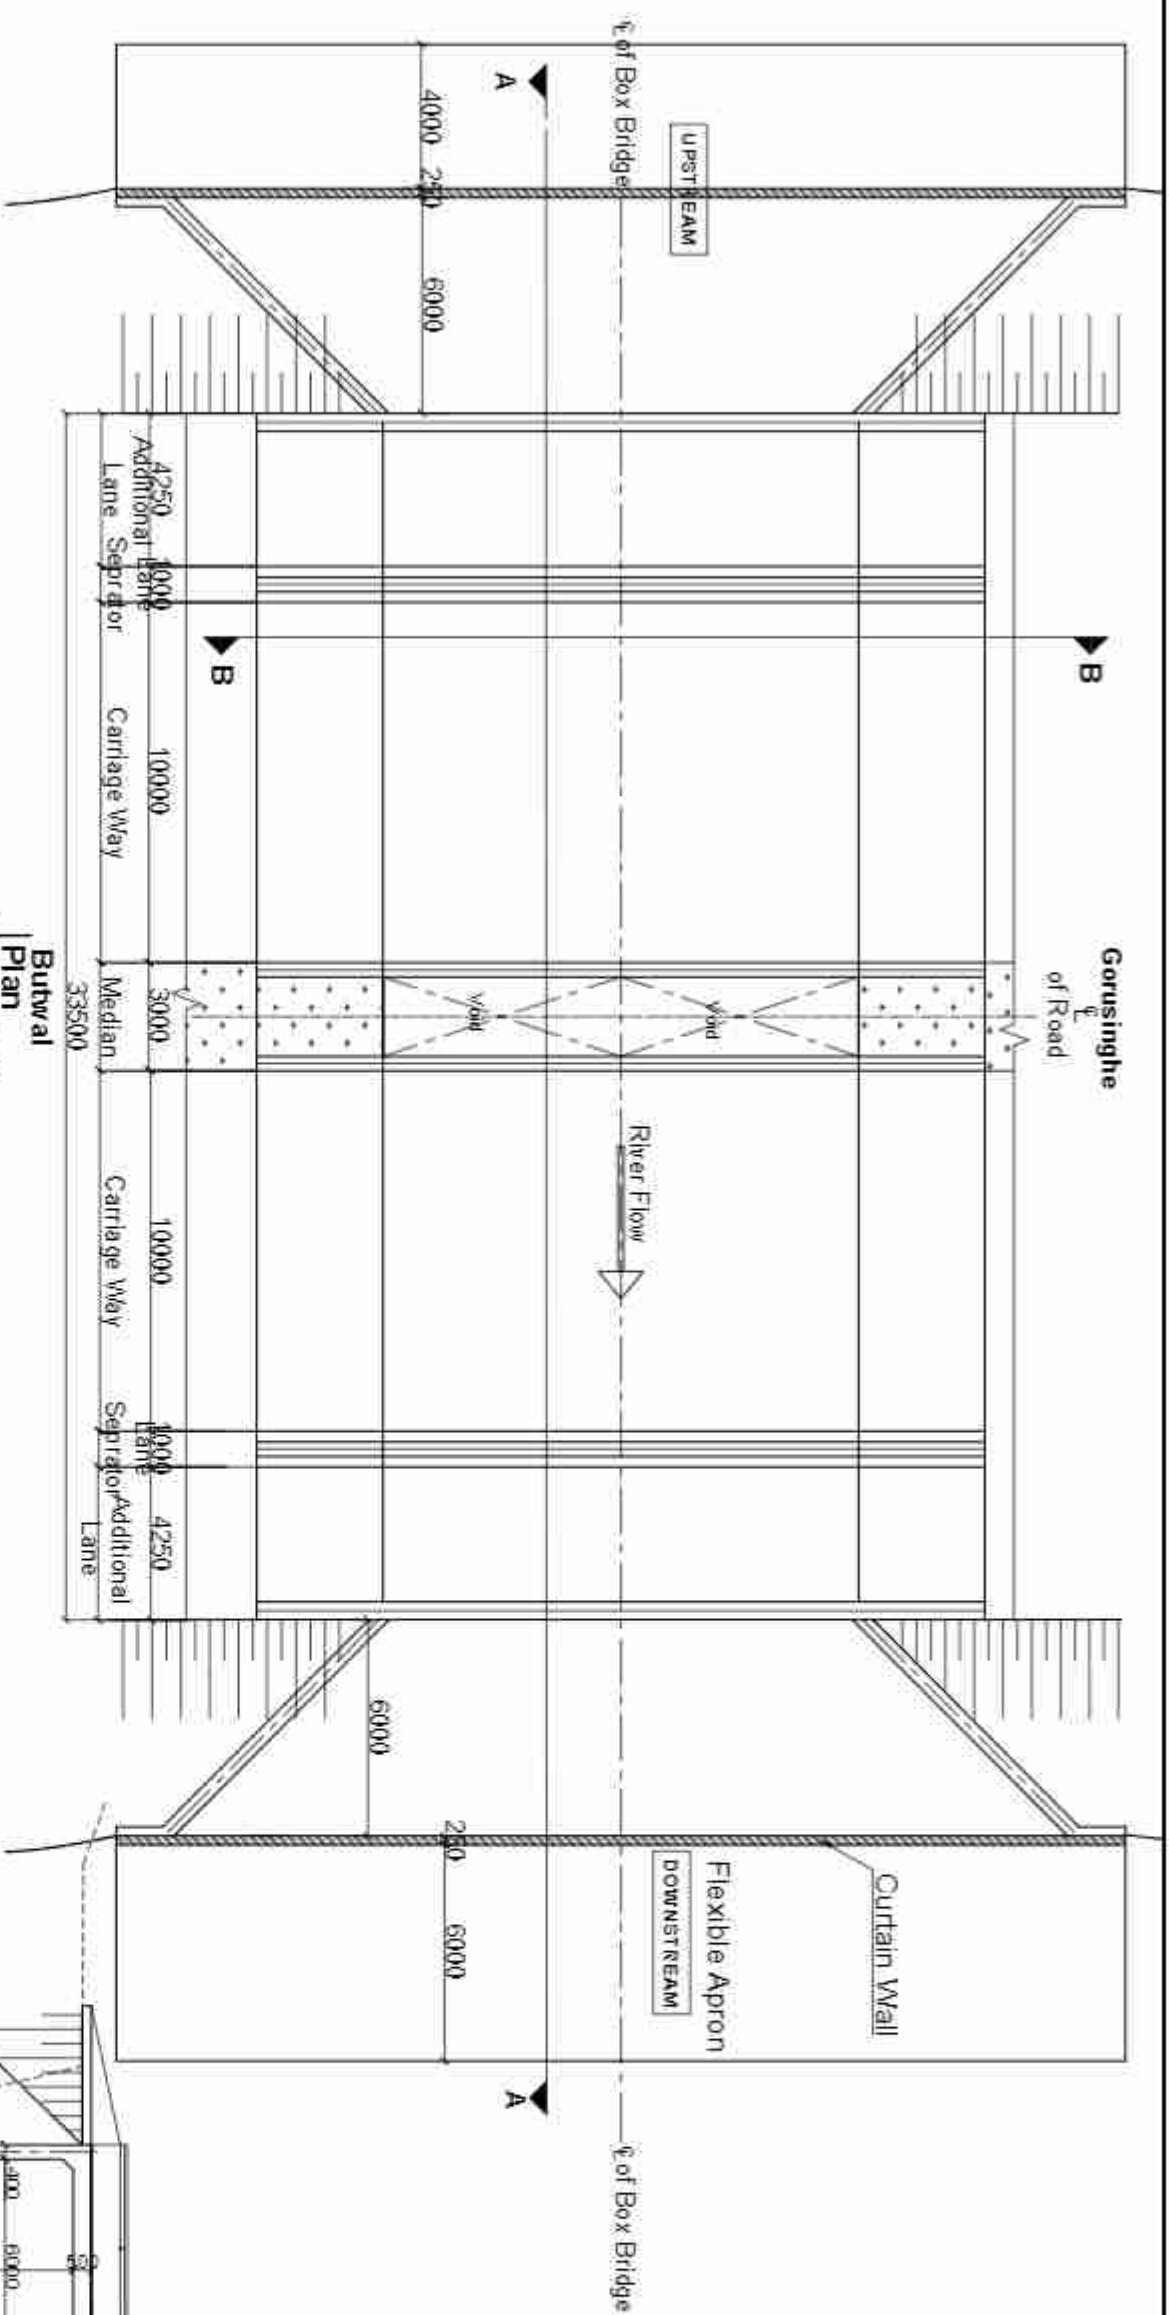


	Name (M/C Number)	Signature
P. Engineer	P. Upadhyaya (Civil A 675)	
Infrastructure Engineer	K.P.Vyagel(Civil A 127) / P.Sreedhar(Civil A 676) / S.Bhattarai (Civil A 904)	
Hydrologist	Dr. P.C. Jha(Civil A 166) / S. Adhikari (Civil A 408)	
Geotechnical Engineer	A. Adhikari(ka 189) / Dr. V. R. S. Shari	

Government of Nepal Ministry of Physical Infrastructure and Transport Department of Roads Project Directorate Office (ADB) SASEC Highway Improvement Project- Project Preparation Consultant (SHP-PPC) ADB Loan No: 3722-NEP		CONSULTANT:  Soosung Engineering Co. Ltd., Korea In association with ERMIC P. (Ltd) and XXXXXX Tech Studio of Engineering Nepal				
IMPLEMENTING AGENCY: DOR, DCD ROAD NAME: East West Highway (H01) Bifurcal - Gorkusingha Section		SHEET TITLE: General Arrangement of Dry Nala Box Bridge - B - (DXB.3) (46+1001/205 A/B) CH-611+102				
SCALE: As Shown		Designed by: P. Shrestha	NAME P. Shrestha	SIGNATURE 	REV NO.	DESCRIPTION
Checked by: P. Upadhyaya		Approved by: Dr. T H Chai	NAME Dr. T H Chai	SIGNATURE 	REV NO.	DESCRIPTION
DWG NO.: 305_Dry Nala		DATE: Nov, 2022				
SHEET NO.: (03/11)						

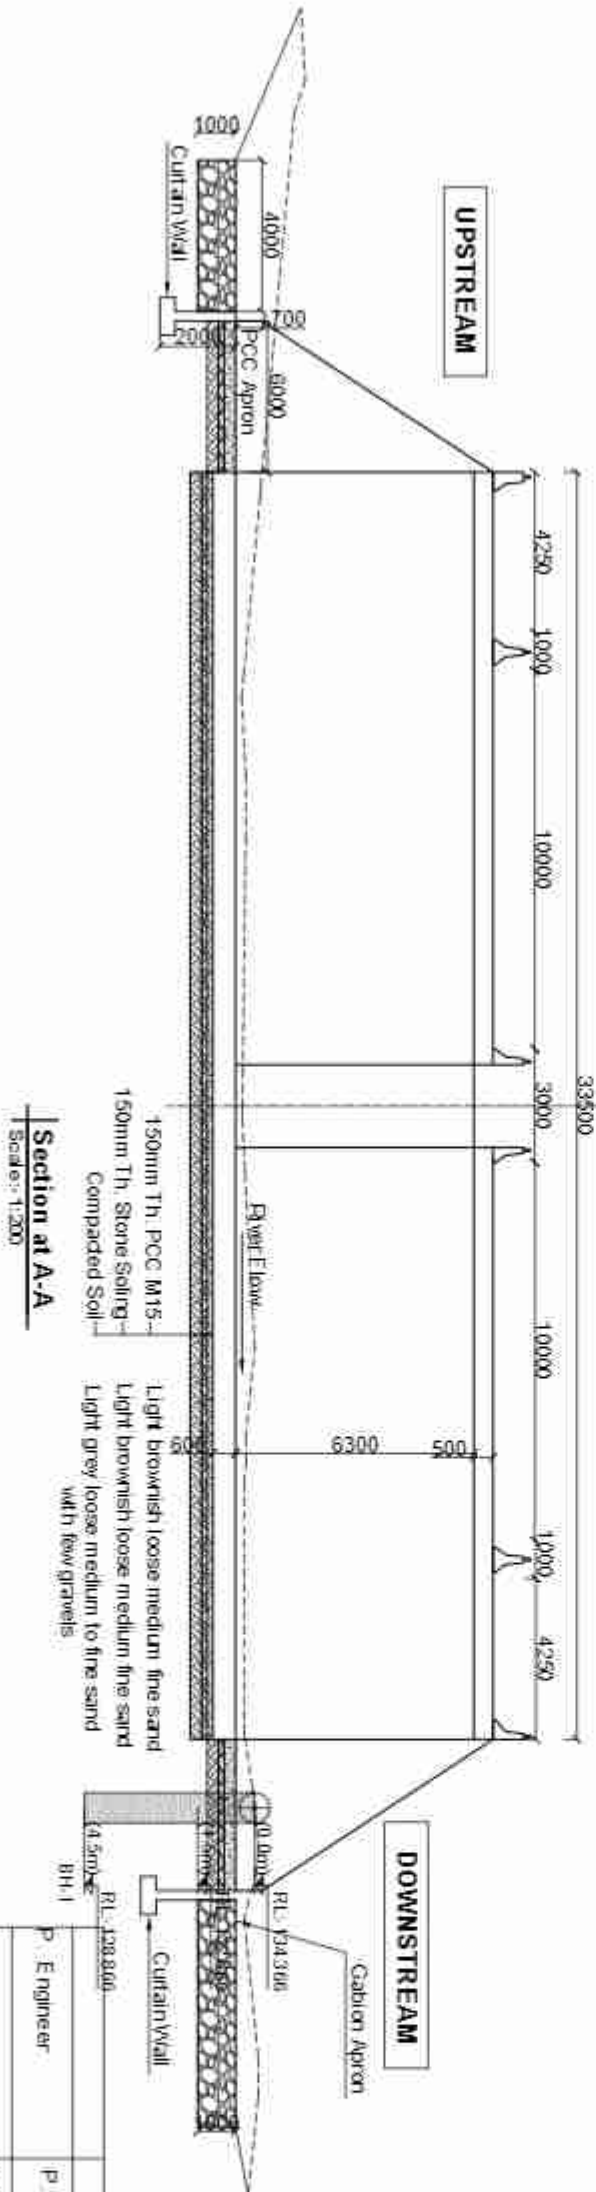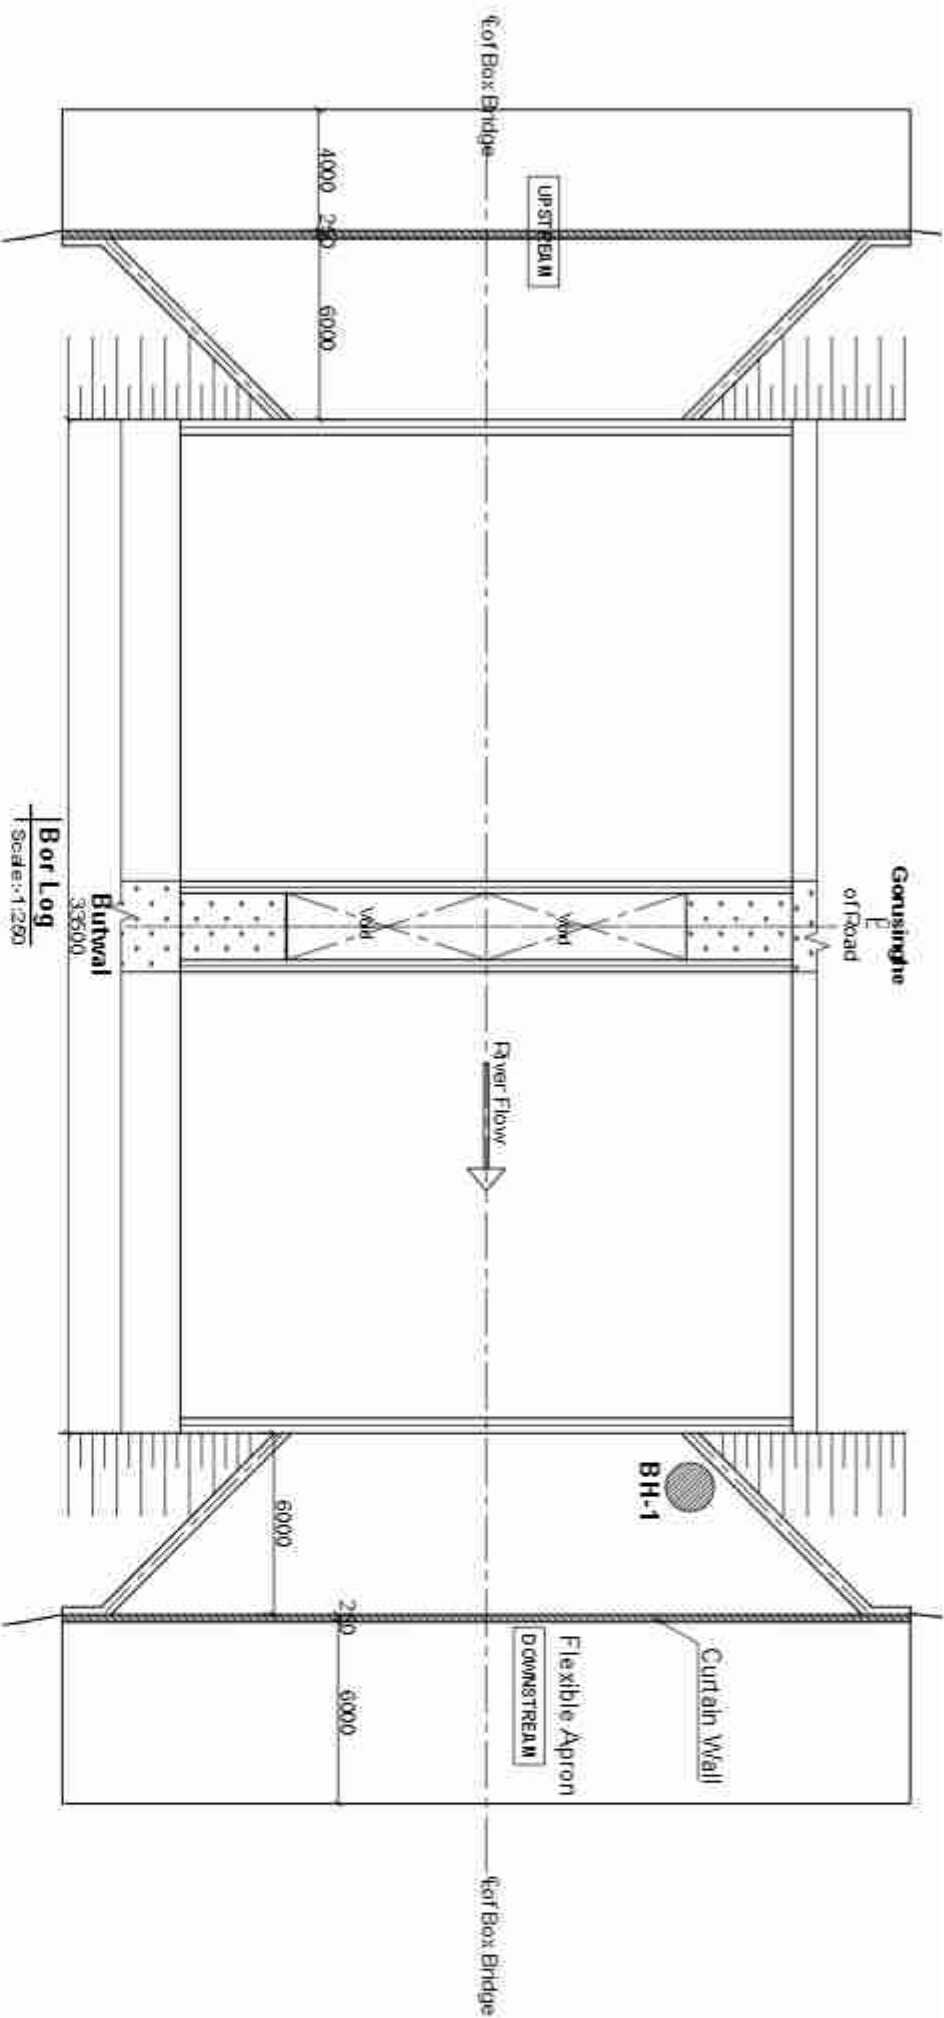


NAME (NMC Number)		SIGNATURE		DATE	
P. E. Engineer	P. Upadhyaya (Civil A.675)			Nov/2022	
Structure Engineer	K.P. Wagle (Civil A.127) / P. Shrestha (Civil A.676) / S. Bhattarai (Civil A.904)				
Hydrologist	Dr. P. C. Jha (Civil A.166) / S. Adhikari (Civil A.408)				
Geotechnical Engineer	A. Adhikari (A.199) / Dr. V. R. S. Shah				

Government of Nepal Ministry of Physical Infrastructure and Transport Department of Roads Project Directorate Office (ADB) SASEC Highway Improvement Project- Project Preparatory Consultant (SHP-PPC) ADB Loan No: 3722-NEP		CONSULTANT: Soosung Engineering Co. Ltd. In association with EPMC P (Ltd) and Tech Studio of Engineering Nepal		IMPLEMENTING AGENCY: DOR, DCID ROAD NAME: East West Highway (H01) Butwal - Gauriganga Section		SHEET TITLE: Box Log Details of Dry Nala Box Bridge - (6X6.3) (46H-001/205 A,B) CH-611+102		SCALE: As Shown		Designed by: P. Shrestha		Checked by: P. Upadhyaya		Approved by: Dr. T. H. Chandra		DWG NO.: 305_Dry Nala		SHEET NO.: (04/1)	
--	--	--	--	---	--	---	--	--------------------	--	-----------------------------	--	-----------------------------	--	-----------------------------------	--	--------------------------	--	----------------------	--

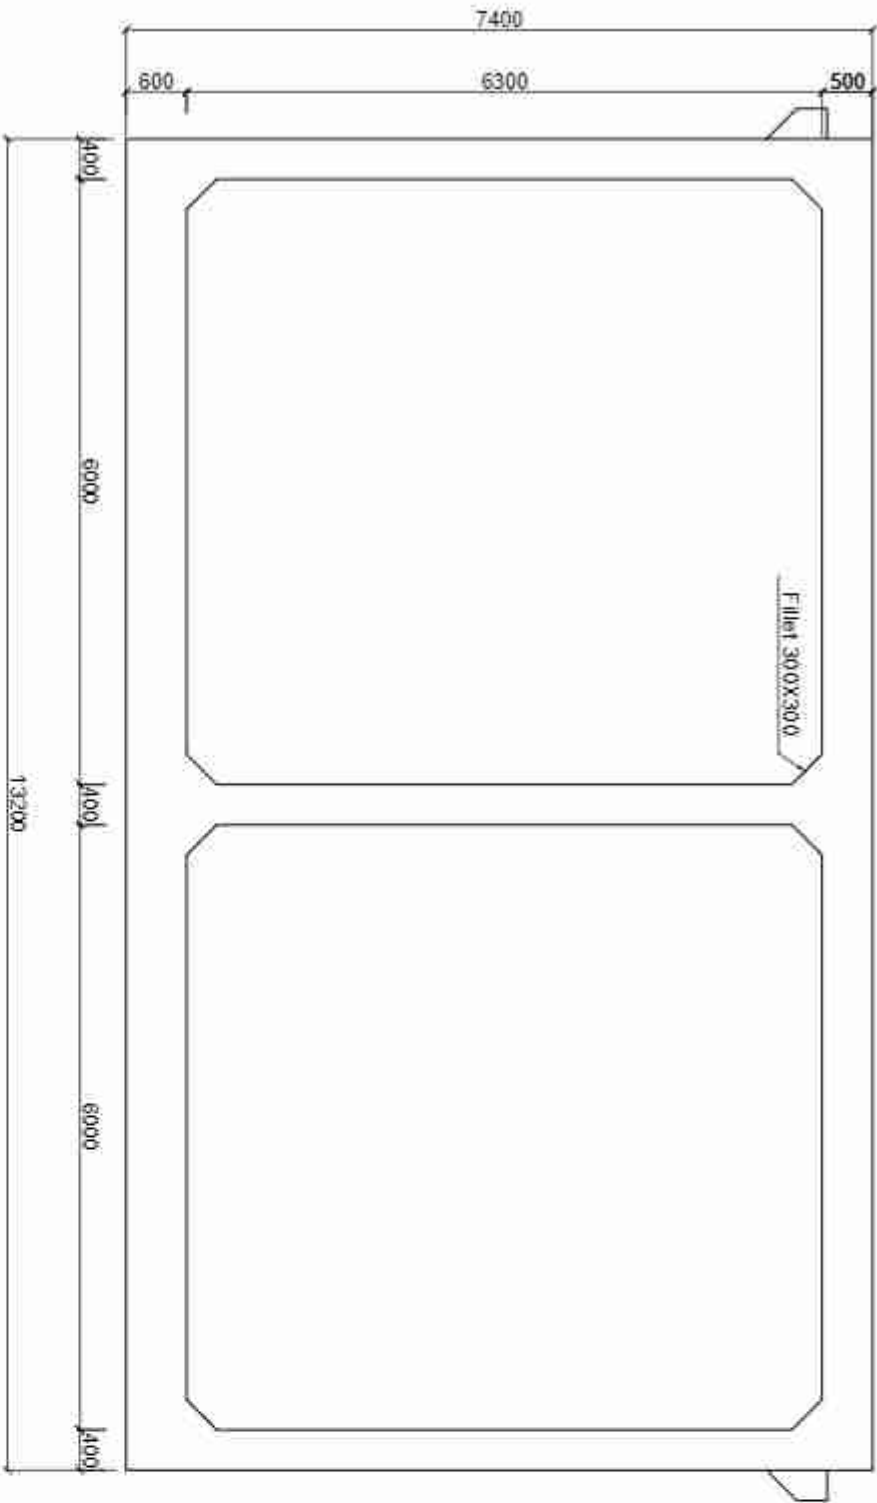


Concrete Outlines (Sectional Elevation)

Scale: 1:75

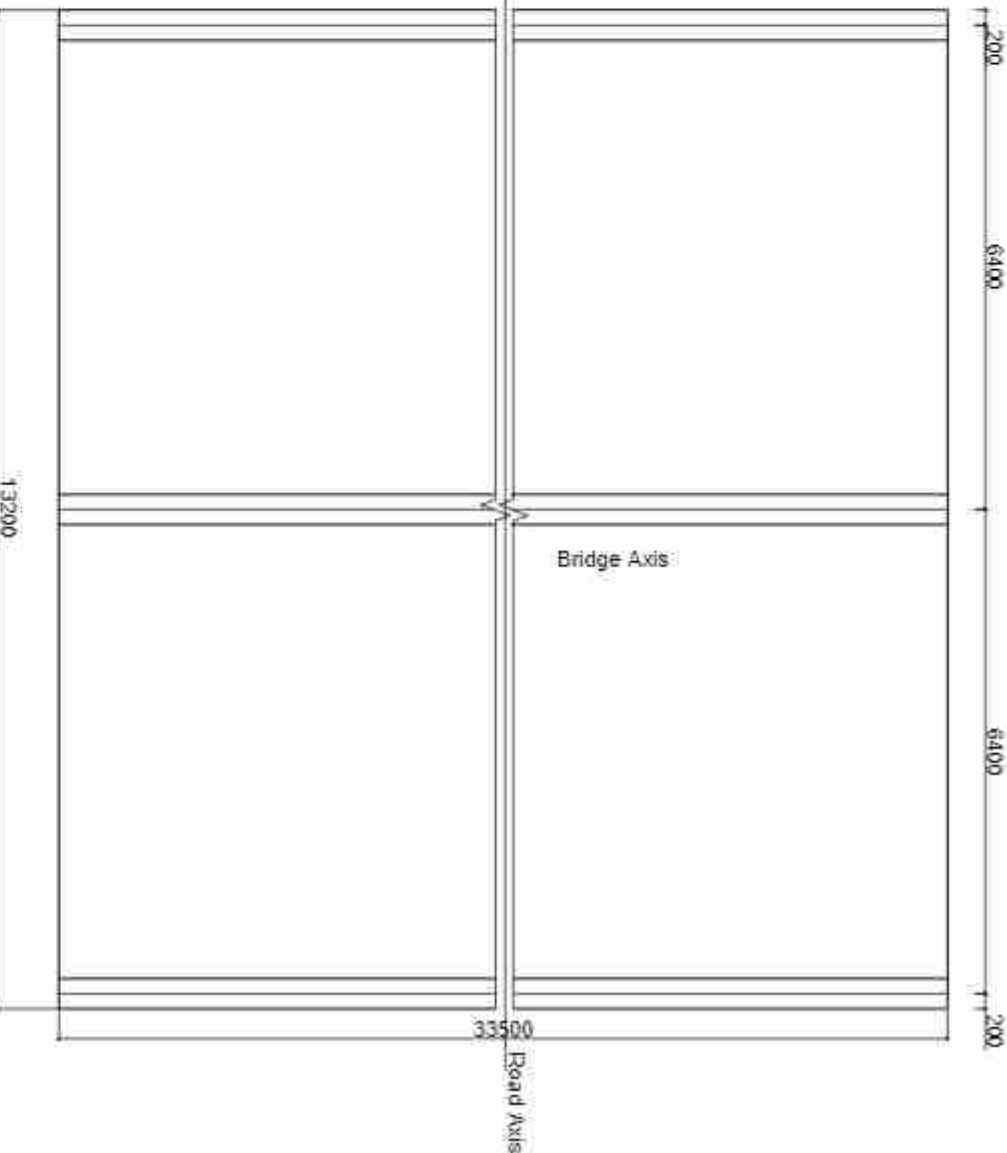


Concrete Outlines (Plan)

Scale: 1:100

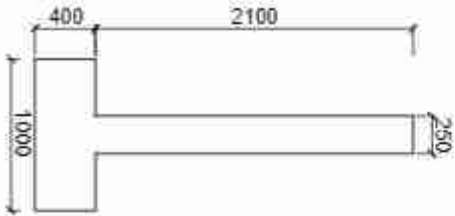

Curtain Wall D/S


Scale: 1:50

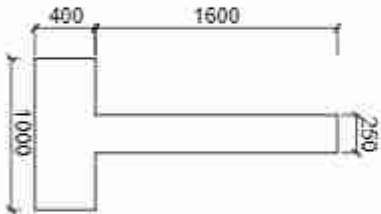

Curtain Wall U/S


Scale: 1:50

Government of Nepal Ministry of Physical Infrastructure and Transport Department of Roads Project Directorate Office (ADB) SASEC Highway Improvement Project- Project Preparatory Consultant (SHP-PPC) ADB Loan No: 3722-NEP		CONSULTANT: Soosung Engineering Co. Ltd. In association with EPMC P (Ltd) and Tech Studio of Engineering Nepal		IMPLEMENTING AGENCY: DOR, DCID ROAD NAME: East West Highway (H01) Bupal - Gauringhe Section		SHEET TITLE: Concrete Outline of Dry Nala Box Bridge_B - (6X6.3) (46+1001/305 A,B) CH-611+102		SCALE: As Shown		NAME		SIGNATURE		REV NO.		DESCRIPTION		DATE:	
										Designed by:		P. Shrestha						Nov/2022	
										Checked by:		P. Upadhyaya						DWG NO.: 305_Dry Nala	
										Approved by:		Dr. T. H. Chandra						SHEET NO.: (05/11)	

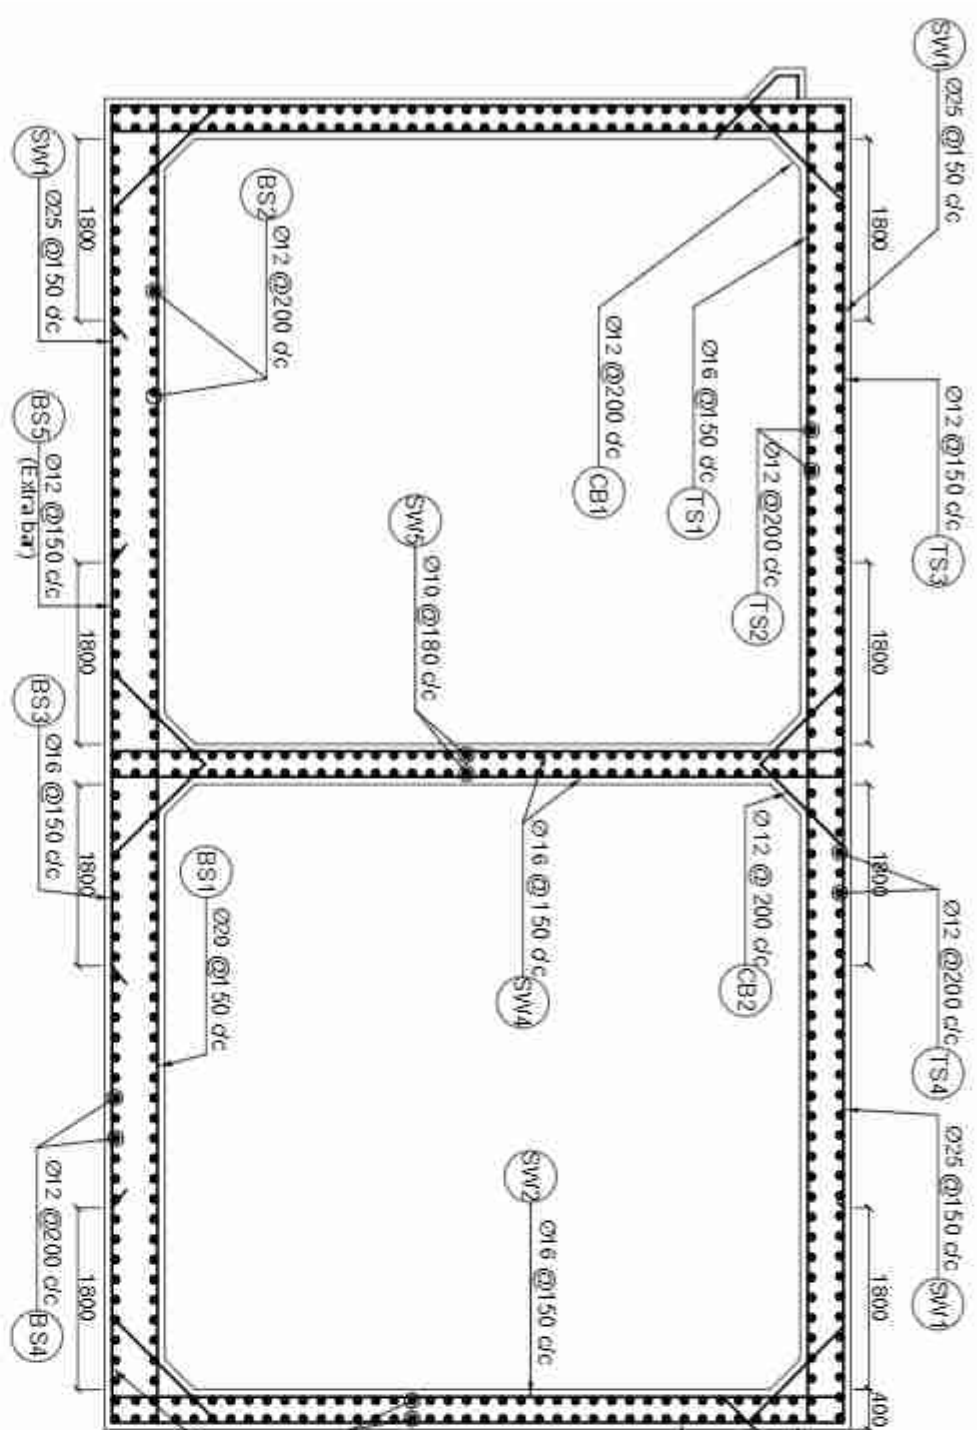


Sectional Plan of Vertical Wall

Scale: 1:75

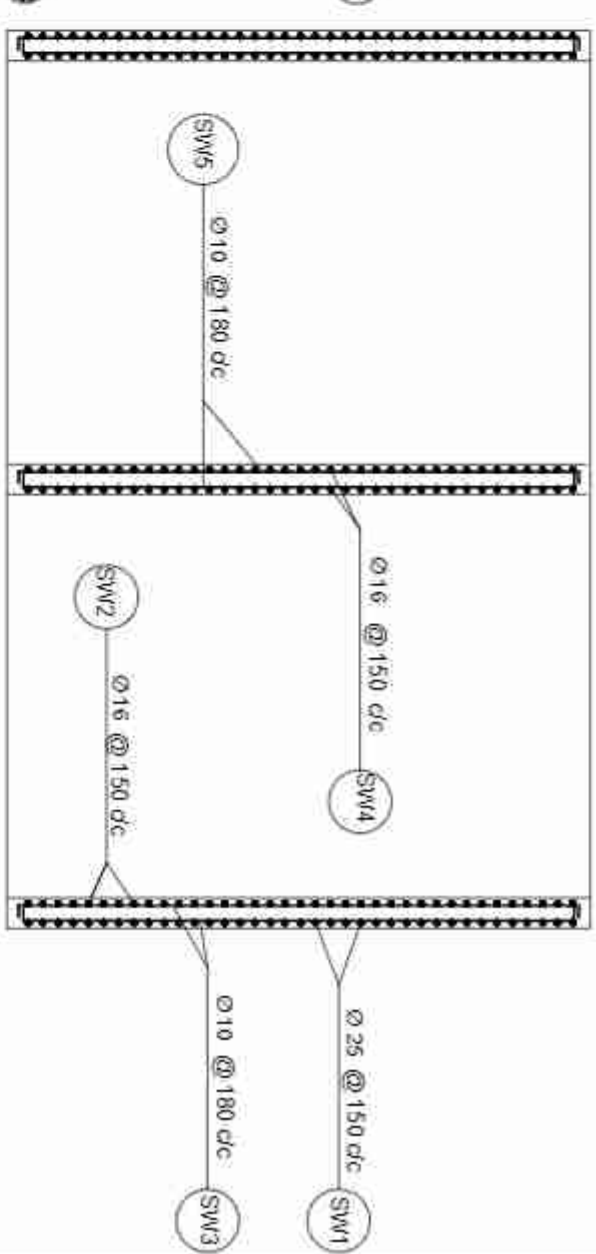


Sectional Elevation

Scale: 1:75

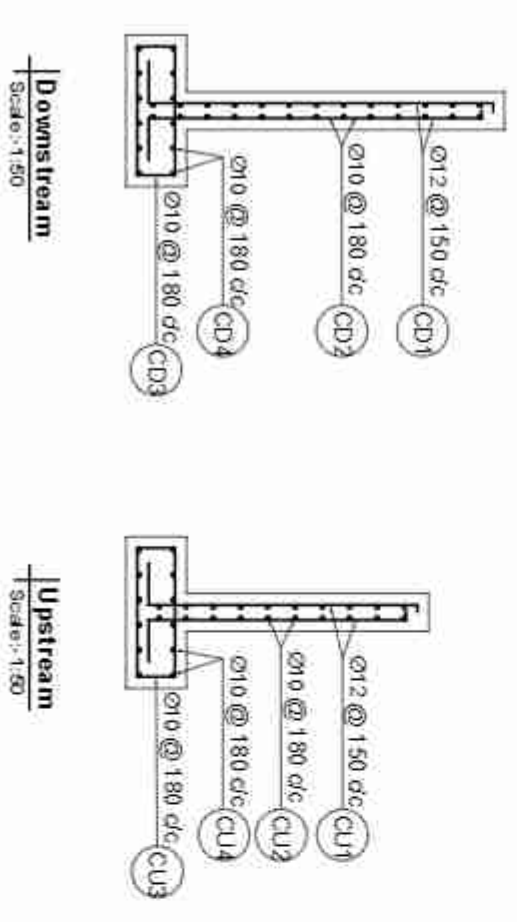

CURTAIN WALLS

Scale: 1:50

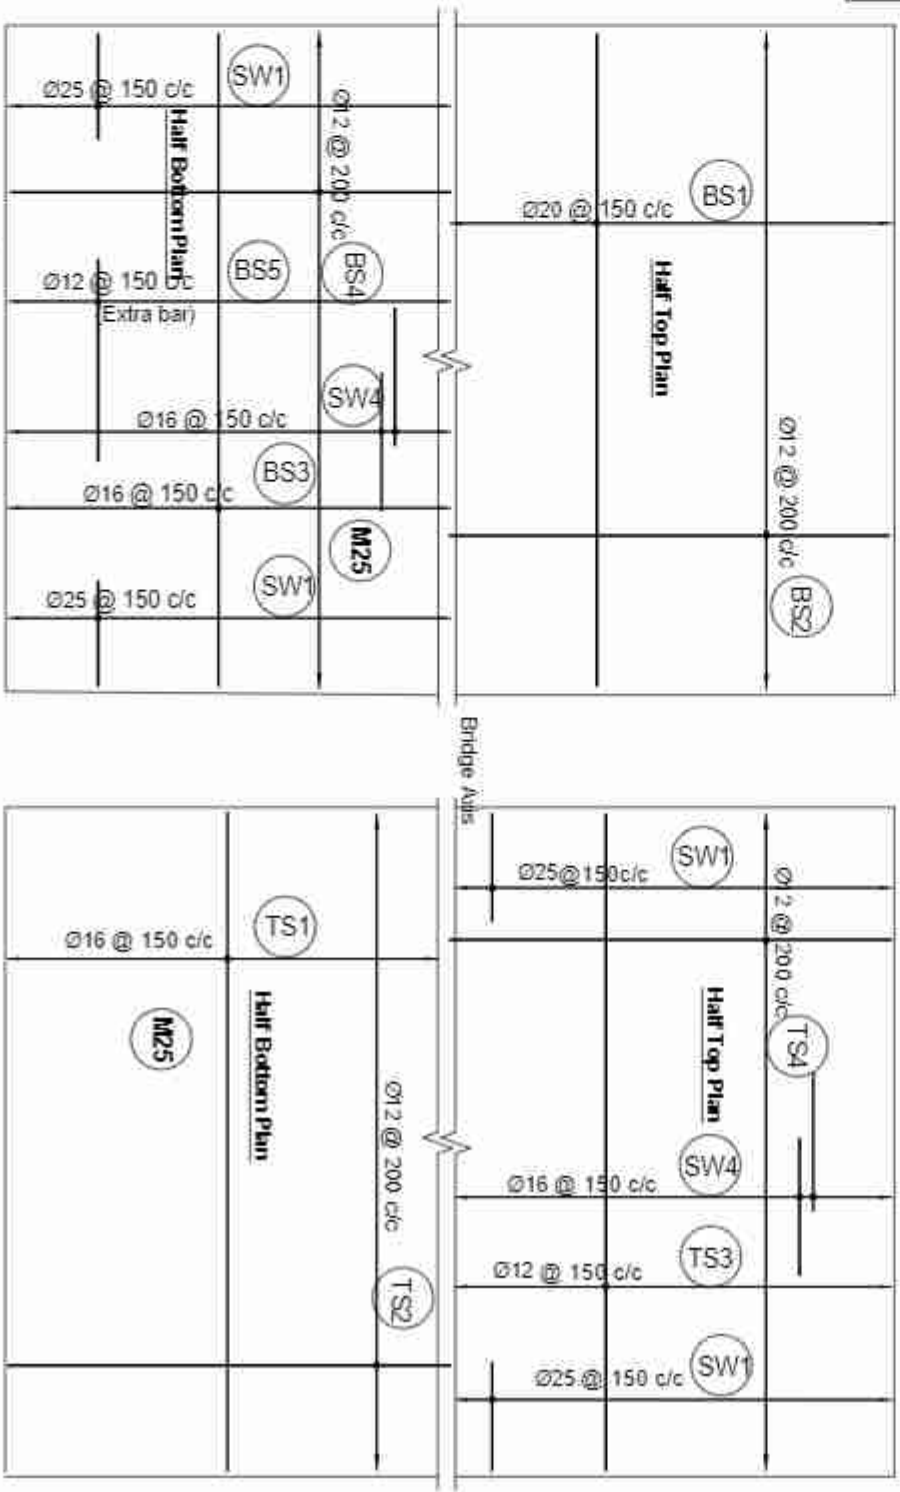

Bottom Sectional Plan

Scale: 1:100

Top Sectional Plan

Scale: 1:100


Government of Nepal Ministry of Physical Infrastructure and Transport Department of Roads Project Directorate Office (ADB) SASEC Highway Improvement Project- Project Preparatory Consultant (SHP-PPC) ADB Loan No: 3722-NEP		CONSULTANT: Soosung Engineering Co. Ltd., In association with EPMC P (Ltd) and Tech Studio of Engineering Nepal		IMPLEMENTING AGENCY: DOR, DCID ROAD NAME: East West Highway (H01) Butwal - Gaurasinghe Section		SHEET TITLE: Reinforcement Details of Dry Nala Box Bridge_B - (EXG.3) (46H-001/205 A,B) CH-611+102		SCALE: As Shown		NAME		SIGNATURE		REV NO.		DESCRIPTION		DATE:	
										Designed by: P. Shrestha		Checked by: P. Upadhyaya						Nov/2022	
										Approved by: Dr. T. H. Chandra								DWG NO.: 305_Dry Nala	
																		SHEET NO.: (06/11)	


Bar Bending Schedule of Top Slab									
Sketch	Spacing (mm)	Bar Mark	Ø, mm	No	Lot	Length, m	Total Length, m	Weight Kg/m	Total wt. Kg
Top Slab									
	150	TS 1	16	206	1	13.32	2743.92	1.58	4336.07
	200	TS 2	12	134	1	15.37	2050.58	0.89	1830.74
	150	TS 3	12	206	1	13.32	2743.92	0.89	2439.04
	200	TS 4	12	134	1	15.37	2050.58	0.89	1830.74
	300	TS 5	12	104	1	3.50	364.00	0.89	323.56
Sub Total (Top Slab) =						107.60	1		
Base Slab									
	150	BS 1	20	224	1	13.25	2968.00	2.47	7328.40
	200	BS 2	12	67	1	33.55	2247.85	0.89	1998.09
	150	BS 3	16	224	1	13.25	2968.00	1.58	4690.17
	200	BS 4	12	67	1	33.75	2261.25	0.89	2010.00
	150	BS 5	12	224	1	3.50	784.00	0.89	696.89
Sub Total (Base Slab) =						167.23	5		
						0.0			


Bar Bending Schedule of Side Walls									
Sketch	Spacing (mm)	Bar Mark	Ø, mm	No	Ld	Length, m	Total Length, m	Weight kg/m	Total wt. kg
	150	SW1	25	448	1	11.04	4943.68	3.86	19072.84
	150	SW2	16	448	1	7.59	3398.08	1.58	5360.81
	180	SW3	10	70	1	67.30	5114.00	0.02	3157.20
	150	SW4	16	448	1	11.04	4943.68	1.58	7812.24
	180	SW5	10	38	1	67.30	2557.40	0.02	1578.64
	200	SW6	16	336	1	1.83	614.24	1.58	970.60
	200	SW7	12	672	1	1.54	1031.52	0.89	916.91
	200	SW8	12	152	1	3.07	466.64	0.89	414.79
Sub Total (Side Walls) =						3929.31			

Bar Bending Schedule of Curtain Walls									
Sketch	Spacing (mm)	Bar Mark	Ø, mm	No	Lot	Length, m	Total Length, m	Weight kg/m	Total wt. Kg
Downstream									
	150	CD1	12	348	1	2.65	822.20	0.89	819.73
	180	CD2	10	15	1	51.90	778.50	0.62	480.56
	180	CD3	10	146	1	2.20	319.00	0.62	190.91
	180	CD4	10	12	1	25.85	310.20	0.62	191.48
Sub Total (Downstream) =						1688.7			
Upstream									
	150	CU1	12	348	1	2.15	748.20	0.89	665.07
	180	CU2	10	12	1	51.90	622.80	0.62	384.44
	180	CU3	10	146	1	2.20	319.00	0.62	190.91
	180	CU4	10	12	1	25.85	310.20	0.62	191.48
Sub Total (Upstream) =						1407.9			

Bar Bending Schedule of Approach Slab									
Sketch	Spacing (mm)	Bar Mark	Ø, mm	No	Lot	Length, m	Total length, m	Weight kg/m	Total wt. kg
	150	AS1	12	224	2	3.60	1612.80	0.89	1433.90
	150	AS2	12	24	2	30.00	1665.20	0.89	1453.51
	150	AS3	12	224	2	3.60	1612.80	0.89	1433.90
	150	AS4	12	24	2	30.00	1665.20	0.89	1453.51
Sub Total (Approach Slab) =						574.2			

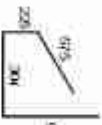Bar Bending Schedule of Safety Barrier Type - 1									
Sketch	Spacing (mm)	Bar Mark	Ø, mm	No	Lot	Length, m	Total length, m	Weight kg/m	Total wt. kg
	125	CS	16	111	1	2.03	164.59	1.28	210.10
	125	CS	16	01	1	1.42	114.62	1.20	137.42
		CS	16	11	1	9.90	109.50	1.20	131.40
Sub Total (Safety Barrier Type - 1) =						414.3			
For 06.5m length						4103.5			

 
Bar Bending Schedule of Safety Barrier Type - 1									
Sketch	Spacing (mm)	Bar Mark	Ø, mm	No	Lot Length, m	Total Length, m	Weight kg/m	Total wt. kg	
	125	BT 1	16	81	1	2.03	944.59	1.58	290.10
	125	BT 2	16	81	1	1.42	114.62	1.58	181.12
		BT 3	16	11	1	9.99	109.56	1.58	173.13
Sub-Total (Safety Barrier Type - 1) =								1005.26	1405.35

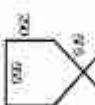
Bar Bending Schedule of Safety Barrier Type - 2									
Sketch	Spacing (mm)	Bar Mark	Ø, mm	No	Lot	Length, m	Total Length, m	Weight Kg/m	Total wt. Kg
	150	C1	10	8	1	2.21	17.04	1.58	27.88
	150	C2	10	10	1	1.66	20.22	1.58	41.59
	150	C3	10	12	1	0.99	11.52	1.58	18.20
Sub Total (m for 100 mm bar) =						87.7			
For 200 mm bar =						231.53			

Bar Bending Schedule of Wing Wall									
Sketch	Spacing (mm)	Bar Mark	Ø, mm	No	Ld	Length, m	Total Length, m	Weight (kg/m)	Total wt. kg
	200	S1	20	48	4	3.74	179.62	2.47	443.26
	200	S2	20	48	4	6.09	292.32	2.47	721.78
	120	S3	12	80	4	6.09	487.20	0.89	433.07
	100	S4	10	33	4	9.45	311.85	0.62	192.50
	160	S5	10	33	4	9.45	311.85	0.62	192.50
	160	F1	12	54	4	3.39	183.06	0.89	162.72
	180	F2	10	19	4	9.45	179.55	0.62	110.83
	180	F3	12	64	4	3.39	210.96	0.89	192.85
	180	F4	10	19	4	9.45	179.55	0.62	110.83
	180	F5	10	6	4	9.45	56.70	0.62	35.00
Sub-Total (Phase Start) =							2560.3		

Government of Nepal Ministry of Physical Infrastructure and Transport Department of Roads Project Directorate Office (ADB) SASEC Highway Improvement Project- Project Preparatory Consultant (SHP-PPC) ADB Loan No: 3722-NEP		CONSULTANT: Soosung Engineering Co. Ltd. Korea In association with EPMC P (Ltd) and Tech Studio of Engineering Nepal		IMPLEMENTING AGENCY: DOR, DCID ROAD NAME: East West Highway (H01) Butwal - Gauriganga Section		SHEET TITLE: Bar Bending Schedule of Dry Nala Box Bridge_B - (BXG.3) (A6H001/205 A,B) CH-611+102		SCALE: As Shown		Designed by: P. Shrestha Checked by: P. Upadhyaya Approved by: Dr. T. H. Chandra		DATE: Nov/2022 DWG NO.: 305_Dry Nala SHEET NO.: 08/11	
--	--	---	--	--	--	---	--	---------------------------	--	--	--	--	--


Government of Nepal Ministry of Physical Infrastructure and Transport Department of Roads Project Directorate Office (ADBI) SASEC Highway Improvement Project- Project/Preparatory Consultant (SHIP-PPC) ADB Loan No: 3722-NEP		CONSULTANT: Soosung Engineering Co., Ltd. In association with ERMC P. (Ltd) and Tech Studio of Engineering Nepal		IMPLEMENTING AGENCY: DOR, DCID ROAD NAME East West Highway (H01) Butwal - Gorunaghe Section		SHEET TITLE Layout Plan of Dry Nala Box Bridge_B - (6X6.3) (46+100.305 A/B) CH-611+102		SCALE: As Shown		NAME		SIGNATURE		REV.NO.		DESCRIPTION		DATE: Nov,2022	
Designed by		P. Shrestha		Checked by		P. Upadhyaya		Approved by		Dr. T.H.Choi		DWG. NO.:		305_Dry Nala		SHEET NO.:		(001)	

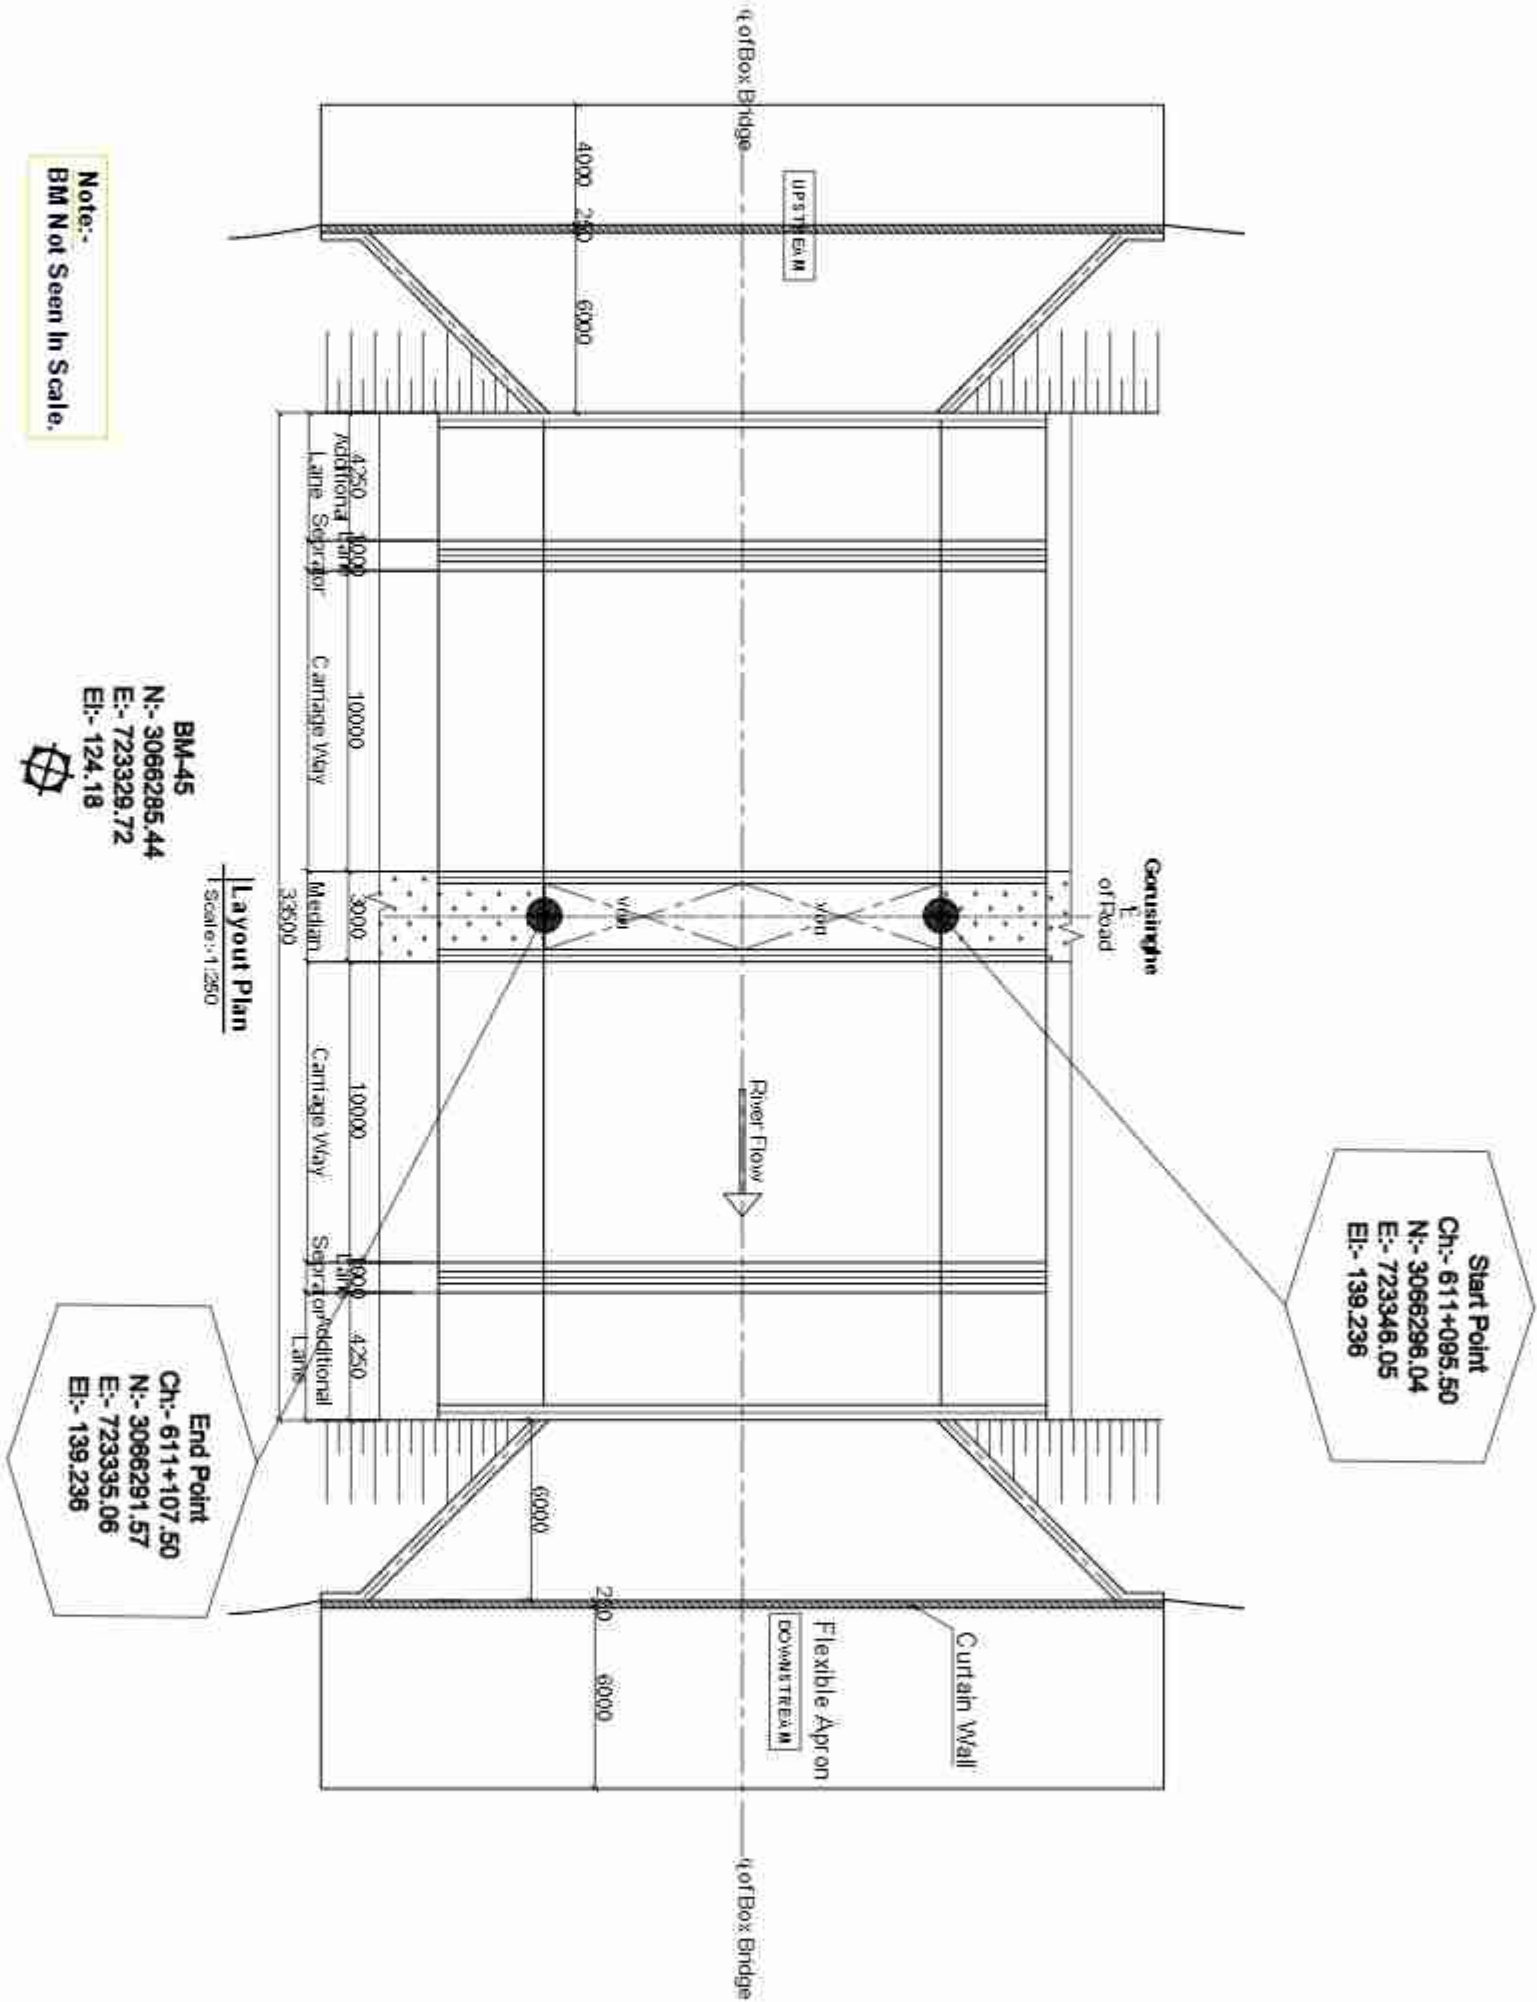

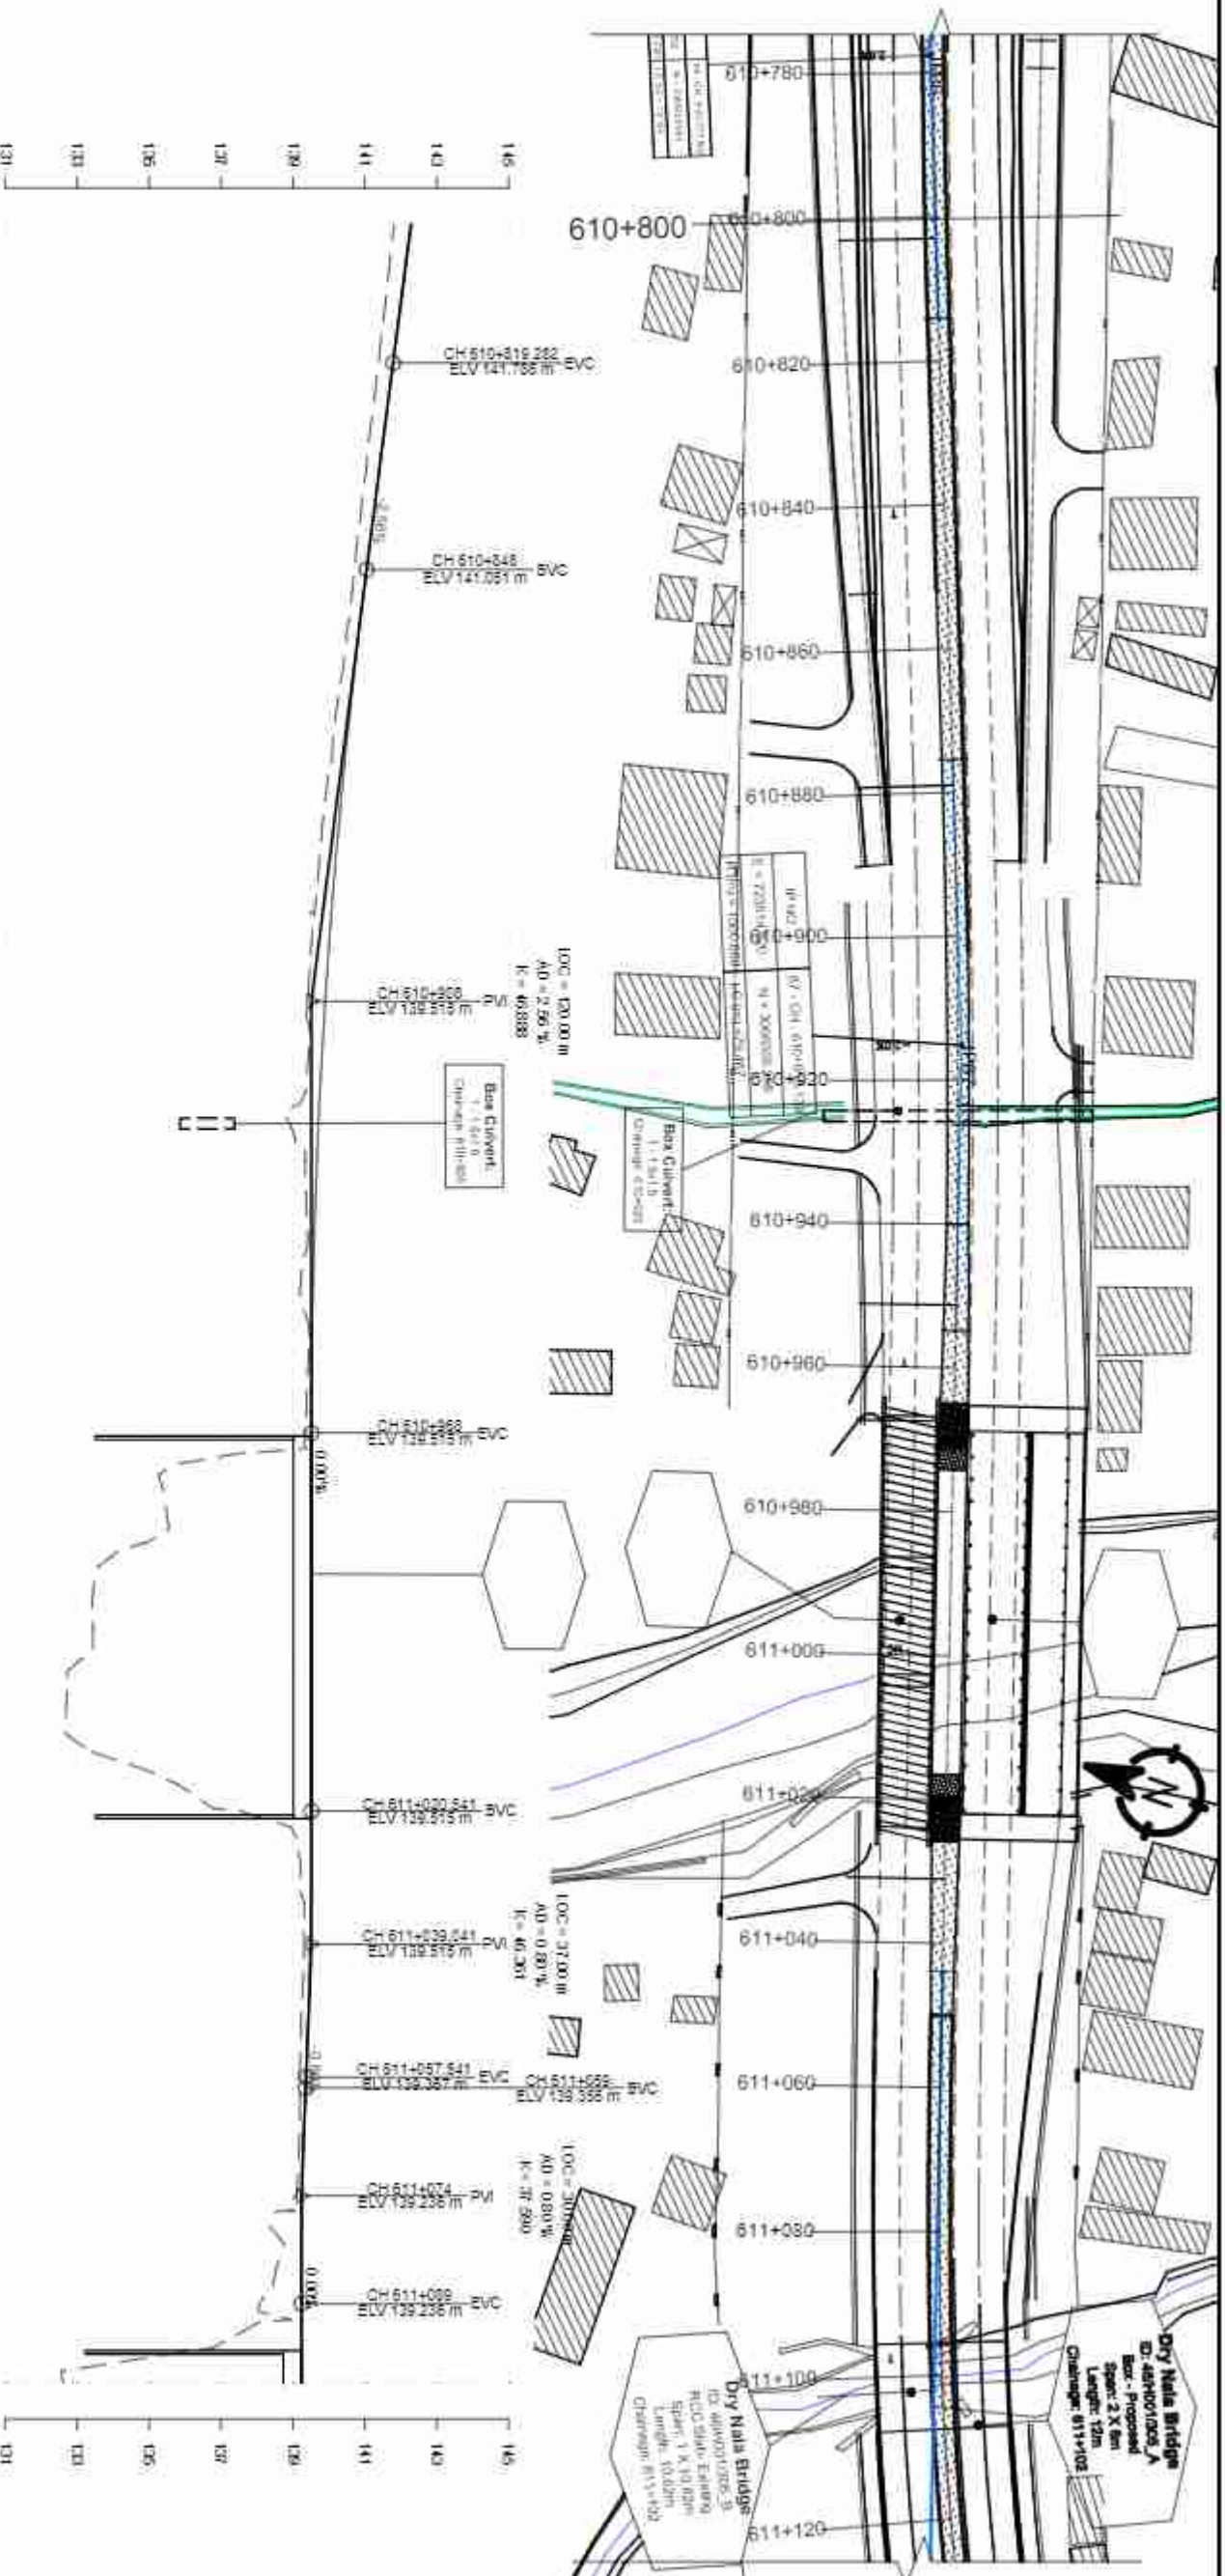

DESIGN LEVEL(m)	EXISTING LEVEL(m)	HORIZONTAL ALIGNMENT		SUPER ELEVATION	CHAINAGE(KM)
		LEFT	RIGHT		
142.305	141.514	R=1500.00	R=1500.00	610+800	610+800
142.022	141.352			610+810	610+810
141.787	141.358			610+820	610+820
141.511	141.115			610+830	610+830
141.255	140.999			610+840	610+840
141.000	140.872			610+850	610+850
140.755	140.439			610+860	610+860
140.535	140.140			610+870	610+870
140.341	139.902			610+880	610+880
140.154	139.715			610+890	610+890
140.008	139.515	R=1500.00	R=1500.00	610+900	610+900
139.874	139.380			610+910	610+910
139.761	139.354			610+920	610+920
139.669	139.344			610+930	610+930
139.669	139.410			610+940	610+940
139.550	139.231			610+950	610+950
139.522	139.408			610+960	610+960
139.515	139.366			610+970	610+970
139.515	139.518			610+980	610+980
139.515	139.444			610+990	610+990
139.515	139.992	R=1500.00	R=1500.00	611+000	611+000
139.515	139.750			611+010	611+010
139.515	139.741			611+020	611+020
139.505	139.205			611+030	611+030
139.474	139.309			611+040	611+040
139.401	139.234			611+050	611+050
139.348	139.192			611+060	611+060
139.284	139.153			611+070	611+070
139.247	139.647			611+080	611+080
139.236	139.039			611+090	611+090
139.236	139.518			611+100	611+100

Government of Nepal Ministry of Physical Infrastructure and Transport Department of Roads Project Directorate Office (ADP) SASEC Highway Improvement Project Project Preparatory Consultant (SHIP-PPC) ADB Loan No: 3722-NEP		CONSULTANT: Soosung Engineering Co. Ltd. Korea in association with ERMCO P (Ltd), Nepal and JGC Tech Studio of Engineering		IMPLEMENTING AGENCY: DOR, DCID ROAD NAME: East West Highway (H01) Butwal - Goringha Section		SHEET TITLE: Plan And Profile of Dry Nala Box Bridge CH 610+800 : CH 611+100		SCALE: Vertical Scale: 1"=10m Horizontal Scale: 1"=100m		DESIGNED BY: S. B. Shrestha	SIGNATURE	REV NO.	DESCRIPTION	DATE: September, 2022	DWG. NO.: 305_Dry Nala	SHEET NO.: (0011)
--	--	---	--	---	--	--	--	---	--	--------------------------------	-----------	---------	-------------	--------------------------	---------------------------	----------------------

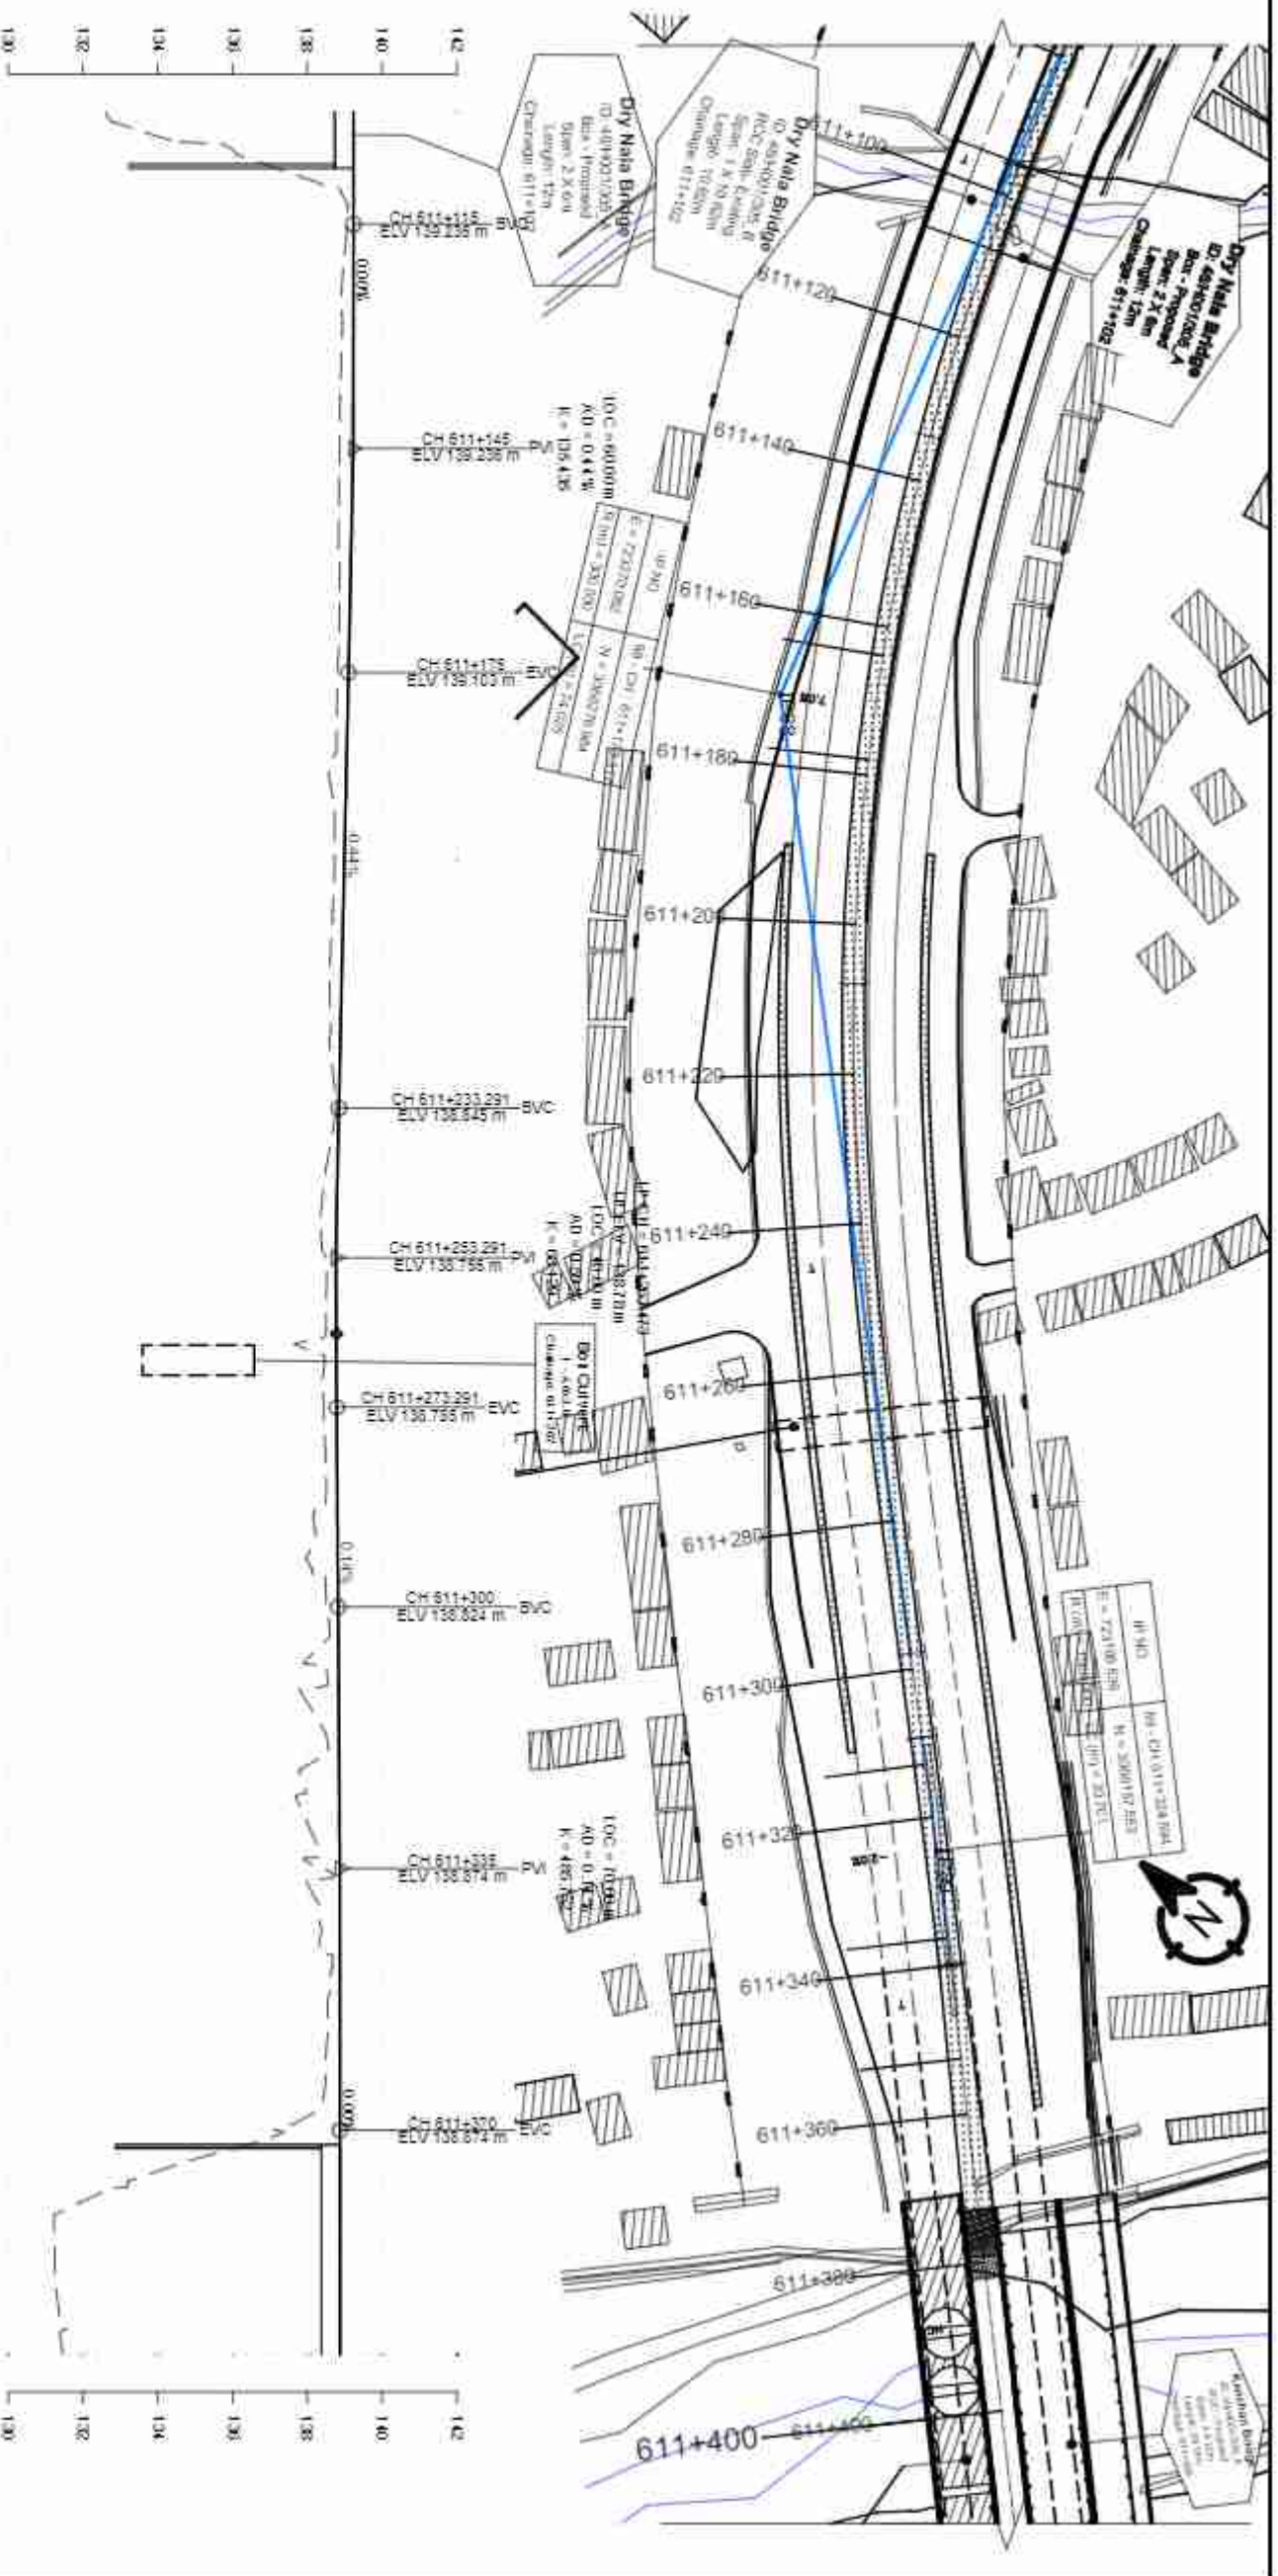

DESIGN LEVEL(m)	EXISTING LEVEL(m)	HORIZONTAL ALIGNMENT		SUPER ELEVATION	CHAINAGE(km)
		RIGHT	LEFT		
139.236	132.916	P-68 B=300.00	T	611+100	
139.236	132.768			611+110	
139.235	132.970			611+120	
139.228	132.934			611+130	
139.213	132.974			611+140	
139.191	132.853			611+150	
139.181	132.871			611+160	611+163.883
139.124	132.884			611+170	
139.081	132.768			611+180	611+177.900
139.037	132.821			611+190	
139.982	132.738	T	T	611+200	
139.948	132.653			611+210	
139.904	132.617			611+220	
139.859	132.717			611+230	
139.816	132.548			611+240	
139.791	132.368			611+250	
139.779	132.508			611+260	
139.781	132.404			611+270	
139.795	132.450			611+280	
139.809	132.219			611+290	
139.824	132.820	B=1500.00	T	611+300	
139.837	132.551			611+310	611+312.543
139.848	132.416			611+320	
139.868	132.100			611+330	611+338.344
139.885	132.323			611+340	
139.870	132.574			611+350	611+352.544
139.873	132.501			611+360	
139.874	137.138			611+370	
139.874	131.797			611+380	
139.874	131.262			611+390	
139.874	131.454			611+400	611+400

Government of Nepal Ministry of Physical Infrastructure and Transport Department of Roads Project Directorate Office (ADB) SASEC Highway Improvement Project- Project Preparatory Consultant (SHP-PPC) ADB Loan No: 3722-NEP		CONSULTANT: Soosung Engineering Co. Ltd. Korea in association with ERMPC P (Ltd), Nepal and JGC Tech Studio of Engineering		IMPLEMENTING AGENCY: DOR DCD ROAD NAME: East West Highway (E101) Butwal - Gorunghu Section		SHEET TITLE: Plan And Profile of Dry Nala Box Bridge CH 610+800 - CH 611+400		SCALE: Vertical Scale: 1"=40' Horizontal Scale: 1"=200'		DESIGNED BY: S.B. Shrestha	CHECKED BY: P. Upadhyaya	APPROVED BY: Dr. T. H. Chandra	DATE: September, 2022	DWG NO.: 305_Dry Nala	SHEET NO.: (1/1)
--	--	---	--	--	--	--	--	---	--	-------------------------------	-----------------------------	-----------------------------------	--------------------------	--------------------------	---------------------

Government of Nepal
Ministry of Physical Infrastructure and Transport
Department of Roads
Project Directorate (ADB)
Implementing Agency : DOR, DCID

Project Preparatory Consultants
Under
SASEC Highway Improvement Project (SHIP-PPC)
(ADB Loan No: 3722 Nep)
Contract No. SHIP/PPC/2020/02

Kanchan Bridge (46-H001-306_A)

St. Ch : 611+371.93 ~ End Ch : 611+440.07

Detailed Drawing

Butwal - Gorusinghe Sector

November, 2022

CONTENTS

S.No.	DESCRIPTION	DWG. NO	NO. OF SHEETS
1.	General Notes.	1 - 2	2
2.	Topographic Map.	3	1
3.	General Arrangement.	4-5	2
4.	Bore Logs.	6	1
5.	Detail of Superstructure.	7	1
6.	Reinforcement Details of Slab.	8	1
7.	Reinforcement Details of Main Girder .	9	1
8.	Anchorage Details.	10	1
9.	Bar Bending Schedule of Slab & Main Girder.	11	1
10.	Abutment Details.	12	1
11.	Reinforcement Details of Abutment.	13	1
12.	Reinforcement Details of Wingwall.	14	1
13.	Reinforcement Details of Abutment Piles.	15	1
14.	Plan of Pier.	16	1
15.	Reinforcement Details of Pier Cap.	17	1
16.	Barbending Schedule of Pier Cap.	18	1
17.	Reinforcement Details of Abutment Pile.	19	1
18.	Reinforcement Detail of Approach Slab.	20	1
19.	Miscellaneous Detail.	21-22	2
20.	River Training Work.	23	1
21.	Plan & Profile.	24-25	2
22.	Layout Plan.	25.1-25.3	3
23.	Layout Plan.	26-27	2

GENERAL NOTES

General

- Metric system of measurement is used in all drawings. Elevation and Stations are shown in Meter and all other dimensions are in Millimeters, except indicated otherwise.
- In case of contradictions, specific notes on respective sheet shall supersede the General Notes
- No dimensions shall be scaled from the drawings. Only written dimensions shall be followed. Any doubtful matter in the drawings shall be brought to the attention of the engineer-in-charge for any corrections before the execution of the works.

Design Notes

The design codes followed:

For RCC and PSC concrete - IRC:112-2020
For loads and stresses - IRC:6-2017
For substructure and foundations - IRC:78-2014
For seismic design - IRC:SP-114-2018, Seismic zone V, Importance factor 1.2

Design live loads

For urban area bridges

Case 1 - 3 lanes of class A + pedestrians; 1 lane of class A + 1 lane of class 70R + pedestrians
Case 2 - 4 lanes or class A; 2 lanes of class A + 1 lane of class 70R; No pedestrians

For non-urban area bridges

Case 1 - 2 lanes of class A + pedestrians; 1 lane of class 70R + pedestrians
Case 2 - 3 lanes of class A; 1 lane of class A + 1 lane of class 70R; No pedestrians.

Notes on Concrete

In General the grade of concrete to be used shall be as follows:
(unless otherwise specified in the respective drawing sheets)

For superstructure deck slab, wearing course, crash barriers;

For raised footpaths;

For main girders and cross girders of superstructure with PSC girders;

For main girders and cross girders of superstructure with RCC girders;

For substructure: Abutment stem, ballast wall, stoppers, bearing pedestals,

pier cap, pier stem and pile caps;

For bored and cast in situ piles;

For leveling course;

The maximum size of aggregate shall be as per IRC:112-2020, clause 18.4.4.2

Admixture to the concrete

To improve workability and/or increase initial setting time of concrete and cement grout, admixture conforming to IS:9103 and ASTM C-494, (Type F - High Range Water Reducing admixture) can be added in appropriate dosage, subject to their satisfactory proven use.

Clear Cover to reinforcement (unless otherwise specified in the respective drawing sheets)

Reinforcement bars of all components of the superstructure: 40mm

Prestressing ducts or strands in superstructure: 75mm

All components of abutment, pier, pile caps and piles (except stoppers and bearing pedestals): 75mm

Bearing pedestals and Stoppers: 50mm

Cover shall be ensured with the use of properly sized cement concrete blocks which can be secured to the re-bars or other devices approved by the engineer-in-charge. Use of loose stones or wooden pieces is not permitted.

Notes on Reinforcement

- All reinforcing steel bars shall be High Strength Deformed bars with grade Fe500 conforming to IS:1786.
- Laps and Splices shall conform to IRC:112-2020, Clause 15.2.5. Use of mechanical coupler is permitted upon approval by the engineer.

Notes on Prestressing

- Prestressing strands shall be Class-2, uncoated 7 ply, low relaxation type with ultimate tensile stress 1862 N/mm², conforming to IS:14268.
- The diameter of strands, their number in a tendon and the total jacking force to be applied is specified in the respective drawing sheet. All the initial and long term losses are already incorporated in design.
- Corrugated HDPE Sheathing ducts shall be used with the minimum internal diameter not less than three times the cross sectional area of the tendon. The wall thickness and other properties of the sheathing shall be as per IRC:112-2020, clause 13.4.3
- The specified profile and the alignment of the ducts shall be strictly maintained by properly securing the ducts to the re-bars. If required, pieces of re-bars can be added or the re-bars slightly repositioned or bent to maintain the profile and alignment, with approval of the engineer-in-charge.
- The jacking equipment shall be fitted with appropriate force measuring device and shall be regularly checked and calibrated as prescribed by the manufacturer.
- Jacking shall be done from both ends simultaneously and gradually, recording the elongation both sides. The expected final elongation mentioned in the respective drawings sheet is based on modulus of elasticity of the strands (Es) equal to 1.95x10⁵ MPa. If the Es of supplied strands is different then the elongation values shall be recalculated by multiplying the Design values of elongation by the ratio of Design Es / Actual Es.
- In case the total elongation is not achieved at the prescribed jacking force, the jacking operation can be continued until the force reaches the maximum allowable value. If the required elongation is achieved at jacking force lower than the prescribed value, the jacking operation shall continue until the prescribed force is reached, provided the Sum of the additional elongations thus achieved is not more than 5% of the sum of the prescribed elongations.
- In adverse condition to any of the cases above, the jacking operation shall be stopped, the tendons removed and this matter reported to the engineer-in-charge for further instruction. The jacking force should NEVER exceed the Maximum allowable value.

Grouting

- The tendons which satisfy the above conditions shall be grouted properly, ensuring the duct is free of any foreign material and there is no leak or damage around the joints between the anchors and the ducts. Grouting can be normally done immediately after successful completion of tensioning operations and shall not be delayed by more than 5 days of tensioning of the cables.
- The grout shall be prepared with Ordinary Portland cement with suitable expansive admixture approved by the engineer. Admixture containing chloride and nitrate are not permitted. The water/cement ratio shall not be more than 0.48. Retempering of the grout shall not be permitted. The grout shall be mixed with mechanical mixers and shall be continuously kept agitated until pumped in.

Government of Nepal Ministry of Physical Infrastructure and Transport Department of Roads Project Directorate Office (ADB) SASEC Highway Improvement Project- Project Preparatory Consultant (SHP-PPC) ADB Loan No: 3722-NEP	CONSULTANT:  Soosung Engineering Co. Ltd., Korea In association with EPMC P (Ltd) and  XVC Tech Studio of Engineering Nepal	IMPLEMENTING AGENCY: DOR DCID ROAD NAME East West Highway (H01) Buttal - Consulting Section	SHEET TITLE: General Notes of Kanchan Bridge (A64-D01/306_A)	SCALE: As Shown	NAME Saroj Bhandara	SIGNATURE 	REV NO.	DESCRIPTION	DATE: November, 2022
									DWG NO.: 306_Kanchan
									SHEET NO.: 01/27

- The main girders are be precast near the bridge site at suitable location (approach road or dry river bed, if available) on well prepared casting yard. The choice of location also depends upon the equipment available for lifting or launching the girders. After completion of the prestressing works the girders are either lifted by suitable cranes or pushed/launched with the help of rails and jacks or launching girders and placed carefully over the already completed substructure. Care shall be taken that all the preparatory works for the bearings are done properly before the launching/placing of the girders.
- Lifting shall be done only by the hooks provided at both ends. In case of jacking the jacking points shall be only just under the location of the hooks. No support, lifting or jacking is allowed at any other section of the girder
- After placing all the main girders and finishing the works on the bearings, the formwork for deck slab and cross girders are prepared. All the formwork for deck slab and cross girders shall be supported by the main girders. The main girders shall remain un-propped during casting of the deck slab. Similarly there shall be no false-work or props from the ground or part of substructure during casting of the deck slab.
- The Contractor shall ensure stability of the girders during all stages of construction.
- Dimensional tolerances for the precast girders shall be as per IRC:SP-71-2018, Clause 4.10. If not prescribed otherwise, transportation and handling operation shall follow the guidelines in Clause 4.9 of the same documents.
- The prescribed time-line for construction of the superstructure is as follows

Prestressing of Precast Girder only (Stage 1)	After 28 days of casting or confirming 100% compressive strength of concrete
Lifting/Launching of the Girder	Within 14 days of first stage prestressing
Casting of the Deck Slab	Within 14 days of placing of girder over substructure
Prestressing of Girder (Stage 2)	After 14 days of casting of deck slab
Casting of Footpath, Crash Barrier, Wearing Course etc	Preferably within 7 days but not later than 14 days of Second stage prestressing


- Deviation from the above time-line is subject to approval by the engineer. No other vehicle except the concreting apparatus are allowed on the deck until the deck slab has attained its full specified strength.
- Construction methodology for Cast-in-situ RCC superstructure**
- Construction of Monolithic cast in situ RCC superstructure shall follow the standard practices. The falsework for the girders and deck slab are supported on the ground and removed after specified time period.

- Standard Specifications and Special provisions to the Standard Specifications (if any) and specific notes on the drawings shall be followed for the construction of the abutments, piers and foundations.
- Backfill behind the abutment shall be placed only after the concrete has achieved full 28 days strength. Heavy compaction equipment weighing more than 10 Ton shall not be used within 2.0 meters from the back of the abutment until all the works on superstructure is completed.
- The graded backfill behind the abutment shall be at a slope not steeper than 62 degrees, starting from the back of the footing. The back fill material dry density shall be within 1900 to 2200 kN/m³ and moisture content between 9 to 15%
- In case of new bridge adjacent to the existing bridge, care shall be taken not to render any damage to the elements of the existing bridge. Particular attention shall be paid to the foundation of the existing bridge. The contractor shall ensure that excavation for the foundation of the new bridge does not cause stability or settlement of the foundation of the existing bridge.
- If the existing bridge has a shallow foundation, the contractor shall protect the existing foundation by sheet piling or any other suitable means to the satisfaction of the engineer, before excavating for the foundation of the new bridge.



Notes on Foundation and Substructure

- **General Note: (For all Pile Foundation)**
- Drilling/Boring works for pile is allowed only with rotary or oscillator type drilling equipment.No percussion method is allowed .Stability of borehole shall be ensured by the use of temporary casing.Use of other methods of borehole stability is subject to approval by the engineer, but in such case use of water/air/chemical jetting for boring process shall not be allowed.
- In case of drilling/boring without temporary casing,the contractor should ensure the stability and uniformity of the borehole before lowering the reinforcement cage and during concreting.
- Boring/Drilling of the piles is preferred in a staggered pattern.Boring/Drilling for any pile shall not commence before 24 hours of completion of concreting of any pile within a radius of 6 meters from its center.
- In case of drilling/boring without temporary casing , the pile shall be lined with 6mm thick permanent casing from the bottom of the pile cap down to 0.5 m below the maximum scour depth or 1.5 m whichever is larger.

Government of Nepal Ministry of Physical Infrastructure and Transport Department of Roads Project Directorate Office (ADB) SASEC Highway Improvement Project- Project Preparation Consultant (SHP-PPC) ADB Loan No: 3722-NEP		CONSULTANT:  Seosung Engineering Co. Ltd., Korea In association with EPMC P. (Ltd) and  X&Y Tech Studio of Engineering Nepal		IMPLEMENTING AGENCY: DOJ DCID ROAD NAME East West Highway (H01) Budhal - Gansinghe Section		SHEET TITLE: General Notes of Kanchan Bridge (16+1001/2006_A)		SCALE: As Shown		<table><tr><td rowspan="3">Designed by:</td><td rowspan="3">Saroj Bhattachara</td><td rowspan="3"></td><td rowspan="3">REV NO.</td><td rowspan="3">DESCRIPTION</td><td rowspan="3">DATE: November 2022</td></tr><tr><td rowspan="2">Checked by:</td><td rowspan="2">P. Upadhyaya</td><td rowspan="2"></td></tr><tr><td>Approved by:</td><td>Dr. T.H.Chel</td><td></td></tr></table>		Designed by:	Saroj Bhattachara		REV NO.	DESCRIPTION	DATE: November 2022	Checked by:	P. Upadhyaya		Approved by:	Dr. T.H.Chel	
Designed by:	Saroj Bhattachara		REV NO.	DESCRIPTION	DATE: November 2022																		
						Checked by:	P. Upadhyaya																
									Approved by:	Dr. T.H.Chel													
						DWG NO.: 306_Kanchan		SHEET NO.: 022/22															

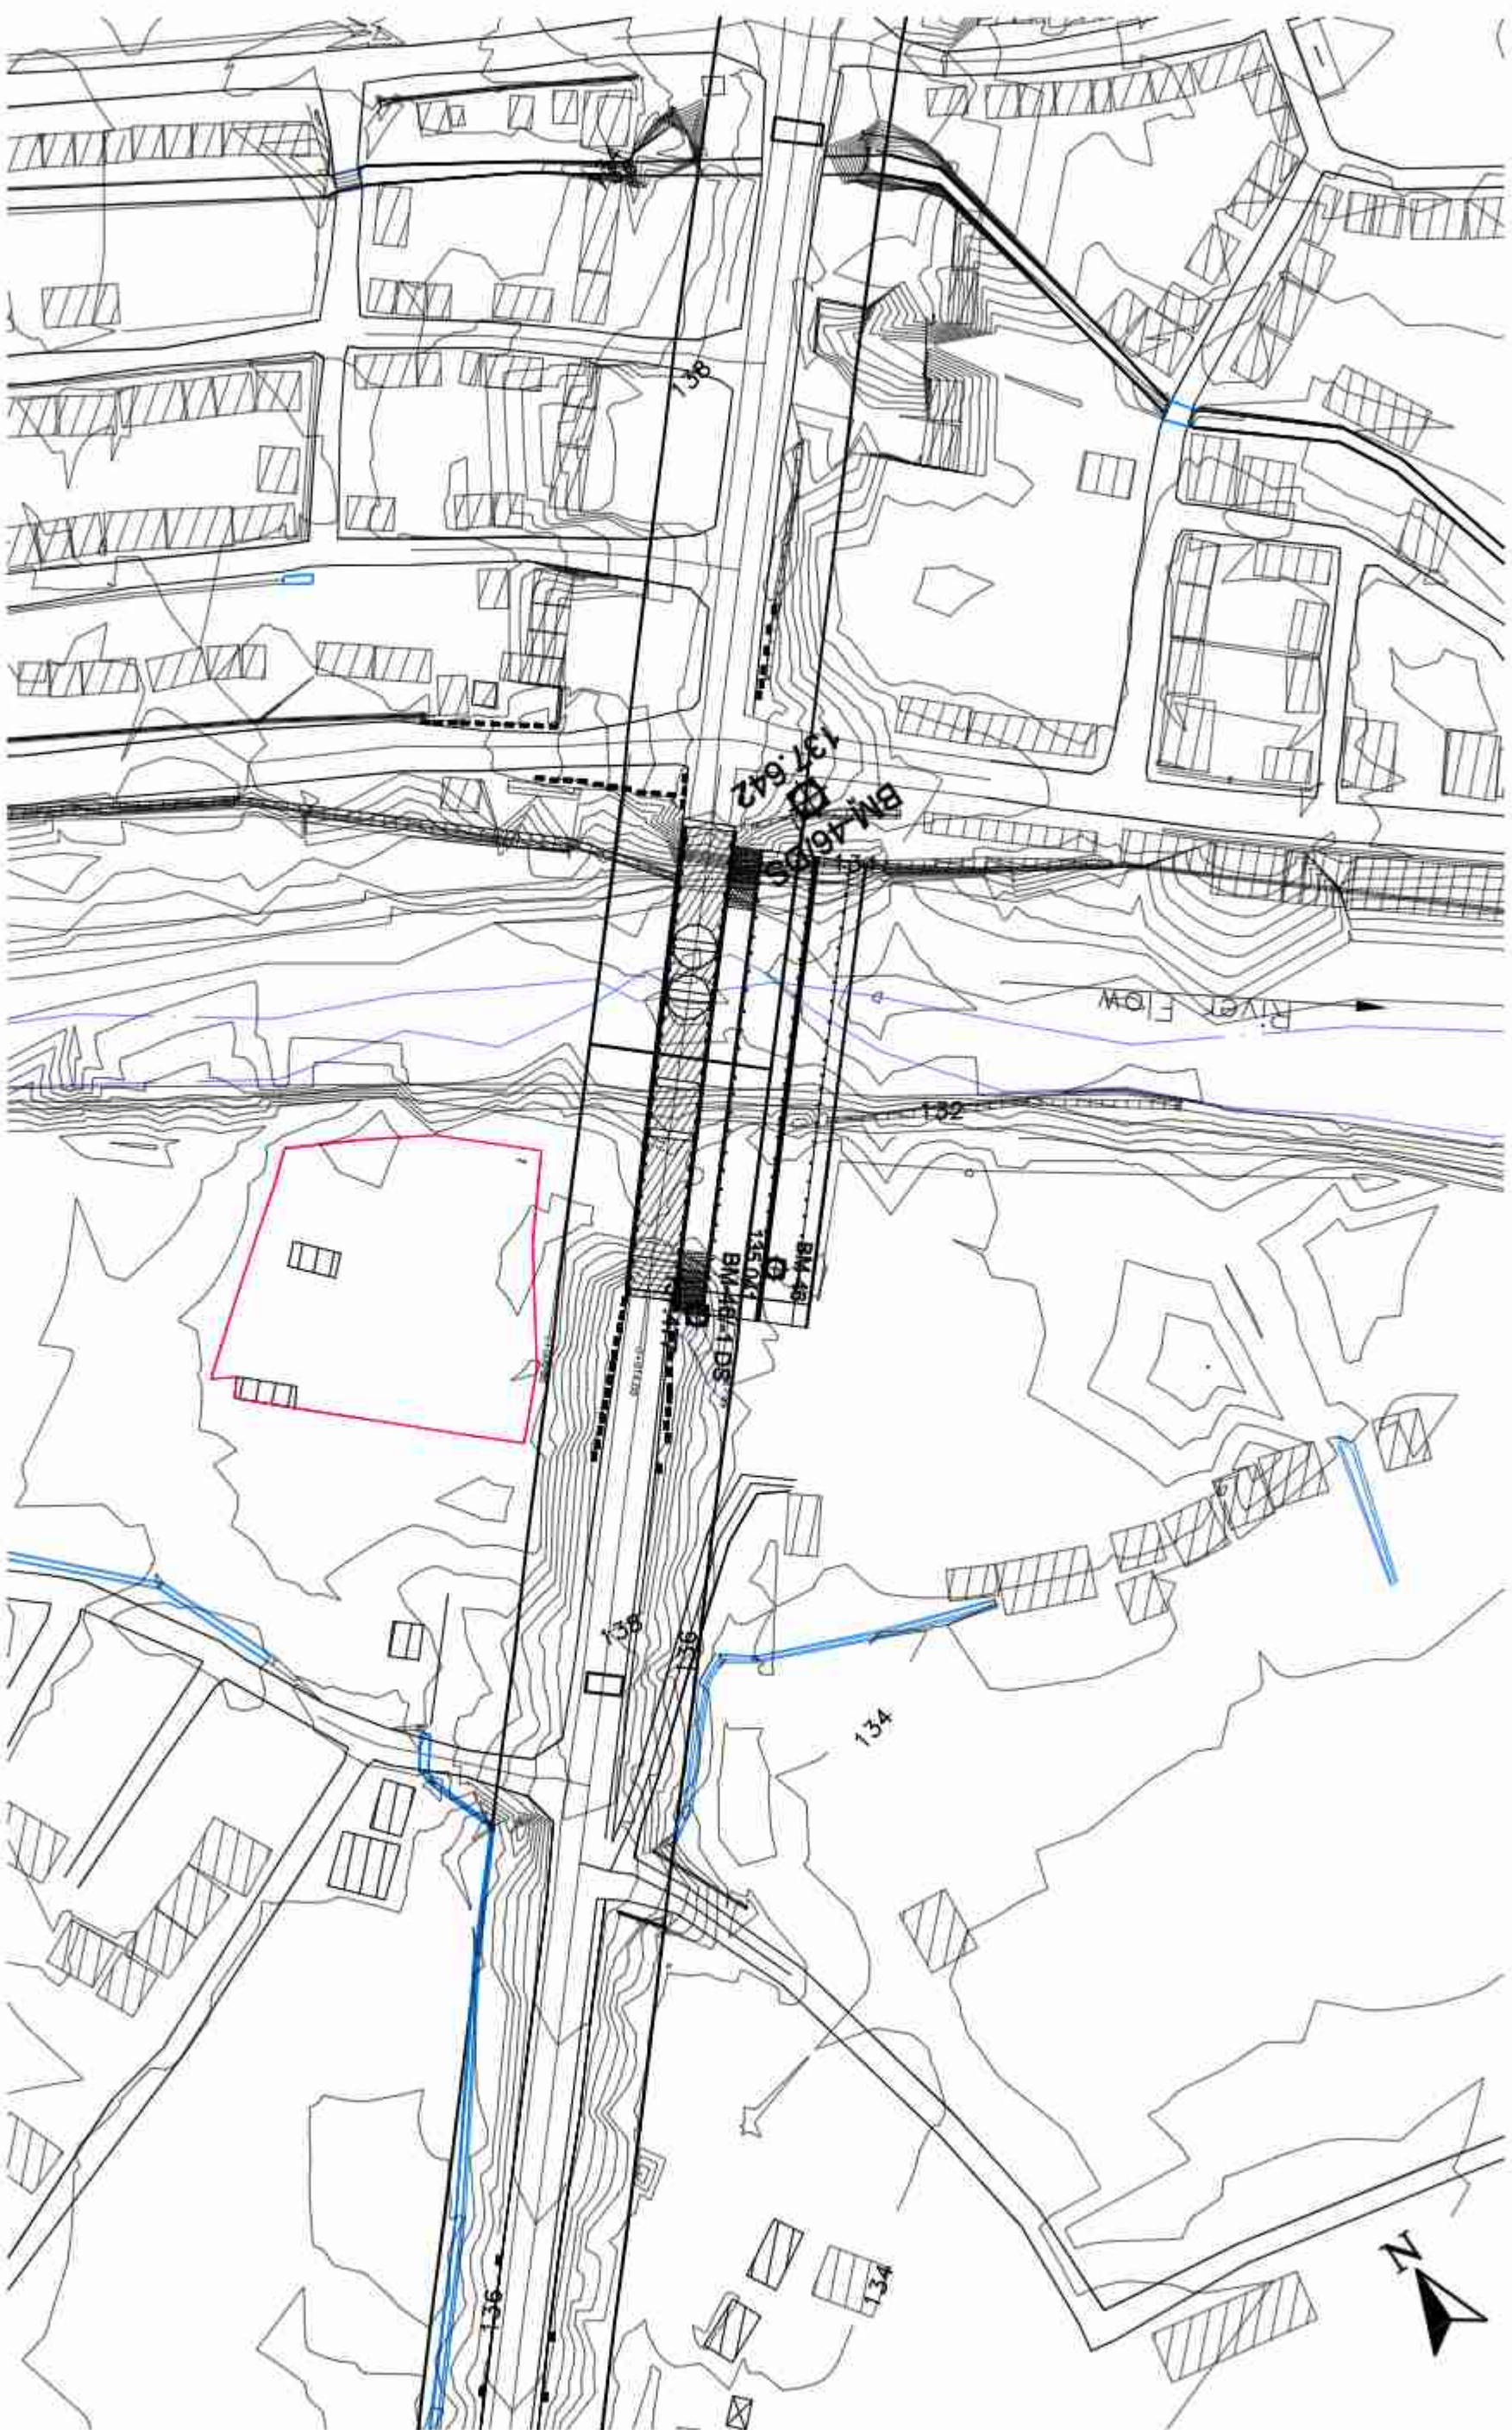


Government of Nepal Ministry of Physical Infrastructure and Transport Department of Roads Project Directorate Office (ADB) SA SEC Highway Improvement Project- Project Preparatory Consultant (SHP-PPC) ADB Loan No: 3722-NEP		CONSULTANT: Soosung Engineering Co. Ltd. Korea In association with EPMC P. (Ltd) and Korea Tech Studio of Engineering Nepal		IMPLEMENTING AGENCY: DOR, DCID ROAD NAME: East West Highway (101) Bupal - Goursinghe Section		SHEET TITLE: Topographic Map of Kanchan Bridge (A64-D01/306_A)		SCALE: 1:1		NAME		SIGNATURE	REV NO.	DESCRIPTION	DATE:
										Designed by:	Saroj Bhattacharai				November, 2022
										Checked by:	P. Upadhyaya				DWG NO.: 306_Kanchan
										Approved by:	Dr. T. H. Chandra				SHEET NO.: 03/27

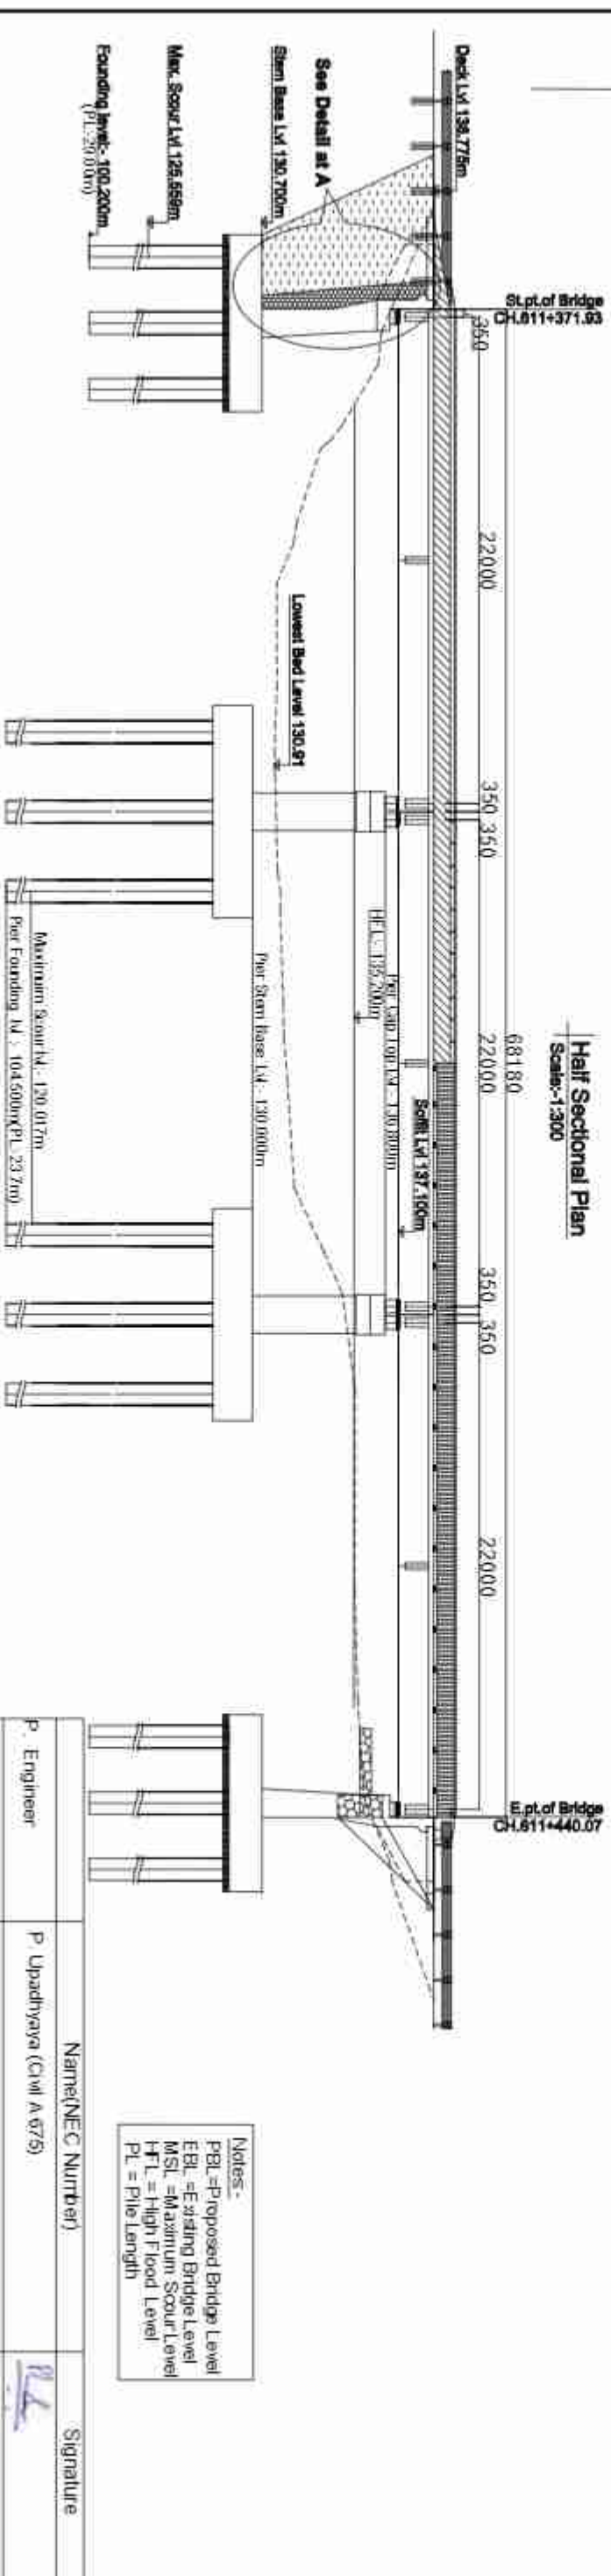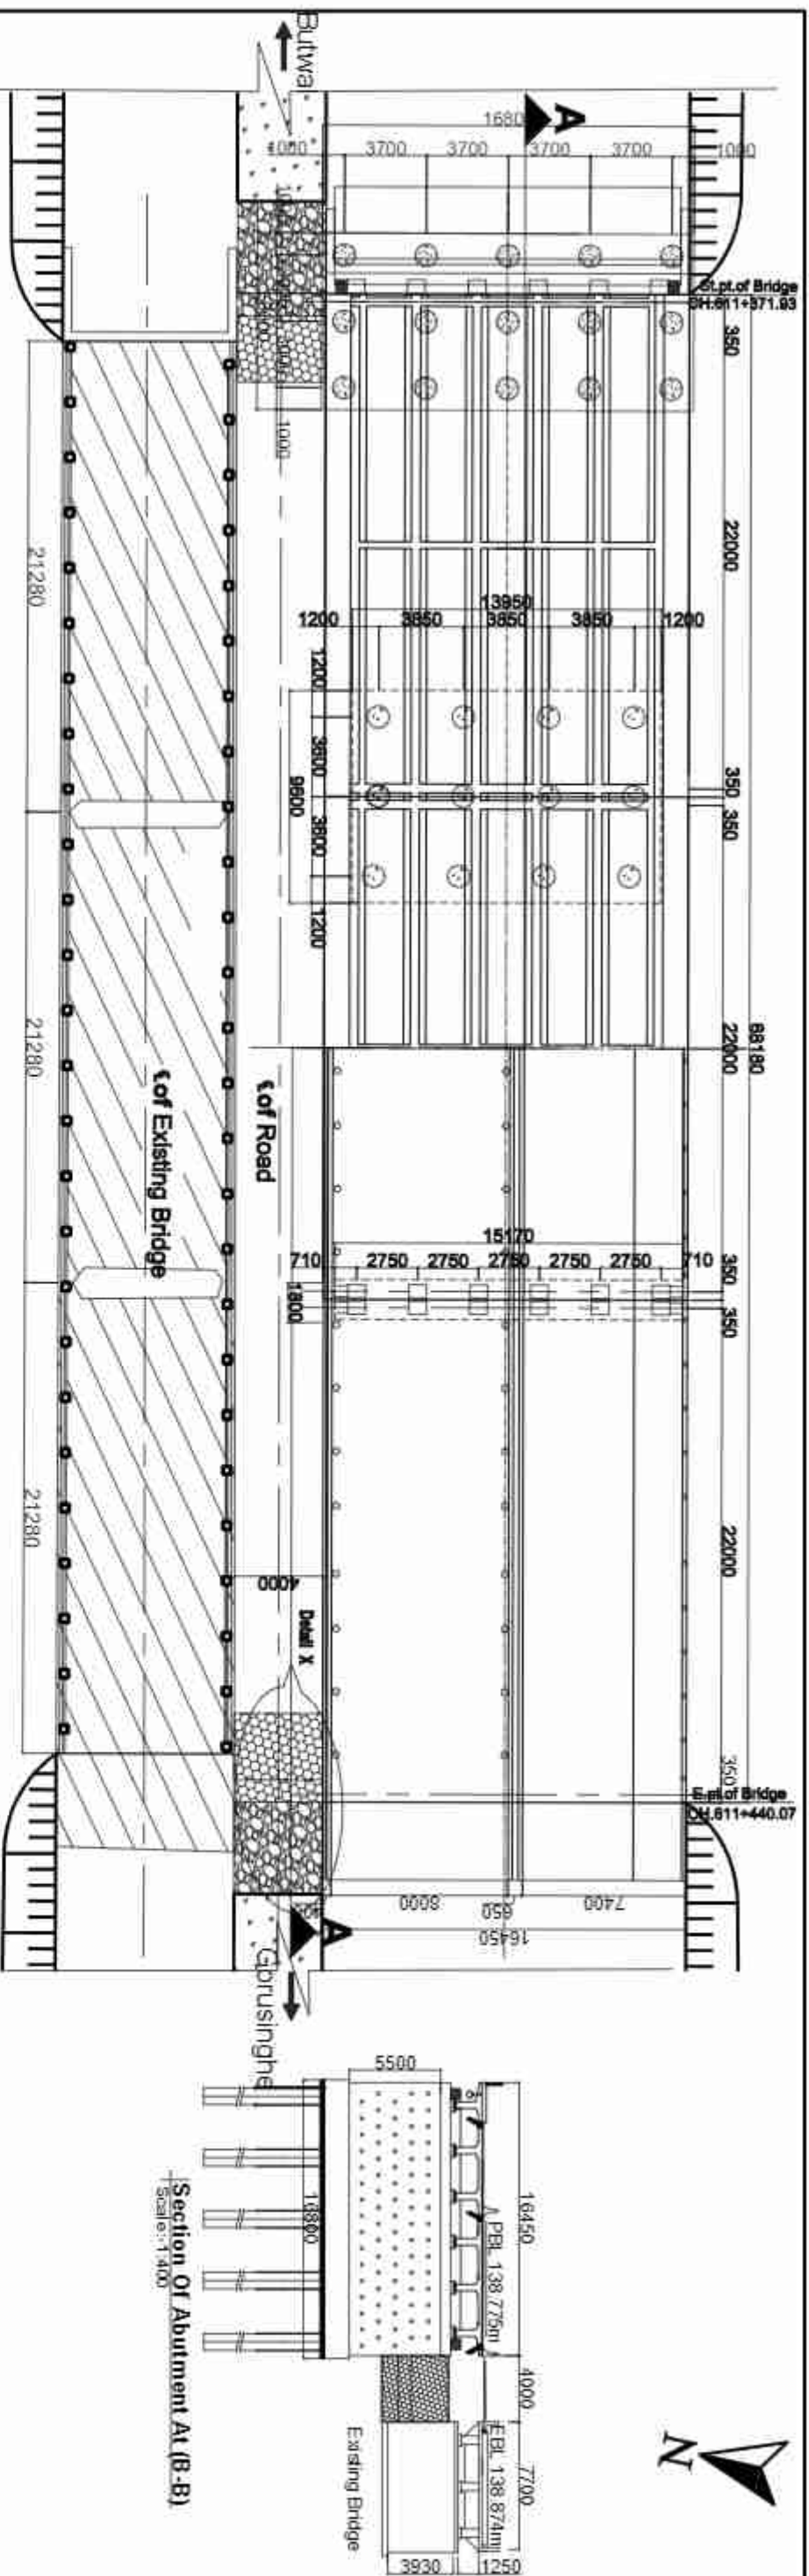

Notes:-
PBL = Proposed Bridge Level
EBL = Existing Bridge Level
MSL = Maximum Scour Level
HFL = High Flood Level
PL = Pile Length


Name(NEC Number)		Signature
P. Engineer	P. Upadhyaya (Civil A 675)	
Structure Engineer	K. P. Wagle/Civil A 127 / P. Shrestha/Civil A 676 / S. Bhattacharya (Civil A 904)	
Hydrologist	Dr. P. C. Jha/Civil A 166 / S. Adhikari (Civil A 408)	
Geotechnical Engineer	A. Adhikari (ka 199) / Dr. V. R. S. Shahi	

Government of Nepal Ministry of Physical Infrastructure and Transport Department of Roads Project Directorate Office (ADB) SASEC Highway Improvement Project- Project Preparatory Consultant (SHP-PPC) ADB Loan No: 3722-NEP	CONSULTANT:  Soosung Engineering Co. Ltd., Korea In association with EPMC P (Ltd) and  Korea Tech Studio of Engineering Nepal	IMPLEMENTING AGENCY: DOR, DDCD	SHEET TITLE: General Arrangement of Kanchan Bridge (A&B-D01/306_A)	SCALE: 1:300							DATE: November, 2022	
												DWG NO.: 306_Kanchan
					ROAD NAME: East West Highway (H01)							
Birewal - Goursinghe Section												

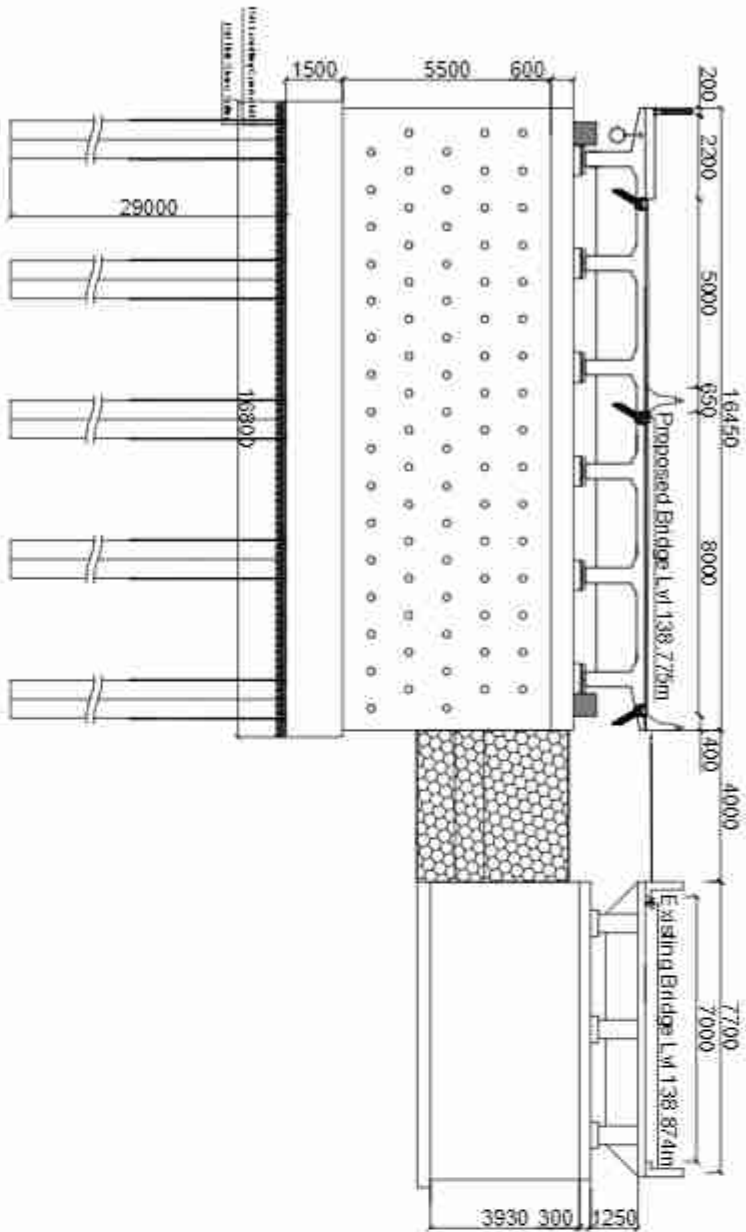


Section Of Abutment At (B-B)

Scale: 1:200

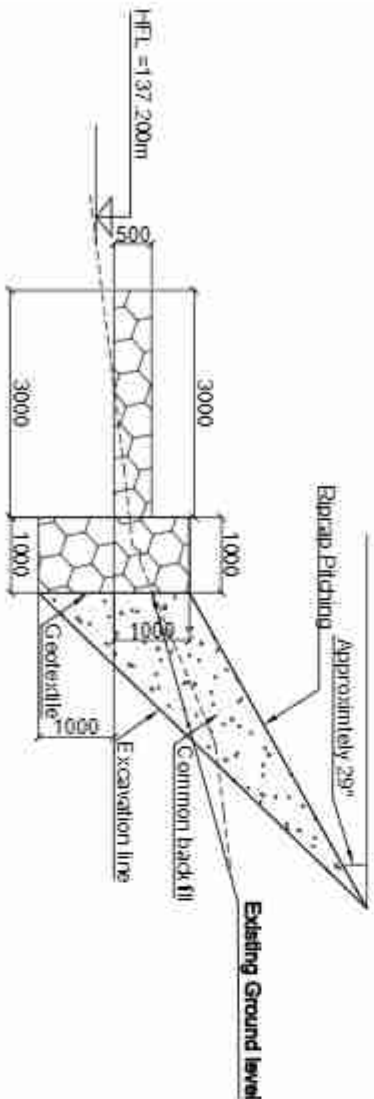


Section at X-X

Scale: 1:100

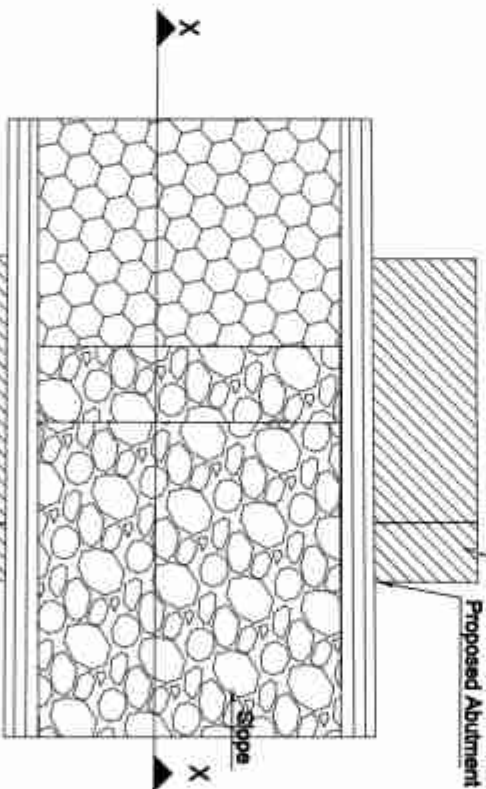

Detail Plan of X
(Transition Between Approach Embankments)

Scale: 1:100

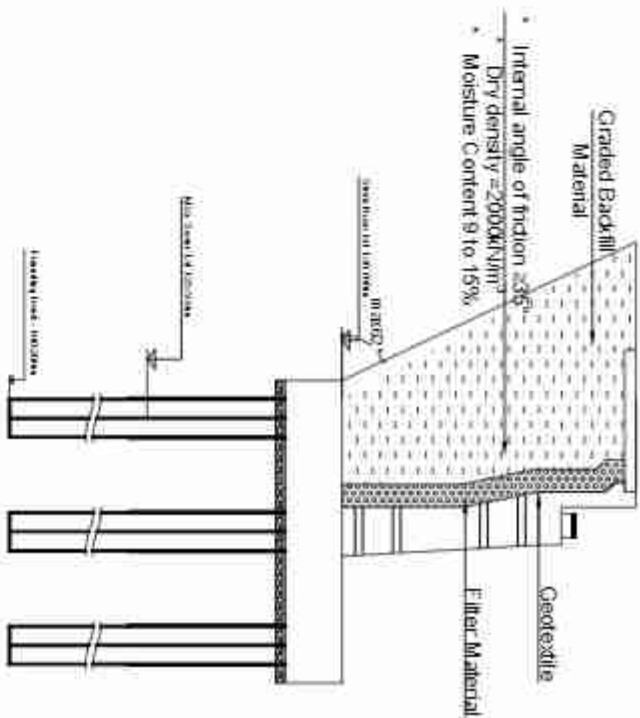

Detail of A

Scale: 1:200


Government of Nepal Ministry of Physical Infrastructure and Transport Department of Roads Project Directorate Office (ADB) SA SEC Highway Improvement Project- Project Preparatory Consultant (SHP-PPC) ADB Loan No: 3722-NEP		CONSULTANT: Soosung Engineering Co. Ltd., In association with EPMC P (Ltd) and Tech Studio of Engineering Nepal		IMPLEMENTING AGENCY: DOR, DCID ROAD NAME: East West Highway (H01) Bilateral - Gorkushinge Section		SHEET TITLE: General Arrangement of Kanchan Bridge (A&B/D01/D06/A)		SCALE: 1:300		NAME		SIGNATURE		REV NO.		DESCRIPTION		DATE:	
										Designed by:								November, 2022	
										Checked by:								DWG NO.:	
										Approved by:								306_Kanchan	
																		SHEET NO.:	
																		05/27	

Borehole No. : KA_1/RB	Easting : 83° 15' 46.20"
	Northing : 27° 42' 1.82"
	Elevation, m : 134.800
Borehole No. : KA_2/Center	Easting : 83° 15' 46.91"
	Northing : 27° 42' 2.47"
	Elevation, m : 134.740
Borehole No. : KA_3A/B	Easting : 83° 15' 48.00"
	Northing : 27° 43' 2.77"
	Elevation, m : 131.360
Borehole No. : KA_4A/B	Easting : 83° 15' 46.59"
	Northing : 27° 43' 3.17"
	Elevation, m : 132.100

Butwal

River Flow

Gorusinghe

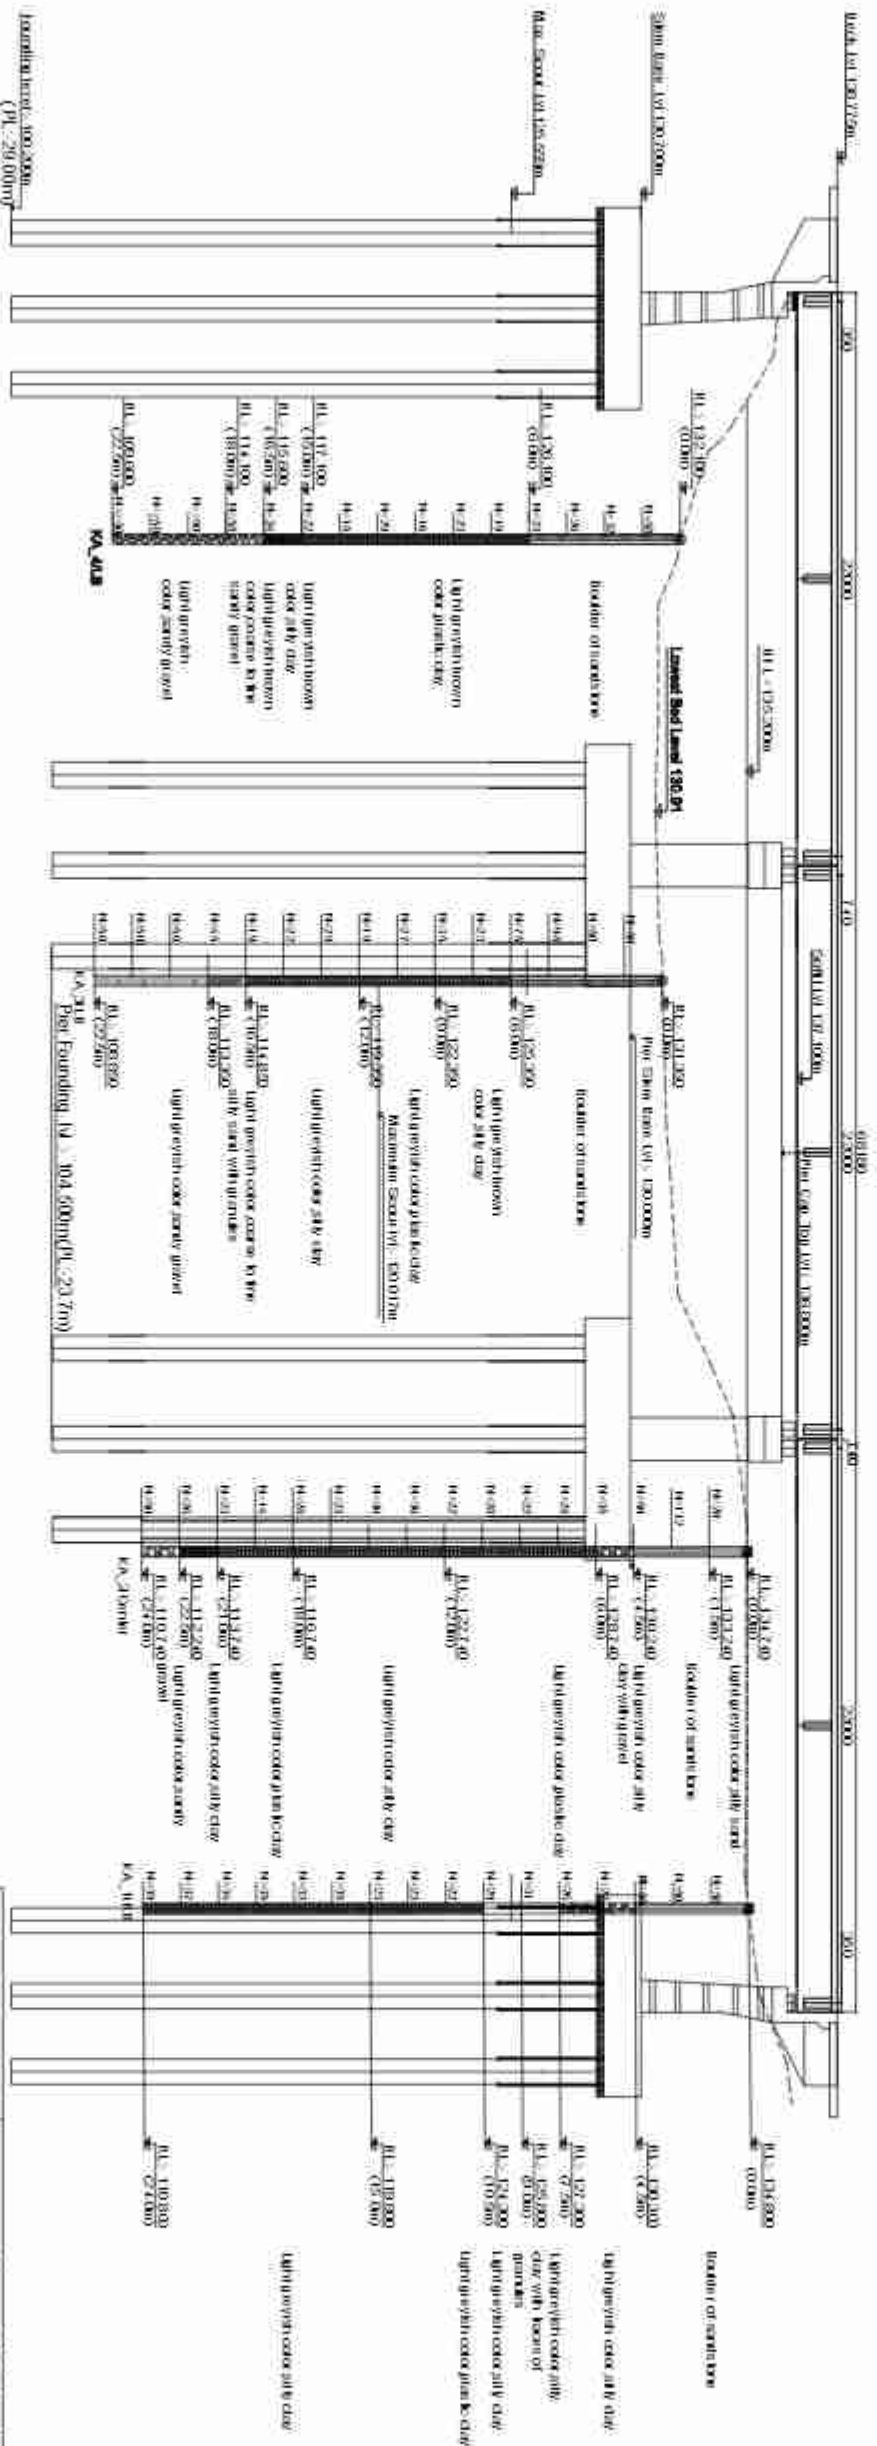







Bore Log Detail

Location	Design Pile Length in (non - seismic cases) in	Allowable Bearing Capacity on pile (Non Seismic cases) in	Allowable Floating Capacity of the Pile (Non Seismic cases) in
Abutment	29.00	1042	2059
Pile	23.70	1227	2750

NOTE ON SUB-SOIL PROFILE
The sub-soil profile shown here is based on information obtained from the investigation bore-holes at the locations as shown. The actual soil type away from the vicinity of the boreholes may differ.

Name(NEC Number)		Signature
P. Engineer	P. Upadhyaya (Civil A 675)	
Structure Engineer	K.P. Wagle/Civil A 127 / P. Shrestha/Civil A 676 / S. Bhattarai (Civil A 904)	
Hydrologist	Dr. P. C. Jha/Civil A 166 / S. Adhikari (Civil A 408)	
Geotechnical Engineer	A. Adhikari (ka 199) / Dr. V. R. S. Shahi	



Government of Nepal Ministry of Physical Infrastructure and Transport Department of Roads Project Directorate Office (ADB) SASEC Highway Improvement Project- Project Preparatory Consultant (SHP-PPC) ADB Loan No: 3722-NEP	 Soosung Engineering Co. Ltd., Korea In association with EPMC P (Ltd) and Korea Tech Studio of Engineering Nepal		CONSULTANT:		IMPLEMENTING AGENCY:		SHEET TITLE:		SCALE:											

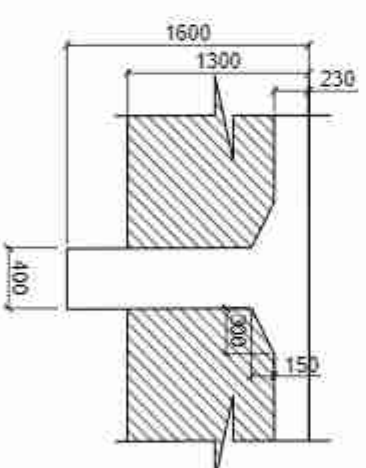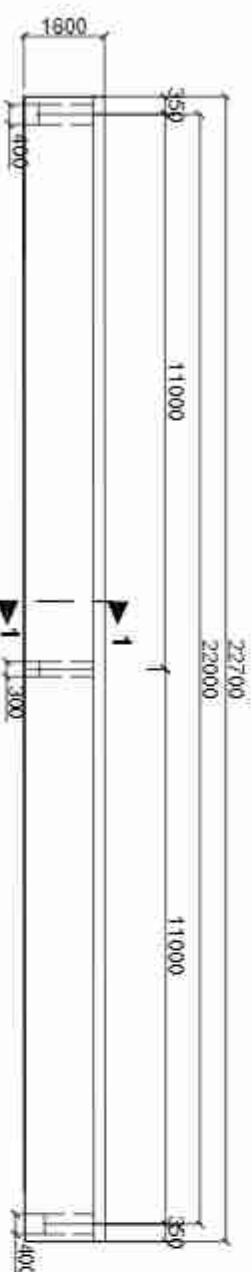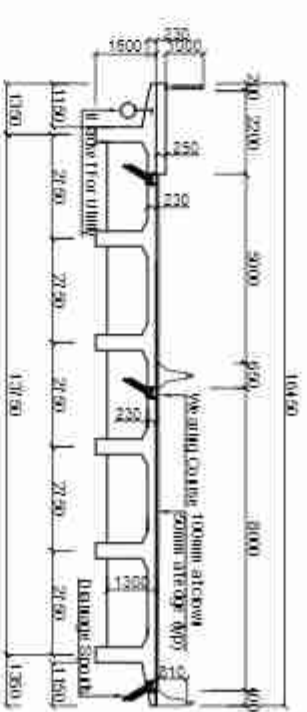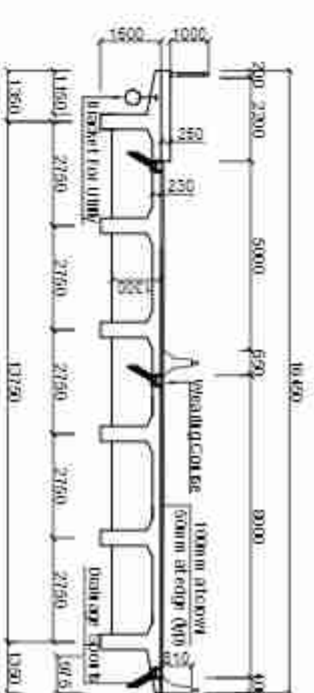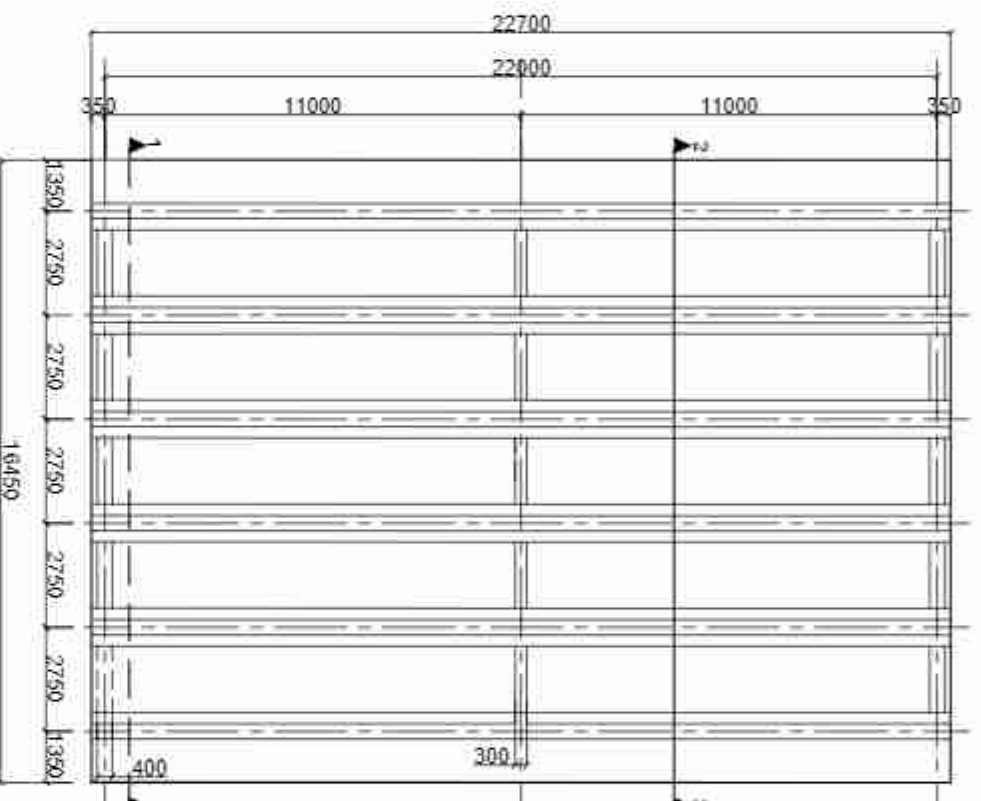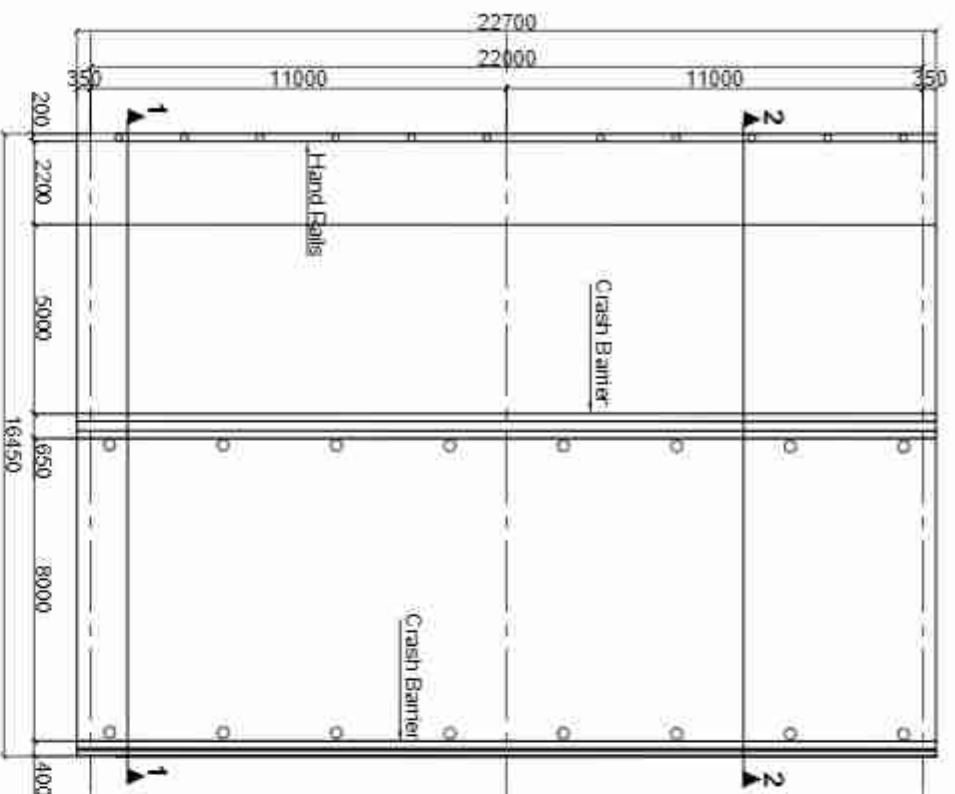

NOTES:
Dowel bars similar to the longitudinal bars of the cross section girders shall be placed in the precast main girder before casting. The longitudinal bars of the cross girder shall be lapped to the dowel bars, which shall have a lap length of 60 dia. of the corresponding bars.

NOTE
The bridge has been designed to safely carry three driving lanes. If regained in future the footpath can be used as driving lane, moving the crash barrier to the location of the hand-rail.

Government of Nepal Ministry of Physical Infrastructure and Transport Department of Roads Project Directorate Office (ADB) SA SEC Highway Improvement Project- Project Preparatory Consultant (SHIP-PPC) ADB Loan No: 3722-NEP		CONSULTANT:  Soo Sung Engineering Co. Ltd., Korea In association with ERMIC P. (Ltd) and Xxxxxx Tech Studio of Engineering Nepal	
IMPLEMENTING AGENCY: DOR, DOD ROAD NAME East West Highway (101) Buttal - Consinghe Section		SHEET TITLE: Detail of Superstructure of Kanchan Bridge (161+001 (206_A)) SCALE: As Shown	
Designed by Checked by Approved by		NAME Saroj Bhattara P. Upadhyaya Dr. T.H.Chal	
SIGNATURE   		REV. NO. DESCRIPTION	
DATE: November, 2022 DWG. NO.: 306_Kanchan SHEET NO.: 07/27			

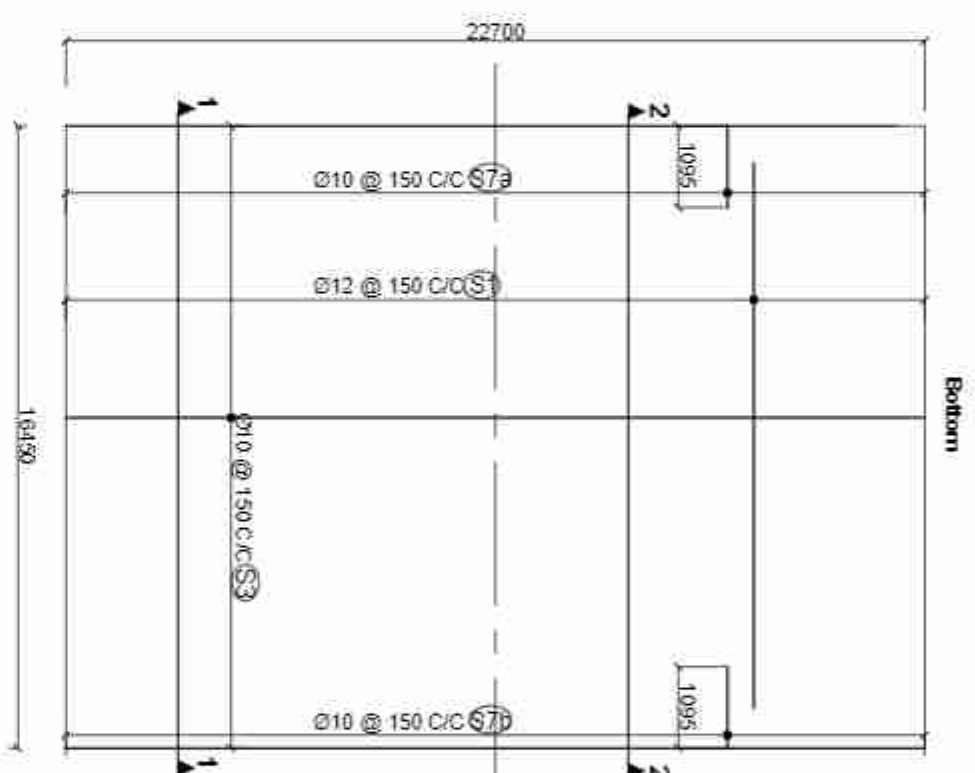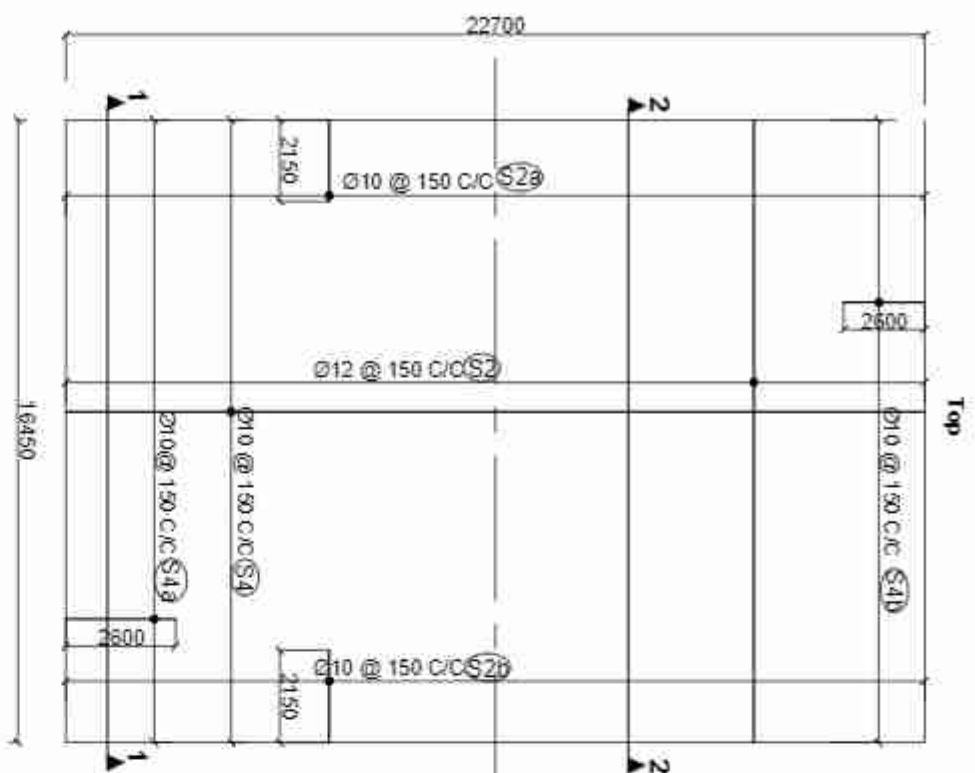

NOTE:

1. On Shear Connection:





The transverse bars of the deck slab (S2) shall be tied to vertical stirrups of the longitudinal girders.

2 Top Surface of the Main Girder:


Surface to be roughened by wire brush immediately after initial setting. The surface shall be properly cleaned by pressure blower prior to casting of the deck concrete.

3. On Wearing Course:


The level of wearing course along the longitudinal direction shall be kept horizontal throughout the length of the deck. The thickness of wearing course towards the ends along the deck shall be increased suitably to compensate for the slope due to hogging of the girder by pre stress.

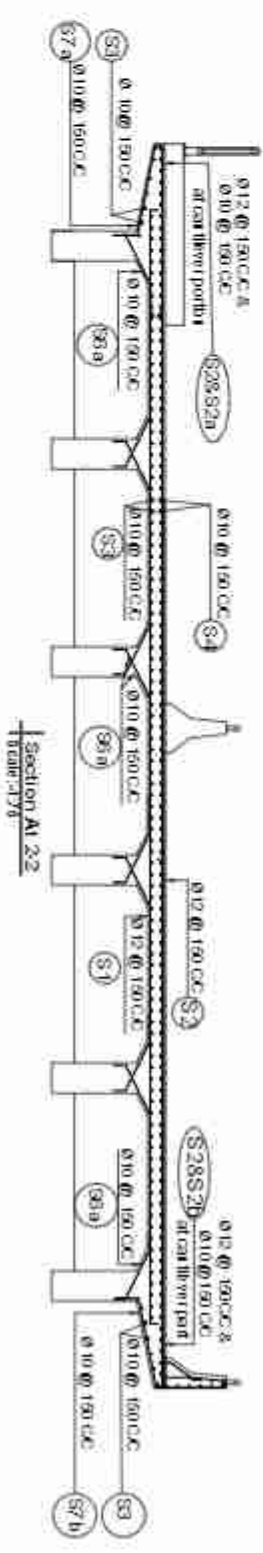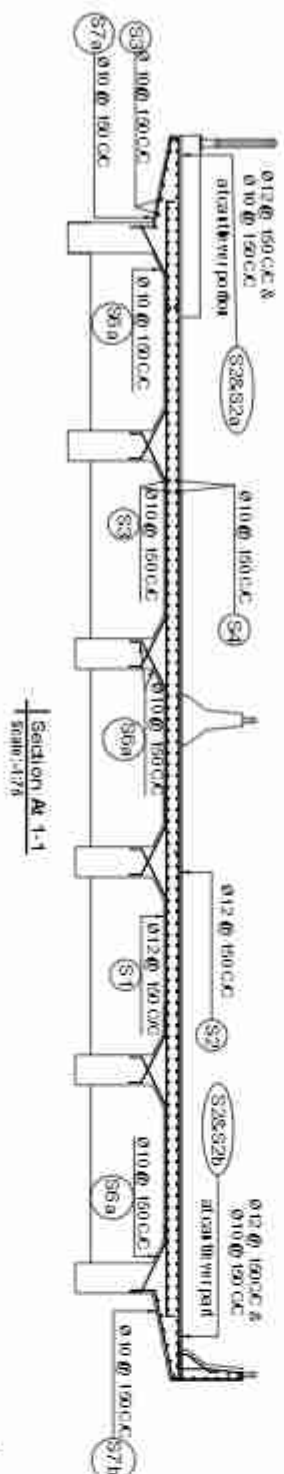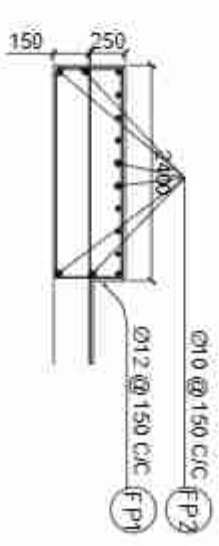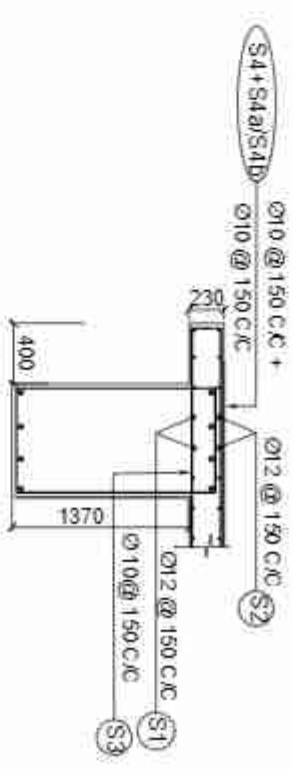

Government of Nepal Ministry of Physical Infrastructure and Transport Department of Roads Project Directorate Office (ADB) SASEC Highway Improvement Project- Project Preparation Consultant (SHP-PPC) ADB Loan No: 3722-NEP		CONSULTANT:  Soosung Engineering Co. Ltd., Korea In association with ERMC P (Ltd) and  GVC Tech Studio of Engineering Nepal		IMPLEMENTING AGENCY: DOJ DOID ROAD NAME East West Highway (H01) Burdial - Gansinghe Section		SHEET TITLE: Reinforcement Details of Slab of Kanchan Bridge (A6/H01/306_A)		SCALE: As Shown		NAME		SIGNATURE		REV NO.		DESCRIPTION		DATE: November, 2022	
										Designed by: Saroj Bhutara								DWG NO.: 306_Kanchan	
										Checked by: P. Upadhyaya								SHEET NO.: (08/27)	
										Approved by: Dr. T.H.Chol									

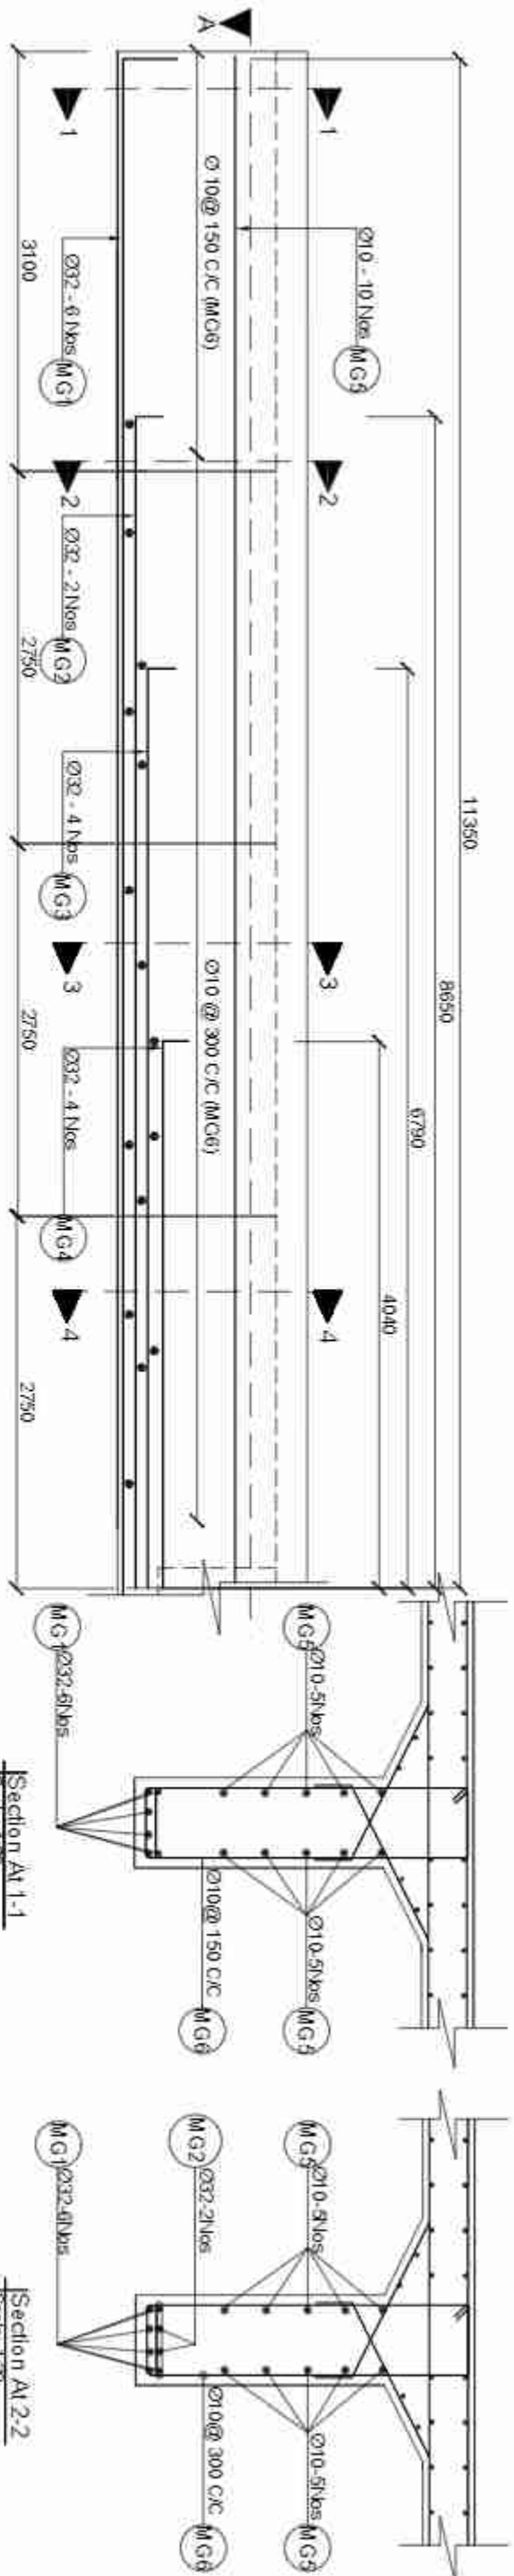

Reinforcement Details At Sectional Elevation Of Main Girder
Scale: 1:30

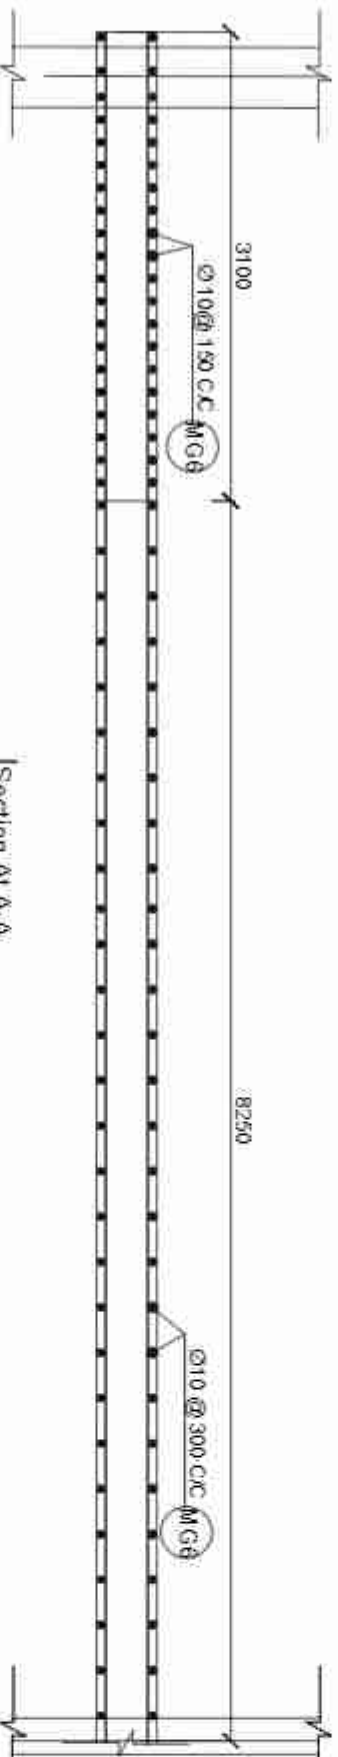


Section A-A
Scale: 1:30

MG1			MG1	
MG1	MG1	MG1	MG1	

Diagram of Bar Position
Section At 1-1

MG1	MG2	MG2	MG1	
MG1	MG1	MG1	MG1	


Diagram of Bar Position
Section At 2-2

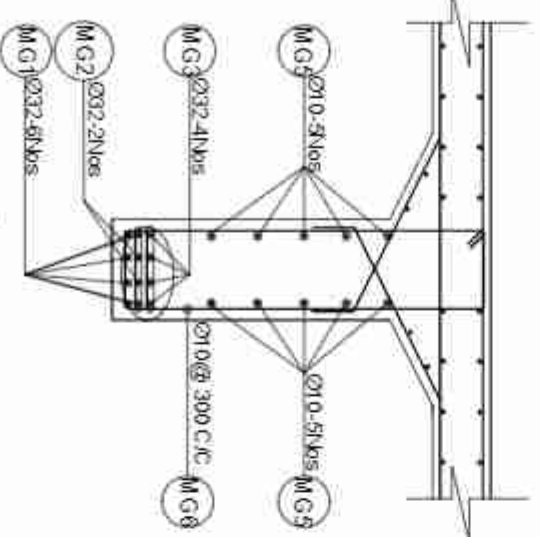

Section A1-3
Scale: 1:30

MG3	MG3	MG3	MG3	
MG1	MG2	MG2	MG1	
MG1	MG1	MG1	MG1	

Diagram of Bar Position
Section At 3-3


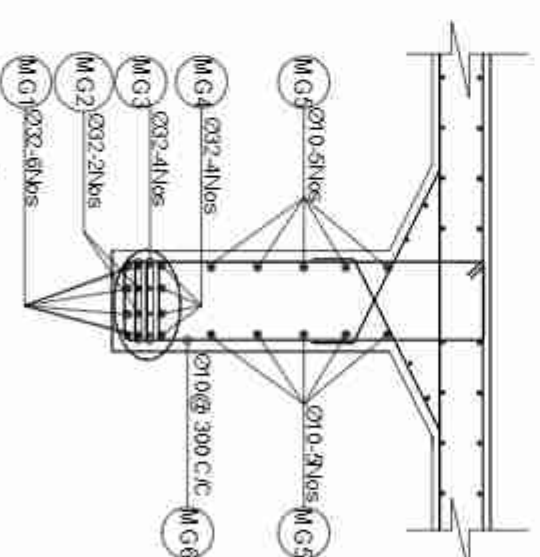


Section A1-4
Scale: 1:30

MG4	MG4	MG4	MG4	
MG3	MG3	MG3	MG3	
MG1	MG2	MG2	MG1	
MG1	MG1	MG1	MG1	



Diagram of Bar Position
Section At 4-4



Government of Nepal Ministry of Physical Infrastructure and Transport Department of Roads Project Directorate Office (ADB) SASEC Highway Improvement Project- Project Preparatory Consultant (SHP-PPC) ADB Loan No: 3722-NEP	CONSULTANT: Soosung Engineering Co. Ltd.,  Korea In association with EPMC P. (Ltd)  and  Xxxx Tech Studio of Engineering Nepal	IMPLEMENTING AGENCY:		SHEET TITLE:	SCALE:							DATE: November, 2022.
		IDR DCID		Reinforcement Details of Main Girder of Kanchan Bridge (46+001/306_A)	As Shown	Designed by: Saroj Bhattacharya		REV NO.	DESCRIPTION	DWG NO.: 306_Kanchan		
		ROAD NAME										
		East West Highway (H01)										
		Butwal - Gonsingha Section				Checked by: P. Lipadhyaya				SHEET NO.: (09/27)		
				Approved by: Dr. T.H.Choudhary								

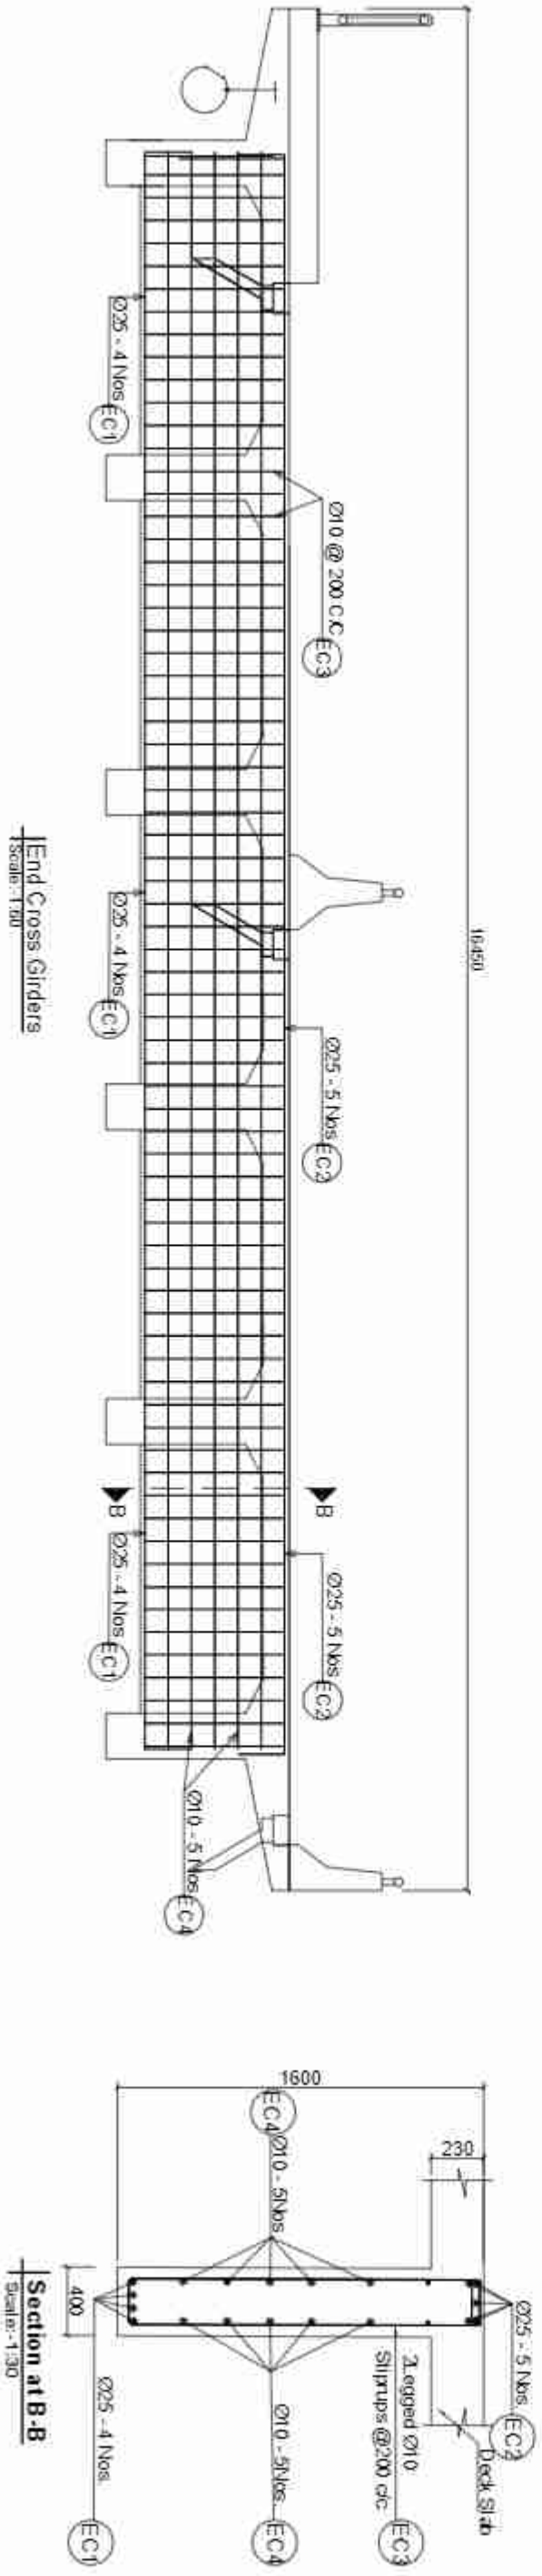
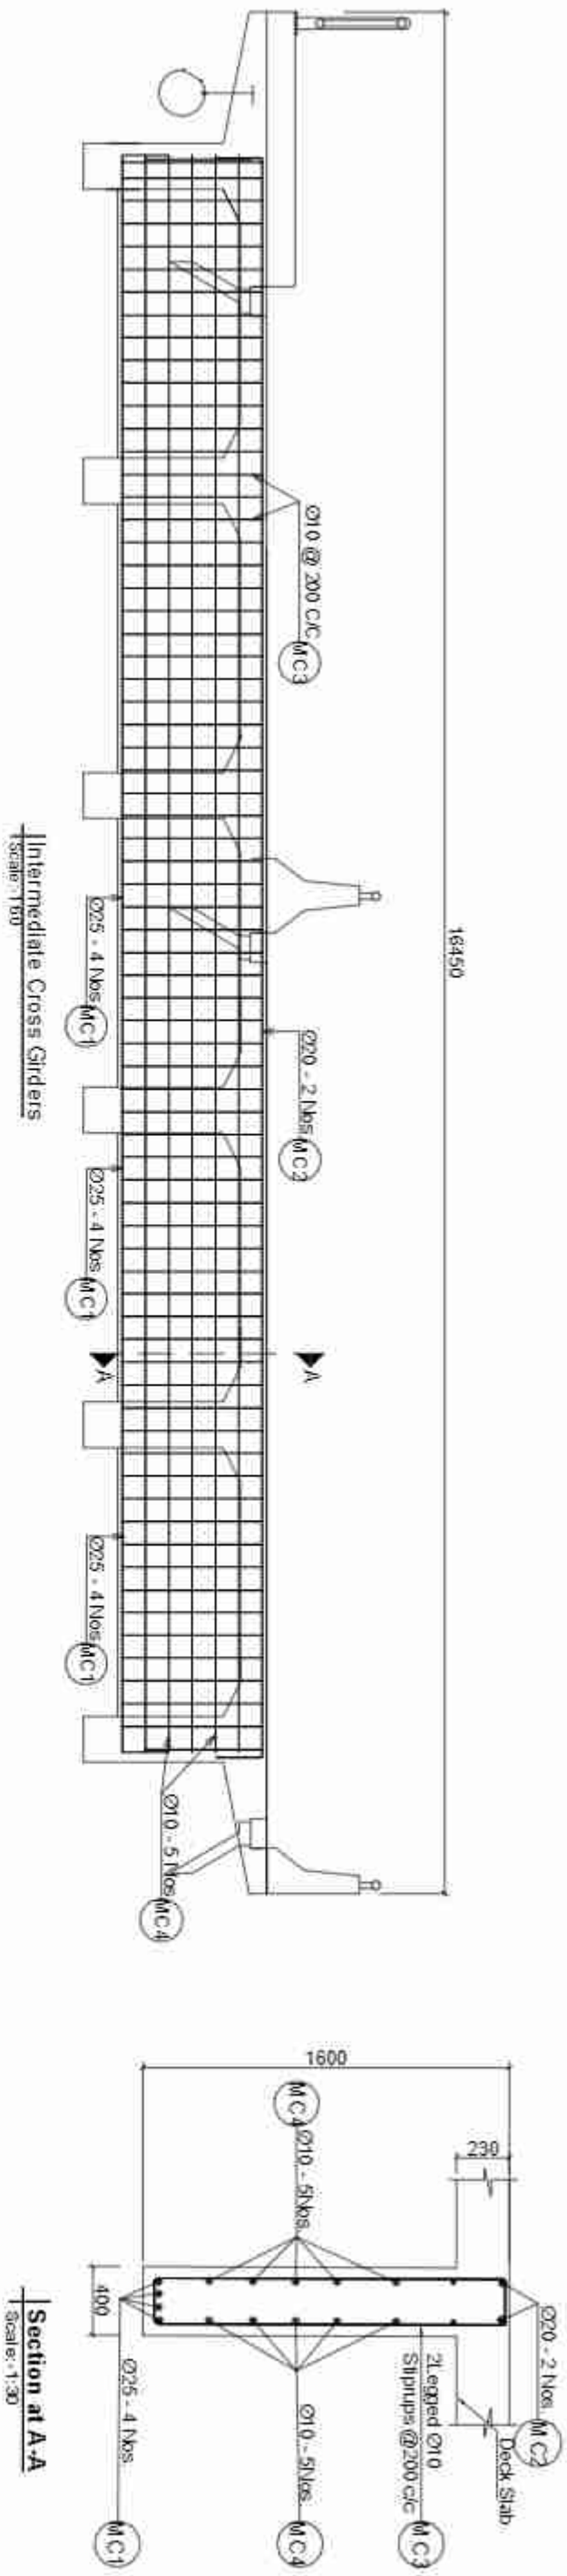



Government of Nepal Ministry of Physical Infrastructure and Transport Department of Roads Project Directorate Office (ADB) SASEC Highway Improvement Project- Project Preparatory Consultant (SHP-PPC) ADB Loan No: 3722-NEP	CONSULTANT: Seoosung Engineering Co. Ltd., Korea In association with EPMC P (Ltd) and Korea Tech Studio of Engineering Nepal	IMPLEMENTING AGENCY:		SHEET TITLE:		SCALE:								DATE:			
		DOR, DCID		Anchor age Details of Kanchan Bridge (A&B-D01/306_A)		As Shown		Designed by:		Saroj Bhadrara				REV NO.		November, 2022	
		ROAD NAME						Checked by:		P. Lipadhyaya						DWG NO.:	
		East West Highway (H01)						Approved by:		Dr. T.H.Chandra						306_Kanchan	
		Butwal - Gounsinghe Section														SHEET NO.:	
														10/27			

BAR BENDING SCHEDULE OF DECK SLAB							
BAR ID	SKETCH (mm)	SPACING (mm)	N. OF BARS	NO. OF JOINTS	LENGTH (m)	WEIGHT/LENGTH (kg/m)	TOTAL WEIGHT (kg)
S1		150/7 Nos metric	12	152	14.950	0.888	2017.403
S2		150/7 Nos metric	12	152	16.560	0.888	2234.760
S2a		150/7 Nos metric	10	152	2.250	0.617	210.850
Added bars at left & right ends							
S2b		150/7 Nos metric	10	152	2.250	0.617	210.850
Added bars at right end							
S3		150/7 Nos metric	10	10	22.930	0.617	141.311
Added bars at right end							
S4		150/7 Nos metric	10	111	22.920	0.617	1588.549
S4a		150/7 Nos metric	10	111	2.755	0.617	188.541
Added bars at right end							
S4b		150/7 Nos metric	10	111	2.755	0.617	188.541
S6a		150/7 Nos metric	10	140	1.380	0.617	119.652
S7a		150/7 Nos metric	10	200	1.400	0.617	264.125
Added bars at left & right ends							
S7b		150/7 Nos metric	10	200	1.400	0.617	264.125
Added bars at right end							
TOTAL EXCLUDING FOOTPATHS (in kg)							10043.198
TOTAL WEIGHT (INMETRIC TON)							10.043

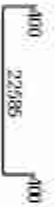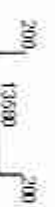
BAR BENDING SCHEDULE FOR RCC MAIN GIRDER						
BAR ID	SHAPE OF BAR (mm) (NOT TO SCALE)	N OF BARS (nos)	NO. OF BAYS (nos)	LENGTH (m)	WEIGHT/LENGTH (kg/m)	TOTAL WEIGHT (kg)
M01		12	6	23.300	0.313	880.017
M02		12	2	17.700	0.313	223.480
M03		12	4	13.080	0.313	363.040
M04		12	4	8.480	0.313	214.140
M05		10	10	22.620	0.017	139.461
M06		10	104	3.790	0.017	248.015
M07		12	38	0.320	0.313	76.770
TOTAL WEIGHT IN GIRDER						2135.948
TOTAL NUMBER OF GIRDERS AND TOTAL WEIGHT (IN METRIC TON)						2.136

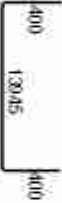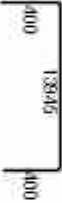BAR BENDING SCHEDULE FOR INTERMEDIATE CROSS GIRDERS							
BAR ID	SKETCH (mm)	SPACING (mm)	N. OF BARS (nos)	NO. OF BAYS	LENGTH (m)	WEIGHT/LENGTH (kg/m)	TOTAL WEIGHT (kg)
M01		150/7 Nos	25	4	14.745	3.854	227.272
M02		150/7 Nos	20	2	14.745	2.460	72.727
M03		150/7 Nos	10	69	2.960	0.617	125.922
M04		150/7 Nos	10	10	13.970	0.617	86.130
TOTAL WEIGHT IN GIRDER (in kg)							512.051
TOTAL NUMBER OF GIRDERS AND TOTAL WEIGHT (IN METRIC TON)							0.512

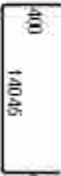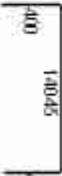BAR BENDING SCHEDULE FOR END CROSS GIRDERS							
BAR ID	SKETCH (mm)	SPACING (mm)	Ø OF BARS (mm)	NO. OF BARS	LENGTH (m)	WEIGHT/LENGTH (kg/m)	TOTAL WEIGHT (kg)
E01		Ø 92 cc	25	4	14.845	3.823	228.813
E02		vertical Ø 130 cc, Ø 205 cc	25	5	14.845	3.823	269.016
E03		Ø 200 cc	10	72	3.160	0.617	140.275
E04		205 mm width cc	0	10	14.070	0.617	86.747
TOTAL WEIGHT IN GIRDER (in kg)							741.851
TOTAL NUMBER OF GIRDERS AND TOTAL WEIGHT (IN METRIC TON)							1.484

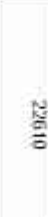BAR BENDING SCHEDULE OF FOOTPATH							
BAR ID	SHAPE OF BAR (mm) (NOT TO SCALE)	SPACING (mm)	N. OF BARS (mm)	NO. OF BARS	LENGTH (m)	WEIGHT/LENGTH (kg/m)	TOTAL WEIGHT (kg)
FP1		150	12	152	5.640	0.888	761.107
FP2		150	10	21	22.610	0.617	292.739
ONE SIDE							1053.846
TOTAL WEIGHT INMETRIC TON							1.054


Government of Nepal Ministry of Physical Infrastructure and Transport Department of Roads Project Directorate Office (ADB) SASEC Highway Improvement Project- Project Preparatory Consultant (SHP-PPC) ADB Loan No: 3722-NEP		CONSULTANT: Soosung Engineering Co. Ltd., In association with EPMC P (Ltd) and Tech Studio of Engineering Nepal		IMPLEMENTING AGENCY: DOR, DCID ROAD NAME East West Highway (H01) Butwal - Gounsingha Section		SHEET TITLE: B.B.S. of Slab & Main Girder of Kanchan Bridge (A&B-D01/306_A)		SCALE: As Shown		NAME Saroj Bhattacharya P. Lipadhyaya Dr. T.H.Chandra		SIGNATURE [Signature] [Signature] [Signature]		REV. NO.		DESCRIPTION		DATE: November, 2022		DWG. NO.: 306_Kanchan		SHEET NO.: 11/27	
--	--	---	--	--	--	---	--	--------------------	--	--	--	--	--	----------	--	-------------	--	-------------------------	--	--------------------------	--	---------------------	--

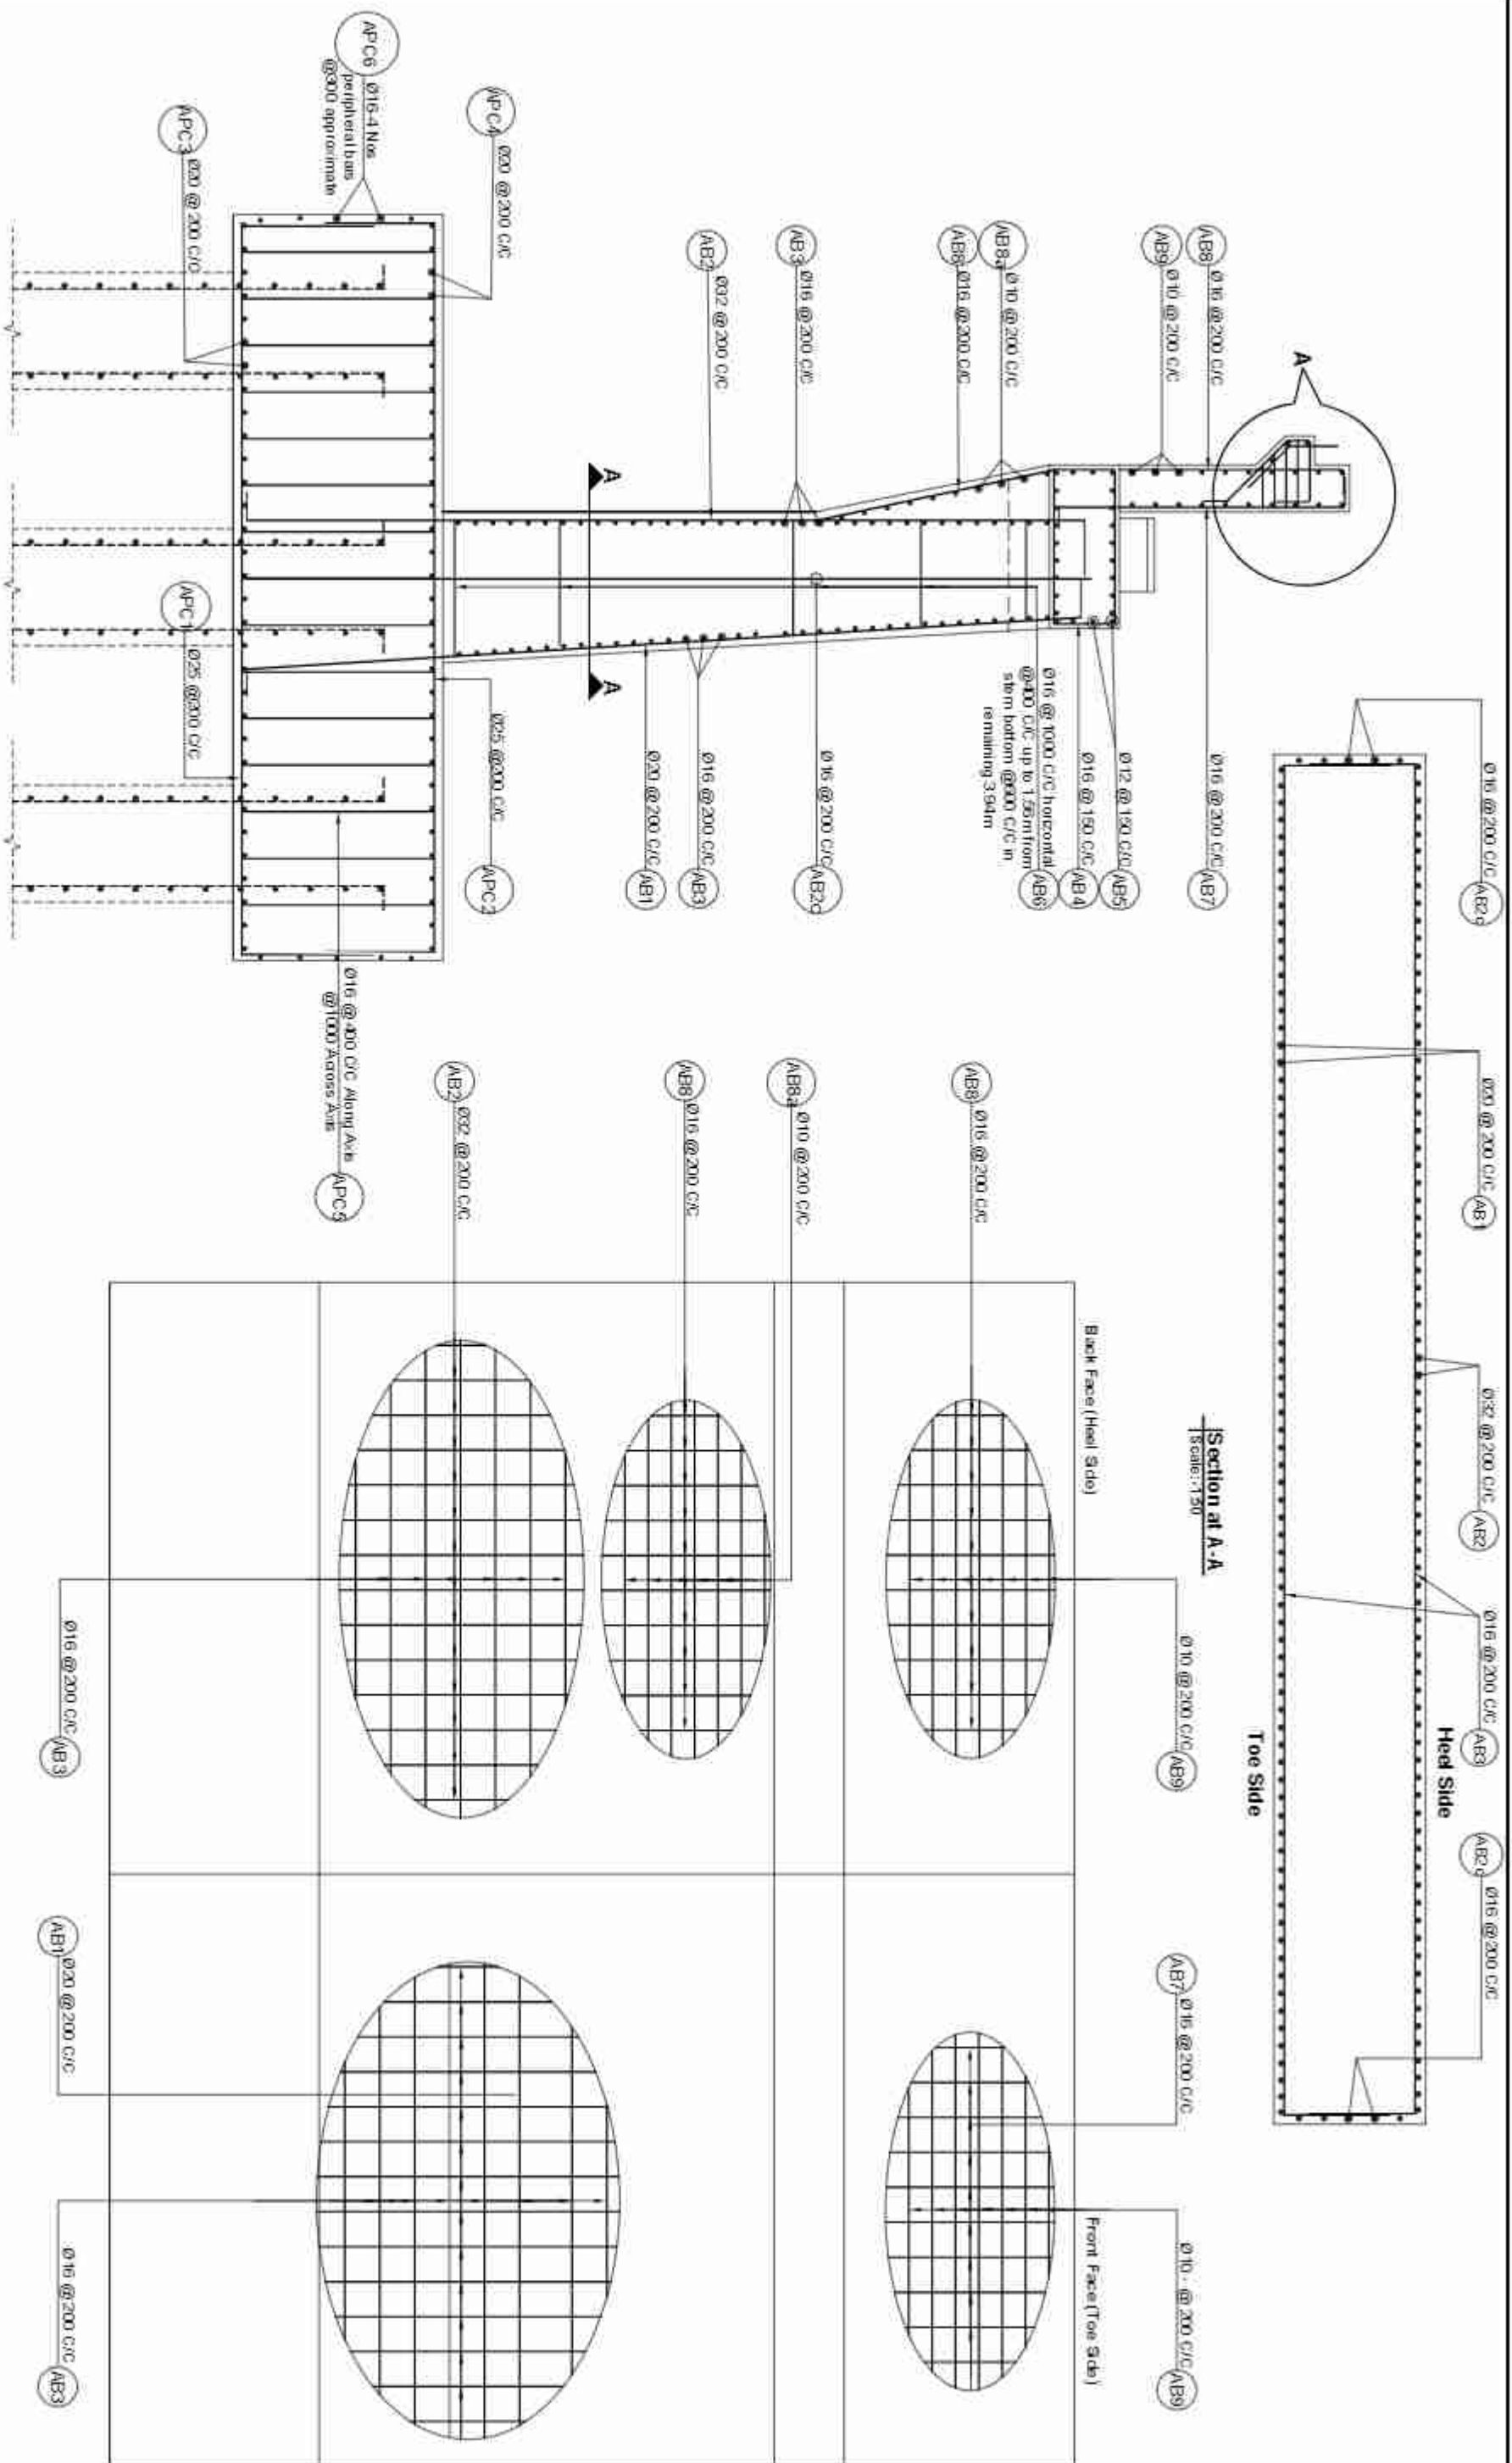


Reinforcement Details Of Abutment
Scale: 1:50

Reinforcement Details Of Abutment
Scale: 1:50


Government of Nepal Ministry of Physical Infrastructure and Transport Department of Roads Project Directorate Office (ADB) SASEC Highway Improvement Project- Project Preparatory Consultant (SHP-PPC) ADB Loan No: 3722-NEP		CONSULTANT: Soosung Engineering Co. Ltd. In association with EPMC P (Ltd) and Tech Studio of Engineering Nepal		IMPLEMENTING AGENCY: DOR, DCID ROAD NAME East West Highway (H01) Butwal - Gansingh Section		SHEET TITLE: Reinforcement Details of Abutment OF Kanchan Bridge (AB1-D01/306_A)		SCALE: As Shown		NAME		SIGNATURE		REV NO.		DESCRIPTION		DATE:	
										Designed by:		Saroj Bhattacharya						November, 2022	
										Checked by:		P. Lipadhyaya						DWG NO.: 306_Kanchan	
										Approved by:		Dr. T.H.Choudhary						SHEET NO.: 13/27	

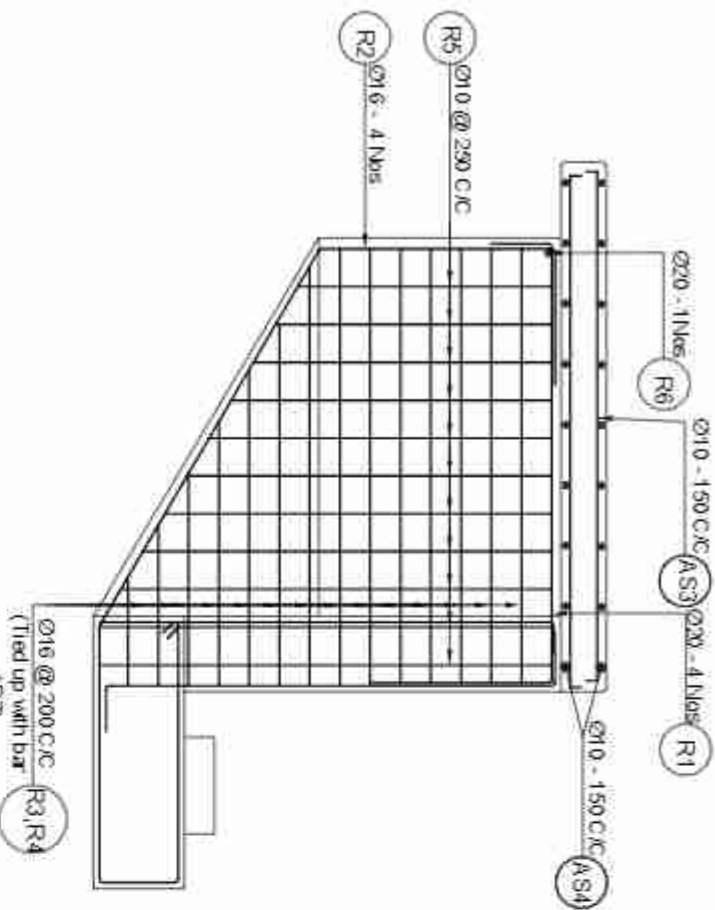

Reinforcement Details Of Wingwall

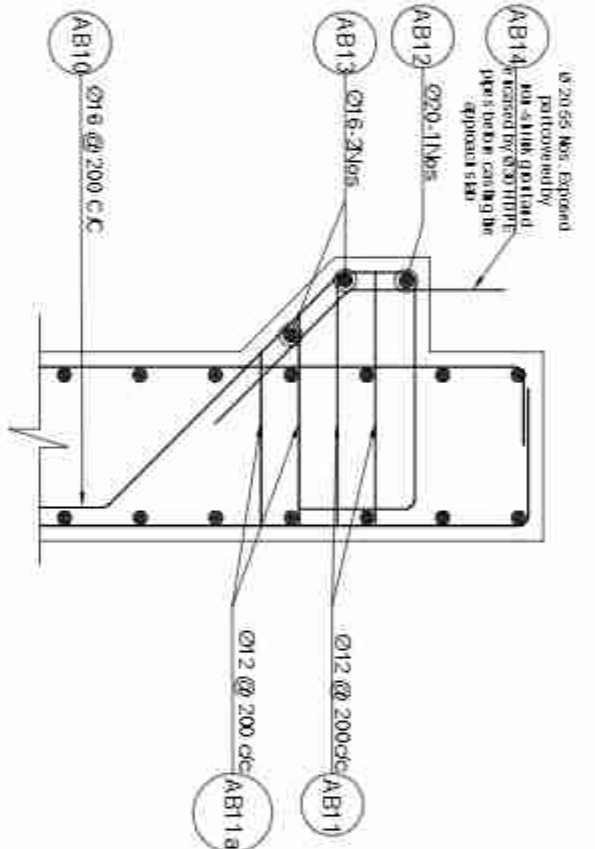

Detail A1 A





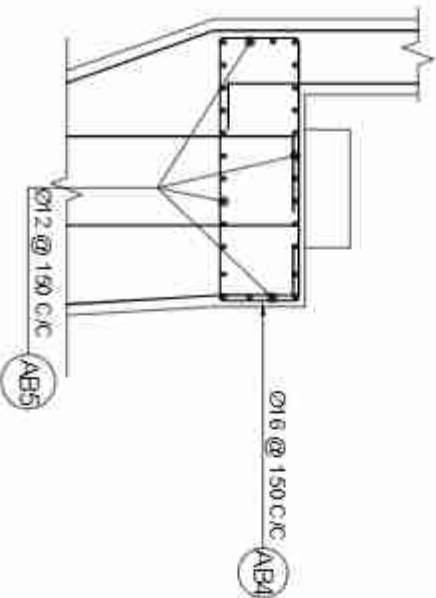





Reinforcement Details Of Abutment




BAR BENDING SCHEDULE OF WING WALL						
BAR ID	SHAPE OF BAR IN mm (NOT TO SCALE)	SPACING (mm)	NO. OF BARS	LENGTH (mm)	WEIGHT (kg)	TOTAL WEIGHT (kg)
R1		20	11	4.407	2.466	88.947
R2		10	11	4.317	1.578	54.510
R3		10	14	6.160	1.578	136.028
R4		10	14	3.428	1.578	75.748
R5		10	22	4.540	0.617	61.580
R6		20	2	0.307	2.495	1.514
R7		10	4	2.800	0.617	6.905
R8		10	16	1.220	0.617	12.207
TOTAL IN 2 WING WALL IN ONE ABUTMENT						435.439
TOTAL WEIGHT IN METRIC TON						0.435

BAR BENDING SCHEDULE OF ABUTMENT									
BAR ID	SHAPE OF BAR IN mm (NOT TO SCALE)	SPACING (mm)	NO. OF BARS	LENGTH (mm)	WEIGHT (kg)	TOTAL WEIGHT (kg)	NO. OF BARS	LENGTH (mm)	WEIGHT (kg)
AB1		20	13	8.100	2.466	167.4372	13	8.100	2.466
AB2		20	13	8.100	6.213	436.194	13	8.100	6.213
AB3		20	13	24.270	1.678	217.203	13	24.270	1.678
AB4		10	11	3.700	1.578	6.905	11	3.700	1.578
AB5		10	24	16.200	0.888	21.214	24	16.200	0.888
AB6		20	13	3.125	1.578	409.282	13	3.125	1.578
AB7		20	13	3.125	1.578	409.282	13	3.125	1.578
AB8		20	13	16.200	0.617	120.595	13	16.200	0.617
AB9		20	13	23.116	0.617	224.590	13	23.116	0.617
AB10		20	13	1.147	1.578	217.203	13	1.147	1.578
AB11		20	13	0.400	0.388	126.247	13	0.400	0.388
AB12		12	13	0.650	0.388	91.179	13	0.650	0.388
AB13		20	1	16.200	2.466	40.166	1	16.200	2.466
AB14		16	2	16.200	1.578	51.614	2	16.200	1.578
AB15		20	25	0.400	2.466	122.075	25	0.400	2.466
TOTAL WEIGHT IN ONE ABUTMENT						4284.199			
TOTAL WEIGHT IN METRIC TON						12.843			

Government of Nepal Ministry of Physical Infrastructure and Transport Department of Roads Project Directorate Office (ADB) SASEC Highway Improvement Project- Project Preparatory Consultant (SHP-PPC) ADB Loan No: 3722-NEP		CONSULTANT: Soosung Engineering Co. Ltd. In association with E RMC P (Ltd) and Tech Studio of Engineering Nepal		IMPLEMENTING AGENCY: DOR, DCID ROAD NAME East West Highway (H01) Butwal - Gansingh Section		SHEET TITLE: Reinforcement Details of Wingwall of Kanchan Bridge (AB1-AB15/306_A)		SCALE: As Shown		NAME Saroj Bhattacharya Checked by P. Lipadhyaya Approved by Dr. T. H. Choudhary		SIGNATURE [Signature] [Signature] [Signature]		REV. NO. [Blank] [Blank] [Blank]		DESCRIPTION [Blank] [Blank] [Blank]		DATE: November, 2022 DWG. NO.: 306_Kanchan SHEET NO.: 14/27	
--	--	---	--	--	--	---	--	--------------------	--	---	--	--	--	---	--	--	--	--	--

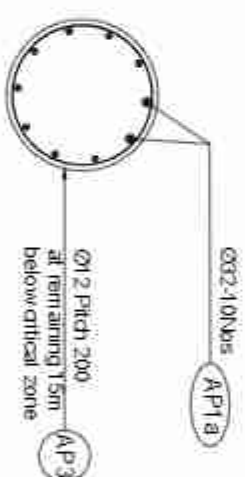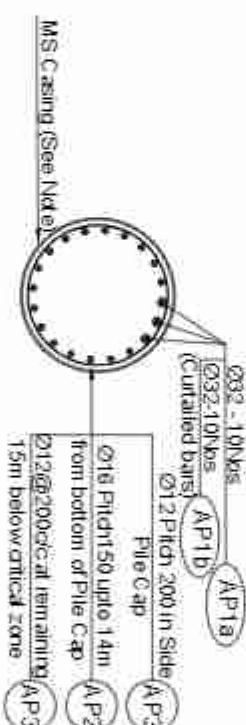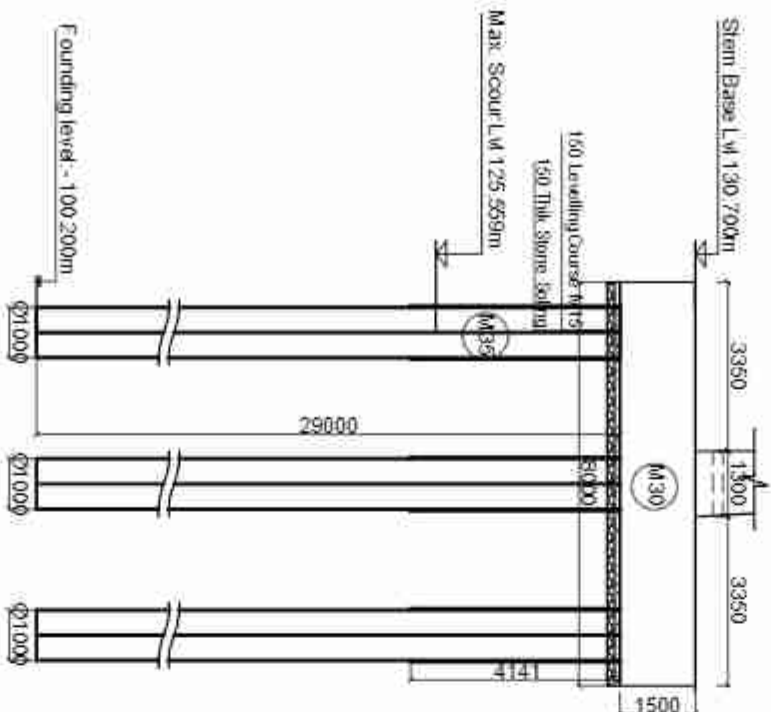
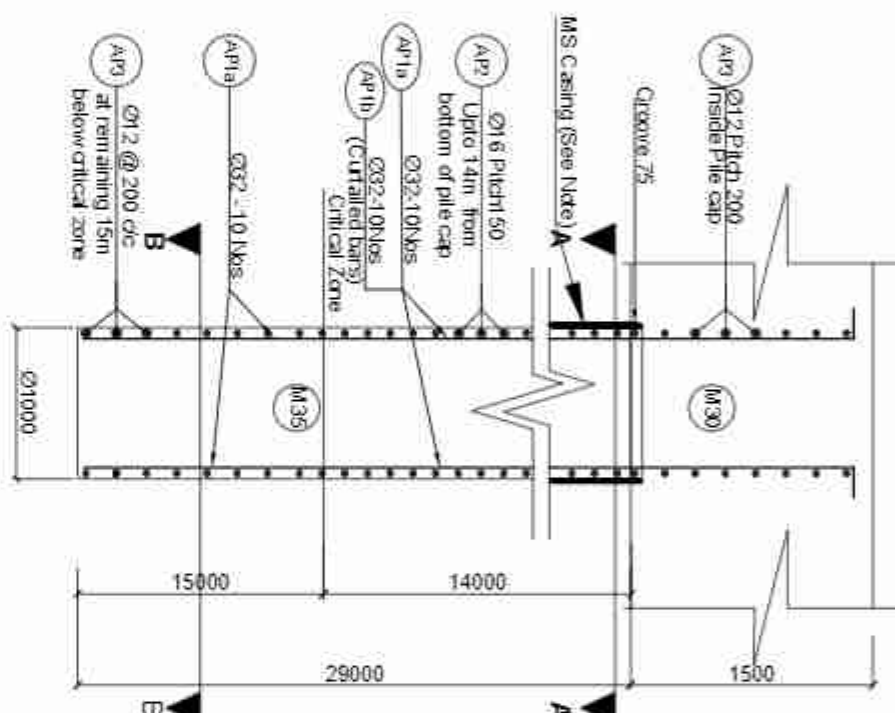
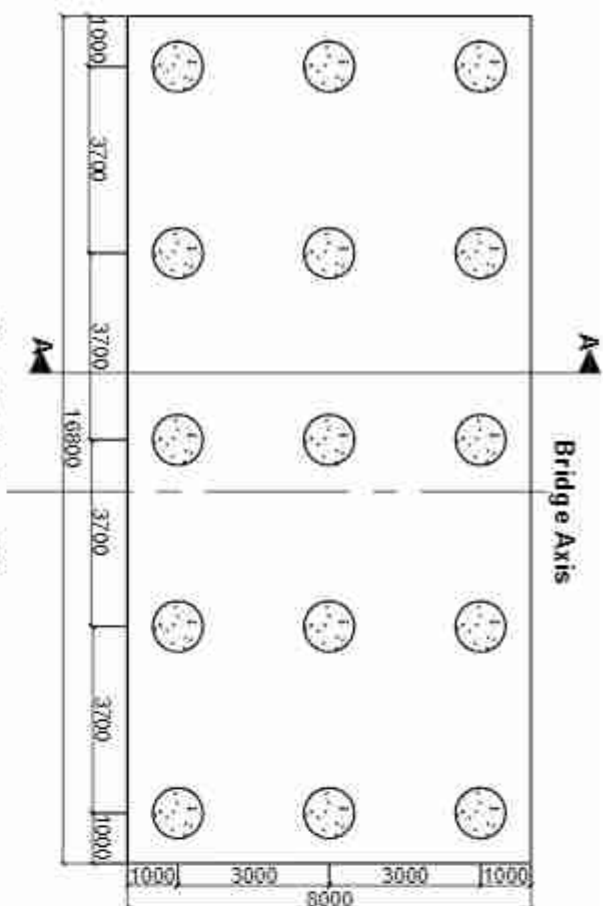


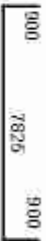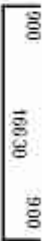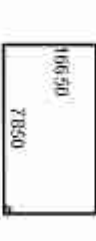BAR BENDING SCHEDULE OF ABUTMENT PILECAP							
BAR ID	SHAPE OF BAR IN mm (NOT TO SCALE)	S.PACING (mm)	Ø OF BARS (mm)	N.O. OF BARS	LENGTH (m)	WEIGHT/LENGTH (kg/m)	TOTAL WEIGHT (kg.)
APC1			25	85	0.625	3.853	3162.537
APC2			25	85	0.625	3.853	3162.537
APC3			20	41	18.430	2.400	1863.901
APC4			20	41	18.430	2.406	1863.901
APC5	 Curve length 251 Curve radius 40 Hook length 80	400 c/c Along axis.	16	387	1.032	1.578	1180.088
APC6		1000 c/c Across axis	16	4	48.000	1.578	308.365
TOTAL IN PILE CAP OF ONE ABUTMENT							11521.832
TOTAL WEIGHT IN METRIC TON							11.522

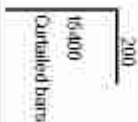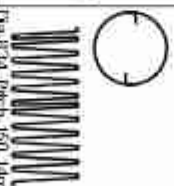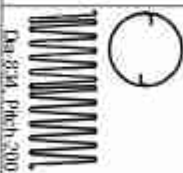
BAR BENDING SCHEDULE OF ABUTMENT PILE							
BAR ID	SHAPE OF BAR (Not to Scale)	SPACING (mm)	Ø OF BARS (mm)	NO. OF BARS	LENGTH (m)	WEIGHT/LENGTH (kg/m)	TOTAL WEIGHT (kg)
AP1a			32	10	30.480	6.313	1924.943
AP1b			32	10	15.600	6.313	984.884
AP2			16	1	248.470	1.578	392.170
AP3			12	1	220.940	0.888	196.154
[As 3.24, Pitch 200 below critical zone]							
TOTAL IN ONE PILE IN ONE ABUTMENT							3408.152
TOTAL IN FIFTEEN PILES OF ONE ABUTMENT (IN METRIC TON)							52.472

Location	Design Pile Length (m)	Design Working Load on pile (non-seismic case) (kN)	Allowable Bearing Capacity on pile (Seismic case) (kN)	Allowable Bearing Capacity of the Pile (Non Seismic case) (kN)
Abutment	29	1608	1942	2059
Pier	23.7	1227	2750	3018


Government of Nepal Ministry of Physical Infrastructure and Transport Department of Roads Project Directorate Office (ADB) SASEC Highway Improvement Project- Project Preparatory Consultant (SHP-PPC) ADB Loan No: 3722-NEP	CONSULTANT: Seosung Engineering Co. Ltd. Korea In association with E RMC P (Ltd) and axxxx Tech Studio of Engineering Nepal	IMPLEMENTING AGENCY: DOIR DCID ROAD NAME East West Highway (H01) Buttural - Gonsinghde Section	SHEET TITLE: Reinforcement Details of Abutment Piles of Kanchan Bridge (A6H-H01/306_A)	SCALE: As Shown	
---	--	---	---	---------------------------------------	--	--	

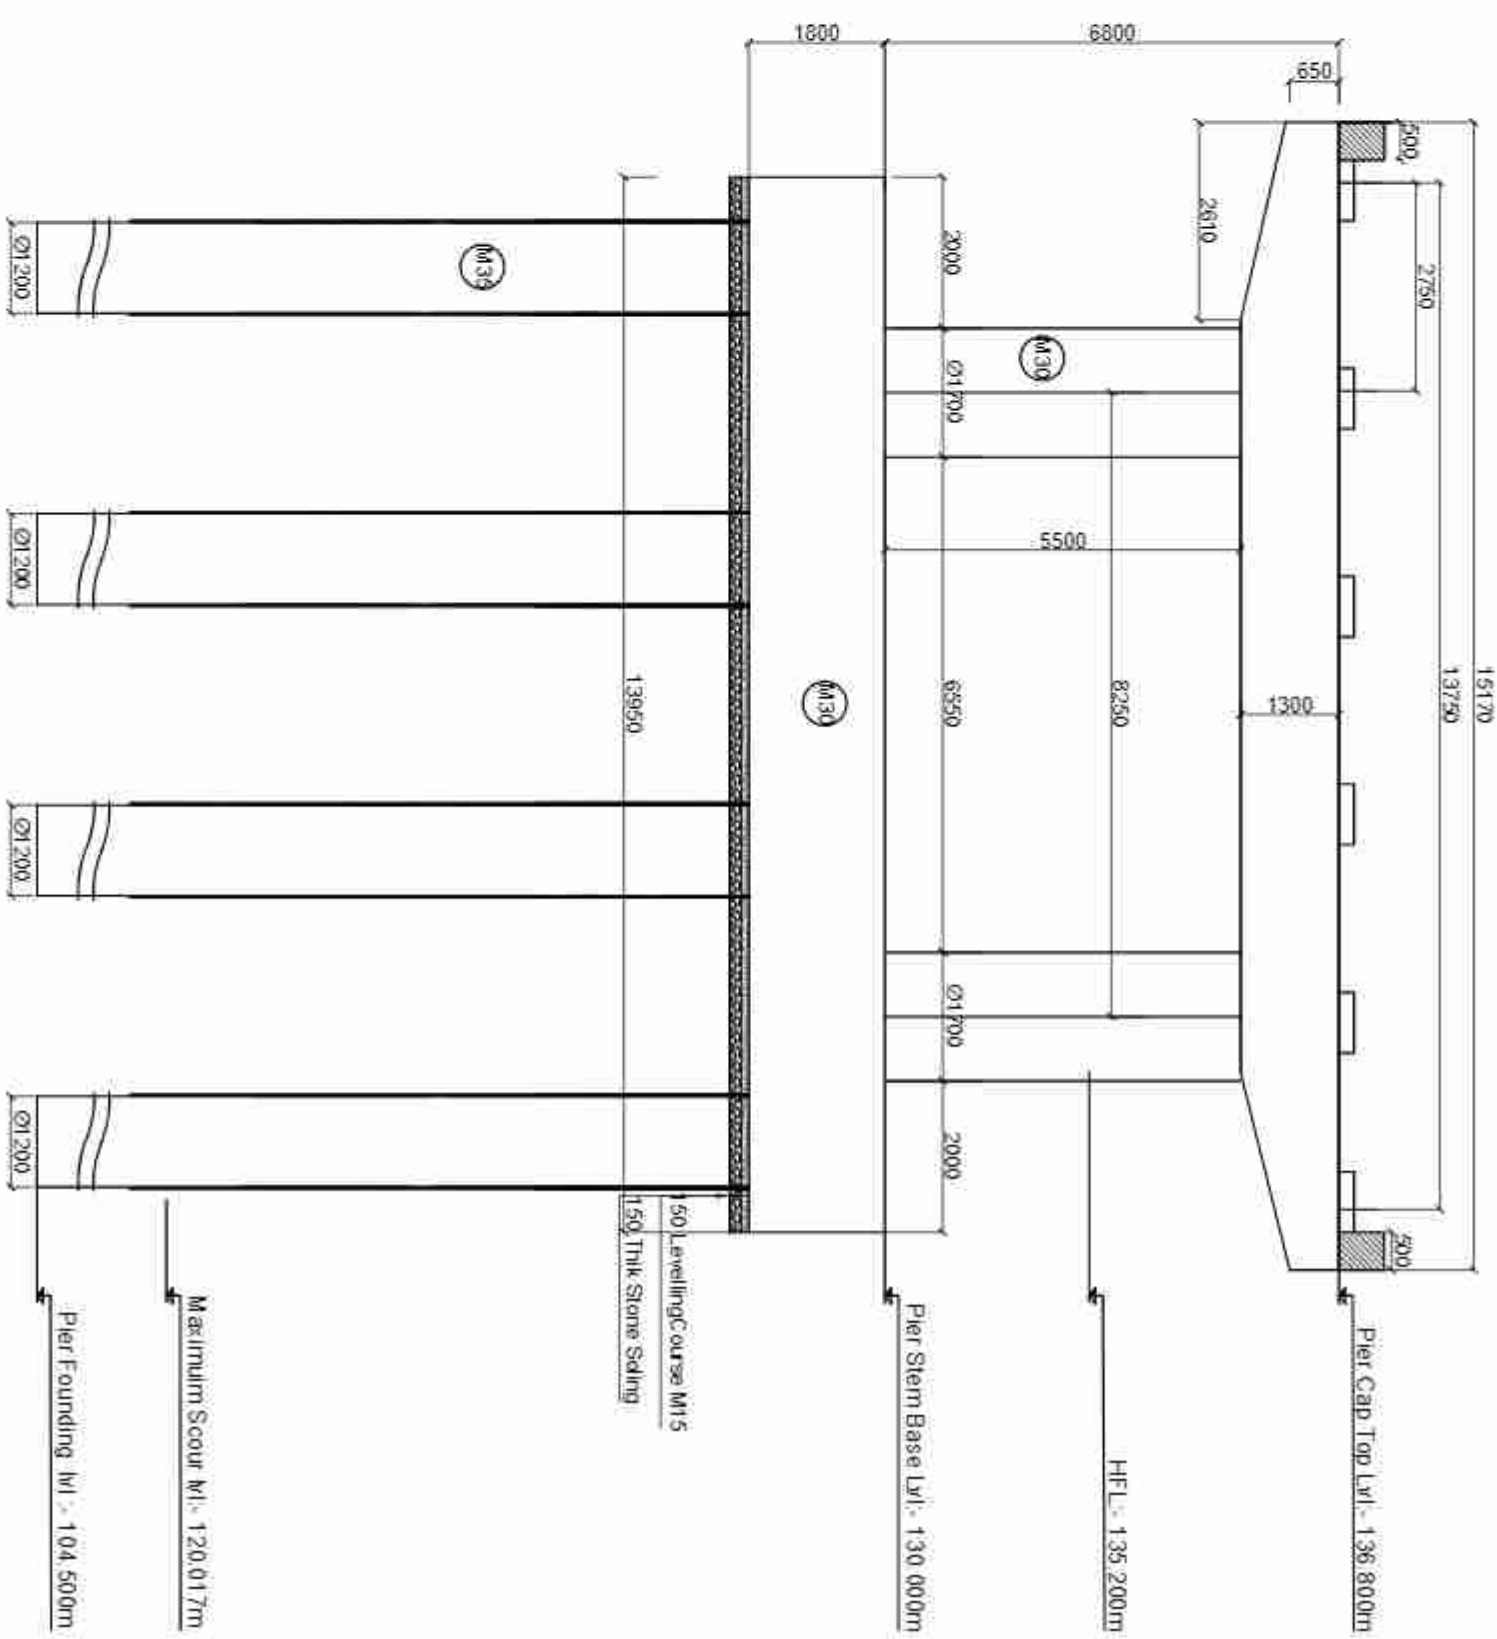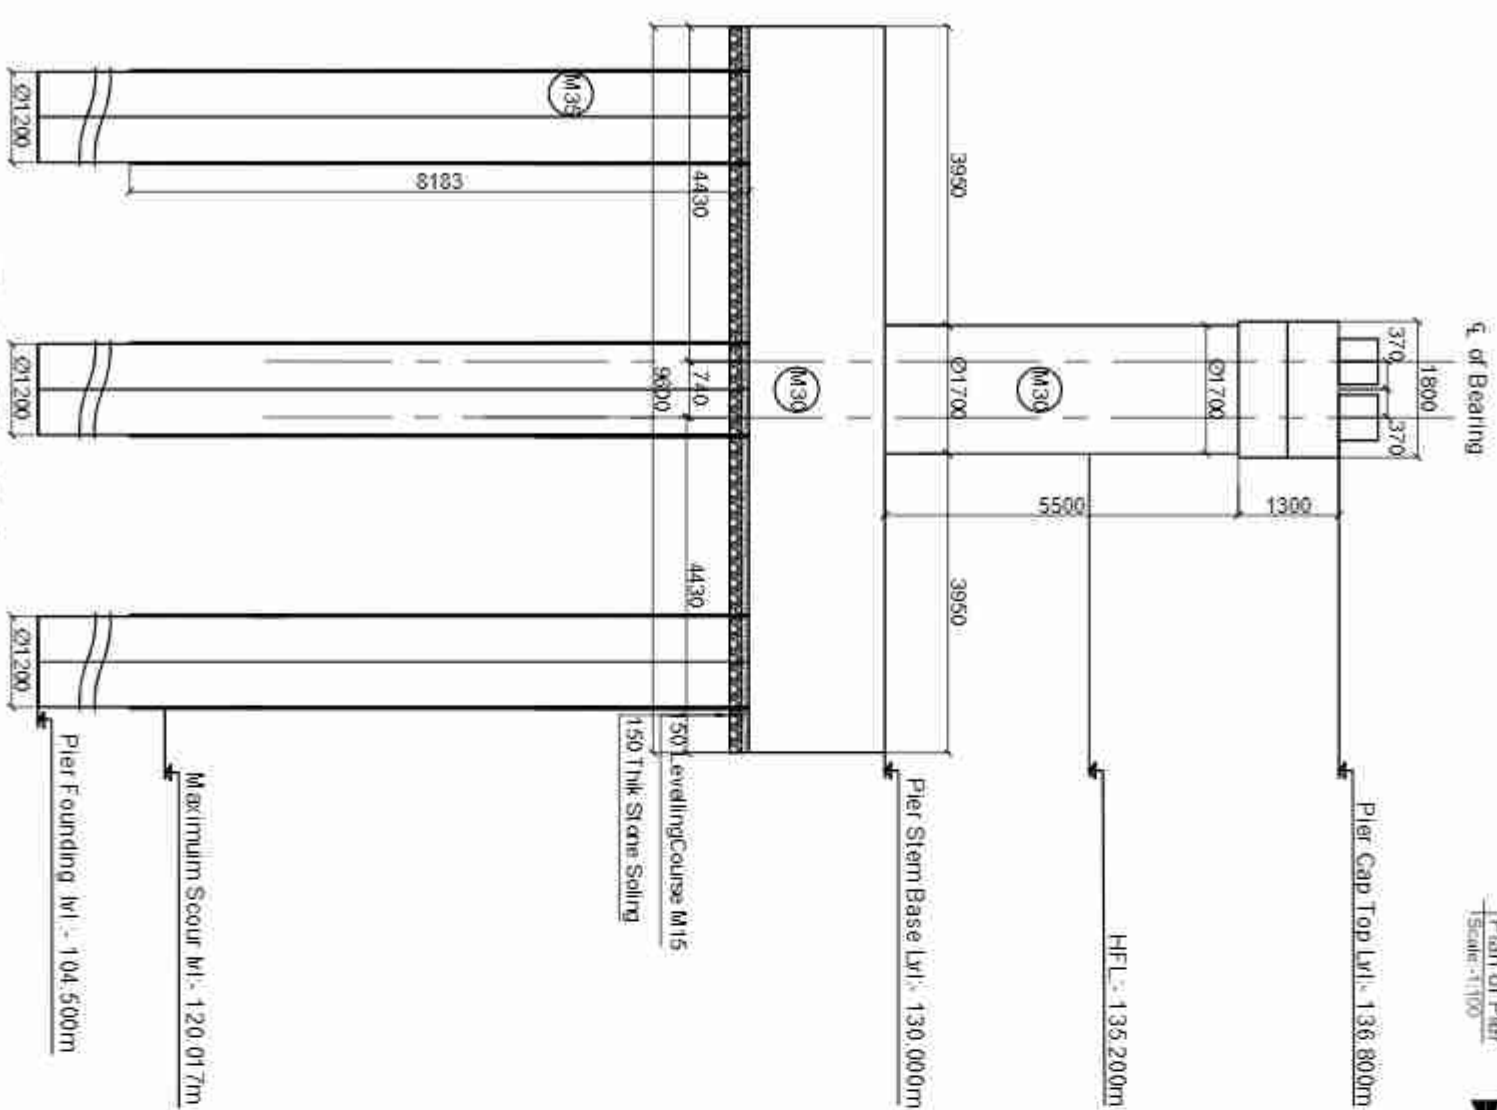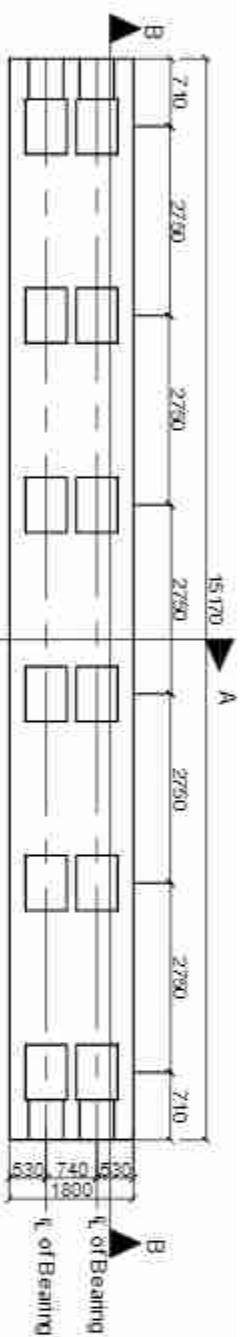


Government of Nepal Ministry of Physical Infrastructure and Transport Department of Roads Project Directorate Office (ADB) SA SEC Highway Improvement Project- Project Preparatory Consultant (SHP-PPC) ADB Loan No: 3722-NEP		CONSULTANT: Soosung Engineering Co. Ltd. In association with EPMC P (Ltd) and Tech Studio of Engineering Nepal		IMPLEMENTING AGENCY: DOR, DCID ROAD NAME East West Highway (H01) Butwal - Gonsingha Section		SHEET TITLE: Detail of Pier Piles of Kanchan Bridge (A&B-D01/306_A)		SCALE: As Shown		NAME		SIGNATURE		REV NO.		DESCRIPTION		DATE:	
										Designed by: Saroj Bhattacharya		Checked by: P. Lipadhyaya		Approved by: Dr. T.H.Chandra				November, 2022	
																		DWG NO.: 306_Kanchan	
																		SHEET NO.: 16/27	

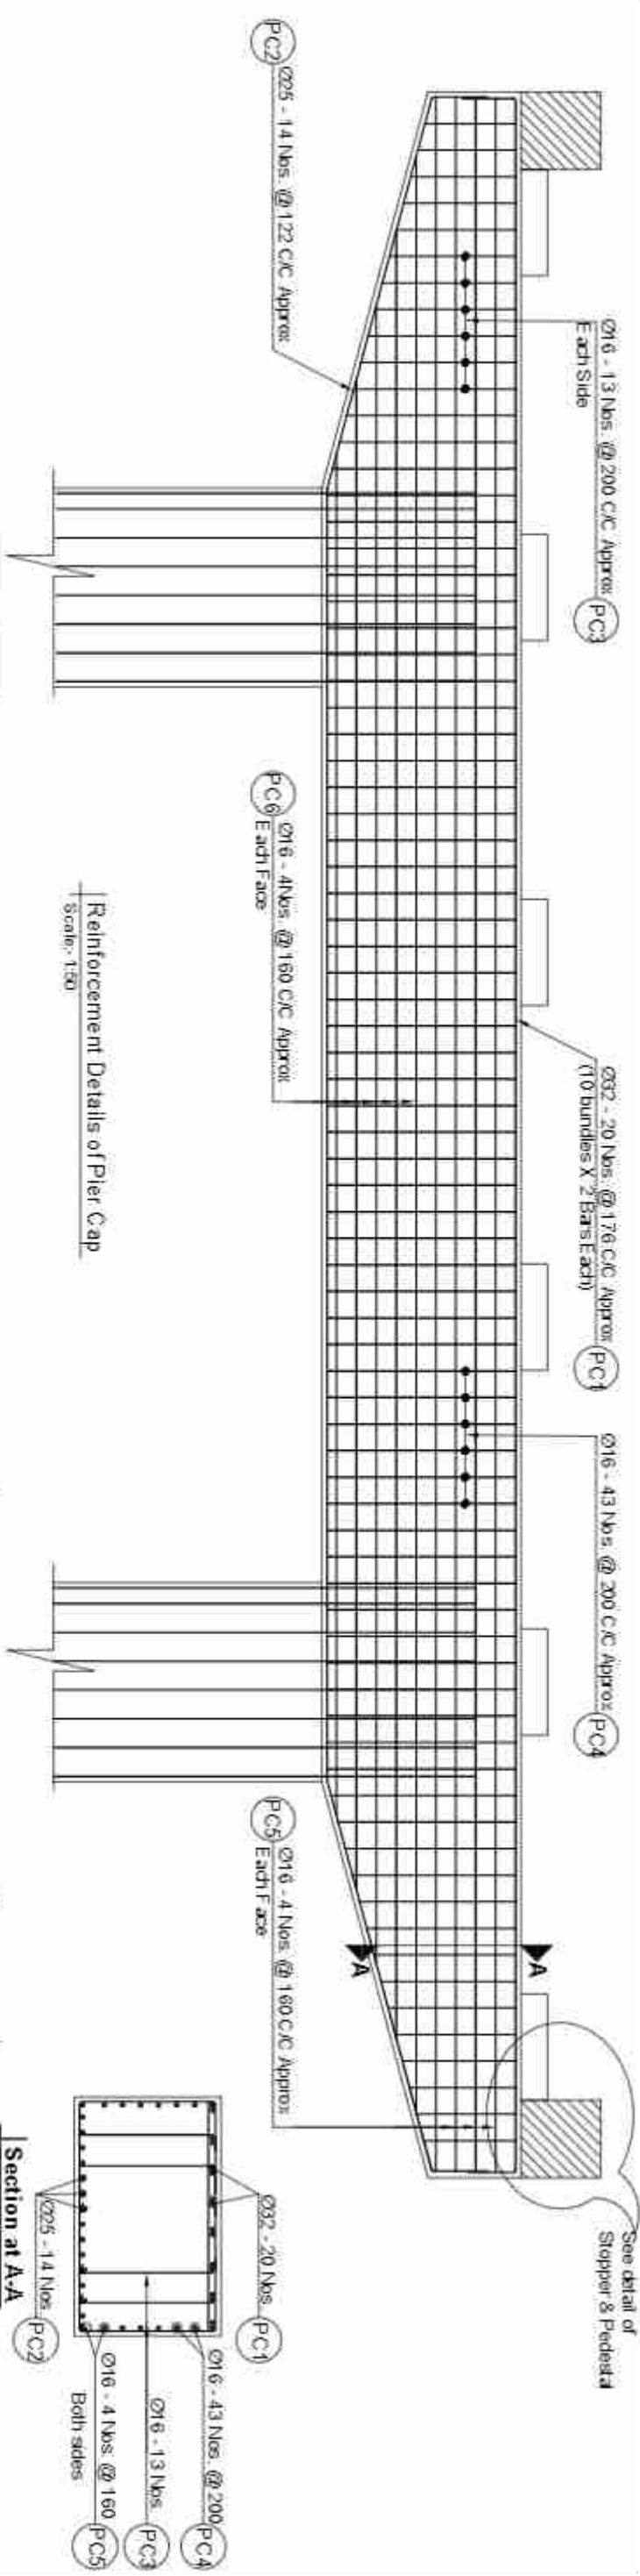

Reinforcement Details of Pier Cap
Scale: 1:50

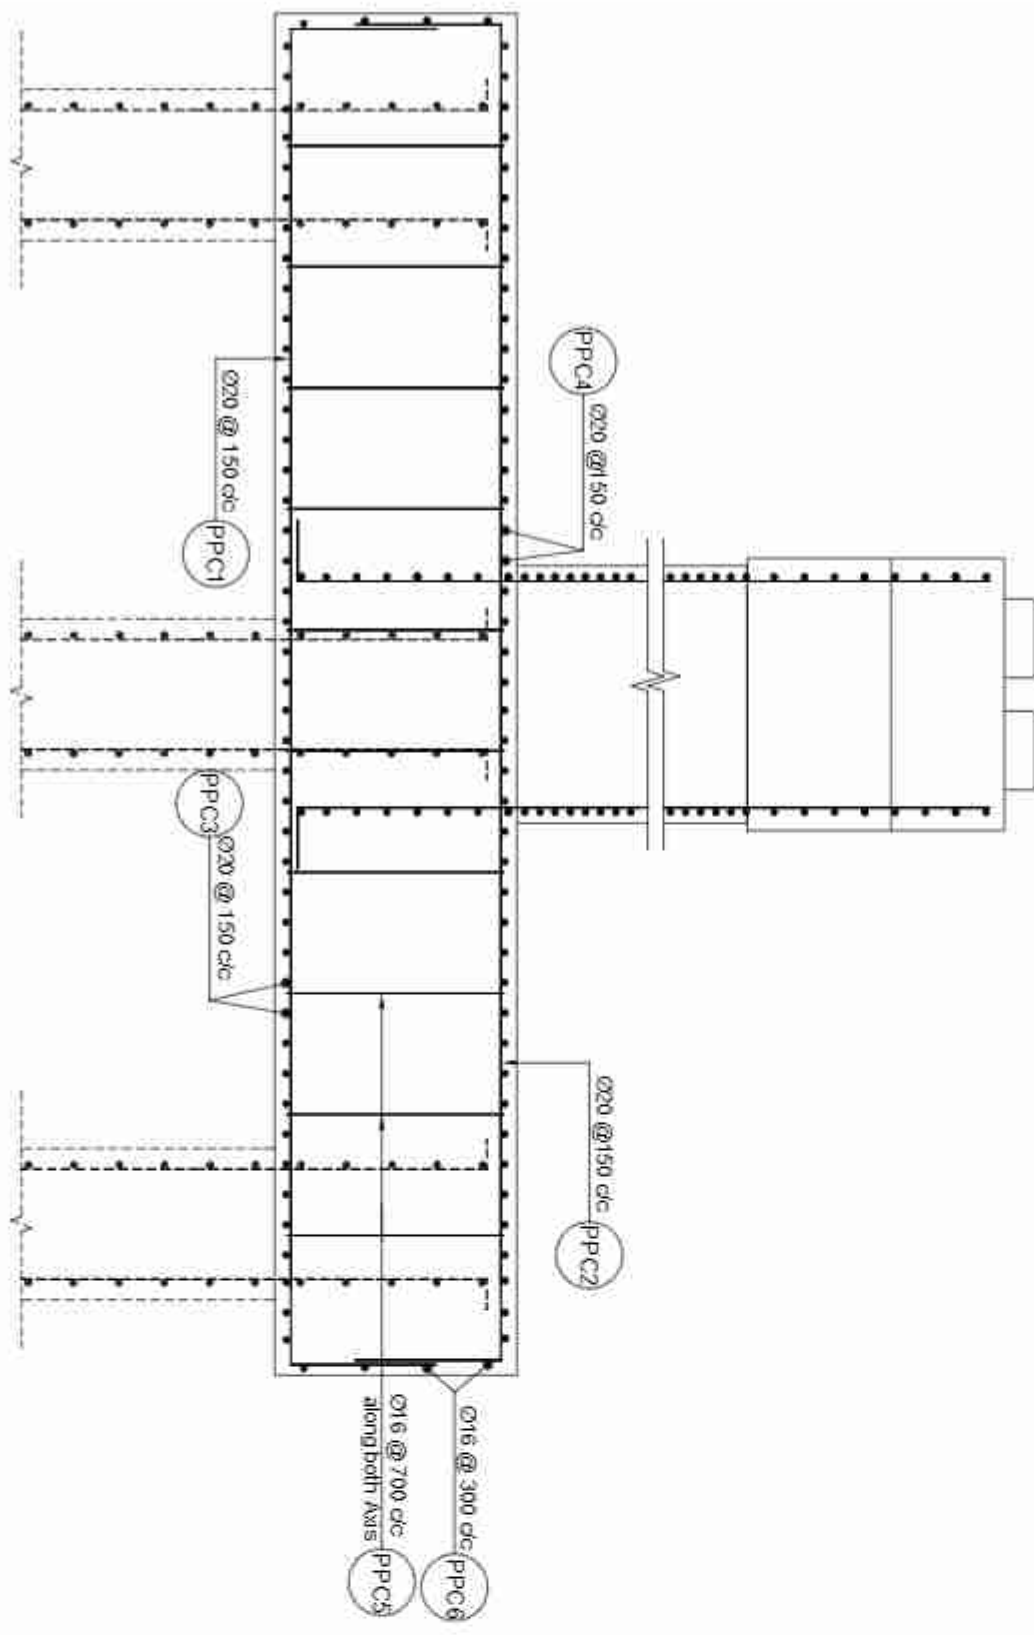

Reinforcement Details of Pier Pile Cap
Scale: 1:50

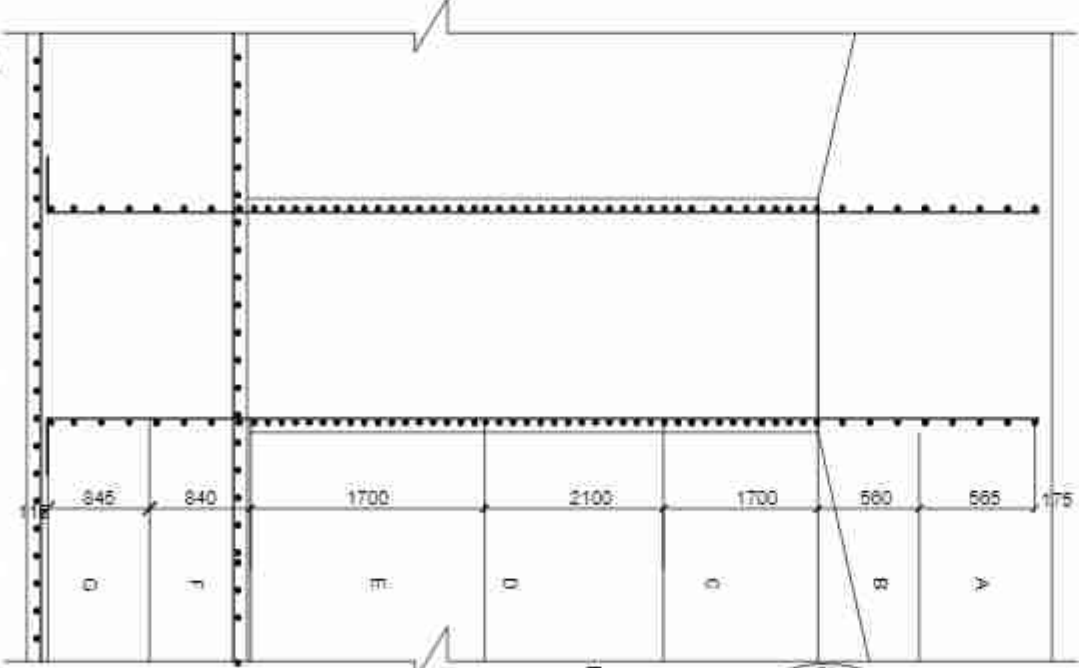



Cross Section of Pier Stem
Scale: 1:50



Pitch /Spacing of Transverse Reinforcement

ZONE	BAR	PITCH	DIA
A	P9	200	16
B	P9	200	16
C	P8	150	16
	P10	150	12
D	P9	200	16
	P10	600	12
E	P8	150	16
	P10	150	12
F	P9	200	16
G	P9	200	16






Government of Nepal Ministry of Physical Infrastructure and Transport Department of Roads Project Directorate Office (ADB) SASEC Highway Improvement Project- Project Preparatory Consultant (SHP-PPC) ADB Loan No: 3722-NEP	CONSULTANT: Soosung Engineering Co. Ltd., In association with EPMC P (Ltd) and Korea Tech Studio of Engineering Nepal	IMPLEMENTING AGENCY: DOR, DCID ROAD NAME East West Highway (H01) Butwal - Gauriganga Section	SHEET TITLE: Reinforcement Details of Pier Piles of Kanchan Bridge (46+001/306_A)	SCALE: As Shown	NAME	SIGNATURE	REV. NO.	DESCRIPTION	DATE:
					Saroj Bhattacharya				November, 2022
					Checked by:				DWG. NO.: 306_Kanchan
					Approved by:	Dr. T.H.Chandra			SHEET NO.: 17/27

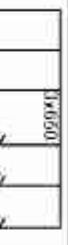BAR BENDING SCHEDULE FOR PIER CAP						
BAR ID	SHAPE OF BAR IN mm (NOT TO SCALE)	S.PACING (mm)	Ø OF BARS (mm)	NO. OF BARS	LENGTH (m)	WEIGHT/LENGTH (kg/m)
PC1		176	32	10	14.640	6.313
			32	10	14.640	6.313
PC2		122	25	14	16.150	3.853
PC3		200	16	26	9.360	1.578
PC4		200	16	43	11.310	1.578
PC5		160	16	4	30.640	1.578
PC6		160	16	4	25.890	1.578
TOTAL IN PIER CAP						4234.515
TOTAL WEIGHT (IN METRIC TON)						4.235

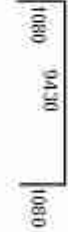BAR BENDING SCHEDULE FOR PIER PILE CAP									
BAR ID	SHAPE OF BAR IN mm (NOT TO SCALE)	S.PACING (mm)	Ø OF BARS (mm)	NO. OF BARS	LENGTH (m)	WEIGHT/LENGTH (kg/m)	TOTAL WEIGHT (kg)		
PPC1		150	20	64	15.940	2.406	2515.874		
PPC2		150	20	64	15.940	2.406	2515.874		
PPC3		150	20	83	11.590	2.406	2668.196		
PPC4		150	20	93	11.590	2.406	2668.196		
PPC5		800	16	315	2.232	1.578	1109.669		
PPC6		300	16	5	46.000	1.578	366.964		
TOTAL IN PILE OF PIER PILE CAP							11824.802		
TOTAL WEIGHT (IN METRIC TON)							11.825		

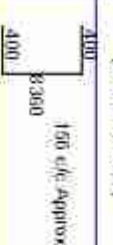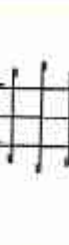BAR BENDING SCHEDULE FOR PIER STEM						
BAR ID	SHAPE OF BAR IN mm (NOT TO SCALE)	S.PACING (mm)	Ø OF BARS (mm)	NO. OF BARS	LENGTH (m)	TOTAL WEIGHT (kg)
P7		156	32	30	9.160	6.313
P8			16	1	110.360	1.578
P9			16	1	119.910	1.578
P10		125500	12	28	8.820	0.888
TOTAL IN PILE OF PIER STEM						2317.611
TOTAL (IN METRIC TON)						2.318

Government of Nepal Ministry of Physical Infrastructure and Transport Department of Roads Project Directorate Office (ADB) SASEC Highway Improvement Project- Project Preparatory Consultant (SHP-PPC) ADB Loan No: 3722-NEP		CONSULTANT:  Soosung Engineering Co. Ltd., Korea In association with EPMC P (Ltd) and Xxxx Tech Studio of Engineering Nepal		IMPLEMENTING AGENCY: DOR DCID ROAD NAME East West Highway (H01) Batal - Gousinghe Section		SHEET TITLE: Bar Bending schedule of Pile & pier Cap Kanchan Bridge (46+001/306_A)		SCALE: As Shown		NAME Saroj Bhattacharya P. Lipadhyaya Dr. T.H.Chandra		SIGNATURE   		REV NO.		DESCRIPTION		DATE: November, 2022		DWG NO.: 306_Kanchan		SHEET NO.: 18/27	
--	--	---	--	---	--	--	--	--------------------	--	--	--	--	--	---------	--	-------------	--	-------------------------	--	-------------------------	--	---------------------	--

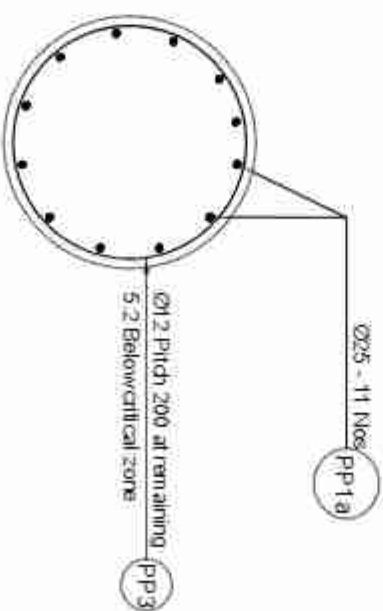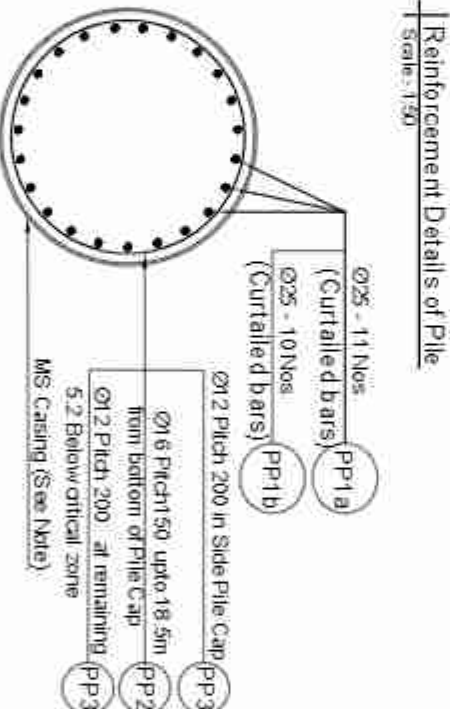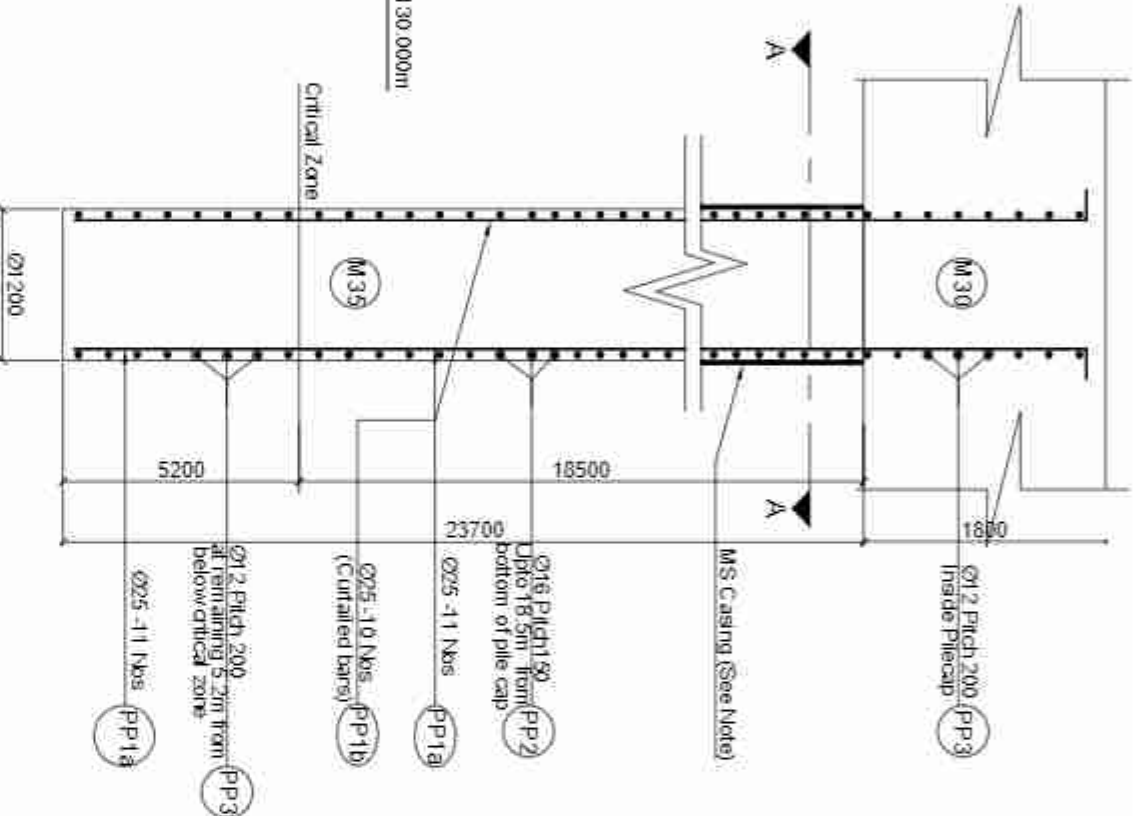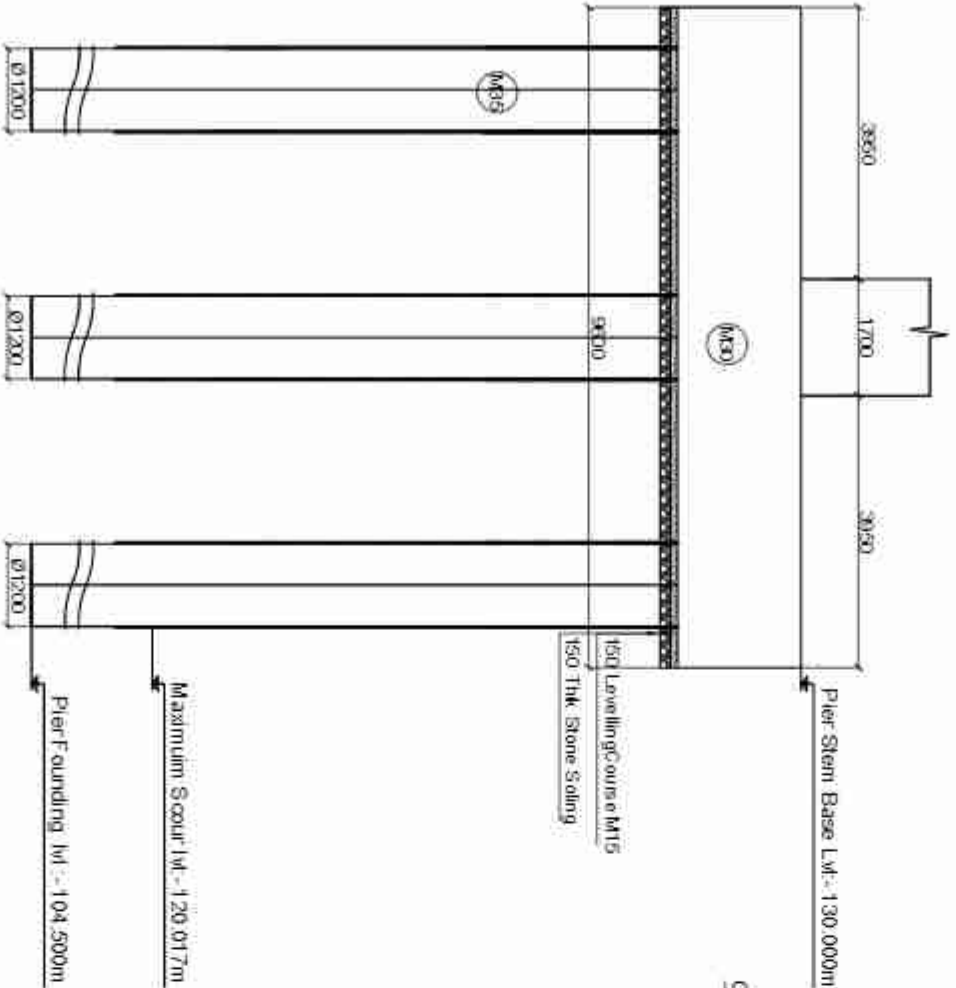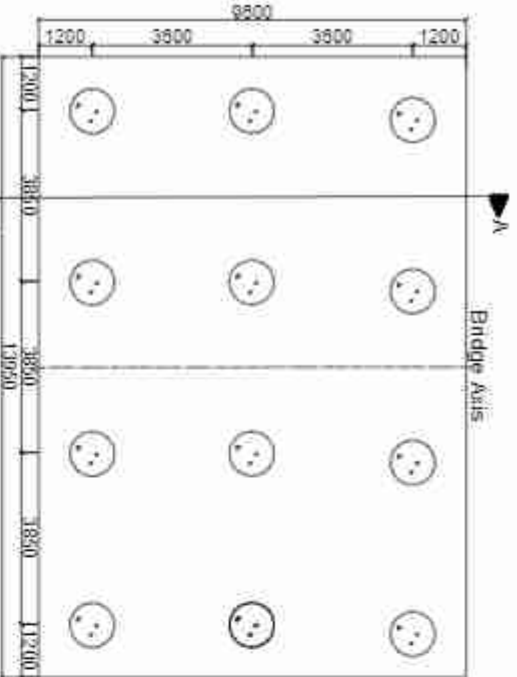


BAR BENDING SCHEDULE FOR PIER PILES						
BAR ID	SHAPE OF BAR IN mm (NOT TO SCALE)	SPACIN g (mm)	Ø OF BARS (mm)	NO. OF BARS	LENGTH (m)	TOTAL WEIGHT (kgm)
PP1a	Full length bars	25000	25	11	25.500	3.853
PP1b	Curtailed bars	20200	25	10	20.400	3.853
PP2	150 mm pitch 150 mm from bottom of pile cap	150	16	1	404.800	1.578
PP3	200 mm pitch 200 mm from bottom of pile cap	200	12	1	114.150	0.888
TOTAL IN ONE PILE IN 1 PIER					2507.213	101.344
TOTAL (IN METRIC TON)					2.607	31.26


Note: on MS permanent casing on piles. In case piling works are done without temporary casing, the piles shall be lined with 10mm thick MS steel permanent casing up to 1.5 m or 0.5m below MS, whichever is larger (Subject to instruction and approval by the Engineer)

Location	Design Pile Length (m)	Design Working load on pile (ton, seismic case) (m)	Allowable Bearing Capacity on pile (Scour case) (m)	Allowable Bearing Capacity of the Pile (Non Scour case) (m)
Abutment	29	1608	1942	2059
Pier	23.7	1227	2750	3618


Government of Nepal Ministry of Physical Infrastructure and Transport Department of Roads Project Directorate Office (ADB) SA SEC Highway Improvement Project- Project Preparatory Consultant (SHP-PPC) ADB Loan No: 3722-NEP	CONSULTANT: Soosung Engineering Co. Ltd. In association with EPMC P (Ltd) and Tech Studio of Engineering Nepal	IMPLEMENTING AGENCY: DOR, DCID ROAD NAME East West Highway (H01) Butwal - Gaurigaon Section	SHEET TITLE: Reinforcement Details of pier piles Kanchan Bridge (A&B-D01/306_A)	SCALE: As Shown	NAME Saroj Bhattacharya Designed by P. Lipadhyaya Checked by Dr. T. H. Chandra Approved by	SIGNATURE Saroj Bhattacharya P. Lipadhyaya Dr. T. H. Chandra	REV NO. DATE November, 2022	DESCRIPTION DWG NO.: 306_Kanchan SHEET NO.: 18/27
---	--	---	---	--------------------	--	---	-----------------------------------	---

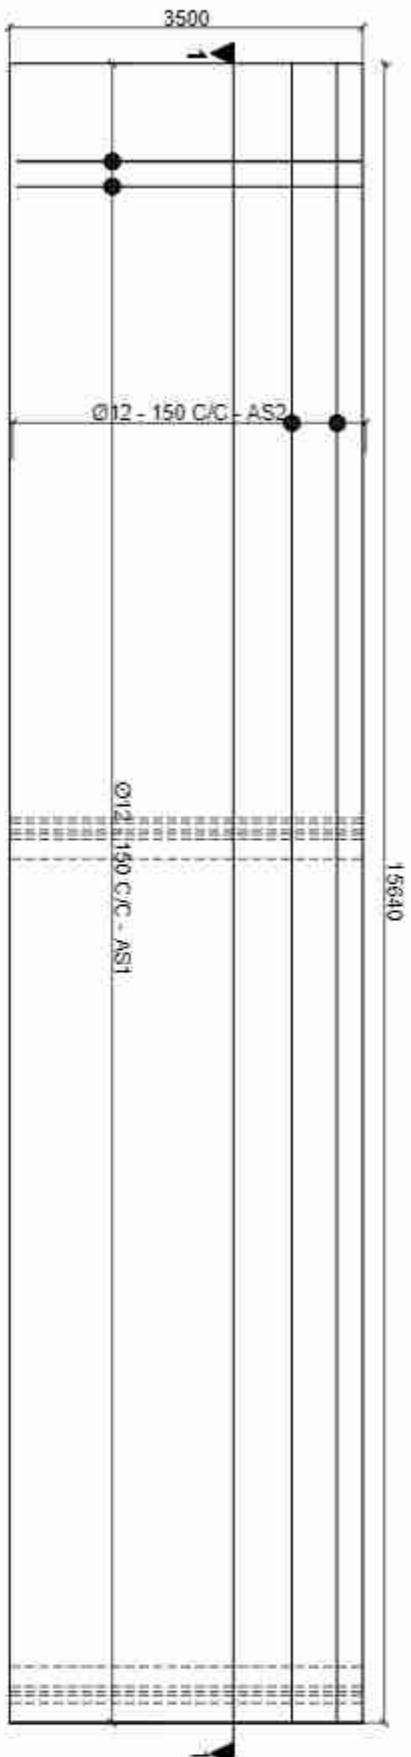

Plan of Reinforcement Details of Approach Slab
Scale: 1:75

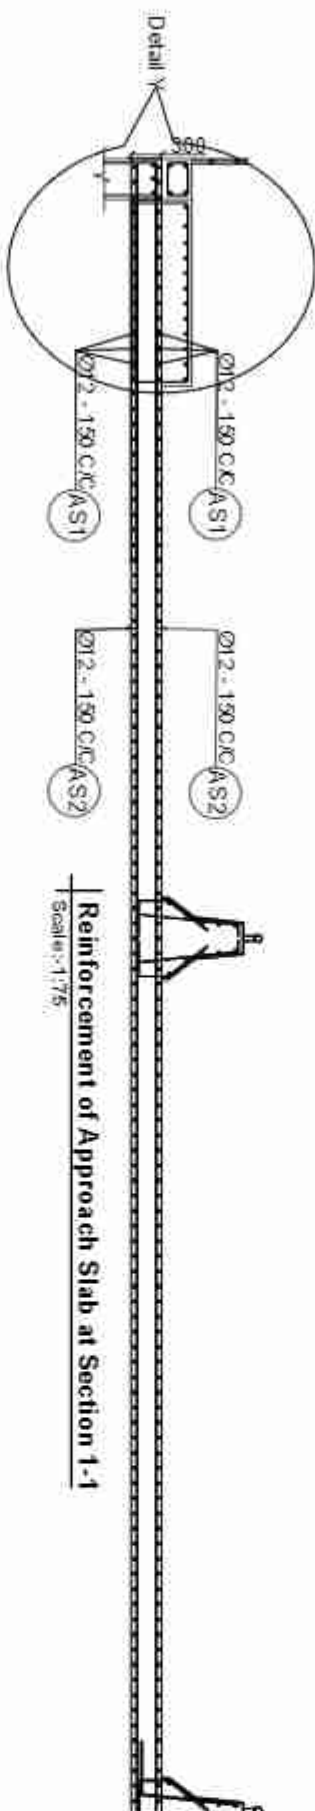


Reinforcement of Approach Slab at Section 1-1
Scale: 1:75

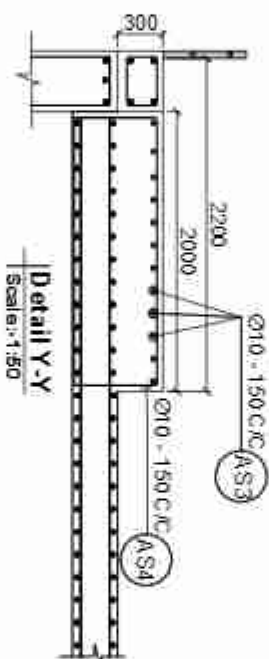


Detail Y-Y
Scale: 1:50


BAR BENDING SCHEDULE OF APPROACH SLAB						
BAR NO.	SHAPE OF BAR IN mm (NOT TO SCALE)	SPACING (mm)	NO. OF BARS	NO. OF BARS	LENGTH (mm)	WEIGHT (kg)
AS1	3400	12	210	3400	0.878	6.33 901
AS2	16500	12	48	16500	0.888	992.996
AS3	3400	10	15	3400	0.617	31.441
AS4	1500	10	10	5000	0.617	55.489
TOTAL ONE APPROACH SLAB						1382.459
TOTAL WEIGHT IN METRIC TON						1.383

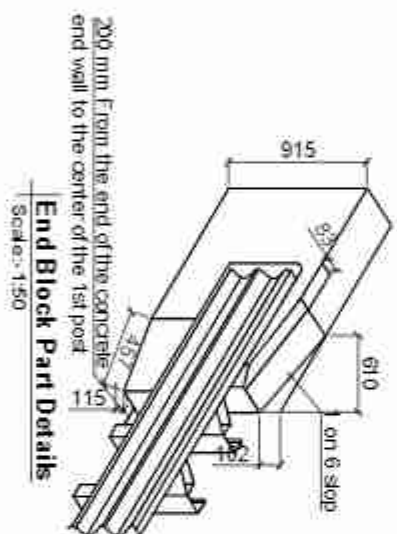


End Block Part Details
Scale: 1:50

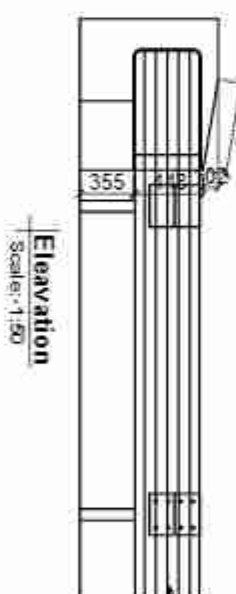

Elevation
Scale: 1:50












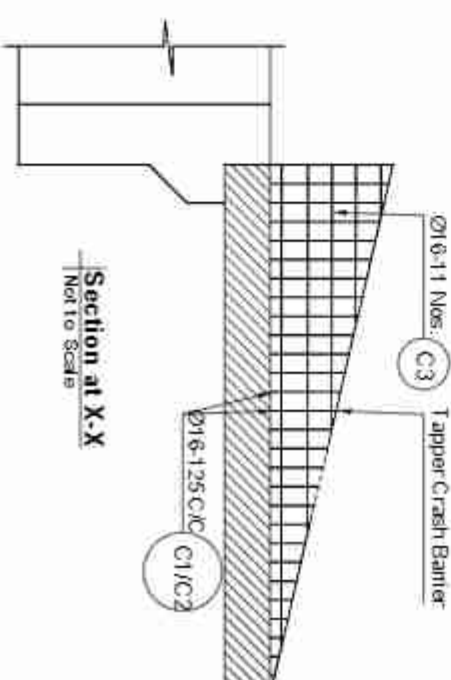


Section at X-X
Not to Scale

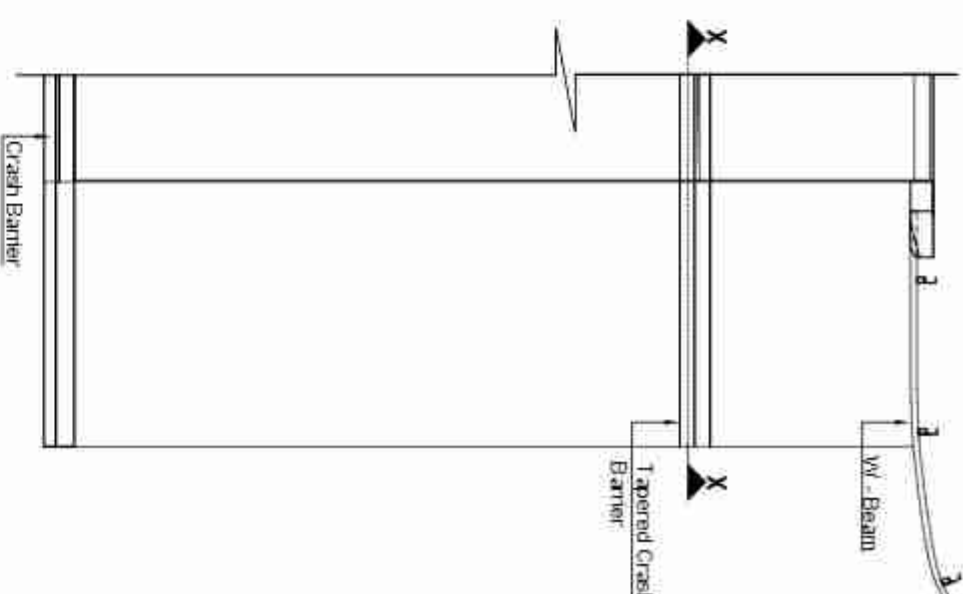

Plan of Approach Slab
Not to Scale

Government of Nepal Ministry of Physical Infrastructure and Transport Department of Roads Project Directorate Office (ADB) SASEC Highway Improvement Project- Project Preparatory Consultant (SHP-PPC) ADB Loan No: 3722-NEP		CONSULTANT: Soosung Engineering Co. Ltd., In association with EPMC P (Ltd) and Korea Tech Studio of Engineering Nepal		IMPLEMENTING AGENCY: DOR, DCID ROAD NAME East West Highway (H01) Butwal - Gonsingha Section		SHEET TITLE: Reinforcement Details of Approach Slab of Kanchan Bridge (A64-D01/306_A)		SCALE: As Shown		NAME		SIGNATURE		REV NO.		DESCRIPTION		DATE:	
										Designed by:		Saroj Bhattacharya						November, 2022	
										Checked by:		P. Lipadhyaya						DWG NO.:	
										Approved by:		Dr. T. H. Chandra						306_Kanchan	
																		SHEET NO.:	
																		20/27	

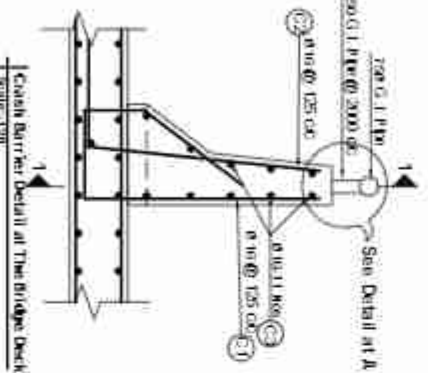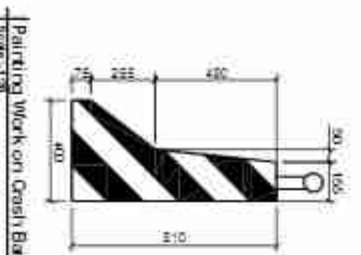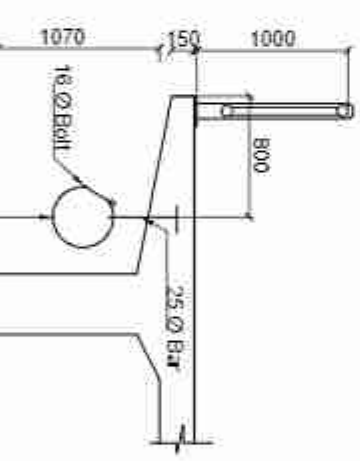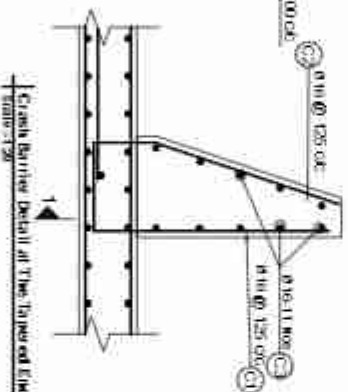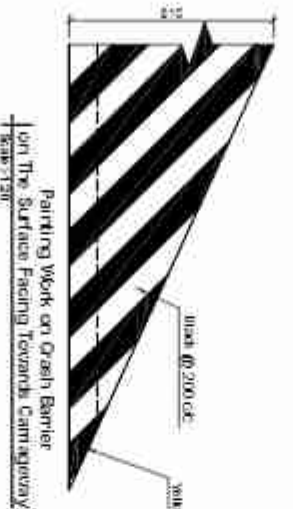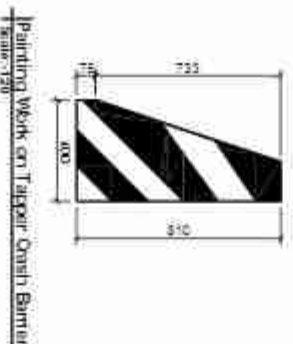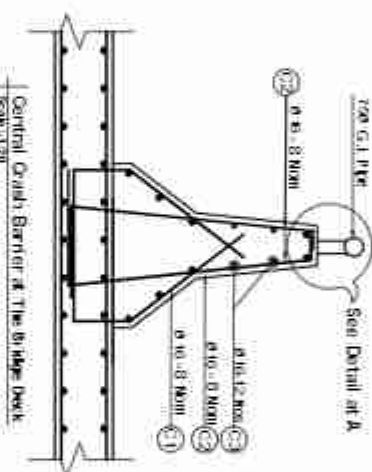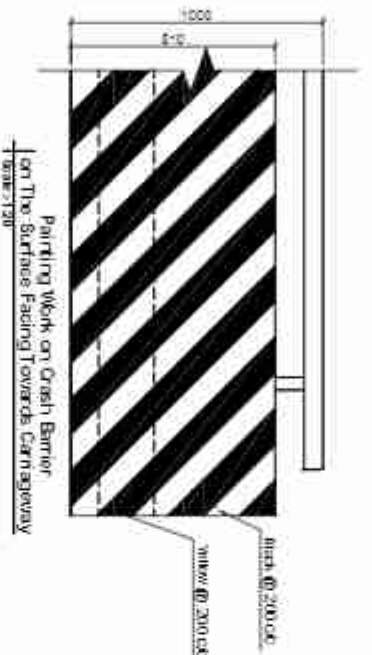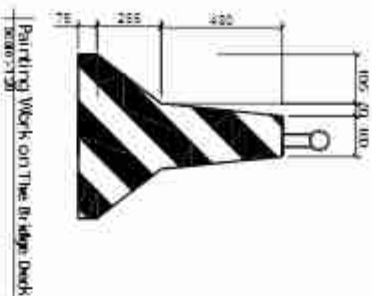
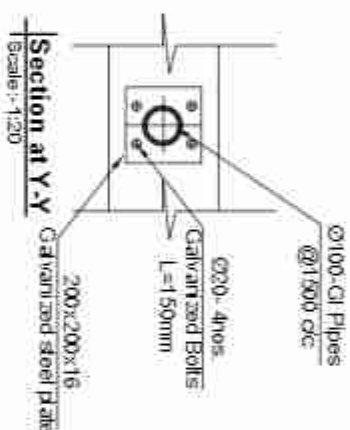
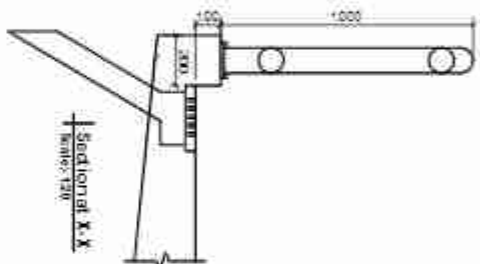
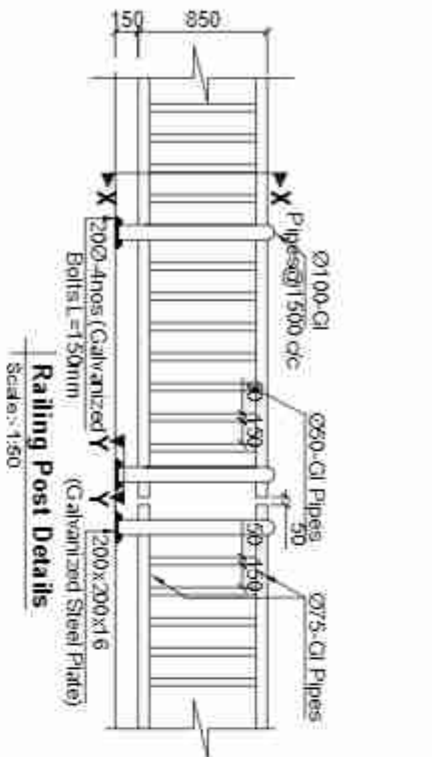


NOTES:
The crash barrier shall be sloped at both ends of the bridge as shown and the reinforcement shall be adjusted according to the slope.



BAR BENDING SCHEDULE OF CENTRAL CRASH BARRIER							
BAR ID	SHAPE OF BAR IN mm (NOT TO SCALE)	SPACING (mm)	# OF BARS	NO. OF BARS	LENGTH (m)	WEIGHT/LENGTH (kg/m)	TOTAL WEIGHT (kg)
C1		125	16	8	2.210	1.578	27.905
C2		125	16	16	1.580	1.578	39.900
C3		16	11	11	0.960	1.578	16.667
TOTAL FOR 1.0M IN MT							84.473
TOTAL FOR 1.0M IN MT							0.084

BAR BENDING SCHEDULE OF CRASH BARRIER							
BAR ID	SHAPE OF BAR IN mm (NOT TO SCALE)	SPACING (mm)	# OF BARS	NO. OF BARS	LENGTH (m)	WEIGHT/LENGTH (kg/m)	TOTAL WEIGHT (kg)
C1		150	16	8	2.030	1.578	25.632
C2		150	16	8	1.415	1.578	17.867
C3		16	11	11	0.960	1.578	16.667
TOTAL FOR 1M							60.166
TOTAL FOR 1.0M IN MT							0.090



Government of Nepal Ministry of Physical Infrastructure and Transport Department of Roads Project Directorate Office (ADB) SA SEC Highway Improvement Project- Project Preparatory Consultant (SHP-PPC) ADB Loan No: 3722-NEP		CONSULTANT: Soosung Engineering Co. Ltd., In association with EPMC P (Ltd) and Tech Studio of Engineering Nepal		IMPLEMENTING AGENCY: DOR, DCID ROAD NAME East West Highway (H01) Bupal - Consulting Section		SHEET TITLE: Miscellaneous Details - 1 of Kanchan Bridge (A&B/D01/306_A)		SCALE: As Shown		NAME Saroj Bhattacharya SIGNATURE REV NO. DESCRIPTION DATE: November, 2022		DWG NO.: 306_Kanchan SHEET NO.: 21/27	
Designed by:		Checked by:		Approved by:		Dr. T.H.Chandra		21/27					

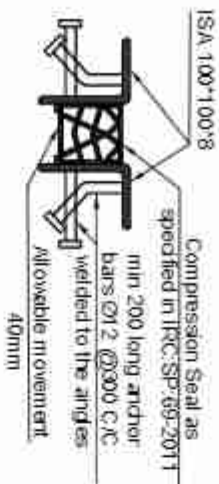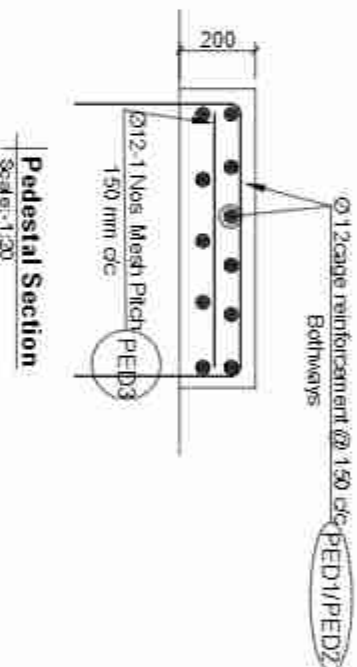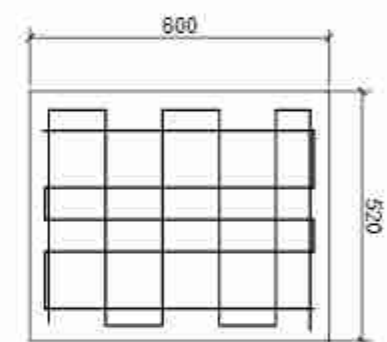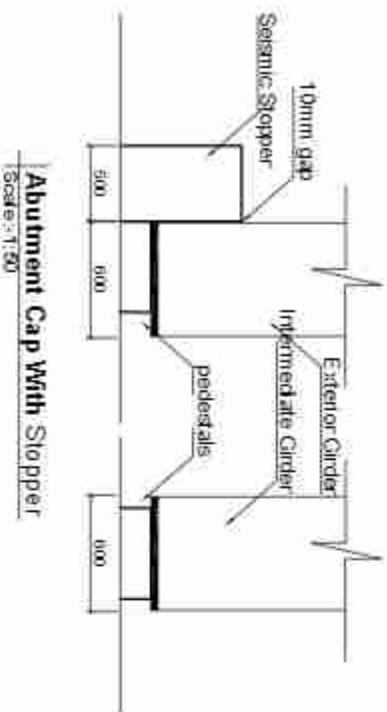

NOTE:
To match the height of balustrade, the pedestal thickness shall be suitably modified.

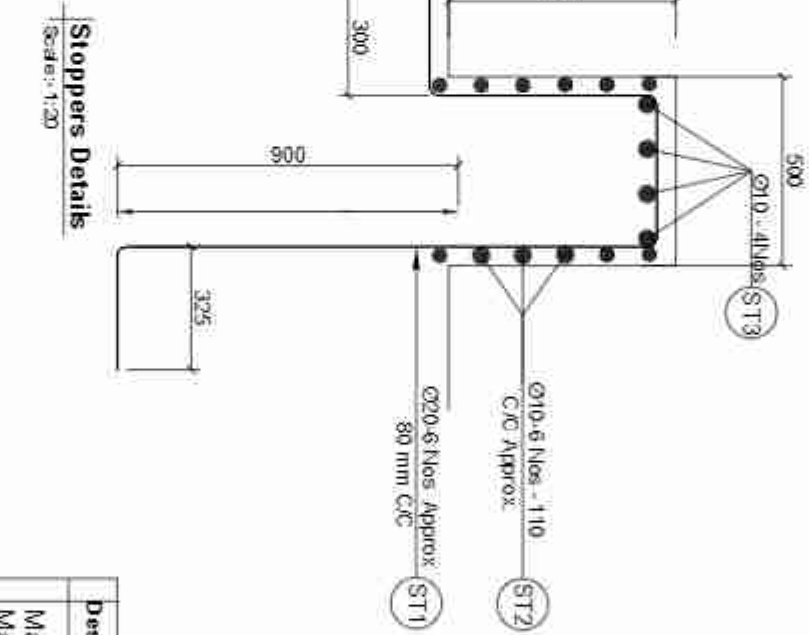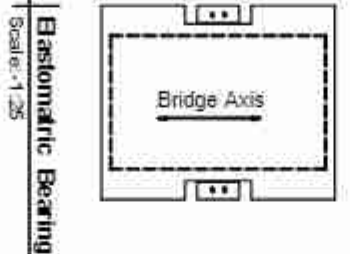

Notes on Elastomeric Bearings
The dimensions and properties of the bearings shown are tentative, based on IRC:83:2018, Part II, Table B2. The actual design shall be carried out by the manufacturer on the basis of provided load & deformation data. The effective stiffness shall not exceed the shown value.

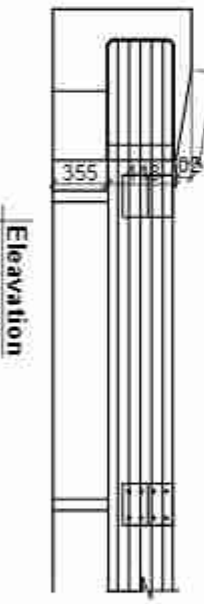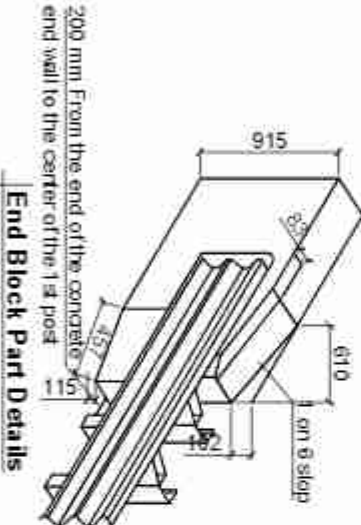


BAR BENDING SCHEDULE OF PEDESTAL						
BAR NO.	SHAPE OF BAR IN mm (NOT TO SCALE)	SPACING (mm)	N OF BARS	NO. OF BARS	LENGTH (mm)	WEIGHT IN kg (kg/m)
PE1		500	12	4	2.280	0.388
PE2		500	12	5	2.200	0.388
PE3		500	12	1	4.000	0.388
TOTAL WEIGHT IN KG						21.947
TOTAL WEIGHT IN MT						0.022


BAR BENDING SCHEDULE OF STOPPER						
BAR NO.	SHAPE OF BAR IN mm (NOT TO SCALE)	SPACING (mm)	N OF BARS	NO. OF BARS	LENGTH (mm)	WEIGHT IN kg (kg/m)
ST1		500	20	6	3.100	2.400
ST2		500	10	6	1.800	0.917
ST3		500	10	4	0.400	0.917
TOTAL WEIGHT IN KG						53.954
TOTAL WEIGHT IN MT						0.054

Design Data for Bearings (Elastomeric Bearing)		All Loads Unfactored
Maximum permanent and superimposed dead loads	482.4 kN	
Maximum load from surfacing (wearing course)	30.7 kN	
RCC URBAN variable lanes	22 m / Info / 62	
Maximum live load reaction (including impact)	550.3 kN	
Maximum horizontal seismic force	87 kN	
Maximum braking force	88.6 kN	
Total Maximum elongation of the deck	8 mm	
Maximum Rotation due to dead load	0.0023 rad	
Maximum rotation due to dead load + live load	0.0038 rad	
Concrete for superstructure	M30	
Concrete for substructure	M25/M30	
Width of girder at bearings	400 mm	
Length of bearing along bridge axis (Assumed length)	320 mm	

Government of Nepal Ministry of Physical Infrastructure and Transport Department of Roads Project Directorate Office (ADB) SASEC Highway Improvement Project- Project Preparatory Consultant (SHP-PPC) ADB Loan No: 3722-NEP		CONSULTANT:  Soosung Engineering Co. Ltd., Korea In association with EPMC P. (Ltd) and  Tech Studio of Engineering Nepal		IMPLEMENTING AGENCY:		SHEET TITLE:		SCALE:		NAME		SIGNATURE		REV NO.		DESCRIPTION		DATE:	
				DOIR, DCID		Miscellaneous Details - 2 of Kanchan Bridge (A&B-D01/306_A)		As Shown		Designed by: Saroj Bhattara								November, 2022	
				ROAD NAME						Checked by: P. Lipadiwara								DWG NO.: 306_Kanchan	
				East West Highway (H01)						Approved by: Dr. T.H.Chal								SHEET NO.: 22/27	
				Battul - Consulting Section															

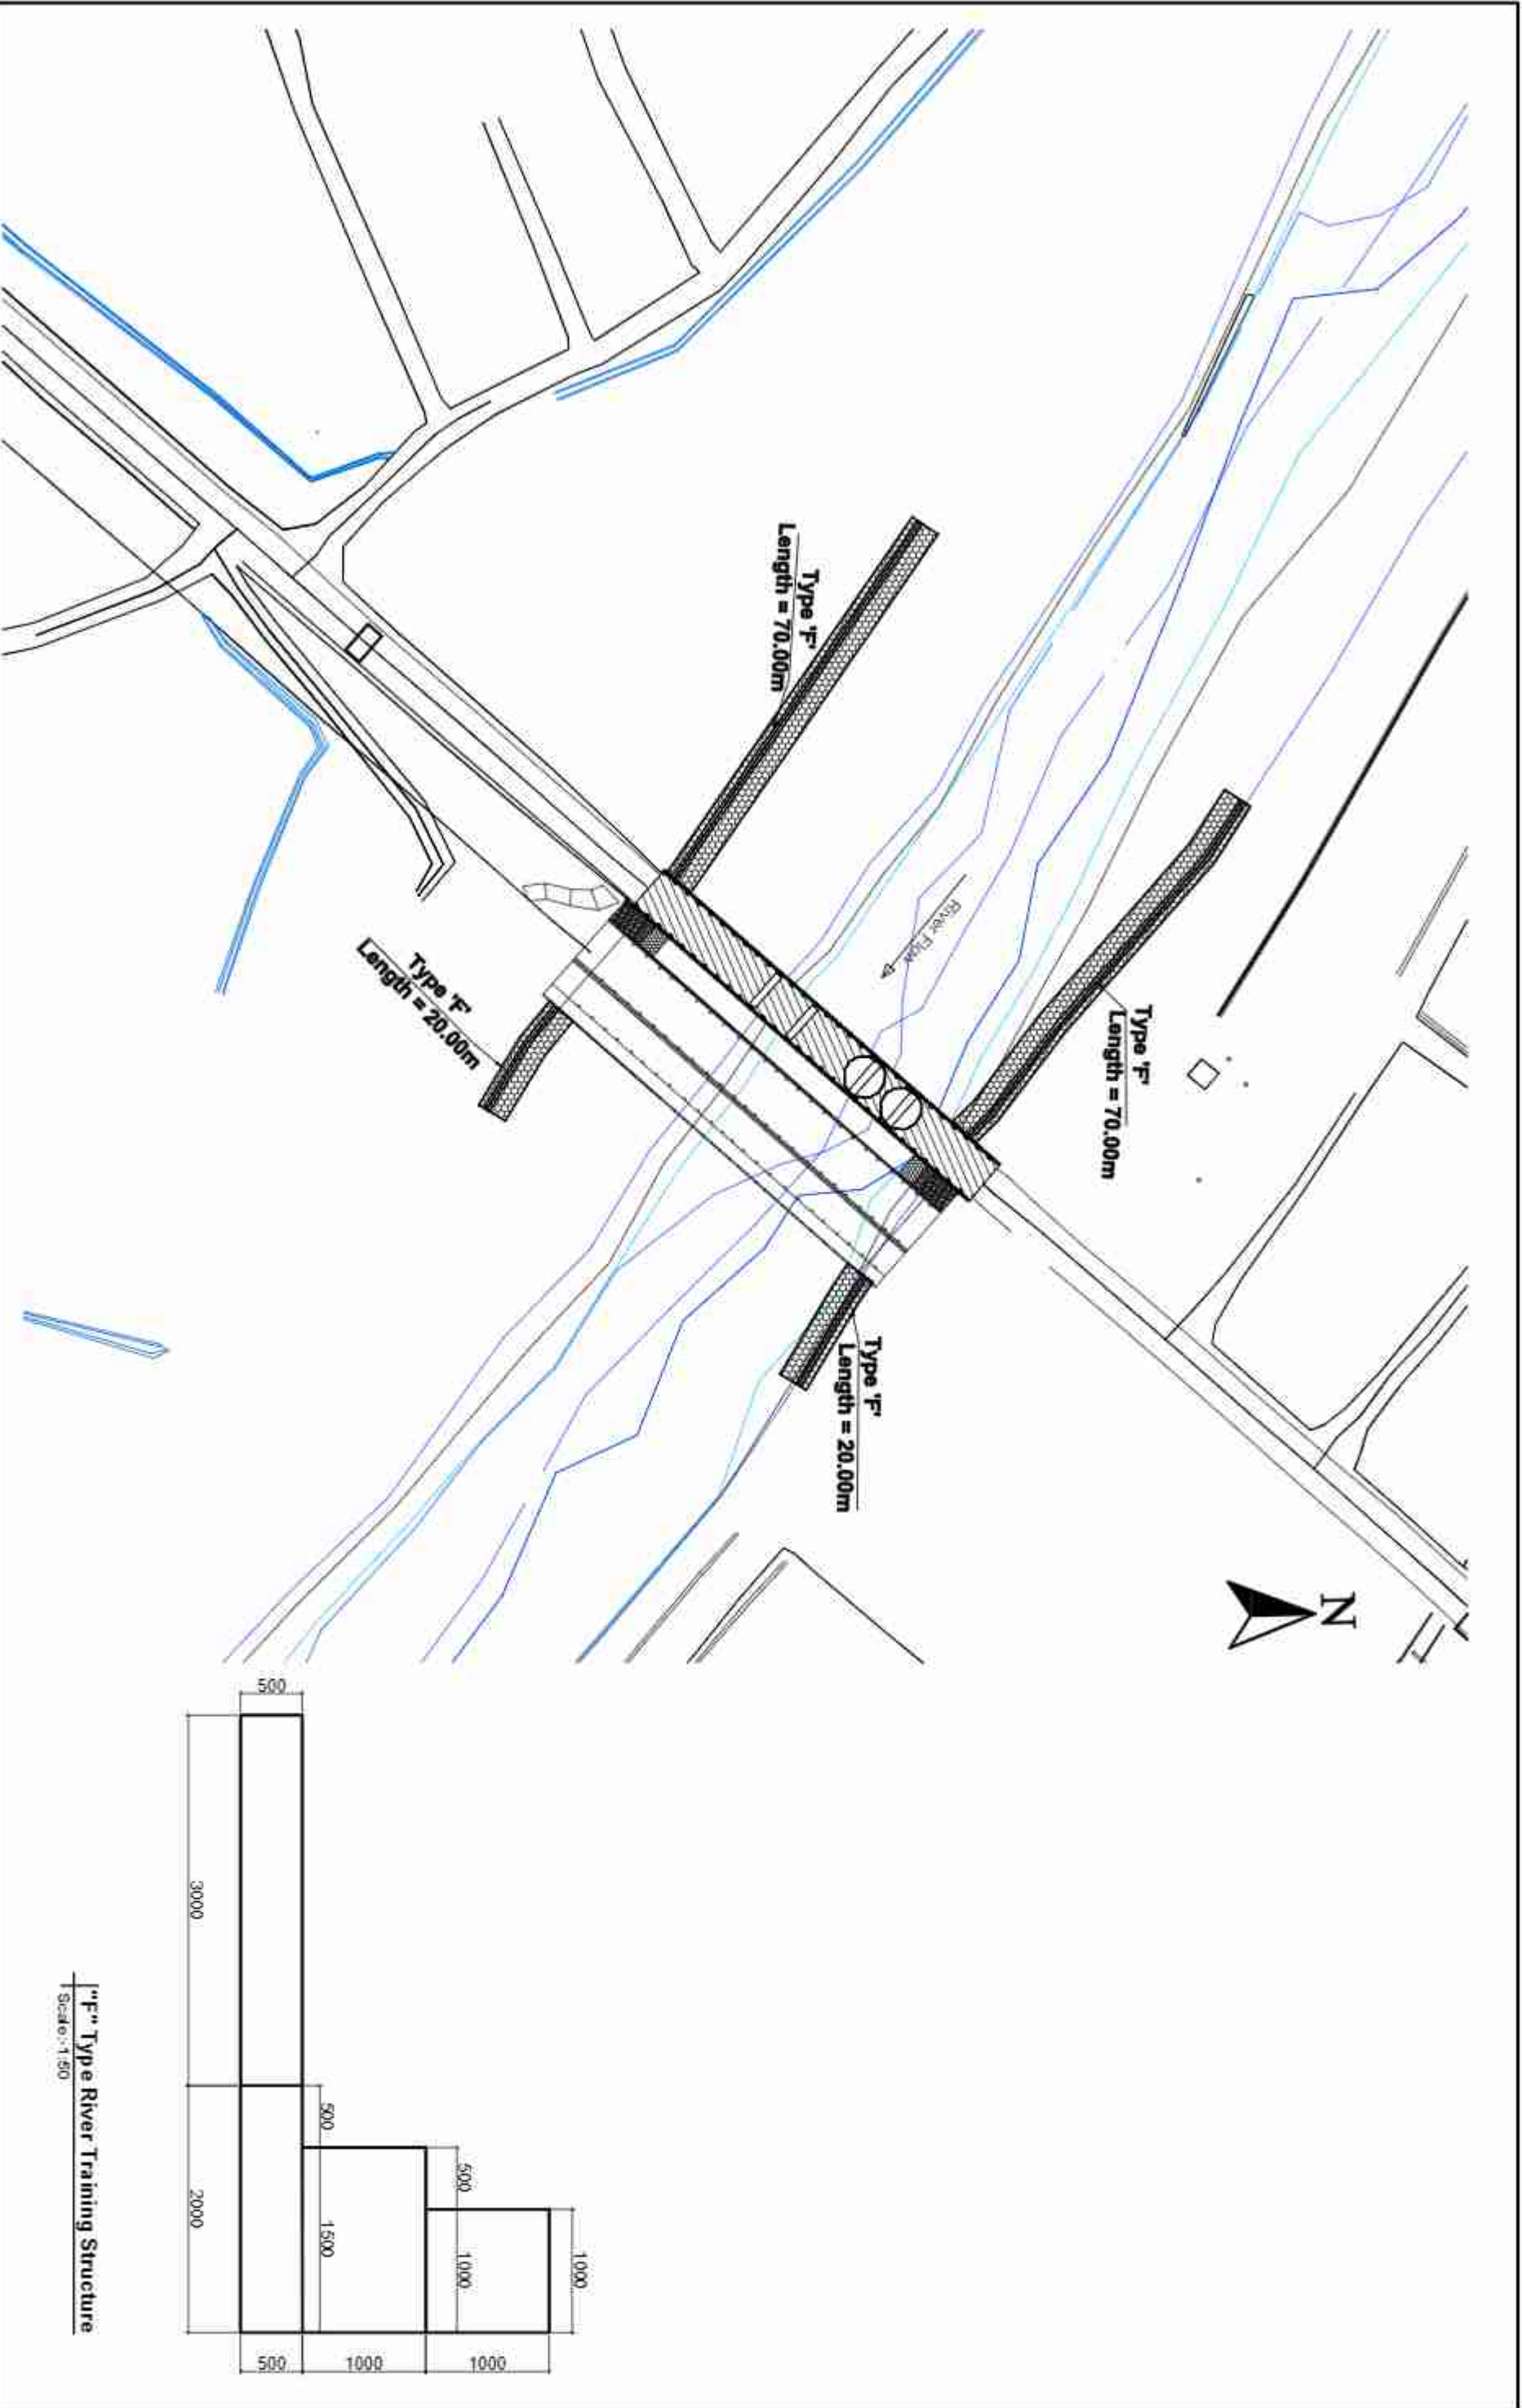

Government of Nepal Ministry of Physical Infrastructure and Transport Department of Roads Project Directorate Office (ADB) SASEC Highway Improvement Project- Project Preparatory Consultant (SHP-PPC) ADB Loan No: 3722-NEP		CONSULTANT: Soosung Engineering Co. Ltd., Korea In association with EPMC P. (Ltd) and JICA Tech Studio of Engineering Nepal		IMPLEMENTING AGENCY: DOIR, DCID ROAD NAME East West Highway (H01) Butwal - Gonsingha Section		SHEET TITLE: River Training Work of Kanchan Bridge (A&B/D01/306_A)		SCALE: As Shown		NAME		SIGNATURE		REV NO.		DESCRIPTION		DATE:	
										Designed by:		Saroj Bhattacharya						November, 2022	
										Checked by:		P. Lipadhyaya						DWG NO.:	
										Approved by:		Dr. T.H.Chandra						306_Kanchan	
																		SHEET NO.:	
																		23/27	

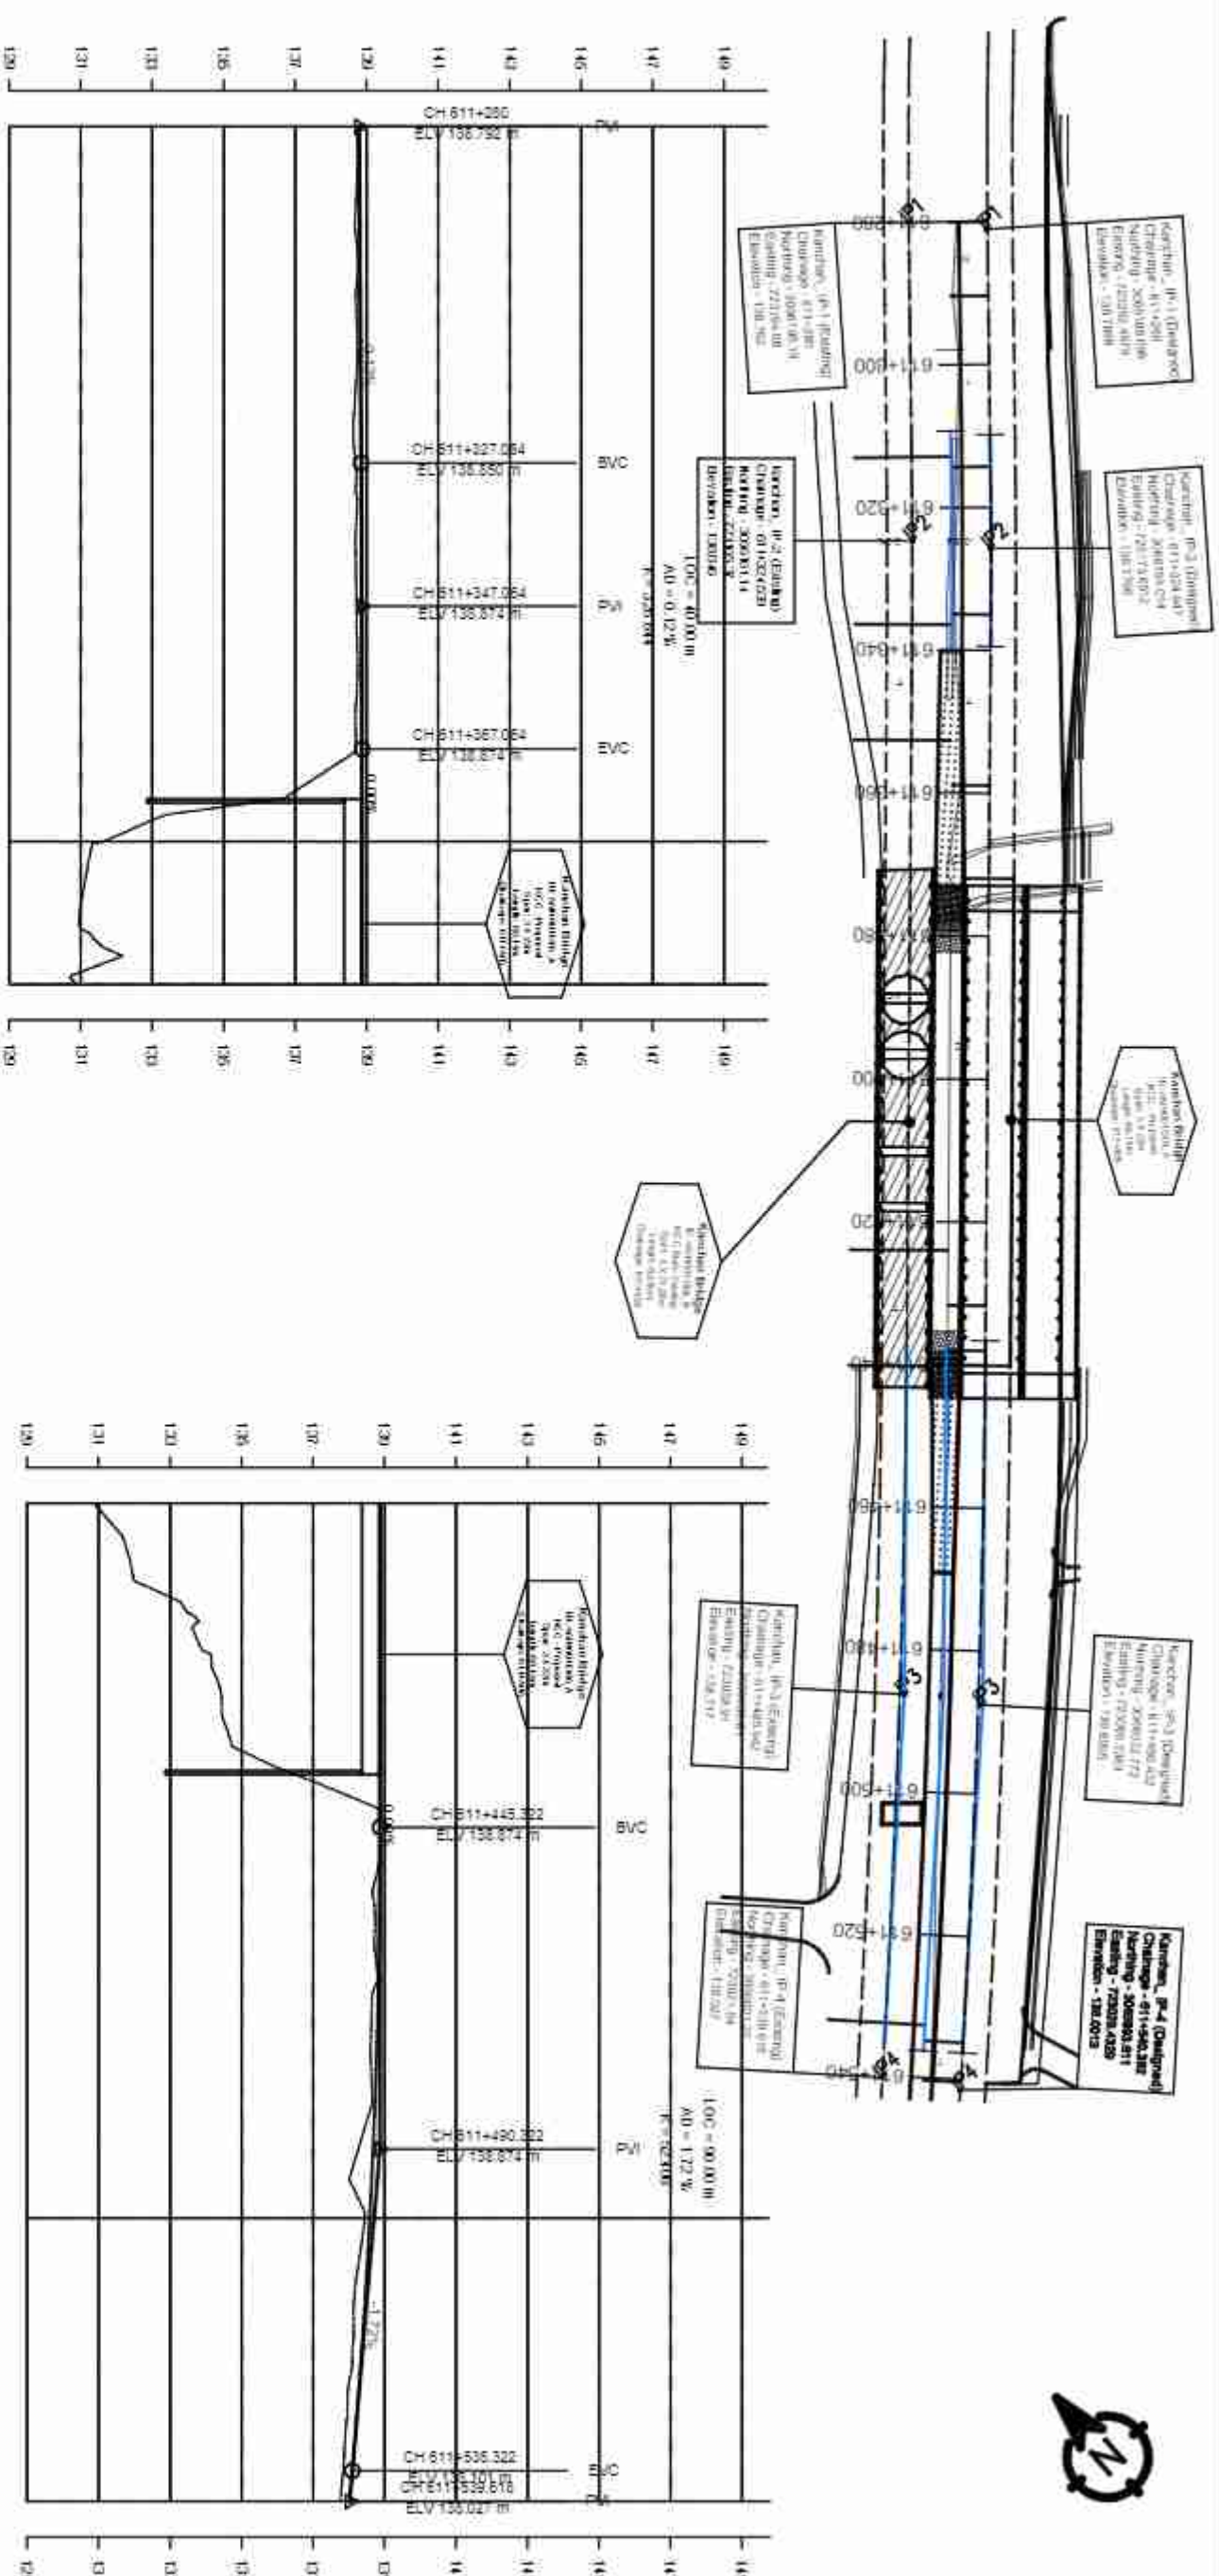

DESIGN LEVEL(m)	EXISTING LEVEL(m)	HORIZONTAL ALIGNMENT		SUPER ELEVATION	CHAINAGE(km)
		RIGHT	LEFT		
136.792	136.729	R=1000	R=1000	NC	611+280
136.804	136.710				611+290
136.816	136.736				611+300
136.828	136.748				611+310
136.841	136.689	R=1000	R=1000	NC	611+320
136.853	136.706				611+330
136.865	136.695				611+340
136.870	136.717				611+350
136.873	136.717	R=1000	R=1000	NC	611+360
136.874	137.908				611+370
136.874	131.612				611+380
136.874	130.980				611+390
136.874	130.550	R=1000	R=1000	NC	611+400
					611+410

DESIGN LEVEL(m)	EXISTING LEVEL(m)	HORIZONTAL ALIGNMENT		SUPER ELEVATION	CHAINAGE(km)
		RIGHT	LEFT		
136.874	130.690	R=1000	R=1000	NC	611+400
136.874	131.660				611+410
136.874	133.846				611+420
136.874	134.481				611+430
136.874	137.650	R=1000	R=1000	NC	611+440
136.872	136.890				611+450
136.855	136.724				611+460
136.816	136.849				611+470
136.739	136.634	R=1000	R=1000	NC	611+480
136.684	136.288				611+490
136.589	136.447				611+500
136.476	136.176				611+510
136.342	136.103	R=1000	R=1000	NC	611+520
136.190	137.910				611+530

Government of Nepal Ministry of Physical Infrastructure and Transport Department of Roads Project Directorate Office (ADB) SASEC Highway Improvement Project- Preparatory Consultant (SHP-PPC) ADBL loan No: 3722-NEP		CONSULTANT: Soosung Engineering Co. Ltd., Korea in association with ERM Co. P (Ltd), Nepal and TSE Tech Studio of Engineering		IMPLEMENTING AGENCY: DOR, DCID ROAD NAME: East West Highway (H01) Butwal - Gansingh Section		SHEET TITLE: Plan & Profile of Existing Kanchan Bridge 611+280 - 611+540		SCALE: Vertical scale Horizontal scale		DESIGNED BY: S.B. Shrestha		CHECKED BY: P. Upadhyaya		APPROVED BY: D. T. H. Chid		DATE: November, 2022		DWG. NO.: 306_Kanchan		SHEET NO: 05/27	
---	--	--	--	---	--	--	--	--	--	-------------------------------	--	-----------------------------	--	-------------------------------	--	-------------------------	--	--------------------------	--	--------------------	--

Ch:611+150
GL:138.853
DL:139.191



Ch:611+200
GL:138.735
DL:138.992



Ch:611+250
GL:138.366
DL:138.791



Ch:611+160
GL:138.871
DL:139.161



Ch:611+210
GL:138.653
DL:138.948



Ch:611+260
GL:138.508
DL:138.779



Ch:611+170
GL:138.854
DL:139.124



Ch:611+220
GL:138.617
DL:138.904



Ch:611+270
GL:138.404
DL:138.781



Ch:611+180
GL:138.798
DL:139.081



Ch:611+230
GL:138.717
DL:138.859



Ch:611+280
GL:138.490
DL:138.795



Ch:611+190
GL:138.621
DL:139.037









Ch:611+240
GL:138.548
DL:138.818



Ch:611+290
GL:138.219
DL:138.809






Government of Nepal Ministry of Physical Infrastructure and Transport Department of Roads Project Directorate Office (ADB) SASEC Highway Improvement Project- Project Preparatory Consultant (SHP-PPC) ADB Loan No: 3722-NEP	CONSULTANT: Soosung Engineering Co. Ltd., Korea in association with ERM Co. P (Ltd), Nepal and TSE Tech Studio of Engineering	IMPLEMENTING AGENCY:	SHEET TITLE:		SCALE: 0 2 4 6 8 10 20 30m Vertical Scale Horizontal Scale	DESIGNED BY:	NAME	SIGNATURE	REVNO	DESCRIPTION	DATE:
		DOR, DCID	Cross Section of Ch:611+150 - 611+290			CHECKED BY:	P. Upadhyaya	Dr. T.H.Chd			

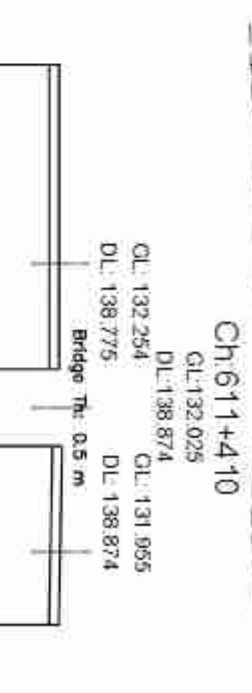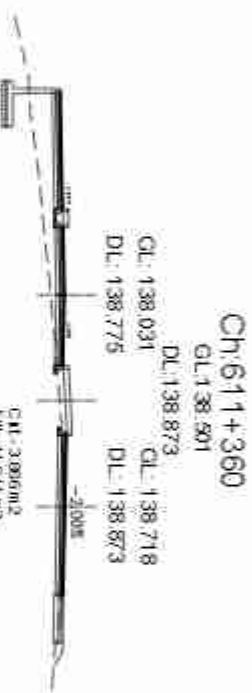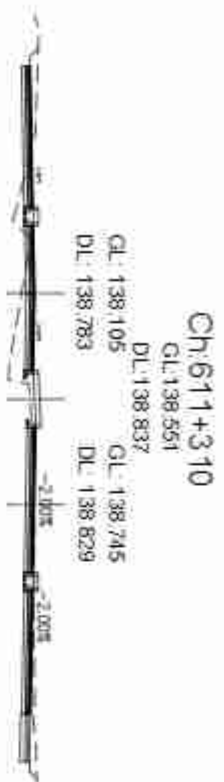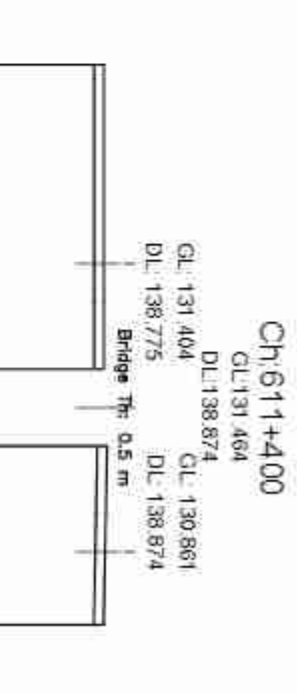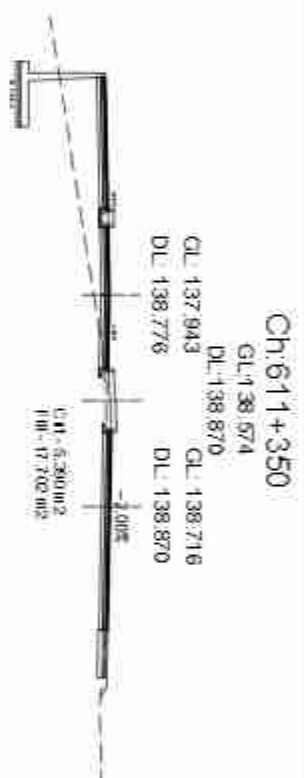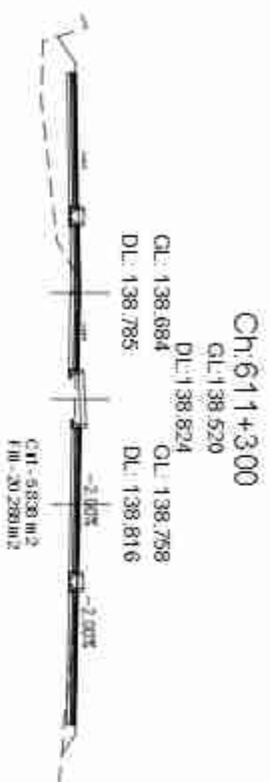

Ch:611+320
 GL:138.416
 DL:138.848
 GL:136.218
 DL:138.781
 GL:138.652
 DL:138.841

Ch:611+370
 GL:137.138
 DL:138.874
 GL:135.658
 DL:138.775
 GL:137.941
 DL:138.874

Ch:611+420
 GL:134.641
 DL:138.874
 GL:134.714
 DL:138.775
 GL:133.837
 DL:138.874

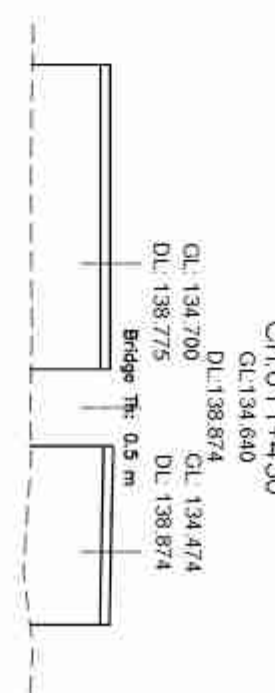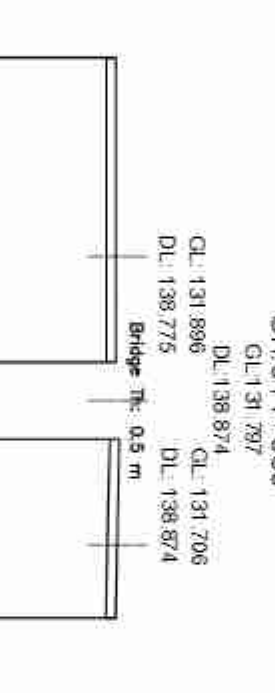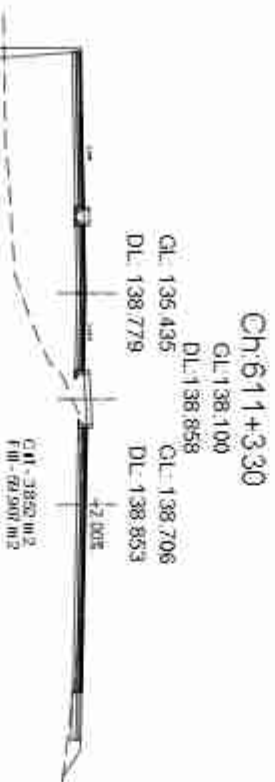

Government of Nepal

Ministry of Physical Infrastructure and Transport

Department of Roads

Project Directorate Office (ADB)

SASEC Highway Improvement Project-
 Project Preparatory Consultant (SHP-PPC)

ADB Loan No: 3722-NEP

CONSULTANT:

Soosung Engineering Co. Ltd.,
 Korea in association with



ERM Co. P (Ltd), Nepal



TSE Tech Studio of Engineering

IMPLEMENTING AGENCY:

DOR, DGD

SHEET TITLE:

Cross Section
 of
 Ch:611+300 - 611+440

SCALE:



DESIGNED BY:

S.B. Shrestha

NAME

SIGNATURE

REVNO

DESCRIPTION

DATE:















November, 2022

DWG. NO.:


306_Kanchar

SHEET NO

05/2/22

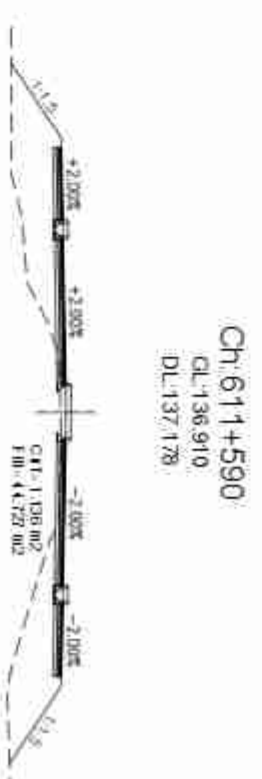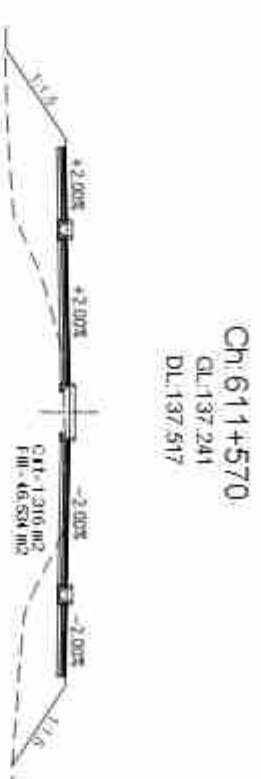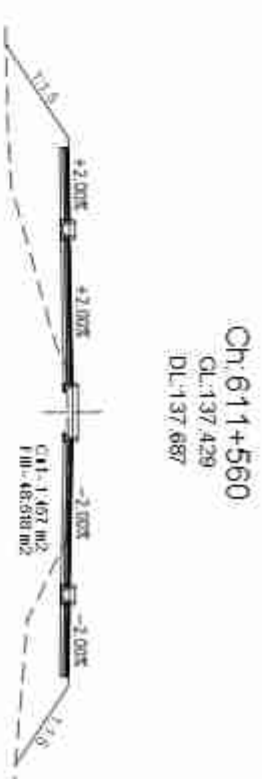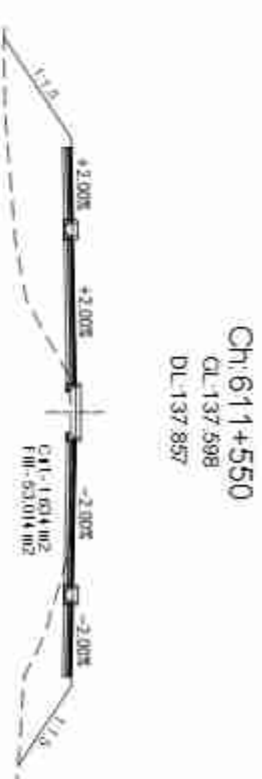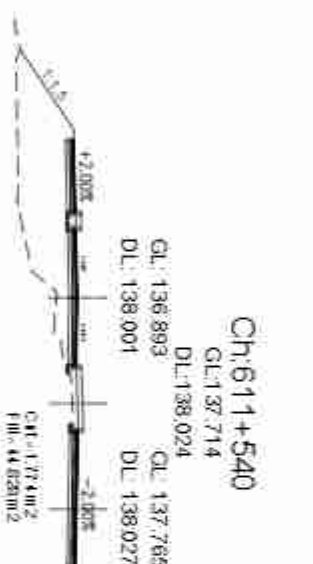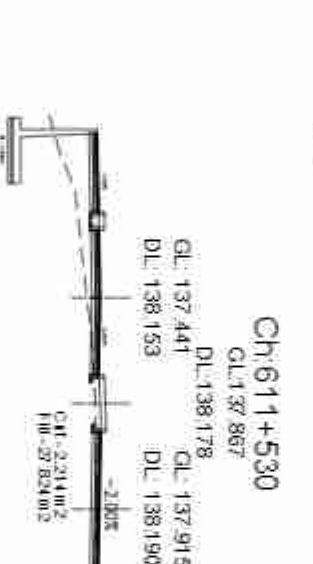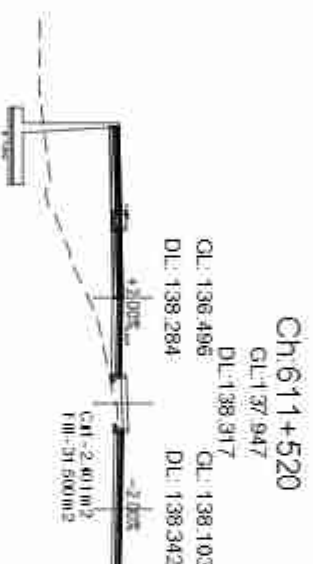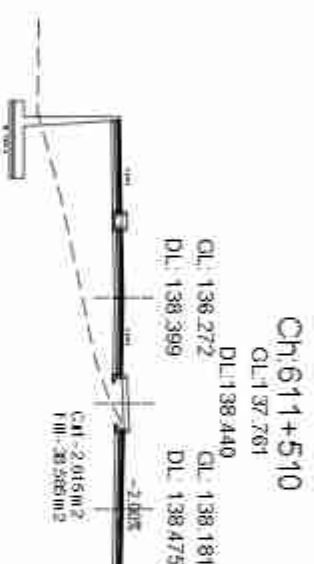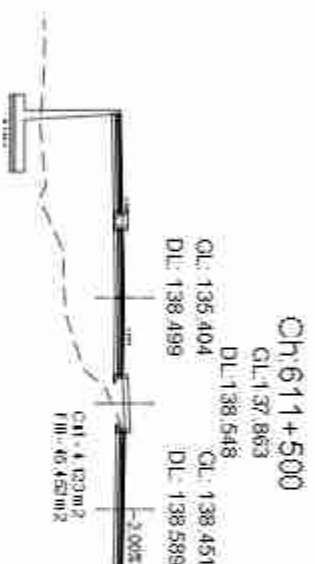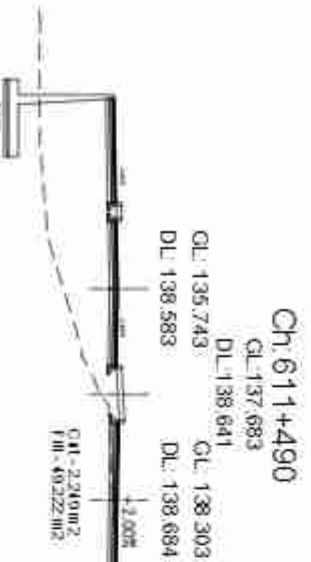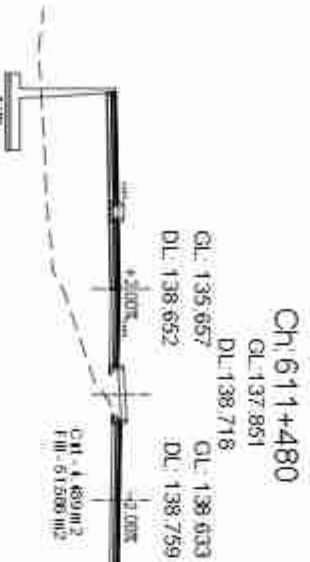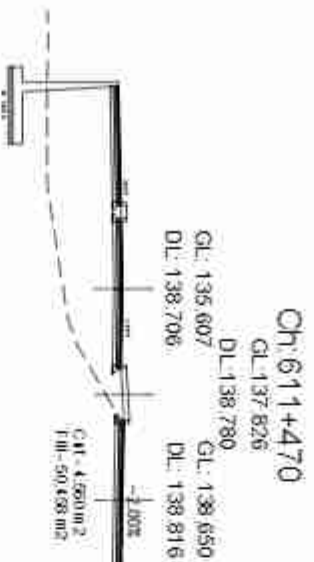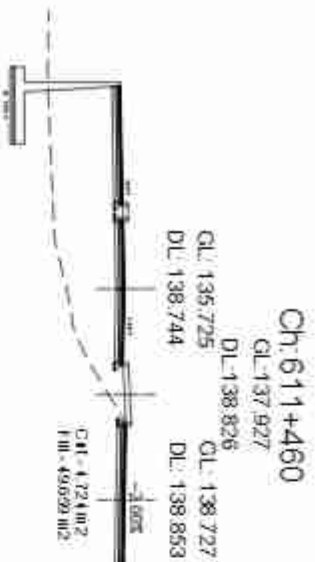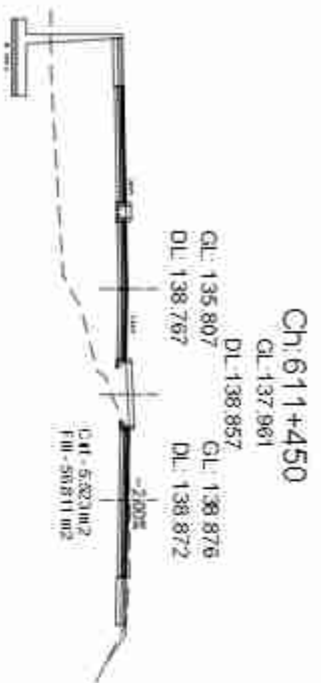

Government of Nepal Ministry of Physical Infrastructure and Transport Department of Roads Project Directorate Office (ADB) SASEC Highway Improvement Project- Project Preparatory Consultant (SHP-PPC) ADB Loan No: 3722-NEP		CONSULTANT: Soosung Engineering Co. Ltd., Korea in association with ERM Co. P (Ltd), Nepal and TSE Tech Studio of Engineering		IMPLEMENTING AGENCY: DOR, DCID ROAD NAME: East West Highway (H01) Butwal - Gansinghe Section		SHEET TITLE: Cross Section of Ch:611+450 - 611+590		SCALE: Vertical 0 2 4 Horizontal 0 10 20 30m		DESIGNED BY: S.B. Shrestha		CHECKED BY: P. Upadhyaya		APPROVED BY: D. T. H. Chid		NAME: SIGNATURE REVNO DESCRIPTION DATE: November, 2022 DWG. NO.: 306_Kanchan SHEET NO: 05/327	
--	--	--	--	--	--	---	--	--	--	-------------------------------	--	-----------------------------	--	-------------------------------	--	--	--

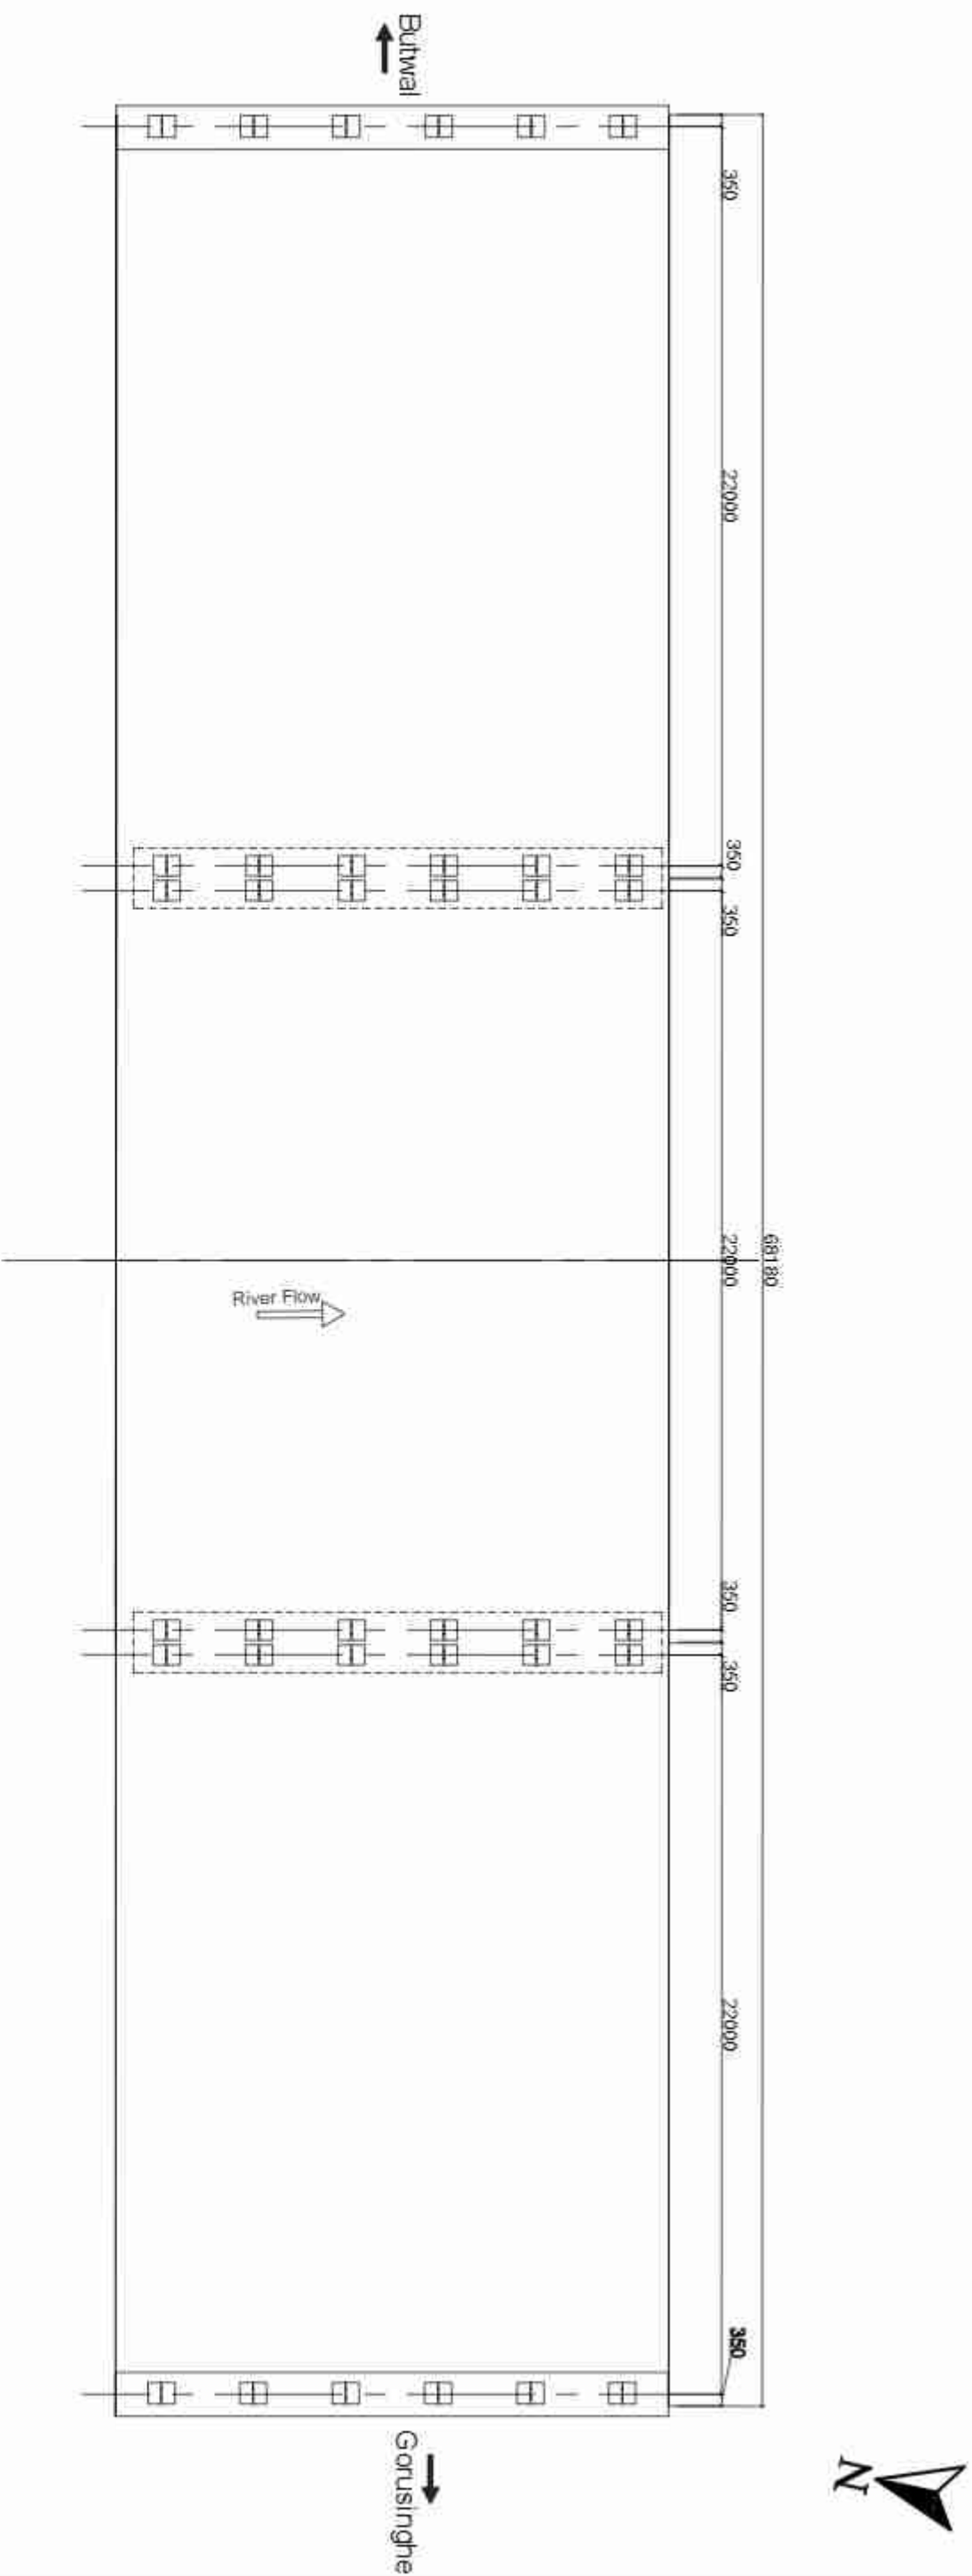

Layout of Bearing
Scale: 1:200

Legend

- Elastomeric bearing.
Partial movement allowed in longitudinal direction.
Restrained to transverse movement, Free to rotate in any direction.
- Fixed Pot-bearing.
Restrained to lateral movement, Free to rotate in any direction.
- Free Pot-bearing.
Partial movement allowed in longitudinal direction.
Restrained to transverse movement, Free to rotate in any direction.

Government of Nepal Ministry of Physical Infrastructure and Transport Department of Roads Project Directorate Office (ADB) SASEC Highway Improvement Project- Project Preparatory Consultant (SHP-PPC) ADB Loan No: 3722-NEP		CONSULTANT:  Soosung Engineering Co. Ltd., Korea In association with EPMC P (Ltd) and  AXYS Tech Studio of Engineering Nepal		IMPLEMENTING AGENCY: DOR, DCID ROAD NAME: East West Highway (H01) Butwal - Gorusinghe Section		SHEET TITLE: Layout Plan of Kanchan Bridge (A&B/D01/306_A)		SCALE: As Shown												DATE: November, 2022	
										NAME		SIGNATURE		REV NO.		DESCRIPTION		DATE: November, 2022			
										Designed by:								DWG NO.: 306_Kanchan			
										Checked by:								SHEET NO.: 27/27			
										Approved by:											
										Dr. T. H. Chandra											